


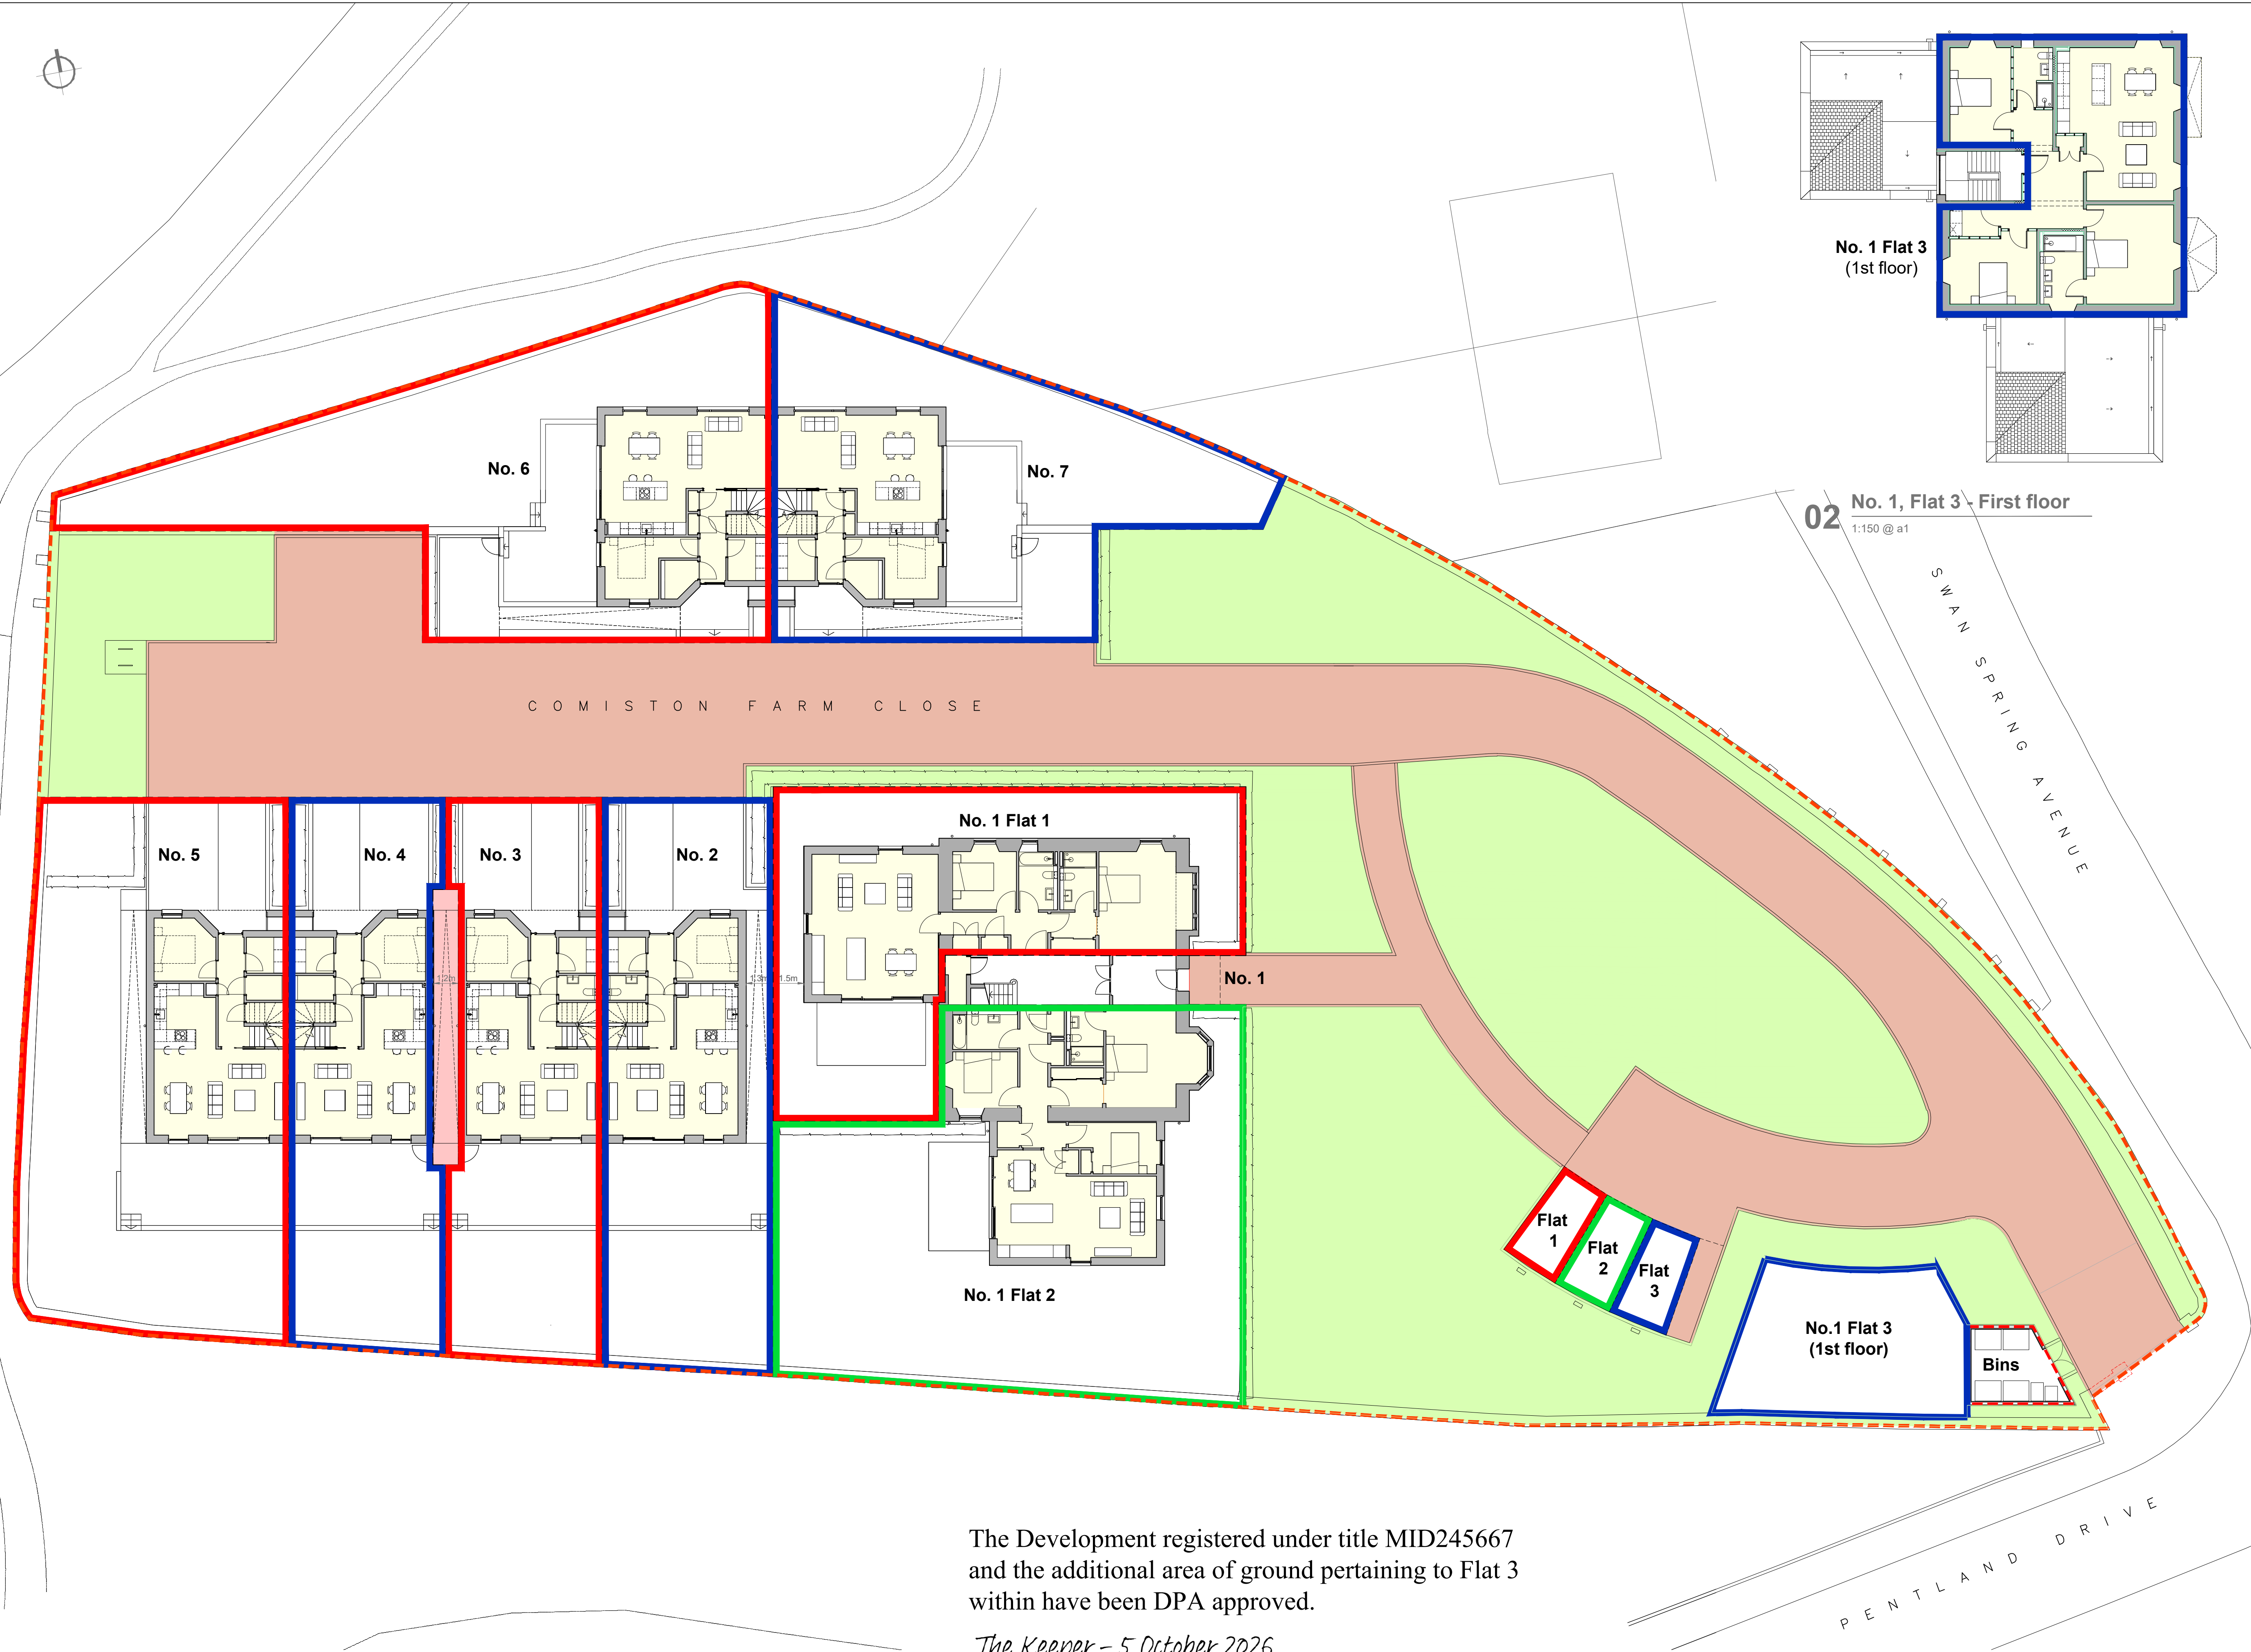

01 Site Plan - Ground floor
1:150 @ a1

The Development registered under title MID245667
and the additional area of ground pertaining to Flat 3
within have been DPA approved.

The Keeper - 5 October 2026

Keeper for the Registers of Scotland



**No. 1 Flat 3
(1st floor)**

02 No. 1, Flat 3 - First floor
1:150 @ a1

THIS DRAWING IS COPYRIGHT ©.
ORDNANCE SURVEY CROWN COPYRIGHT ©, ALL RIGHTS
RESERVED. LICENCE NUMBER 10002432.
DO NOT SCALE FROM THIS DRAWING. USE FIGURED
DIMENSIONS ONLY. ALL DIMENSIONS TO BE CHECKED ON
SITE BEFORE WORK COMMENCES. DISCREPANCIES TO BE
REPORTED TO EMA.

REV	DESCRIPTION	DR	CH	DATE

ema
architecture . masterplanning . placemaking

42 CHARLOTTE SQUARE
EDINBURGH
EH2 4HQ
T: 0131 247 1450
E: info@ema-architects.co.uk
W: www.ema-architects.co.uk

INNBRO LTD
COMISTON FARM
PENTLAND VIEW
EDINBURGH

COMMON AREAS PLAN

DATE/DRAWN: 01.09.26 / KOR	SCALE/SIZE: 1:150 / A1
DOCUMENT REFERENCE 26095-EMA-XX-XX-DDG-A-030001	SUITABILITY: REV: S1 P01
ISSUE PURPOSE:	