



The Development registered under title REN149226 & REN151608 and plots 1 to 49 within have been DPA approved.

The Keeper – 07 October 2026

Keeper for the Registers of Scotland

Not To Scale


Notes
Copyright and not to be reproduced without the consent of Holmes Miller Holmes Miller accepts responsibility for this document only to the commissioning Party and not to any other. Holmes Miller does not accept liability for accuracy or veracity of survey information provided by others and horizontal dimensions and levels provided by Holmes Miller and based on survey information provided by others must be verified on site DO NOT SCALE: Use figured dimensions only

Masonry Construction
Refer to F30 specification (which includes SE input) together with SE drawings and specifications for full details of wall ties, supports, restrains and similar

- APPLICATION BOUNDARY
- PROPOSED GRASS AREA
- Shrub Planting
- Proposed Hedging (1500mm High)
- PCC paving Marshalls Saxon Buff 600x600mm
- Tarmac Road Surface to SE Specification
- Residents Patio (1200x1800mm)
- Perimeter Gravel Strip
- Proposed Tree
- Existing Tree
- Tree To Be Removed
- FT1 - Post & Wire Fence
- BOLLARD LIGHT
- 5M LIGHTING POLE
- EV Charging Bay
- Fence Gate - To Be Min. 1000mm Clear Opening

Schedule
49 Apartments in total
(23no. 1 Bed Apartments)
(26no. 2 Bed Apartments)
40 Car parking spaces (81%)
(incl. 2 Disabled spaces) - D1-D2
All parking spaces to be 2.5 x 5m

C01	Balconies added, updated to construction	NM	DG	11.11.25
P02	Ground floor layout shown and automatic access barrier	NM	DG	25.07.25
P01	First issue	NM	DG	22.07.25
Rev	Notes	Drawn	Appr	Date

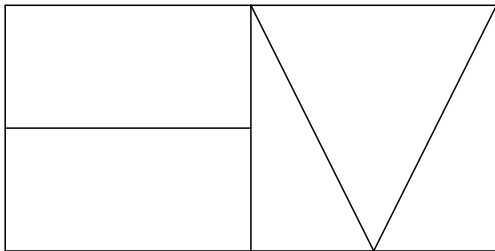


Holmes Miller
89 Minerva Street
Glasgow
G3 8LE
0141 204 2080
www.holmesmiller.com

Project 5421
DARGAVEL RETIREMENT HOME, BISHOPTON

Drawing Name
Proposed Site Plan

Scale @ A1 As indicated
Checked DG
Revision C01

Drawing Number
5421-HML-01-00-D-A-10002

 


Notes
Copyright and not to be reproduced without the consent of Holmes Miller Holmes Miller accepts responsibility for this document only to the commissioning Party and not to any other. Holmes Miller does not accept liability for accuracy or veracity of survey information provided by others and horizontal dimensions and levels provided by Holmes Miller and based on survey information provided by others must be verified on site
DO NOT SCALE: Use figured dimensions only

Masonry Construction
Refer to F30 specification (which includes SE input) together with SE drawings and specifications for full details of wall ties, supports, restrains and similar


Notes:
For Door Information Refer to Component Drawings 33110 and 33120, and Door Schedules 13110 and 13300-13340

Drawing to be read in conjunction with Project Specification. 5421-HML-01-ZZ-T-A-50001

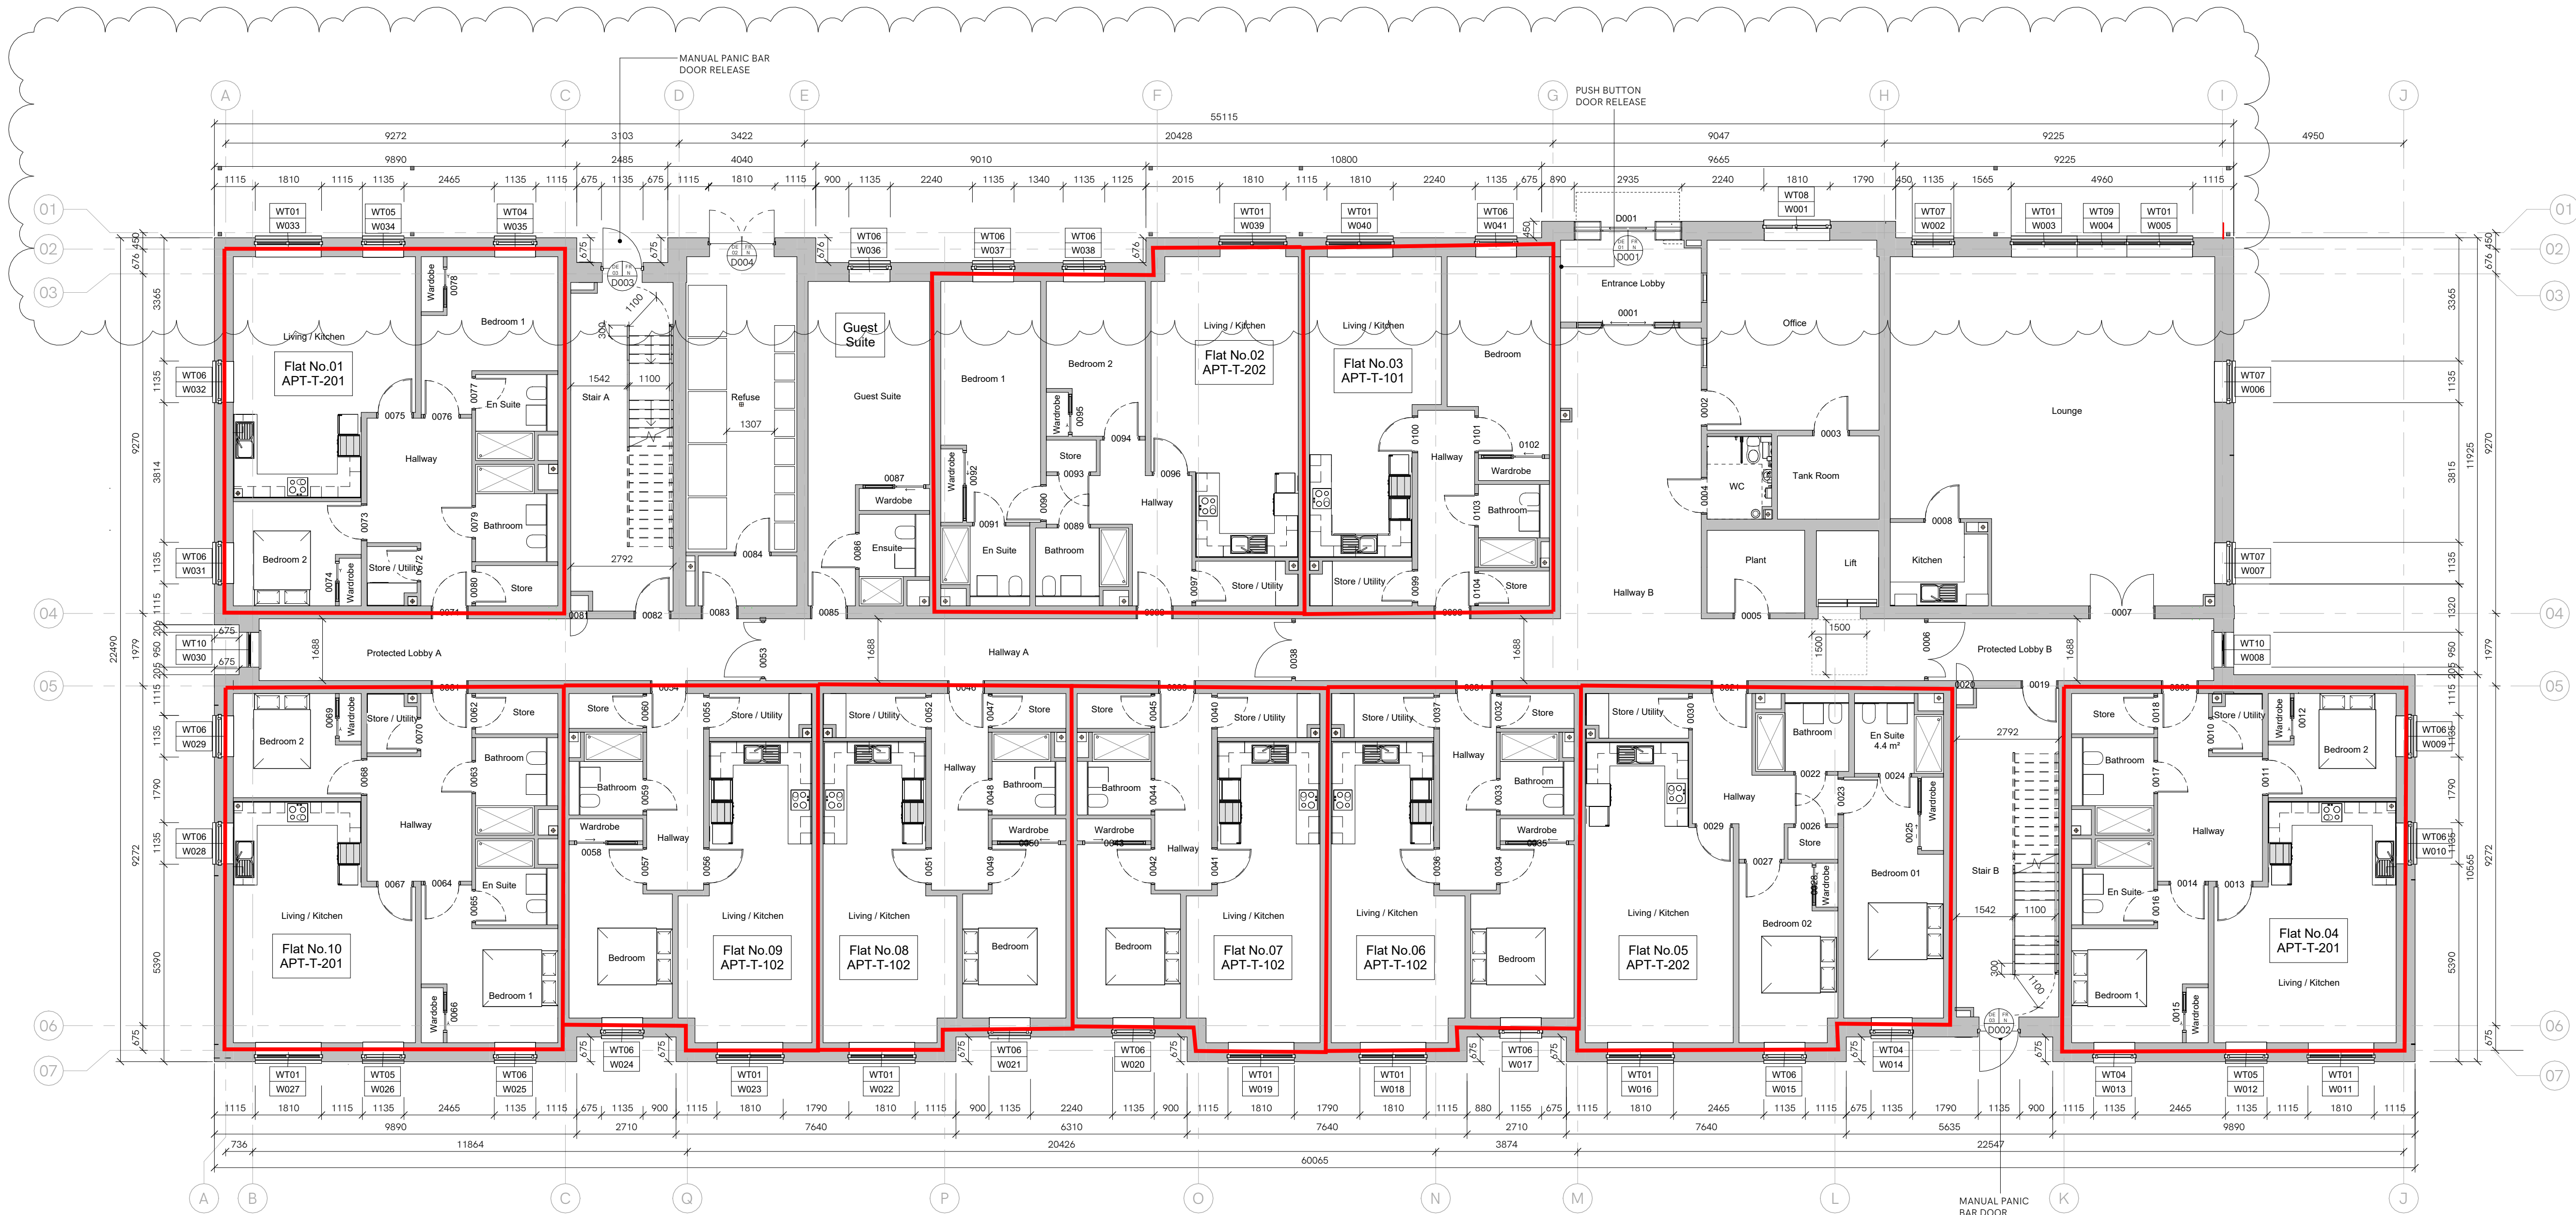

Ground Floor Plan
1 : 100

C01	Balconies added, updated to construction	NM	DG	11.11.25
P02	Door and Window tags Added	NM	DO	17.09.25
P01	First Issue	NM	DG	05.09.25
Rev	Notes		Drawn	Appr. Date

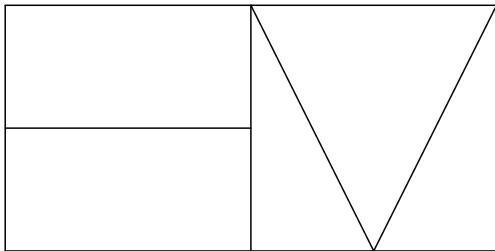


Holmes Miller
89 Minerva Street
Glasgow
G3 8LE
0141 204 2080
www.holmesmiller.com

Project 5421
DARGAVEL RETIREMENT HOME, BISHOPTON

Drawing Name
Proposed Ground Floor Plan

Scale @ A1	Checked	Revision
1 : 100	DG	C01

Drawing Number
5421-HML-01-00-D-A-10100

 


Notes
Copyright and not to be reproduced without the consent of Holmes Miller. Holmes Miller accepts responsibility for this document only to the commissioning Party and not to any other. Holmes Miller does not accept liability for accuracy or veracity of survey information provided by others and horizontal dimensions and levels provided by Holmes Miller and based on survey information provided by others must be verified on site. DO NOT SCALE: Use figured dimensions only.

Masonry Construction
Refer to F30 specification (which includes SE input) together with SE drawings and specifications for full details of wall ties, supports, restrains and similar.


Notes:
For Door Information Refer to Component Drawings 33110 and 33120, and Door Schedules 13110 and 13300-13340.

Drawing to be read in conjunction with Project Specification. 5421-HML-01-ZZ-T-A-50001

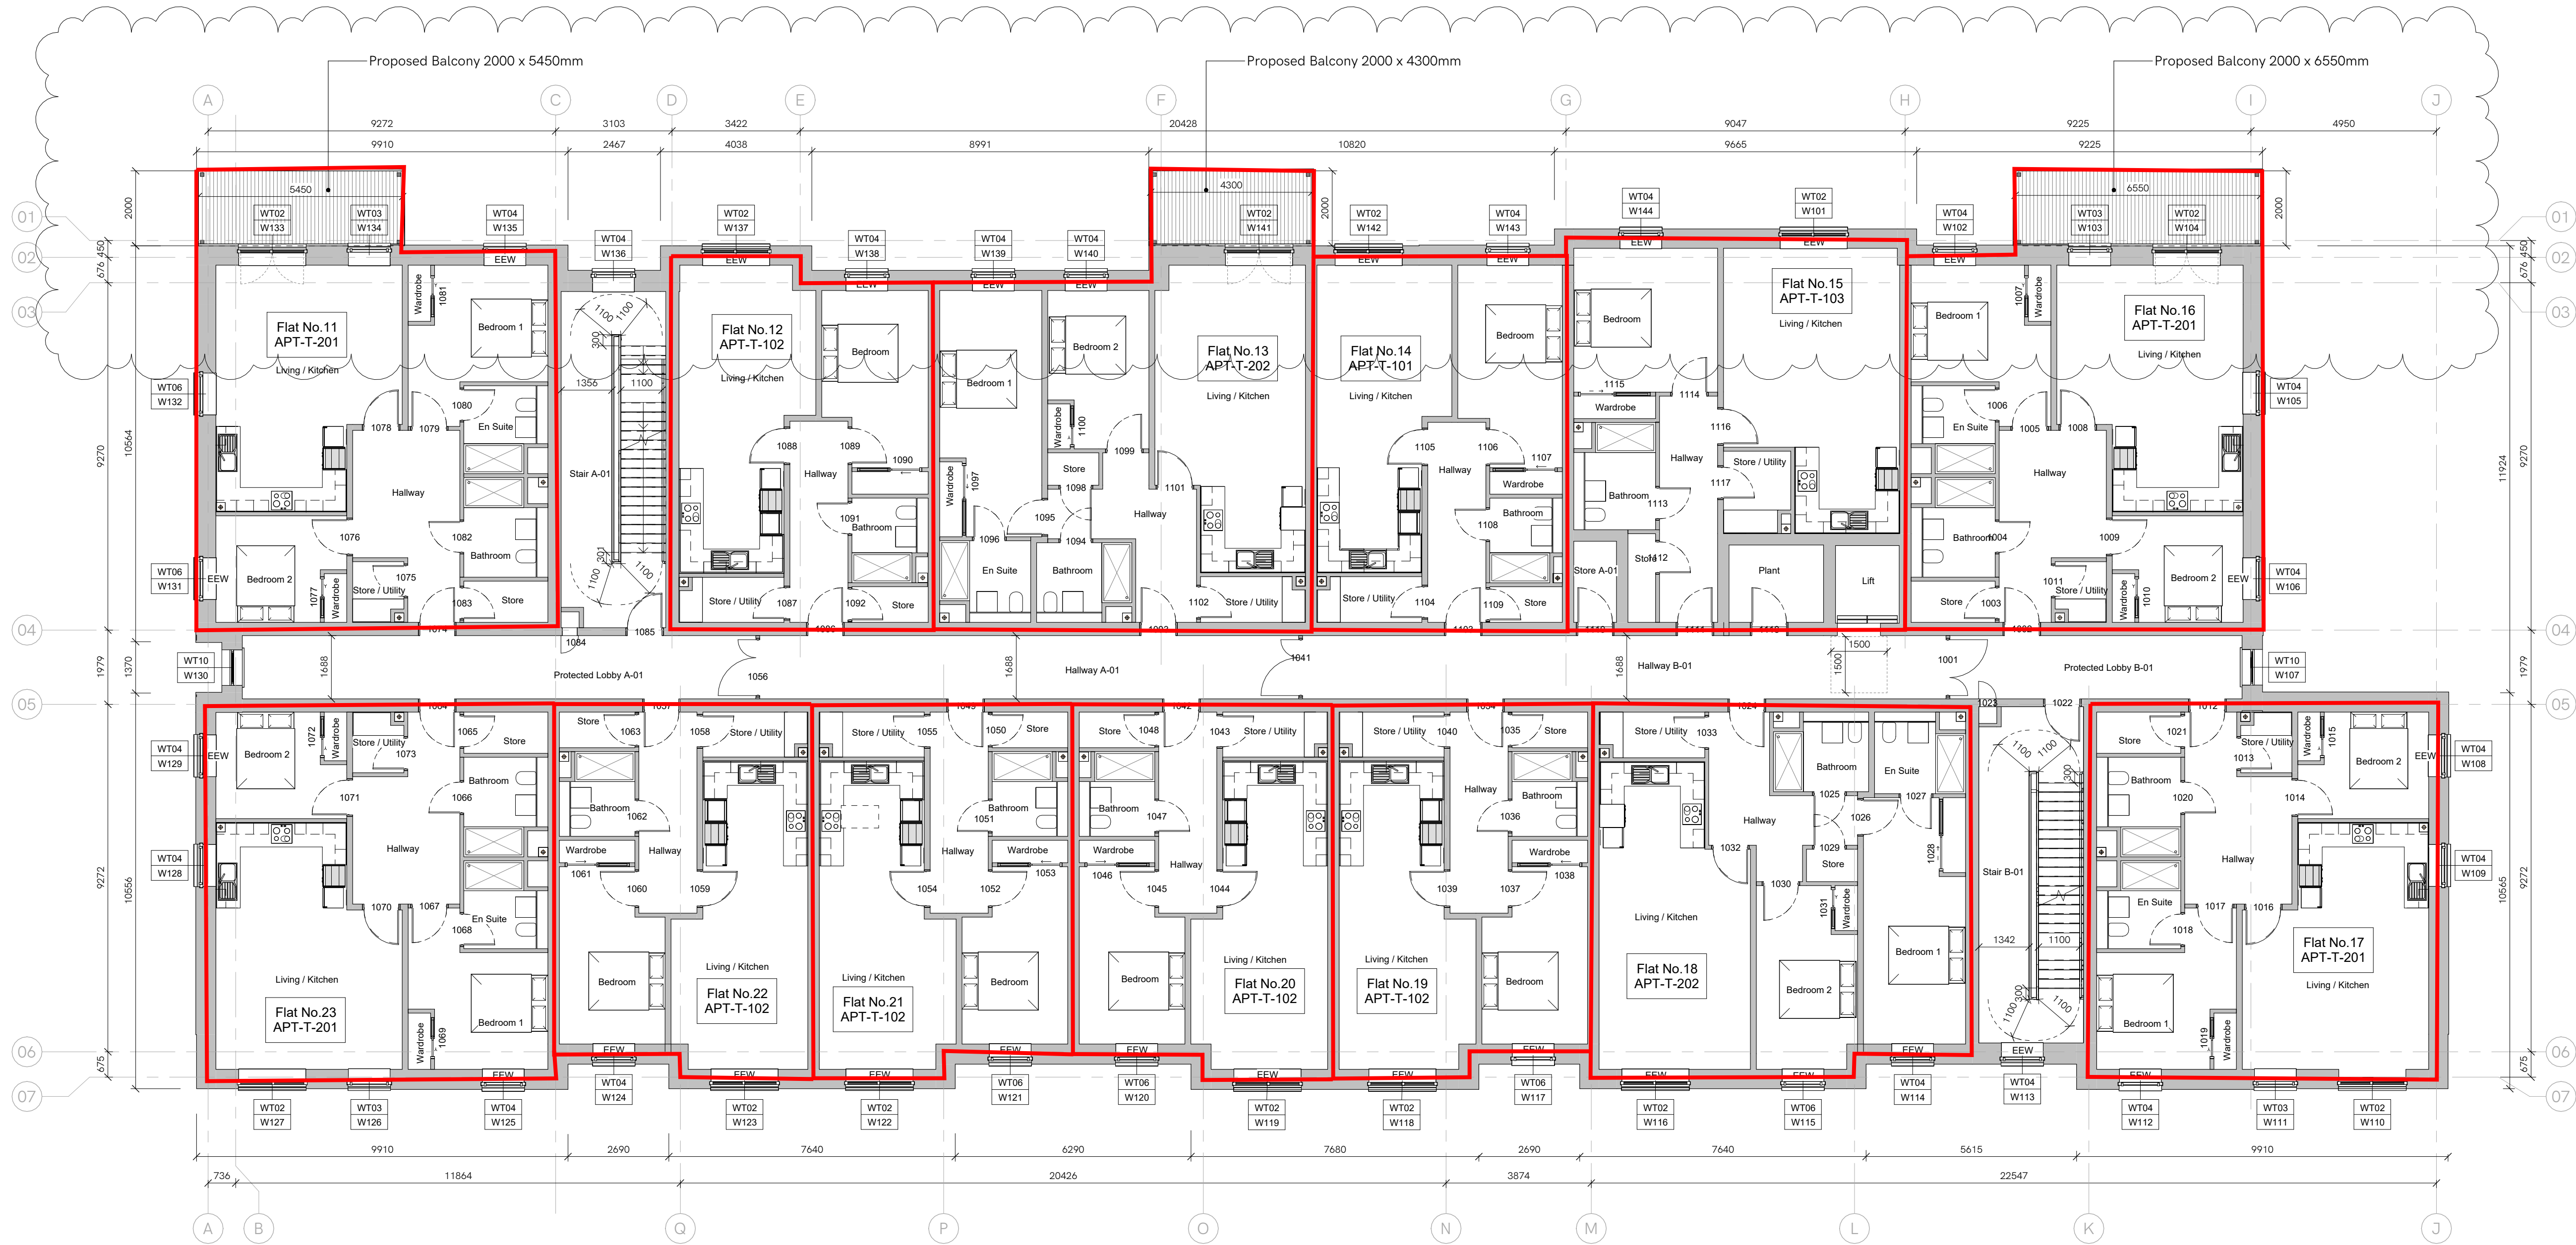

Level 01 Plan
1:100

C01	Balconies added, updated to construction	NM	DG	11.11.25
P02	Door and Window tags Added	NM	DG	17.09.25
P01	First Issue	NM	DG	05.09.25
Rev	Notes		Drawn	Appr. Date

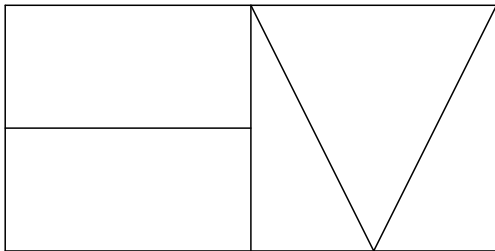


Holmes Miller
89 Minerva Street
Glasgow
G3 8LE
0141 204 2080
www.holmesmiller.com

Project 5421
DARGAVEL RETIREMENT HOME, BISHOPTON

Drawing Name
Proposed First Floor Plan

Scale @ A1 1:100
Checked DG
Revision C01

Drawing Number
5421-HML-01-01-D-A-10110

 


Notes
Copyright and not to be reproduced without the consent of Holmes Miller Holmes Miller accepts responsibility for this document only to the commissioning Party and not to any other. Holmes Miller does not accept liability for accuracy or veracity of survey information provided by others and horizontal dimensions and levels provided by Holmes Miller and based on survey information provided by others must be verified on site DO NOT SCALE: Use figured dimensions only

Masonry Construction
Refer to F30 specification (which includes SE input) together with SE drawings and specifications for full details of wall ties, supports, restrains and similar


Notes:
For Door Information Refer to Component Drawings 33110 and 33120, and Door Schedules 13110 and 13300-13340

Drawing to be read in conjunction with Project Specification. 5421-HML-01-ZZ-T-A-50001

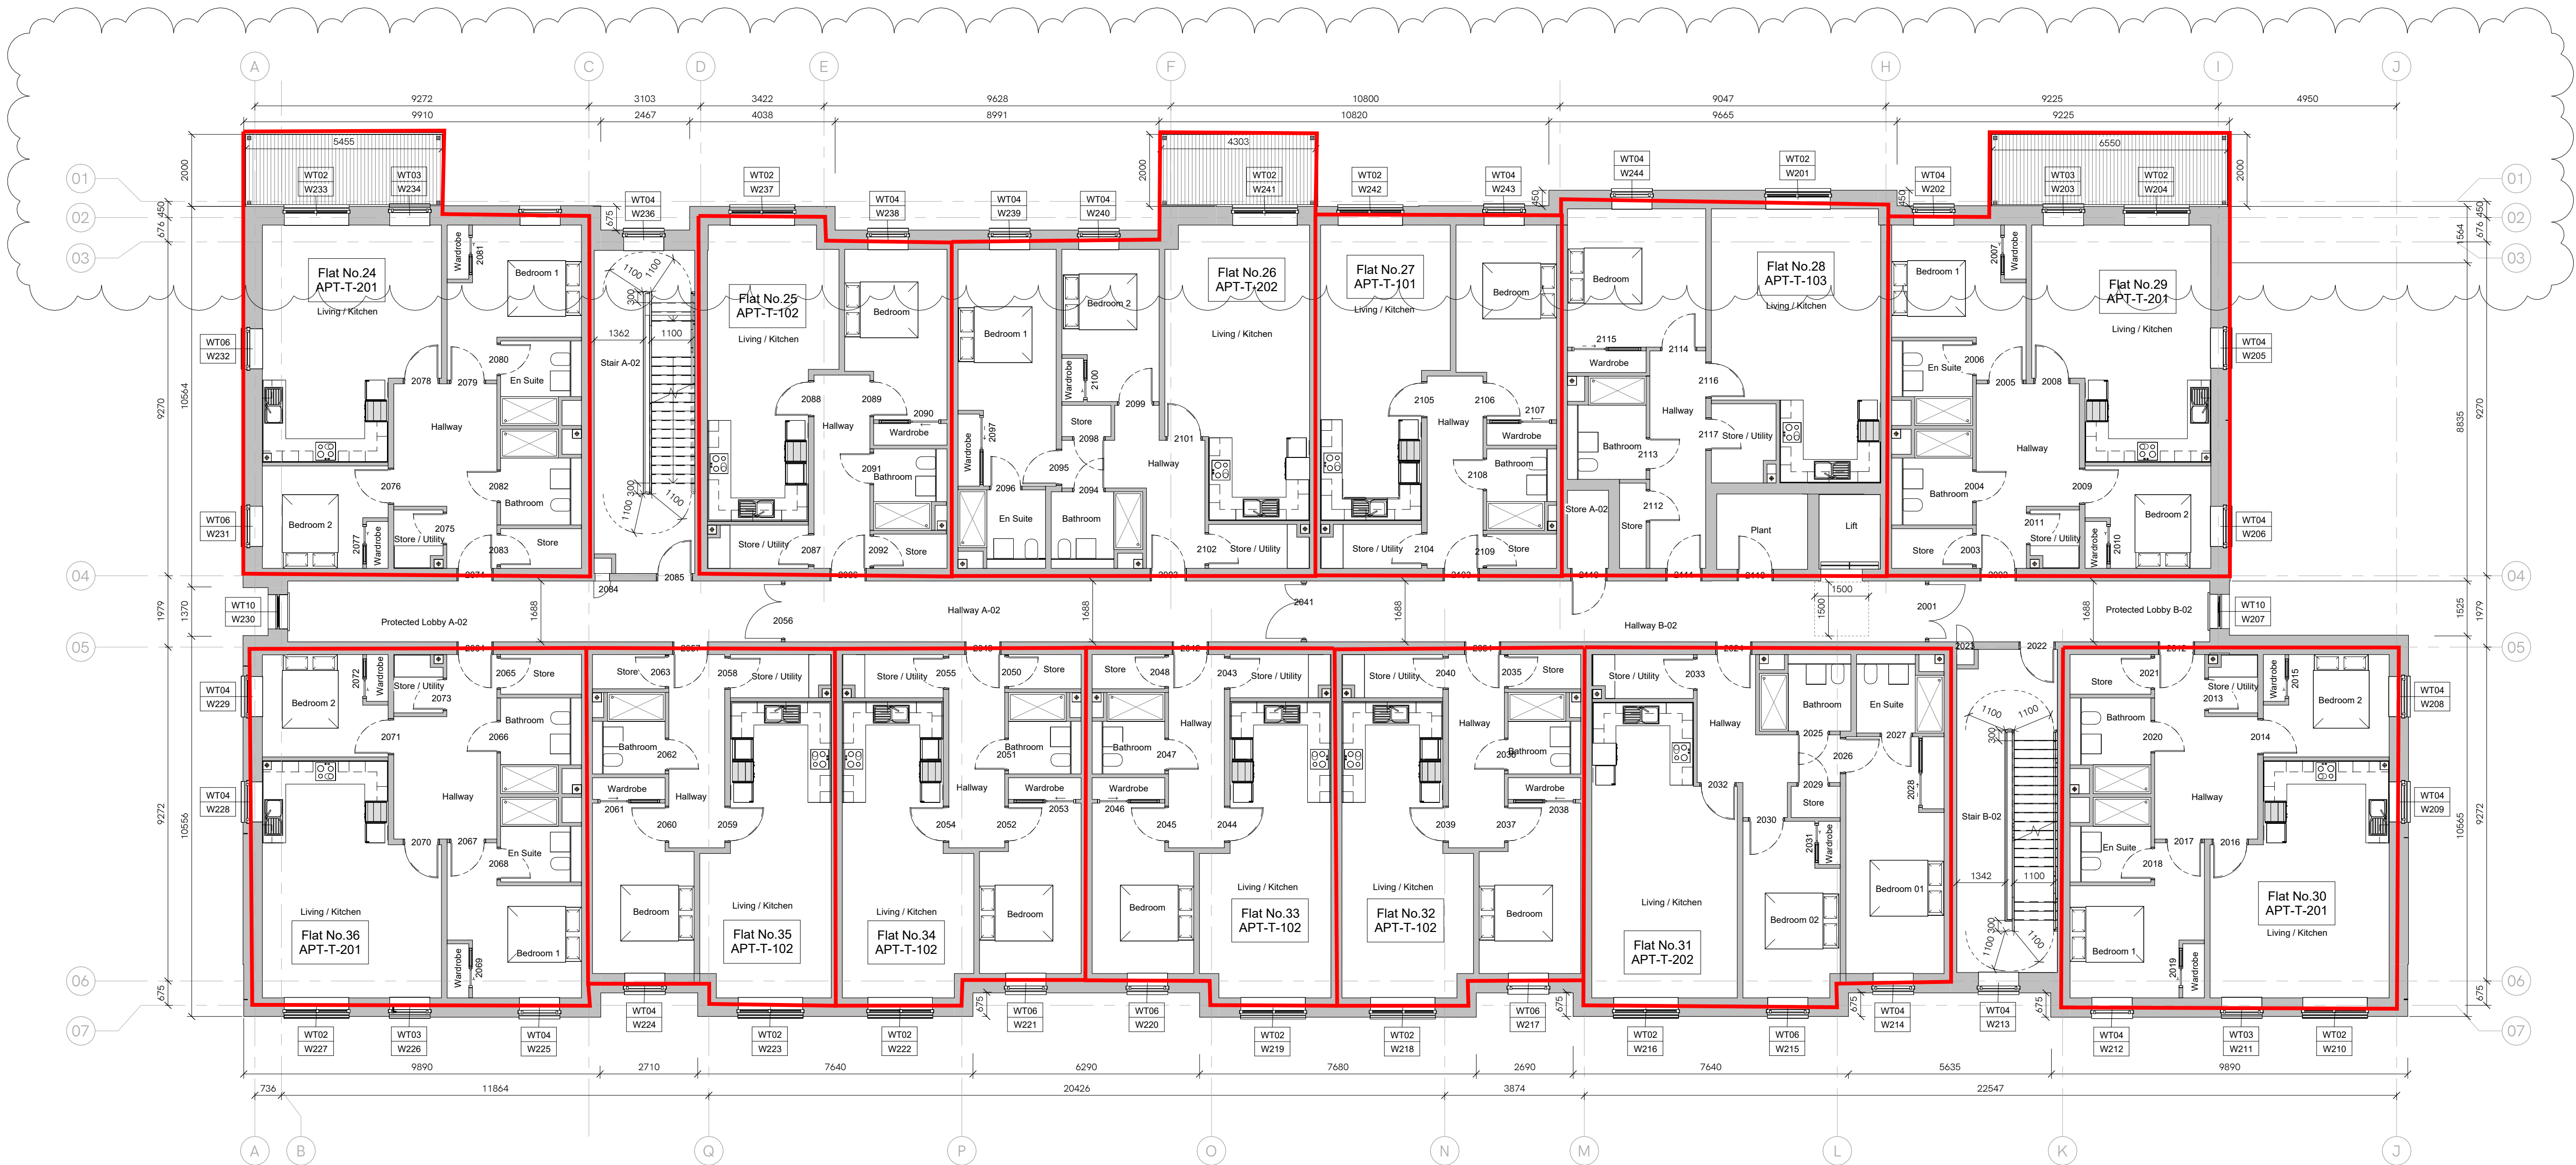

Level 02 Plan
1:100

C01	Balconies added, updated to construction	NM	DG	11.11.25
P02	Door and Window tags Added	NM	DG	17.09.25
P01	First Issue	NM	DG	05.09.25
Rev	Notes		Drawn	Appr. Date

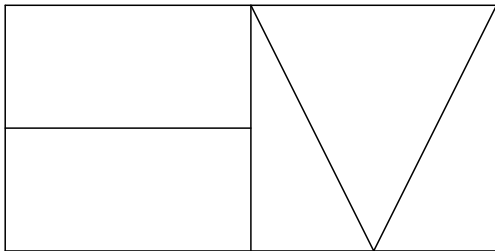


Holmes Miller
89 Minerva Street
Glasgow
G3 8LE
0141 204 2080
www.holmesmiller.com

Project 5421
DARGAVEL RETIREMENT HOME, BISHOPTON

Drawing Name
Proposed Second Floor Plan

Scale @ A1 1:100
Checked DG
Revision C01

Drawing Number
5421-HML-01-02-D-A-10120

 


Notes
Copyright and not to be reproduced without the consent of Holmes Miller. Holmes Miller accepts responsibility for this document only to the commissioning Party and not to any other. Holmes Miller does not accept liability for accuracy or veracity of survey information provided by others and horizontal dimensions and levels provided by Holmes Miller and based on survey information provided by others must be verified on site. DO NOT SCALE: Use figured dimensions only.

Masonry Construction
Refer to F30 specification (which includes SE input) together with SE drawings and specifications for full details of wall ties, supports, restrains and similar.


Notes:
For Door Information Refer to Component Drawings 33110 and 33120, and Door Schedules 13110 and 13300-13340.

Drawing to be read in conjunction with Project Specification. 5421-HML-01-ZZ-T-A-50001

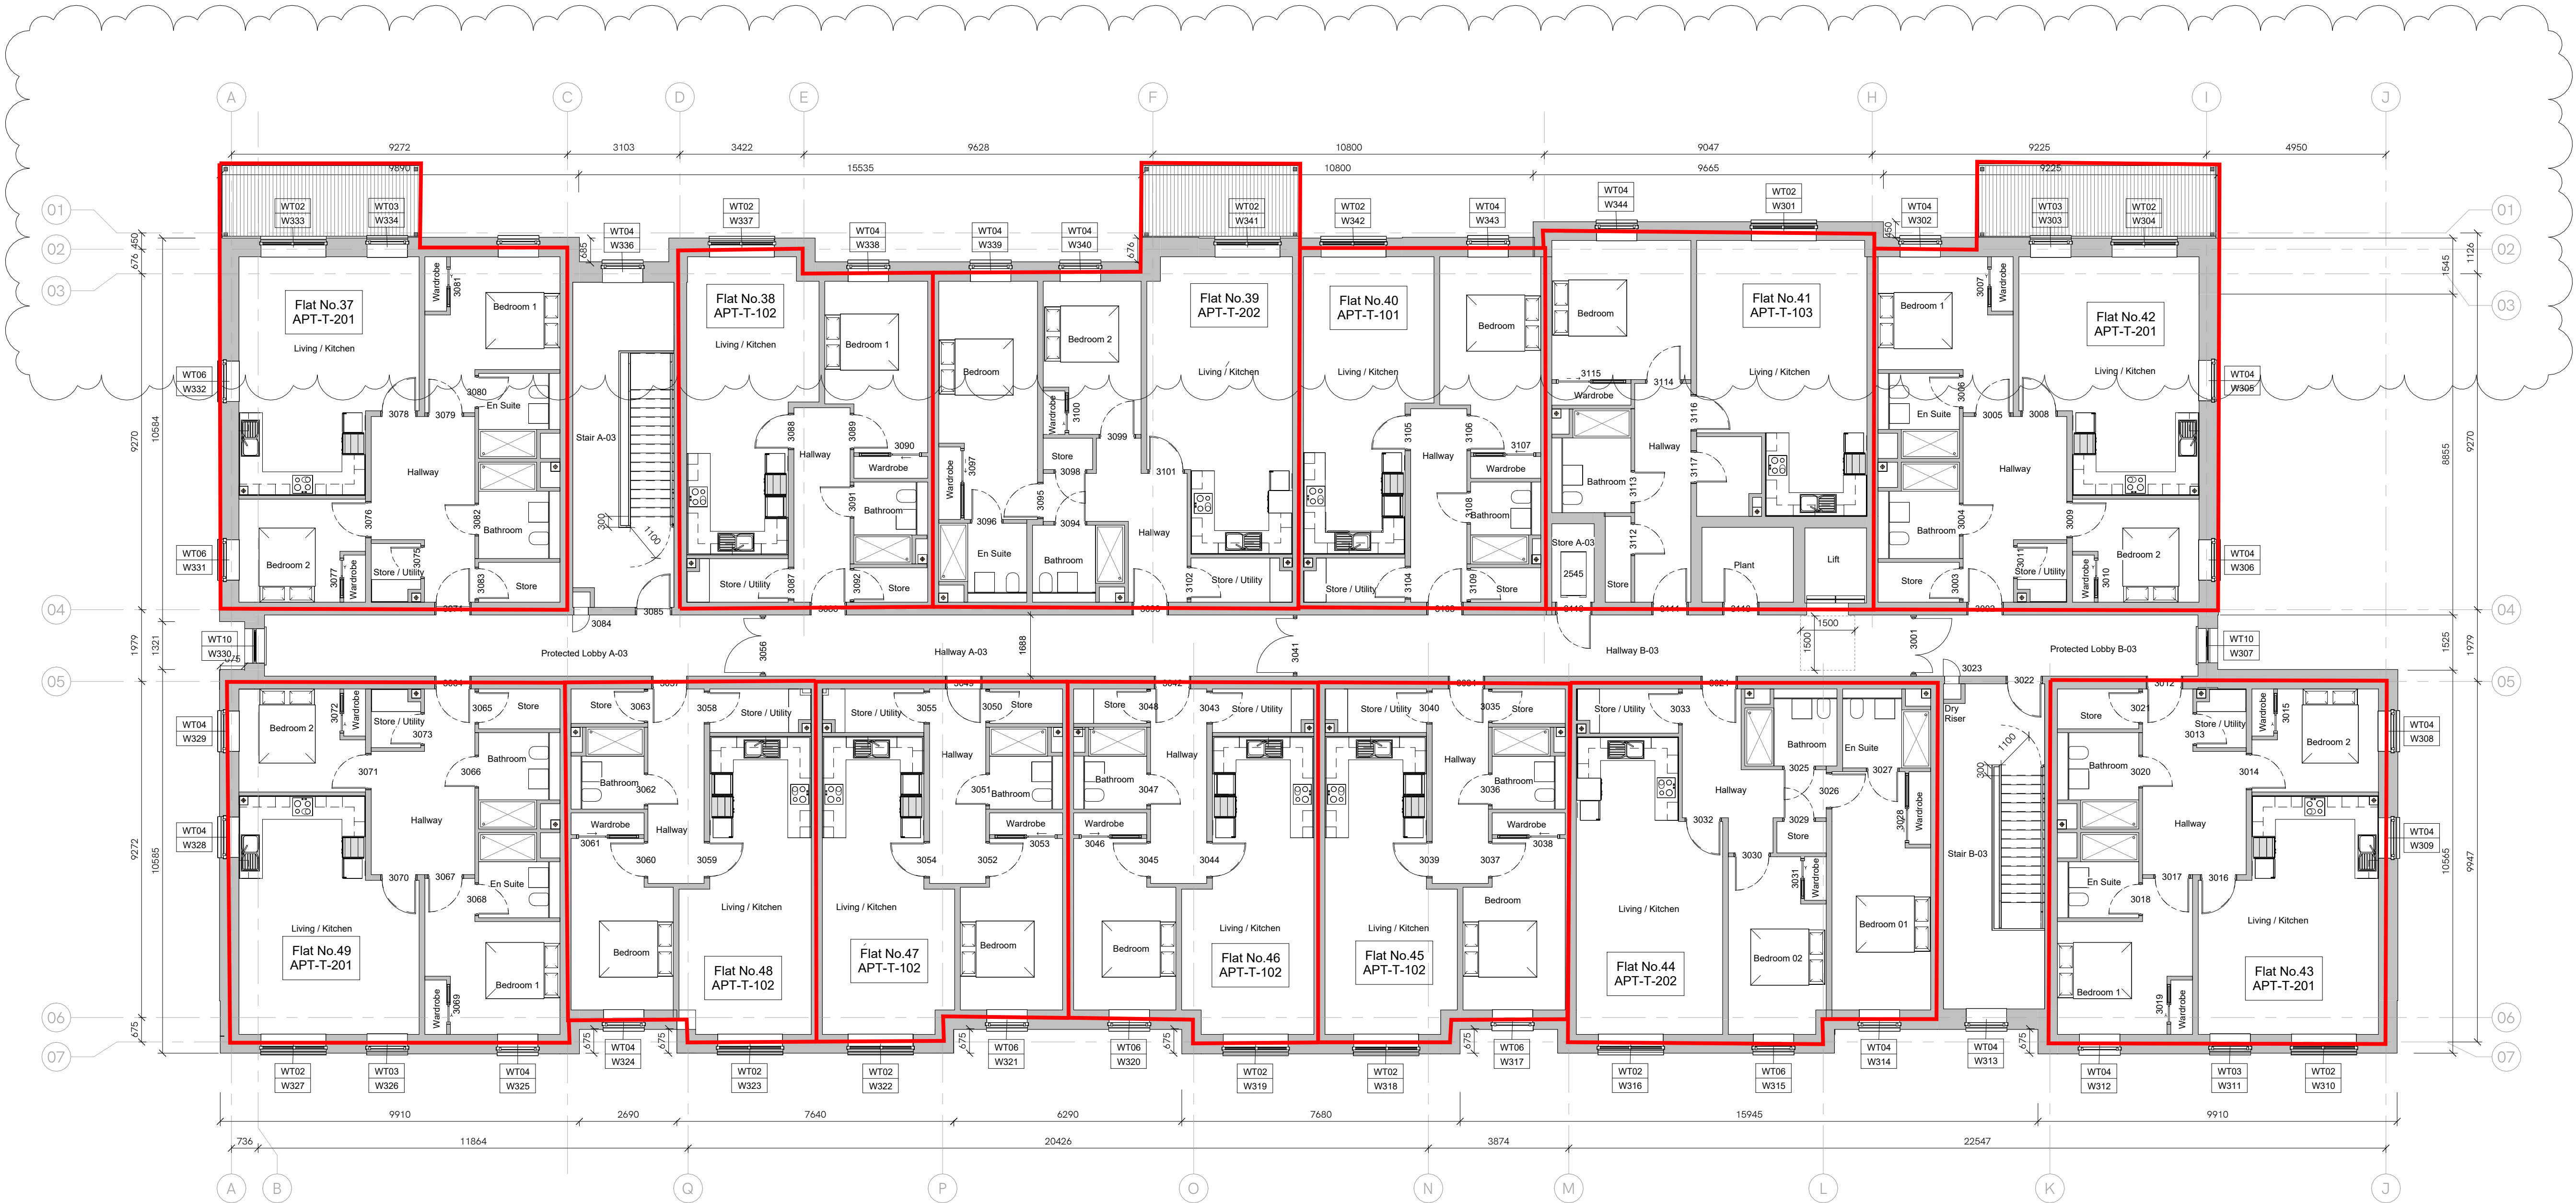

Level 03 Plan
1:100

C01	Balconies added, updated to construction	NM	DG	11.11.25
P02	Door and Window tags Added	NM	DG	17.09.25
P01	First Issue	NM	DG	05.09.25
Rev	Notes	Drawn	Appr	Date

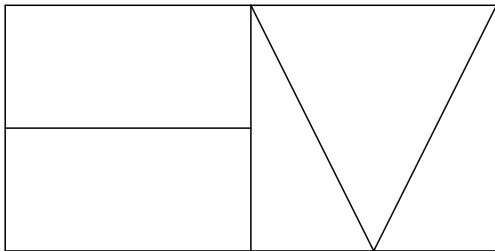

Holmes Miller
89 Minerva Street
Glasgow
G3 8LE
0141 204 2080
www.holmesmiller.com

Project 5421
DARGAVEL RETIREMENT HOME, BISHOPTON

Drawing Name
Proposed Third Floor Plan

Scale @ A1 1:100
Checked DG
Revision C01

Drawing Number
5421-HML-01-03-D-A-10130