


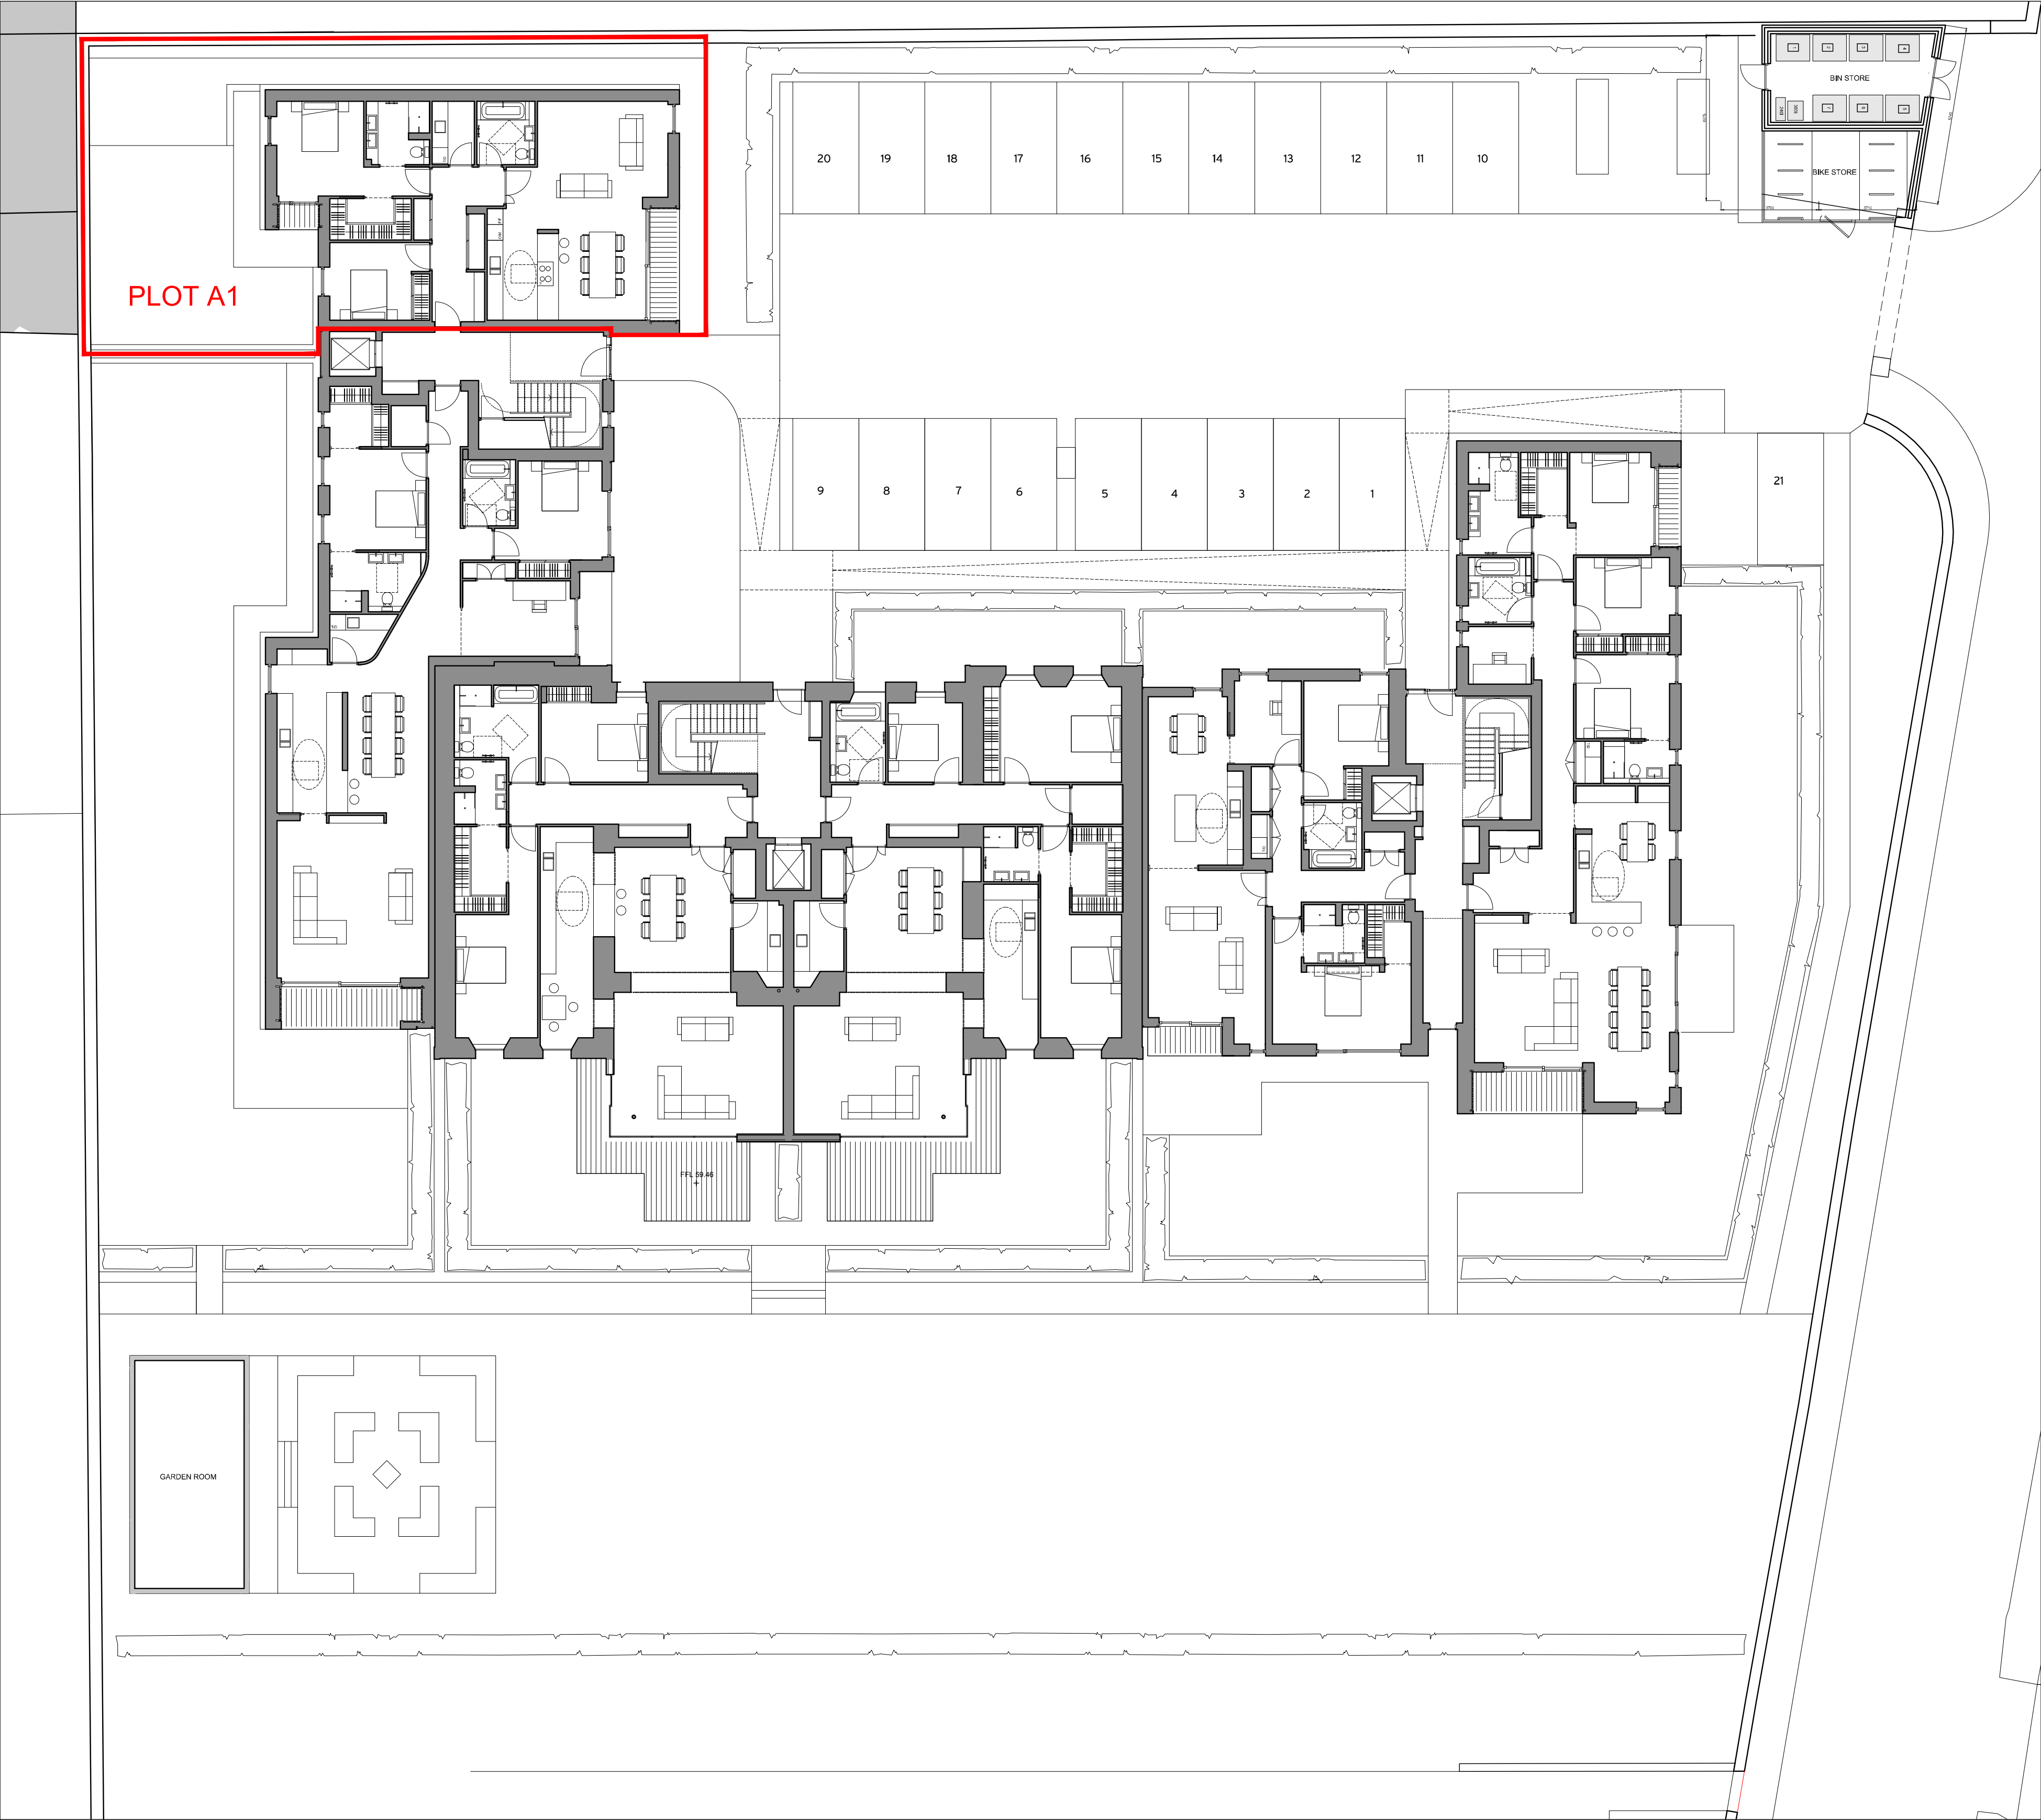

1 Ground Floor Plan
1:100 @ a1

The Development registered under title MID145563 and plots A1 to C5 including the parking spaces P1 to P5 within have been DPA approved by:
Craig McFadden - 17 March 2016
Craig McFadden (DPA Officer)



2 Site Plan
1:400 @ a1


rev.	date	details	by	rev.	date	details	by	notes
P1	24.04.15	Issued for Information	GN					
P2	27.04.15	Plot name updated	GN					

Ellersly House
Ellersly Road
S1 Developments

drawing number	revision	drawing title	scale
SER(80)001	P2	Legal Plan Ground Floor - Plot A1	1:100@A1
status	Information		date
			23.04.15
			drawn
			GN
			format
			a1

MICHAEL LAIRD ARCHITECTS

5 Forres Street, Edinburgh EH3 6DE
T: 0131 226 6991 F: 0131 226 2771
mail@michaellaird.co.uk

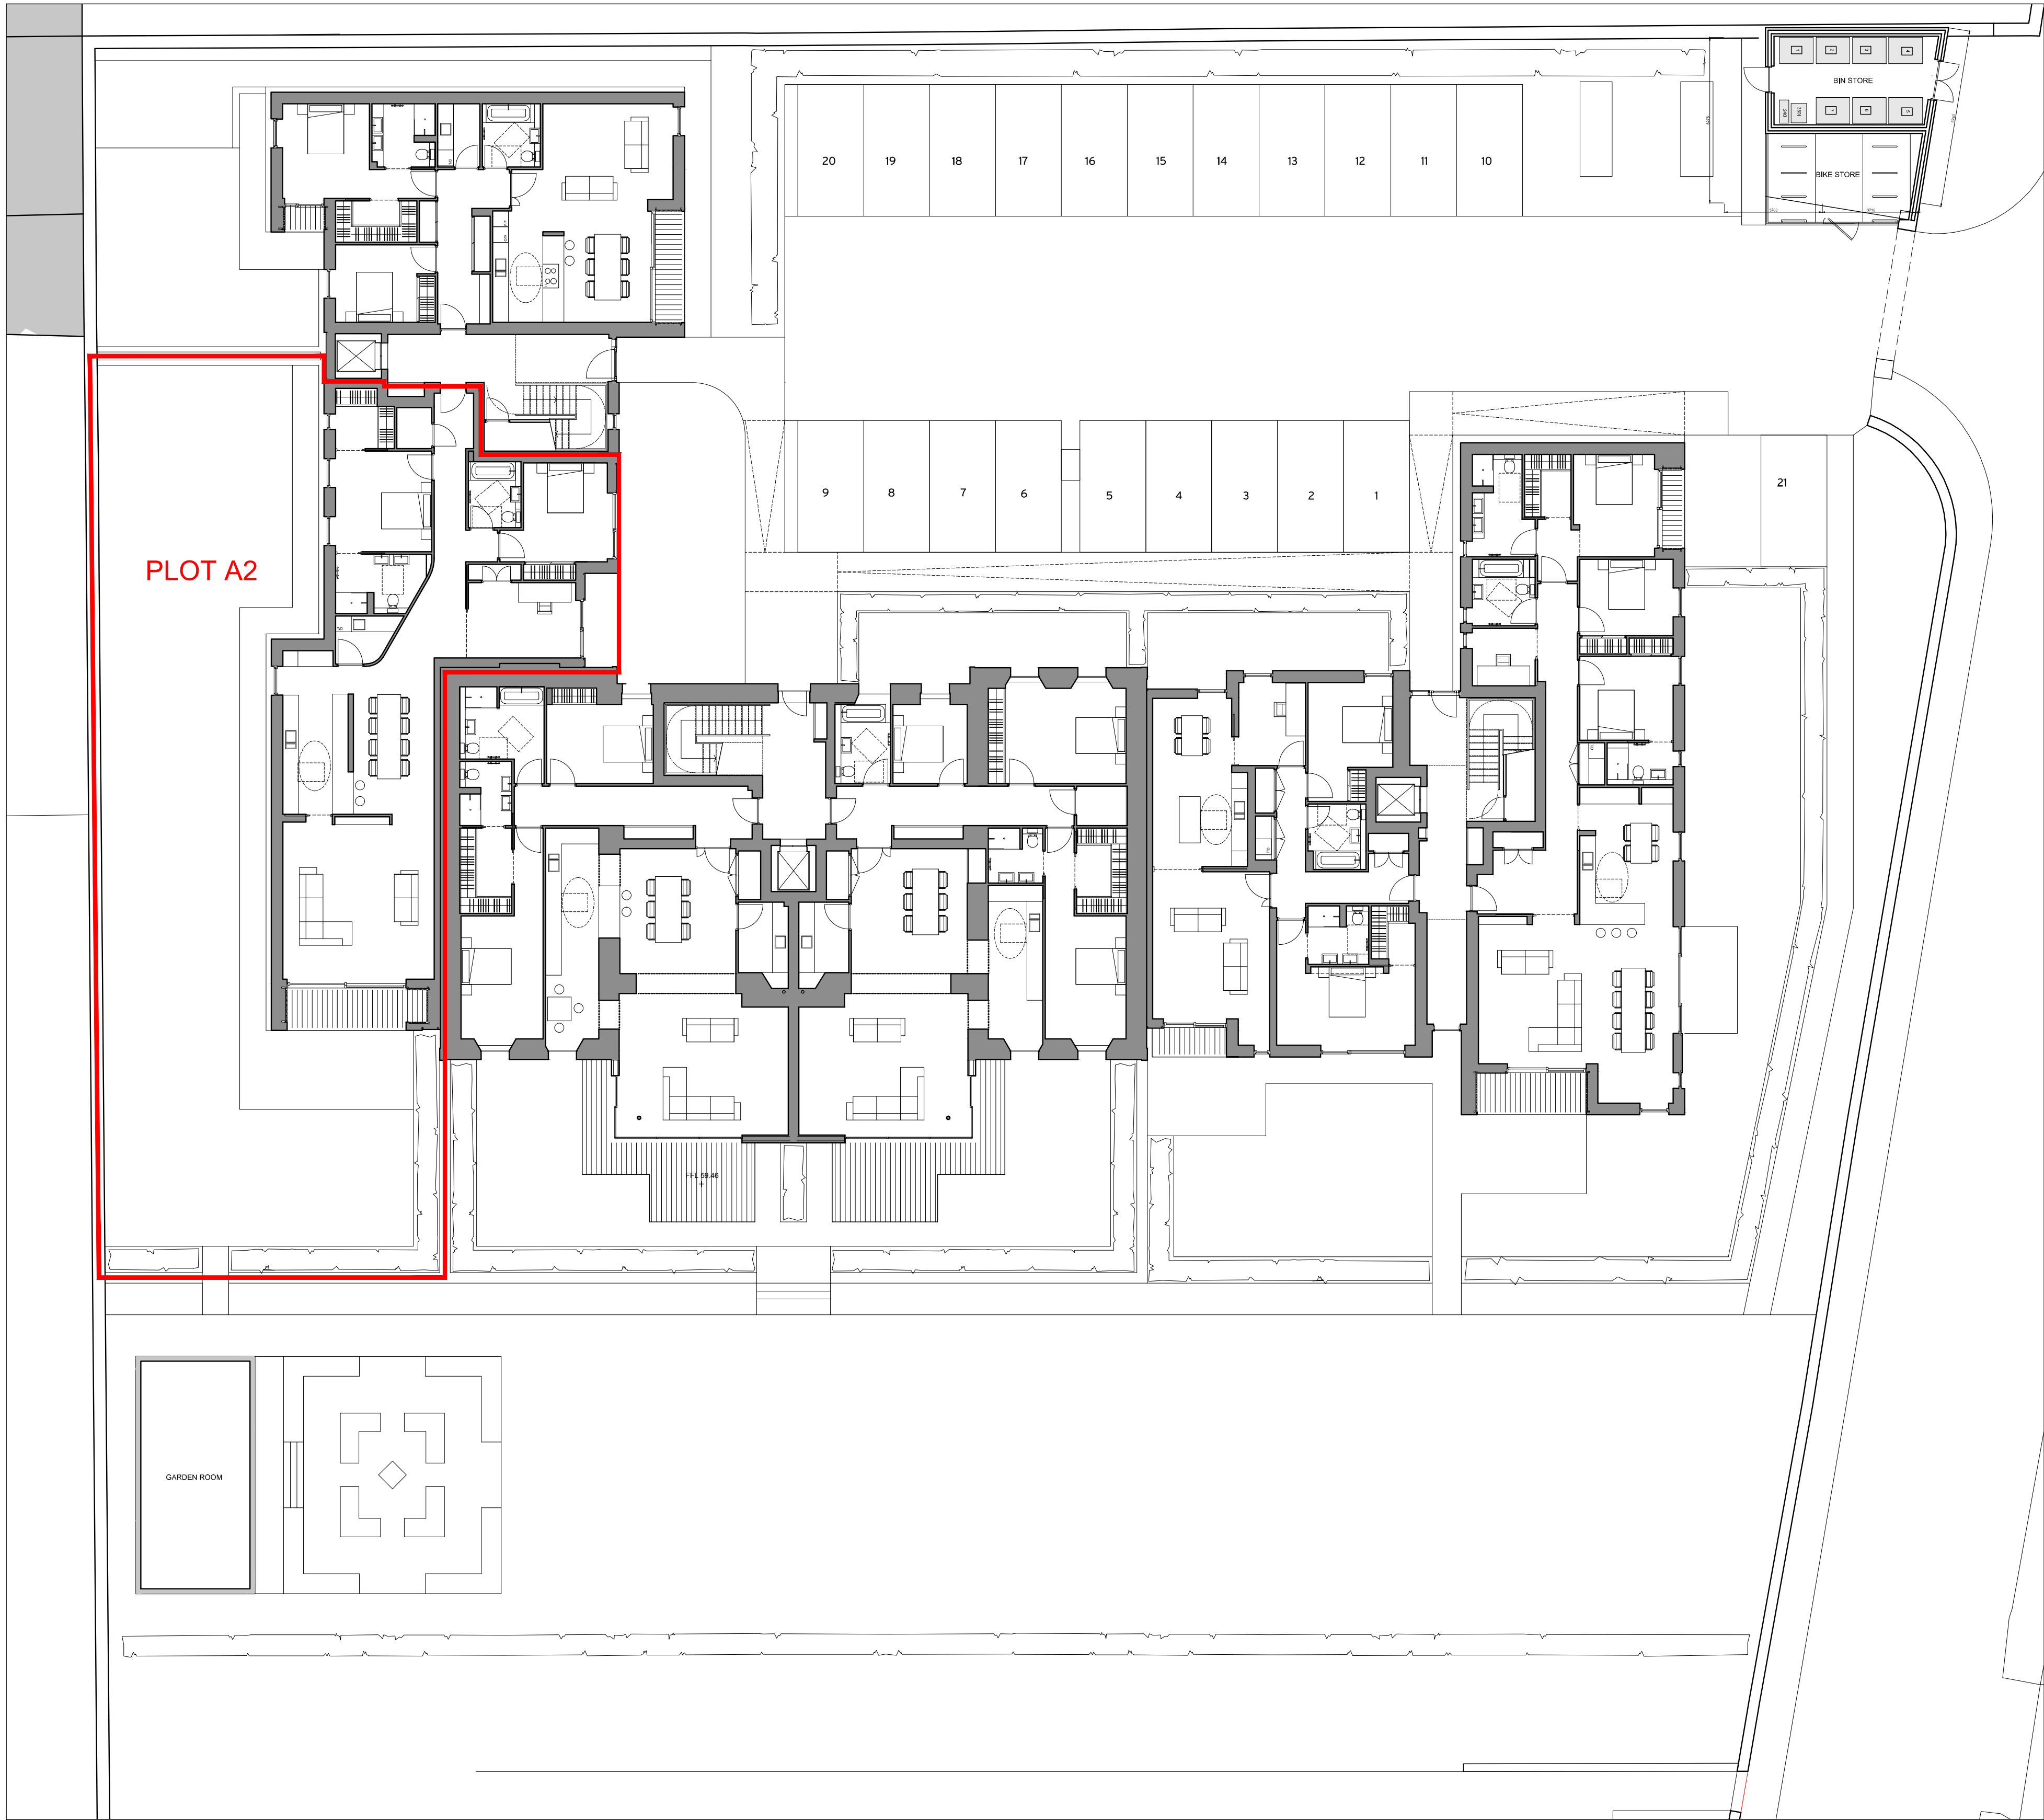

1 Ground Floor Plan
1:150 @ a1



2 Site Plan
1:500 @ a1

rev.	date	details	by	rev.	date	details	by	notes
P1	24.04.15	Issued for Information	GN					
P2	27.04.15	Plot name updated	GN					

Ellersly House
Ellersly Road
S1 Developments

drawing number	revision	drawing title	scale
SER(80)002	P2	Legal Plan Ground Floor - Plot A2	1:100@A1
status	Information		date
			23.04.15
			drawn
			GN
			format
			a1

MICHAEL LAIRD ARCHITECTS

5 Forres Street, Edinburgh EH3 6DE
T: 0131 226 6991 F: 0131 226 2771
mail@michaellaird.co.uk



1 First Floor Plan

1:150 @ a1



2 Site Plan

1:500 @ a1

rev.	date	details	by	rev.	date	details	by	notes
P1	24.04.15	Issued for Information	GN					
P2	27.04.15	Plot name updated	GN					-

Ellersly House
Ellersly Road
S1 Developments

drawing number	revision	drawing title	scale
SER(80)003	P2	Legal Plan First Floor - Plot A3	1:100@A1
status	Information		
			date 23.04.15
			drawn GN
			format a1

MICHAEL LAIRD ARCHITECTS

5 Forres Street, Edinburgh EH3 6DE
T: 0131 226 6991 F: 0131 226 2771
mail@michaellaird.co.uk



1 First Floor Plan

1:150 @ a1



2 Site Plan

1:500 @ a1


rev.	date	details	by	rev.	date	details	by	notes
P1	24.04.15	Issued for Information	GN					
P2	27.04.15	Plot name updated	GN					-

Ellersly House
Ellersly Road
S1 Developments

drawing number	revision	drawing title	scale
SER(80)004	P2	Legal Plan First Floor - Plot A4	1:100@A1
status	Information		
			date 23.04.15
			drawn GN
			format a1

MICHAEL LAIRD ARCHITECTS

5 Forres Street, Edinburgh EH3 6DE
T: 0131 226 6991 F: 0131 226 2771
mail@michaellaird.co.uk

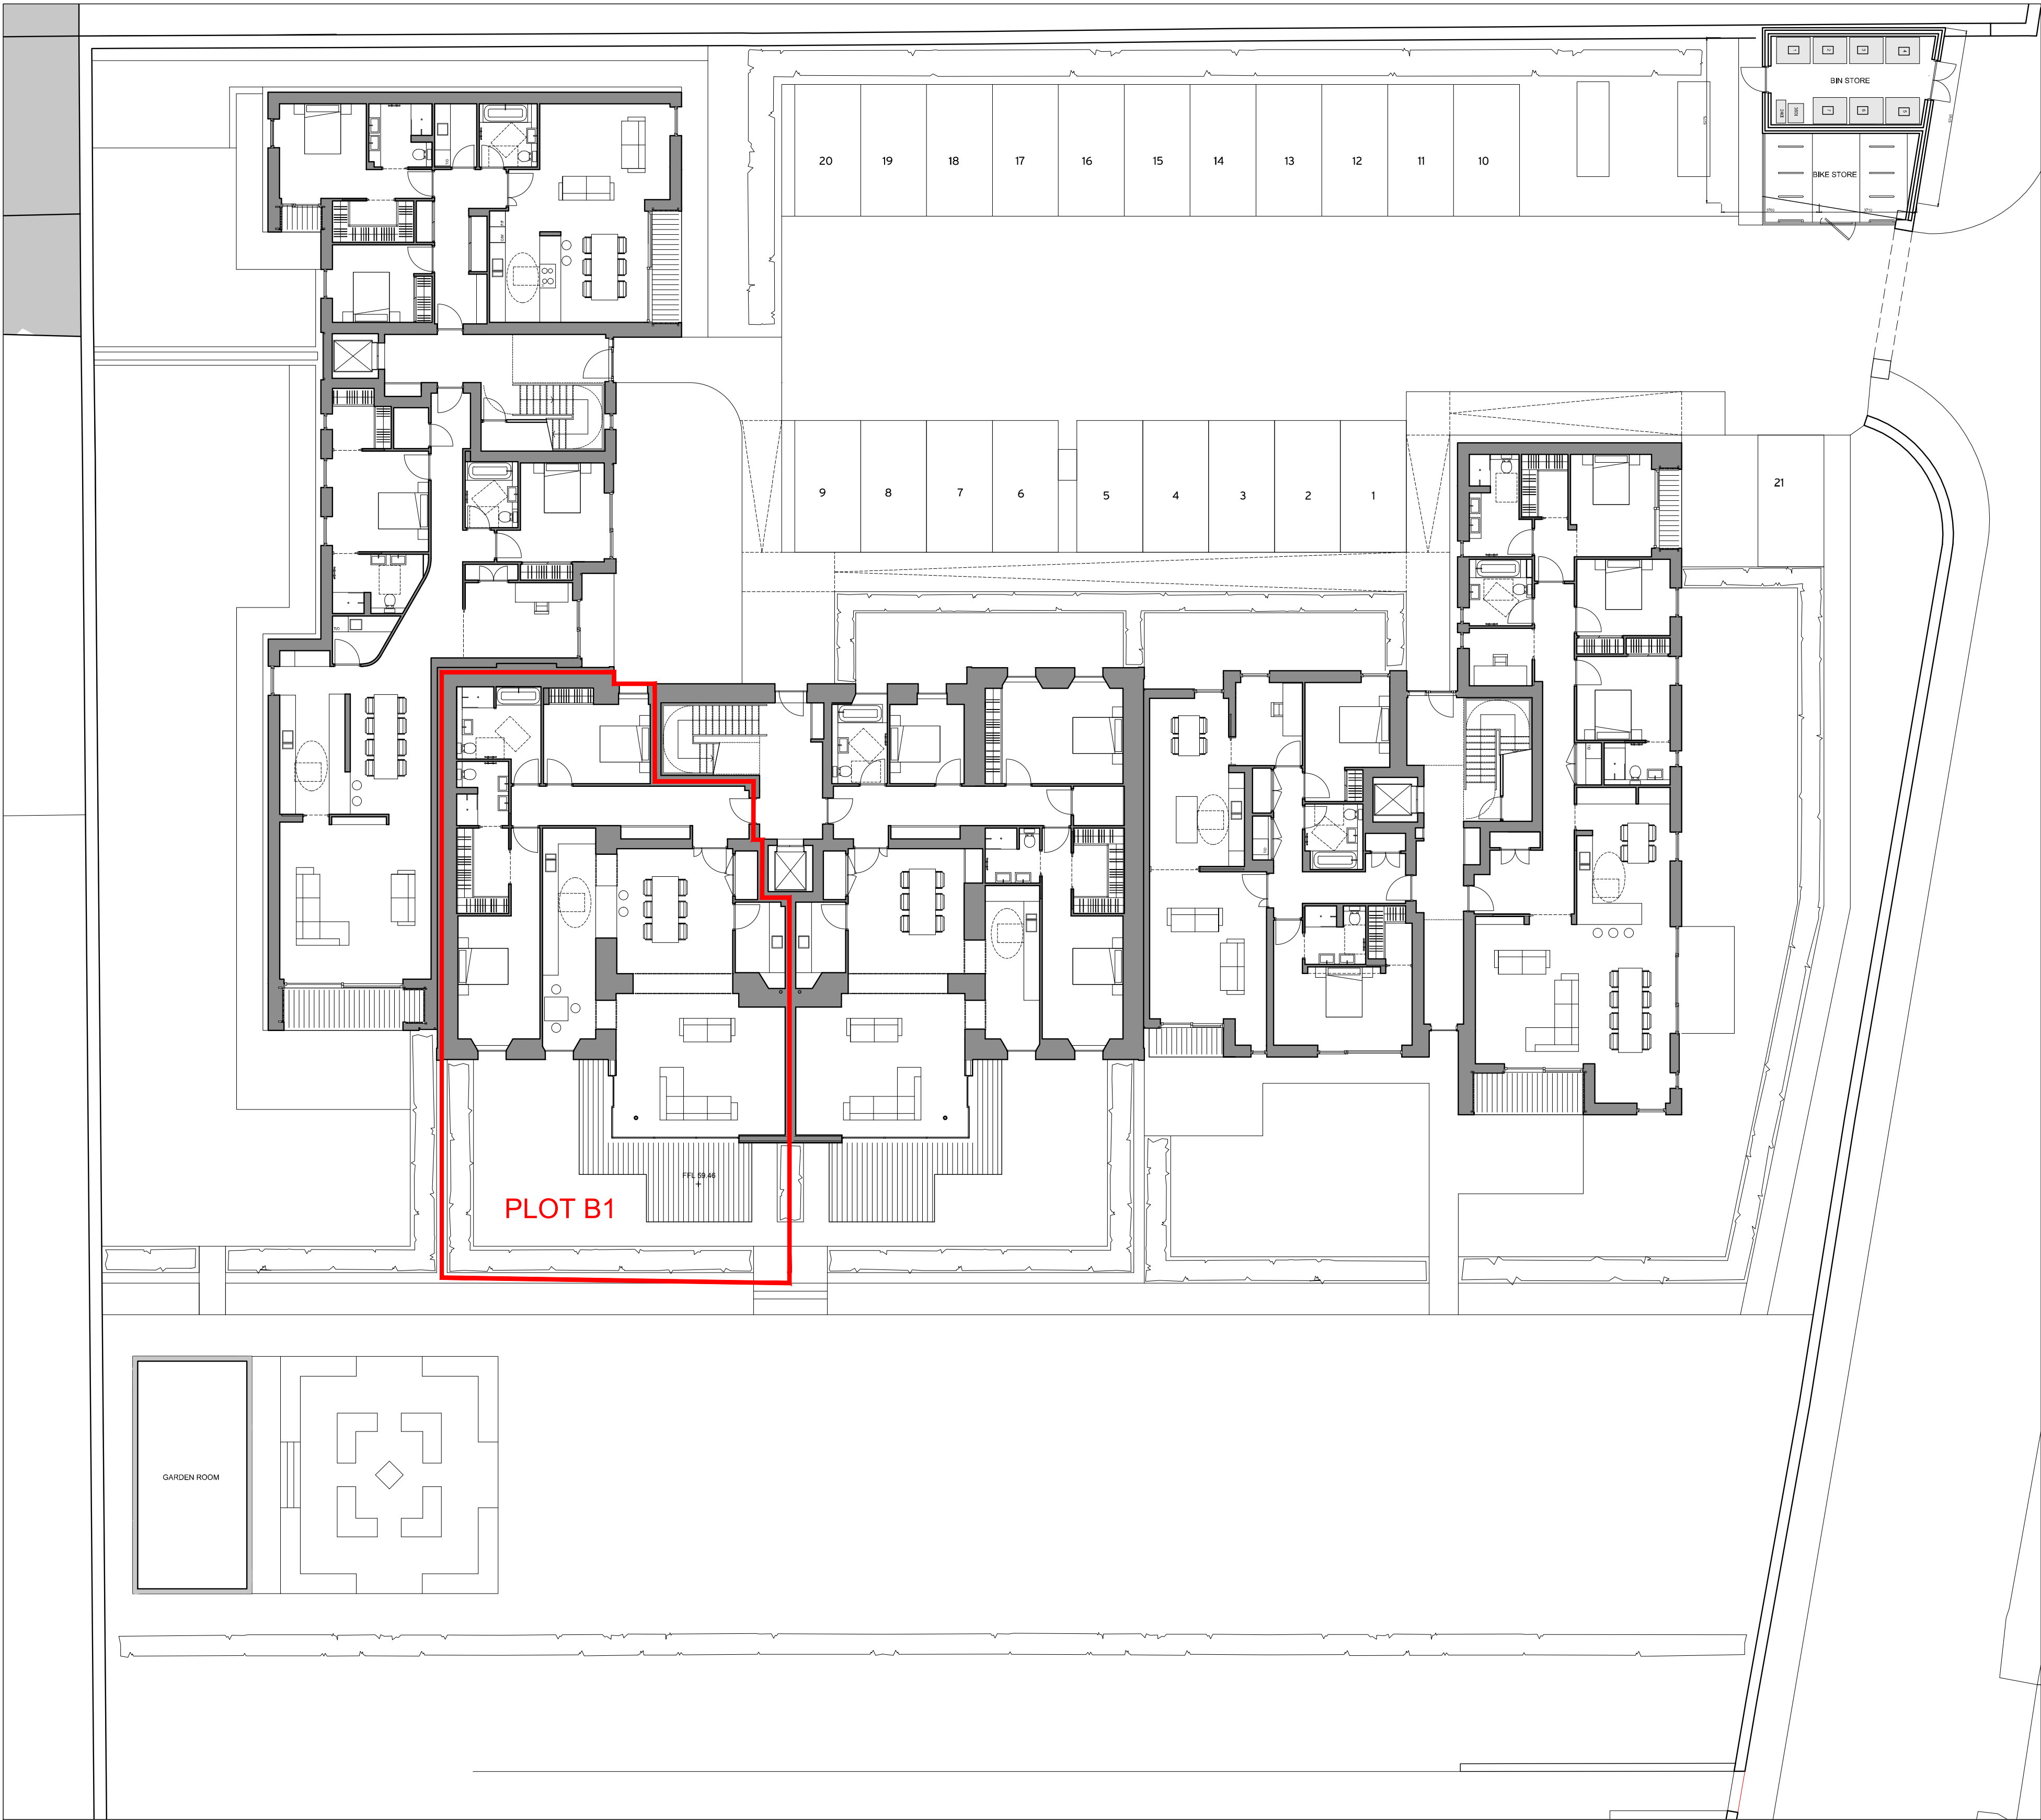

1 Ground Floor Plan
1:150 @ a1



2 Site Plan
1:500 @ a1


rev.	date	details	by	rev.	date	details	by	notes
P1	24.04.15	Issued for Information	GN					
P2	27.04.15	Plot name updated	GN					

Ellersly House
Ellersly Road
S1 Developments

drawing number	revision	drawing title	scale
SER(80)005	P2	Legal Plan Ground Floor - Plot B1	1:100@A1
status	Information		date
			23.04.15
			drawn
			GN
			format
			a1

MICHAEL LAIRD ARCHITECTS

5 Forres Street, Edinburgh EH3 6DE
T: 0131 226 6991 F: 0131 226 2771
mail@michaellaird.co.uk

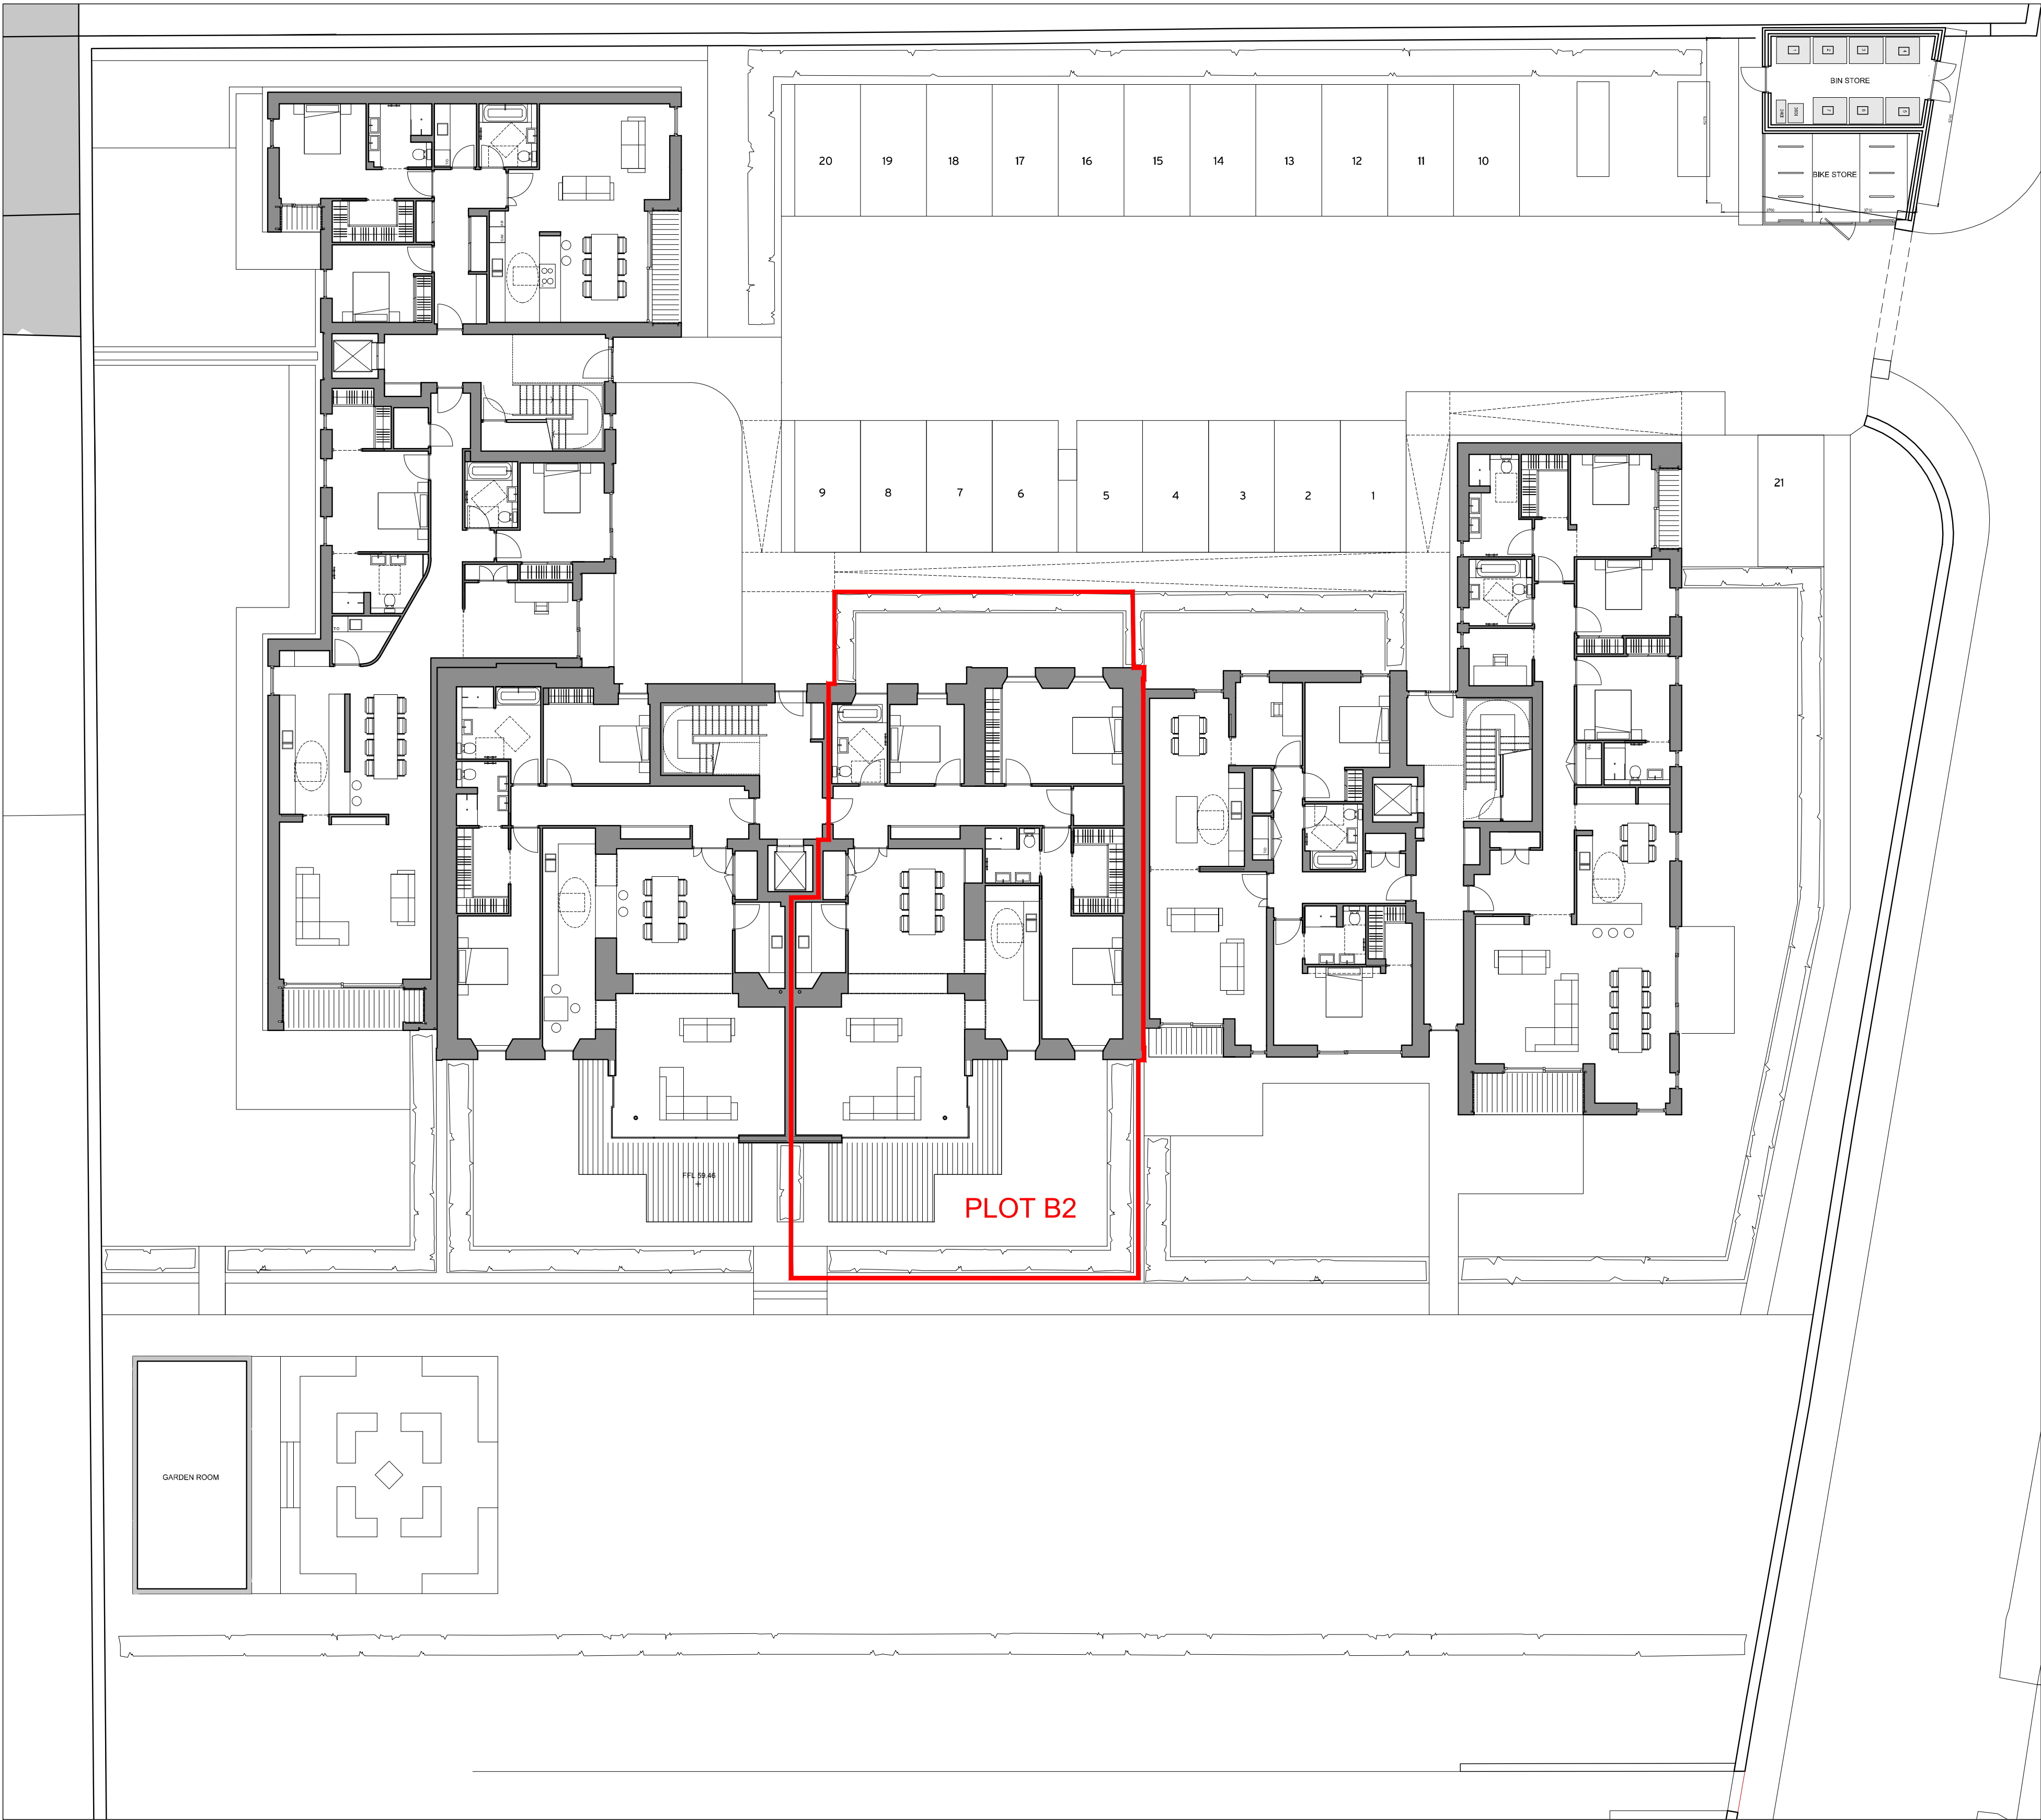

1 Ground Floor Plan

1:150 @ a1



2 Site Plan

1:500 @ a1

rev.	date	details	by	rev.	date	details	by	notes
P1	24.04.15	Issued for Information	GN					
P2	27.04.15	Plot name updated	GN					

Ellersly House
Ellersly Road
S1 Developments

drawing number	revision	drawing title	scale
SER(80)006	P2	Legal Plan Ground Floor - Plot B2	1:100@A1
status	Information		

date	23.04.15
drawn	GN
format	a1


MICHAEL LAIRD ARCHITECTS

5 Forres Street, Edinburgh EH3 6DE
T: 0131 226 6991 F: 0131 226 2771
mail@michaellaird.co.uk



1 First Floor Plan

1:150 @ a1

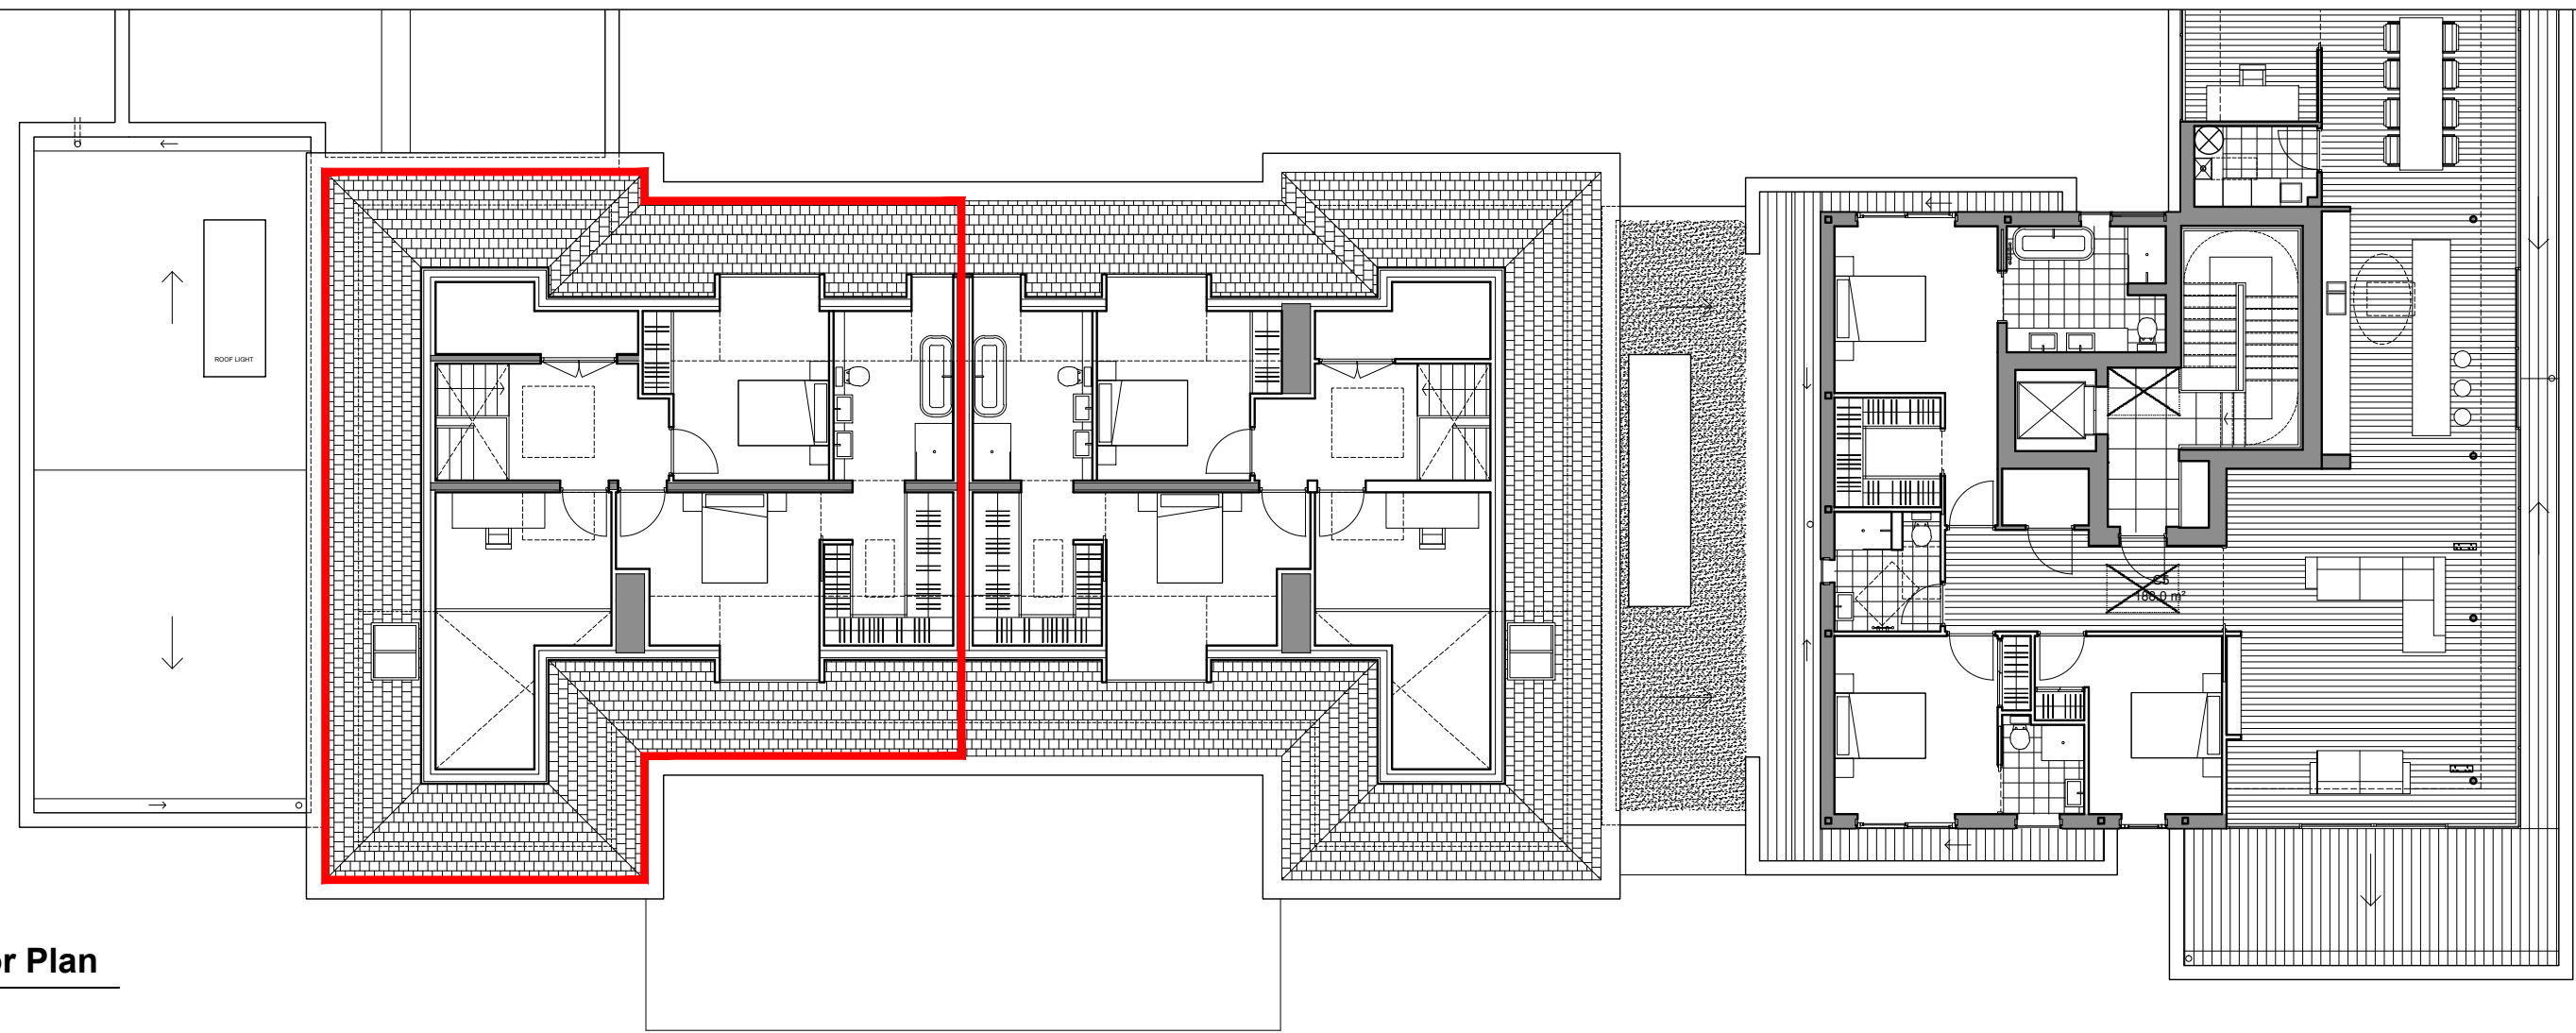

2 Second Floor Plan

1:150 @ a1



3 Site Plan

1:500 @ a1

rev.	date	details	by	rev.	date	details	by	notes
P1	24.04.15	Issued for Information	GN					
P2	27.04.15	Plot name updated	GN					

Ellersly House
Ellersly Road
S1 Developments


drawing number	revision	drawing title	scale
SER(80)007	P2	Legal Plan First Floor - Plot B3	1:100@A1
status	Information		date
			23.04.15
			drawn
			GN
			format
			a1

MICHAEL LAIRD ARCHITECTS

5 Forres Street, Edinburgh EH3 6DE
T: 0131 226 6991 F: 0131 226 2771
mail@michaellaird.co.uk



1 First Floor Plan
1:150 @ a1

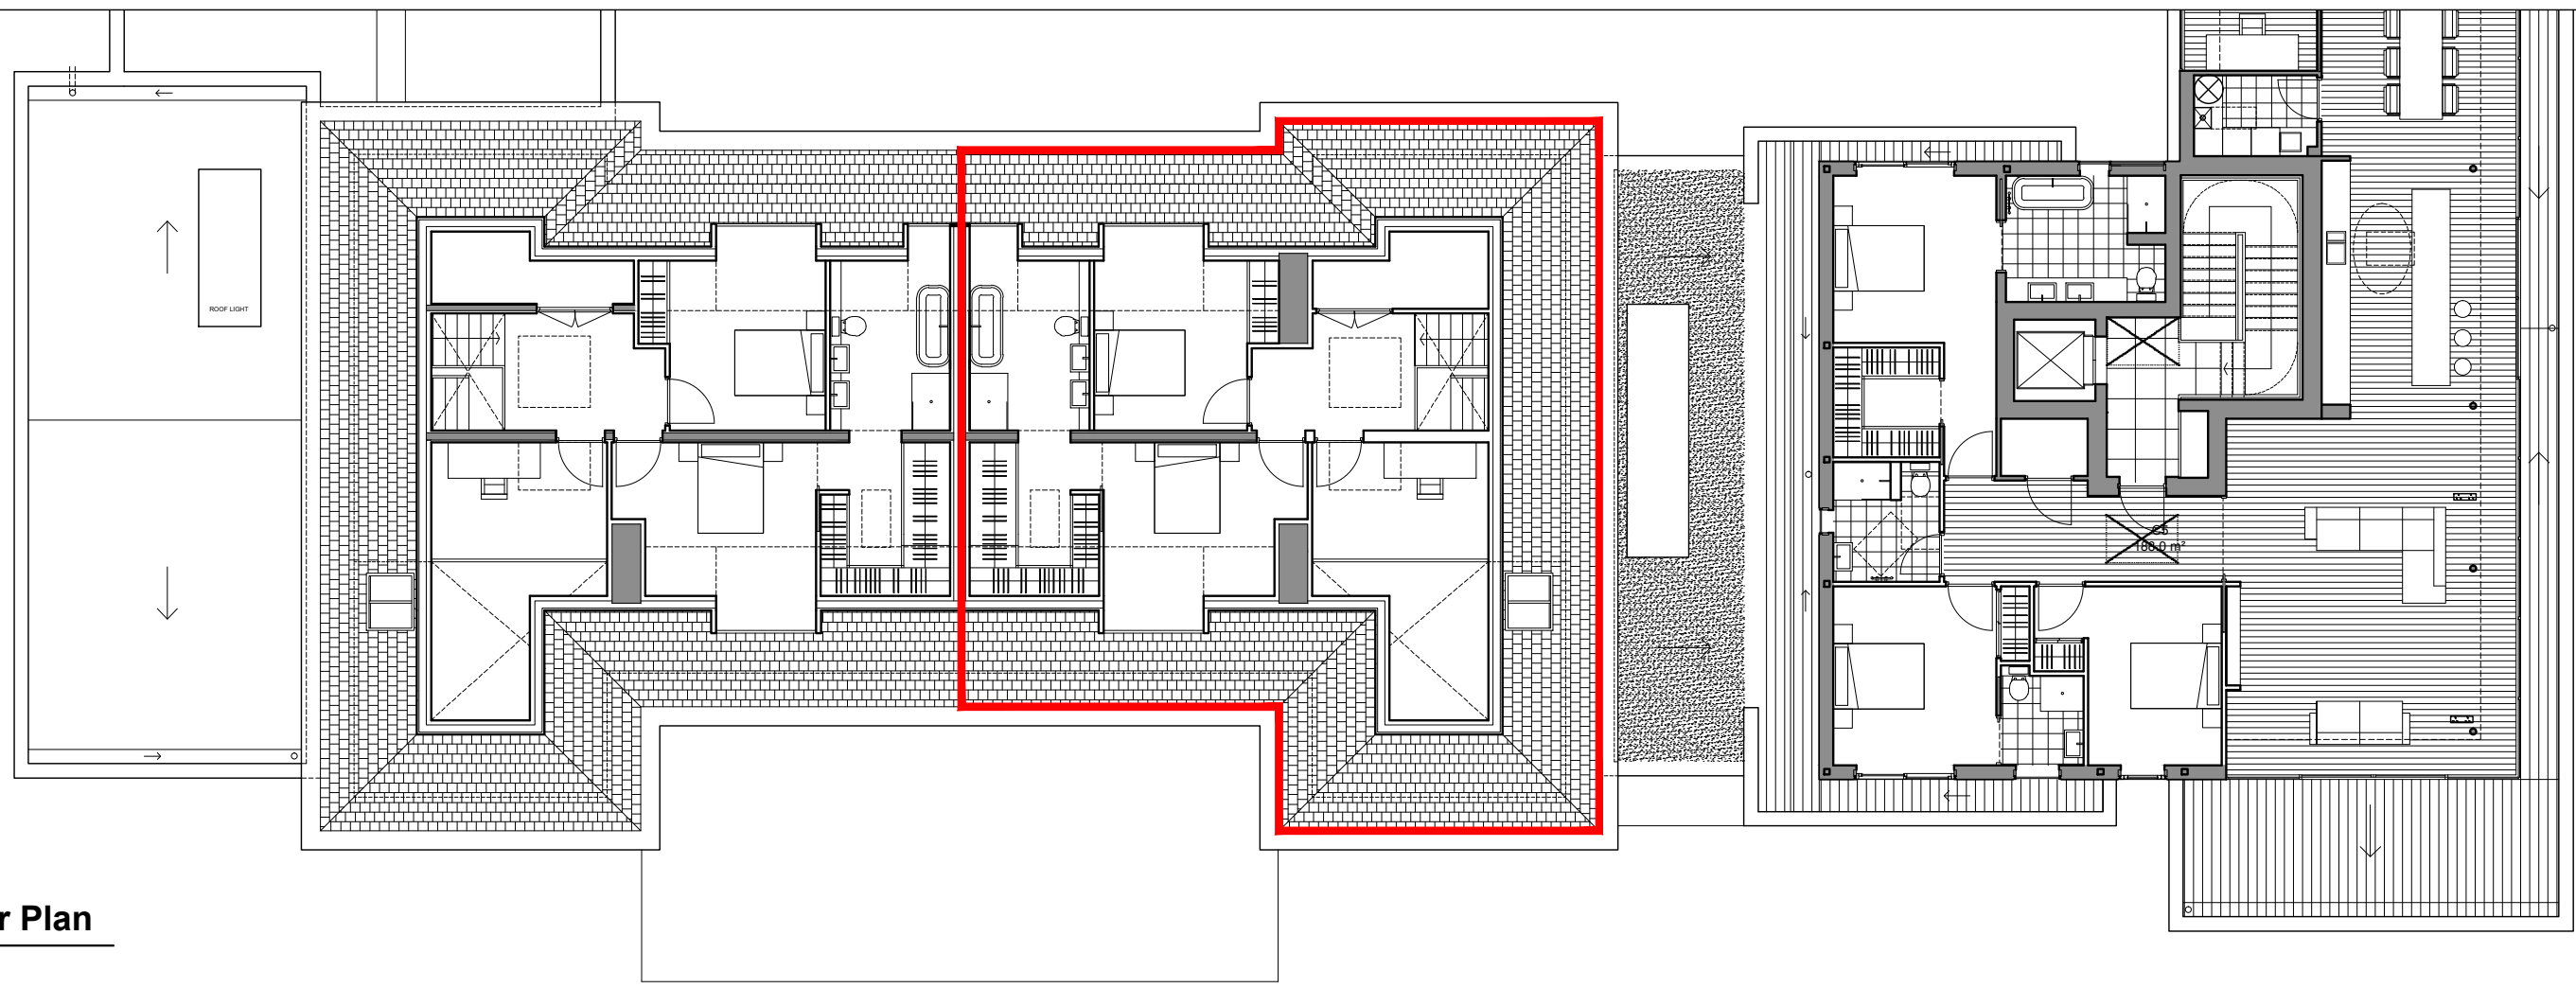

2 Second Floor Plan
1:150 @ a1



3 Site Plan
1:500 @ a1


rev.	date	details	by	rev.	date	details	by	notes
P1	24.04.15	Issued for Information	GN					
P2	27.04.15	Plot name updated	GN					

Ellersly House
Ellersly Road
S1 Developments

drawing number	revision	drawing title	scale
SER(80)008	P2	Legal Plan First Floor - Plot B4	1:100@A1
status	Information		
			date
			23.04.15
			drawn
			GN
			format
			a1

MICHAEL LAIRD ARCHITECTS

5 Forres Street, Edinburgh EH3 6DE
T: 0131 226 6991 F: 0131 226 2771
mail@michaellaird.co.uk

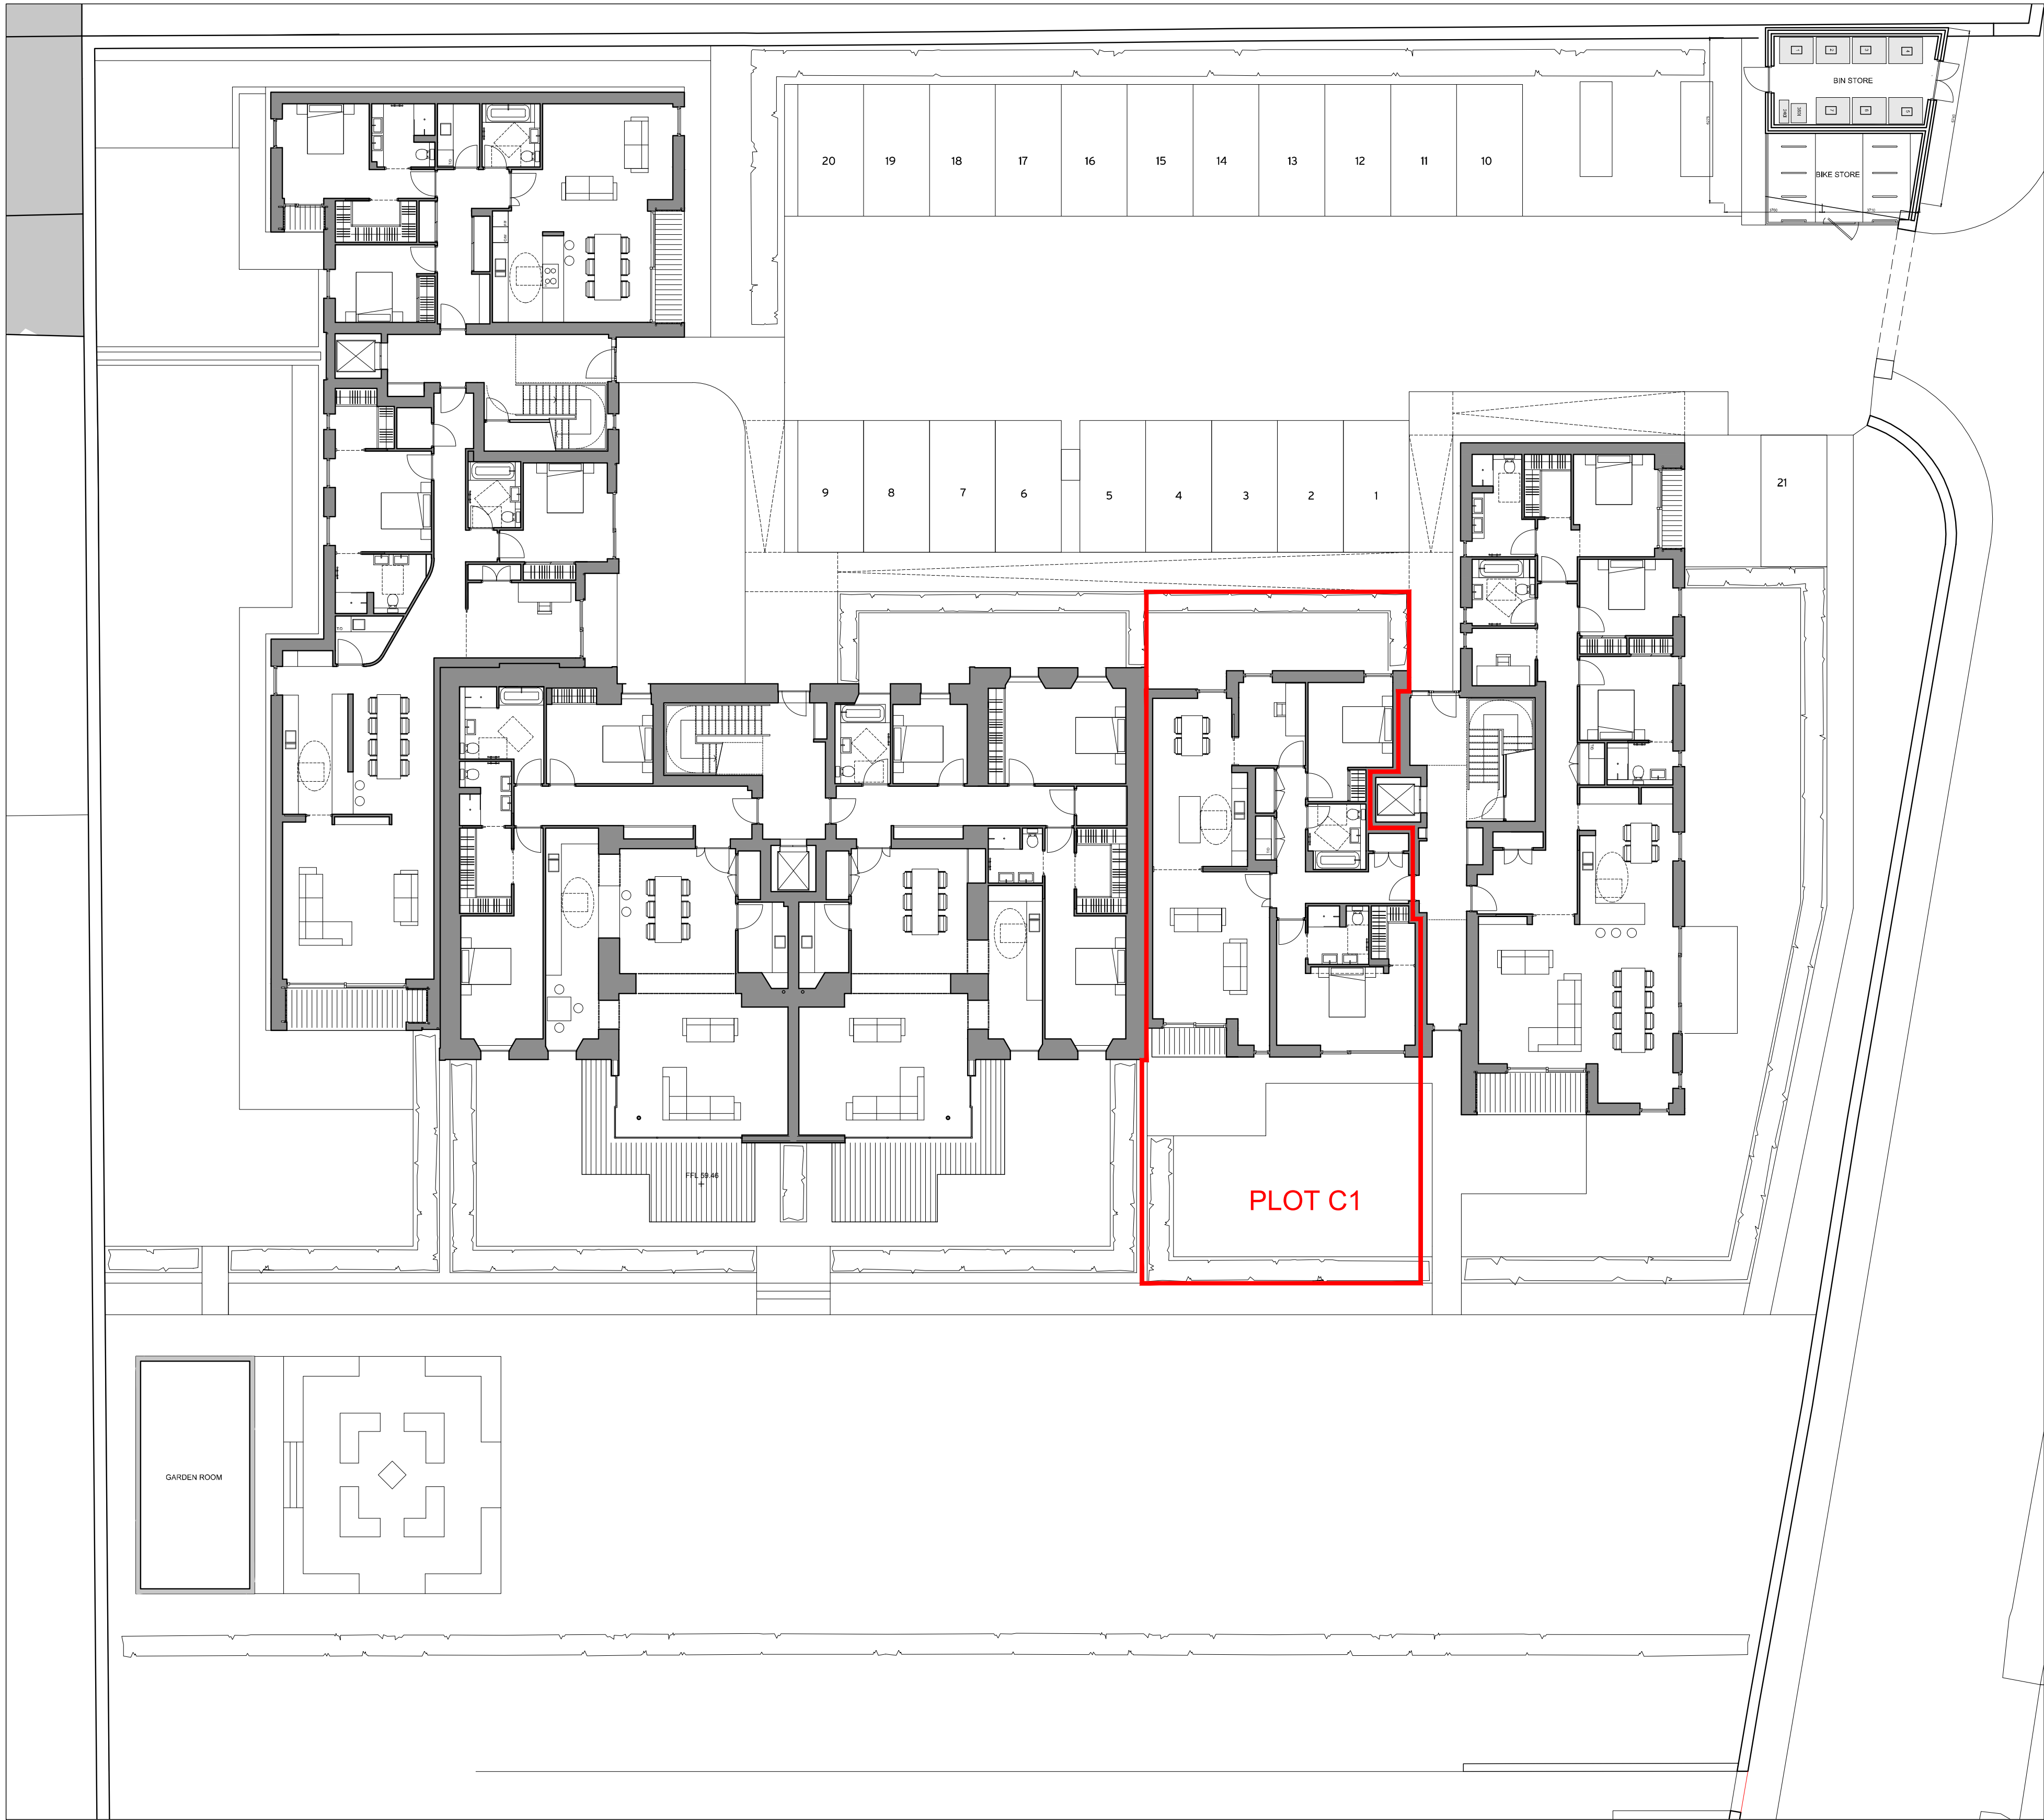

1 Ground Floor Plan
1:150 @ a1



2 Site Plan
1:500 @ a1


rev.	date	details	by	rev.	date	details	by	notes
P1	24.04.15	Issued for Information	GN					
P2	27.04.15	Plot name updated	GN					

Ellersly House
Ellersly Road
S1 Developments

drawing number	revision	drawing title	scale
SER(80)009	P2	Legal Plan Ground Floor - Plot C1	1:100@A1
status	Information		date
			23.04.15
			drawn
			GN
			format
			a1

MICHAEL LAIRD ARCHITECTS

5 Forres Street, Edinburgh EH3 6DE
T: 0131 226 6991 F: 0131 226 2771
mail@michaellaird.co.uk

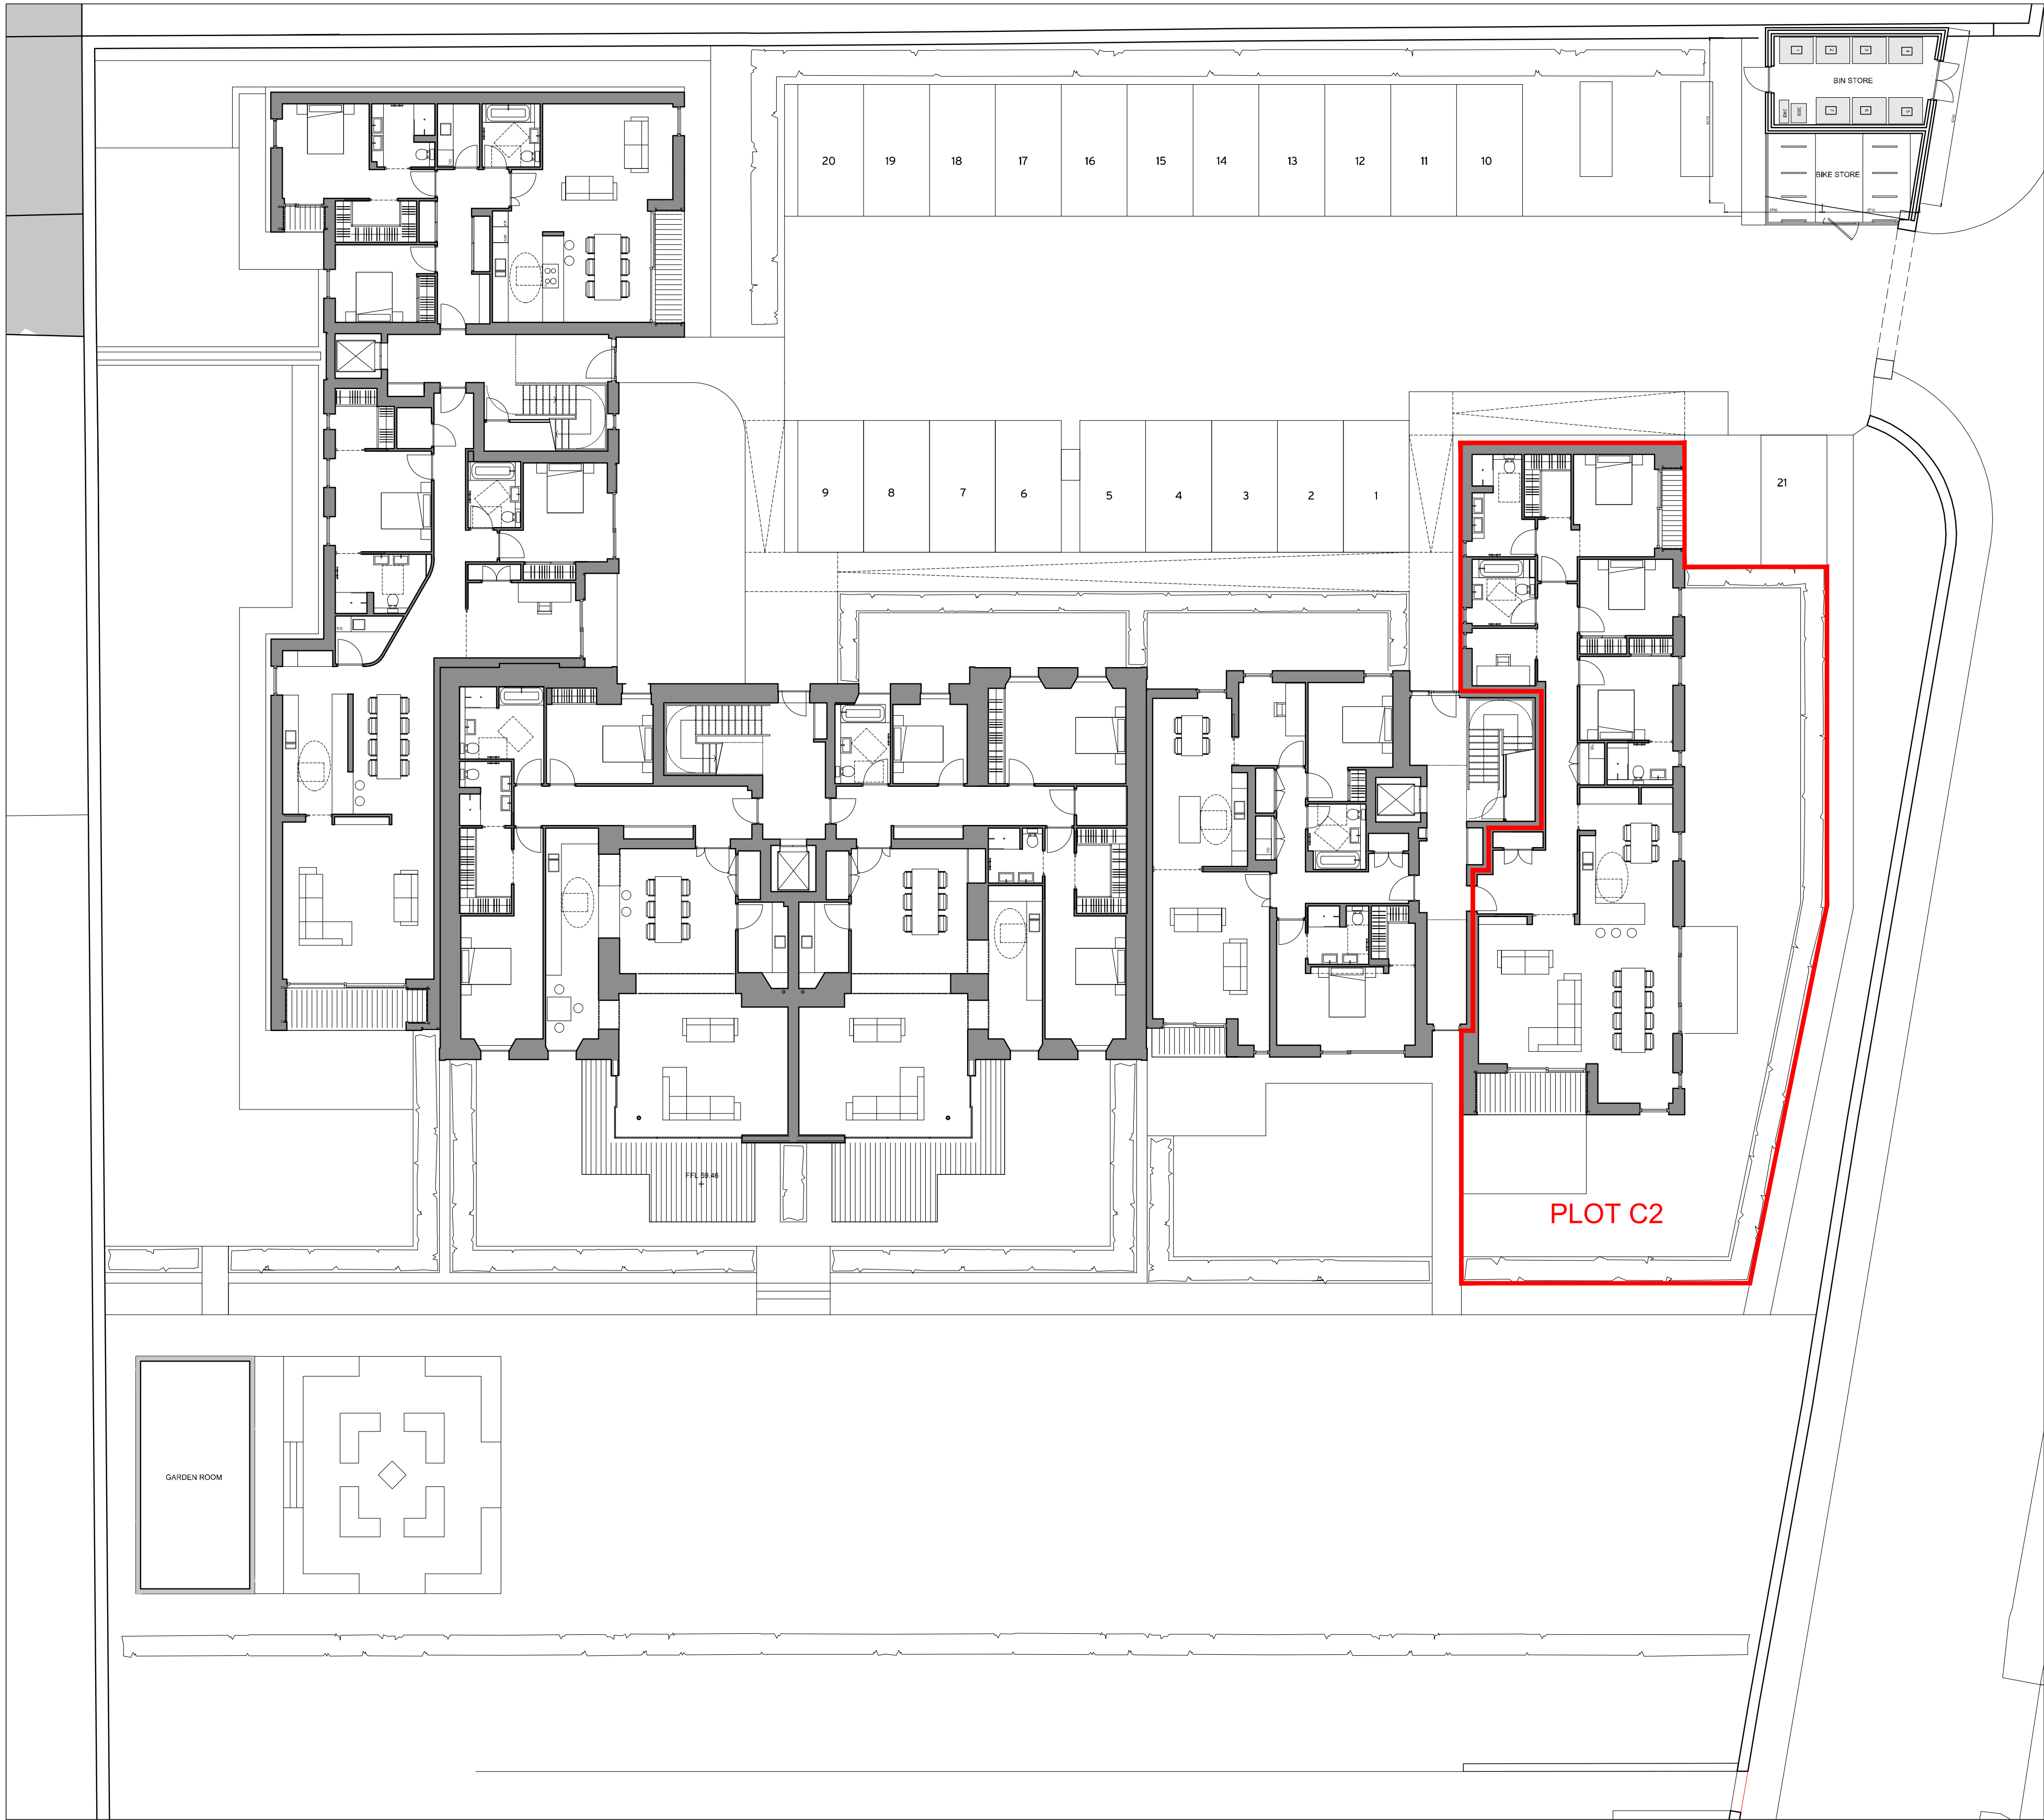

1 Ground Floor Plan
1:150 @ a1



2 Site Plan
1:500 @ a1

rev.	date	details	by	rev.	date	details	by	notes
P1	24.04.15	Issued for Information	GN					-
P2	27.04.15	Plot name updated	GN					
P3	27.04.15	Private parking bay modified	GN					

Ellersly House
Ellersly Road
S1 Developments

drawing number	revision	drawing title	scale
SER(80)010	P3	Legal Plan Ground Floor - Plot C2	1:100@A1
status	Information		date
			23.04.15
			drawn
			GN
			format
			a1

MICHAEL LAIRD ARCHITECTS

5 Forres Street, Edinburgh EH3 6DE
T: 0131 226 6991 F: 0131 226 2771
mail@michaellaird.co.uk



1 First Floor Plan
1:150 @ a1



2 Site Plan
1:500 @ a1

rev.	date	details	by	rev.	date	details	by	notes
P1	24.04.15	Issued for Information	GN					
P2	27.04.15	Plot name updated	GN					-

Ellersly House
Ellersly Road
S1 Developments

drawing number	revision	drawing title	scale
SER(80)011	P2	Legal Plan First Floor - Plot C3	1:100@A1
status	Information		date
			23.04.15
			drawn
			GN
			format
			a1

MICHAEL LAIRD ARCHITECTS

5 Forres Street, Edinburgh EH3 6DE
T: 0131 226 6991 F: 0131 226 2771
mail@michaellaird.co.uk



1 First Floor Plan

1:150 @ a1



2 Site Plan

1:500 @ a1


rev.	date	details	by	rev.	date	details	by	notes
P1	24.04.15	Issued for Information	GN					
P2	27.04.15	Plot name updated	GN					-

Ellersly House
Ellersly Road
S1 Developments

drawing number	revision	drawing title	scale
SER(80)012	P2	Legal Plan	1:100@A1
		First Floor - Plot C4	date
			23.04.15
			drawn
			GN
			format
			a1

MICHAEL LAIRD ARCHITECTS

5 Forres Street, Edinburgh EH3 6DE
T: 0131 226 6991 F: 0131 226 2771
mail@michaellaird.co.uk

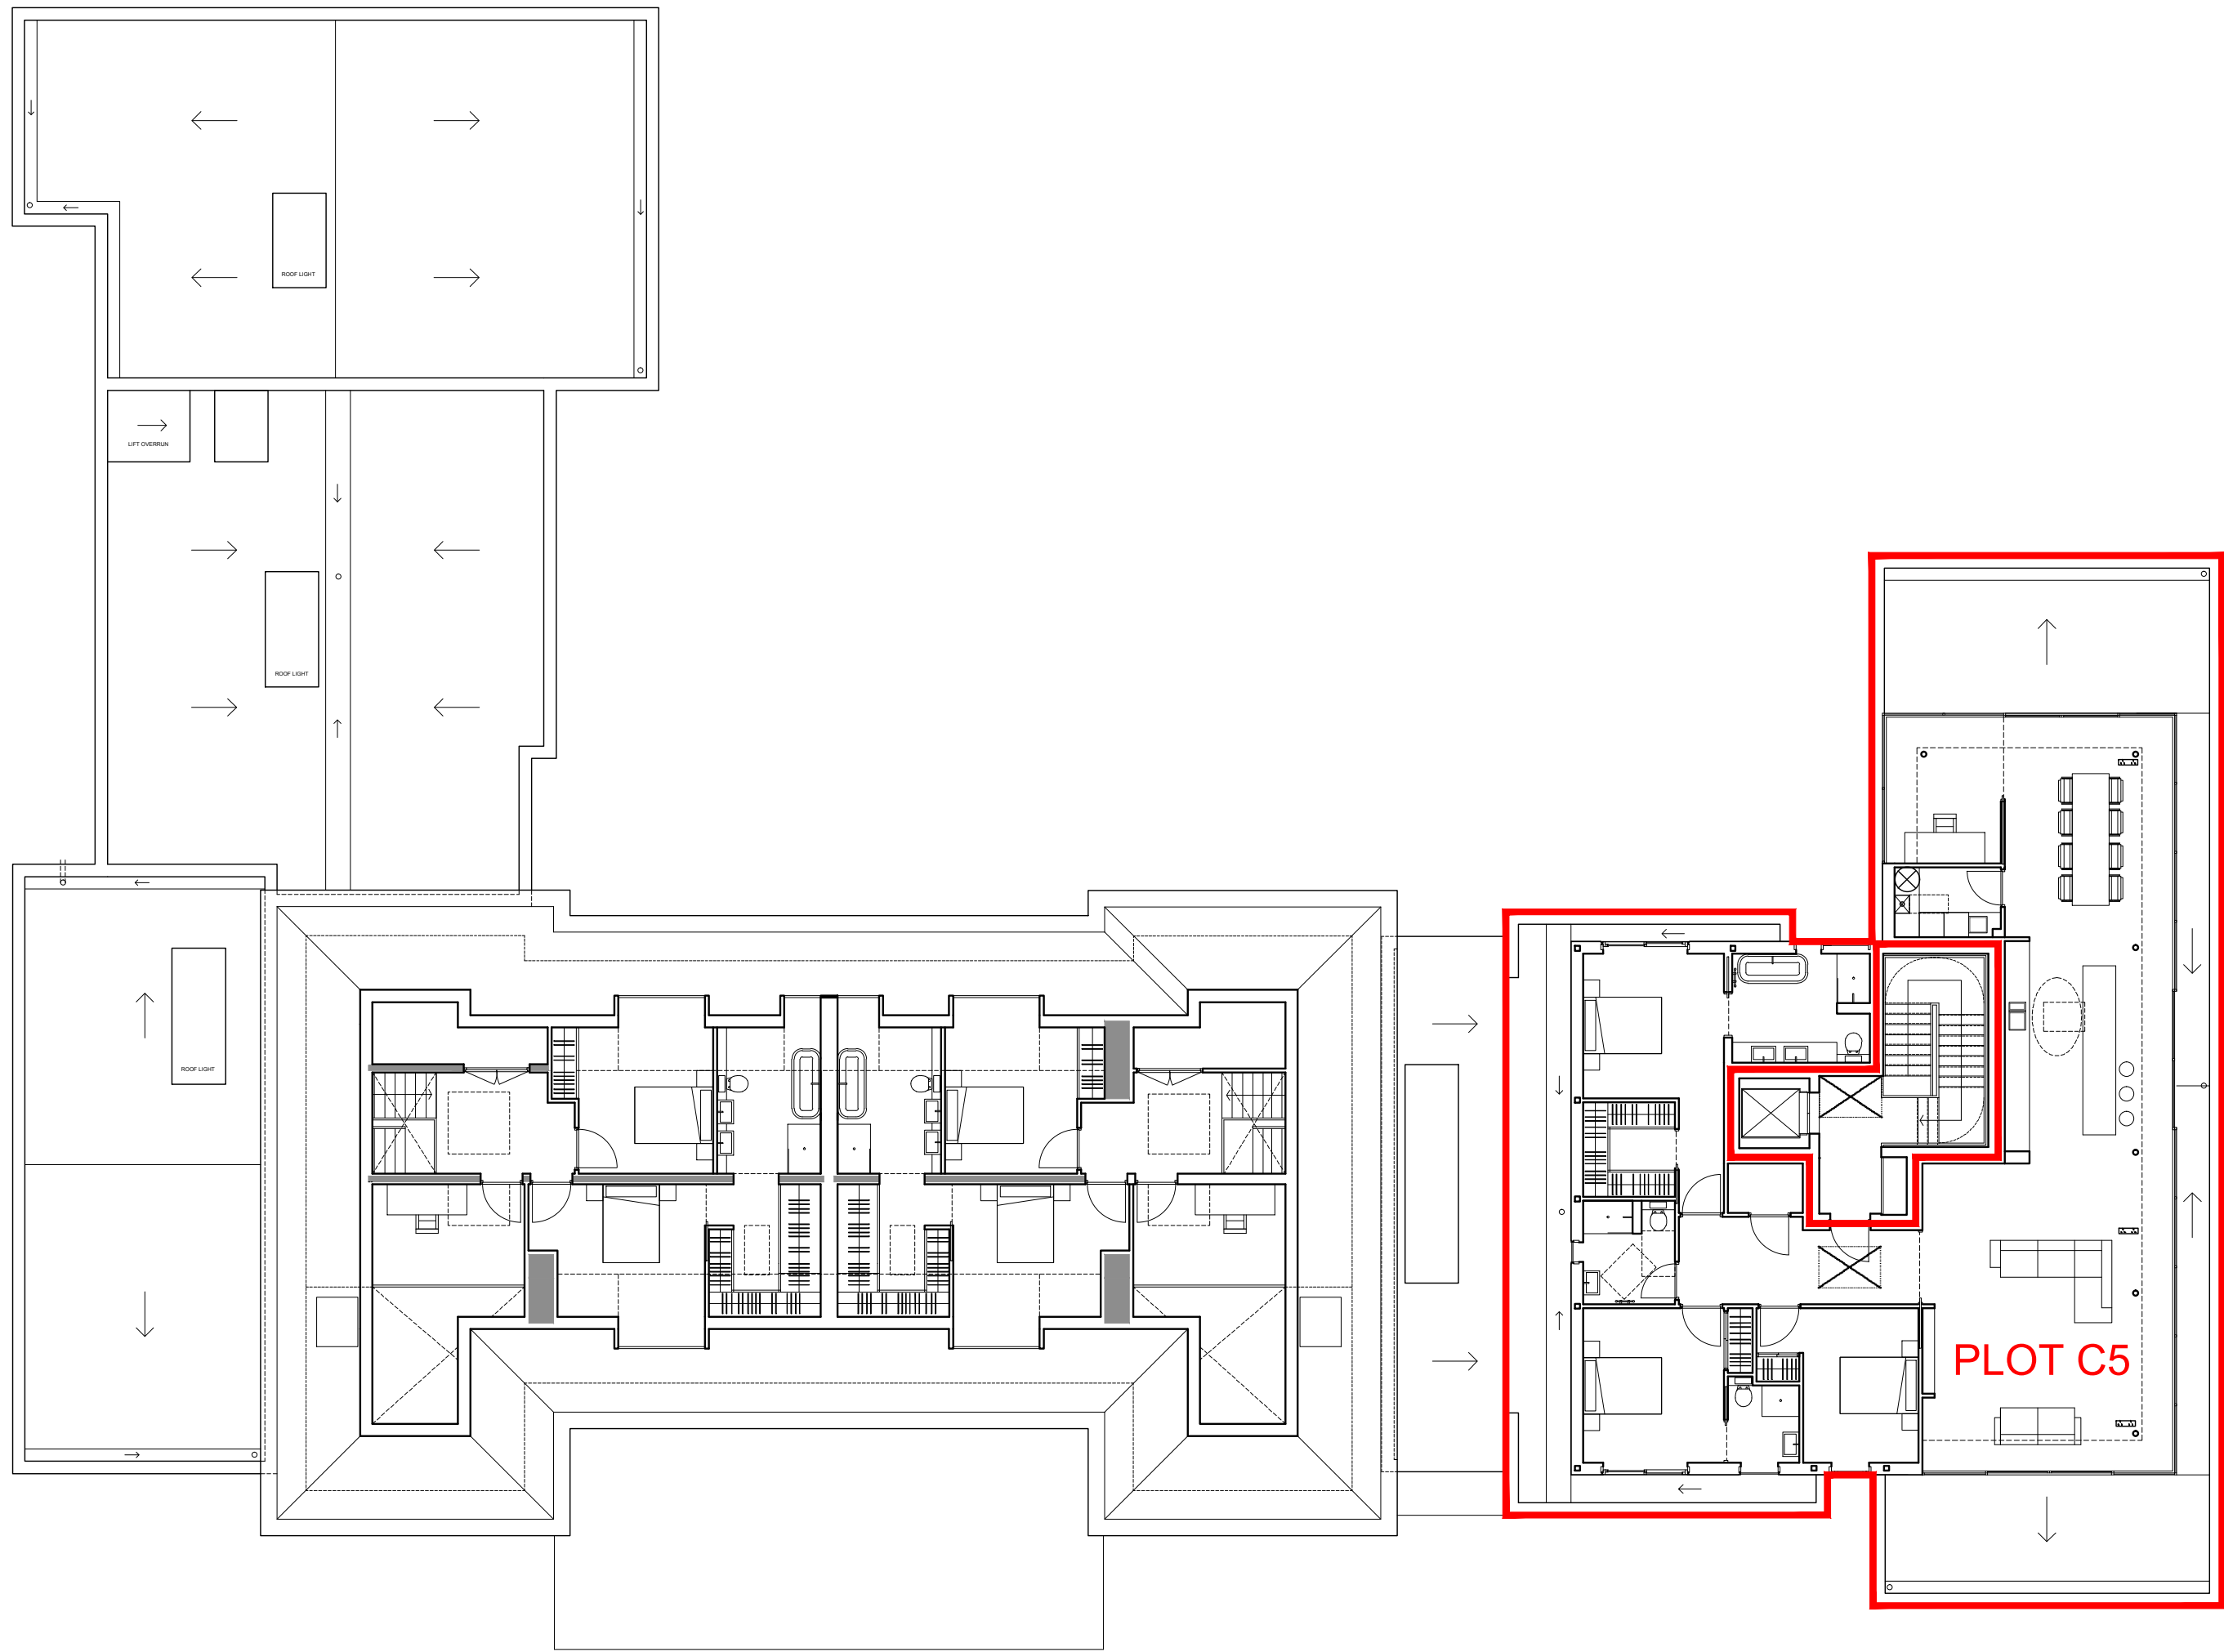

1 Second Floor Plan

1:150 @ a1



2 Site Plan

1:500 @ a1


rev.	date	details	by	rev.	date	details	by	notes
P1	24.04.15	Issued for Information	GN					
P2	27.04.15	Plot name updated	GN					-

Ellersly House
Ellersly Road
S1 Developments

drawing number	revision	drawing title	scale
SER(80)013	P2	Legal Plan	1:100@A1
status Information		First Floor - Plot C5	date
			23.04.15
			drawn GN
			format a1

MICHAEL LAIRD ARCHITECTS

5 Forres Street, Edinburgh EH3 6DE
T: 0131 226 6991 F: 0131 226 2771
mail@michaellaird.co.uk

 

1 Site Plan

1:200 @ a1

rev.	date	details	by	rev.	date	details	by	notes
P1	27.04.15	Issued for Information	GN					-

Ellersly House
Ellersly Road
S1 Developments

drawing number	revision	drawing title	scale
SER(80)014	P1	Legal Plan Plot P1 - Parking Bay	1:100@A1
status	Information		date
			27.04.15
			drawn
			GN
			format
			a1

MICHAEL LAIRD ARCHITECTS

5 Forres Street, Edinburgh EH3 6DE
T: 0131 226 6991 F: 0131 226 2771
mail@michaellaird.co.uk



1 Site Plan
1:200 @ a1

rev.	date	details	by	rev.	date	details	by	notes
P1	27.04.15	Issued for Information	GN					-

Ellersly House
Ellersly Road
S1 Developments

drawing number	revision	drawing title	scale
SER(80)015	P1	Legal Plan Plot P2 - Parking Bay	1:100@A1
status	Information		date
			27.04.15
			drawn
			GN
			format
			a1

MICHAEL LAIRD ARCHITECTS

5 Forres Street, Edinburgh EH3 6DE
T: 0131 226 6991 F: 0131 226 2771
mail@michaellaird.co.uk



1 Site Plan
1:200 @ a1

rev.	date	details
P1	27.04.15	Issued for Information

by	rev.	date	details
GN			

by	notes
	-

Ellersly House
Ellersly Road
S1 Developments

drawing number
SER(80)016

revision
P1

drawing title
Legal Plan
Plot P3 - Parking Bay

status Information

scale	1:100@A1
date	27.04.15
drawn	GN
format	a1

MICHAEL LAIRD ARCHITECTS

5 Forres Street, Edinburgh EH3 6DE
T: 0131 226 6991 F: 0131 226 2771
mail@michaellaird.co.uk



1 Site Plan
1:200 @ a1

rev.	date	details	by	rev.	date	details	by	notes
P1	27.04.15	Issued for Information	GN					-

Ellersly House
Ellersly Road
S1 Developments

drawing number	revision	drawing title	scale
SER(80)017	P1	Legal Plan Plot P4 - Parking Bay	1:100@A1
status	Information		date
			27.04.15
			drawn
			GN
			format
			a1

MICHAEL LAIRD ARCHITECTS

5 Forres Street, Edinburgh EH3 6DE
T: 0131 226 6991 F: 0131 226 2771
mail@michaellaird.co.uk



1 Site Plan
1:200 @ a1


rev.	date	details	by	rev.	date	details	by	notes
P1	27.04.15	Issued for Information	GN					
P2	27.04.15	Plot P5 location modified	GN					

Ellersly House
Ellersly Road
S1 Developments

drawing number	revision	drawing title	scale
SER(80)018	P2	Legal Plan Plot P5 - Parking Bay	1:100@A1
status	Information		date
			27.04.15
			drawn
			GN
			format
			a1

MICHAEL LAIRD ARCHITECTS

5 Forres Street, Edinburgh EH3 6DE
T: 0131 226 6991 F: 0131 226 2771
mail@michaellaird.co.uk

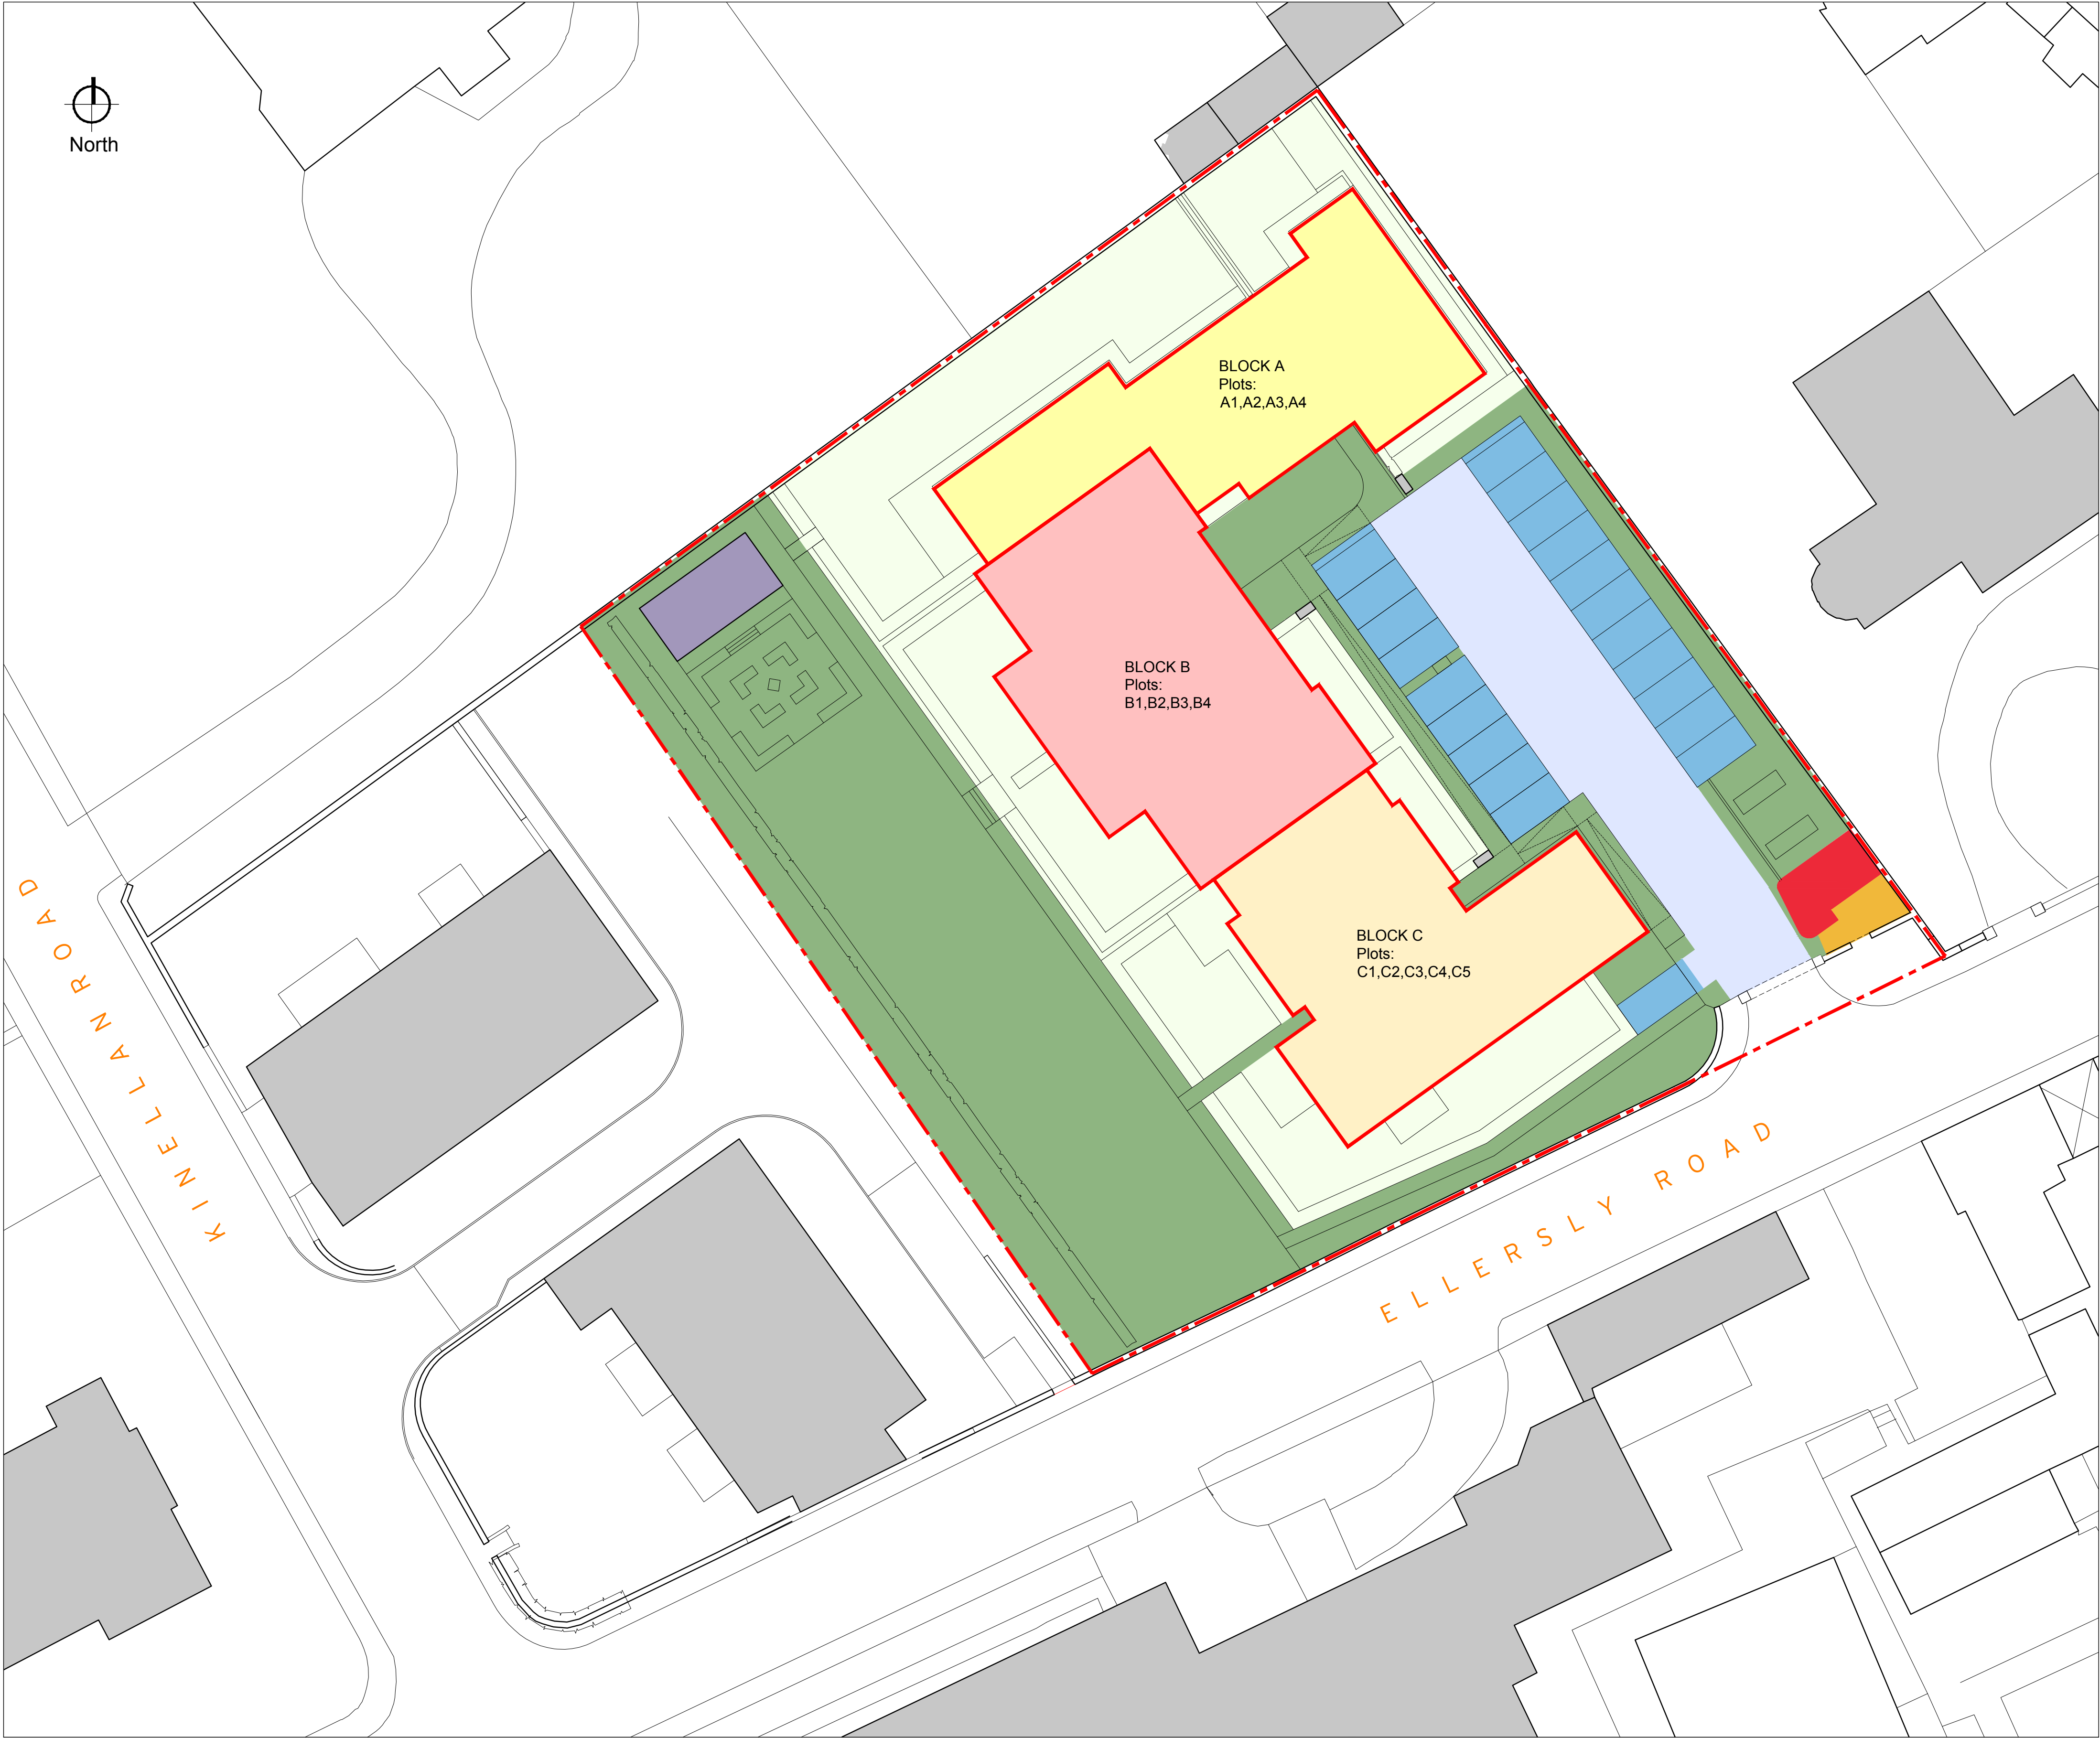

KEY

- BLOCK A
- BLOCK B
- BLOCK C
- PRIVATE GARDENS GROUND
- SHARED GARDEN GROUND
- SHARED ROADWAY
- PRIVATE PARKING BAYS
- SHARED BIN STORE
- SHARED BIKE STORE
- SHARED GARDEN ROOM