


The Development registered under Title MOR11350 and plots 201 to 223 within have been DPA approved by:

D.McIntyre - 24th January 2019

Danielle McIntyre (DPA Officer)

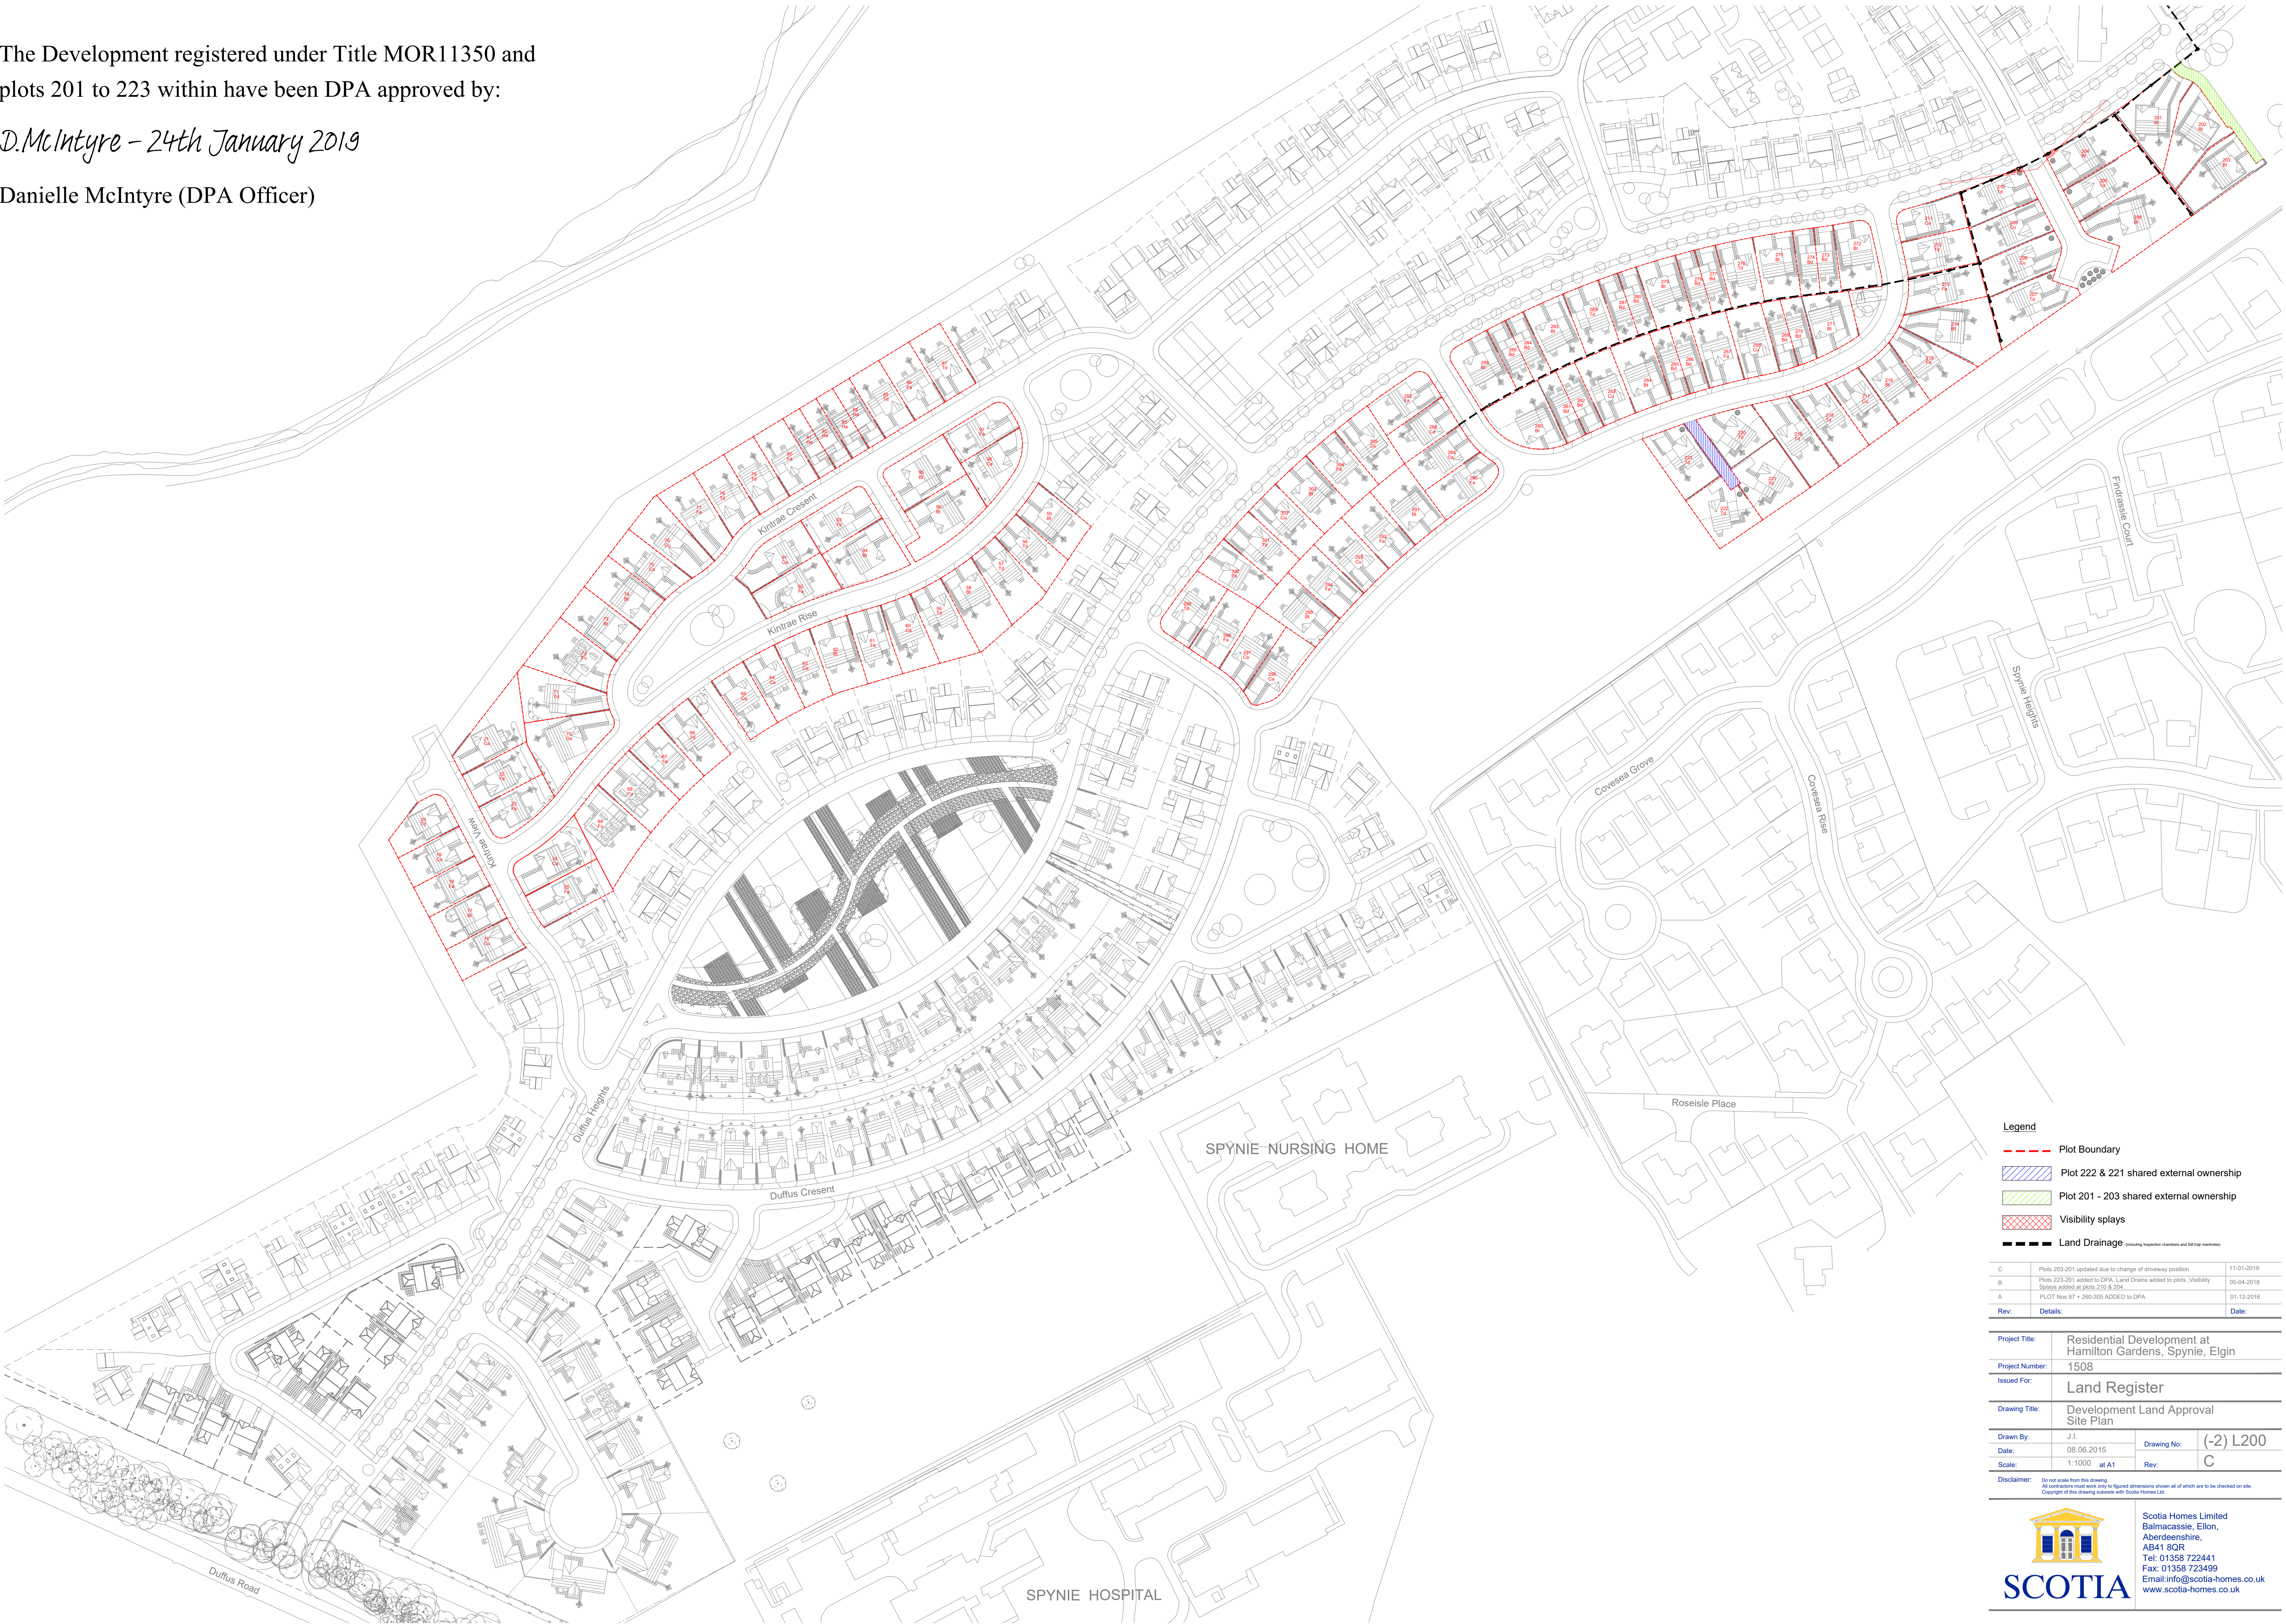

Legend

Plot Boundary

Plot 222 & 221 shared external ownership

Plot 201 - 203 shared external ownership

Visibility splays

Land Drainage (including inspection chambers and Silt trap manholes)

C	Plot 203-201 updated due to change of driveway position	11-01-2019
B	Plot 223-201 added to DPA. Land Drains added to plots. Visibility Splays added at plots 210 & 204.	05-04-2018
A	PLOT Nos 87 + 260-306 ADDED to DPA	01-12-2016
Rev:	Details:	Date:

Project Title:	Residential Development at Hamilton Gardens, Spynie, Elgin		
Project Number:	1508		
Issued For:	Land Register		
Drawing Title:	Development Land Approval Site Plan		
Drawn By:	J.L.	Drawing No:	(-2) L200
Date:	08.06.2015	Rev:	C
Scale:	1:1000 at A1		

Disclaimer:

Do not scale from this drawing. All contractors must work only to figured dimensions shown all of which are to be checked on site. Copyright of this drawing subsists with Scotia Homes Ltd.

Scotia Homes Limited

Balmacassie, Ellon,

Aberdeenshire,

AB41 8QR

Tel: 01358 722441

Fax: 01358 723499

Email: info@scotia-homes.co.uk

www.scotia-homes.co.uk