


The Development registered under title ELN31147 and plots 301, 302, 320 to 371, 410 to 413, 418 to 500, 507 to 517 and the affordable housing areas shown coloured purple within have been DPA approved.

The Keeper – 21 April 2026

Keeper for the Registers of Scotland

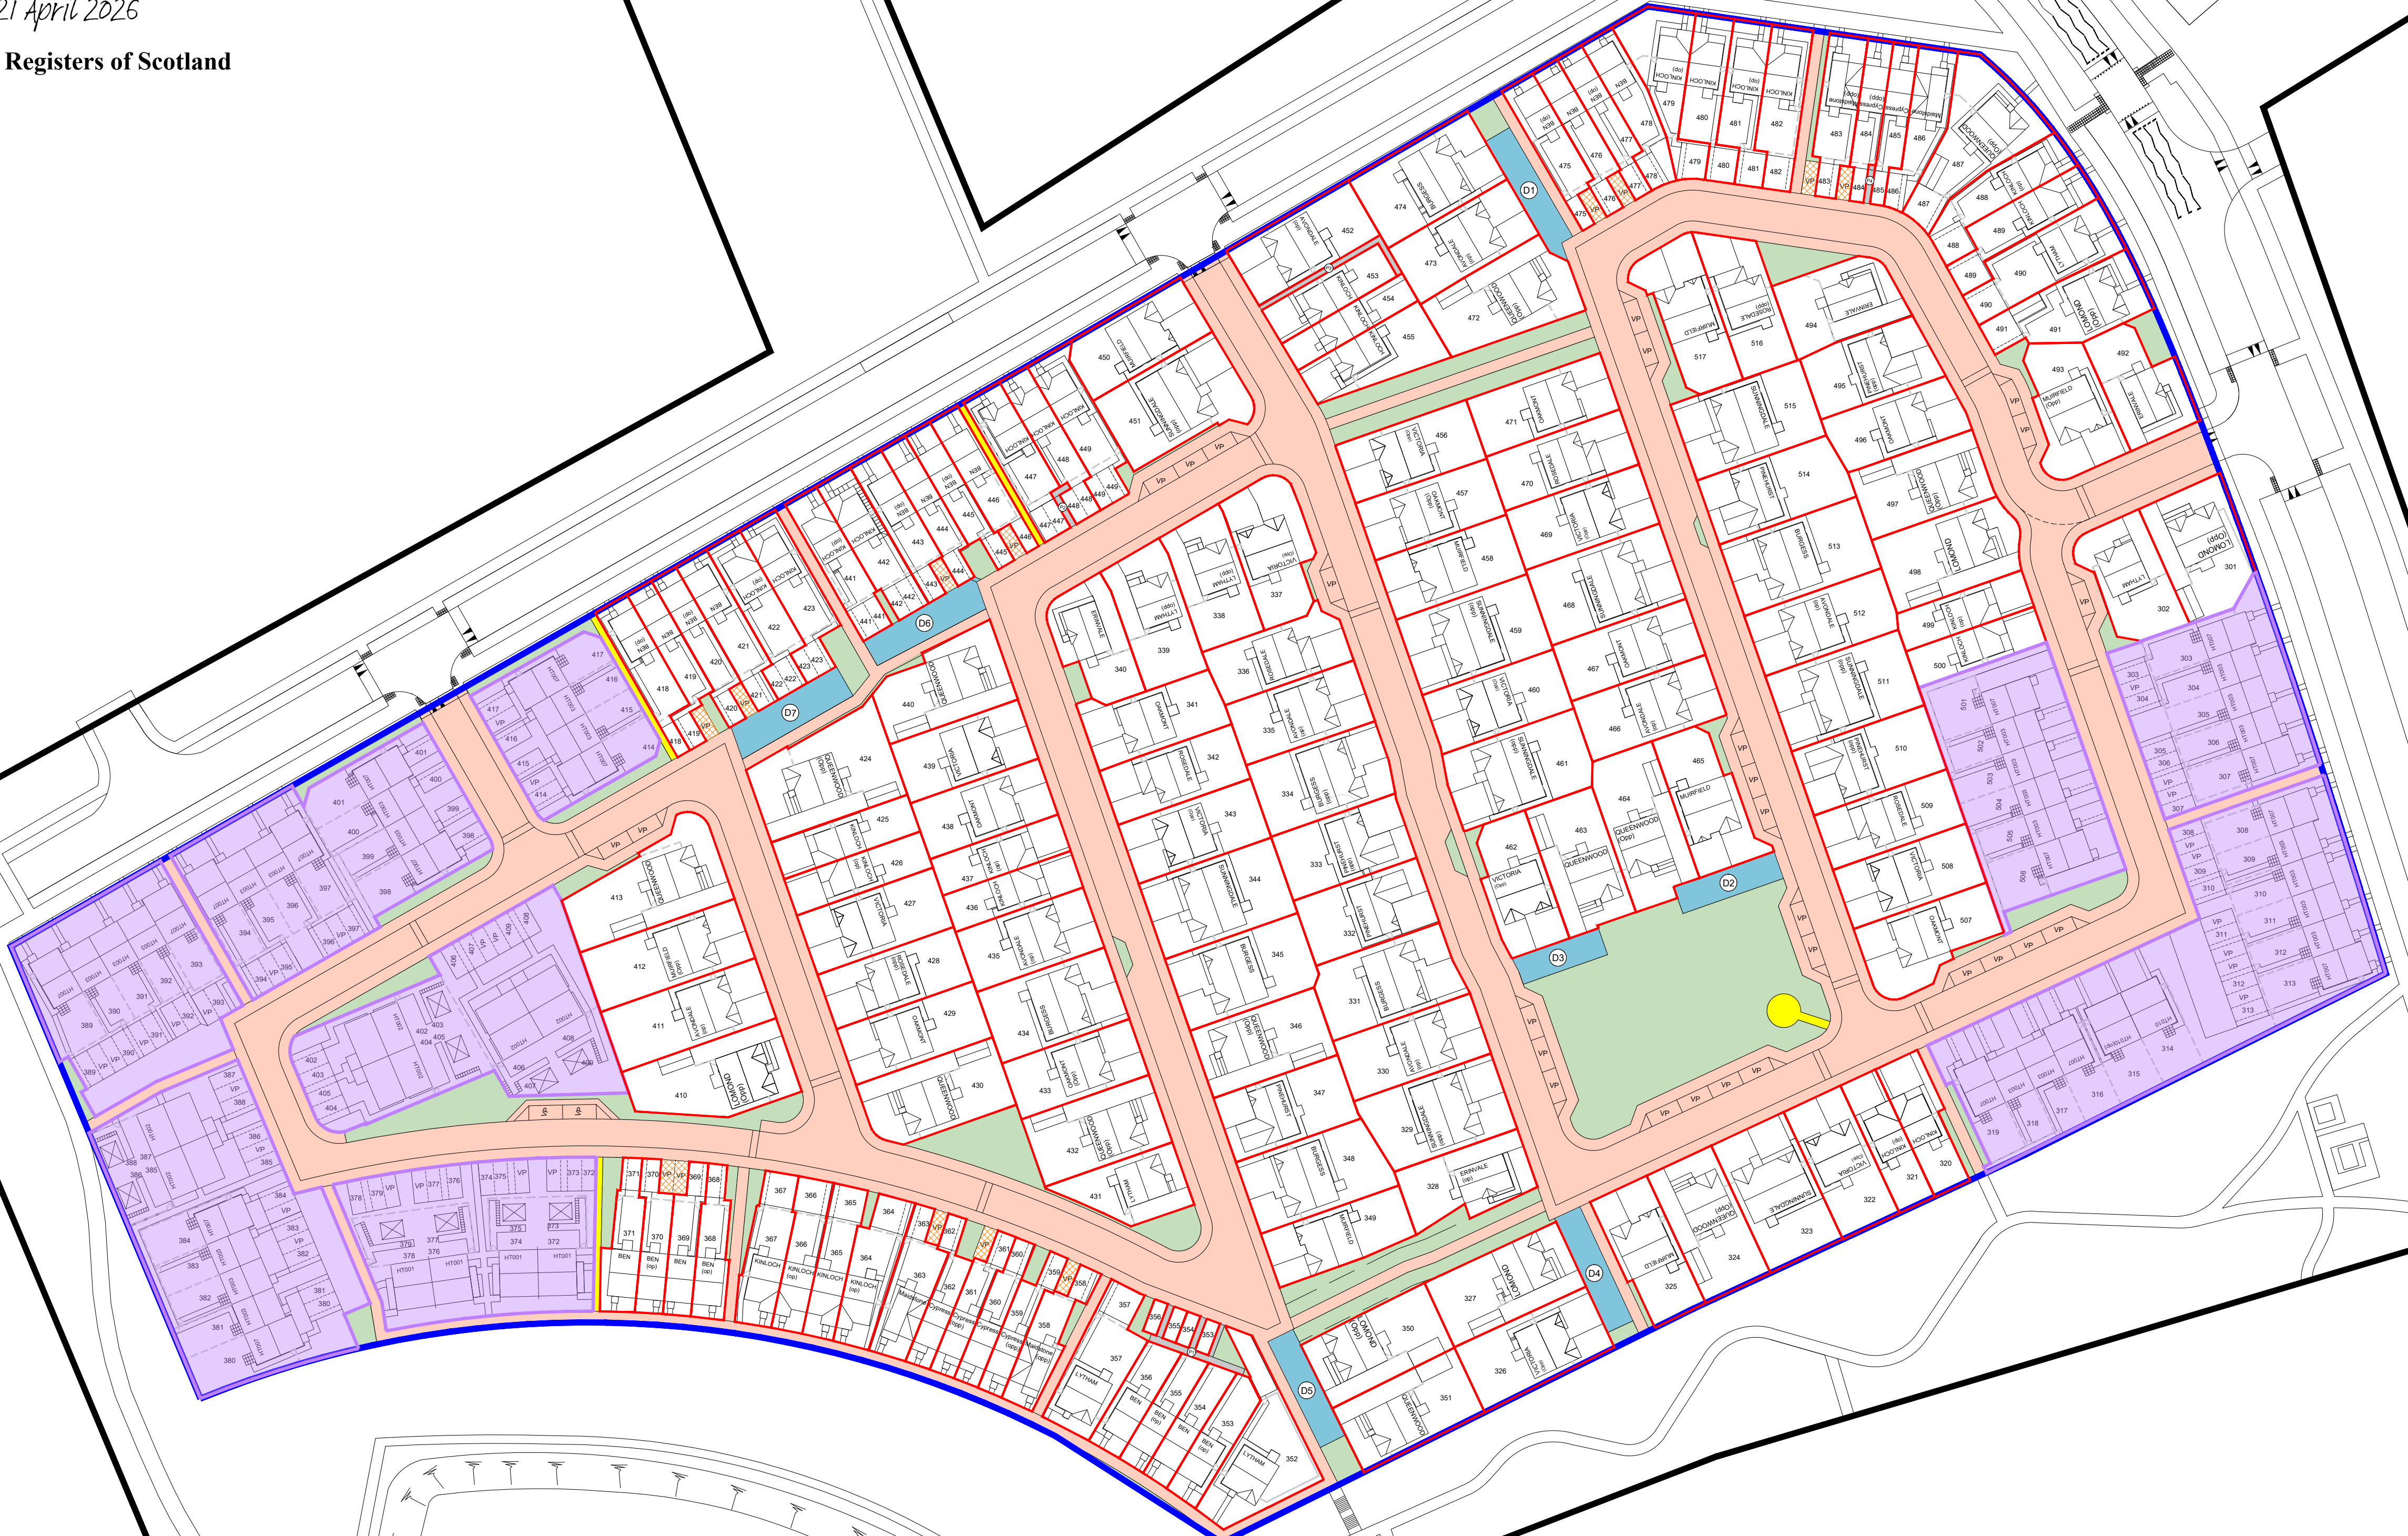

- LEGEND**
- BELLWAY OWNERSHIP BOUNDARY
 - PLOT FEU BOUNDARY
 - ADOPTABLE ROADS AND FOOTPATHS (LOCAL AUTHORITY MAINTAINED)
 - PUBLIC OPEN SPACE (FACTOR MAINTAINED)
 - NON-ADOPTED FOOTPATHS (FACTOR MAINTAINED)
 - PRIVATE SHARED FOOTPATHS (FACTOR MAINTAINED)
 - PRIVATE PARKING COURT/ SHARED DRIVE (FACTOR MAINTAINED)
 - AREA TO BE TRANSFERRED TO RSL (MAINTENANCE OF OPEN SPACES/ SHARED DRIVES/ SHARED PATHS TO BE CARRIED OUT BY RSL)
 - NON-ADOPTED VISITOR PARKING BAY (FACTOR MAINTAINED)

- SHARED DRIVES**
- D1 SHARED DRIVE PLOTS 472 - 474
 - D2 SHARED DRIVE PLOTS 464 - 465
 - D3 SHARED DRIVE PLOTS 462 - 463
 - D4 SHARED DRIVE PLOTS 326 - 327
 - D5 SHARED DRIVE PLOTS 350 - 351
 - D6 SHARED DRIVE PLOTS 441 - 444
 - D7 SHARED DRIVE PLOTS 420 - 423
- SHARED PATHS**
- P1 SHARED PATHS PLOTS 353 - 356
 - P2 SHARED PATHS PLOTS 447 - 448
 - D3 SHARED DRIVE PLOTS 453 - 454
 - D4 SHARED DRIVE PLOTS 484 - 485

AMENDMENTS

Issue	Date	Detail
E	11.03.26	Private paths shared between relevant plots.
D	22.09.25	Updated to align with roads layout.
C	10.07.25	Updated to align with roads layout & feu boundaries amended to suit.
B	02.06.25	Shared drives numbered.
A	28.04.25	Amended to align with current site plan.

Bellway
Bellway Homes Limited

SCOTLAND WEST
Bothwell House
Hamilton Business Park
Cairn Street
Hamilton
ML3 0QA
Tel: 01698 477440

SCOTLAND EAST
6 Almondvale Business Park
Almondvale Way
Livingston
West Lothian
EH54 6GA
Tel: 01506 594420

Project
**RESIDENTIAL DEVELOPMENT
BLINDWELLS 6A & 6B
EAST LoTHIAN**

Drawing
**DEVELOPMENT MANAGEMENT
SCHEME**

Scale	Drawn By	Date
1:500@A0	AD	MAR'26
Drawing No		
BLINDWELLS-6.DMS.001	E	