


Site Plan : Scale 1 : 500

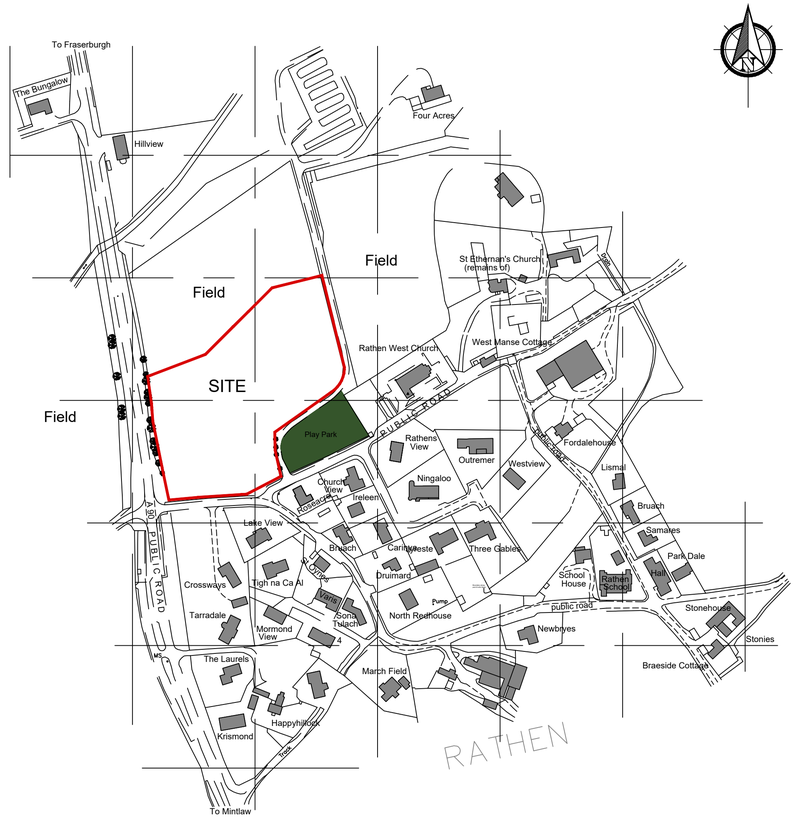

Location Plan : Scale 1 : 2500

The Development registered under title ABN131048 and plots 6/7, 8, 10, and 13 to 16 within have been DPA approved.

The Keeper - 19 November 2026

Keeper for the Registers of Scotland

REV:	DESCRIPTION:	BY:	DATE:

Ecotech Architecture
Office 26
Fraserburgh Business Centre
South Harbour Road
Fraserburgh
AB43 9TN
liam@ecotecharchitecture.co.uk

CLIENT: Colaren Homes

SITE: Rathen, Fraserburgh

TITLE: Site Plan & Location Plan

SCALE AT A1:	DATE:	DRAWN:
1:500, 1:2500	17/11/2026	LR
PROJECT NO:	DRAWING NO:	REVISION:
RAT	D01	4