Deed of Conditions Plan

RICS DM HALL

Address: 50, 52, 54, 56 & 58 Freelands Road, Ratho, Newbridge, EH28 8NW

Coordinates at centre of plan - E:314536, N:671355


Area outlined red =4649.5m²


N

The Development registered under title MID156589 and plots 50, 52, 54, 56, and 58 within have been DPA approved.

The Keeper – 13 October 2026

Keeper for the Registers of Scotland

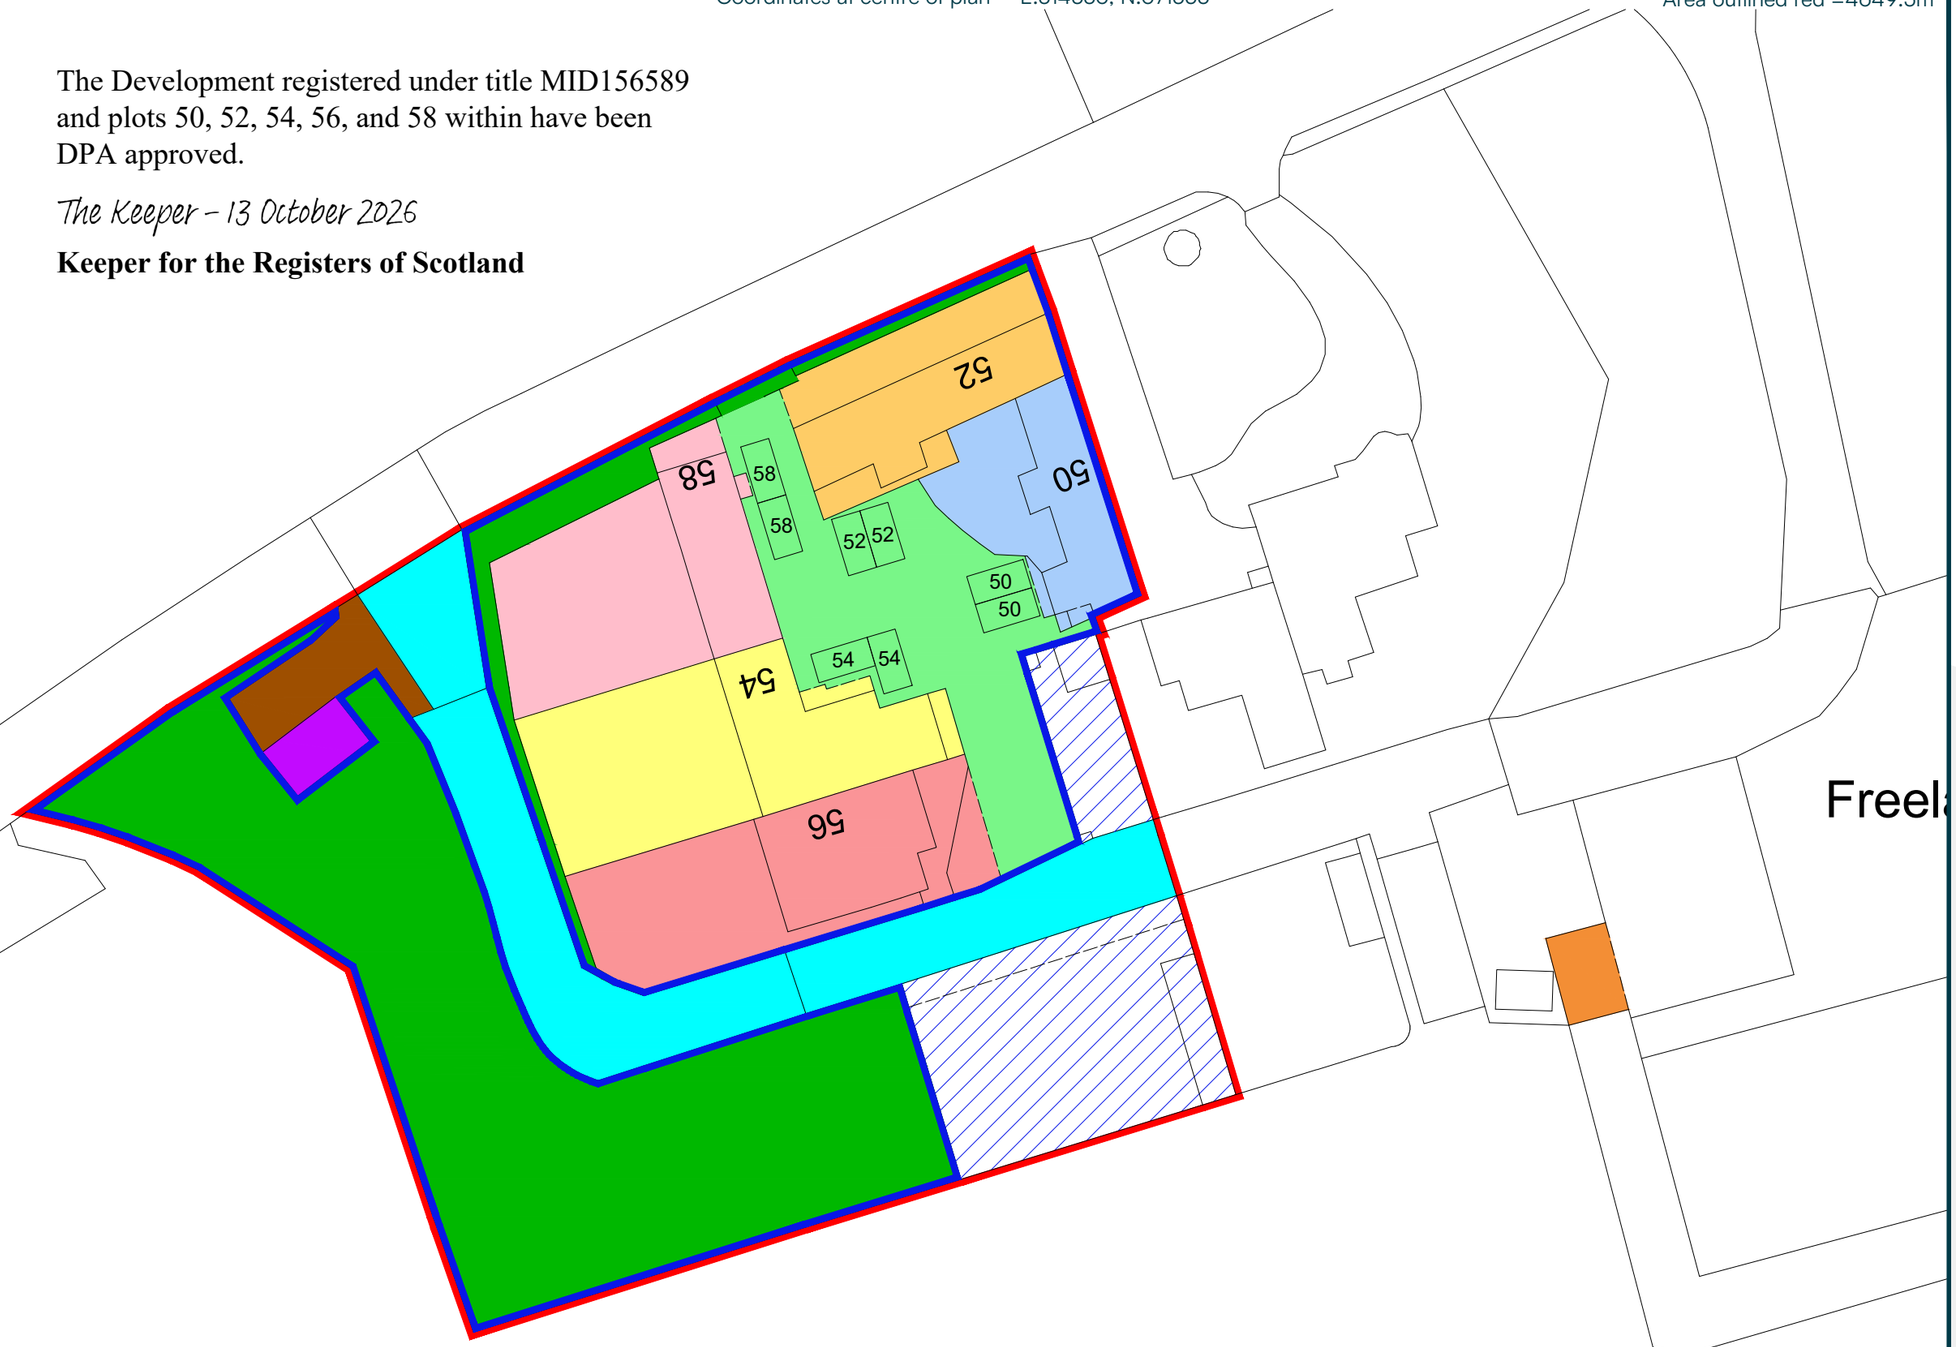

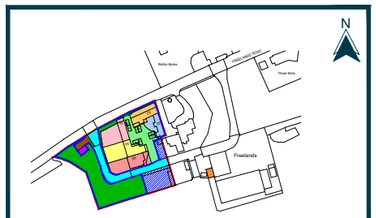

Location Plan 1:5000

Notes:

Area coloured pink is extent of number 58.
Area coloured yellow is extent of number 54.
Area coloured light red is extent of number 56.
Area coloured indigo is extent of number 50.
Area coloured light orange is extent of number 52.

Area coloured blue is common roadway.
Area coloured light green is common courtyard to all five properties.
Areas coloured dark green are common landscaped areas to all five properties.

Area coloured mauve is location of common foul drainage plant.
Area coloured brown is parking area for vehicles servicing foul drainage plant. No resident parking.
Area coloured orange is site of biomass heating plant providing power to all five properties.
Areas hatched blue owned by Freelands Farm.

Date issued: 08/10/2026
Drawn by: PH
Our Ref: PP-26-00655 (225435)
Revision: D

Scale 1:500 @ A3

0 10m 20m

Ordance Survey (c) Crown Copyright. All rights reserved. Licence number 100060020

27 Canmore Street, DUNFERMLINE, KY12 7NU Tel: 01383 621262 architecture@dmhall.co.uk Regulated by the RICS