

The scaling of this drawing cannot be assured			
Revision	Date	Drn	Chd
A	Updates in line with current layout, Alterations to sub-station location and exents.	07/07/20	JP
B	Changes to the Red Line Boundary, Amendment to area at junction of Shawbridge St and Shawholme Cres.	16/07/20	JP
C	Annotation altered.	21/07/20	JP
D	Plot 54 arrangement altered.	27/10/20	JP
E	Parking spaces 115-128 altered.	04/02/21	JP
F	Parking space numbering altered.	12/03/21	JP
G	Updated in line with Anderson Strathern comments 19/3/21.	29/03/21	JP



NOTES AND KEY:


- DEVELOPMENT BOUNDARY (RED LINE)
- EXTENT OF HOUSE PLOTS (BLUE)
- EXTENT OF FLATTED BLOCK A (DARK BROWN)
- EXTENT OF FLATTED BLOCK B (PALE BROWN)
- EXTENT OF FLATTED BLOCK C (YELLOW)
- EXTENT OF FLATTED BLOCK D (PALE GREEN)
- ROADS AND FOOTPATHS (LIGHT GREY)
- PARKING SPACES ASSOCIATED WITH FLATTED BLOCKS OR HOUSES (JADE GREEN)
- VISTOR PARKING SPACES (DARK GREY)
- LANDSCAPED AREAS (ORANGE)
- BIN AND BIKE STORES (MAGENTA)
- EXTENT OF SUB-STATION (PURPLE FILL / RED LINE)
- EXTENT OF UNDERGROUND ATTENUATION TANKS (CYAN DASH-DOT LINE AND CROSS-HATCH)

The development registered under title GLA231307 and plots 55 to 68 within have been DPA approved by:

D MacDonald 01 Jun 2021

David MacDonald (DPA Officer)

MASTER DEED OF CONDITIONS 1:500 @ A0

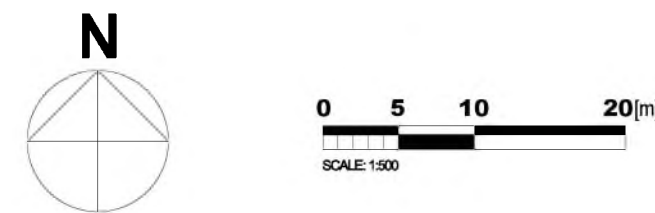


Reproduced from the Ordnance Survey Map with the permission of the Controller of HMSO. Crown Copyright Reserved. Licence No 100019279.


FOR INFORMATION PURPOSES ONLY

Project
URBAN UNION
SHAWBRIDGE, POLLOKSHAWS
Drawing Title
MASTER DEED OF CONDITIONS
PLAN 1
Date
22.02.19
Project No
27950
Scale
1:500 @ A0
Drawing No
(00) 350
Drawn by
JP
Check by
KM
Revision
G



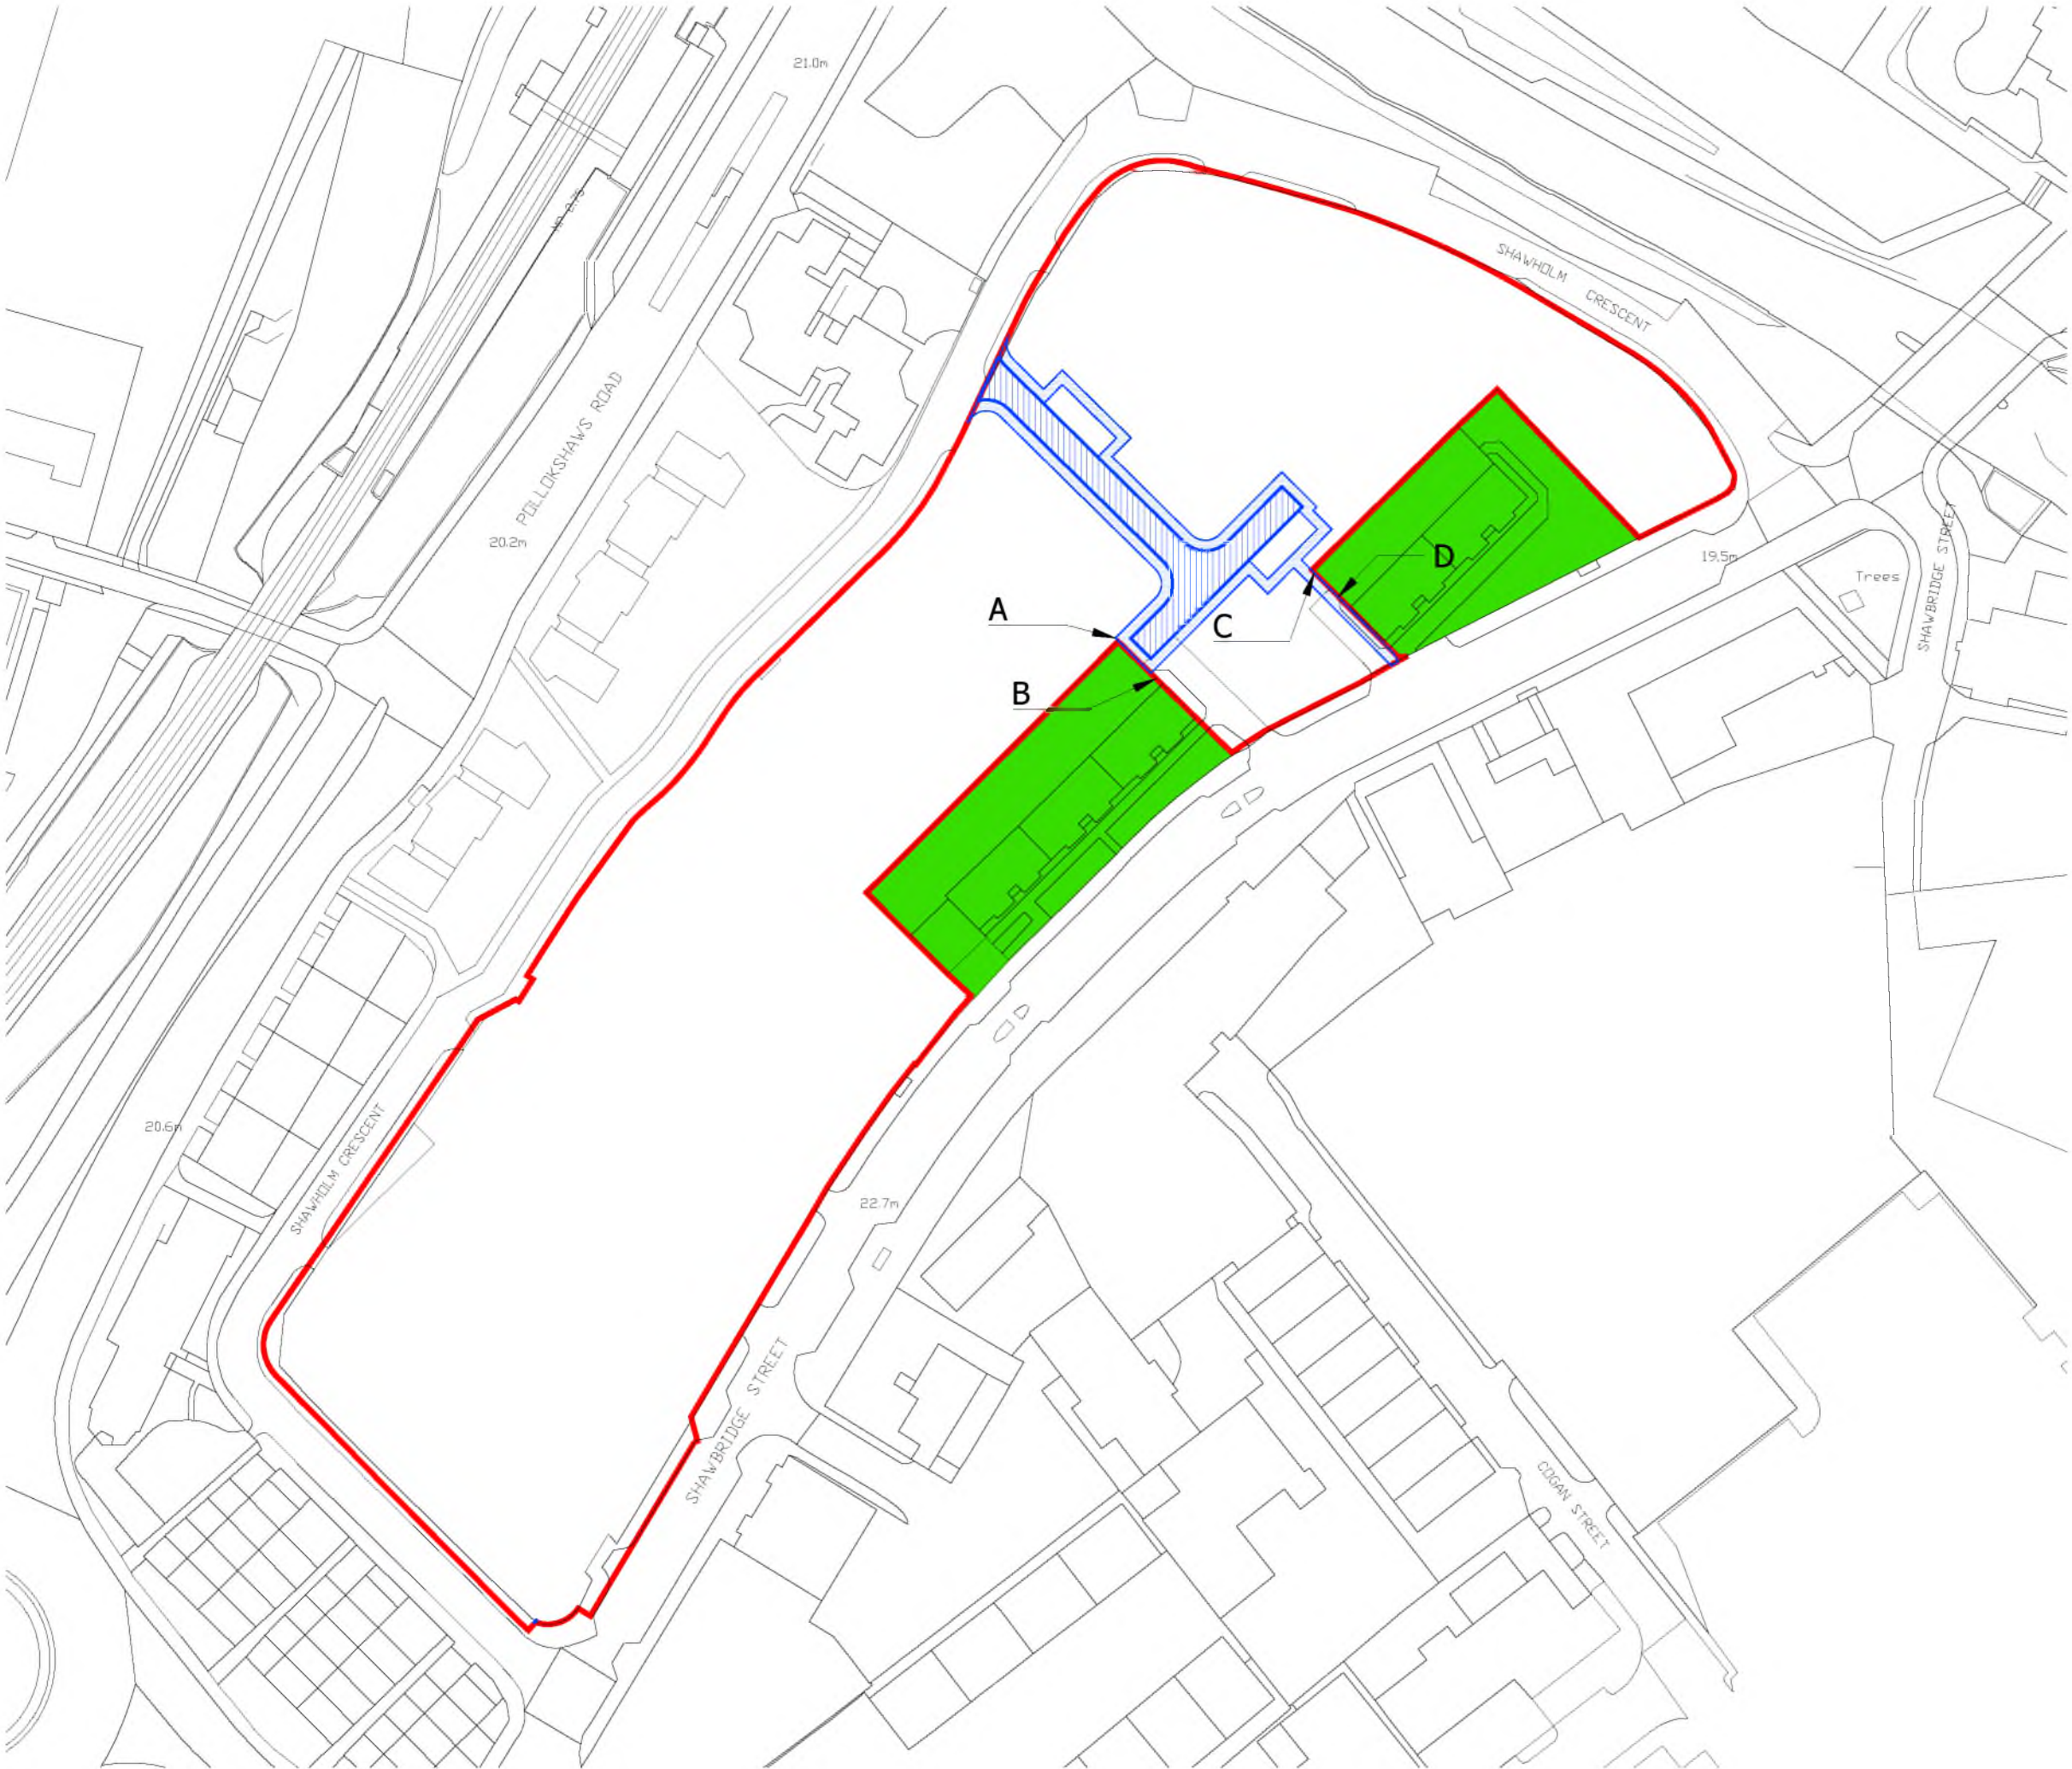

The scaling of this drawing cannot be assured			
Revision		Date	Drn Ckd
-		-	-

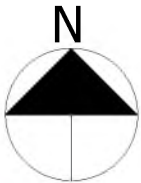

- KEY:**
- Site Boundary
 - Service Access

SCALE - 1:1250 at A3

0m 10m 20m 30m 40m 50m

Project
URBAN UNION
SHAWBRIDGE, POLLOKSHAWS

Drawing Title
MASTER DEED OF CONDITIONS
PLAN 2

Date	Scale	Drawn by	Check by
29.03.21	1:1,250 at A3	JP	-
Project No	Drawing No	Revision	
27950	(00) 351	-	


BARTON
WILLMORE

Planning • Master Planning & Urban Design
Architecture • Landscape Planning & Design • Project Services
Environmental & Sustainability Assessment • Graphic Design


bartonwillmore.co.uk



Offices at Reading London Bristol Cambridge Cardiff Ebbsfleet Edinburgh Leeds Manchester Solihull

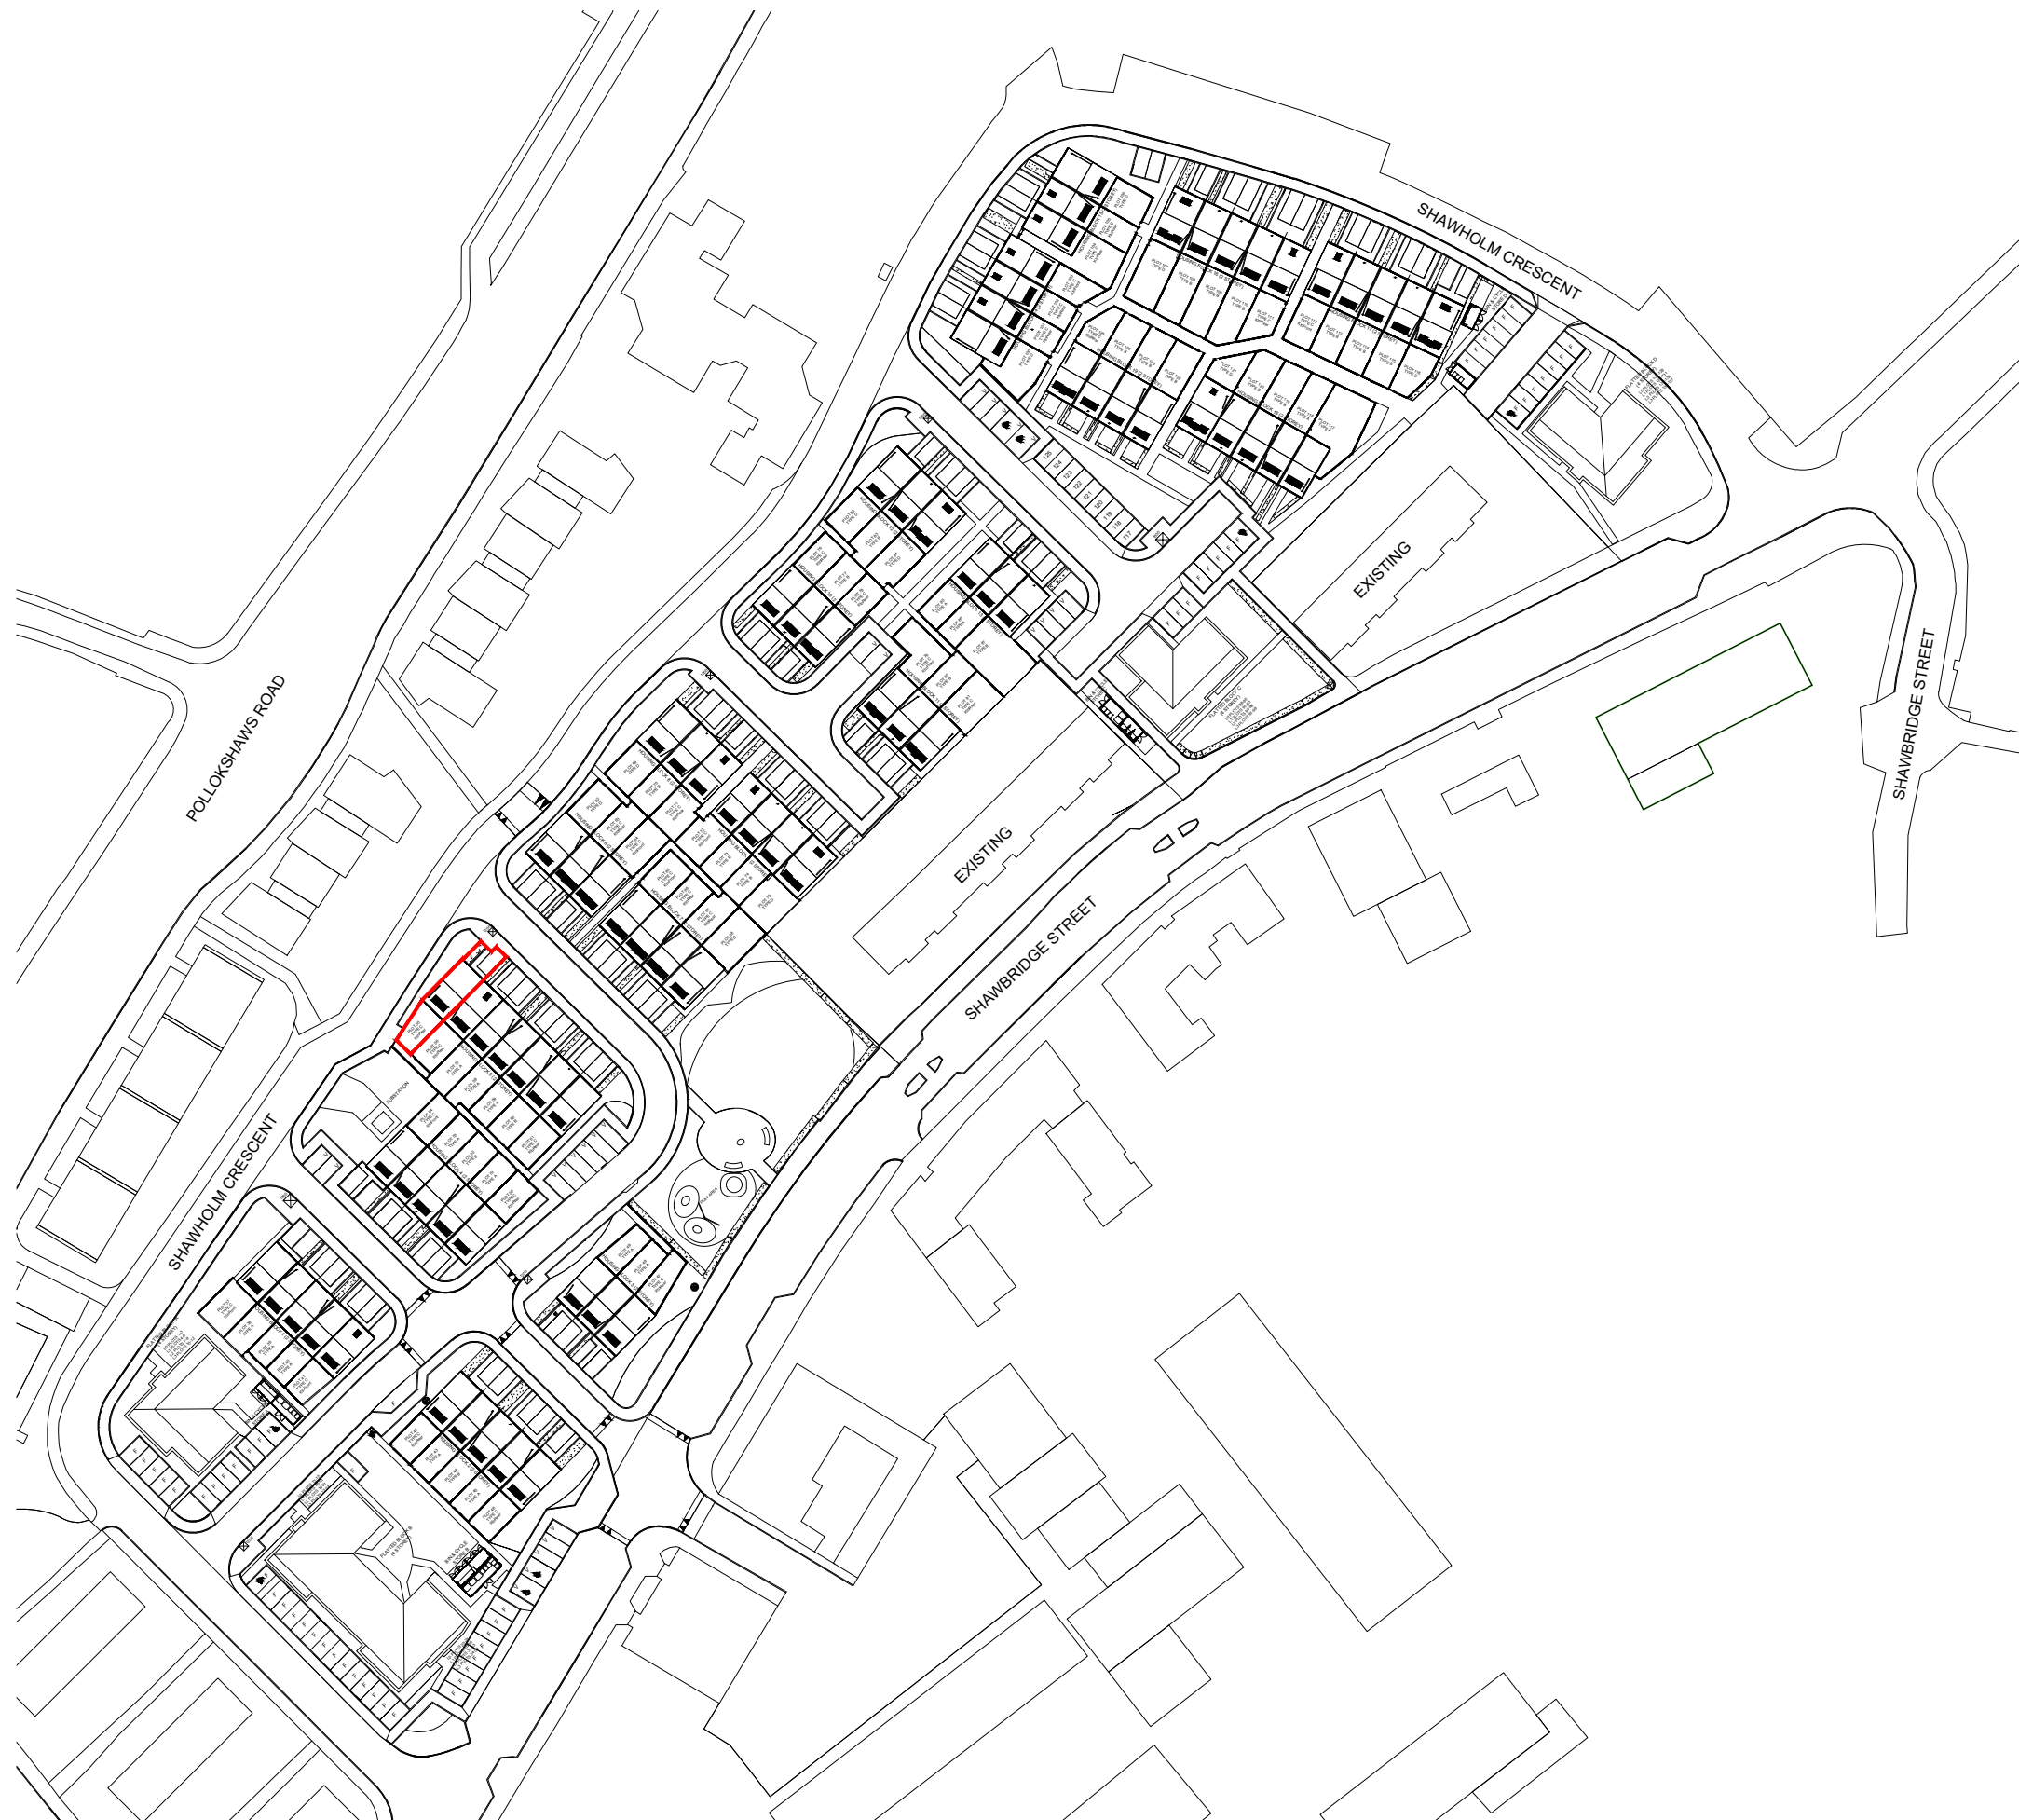

NORTH

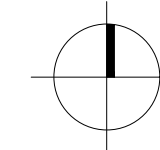


0m 10m 20m 30m 40m 50m


Development Plan
1:1250@A3

— Plot Boundary

SHAWBRIDGE, POLLOKSHAWS - PLOT 55 TITLE PLAN

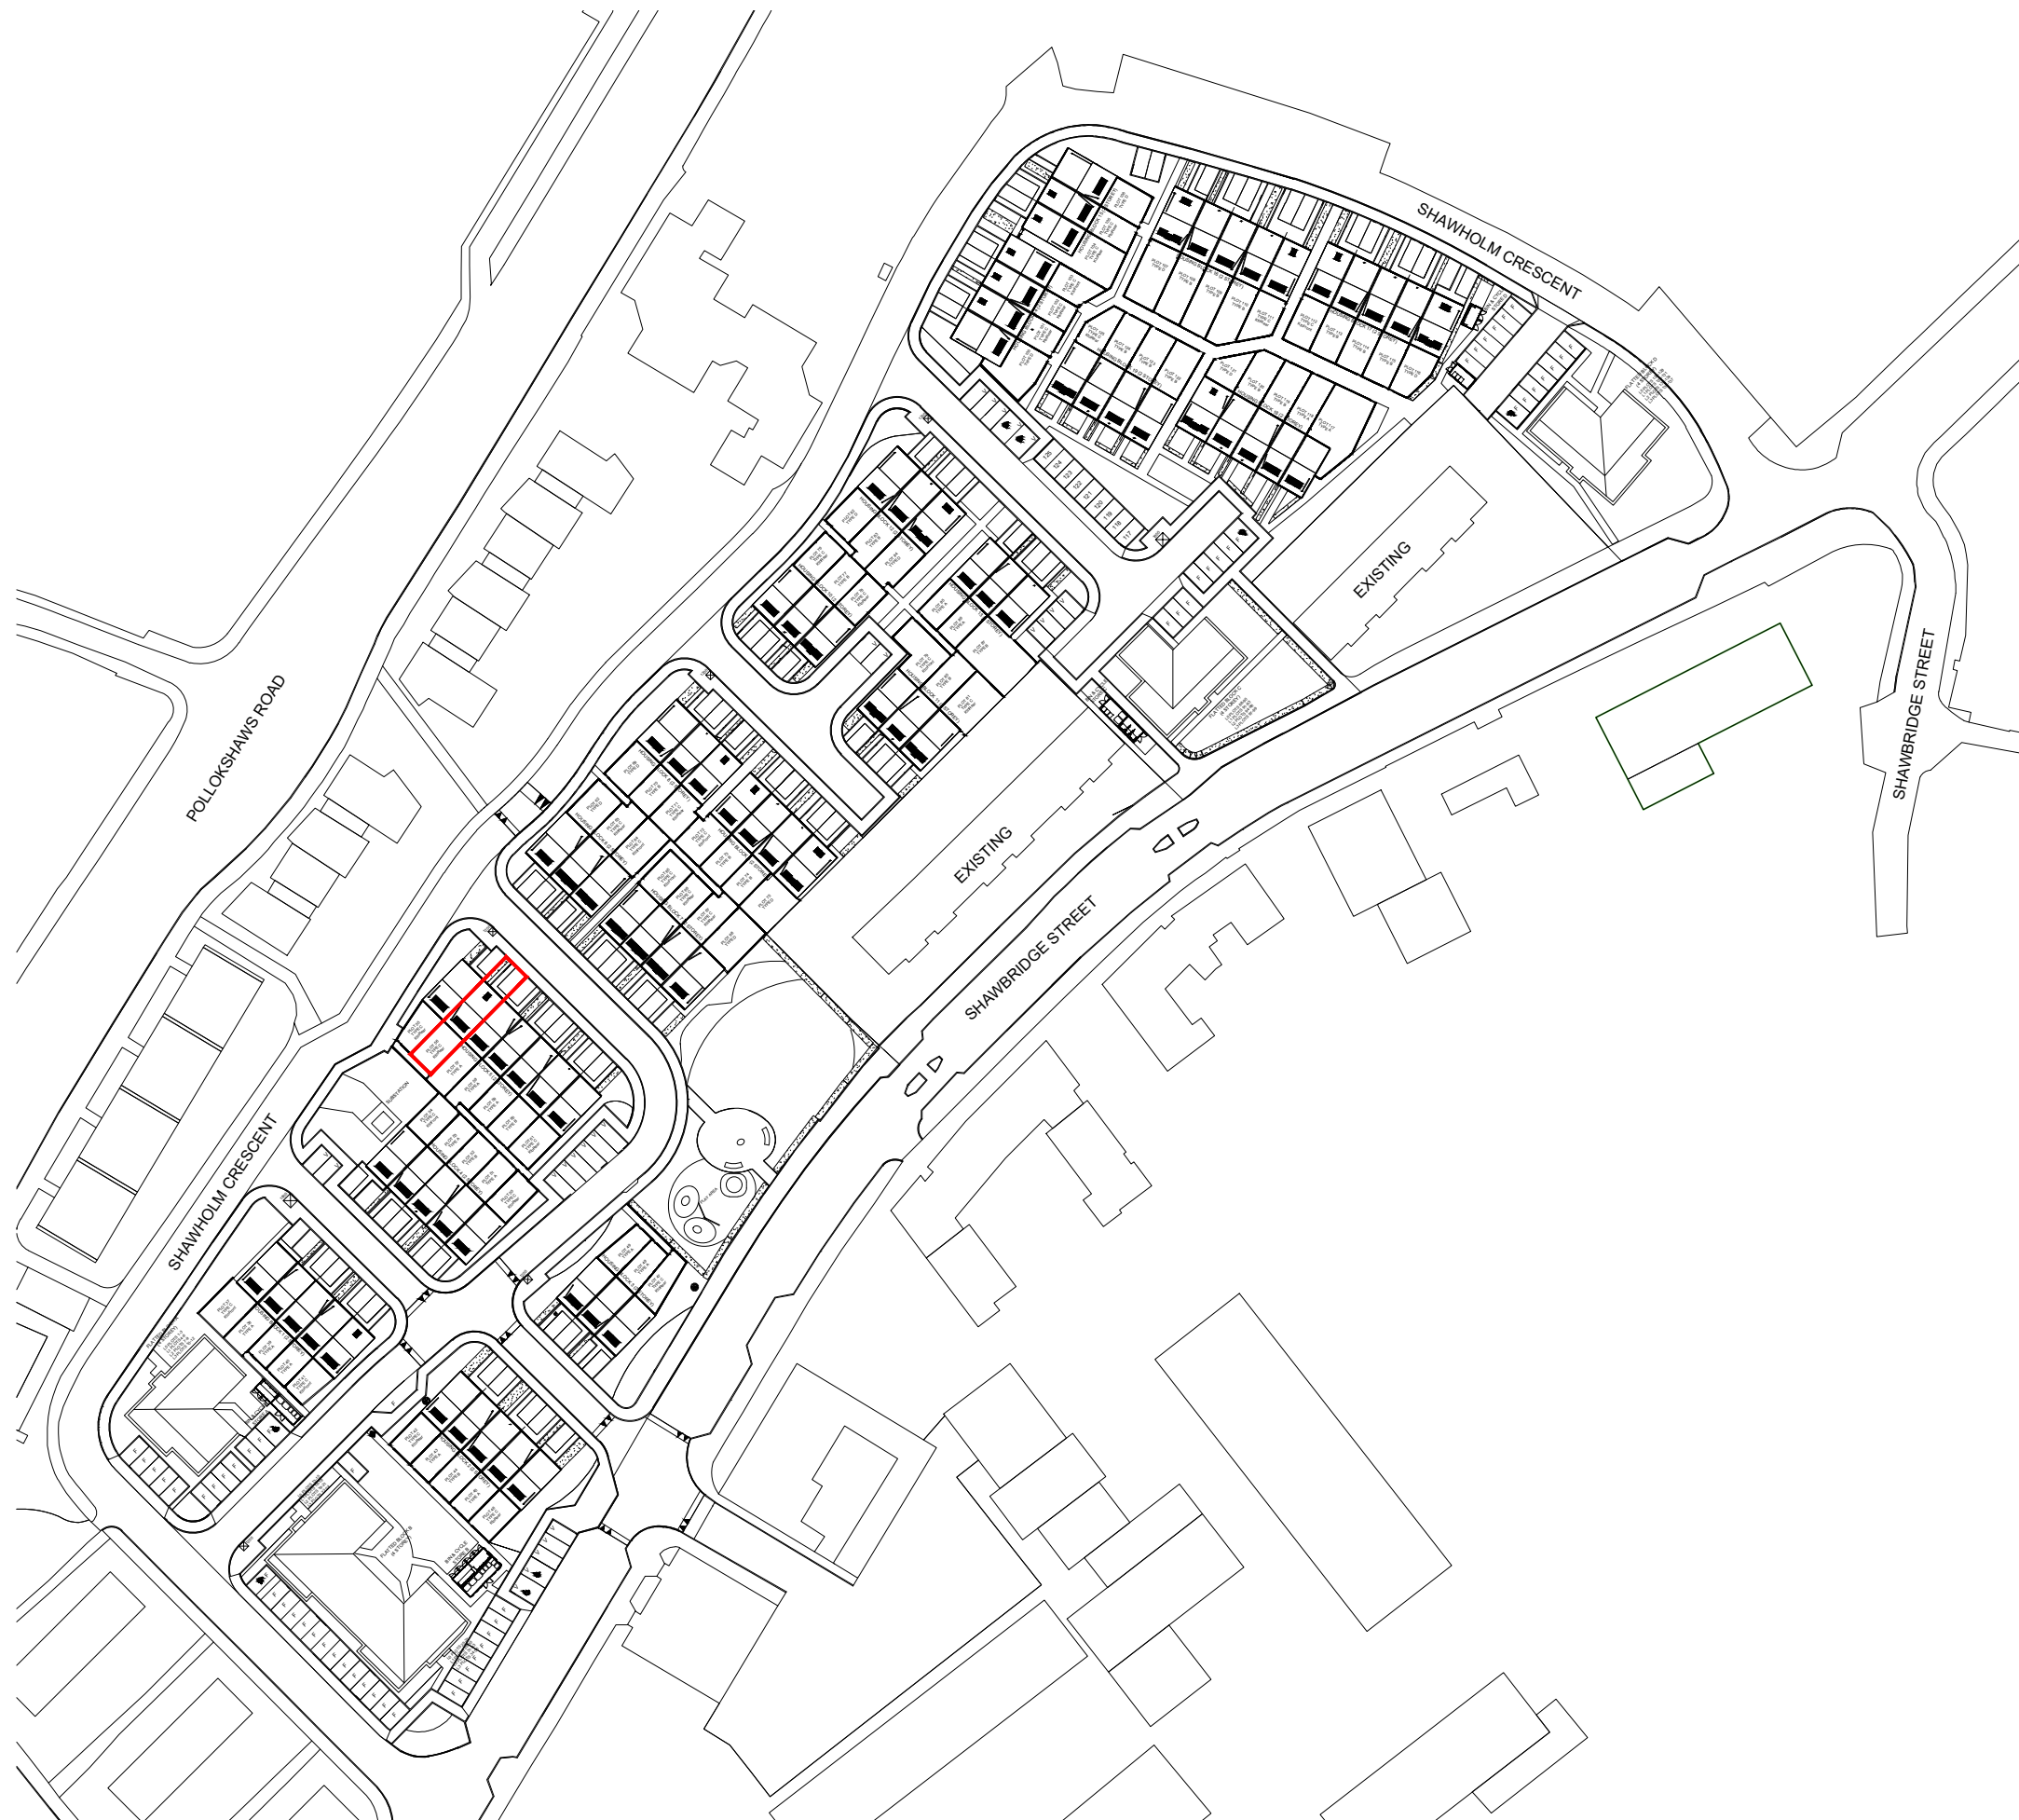

NORTH

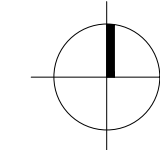


0m 10m 20m 30m 40m 50m


Development Plan
1:1250@A3

— Plot Boundary

SHAWBRIDGE, POLLOKSHAWS - PLOT 56 TITLE PLAN

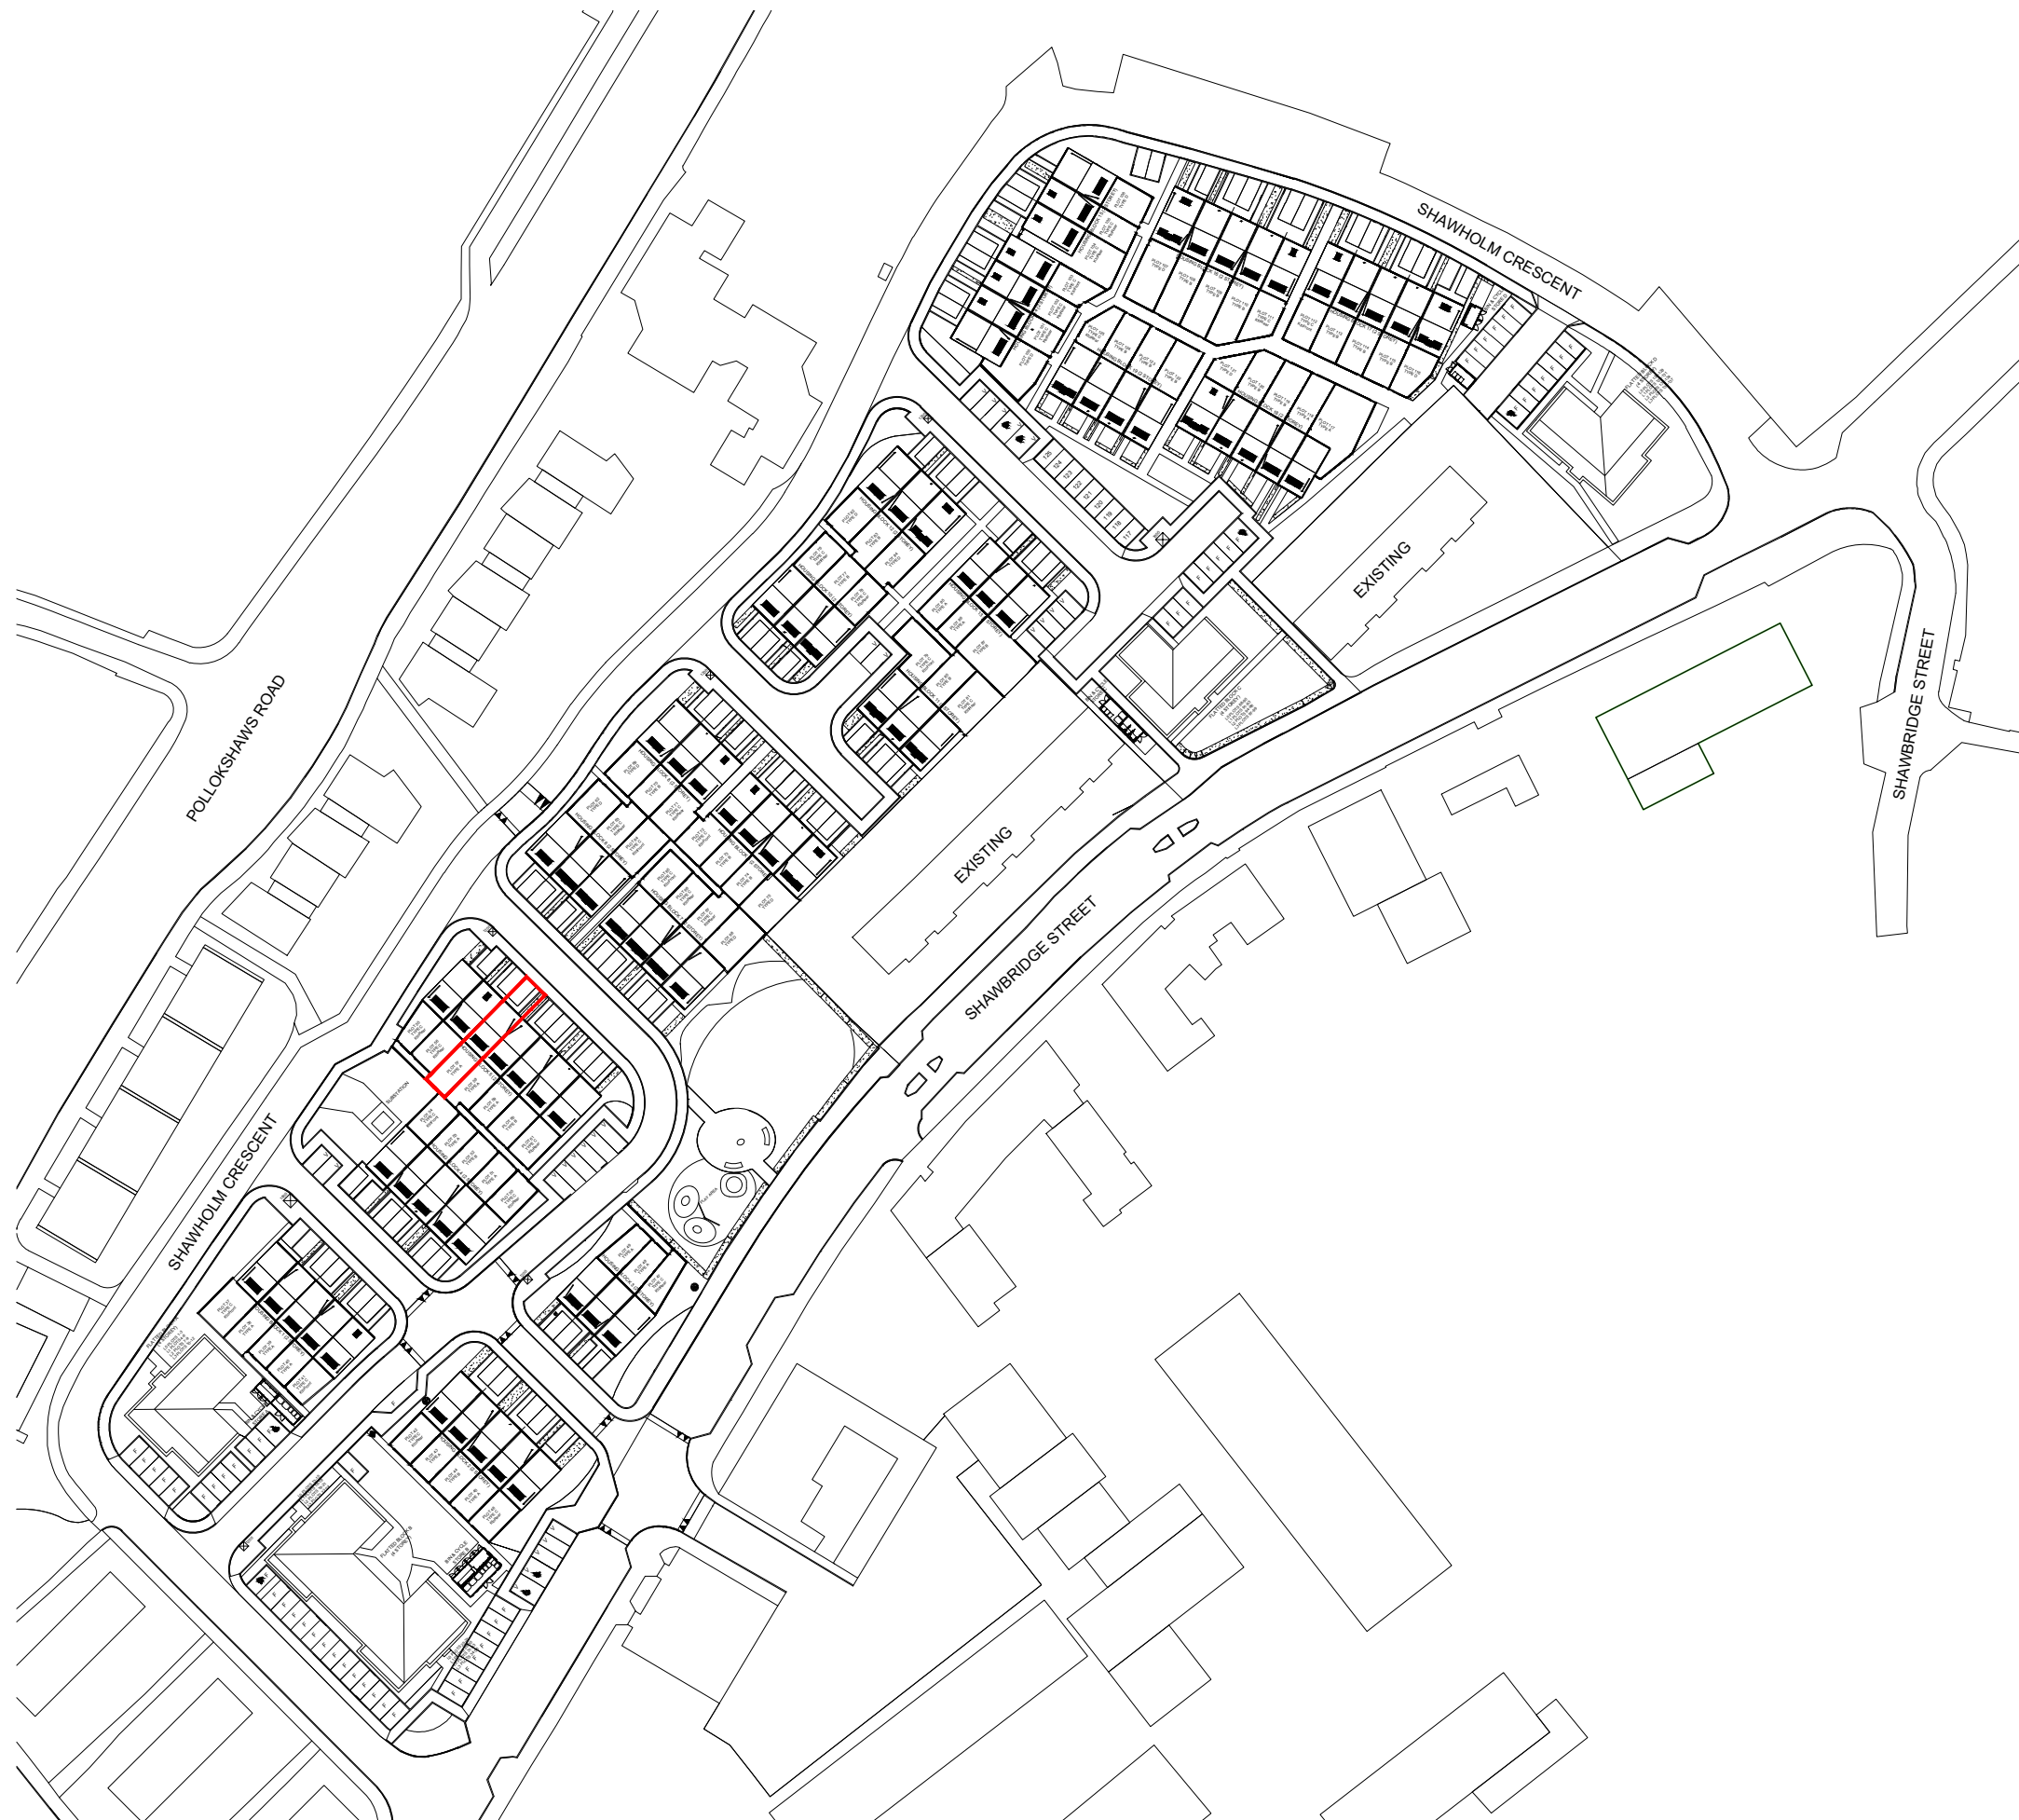

NORTH

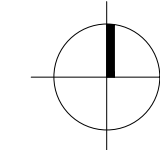


0m 10m 20m 30m 40m 50m


Development Plan
1:1250@A3

— Plot Boundary

SHAWBRIDGE, POLLOKSHAWS - PLOT 57 TITLE PLAN

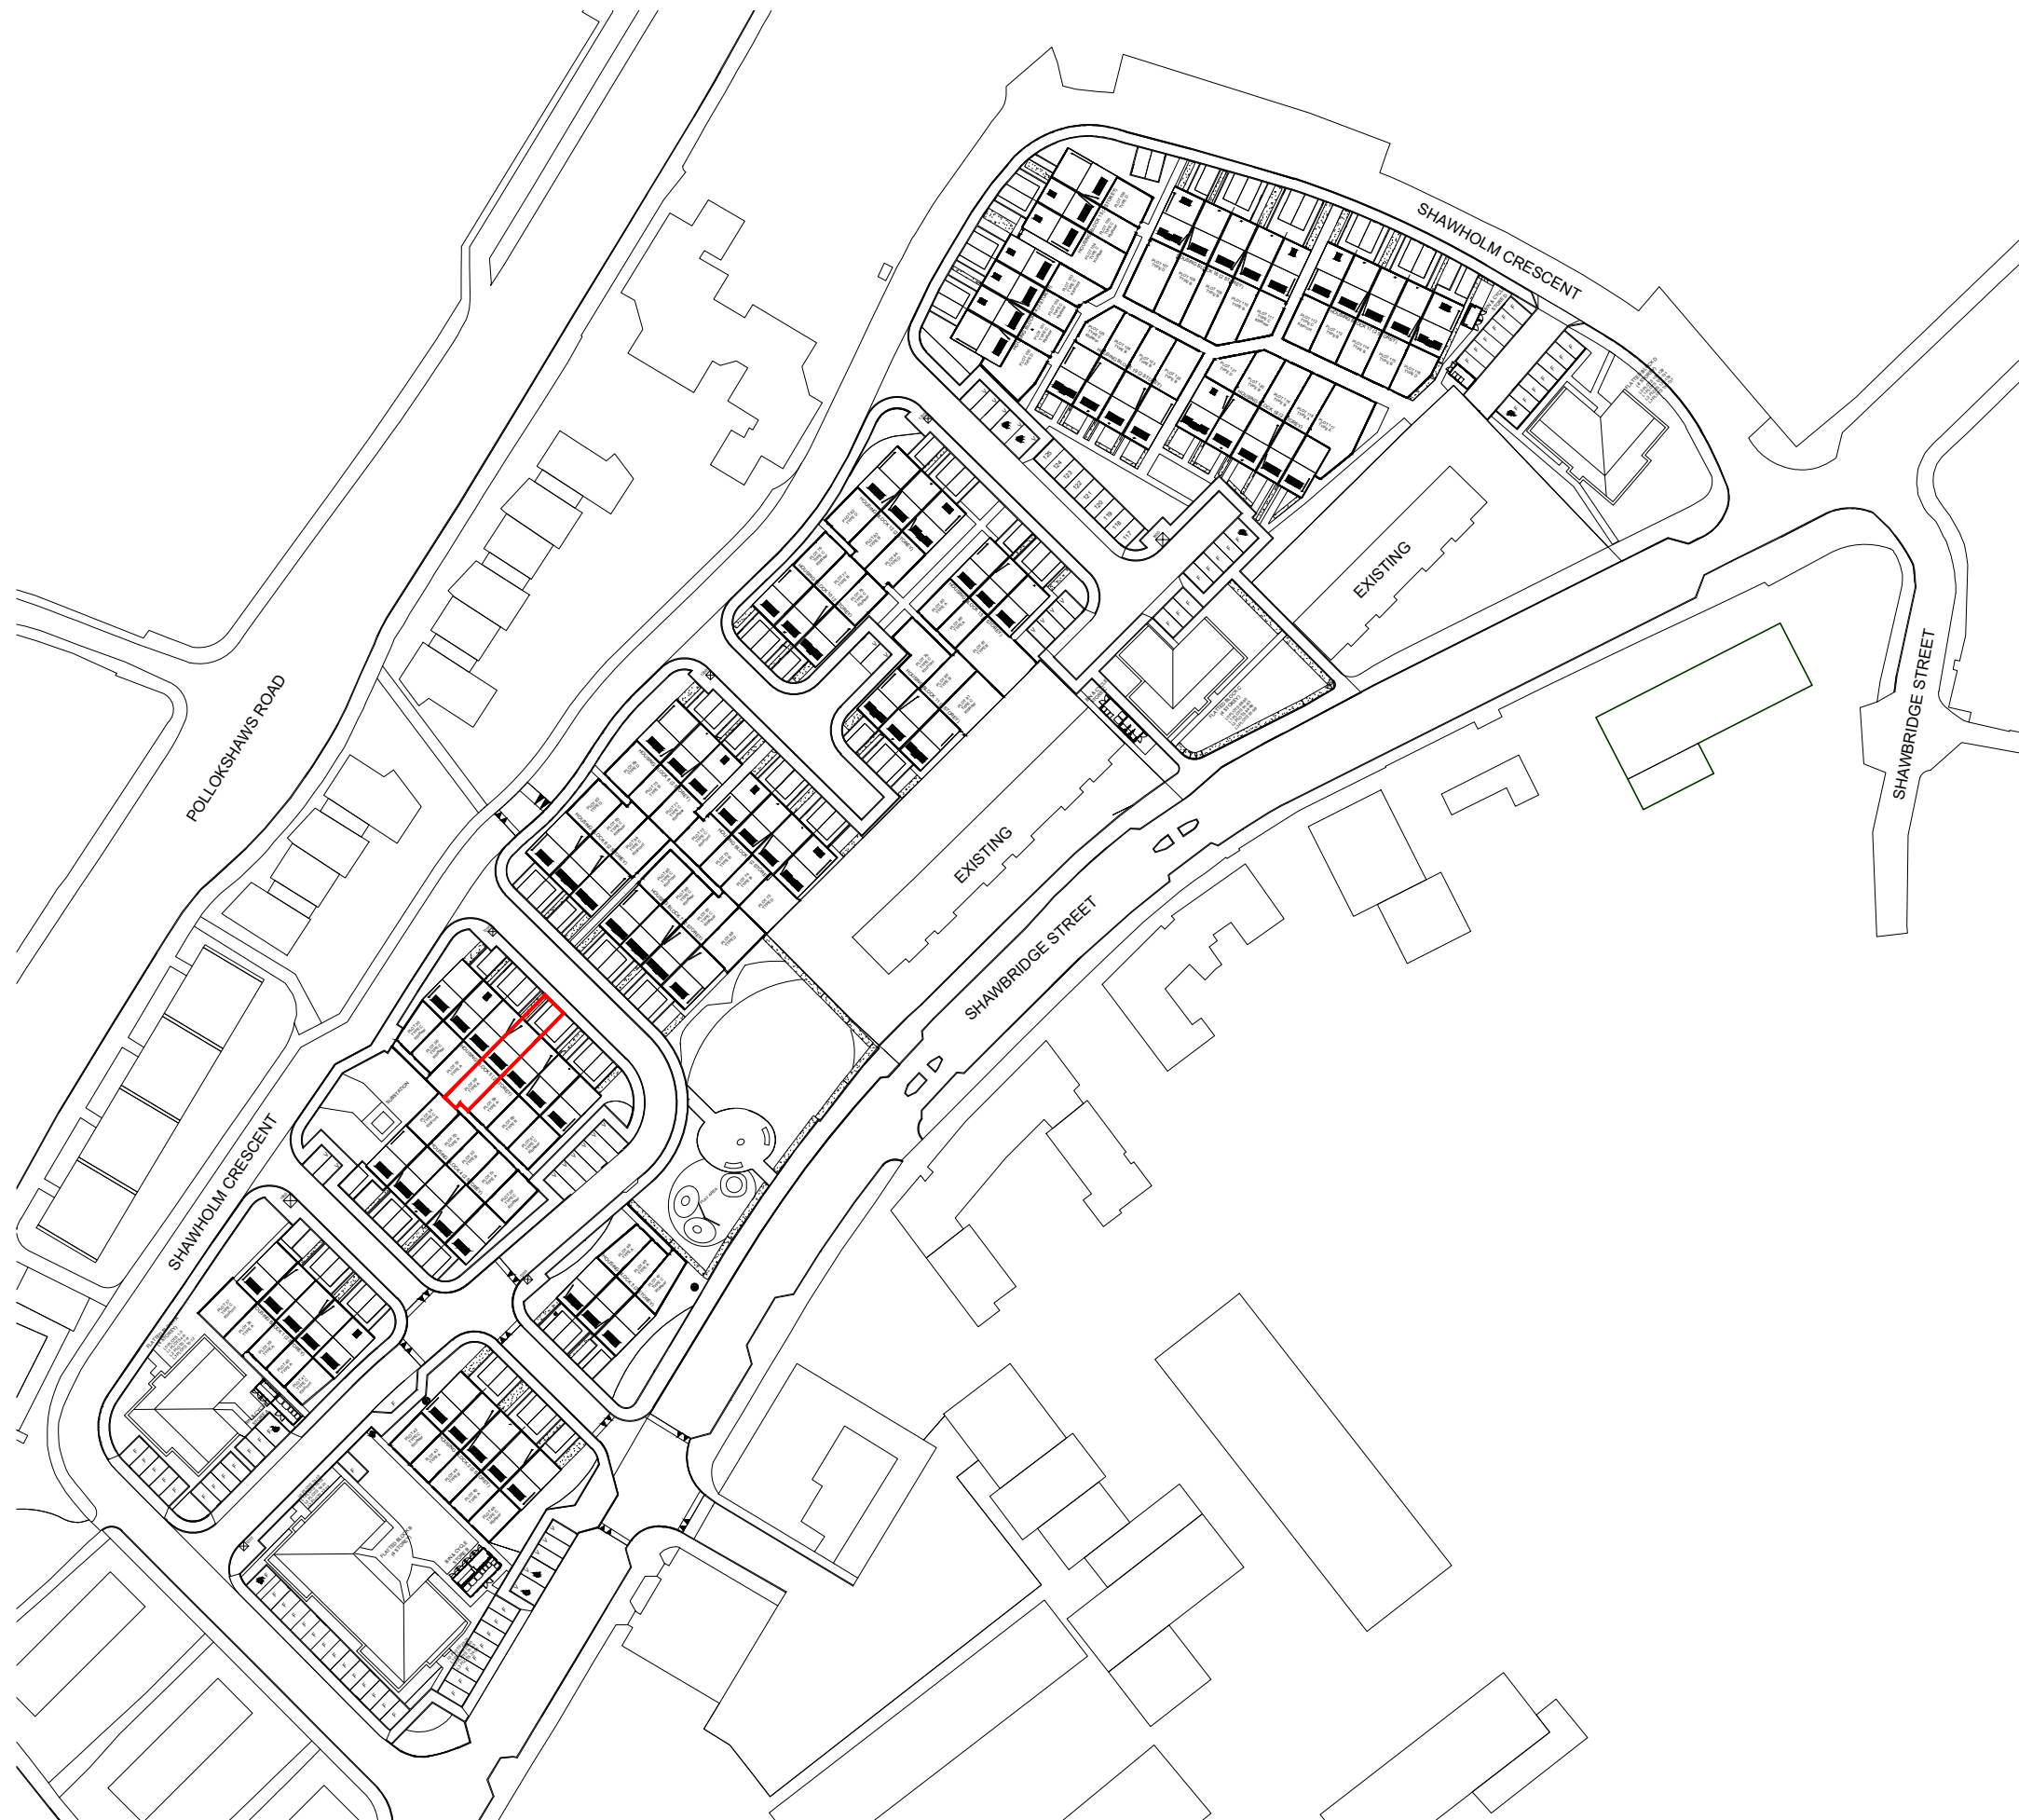

NORTH

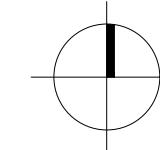


0m 10m 20m 30m 40m 50m


Development Plan
1:1250@A3

— Plot Boundary

SHAWBRIDGE, POLLOKSHAWS - PLOT 58 TITLE PLAN

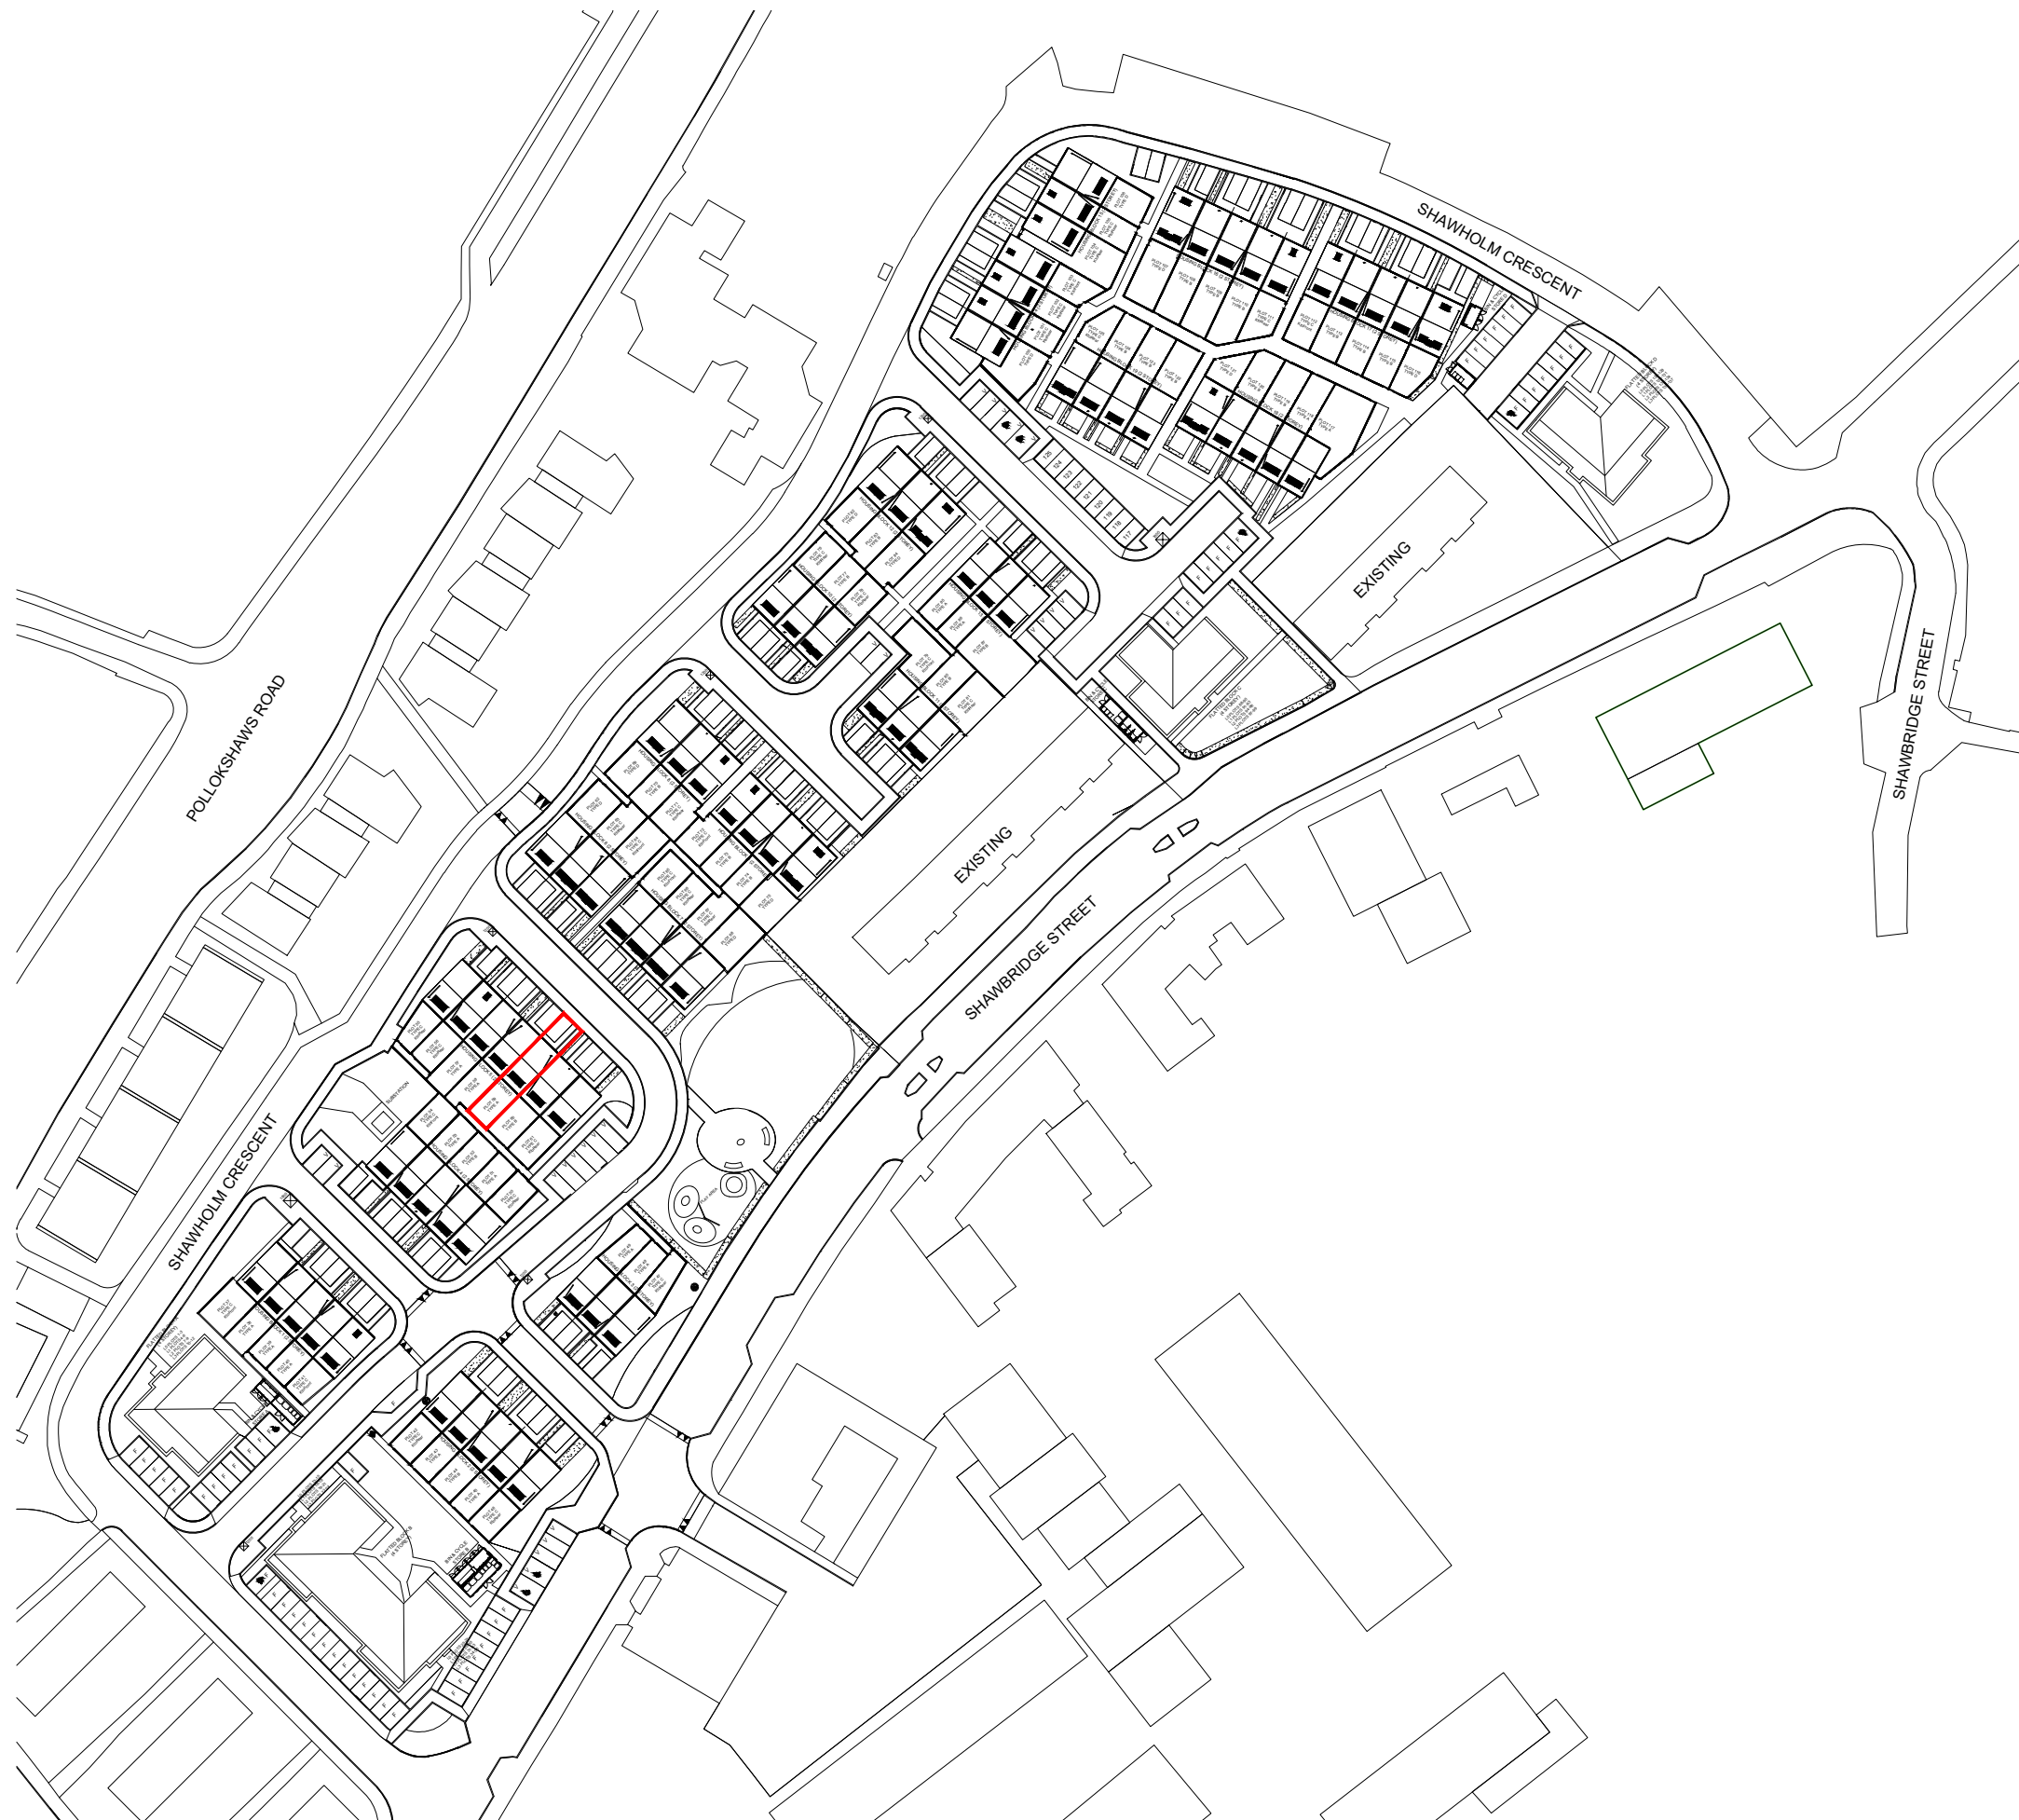

NORTH

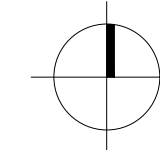


0m 10m 20m 30m 40m 50m


Development Plan
1:1250@A3

— Plot Boundary

SHAWBRIDGE, POLLOKSHAWS - PLOT 59 TITLE PLAN

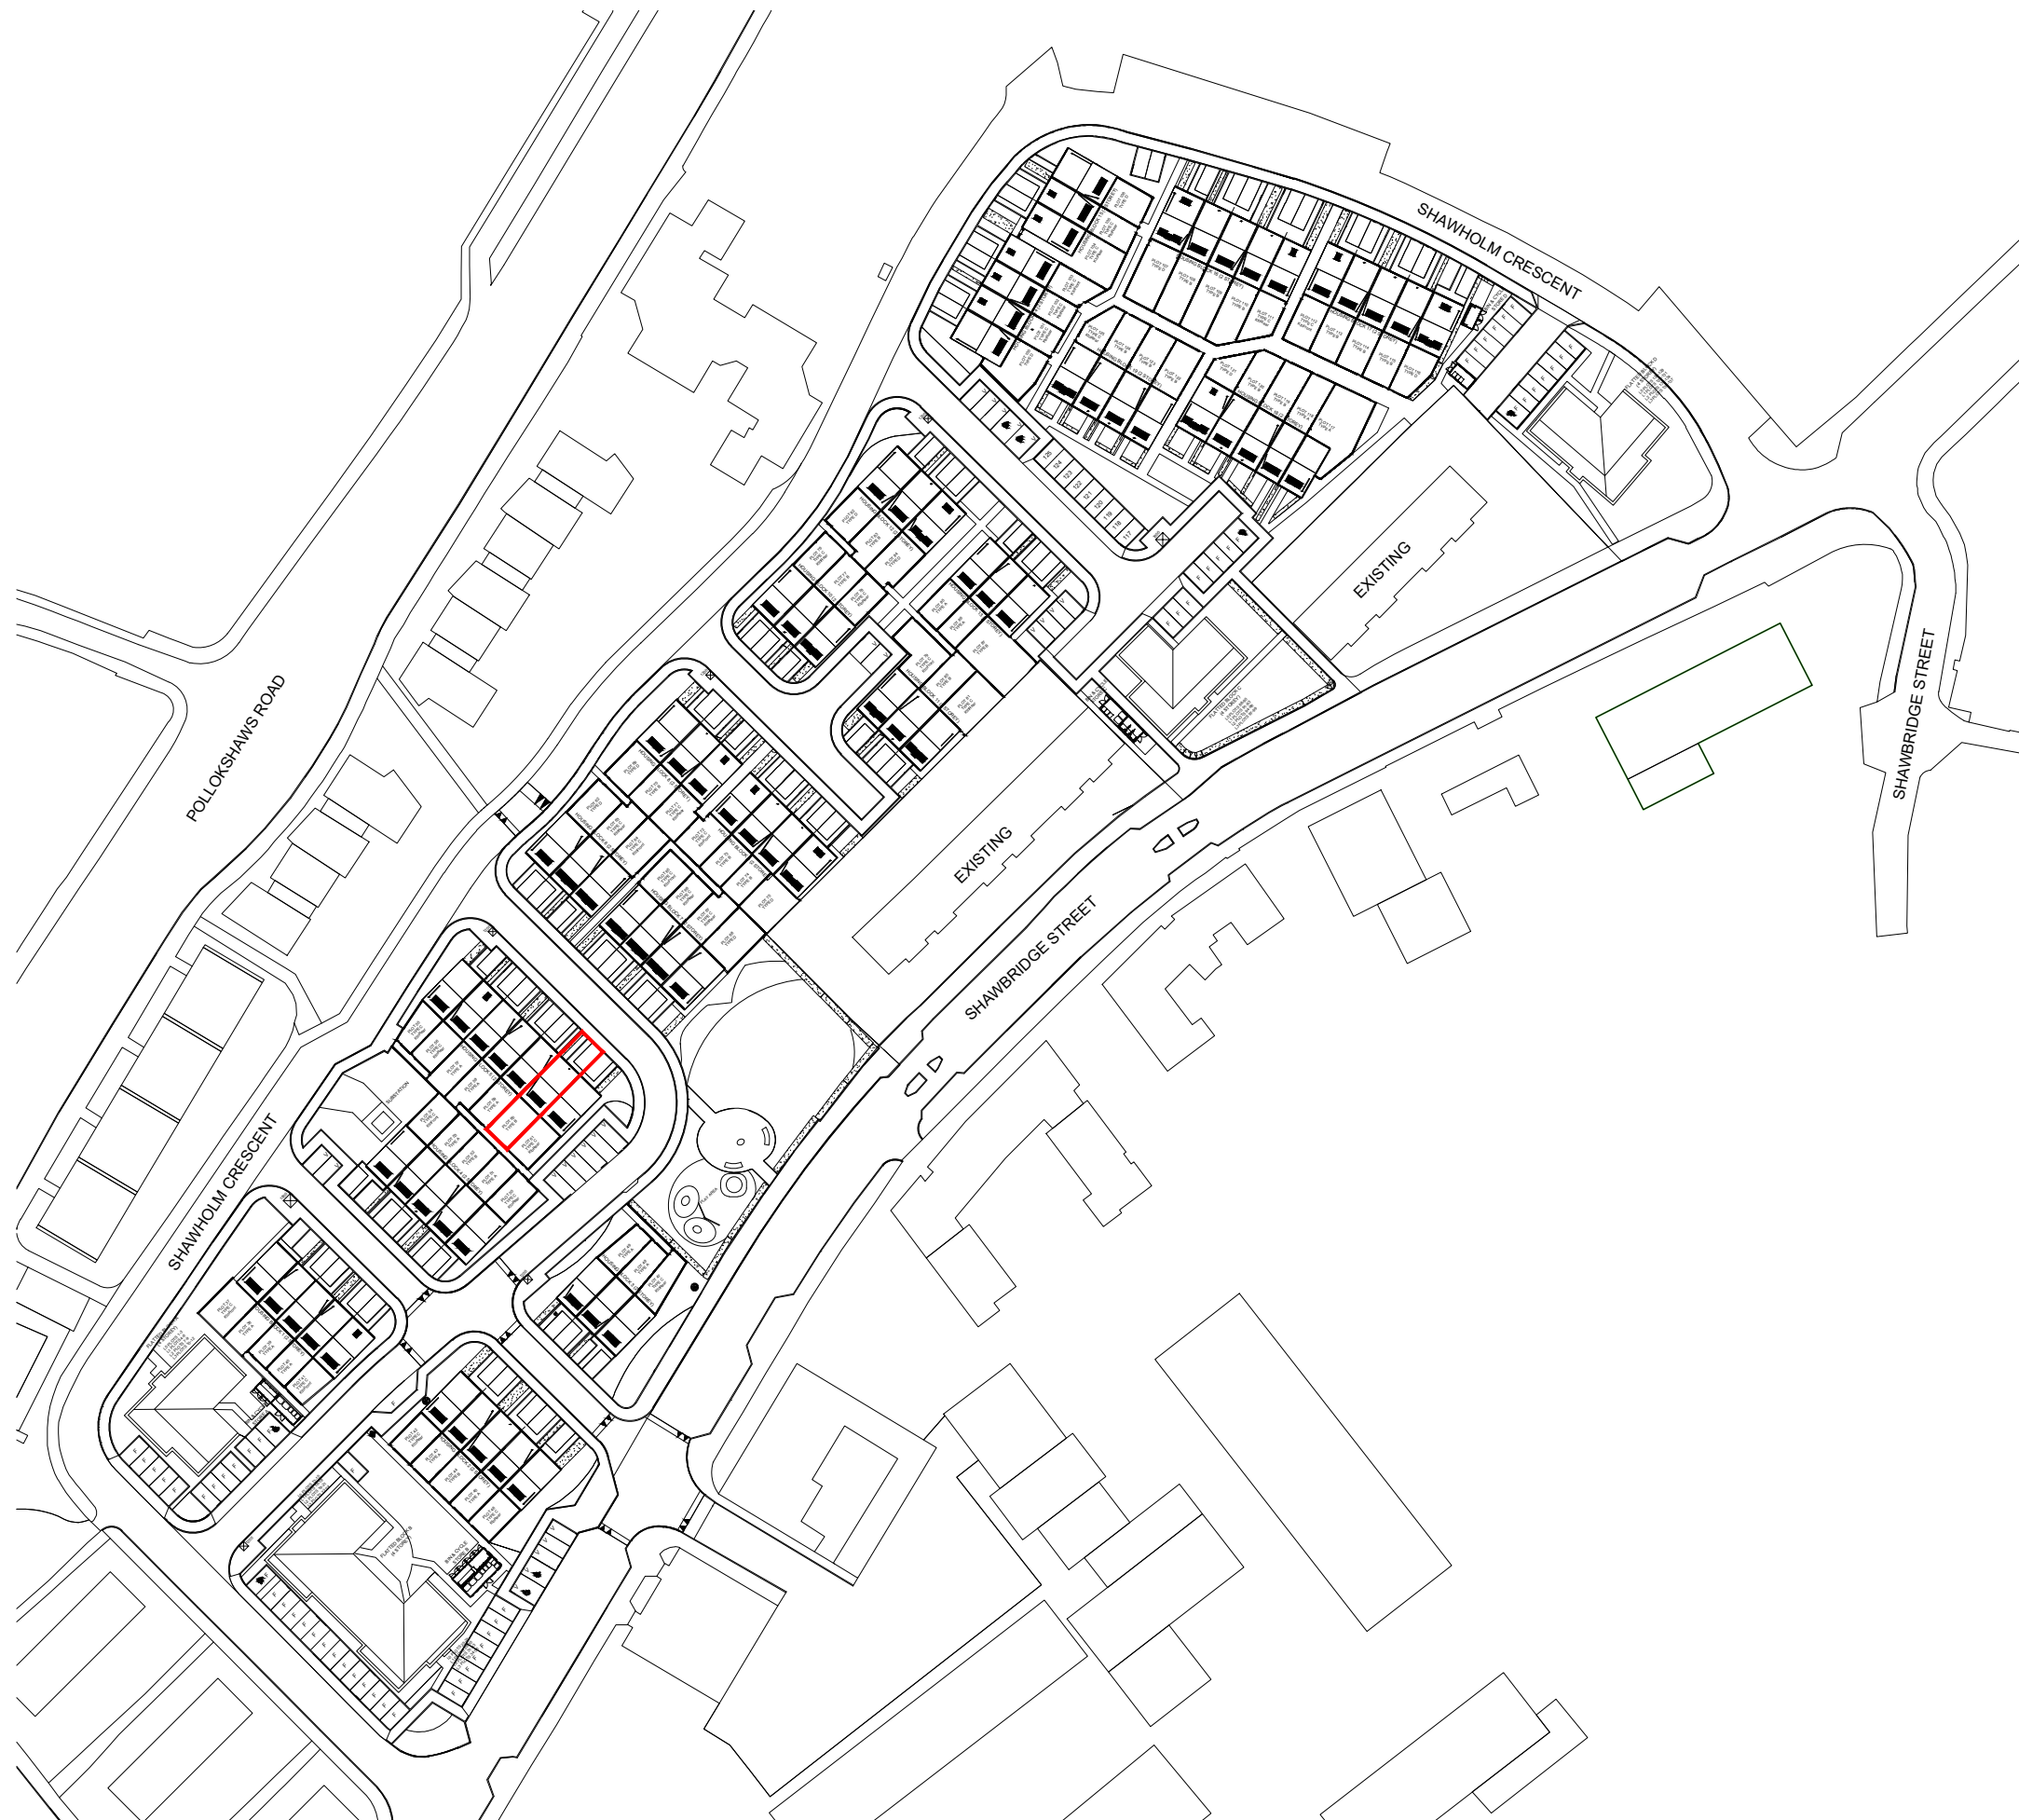

NORTH



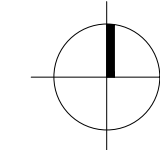


0m 10m 20m 30m 40m 50m

Development Plan
1:1250@A3

— Plot Boundary


SHAWBRIDGE, POLLOKSHAWS - PLOT 60 TITLE PLAN

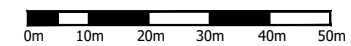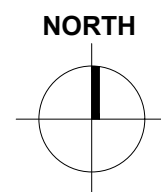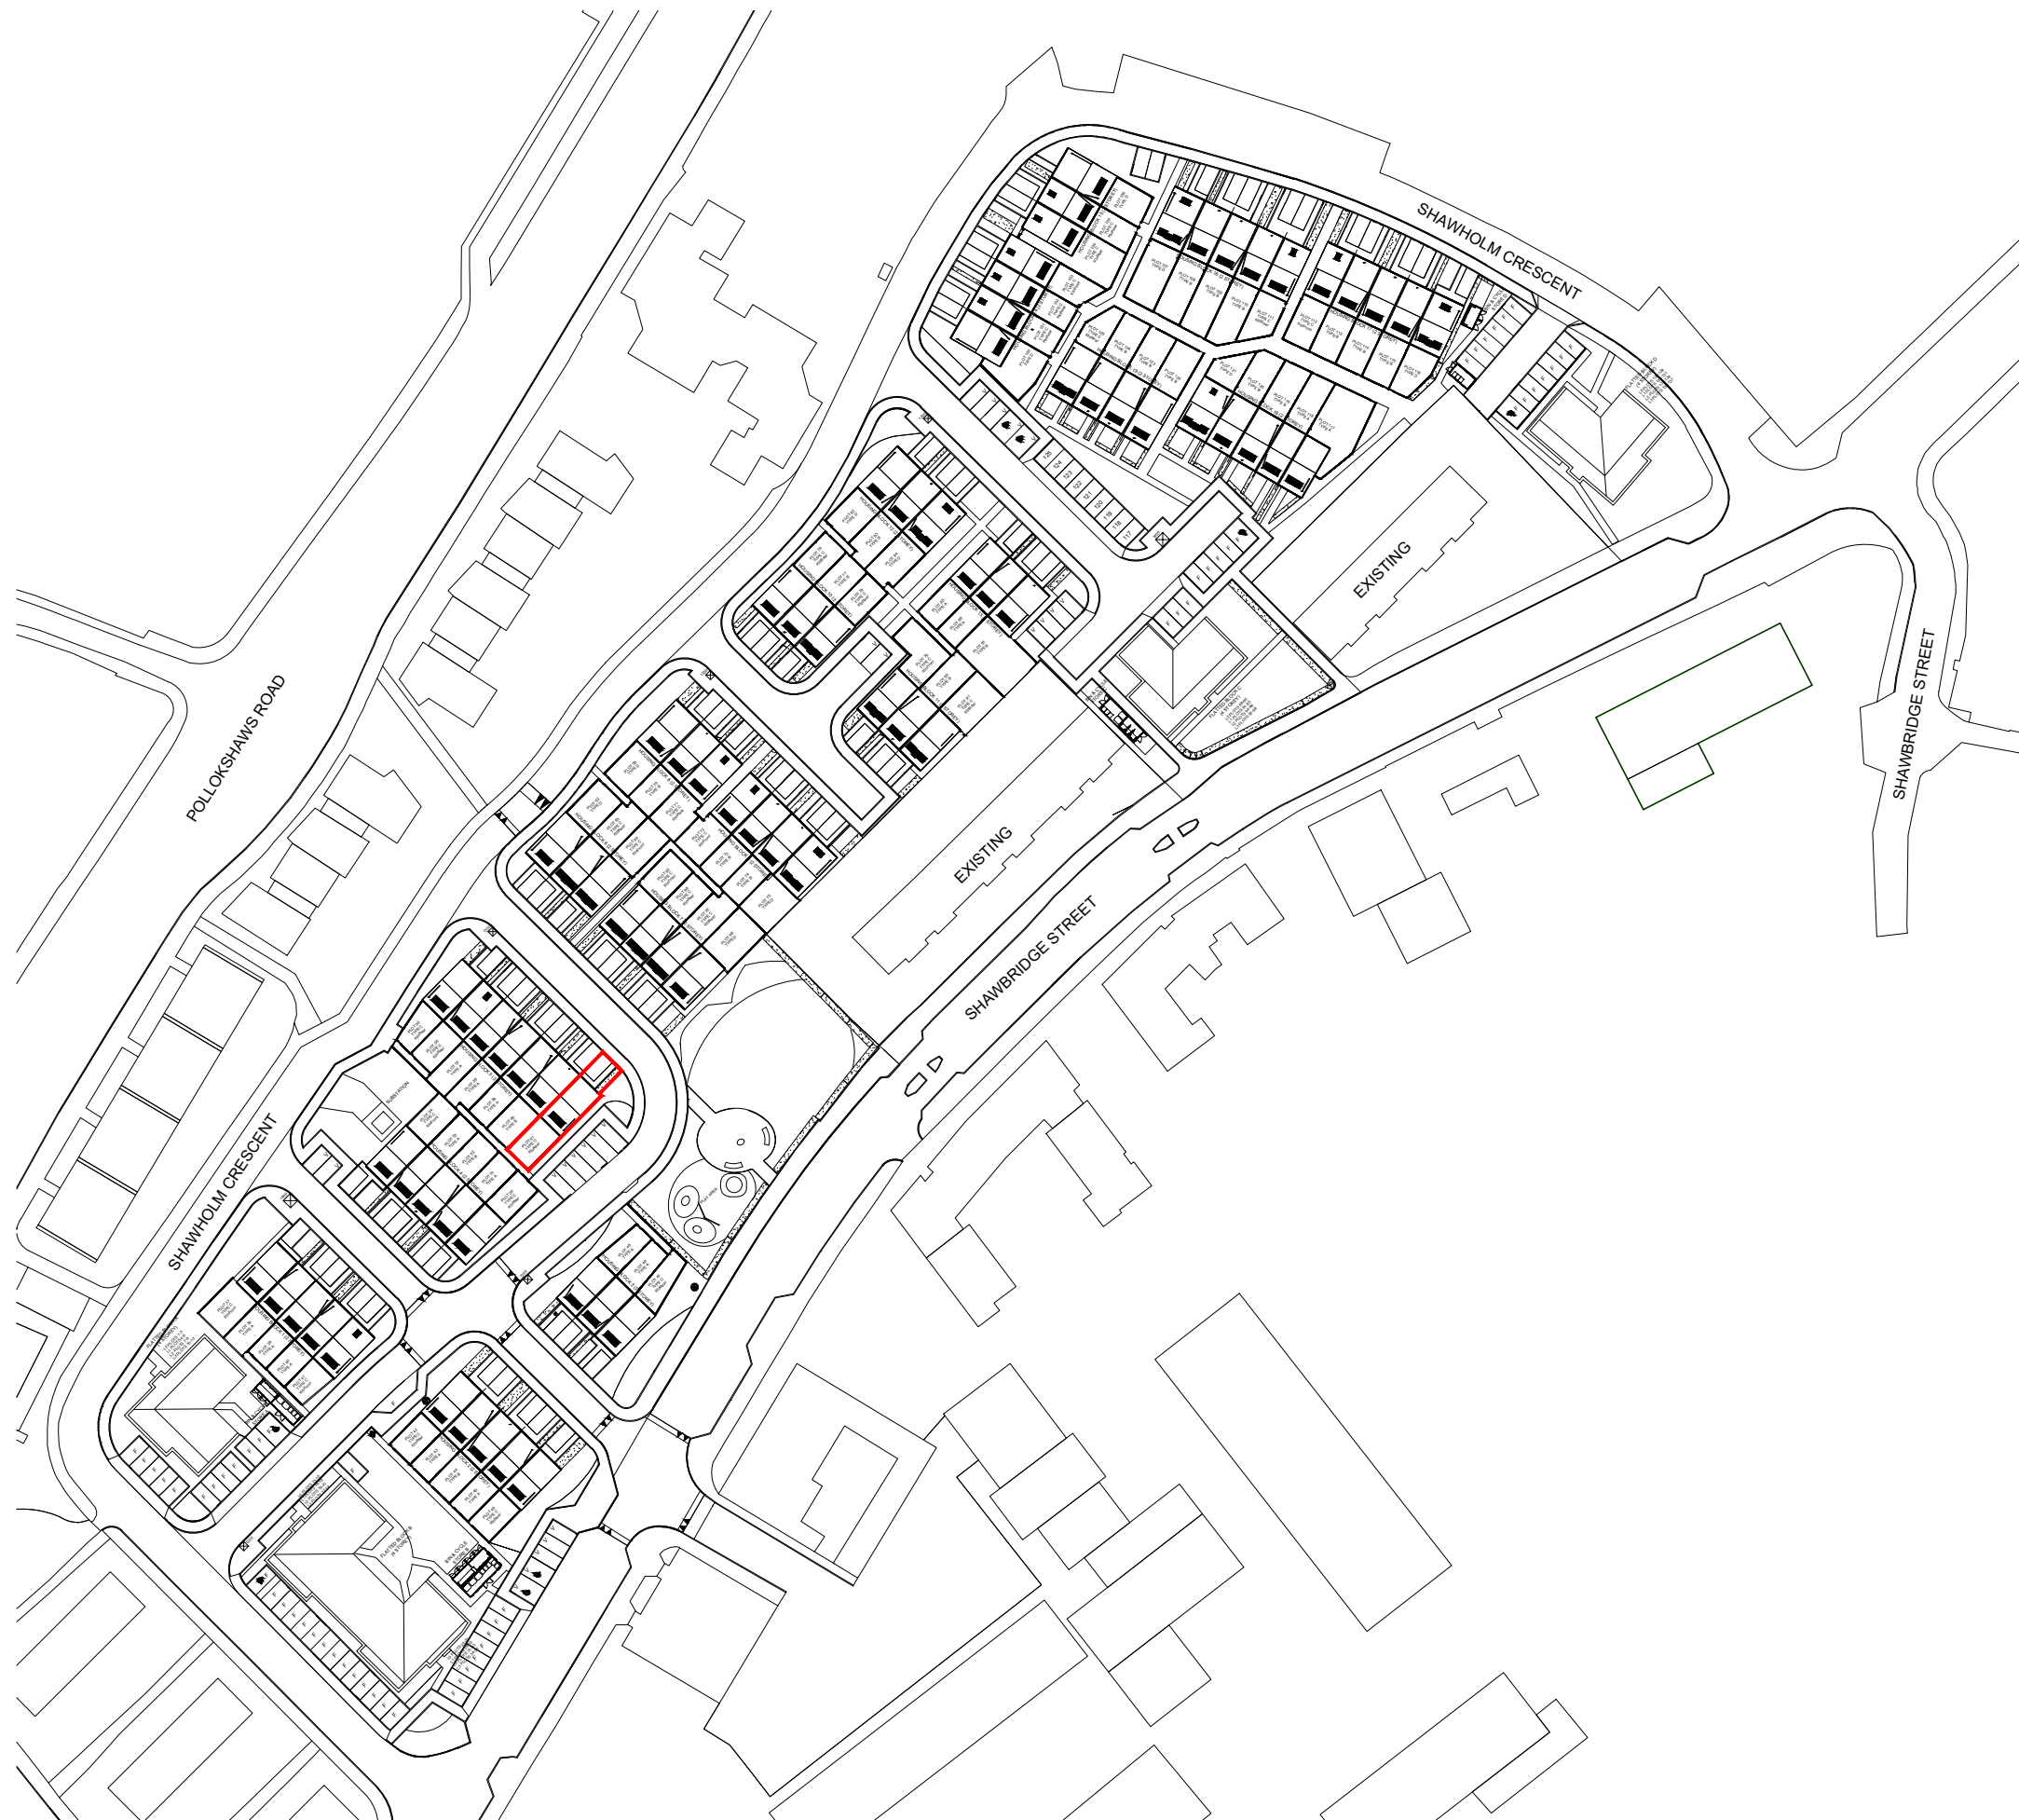


Development Plan
1:1250@A3

— Plot Boundary


SHAWBRIDGE, POLLOKSHAWS - PLOT 61 TITLE PLAN

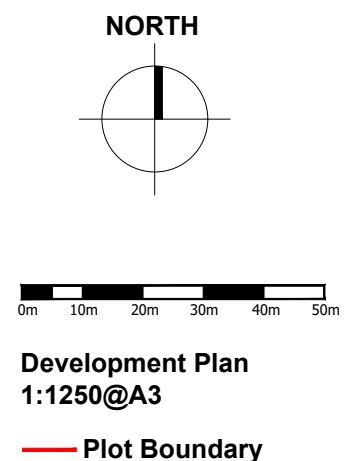

SHAWBRIDGE, POLLOKSHAWS - PLOT 62 TITLE PLAN

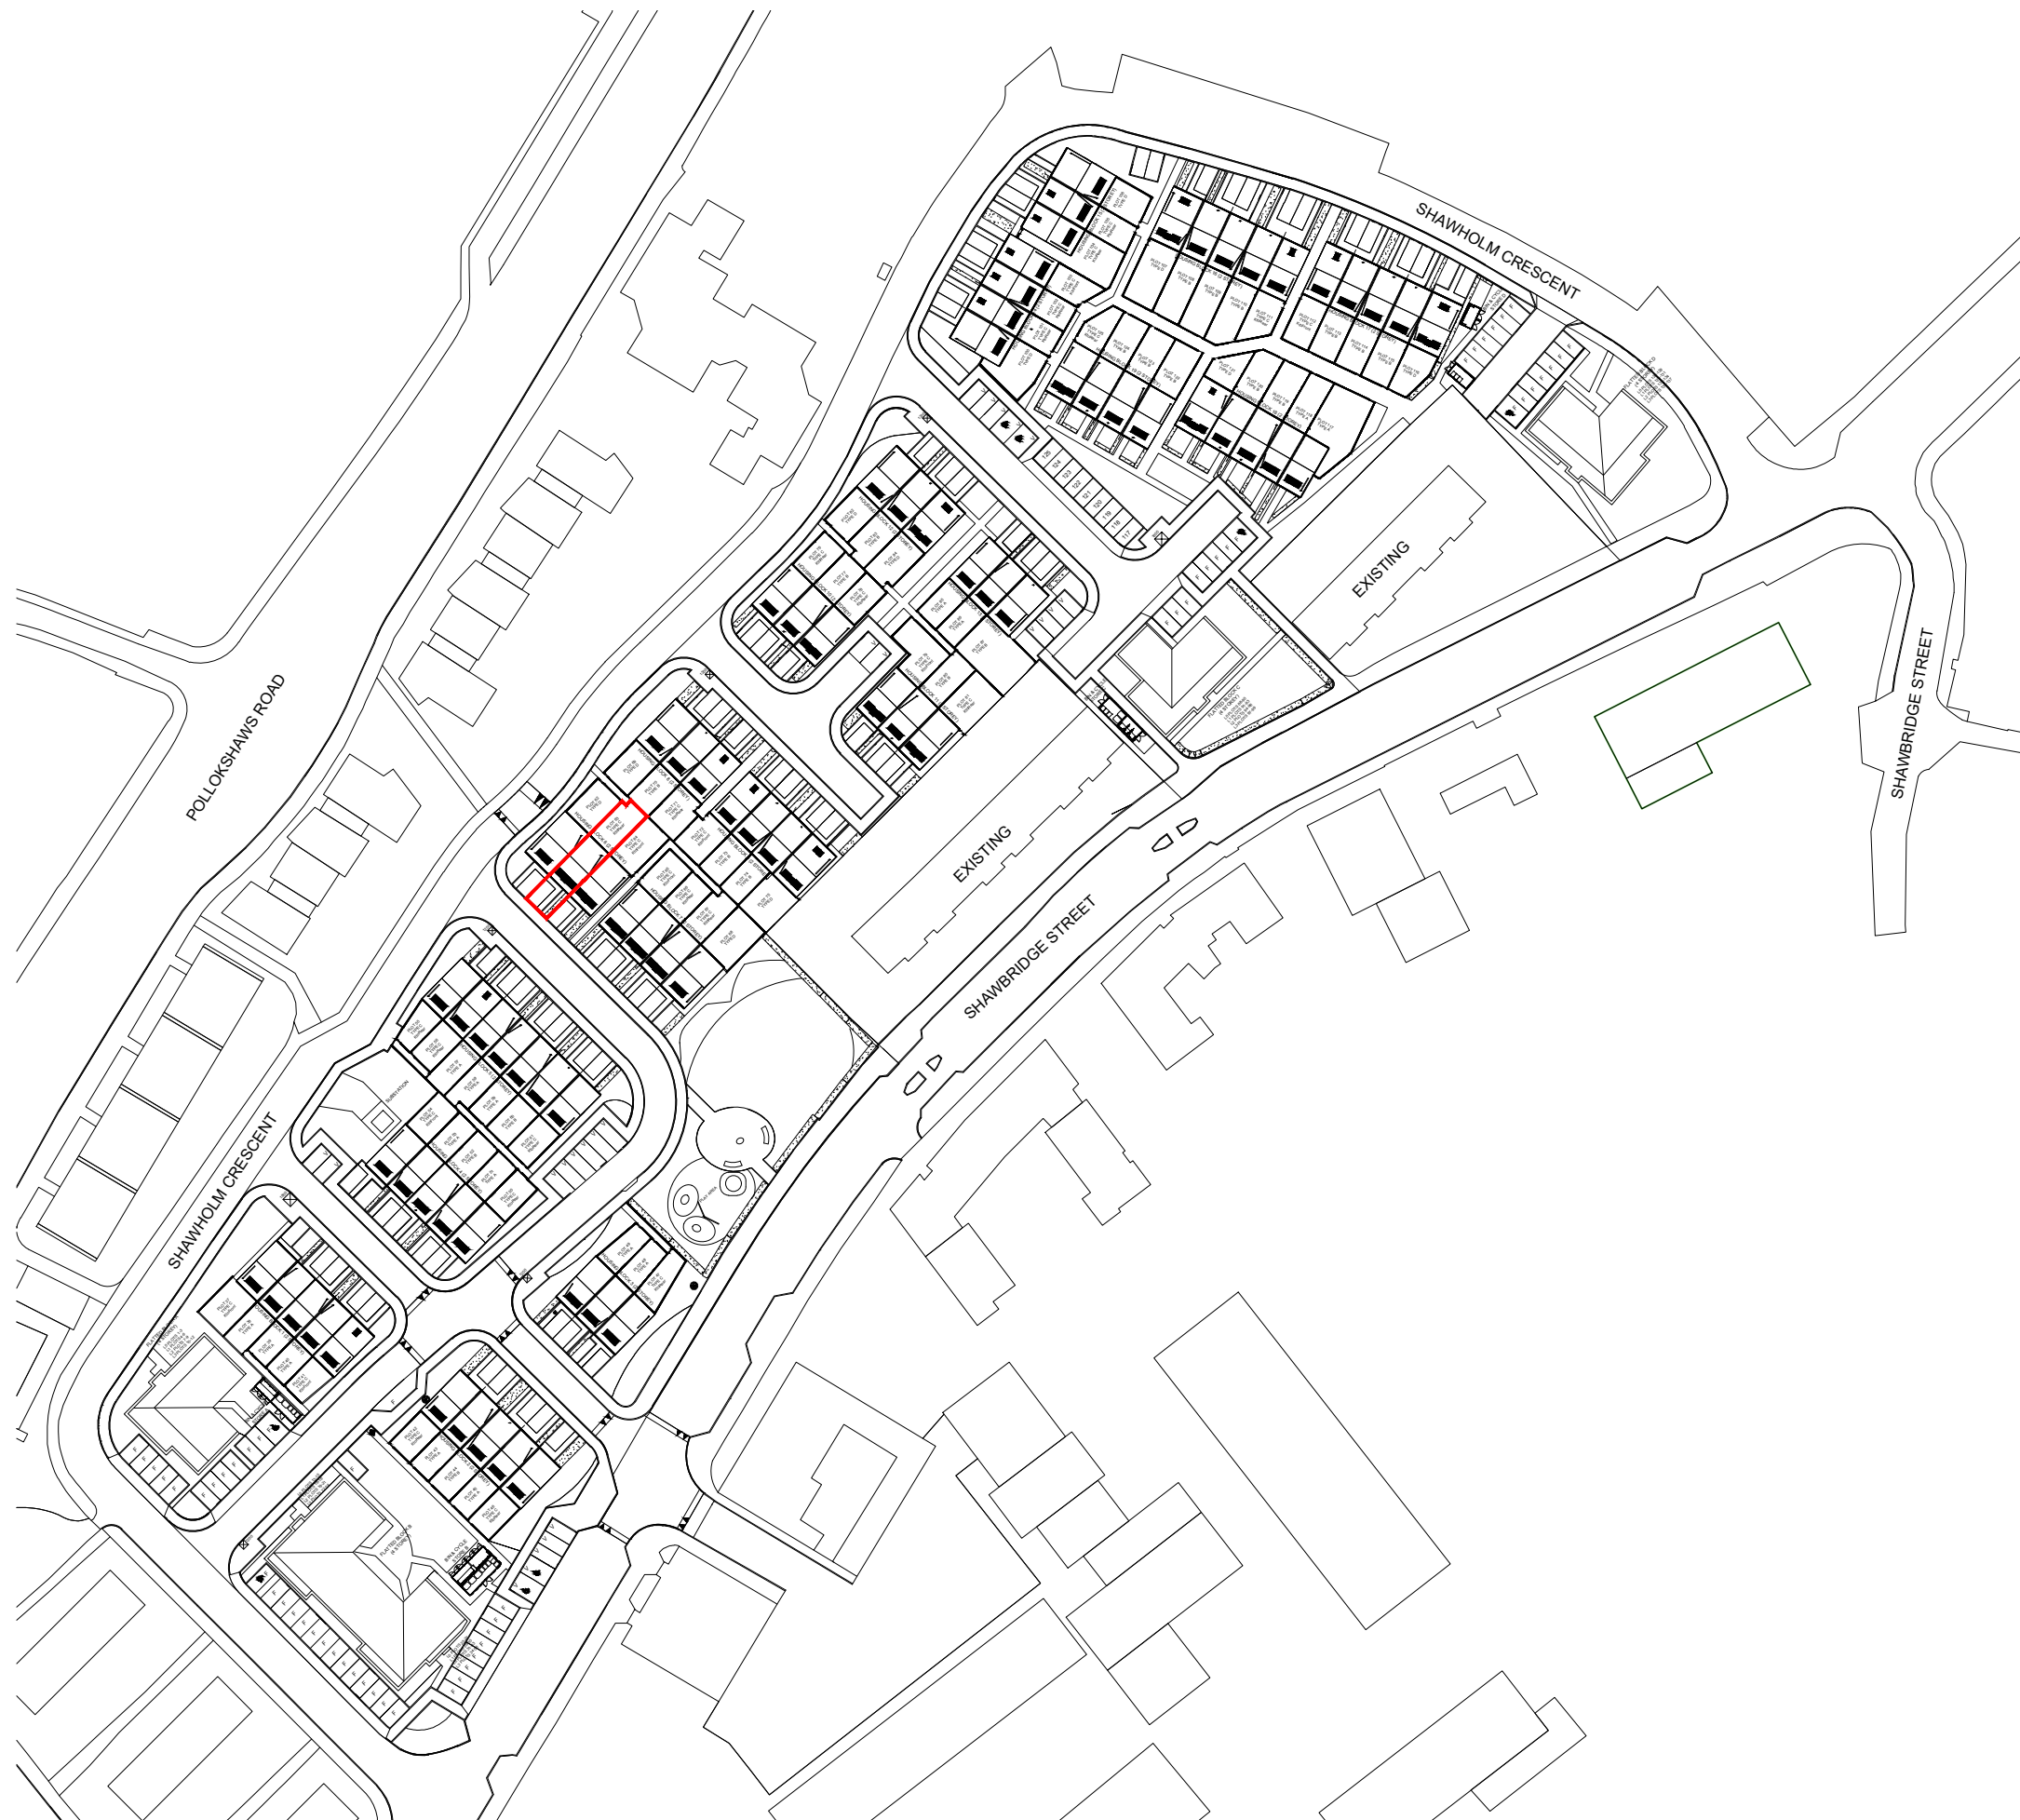

NORTH

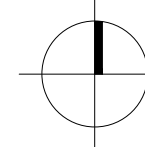


0m 10m 20m 30m 40m 50m


Development Plan
1:1250@A3

— Plot Boundary


SHAWBRIDGE, POLLOKSHAWS - PLOT 63 TITLE PLAN

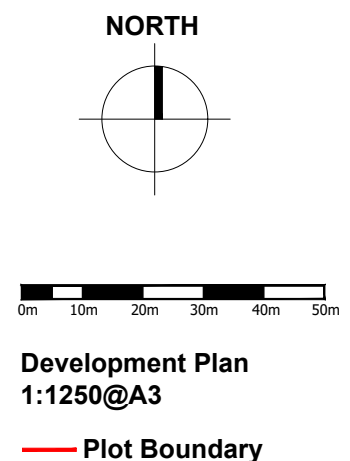


SHAWBRIDGE, POLLOKSHAWS - PLOT 64 TITLE PLAN

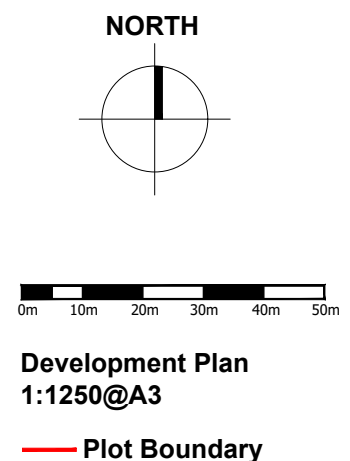


SHAWBRIDGE, POLLOKSHAWS - PLOT 65 TITLE PLAN

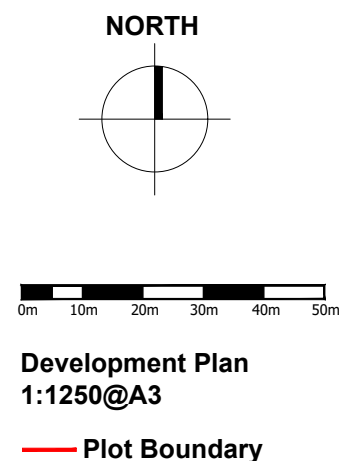

SHAWBRIDGE, POLLOKSHAWS - PLOT 66 TITLE PLAN

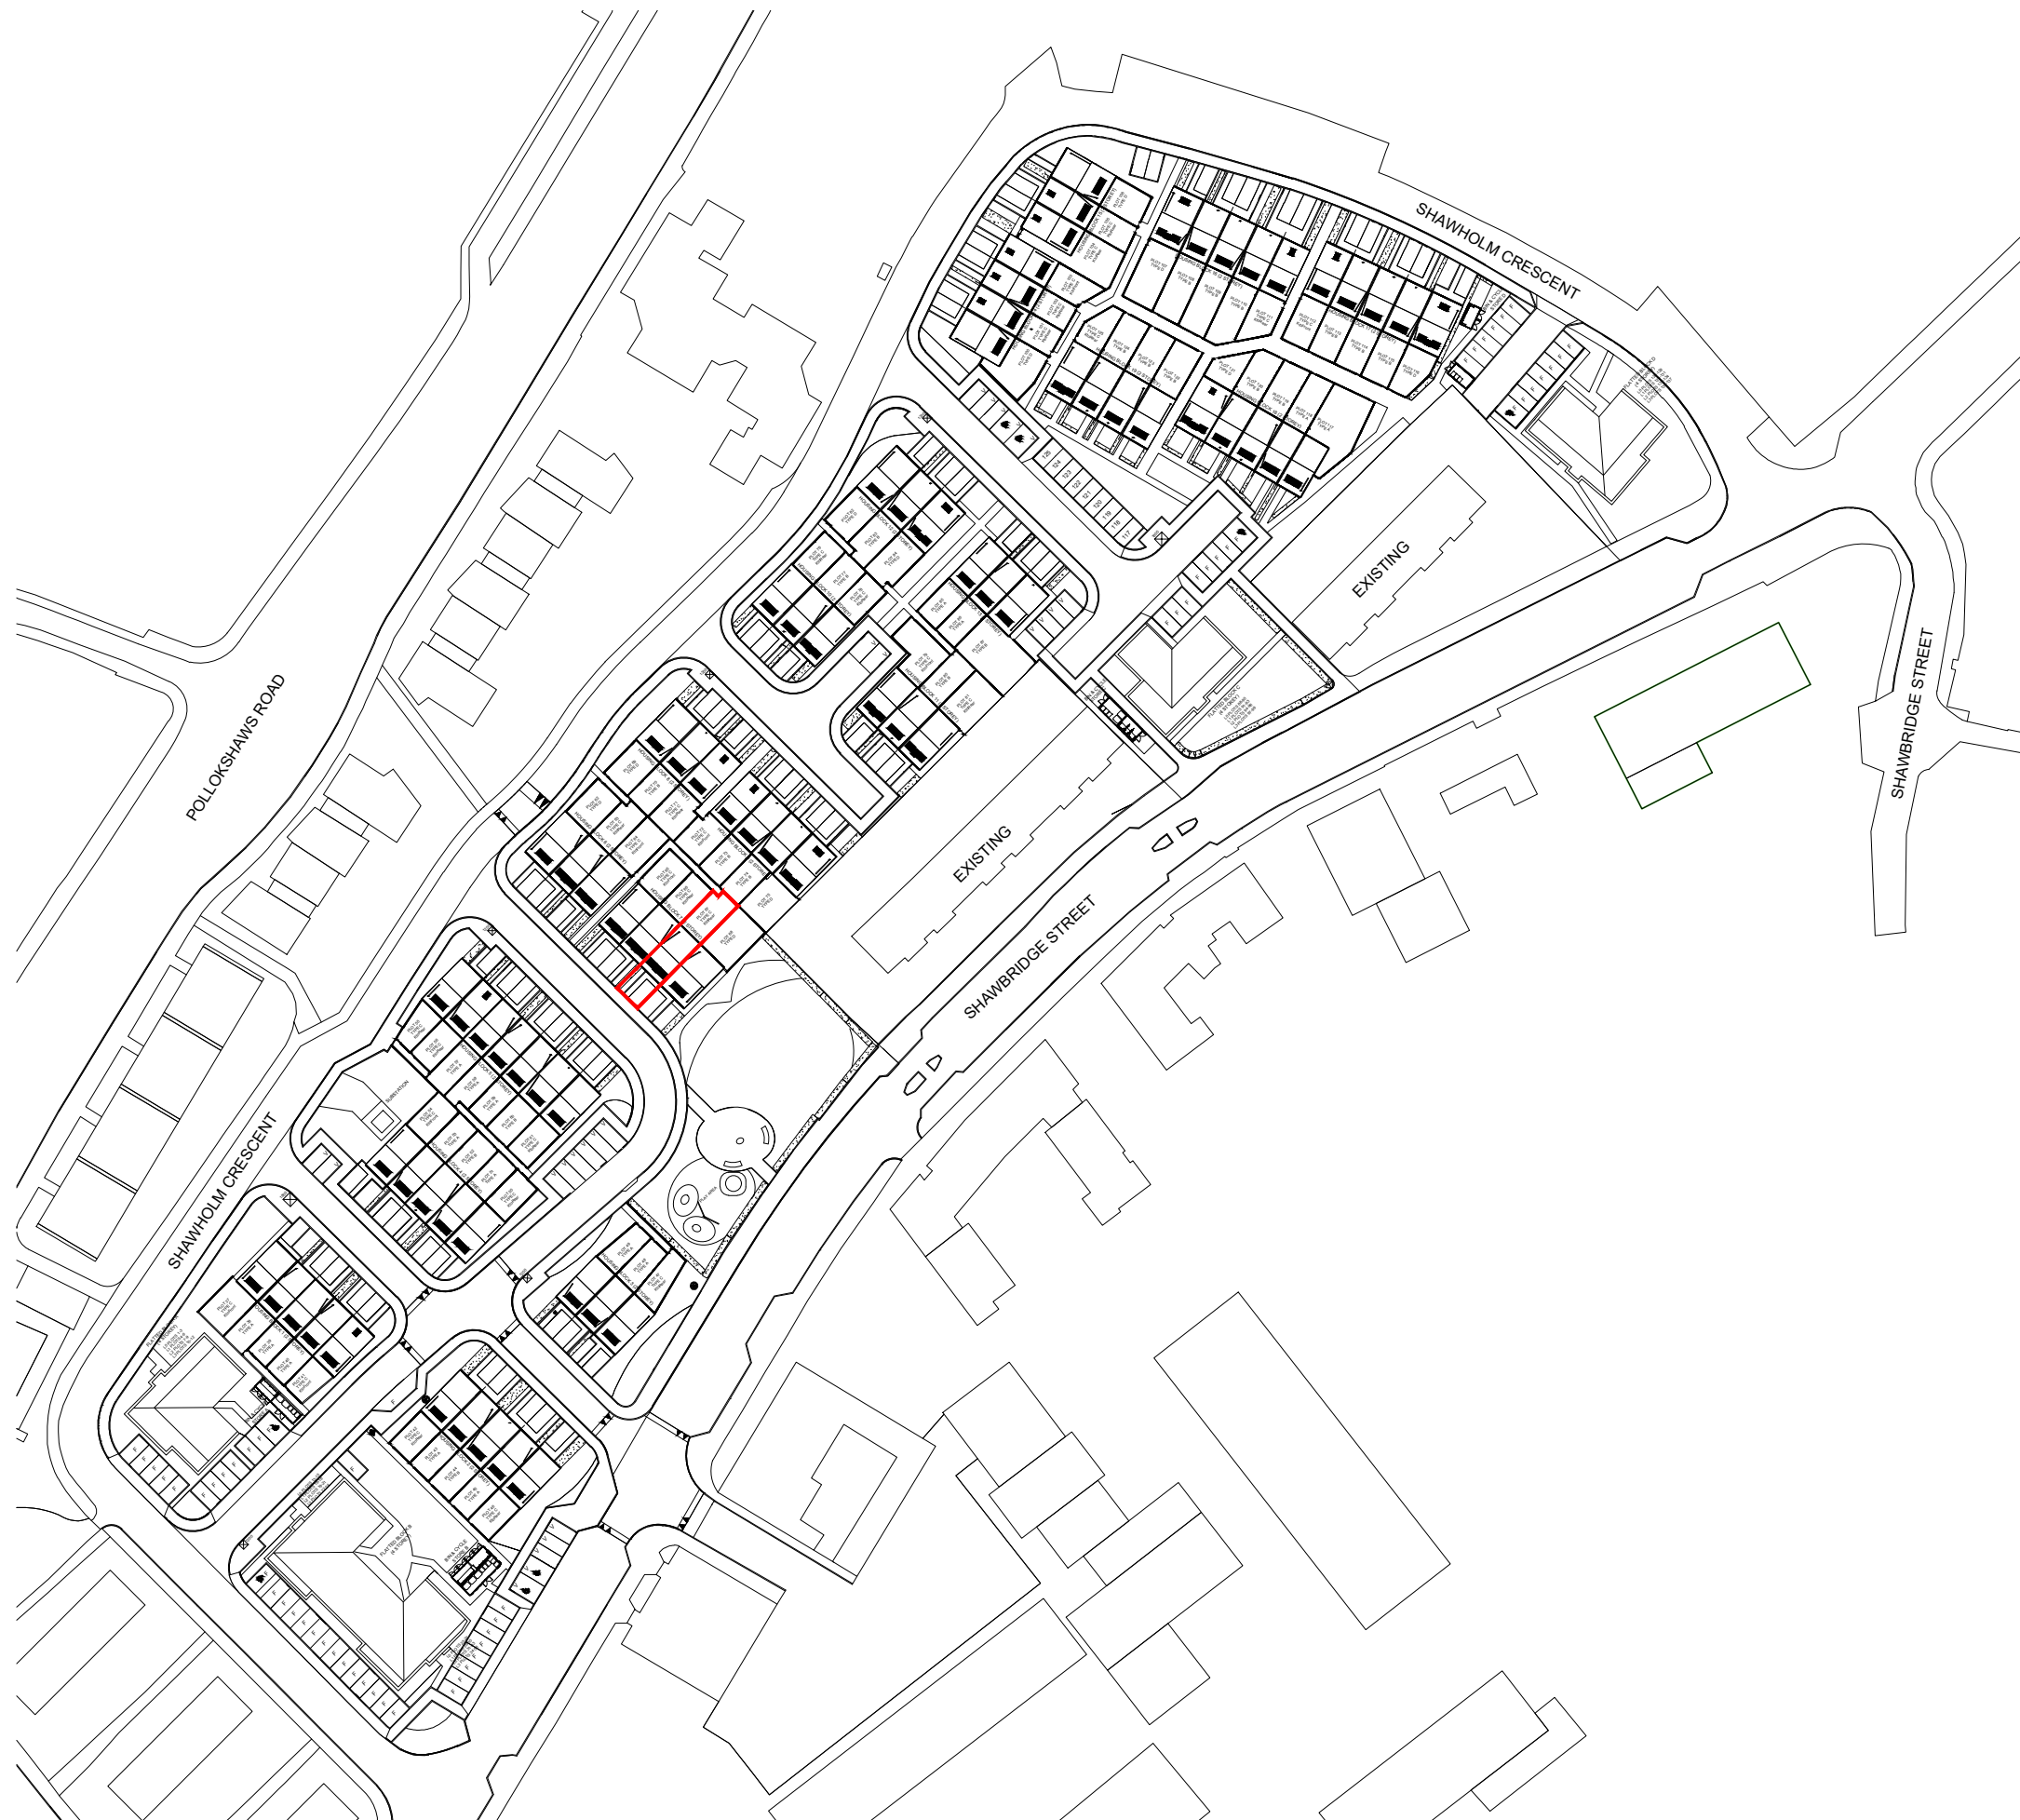

NORTH

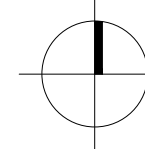


0m 10m 20m 30m 40m 50m


Development Plan
1:1250@A3

— Plot Boundary

SHAWBRIDGE, POLLOKSHAWS - PLOT 67 TITLE PLAN

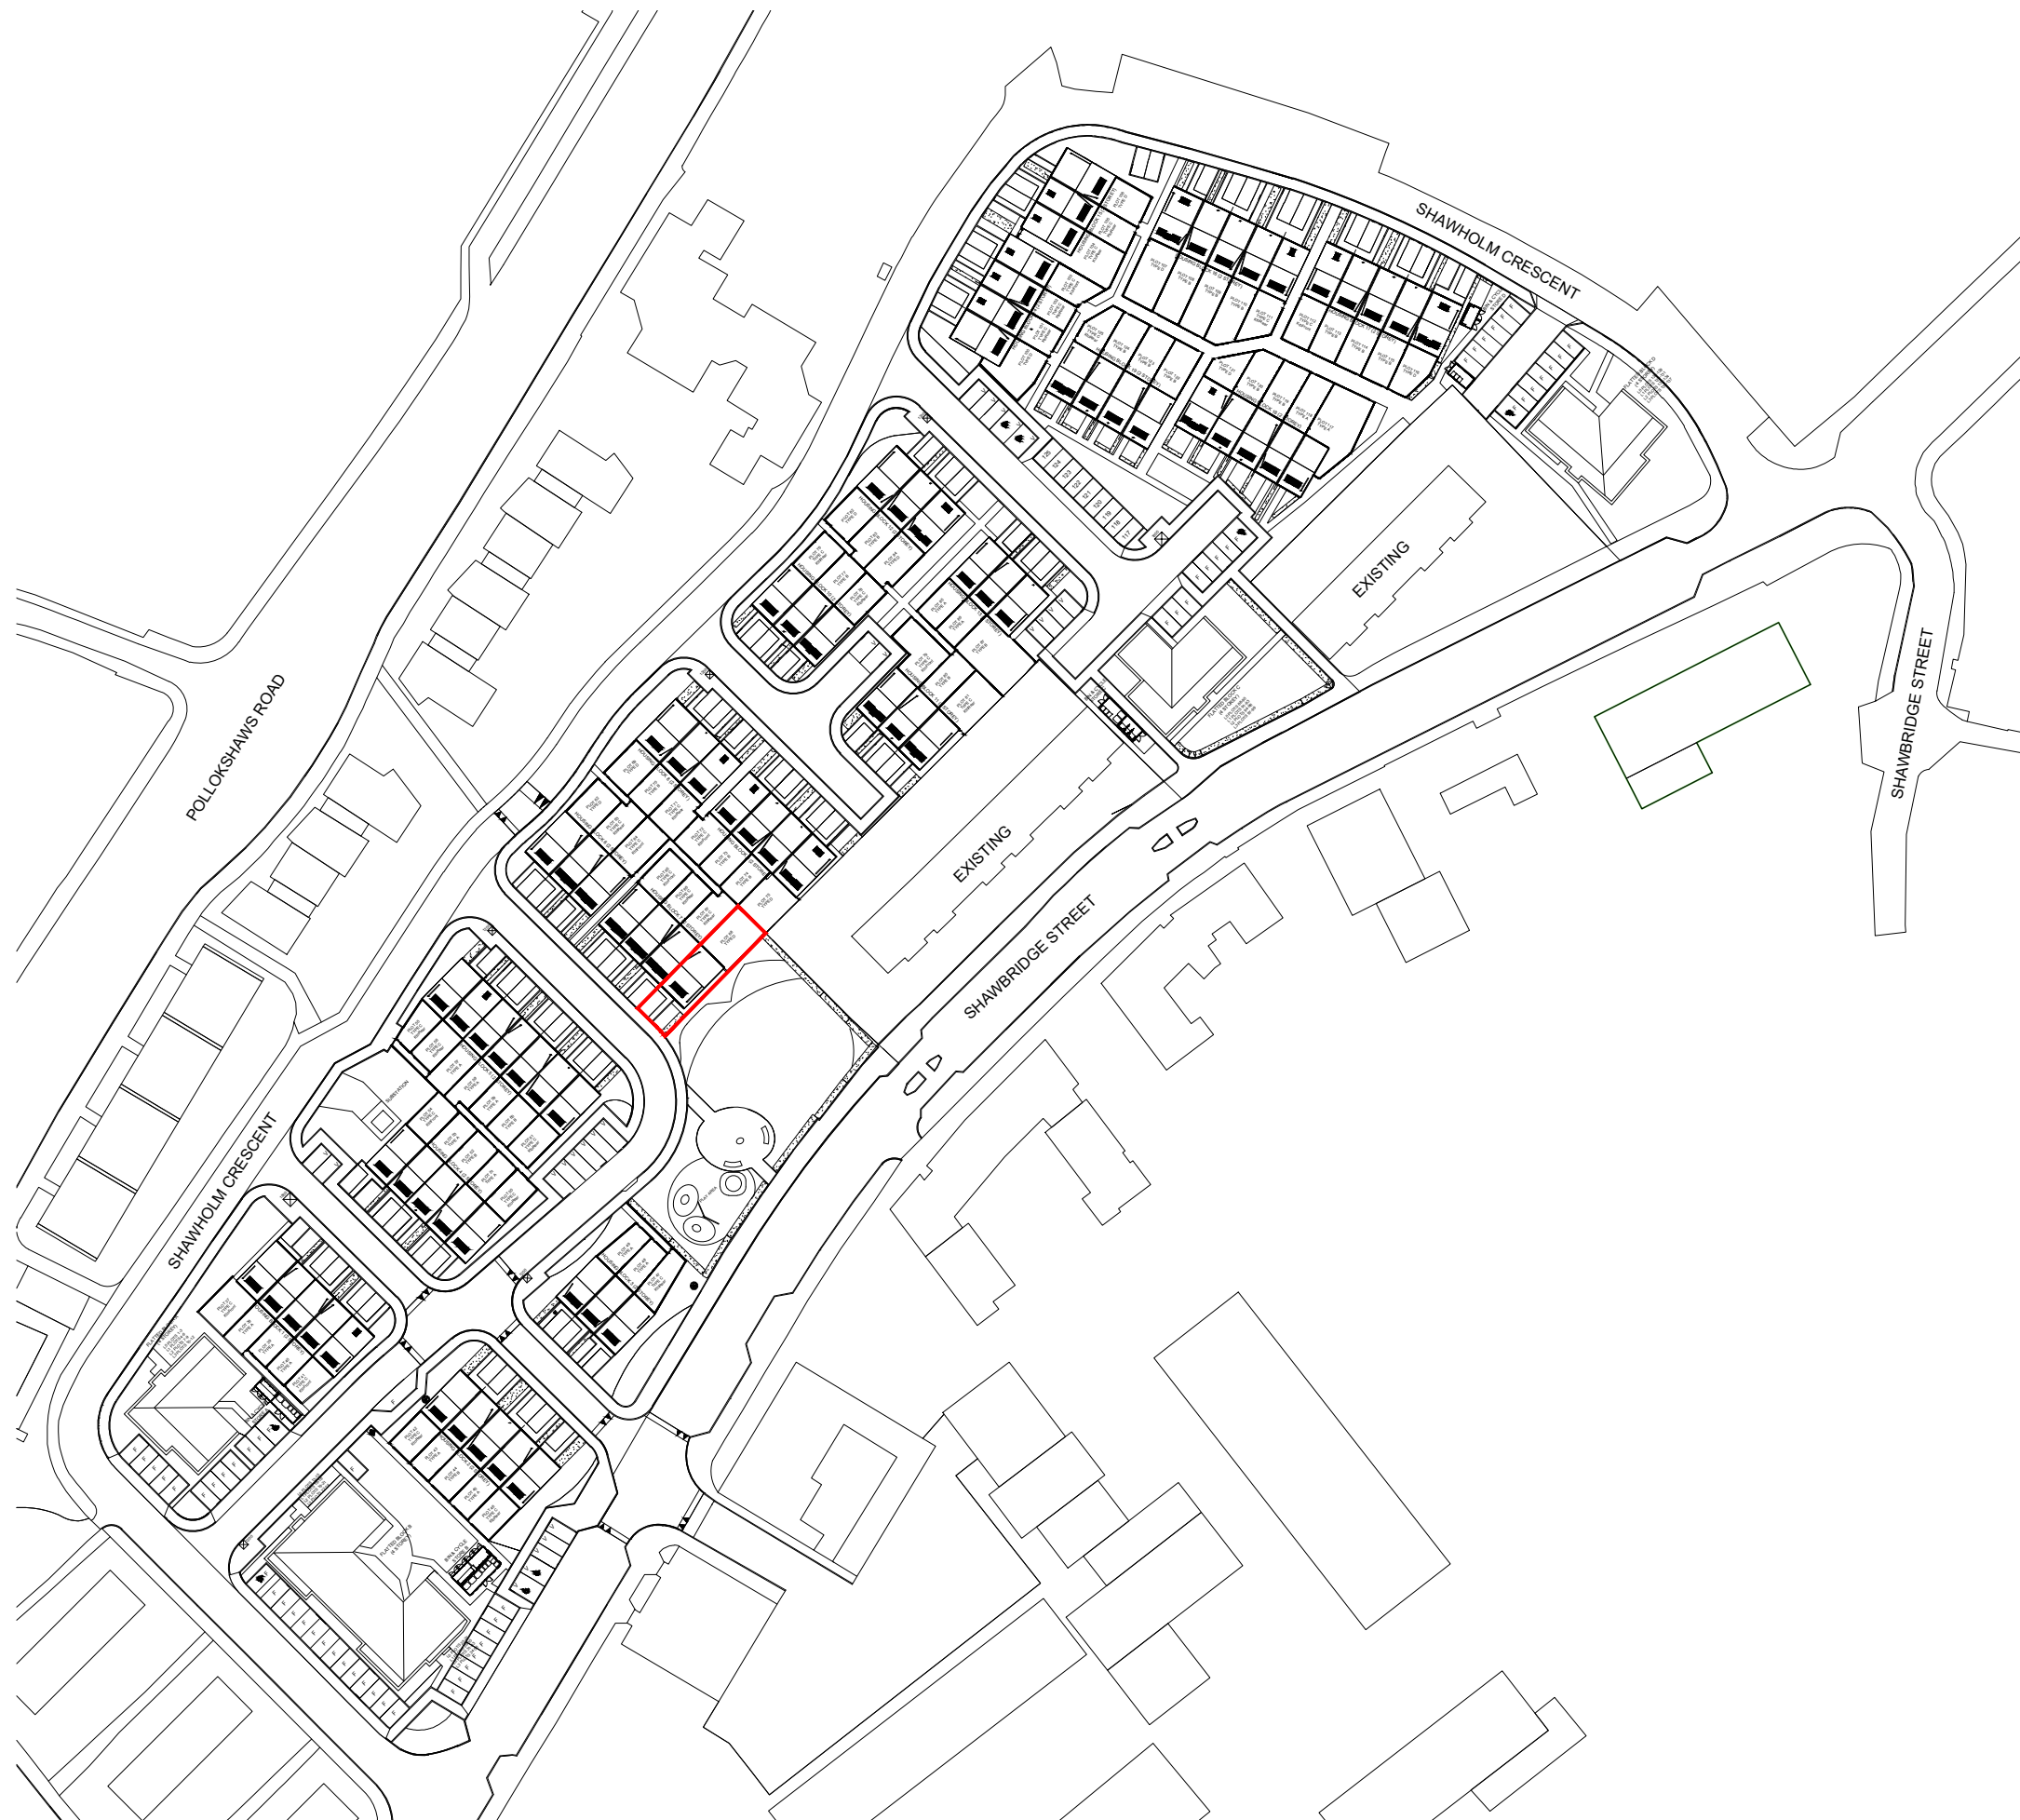

NORTH

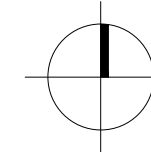

0m 10m 20m 30m 40m 50m

Development Plan
1:1250@A3

— Plot Boundary

SHAWBRIDGE, POLLOKSHAWS - PLOT 68 TITLE PLAN