



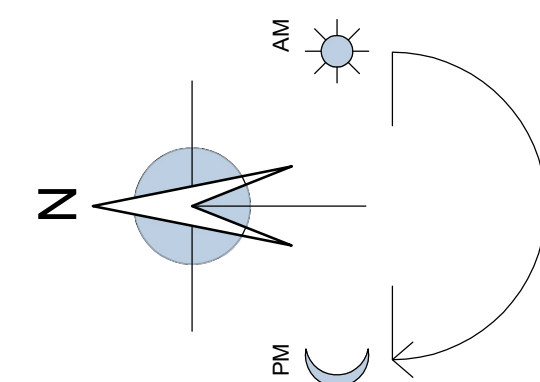

LEGEND

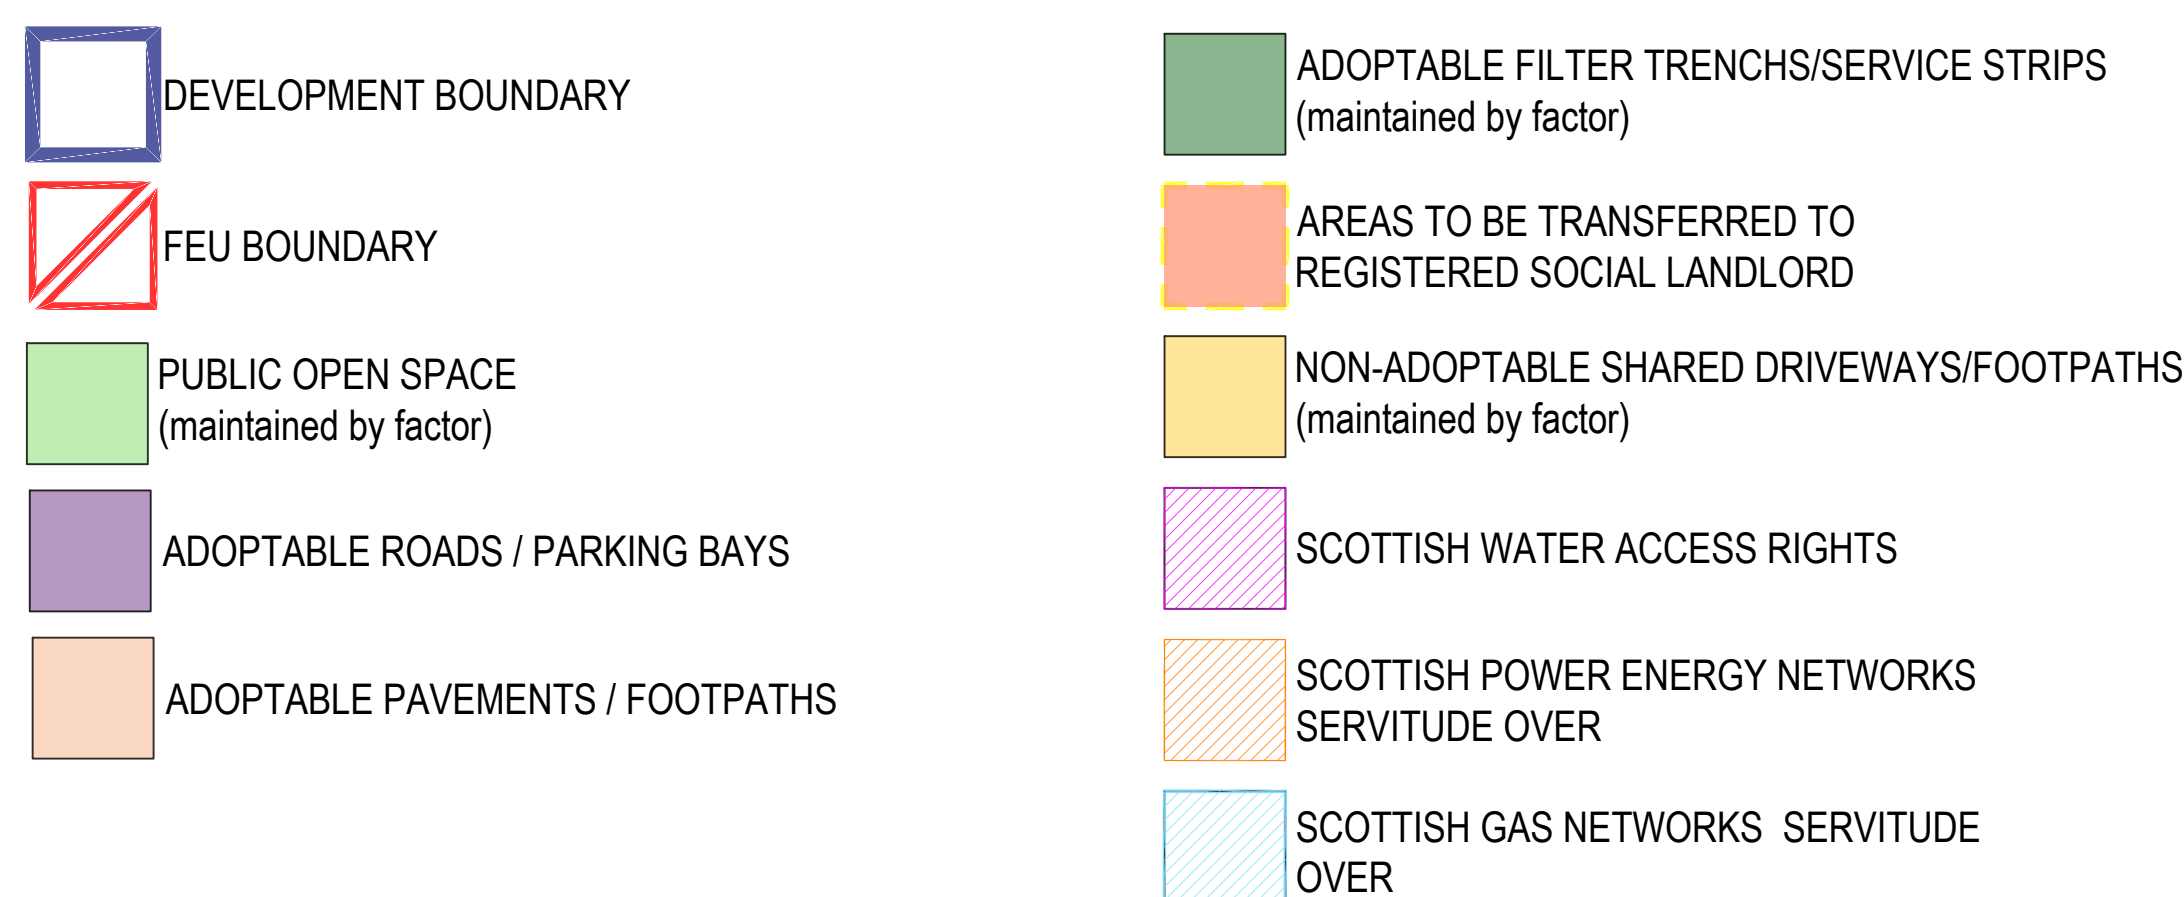

The Development registered under Title MID144592 and plots 1 to 2, 61, 84 to 89, 93, 110 to 138, 147 to 226, 301 to 302, 304, 306, 309 to 329, 331 to 337, 342 to 347, 349 to 350, 352 to 372, 375 to 376, 378, 380, 383 and 394 to 395 within have been DPA approved.

The Keeper - 1 October 2026

Keeper for the Registers of Scotland

J	Sep 2026	Minor boundary amends on plots 368-371
I	April 2026	Site boundary updated to align with ROS boundary
Issue	Date	Detail

Bellway
Bellway Homes Limited

Ashberry
Homes

SCOTLAND WEST
Bothwell House
Hamilton Business Park
Caird Street
Hamilton
ML3 0QA
Tel: 01698 477440

Project

**RESIDENTIAL
DEVELOPMENT
AUCHENDINNY
MIDLOTHIAN**

Drawing

PROPOSED
DEED OF CONDITIONS PLA

Scale	Drawn By	Date
1:500@A0	CF	Aug 2

Drawing No	
AUCH/DOC/001	J