
The Development registered under title STG90818 and affordable housing phases 1 to 5 within have been DPA approved.

The Keeper – 19 November 2026

Keeper for the Registers of Scotland

STATUS-LEGAL

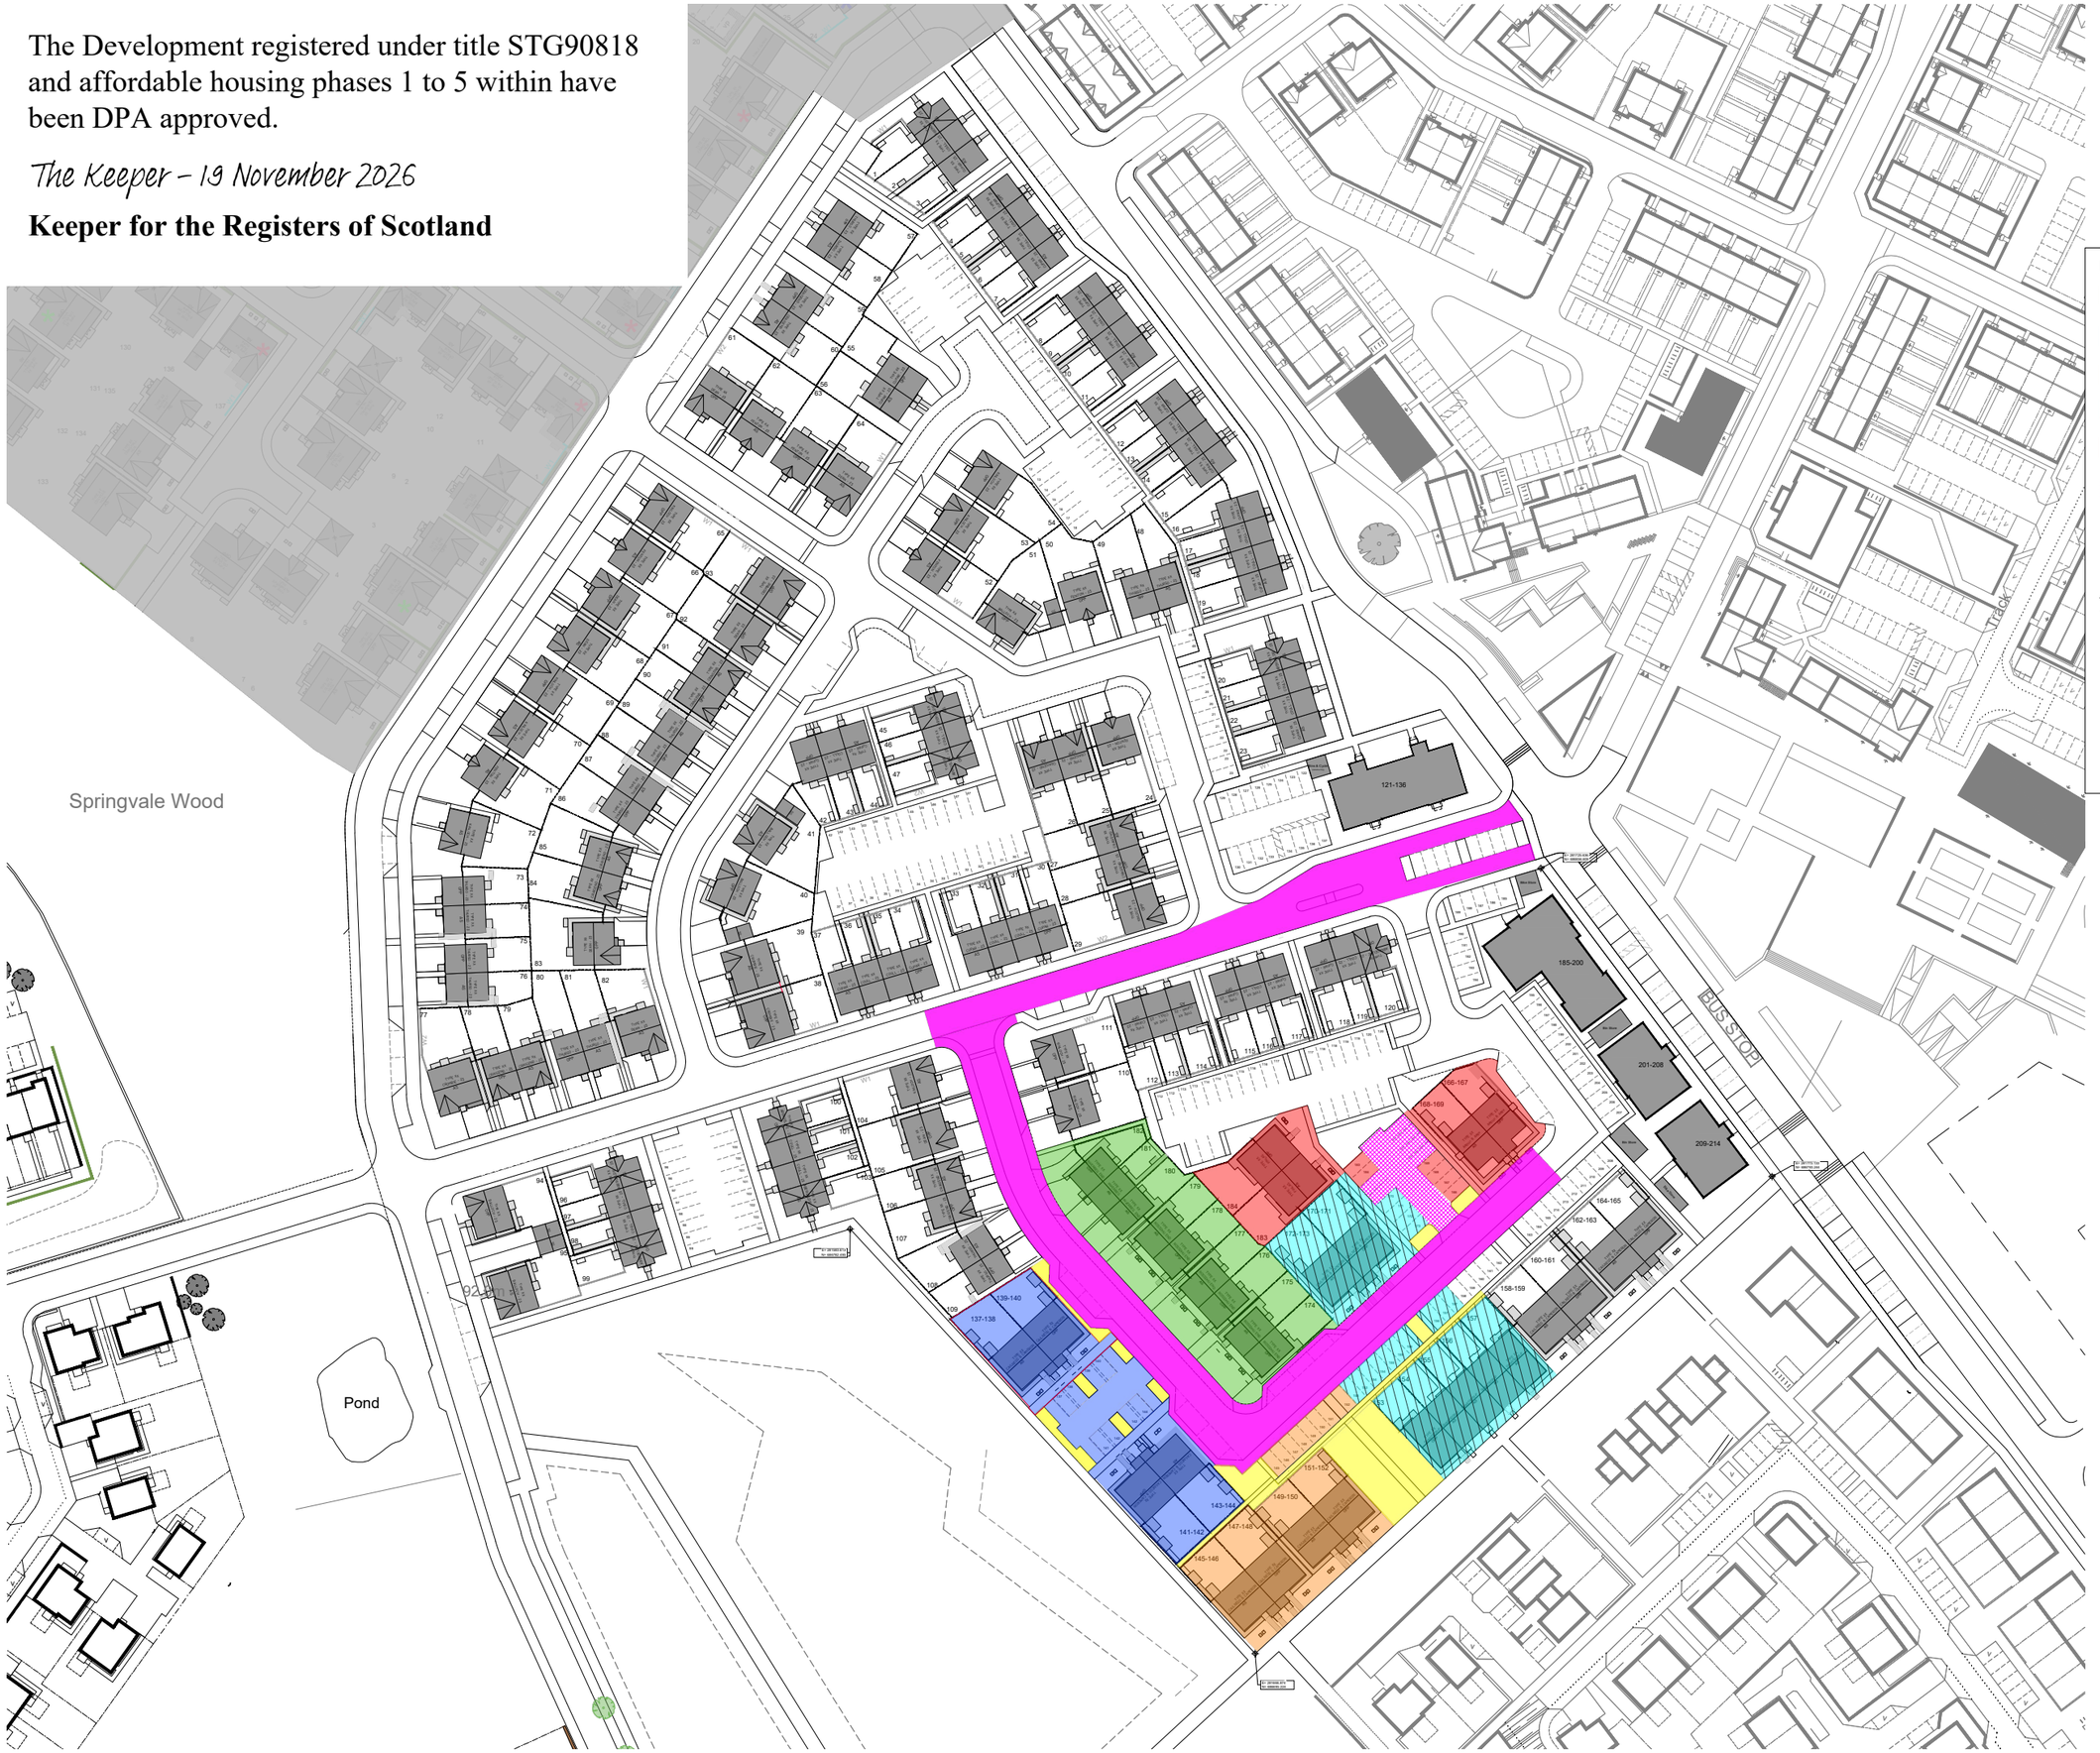

KEY

- PHASE 1 INCLUDING PARKING
- PHASE 2 INCLUDING PARKING
- PHASE 3 INCLUDING PARKING
- PHASE 4 INCLUDING PARKING
- PHASE 5 INCLUDING PARKING
- SHARED PARKING COURT
- EXTENDS OF ROAD ADOPTION INCLUDING VISITOR PARKING
- FACTORED FOOTPATHS & LANDSCAPE AREAS
- OS Grid Reference Point

AMENDMENTS:

Issue:	Date:	Description:
-	-	-

BARRATT HOMES built around you

DAVID WILSON HOMES

Barratt Homes & David Wilson Homes
(West) Scotland
Third Floor, Maxim 7
2 Parklands Avenue
Eurocentral
ML1 4WQ

Tel : 0141 486 9100
www.barratthomes.co.uk
www.dwh.co.uk

Project:

DURIESHILL
STIRLING

Drawing:

STIRLING COUNCIL
AREA M AFFORDABLE
PHASING PLAN

Scale:	Date:	Drawn:
1:1250@A3	14.09.26	RA

Drawing No.	Rev.
DHL-LP-355	-

T:\Live Sites\H6372 & HA012 DURIESHILL\05 - Consultant Architect\Current Drawings\Site Execution Plan\Durieshill SC Affordable Area M.dwg