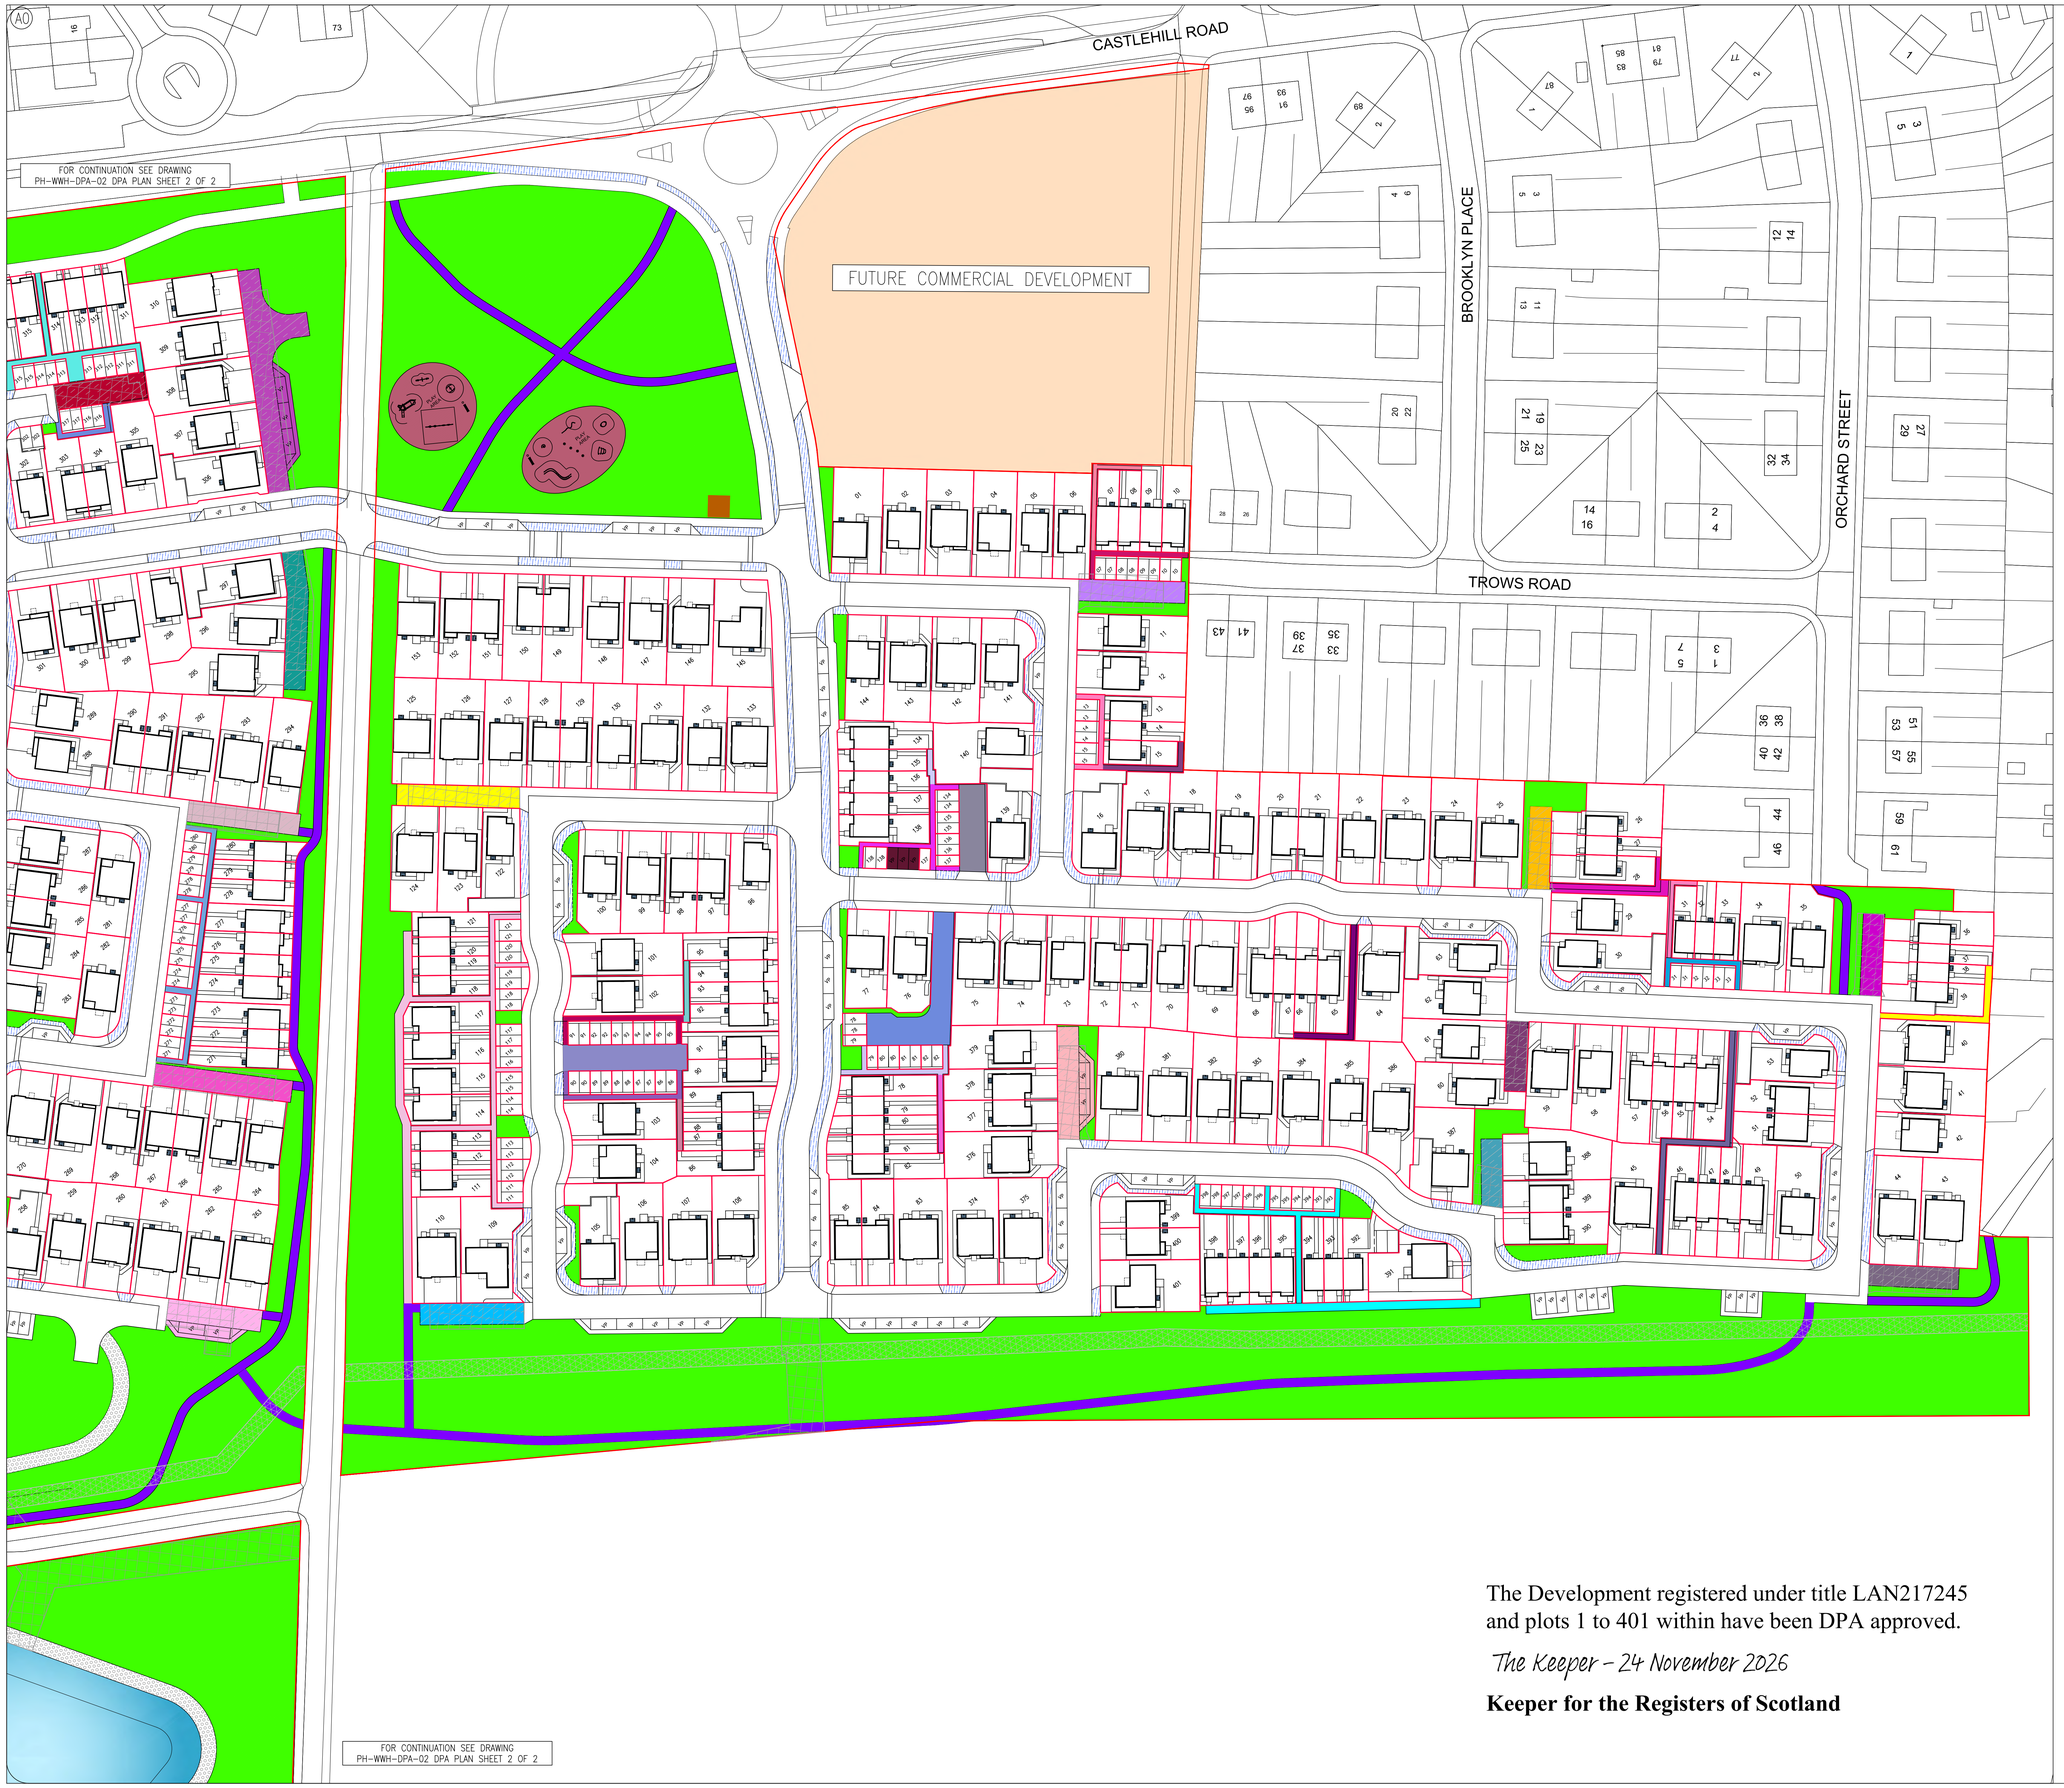


LEGEND

- COMPOSITE OPEN SPACE
- COMPOSITE OPEN SPACE FOOTPATH
- ADOPTED GRASS VERGE/SERVICE STRIP (MAINTAINED BY FACTOR)
- PROPOSED SUBSTATION
- ACCESS TRACK (SCOTTISH WATER WAYLEAVE) MAINTAINED BY FACTOR
- SCOTTISH WATER WAYLEAVE
- SERVICE WAYLEAVE
- SGN WAYLEAVE
- FUTURE COMMERCIAL DEVELOPMENT
- PROPOSED SUDS (PROSPECTIVELY ADOPTED BY SCOTTISH WATER, AND MAINTAINED BY FACTOR)
- EQUIPPED PLAY AREA
- PLOT 007 – 009 SHARED FOOTPATH (1/3 SHARE)
- PLOT 007 – 010 SHARED ACCESS (1/4 SHARE)
- PLOT 007 – 010 SHARED FOOTPATH (1/4 SHARE)
- PLOT 013 – 015 SHARED FOOTPATH (1/3 SHARE)
- PLOT 014 – 015 SHARED FOOTPATH (1/2 SHARE)
- PLOT 026 – 028 SHARED ACCESS (1/3 SHARE)
- PLOT 027 – 028 SHARED FOOTPATH (1/2 SHARE)
- PLOT 031 – 032 SHARED FOOTPATH (1/2 SHARE)
- PLOT 031 – 033 SHARED FOOTPATH (1/3 SHARE)
- PLOT 036 – 039 SHARED ACCESS (1/4 SHARE)
- PLOT 036 – 039 SHARED FOOTPATH (1/4 SHARE)
- PLOT 037 – 038 SHARED FOOTPATH (1/2 SHARE)
- PLOT 043 – 044 SHARED ACCESS (1/2 SHARE)
- PLOT 047 – 048 AND 055 – 056 SHARED FOOTPATH (1/4 SHARE)
- PLOT 060 – 061 SHARED ACCESS (1/2 SHARE)
- PLOT 066 – 067 SHARED FOOTPATH (1/2 SHARE)
- PLOT 078 – 082 SHARED ACCESS (1/5 SHARE)
- PLOT 078 – 082 SHARED FOOTPATH (1/5 SHARE)
- PLOT 079 – 082 SHARED FOOTPATH (1/4 SHARE)
- PLOT 086 – 089 SHARED FOOTPATH (1/4 SHARE)
- PLOT 086 – 090 SHARED FOOTPATH (1/5 SHARE)
- PLOT 086 – 095 SHARED ACCESS (1/10 SHARE)
- PLOT 091 – 095 SHARED FOOTPATH (1/5 SHARE)
- PLOT 092 – 095 SHARED FOOTPATH (1/4 SHARE)
- PLOT 109 – 110 SHARED ACCESS (1/2 SHARE) AND ACCESS TO COMPOSITE FOOTPATH
- PLOT 111 – 121 SHARED FOOTPATH (1/11 SHARE)
- PLOT 122 – 127 SHARED ACCESS (1/6 SHARE) & FACTOR ACCESS TO OPEN SPACE
- PLOT 134 – 136 SHARED FOOTPATH (1/3 SHARE)
- PLOT 134 – 137 SHARED ACCESS (1/4 SHARE)
- PLOT 134 – 138 SHARED FOOTPATH (1/5 SHARE)
- PLOT 134 – 138 SHARED ACCESS (1/5 SHARE)
- PLOT 262 – 263 SHARED ACCESS (1/2 SHARE) AND ACCESS TO COMPOSITE FOOTPATH
- PLOT 264 – 267 SHARED ACCESS (1/4 SHARE) AND ACCESS TO COMPOSITE FOOTPATH
- PLOT 271 – 280 SHARED FOOTPATH (1/10 SHARE)
- PLOT 292 – 294 SHARED ACCESS (1/3 SHARE) AND ACCESS TO COMPOSITE FOOTPATH
- PLOT 295 – 297 SHARED ACCESS (1/3 SHARE)
- PLOT 306 – 310 SHARED ACCESS (1/5 SHARE)
- PLOT 311 – 314 AND 316–317 SHARED ACCESS (1/6 SHARE)
- PLOT 311 – 322 SHARED FOOTPATH (1/12 SHARE)
- PLOT 388 – 389 SHARED ACCESS (1/2 SHARE)
- PLOT 392 – 398 SHARED FOOTPATH (1/7 SHARE)

The Development registered under title LAN217245 and plots 1 to 401 within have been DPA approved.

The Keeper – 24 November 2026

Keeper for the Registers of Scotland

The location of the affordable housing on this plan is indicative only and both the location and number of affordable housing plots may be subject to change.

REV	DATE	DESCRIPTION	BY
"	"	"	"

FOR INFORMATION ONLY

PROJECT TITLE

Wishaw
Wemysshill Farm

DRAWING TITLE

DPA PLAN
SHEET 1 OF 2

SCALE	DATE	DRAWN
1:500 @ A0	August 26	AN
JOB NUMBER	DWG REFERENCE	REVISION
273	PH-WWH-DPA-01	-

Persimmon

180 Findochty Street
Garthamlock
Glasgow, G33 5EP
Telephone 0141-766 2600
Facsimile 0141-766 2605

A0

STANHOPE PLACE

CASTLEHILL ROAD

POSSIBLE FUTURE ROUNDABOUT CONNECTION

FOR CONTINUATION SEE DRAWING PH-WWH-DPA-01 DPA PLAN SHEET 1 OF 2

FUTURE RESIDENTIAL DEVELOPMENT

Track

INSET 1
SCALE (1:500)

FOR CONTINUATION SEE INSET 1

LEGEND

- COMPOSITE OPEN SPACE
- COMPOSITE OPEN SPACE FOOTPATH
- ADOPTED GRASS VERGE/SERVICE STRIP (MAINTAINED BY FACTOR)
- PROPOSED SUBSTATION
- ACCESS TRACK (SCOTTISH WATER WAYLEAVE) MAINTAINED BY FACTOR
- SCOTTISH WATER WAYLEAVE
- SERVICE WAYLEAVE
- SGN WAYLEAVE
- PROPOSED SUDS (PROSPECTIVELY ADOPTED BY SCOTTISH WATER, AND MAINTAINED BY FACTOR)
- EQUIPPED PLAY AREA
- FUTURE RESIDENTIAL DEVELOPMENT
- PLOT 154 – 155 SHARED ACCESS (1/2 SHARE)
- PLOT 156 – 171 SHARED FOOTPATH (1/16 SHARE)
- PLOT 172 – 174 SHARED ACCESS (1/3 SHARE) & ACCESS TO COMPOSITE FOOTPATH
- PLOT 182 – 184 SHARED ACCESS (1/3 SHARE)
- PLOT 202 – 205 SHARED FOOTPATH (1/4 SHARE)
- PLOT 202 – 205 SHARED ACCESS (1/4 SHARE)
- PLOT 203 – 204 SHARED FOOTPATH (1/2 SHARE)
- PLOT 208 – 211 SHARED FOOTPATH (1/4 SHARE)
- PLOT 208 – 215 SHARED FOOTPATH (1/8 SHARE)
- PLOT 216 – 217 SHARED ACCESS (1/2 SHARE) & ACCESS TO COMPOSITE FOOTPATH & FACTOR ACCESS TO OPEN SPACE
- PLOT 235 – 236 SHARED FOOTPATH (1/2 SHARE)
- PLOT 235 – 236 SHARED FOOTPATH (1/2 SHARE)
- PLOT 253 – 254 SHARED FOOTPATH (1/2 SHARE)
- PLOT 262 – 263 SHARED ACCESS (1/2 SHARE) AND ACCESS TO COMPOSITE FOOTPATH
- PLOT 264 – 267 SHARED ACCESS (1/4 SHARE) AND ACCESS TO COMPOSITE FOOTPATH
- PLOT 271 – 280 SHARED FOOTPATH (1/10 SHARE)
- PLOT 292 – 294 SHARED ACCESS (1/3 SHARE) AND ACCESS TO COMPOSITE FOOTPATH
- PLOT 295 – 297 SHARED ACCESS (1/3 SHARE)
- PLOT 306 – 310 SHARED ACCESS (1/5 SHARE)
- PLOT 311 – 314 AND 316–317 SHARED ACCESS (1/6 SHARE)
- PLOT 311 – 322 SHARED FOOTPATH (1/12 SHARE)
- PLOT 316 – 317 SHARED FOOTPATH (1/2 SHARE)
- PLOT 321 – 322 SHARED ACCESS (1/2 SHARE)
- PLOT 323 – 325 SHARED ACCESS (1/3 SHARE)
- PLOT 353 – 356 SHARED FOOTPATH (1/4 SHARE)
- PLOT 354 – 355 SHARED FOOTPATH (1/2 SHARE)

The location of the affordable housing on this plan is indicative only and both the location and number of affordable housing plots may be subject to change.

REV	DATE	DESCRIPTION	BY
-	-	-	-

FOR INFORMATION ONLY

PROJECT TITLE

Wishaw
Wemysshill Farm

DRAWING TITLE

DPA PLAN
SHEET 2 OF 2

SCALE	DATE	DRAWN
1:500 @ A0	August 26	AN
JOB NUMBER	DWG REFERENCE	REVISION
273	PH-WWH-DPA-02	-

Persimmon

180 Findochty Street
Garthamlock
Glasgow, G33 5EP
Telephone 0141-766 2600
Facsimile 0141-766 2605