The Development registered under Title FFE27060 and Flats 30A, 30B, 30C 32A, 32B and 32C within the unique DPA identifiers:
FFE27060 BASEMENT, FFE27060 GRD FLOOR, FFE27060 1ST FLOOR, FFE27060 2ND FLOOR and FFE27060 ROOF have been DPA approved by:
I MacLaren – 10th May 2017
Iain MacLaren (DPA Officer)

Ground Floor Level

Front Elevation

Basement Level Bin Store

Roof Plan

Deed of Conditions
30-32 The Scores
St. Andrews KY16 9AS

DPA unique identifiers: FFE27060 BASEMENT, FFE27060 GRD FLOOR and FFE27060 ROOF

First Floor Level

Front Elevation

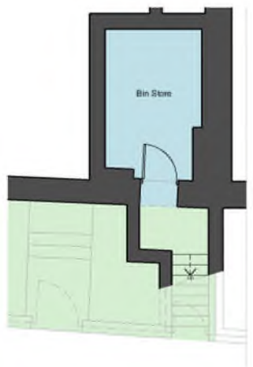

Basement Level Bin Store

Roof Plan

Deed of Conditions
30-32 The Scores
St. Andrews KY16 9AS

DPA unique identifiers: FFE27060 BASEMENT, FFE27060 1ST FLOOR and FFE207060 ROOF

Second Floor Level

Front Elevation

Basement Level Bin Store

Roof Plan

Deed of Conditions
30-32 The Scores
St. Andrews KY16 9AS

DPA unique identifiers: FFE27060 BASEMENT, FFE27060 2ND FLOOR and FFE27060 ROOF

DPA unique identifier: FFE27060 GRD FLOOR

Ground Floor

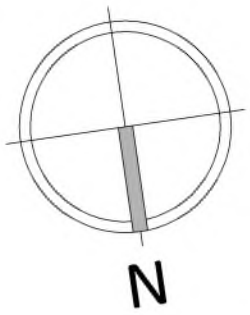

Apartment

Communal Area

Communal Garden Area

Drawing Not To Scale

Dimensions Appropriate

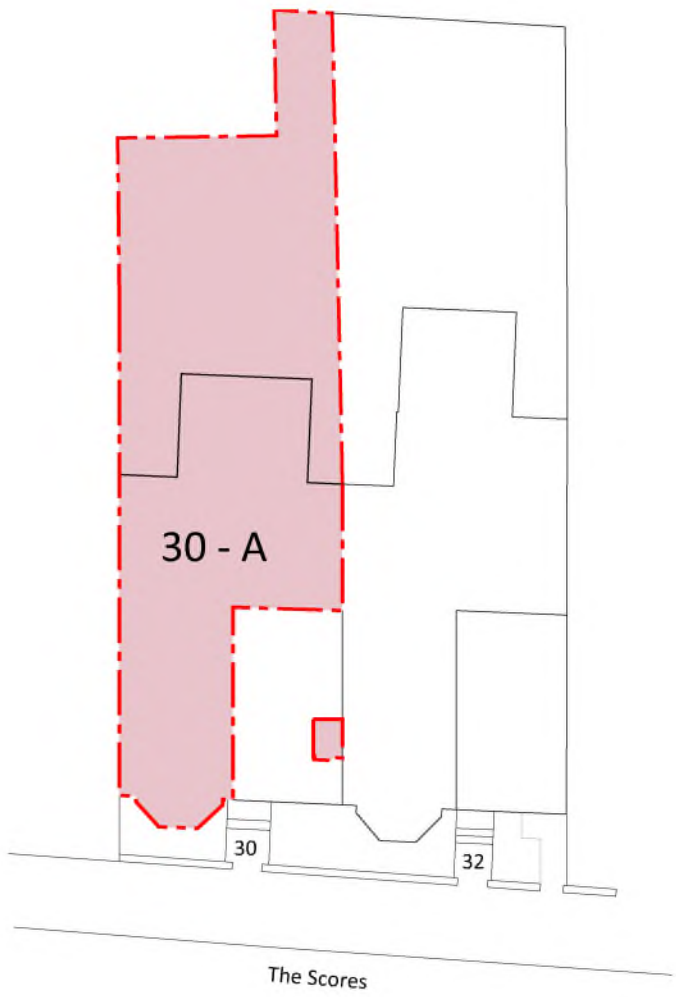

Location of apartment 30 - A

30A The Scores
St. Andrews
KY16 9AS

DPA unique identifiers: FFE27060 GRD FLOOR and FFE270960 1ST FLOOR

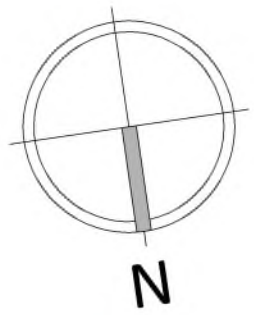

Apartment

Communal Area

Communal Garden Area

Drawing Not To Scale

Dimensions Appropriate

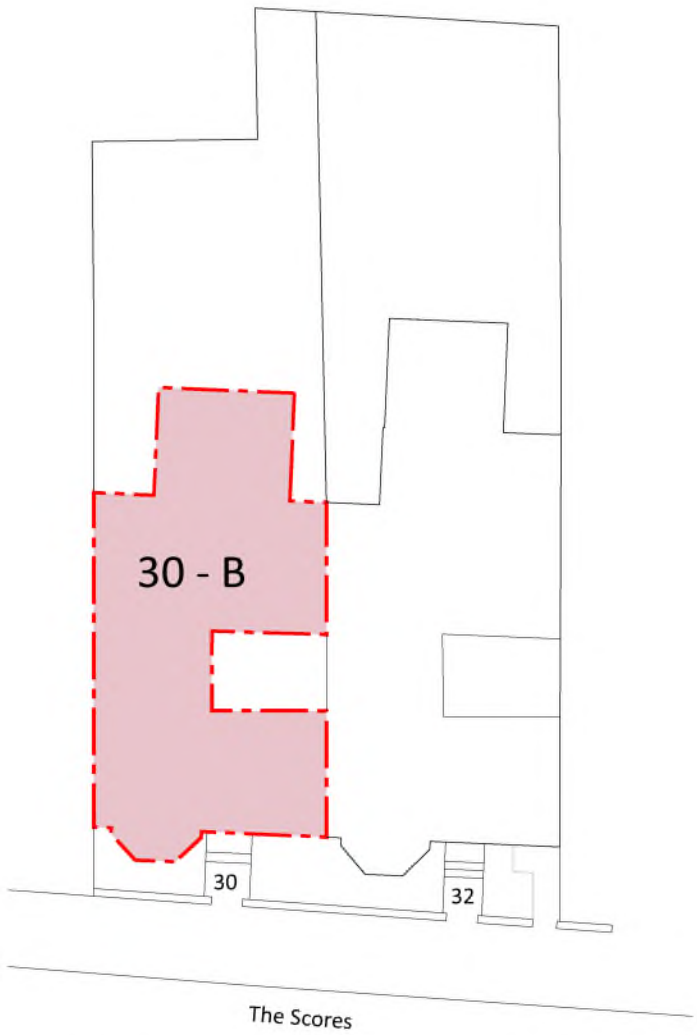

Location of apartment 30 - B

Location of Ground Floor Store

First Floor

30B The Scores
St. Andrews
KY16 9AS

DPA unique identifiers: FFE27060 GRD FLOOR and FFE27060 2ND FLOOR

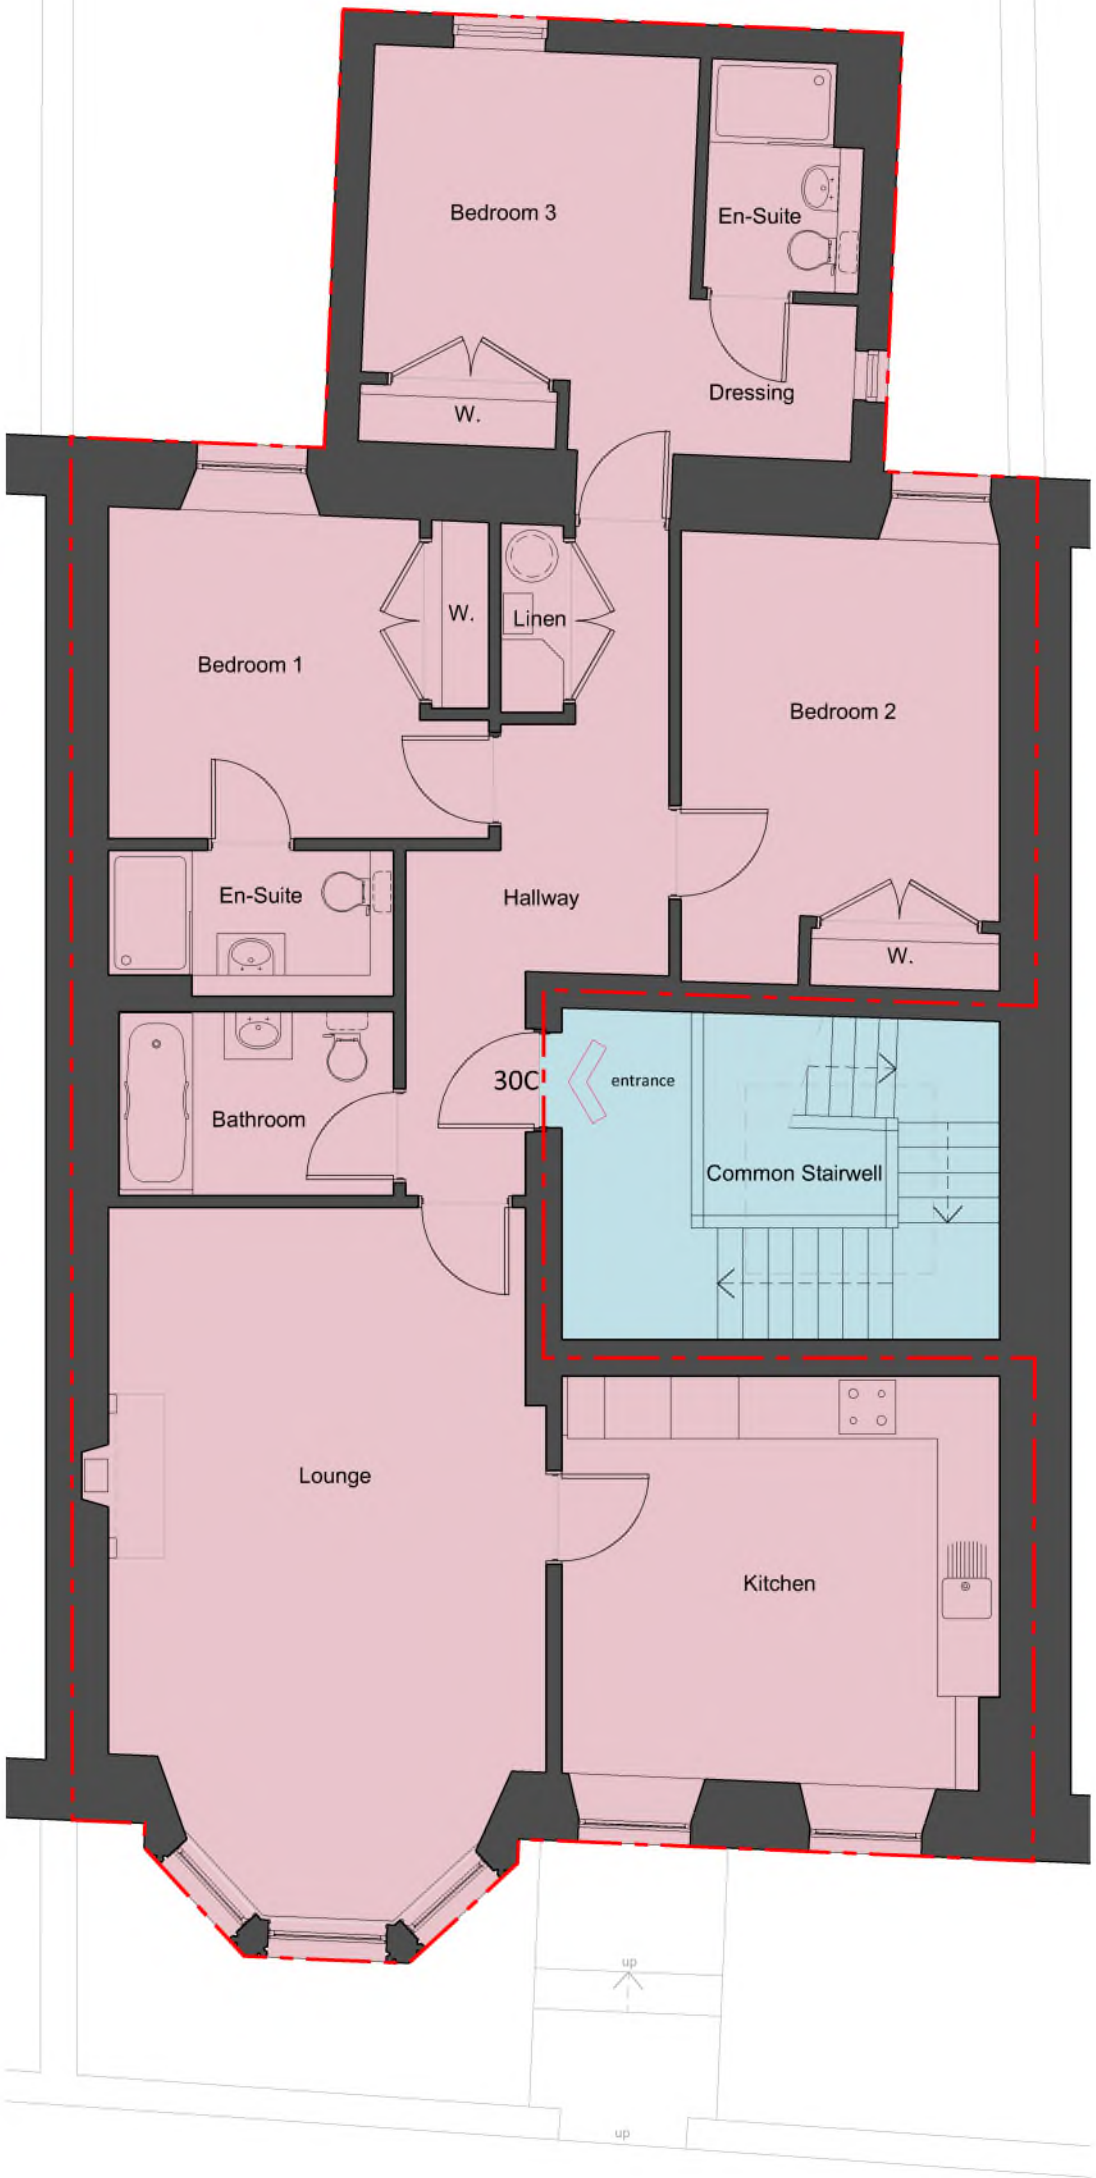

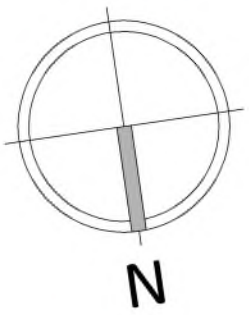

Apartment

Communal Area

Communal Garden Area

Drawing Not To Scale

Dimensions Appropriate

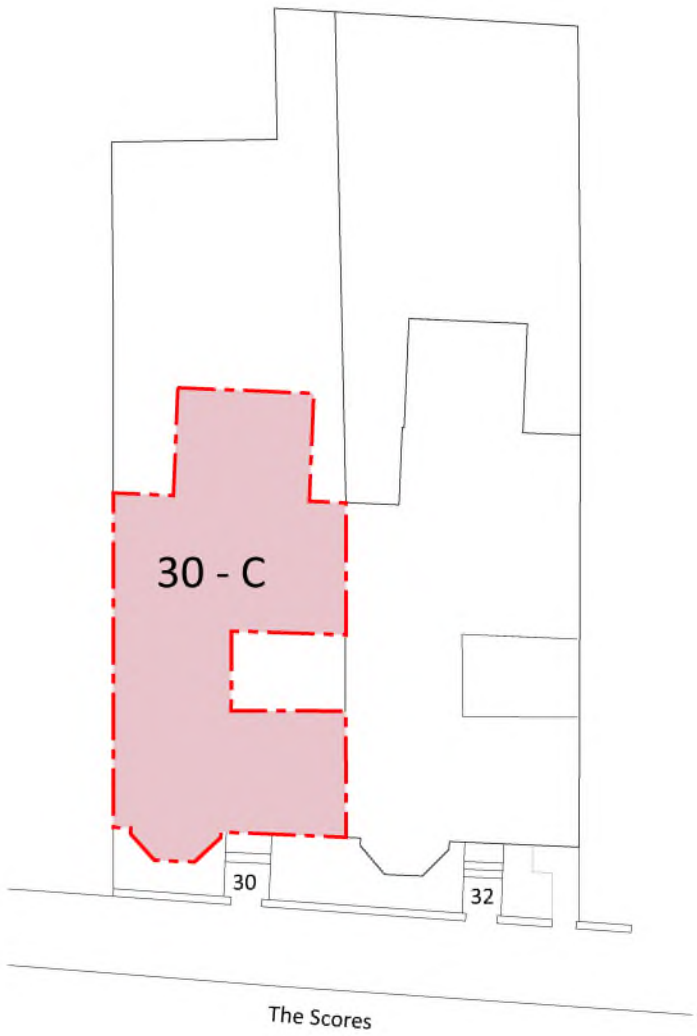

Location of apartment 30 - C

Location of Ground Floor Store

Second Floor

30C The Scores
St. Andrews
KY16 9AS

DPA unique identifier: FFE27060 GRD FLOOR

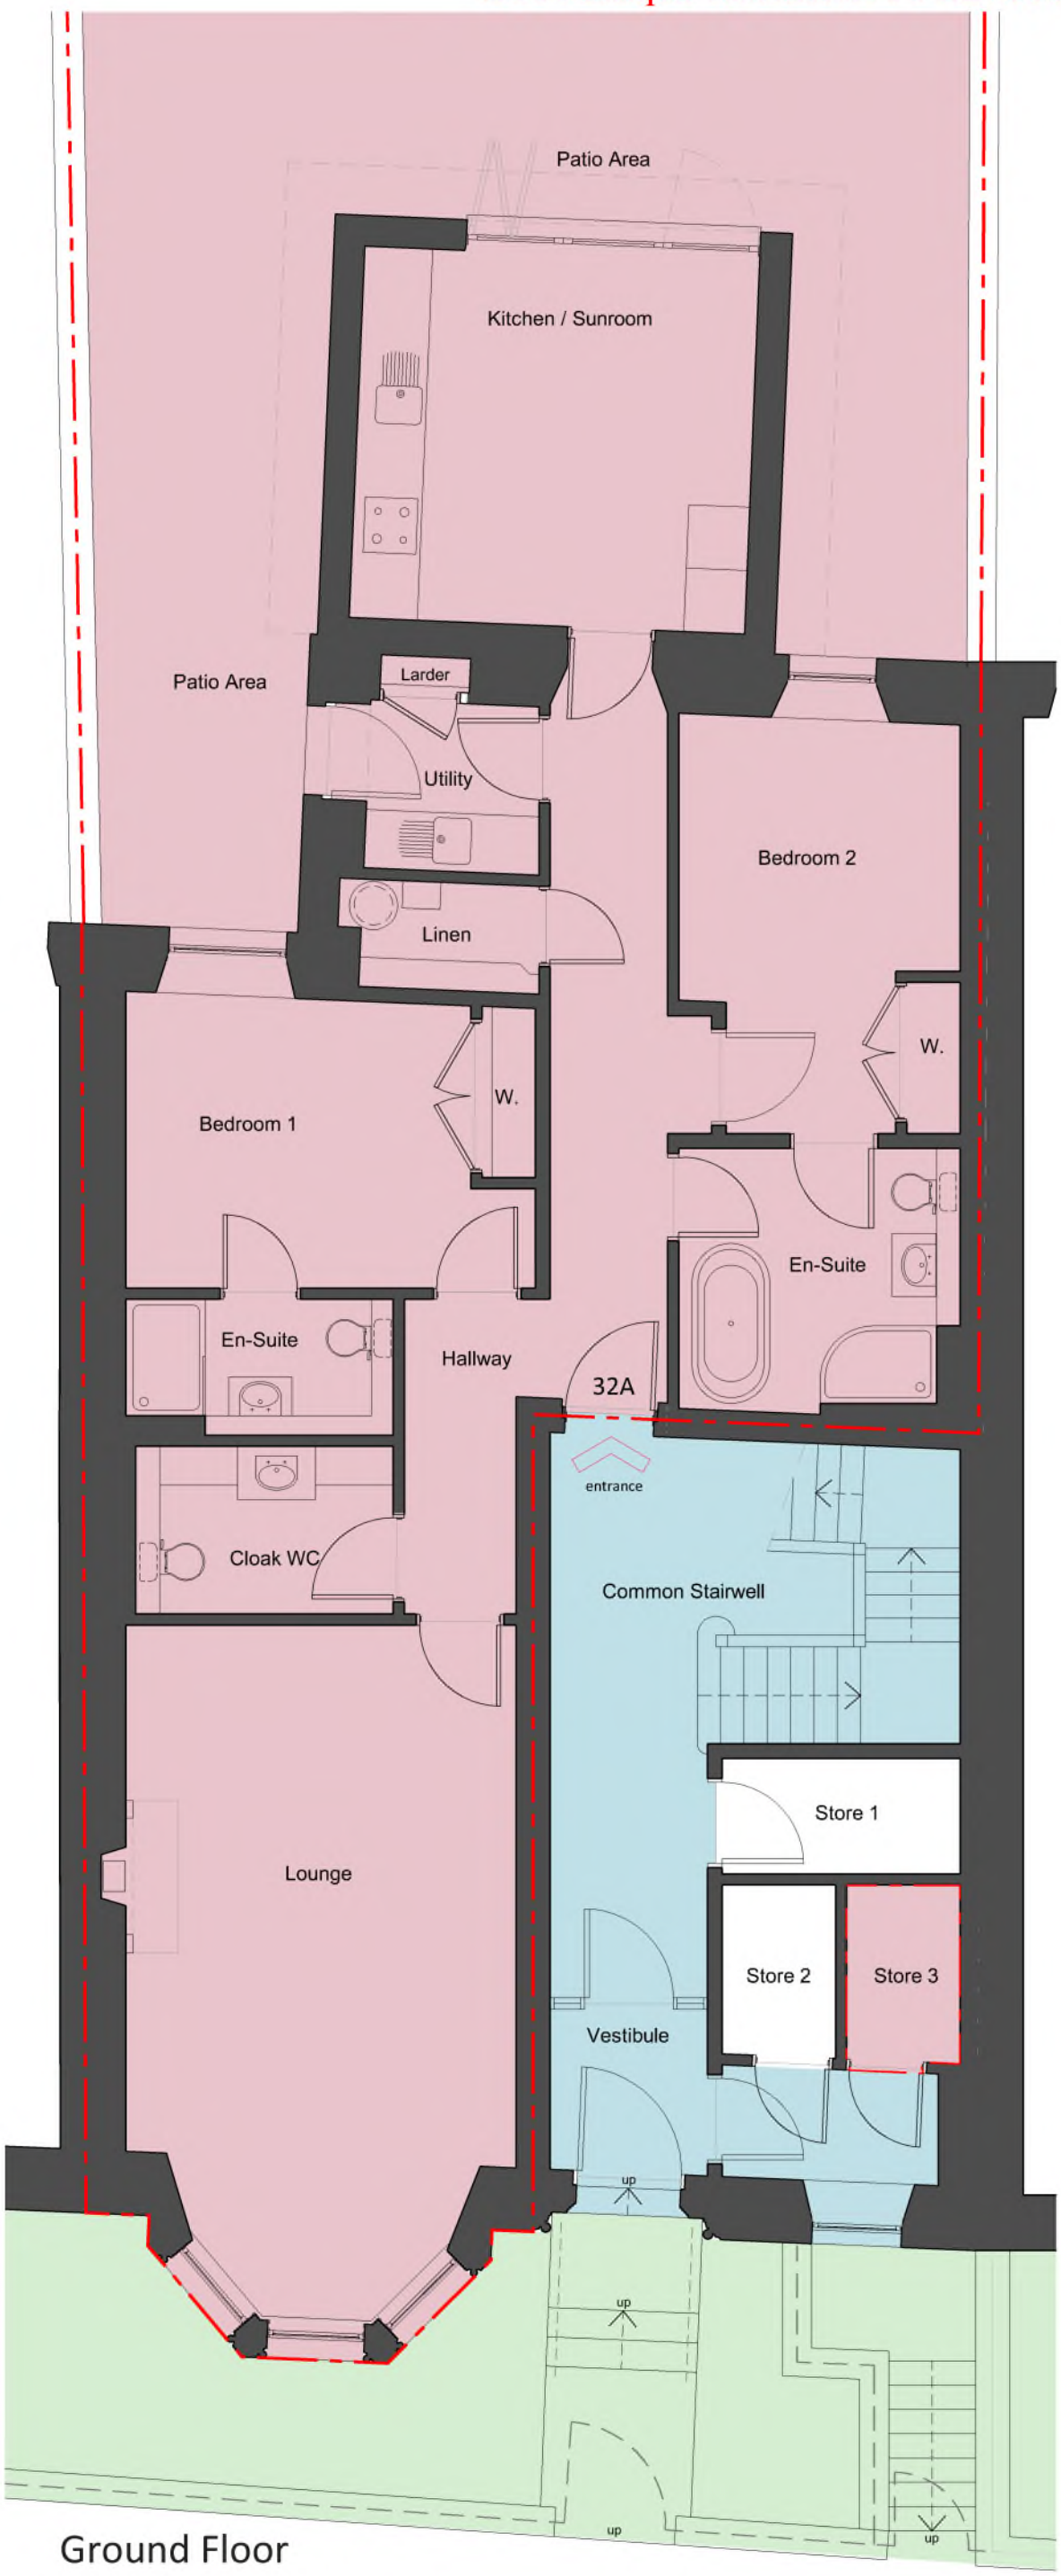

Ground Floor

32A The Scores
St. Andrews KY16 9AS

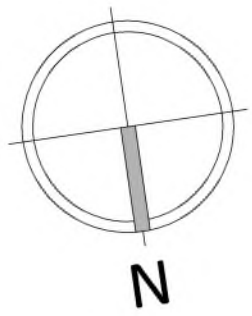

Apartment

Communal Area

Communal Garden Area

Drawing Not To Scale
Dimensions Appropriate

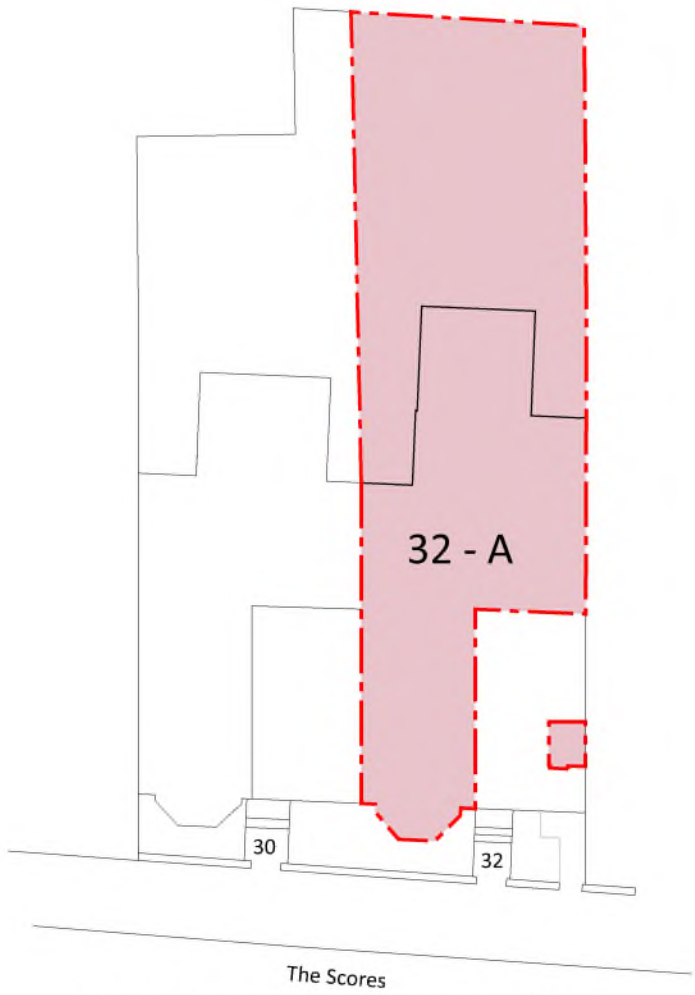

Location of apartment 32 - A

DPA unique identifiers: FFE27060 GRD FLOOR and FFE27060 1ST FLOOR

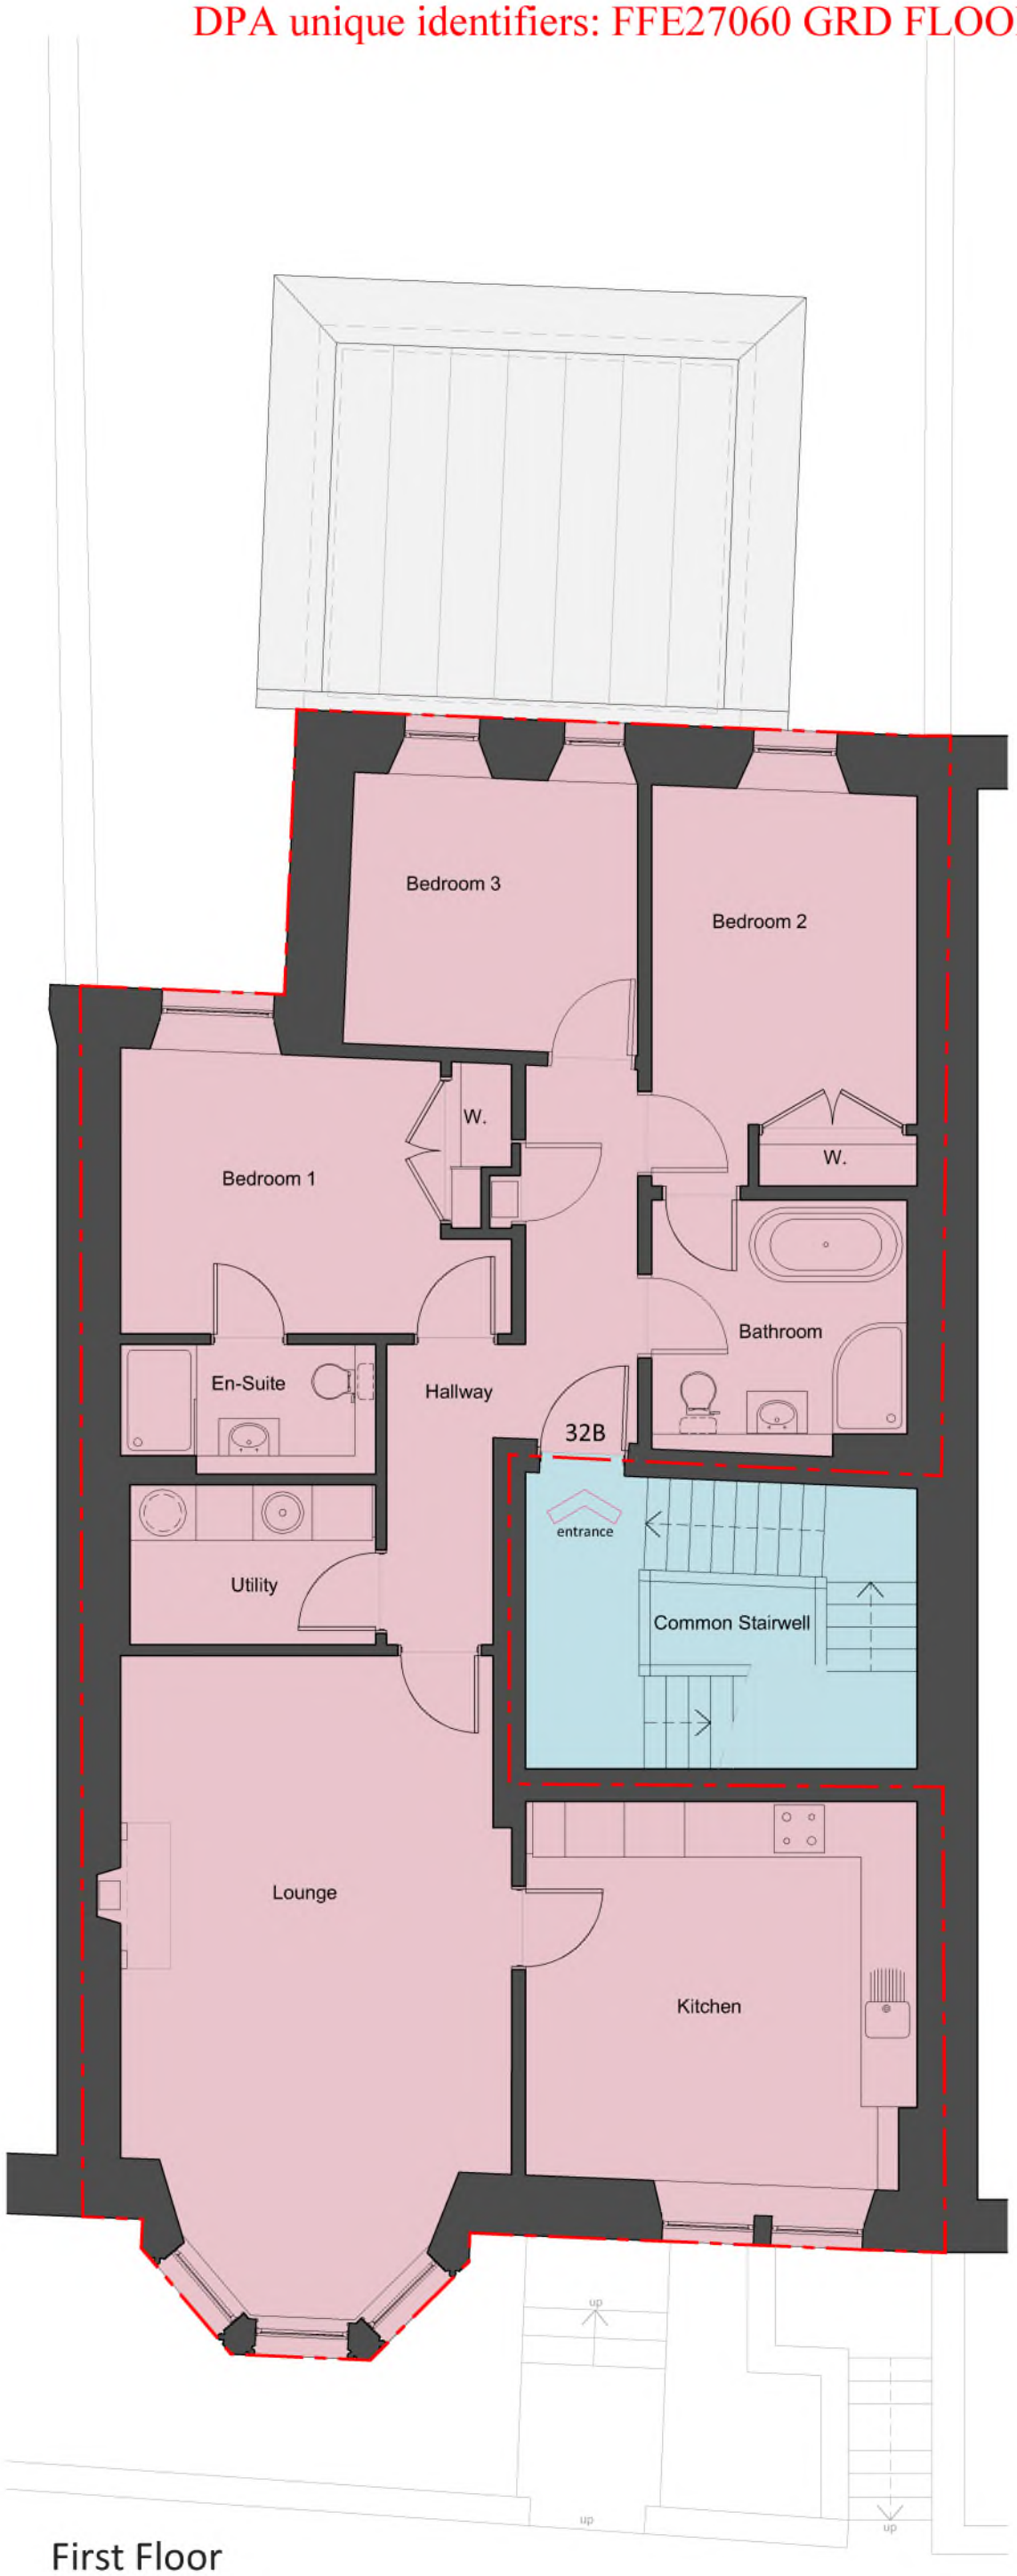

First Floor

32B The Scores
St. Andrews KY16 9AS

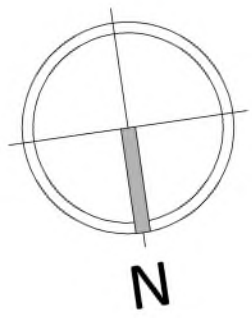

Apartment

Communal Area

Communal Garden Area

Drawing Not To Scale

Dimensions Appropriate

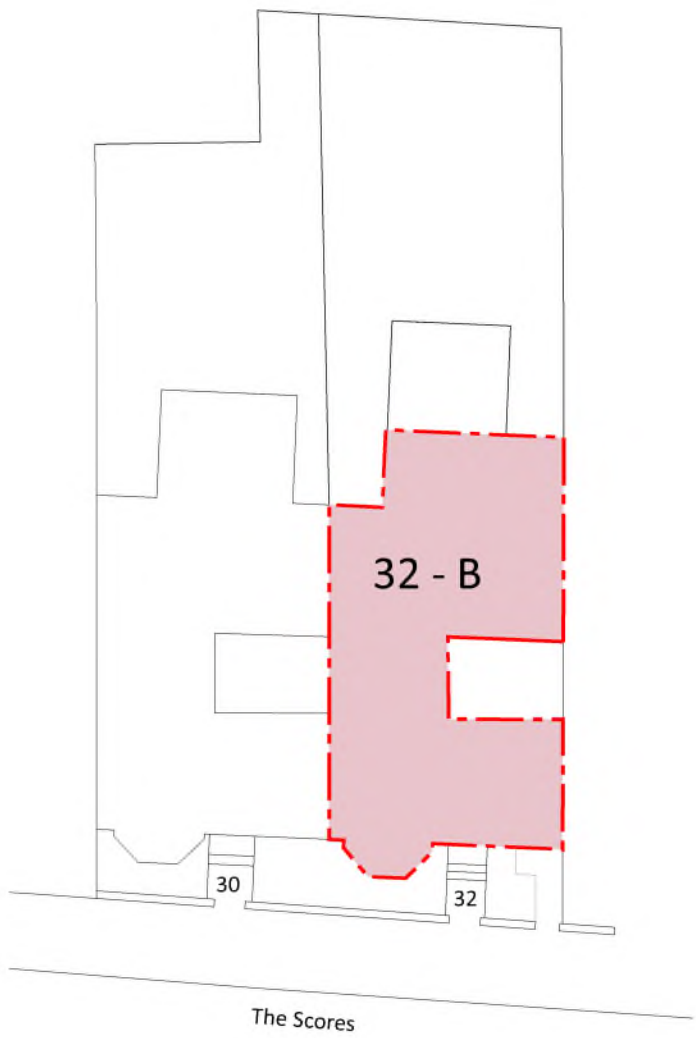

Location of apartment 32 - B

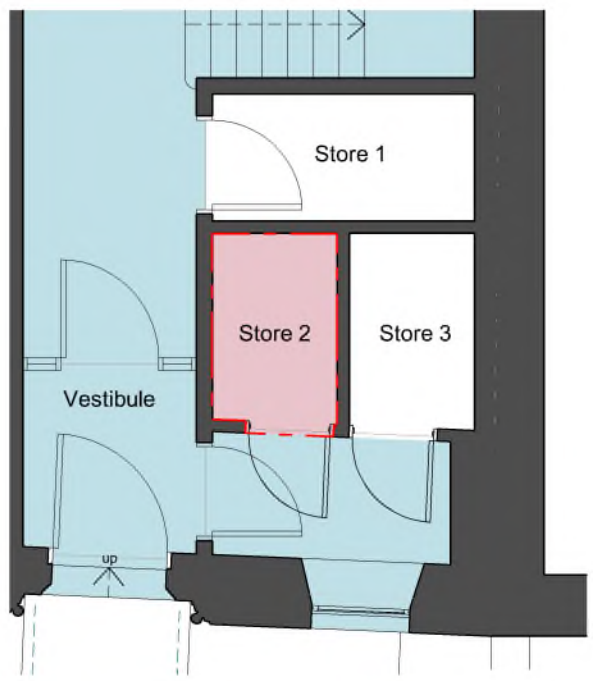

Location of Ground Floor Store

DPA unique identifiers: FFE27060 GRD FLOOR and FFE27060 2ND FLOOR

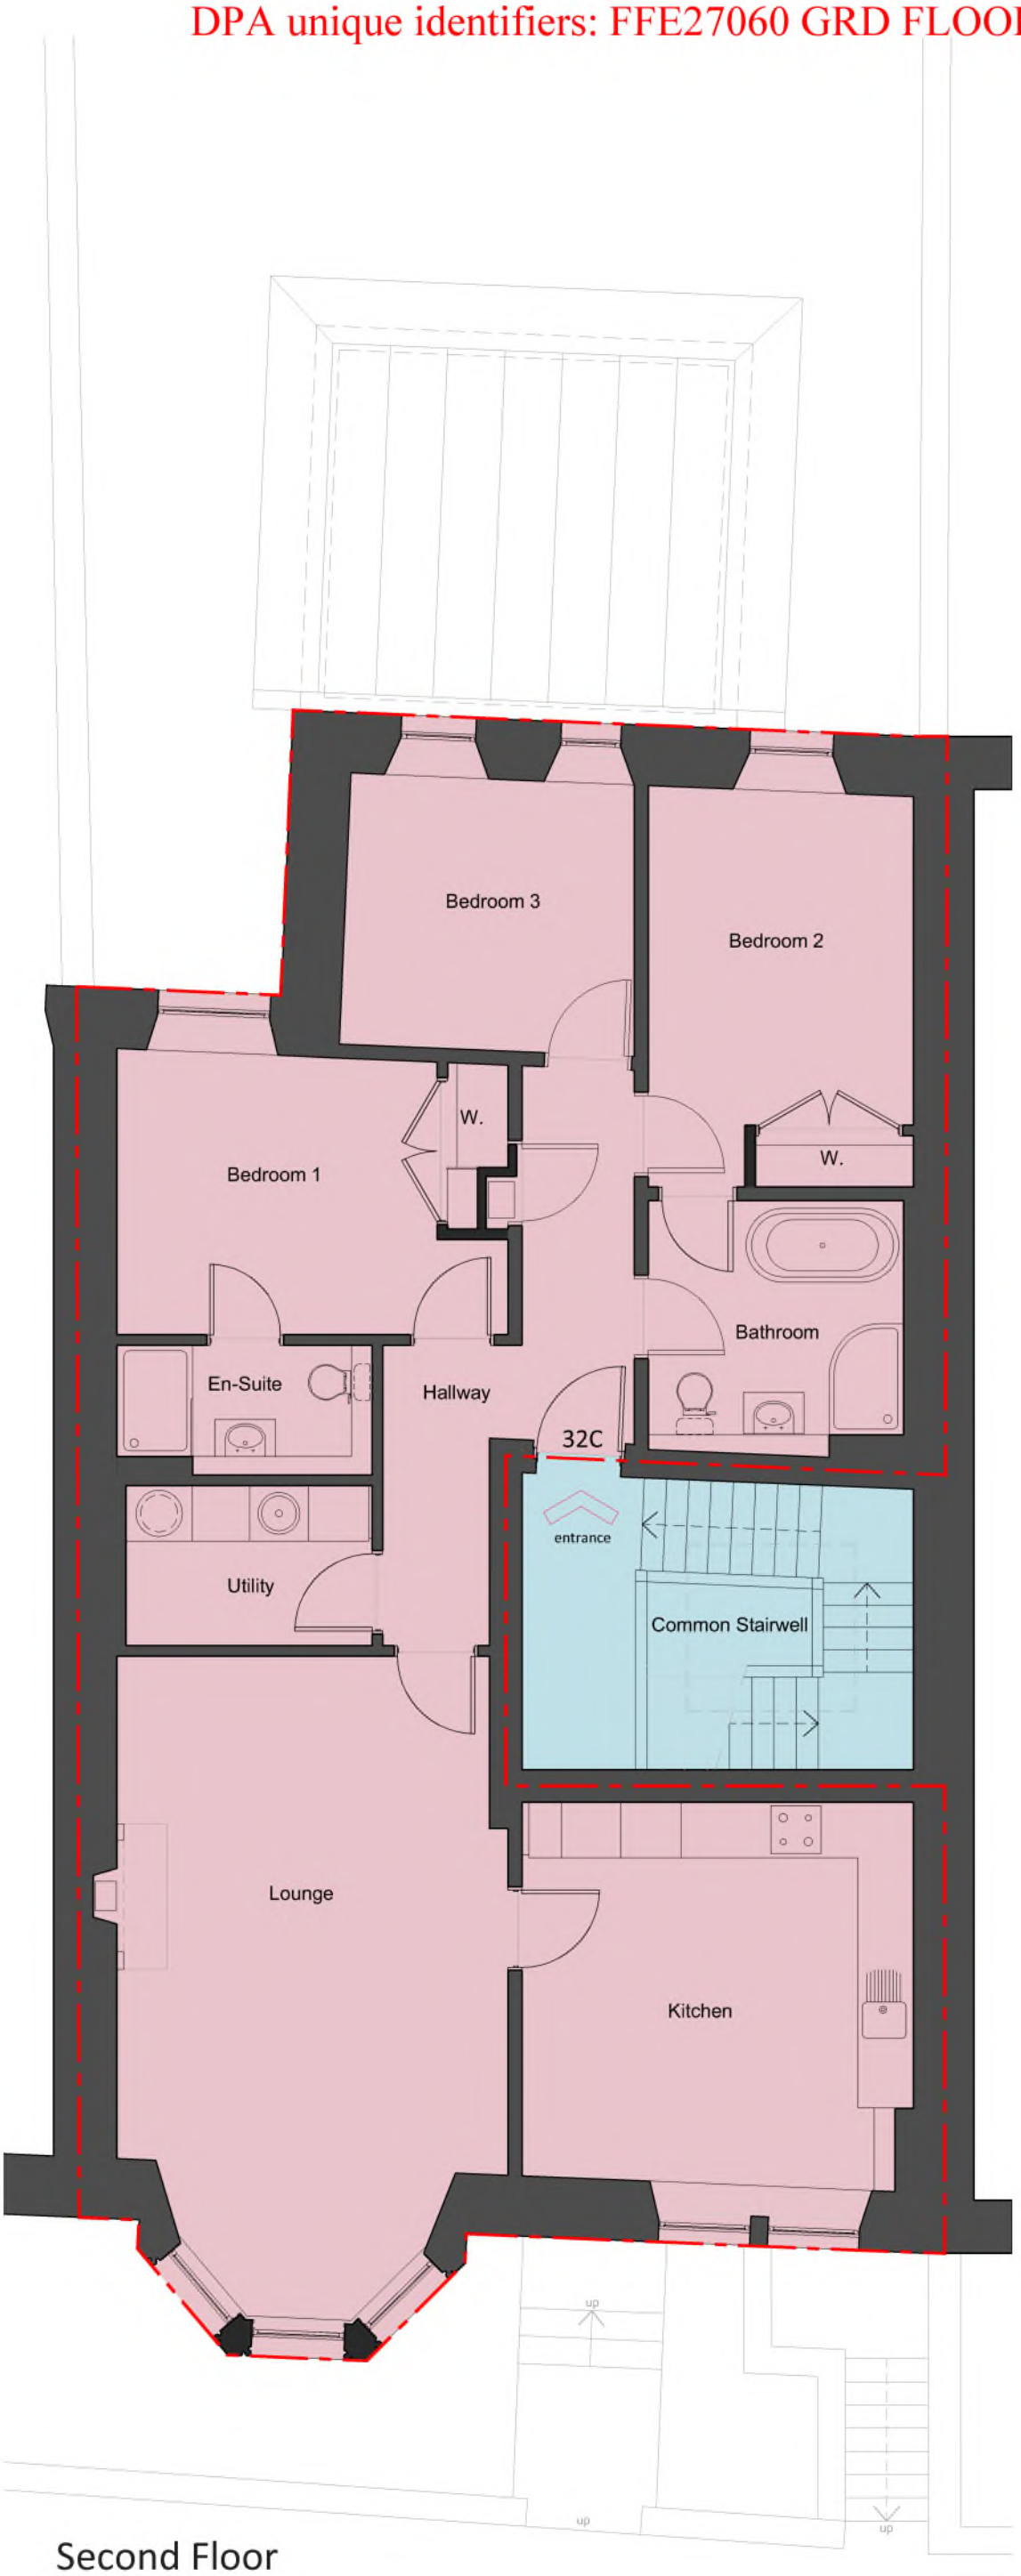

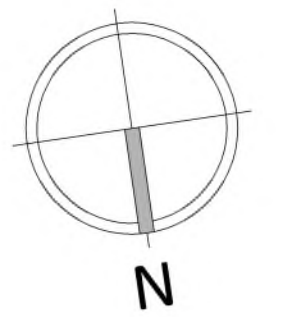

Apartment

Communal Area

Communal Garden Area

Drawing Not To Scale
Dimensions Appropriate

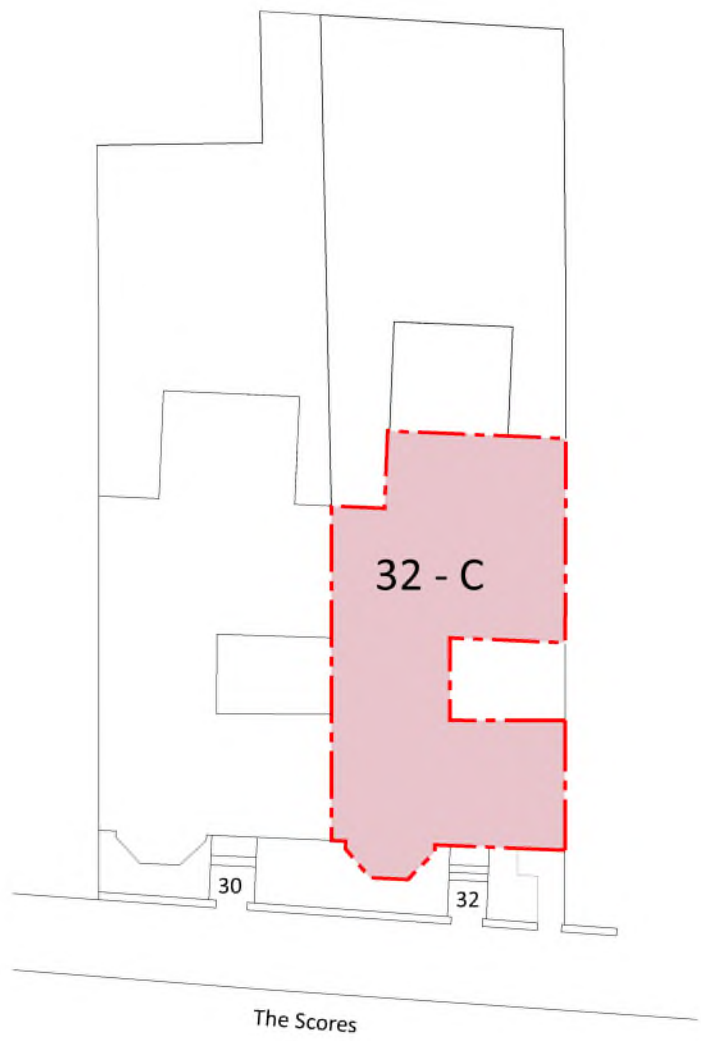

Location of apartment 32 - C

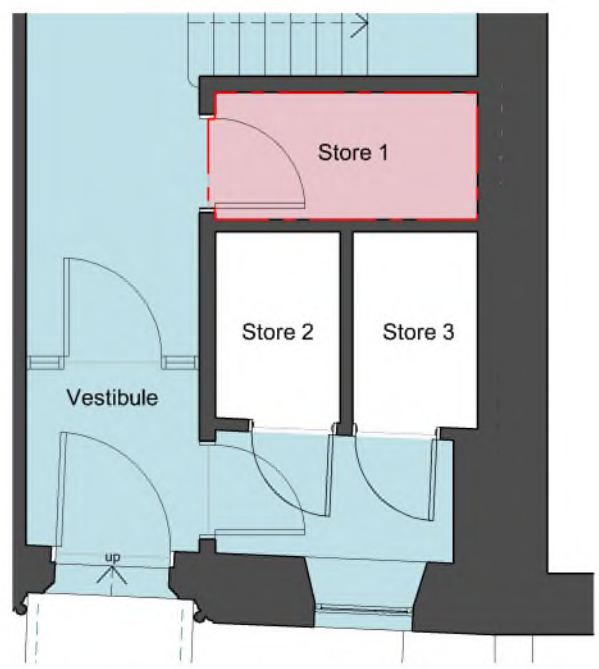

Location of Ground Floor Store

Second Floor

32C The Scores
St. Andrews KY16 9AS