


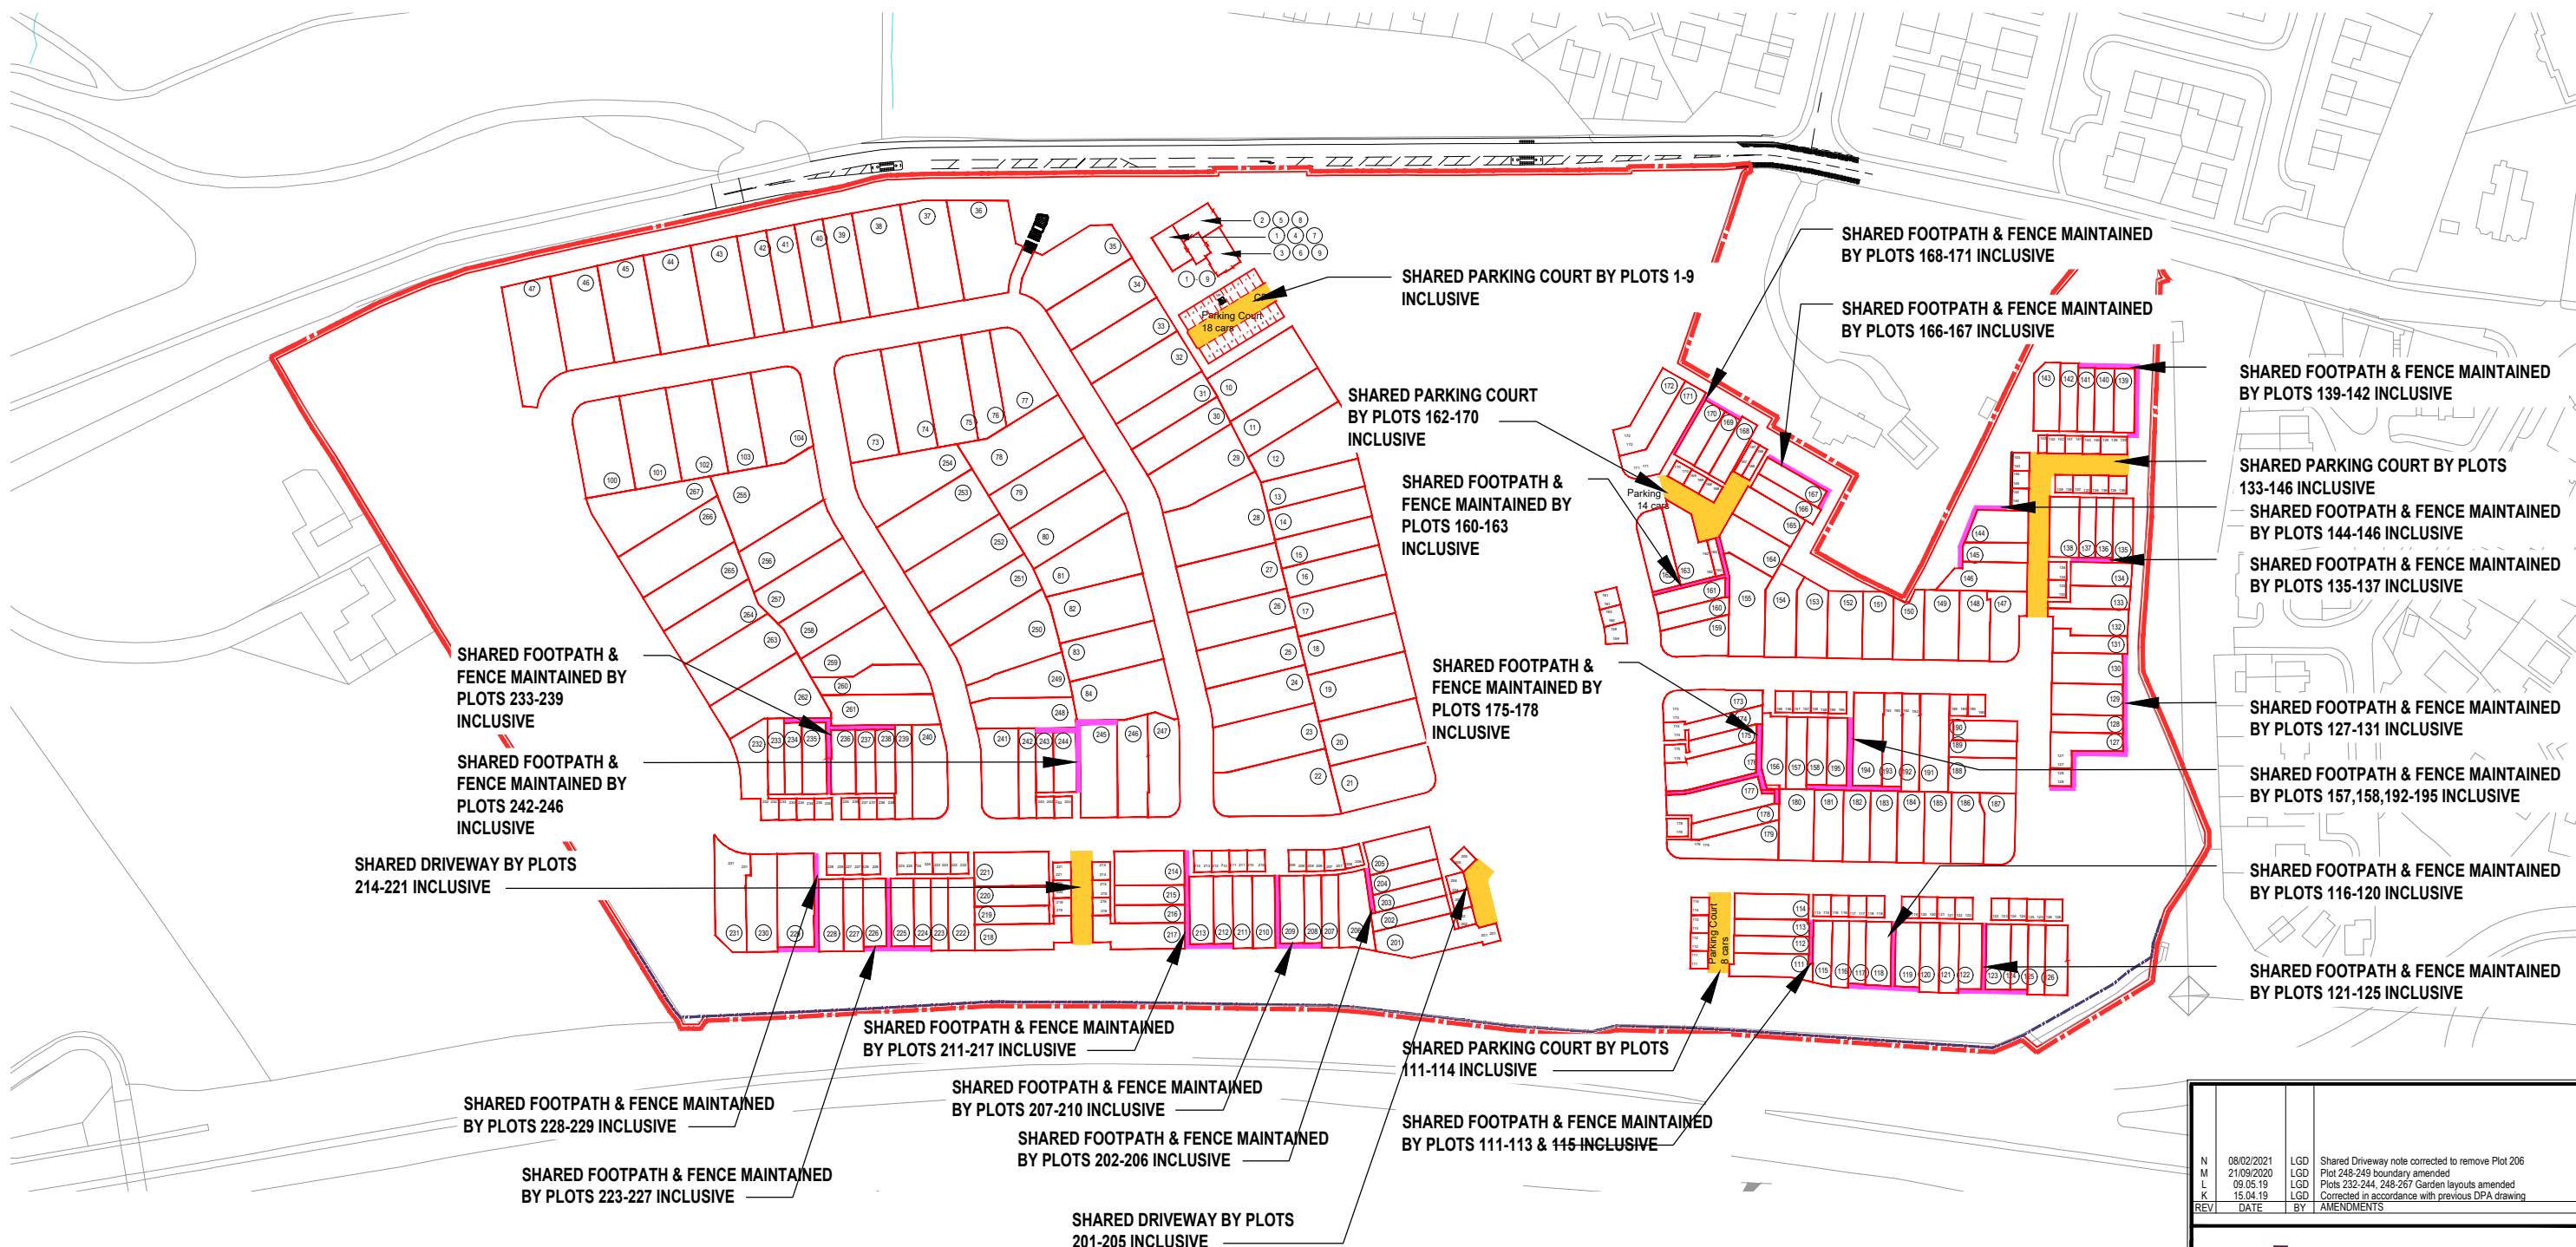


	SHARED PATH MAINTAINED BY CLIENTS OF ASSOCIATED PLOTS
	SHARED DRIVE / COURTYARD PARKING RELEVANT PLOTS

The Development registered under Title LAN226084 and plots 1 to 47, 73 to 84, 100 to 104, 111 to 195, 201 to 247 and 250 to 267 within have been DPA approved by:

D. McIntyre - 15th February 2021

Danielle McIntyre (DPA Officer)

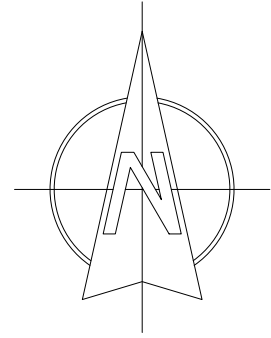

Avant Homes
Argyll Court,
The Castle Business Park,
Stirling, FK9 4TT
Tel: 01786 477777
Fax: 01786 477666
www.avanthomes.co.uk

DATE:	SCALE:	DRAWN BY:	
09/03/17	NTS @ A3	LGD	
DWG TITLE: MASTERPLAN / INTERNAL DPA			
PROJECT: SHOTT FARM HIGH BLANTYRE			
DWG No: SFHB/INT/DPA/001			Rev N