LEGEND

- EXTENT OF ADOPTABLE AREA
- AREAS OF PUBLIC OPEN SPACE (FACTORED)
- SHARED ROADS, PATHS & PARKING (FACTORED)
- PRIVATE AREAS
- LANDSCAPE
- SUBSTATION
- BIN AND CYCLE STORES
- RAMP TO BLOCKS 5 - 8
- OPEN SPACE & BIN STORES TO OCCUPANTS OF BLOCKS 5 - 8
- PHASE 2 MUTUAL AREAS
- PHASE 2 MUTUAL AREAS
- CLIENT OWNED RETAINING WALLS (FACTOR MAINTAINED)
- LEGAL EXTENT OF PLOT BOUNDARIES
- EXTENT OF SITE
- ORDNANCE SURVEY GRID REF
  NJ 93155 07223

"A"

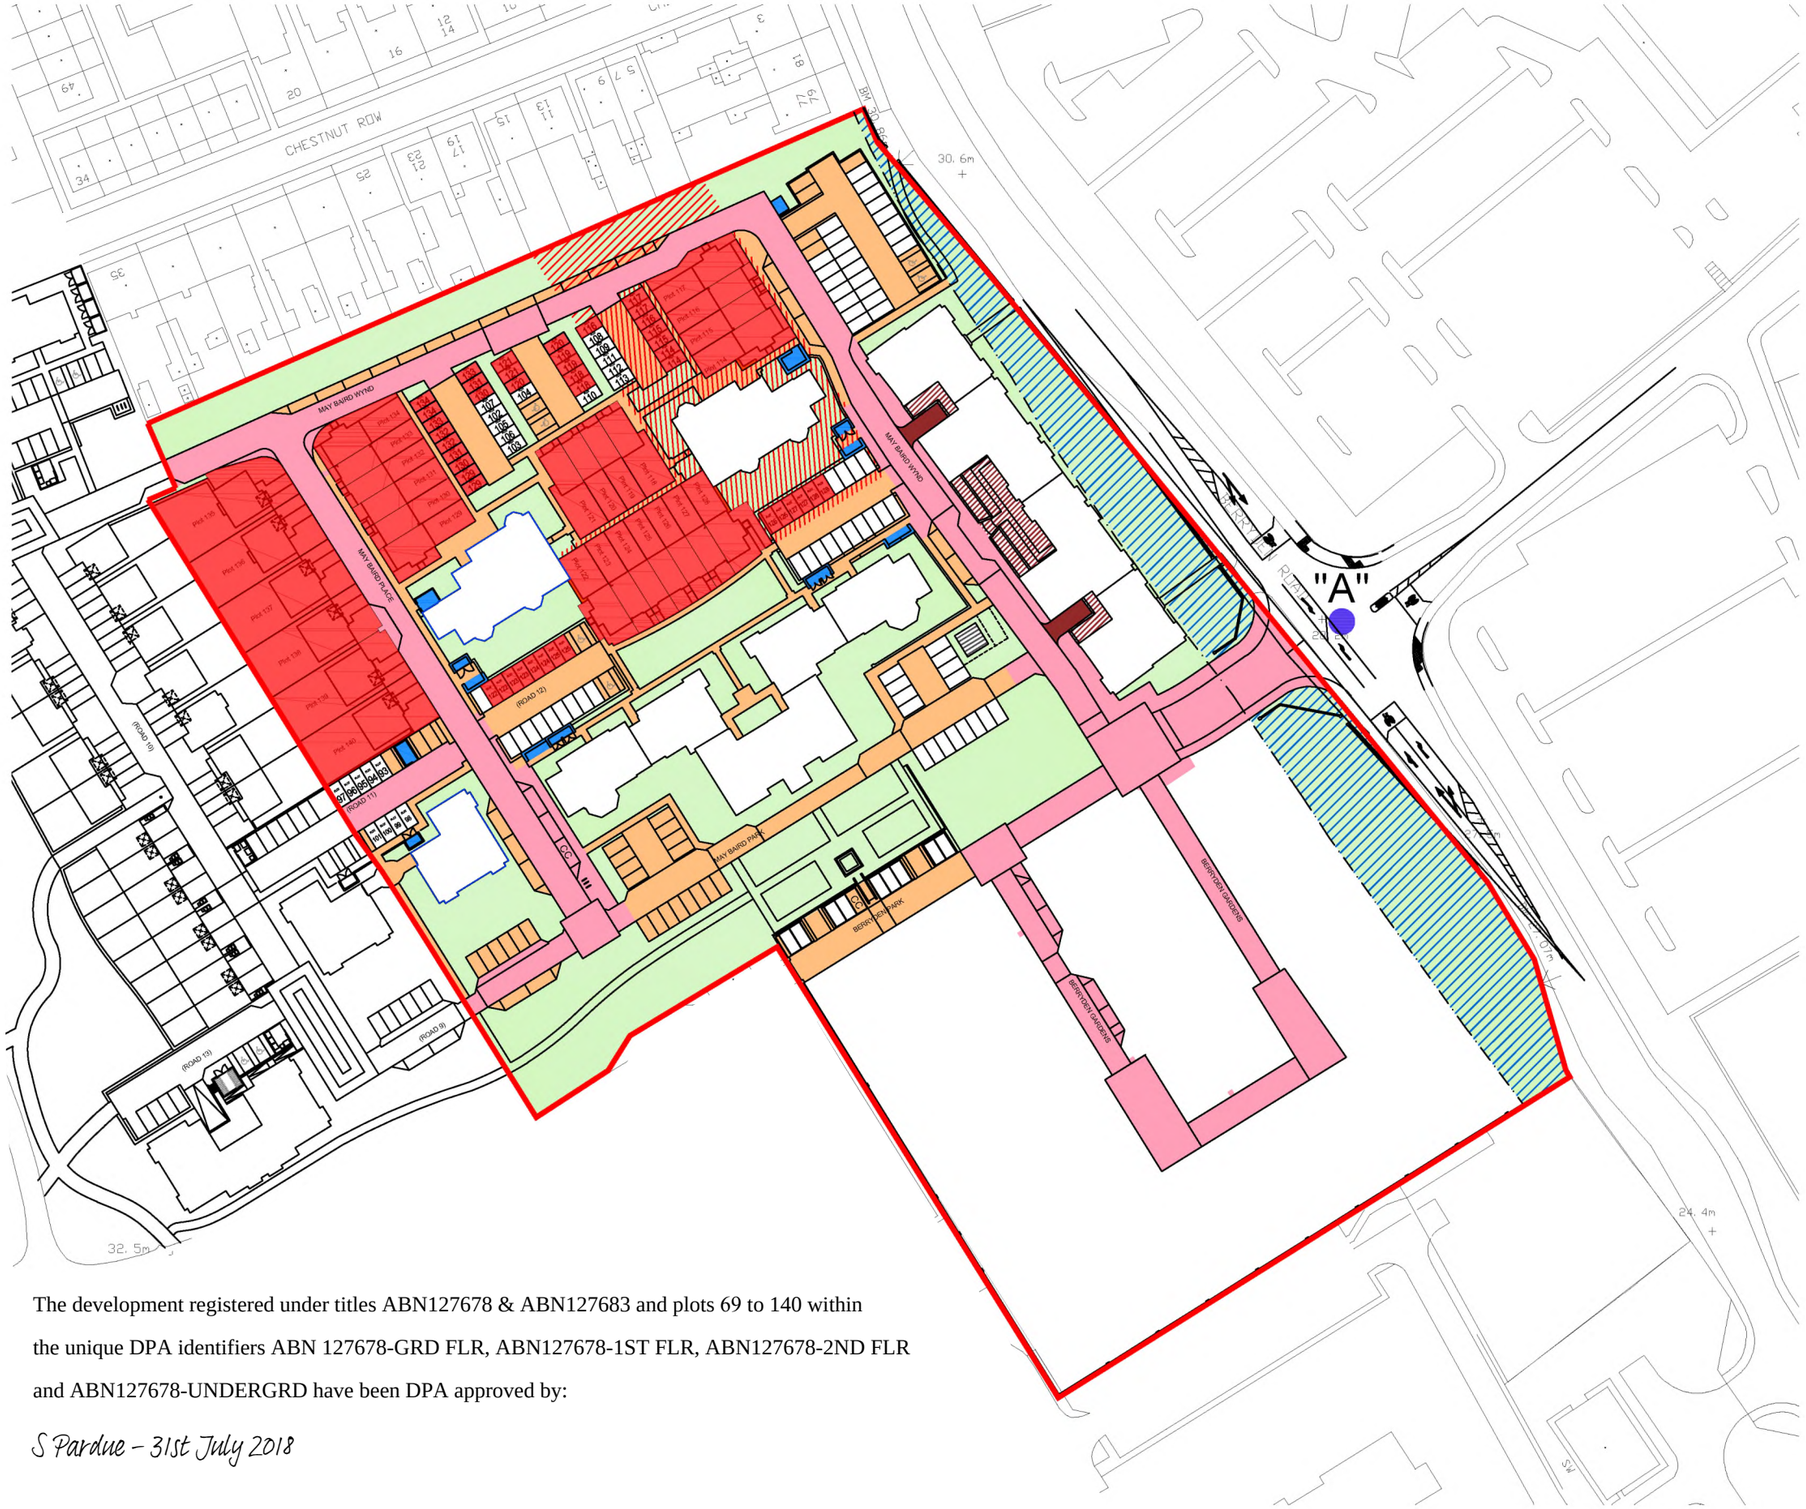

The development registered under titles ABN127678 & ABN127683 and plots 69 to 140 within the unique DPA identifiers ABN 127678-GRD FLR, ABN127678-1ST FLR, ABN127678-2ND FLR and ABN127678-UNDERGRD have been DPA approved by:

S Pardue – 31st July 2018

Stuart Pardue (DPA officer)

BARRATT HOMES

Barratt North Scotland
Blairton House
Old Aberdeen Road
Balmedie
ABERDEENSHIRE
AB23 8SH

Tel: 01358 741 300
Fax: 01358 743 858

WESTBURN GARDENS, CORNHILL

WARNING TO HOUSE-PURCHASERS.

Buyers are warned that this is a working drawing and the contents of this drawing may be subject to change during the progress of the build process. The layout, form, content and dimensions specified are included for general guidance only. The finishes or features shown may alter in respect of individual properties. Whilst we make every effort to ensure our drawings are up to date there may from time to time be an unavoidable delay in updating these due to changes in regulations and/or re-planning. Purchasers are advised to check with the Sales Adviser whether any alterations have been made to this drawing. The contents of this drawing do not constitute a contract, part of any contract or warranty unless specifically incorporated into the contract. They should not be relied upon for the purposes of entering into a contract to purchase any property.

DEED OF CONDITIONS PLAN

DATE	23/03/2017
DRAWN BY	GB
CHECKED BY	
REVISION	

H6177 L -- 01

SCALE 1:1250 @ A3

DRAWING REVISIONS

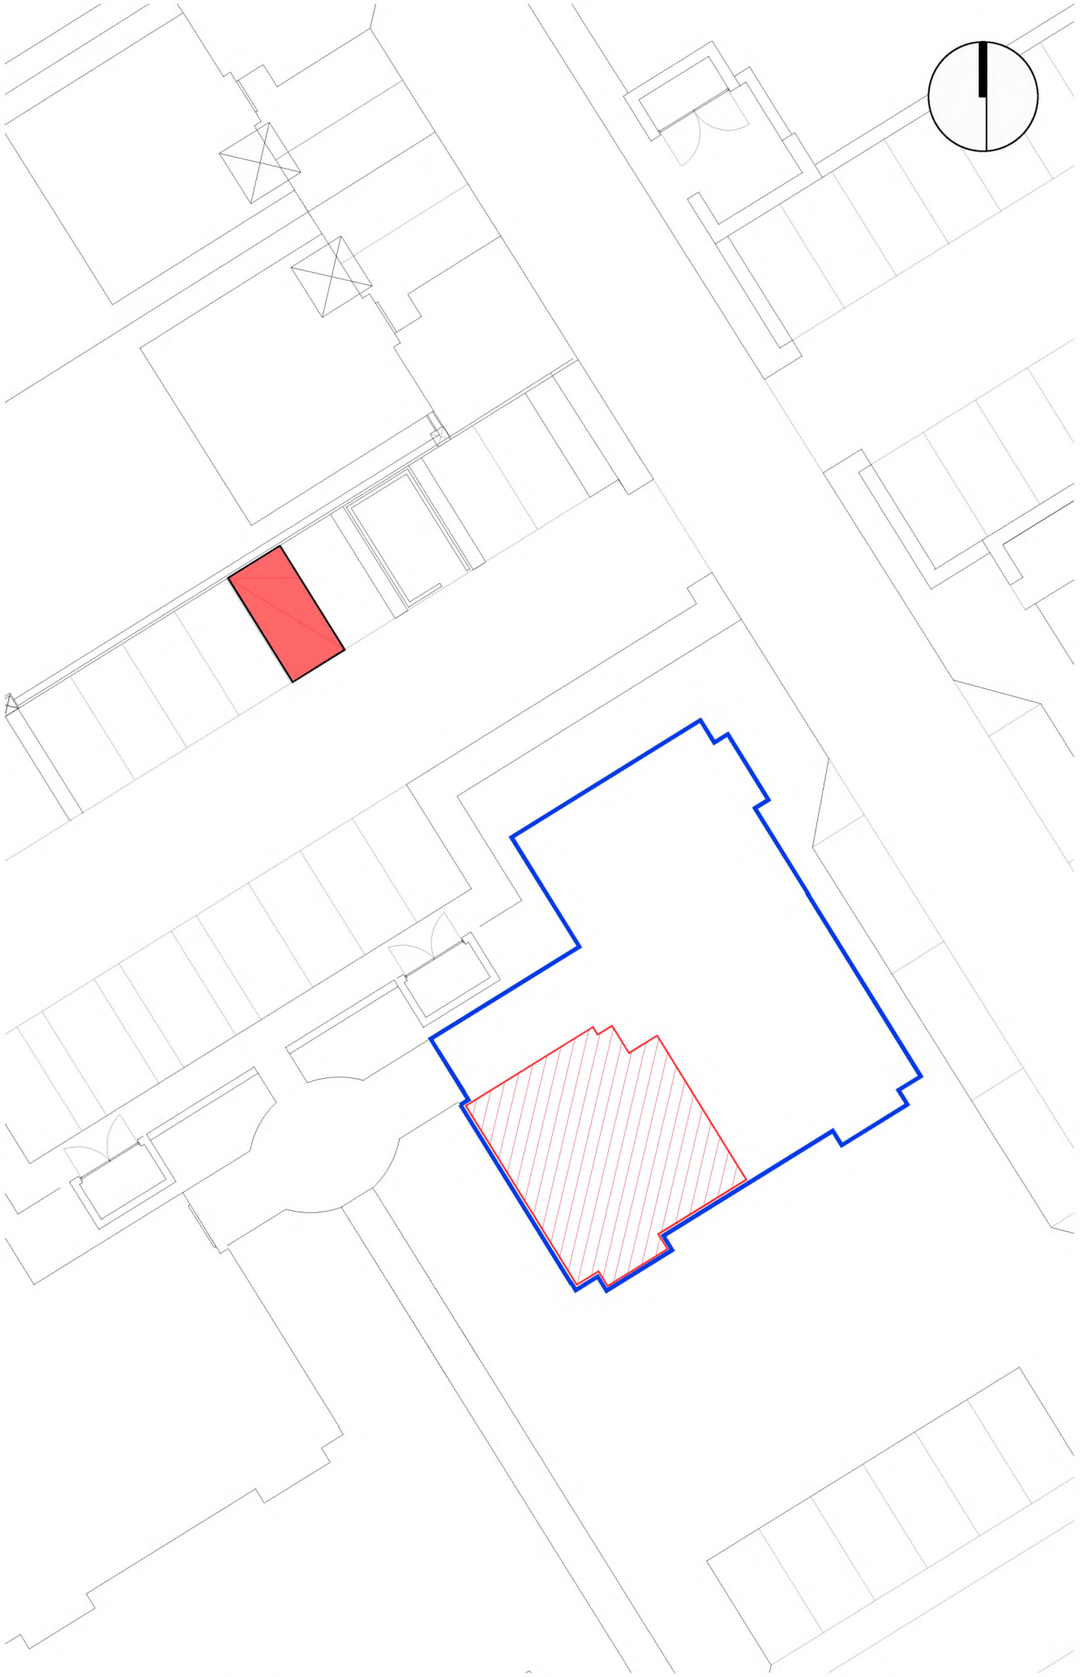

PLOT BOUNDARY SCALE 1:250

SCALE 1:1250

DPA unique identifier ABN127678-GRD FLR

"A" ORDNANCE SURVEY GR NJ 93155 07223

BLOCK BOUNDARY

PLOT INTERNAL

PARKING SPACE

Rev.	Date	Details	Drawn

Issued for:

LEGAL FEU PLAN

Development: Westburn Gardens

Address: 1 May Baird Place Aberdeen

Project No: 6177

Dwg No: LE -- 093

Rev:

Drawing: Plot 93 Building 9 - Ground Floor

Drawn By: GB

Date: 10.02.17

Scale: 1:250/1:1250 @A3

BARRATT HOMES

Barratt North Scotland
Blairton House, Old Aberdeen Road, Balmedie, Aberdeenshire, AB23 8SH
Tel: 01358 741 300 Fax: 01358 743 858

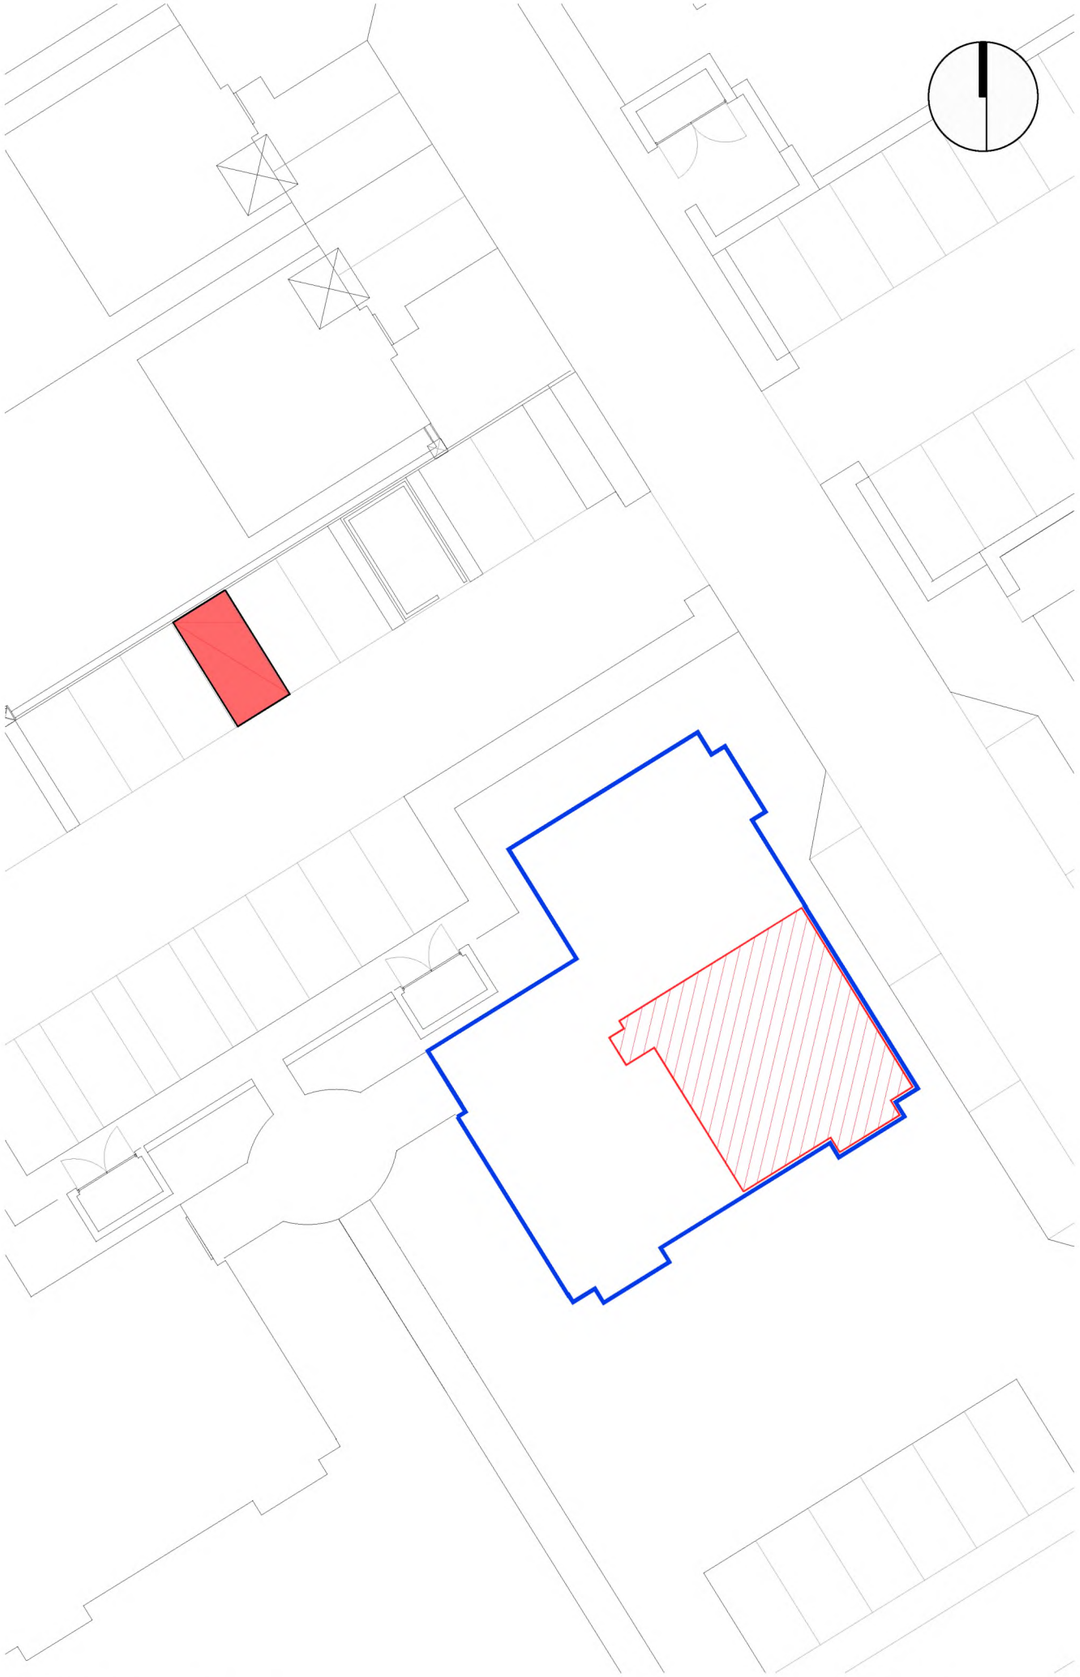

SCALE 1:250

SCALE 1:1250

DPA unique identifier ABN127678-GRD FLR

"A" ORDNANCE SURVEY GR NJ 93155 07223

BLOCK BOUNDARY

PLOT INTERNAL

PARKING SPACE

Rev.	Date	Details	Drawn

Issued for:

LEGAL FEU PLAN

Development: Westburn Gardens

Address: 3 May Baird Place Aberdeen

Project No: 6177

Dwg No: LE -- 094

Rev:

Drawing: Plot 94 Building 9 - Ground Floor

Drawn By: GB

Date: 10.02.17

Scale: 1:250/1:1250 @A3

BARRATT HOMES

Barratt North Scotland
Blairton House, Old Aberdeen Road, Balmedie, Aberdeenshire, AB23 8SH
Tel: 01358 741 300 Fax: 01358 743 858

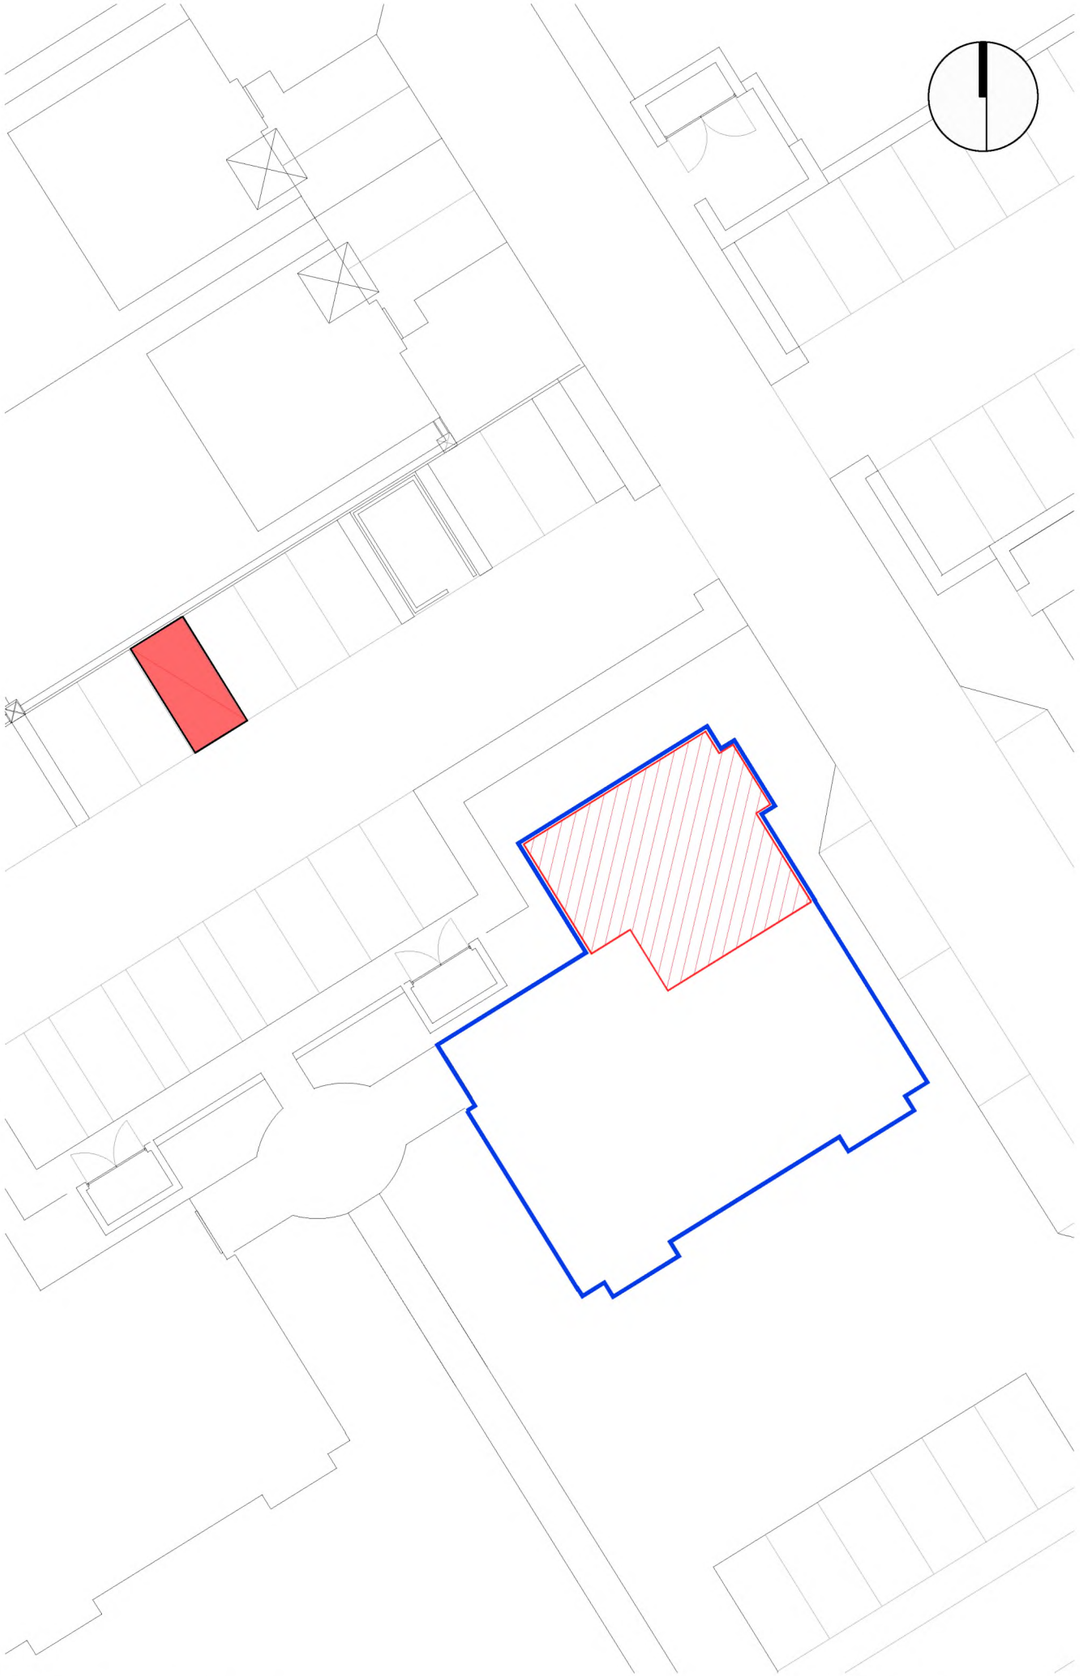

PLOT BOUNDARY SCALE 1:250

SCALE 1:1250

"A" ORDNANCE SURVEY GR NJ 93155 07223

BLOCK BOUNDARY

PLOT INTERNAL

PARKING SPACE

DPA unique identifier ABN127678-GRD FLR

Rev.	Date	Details	Drawn

Issued for:

LEGAL FEU PLAN

Development: Westburn Gardens

Address: 5 May Baird Place Aberdeen

Project No: 6177

Dwg No: LE -- 095

Rev:

Drawing: Plot 95 Building 9 - Ground Floor

Drawn By: GB

Date: 10.02.17

Scale: 1:250/1:1250 @A3

BARRATT HOMES

Barratt North Scotland
Blairton House, Old Aberdeen Road, Balmedie, Aberdeenshire, AB23 8SH
Tel: 01358 741 300 Fax: 01358 743 858

PLOT BOUNDARY SCALE 1:250

SCALE 1:1250

"A" ORDNANCE SURVEY GR NJ 93155 07223

BLOCK BOUNDARY

PLOT INTERNAL

PARKING SPACE

DPA unique identifier ABN127678-1ST FLR

Rev.	Date	Details	Drawn

Issued for:

LEGAL FEU PLAN

Development: Westburn Gardens

Address: 7 May Baird Place Aberdeen

Project No: 6177

Dwg No: LE -- 096

Rev:

Drawing: Plot 96 Building 9 - First Floor

Drawn By: GB

Date: 10.02.17

Scale: 1:250/1:1250 @A3

BARRATT HOMES

Barratt North Scotland
Blairton House, Old Aberdeen Road, Balmedie, Aberdeenshire, AB23 8SH
Tel: 01358 741 300 Fax: 01358 743 858

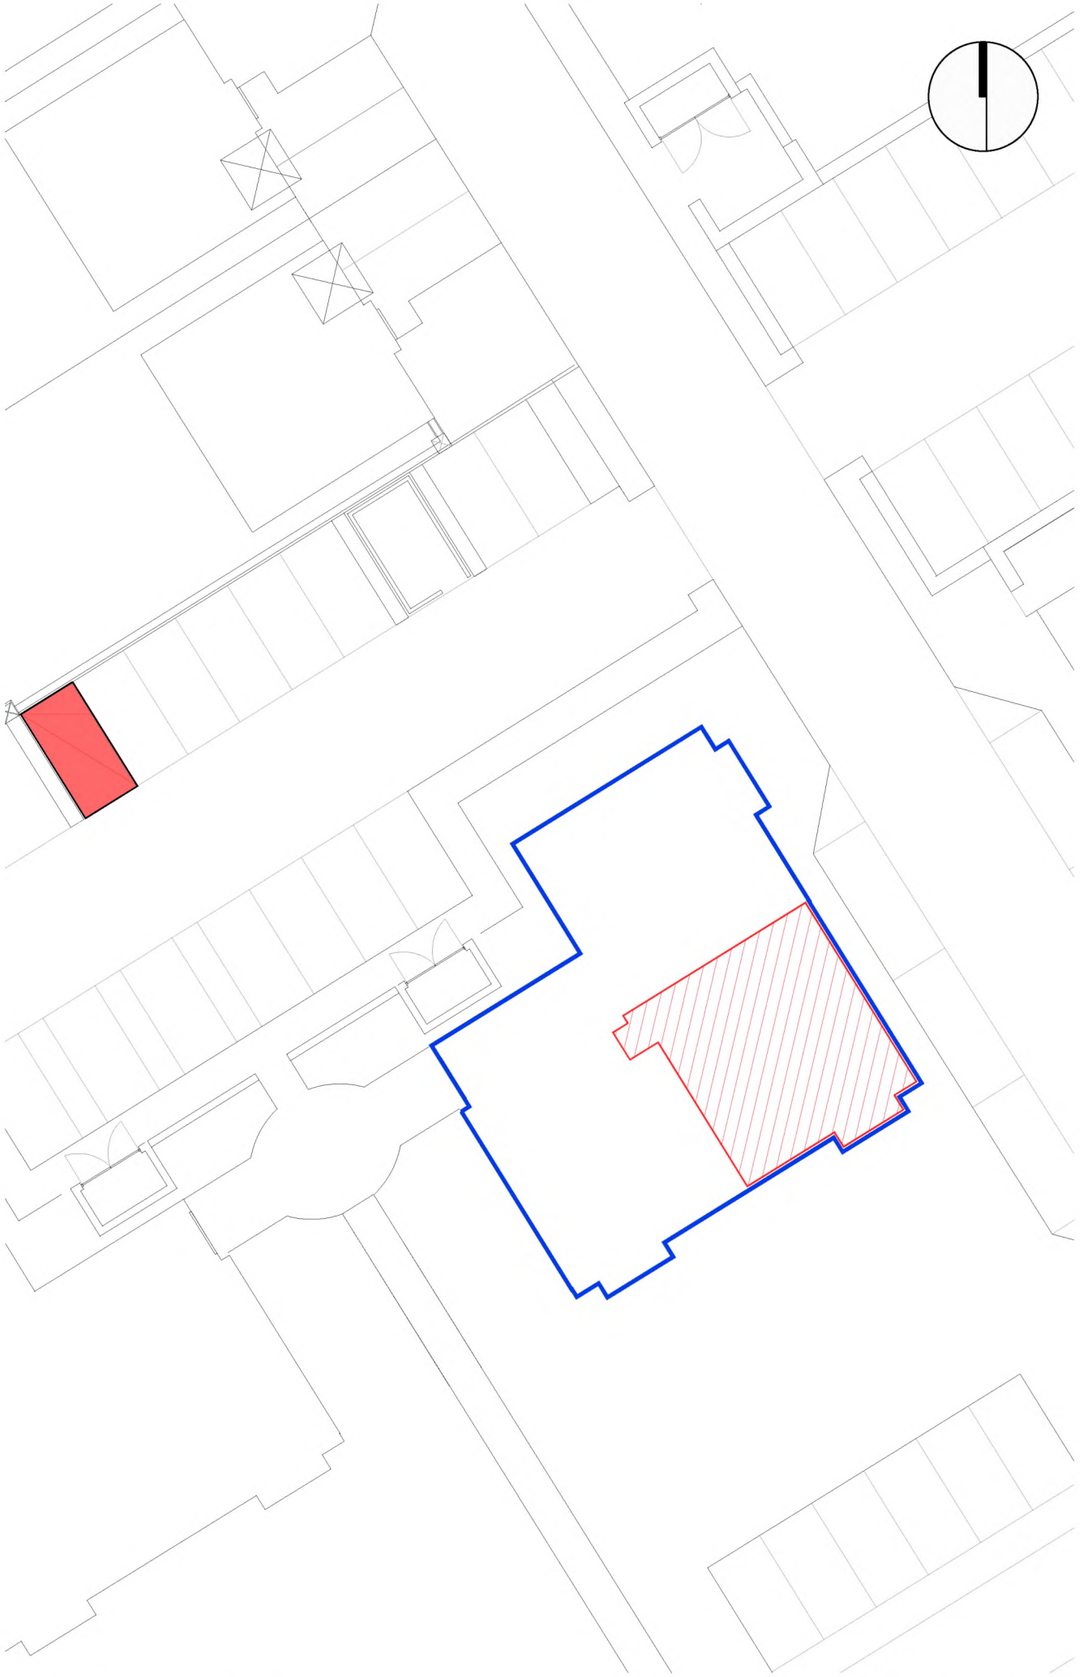

DPA unique identifier ABN127678-1ST FLR

"A" ORDNANCE SURVEY GR NJ 93155 07223

BLOCK BOUNDARY

PLOT INTERNAL

PARKING SPACE

Rev.	Date	Details	Drawn

Issued for:

LEGAL FEU PLAN

Development: Westburn Gardens

Address: 9 May Baird Place Aberdeen

Project No: 6177

Dwg No: LE -- 097

Rev:

Drawing: Plot 97 Building 9 - First Floor

Drawn By: GB

Date: 10.02.17

Scale: 1:250/1:1250 @A3

BARRATT HOMES

Barratt North Scotland
Blairton House, Old Aberdeen Road, Balmedie, Aberdeenshire, AB23 8SH
Tel: 01358 741 300 Fax: 01358 743 858

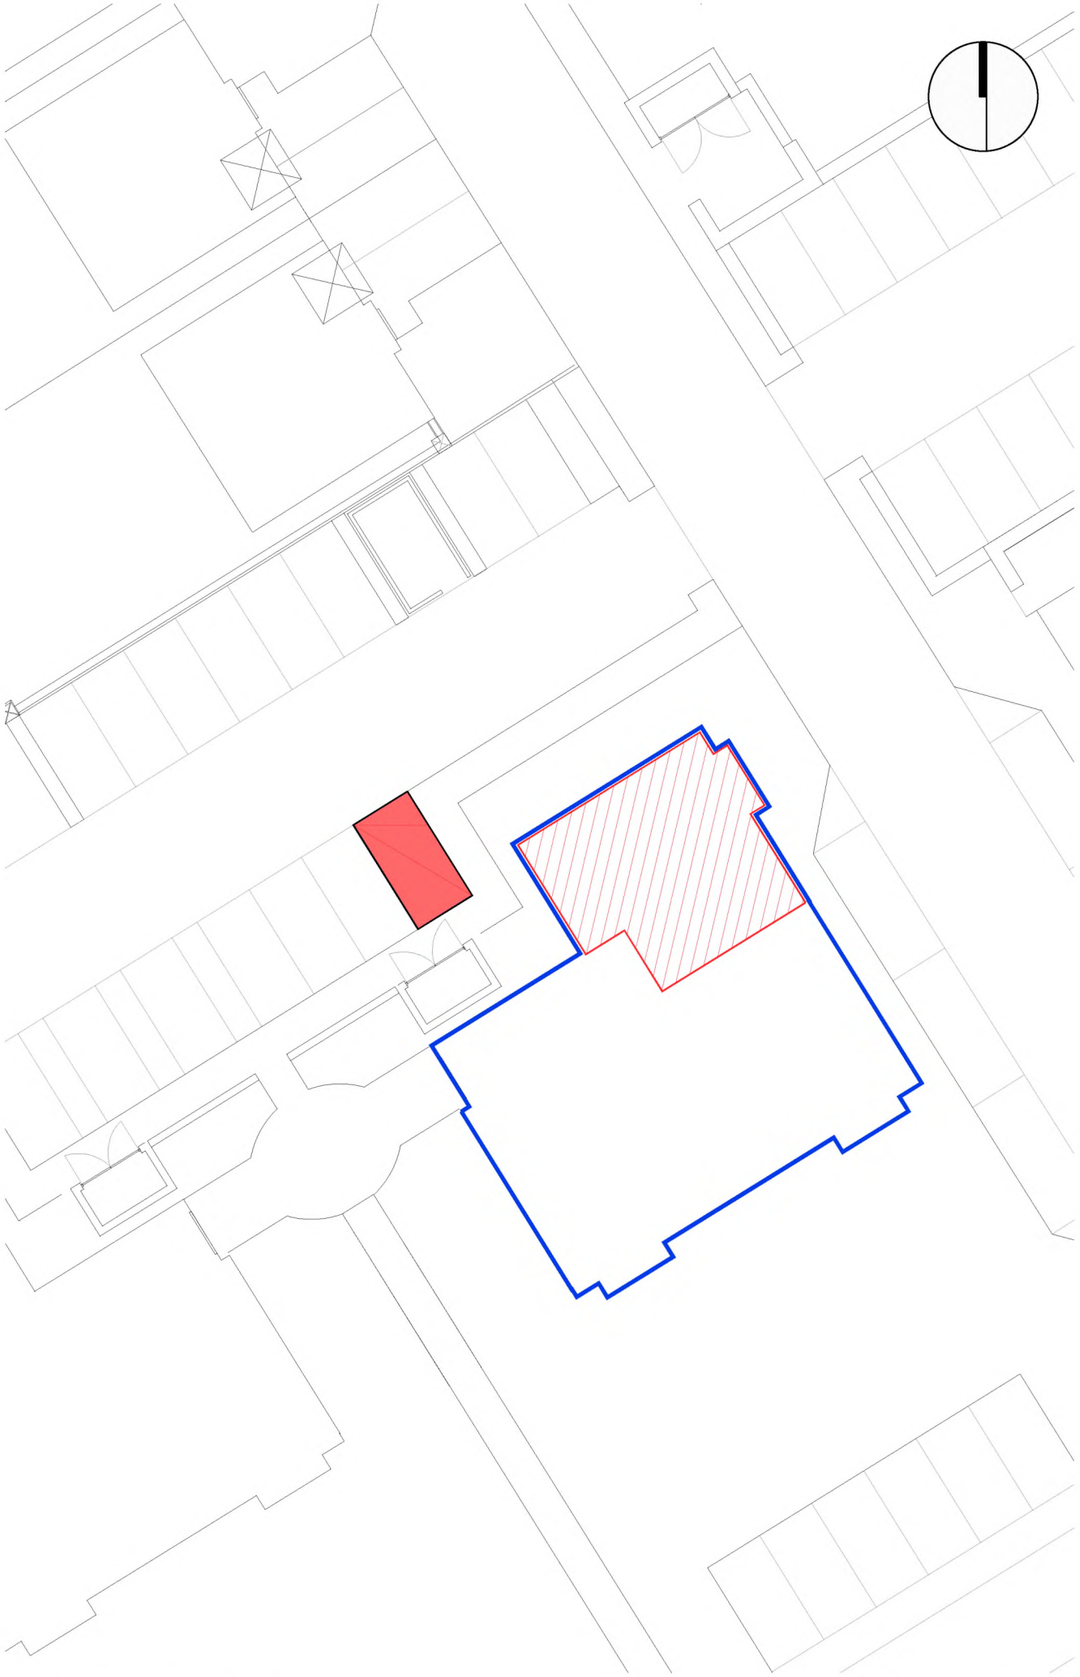

PLOT BOUNDARY SCALE 1:250

SCALE 1:1250

"A" ORDNANCE SURVEY GR NJ 93155 07223

BLOCK BOUNDARY

PLOT INTERNAL

PARKING SPACE

DPA unique identifier ABN127678-1ST FLR

Rev.	Date	Details	Drawn

Issued for:

LEGAL FEU PLAN

Development: Westburn Gardens

Address: 11 May Baird Place Aberdeen

Project No: 6177

Dwg No: LE -- 098

Rev:

Drawing: Plot 98 Building 9 - First Floor

Drawn By: GB

Date: 10.02.17

Scale: 1:250/1:1250 @A3

BARRATT HOMES

Barratt North Scotland
Blairton House, Old Aberdeen Road, Balmedie, Aberdeenshire, AB23 8SH
Tel: 01358 741 300 Fax: 01358 743 858

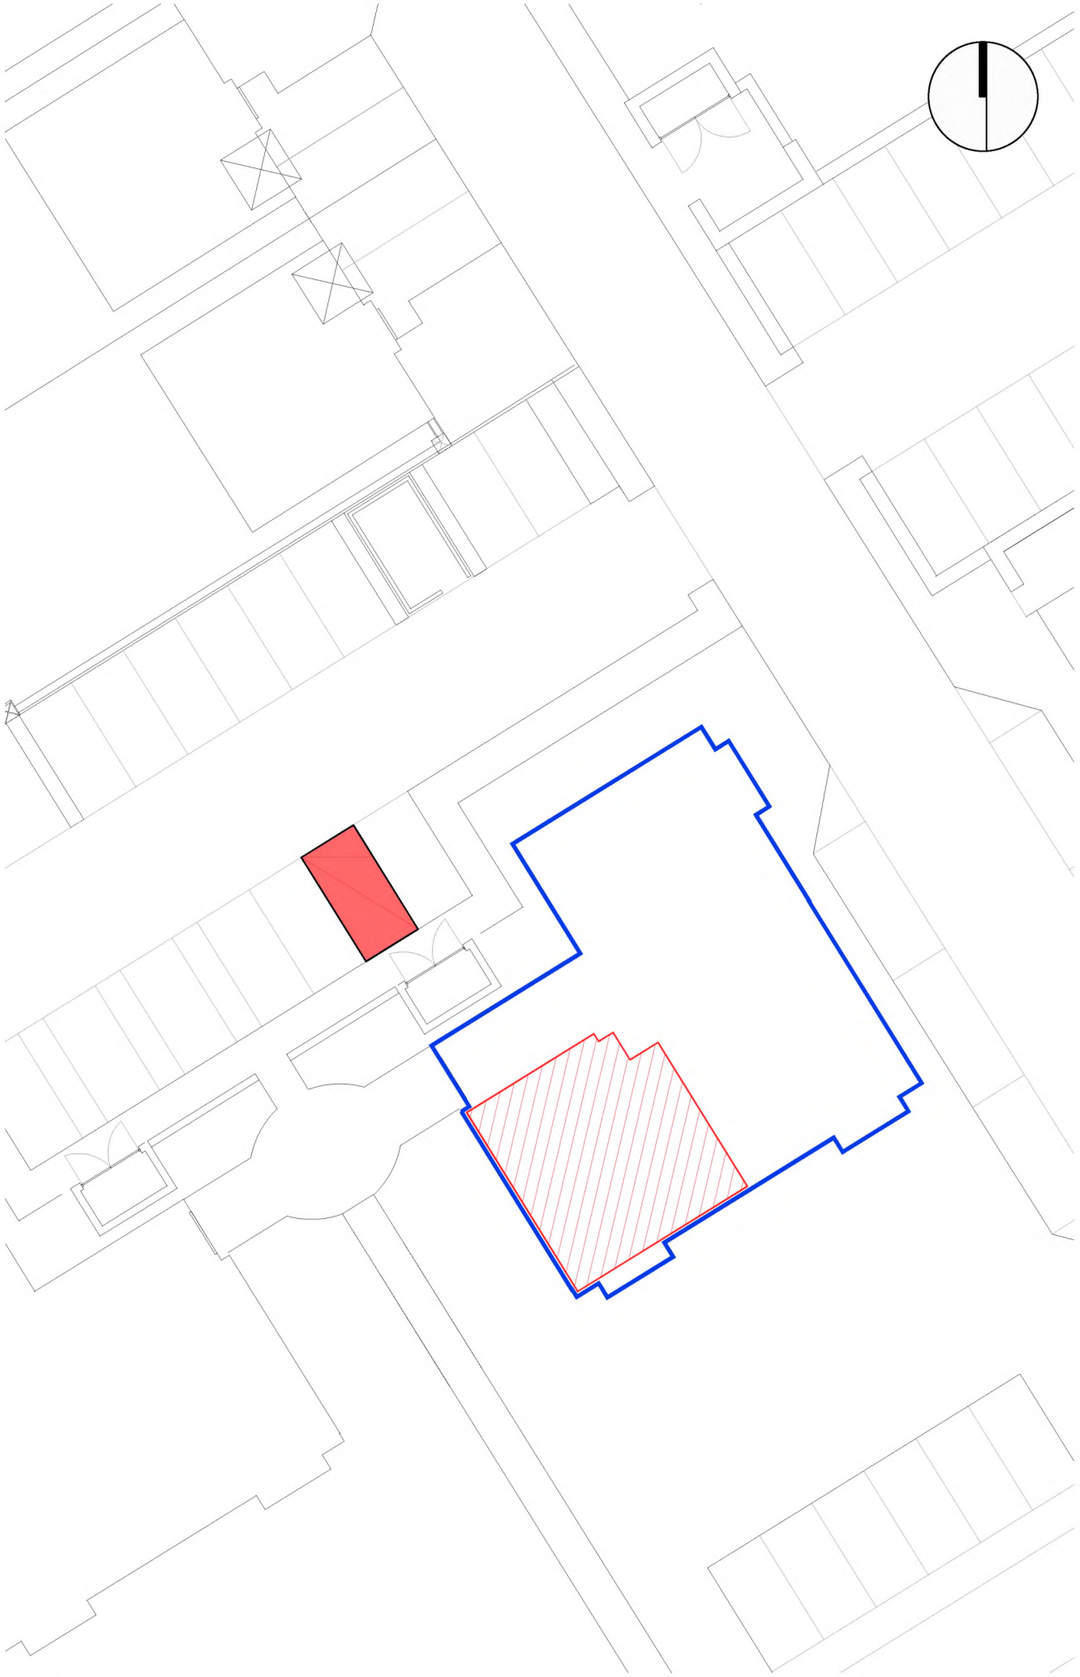

PLOT BOUNDARY SCALE 1:250

SCALE 1:1250

"A" ORDNANCE SURVEY GR NJ 93155 07223

BLOCK BOUNDARY

PLOT INTERNAL

PARKING SPACE

DPA unique identifier ABN127678-2ND FLR

Rev.	Date	Details	Drawn

Issued for:

LEGAL FEU PLAN

Development: Westburn Gardens

Address: 15 May Baird Place Aberdeen

Project No: 6177

Dwg No: LE -- 099

Rev:

Drawing: Plot 99 Building 9 - Second Floor

Drawn By: GB

Date: 10.02.17

Scale: 1:250/1:1250 @A3

BARRATT HOMES

Barratt North Scotland
Blairton House, Old Aberdeen Road, Balmedie, Aberdeenshire, AB23 8SH
Tel: 01358 741 300 Fax: 01358 743 858

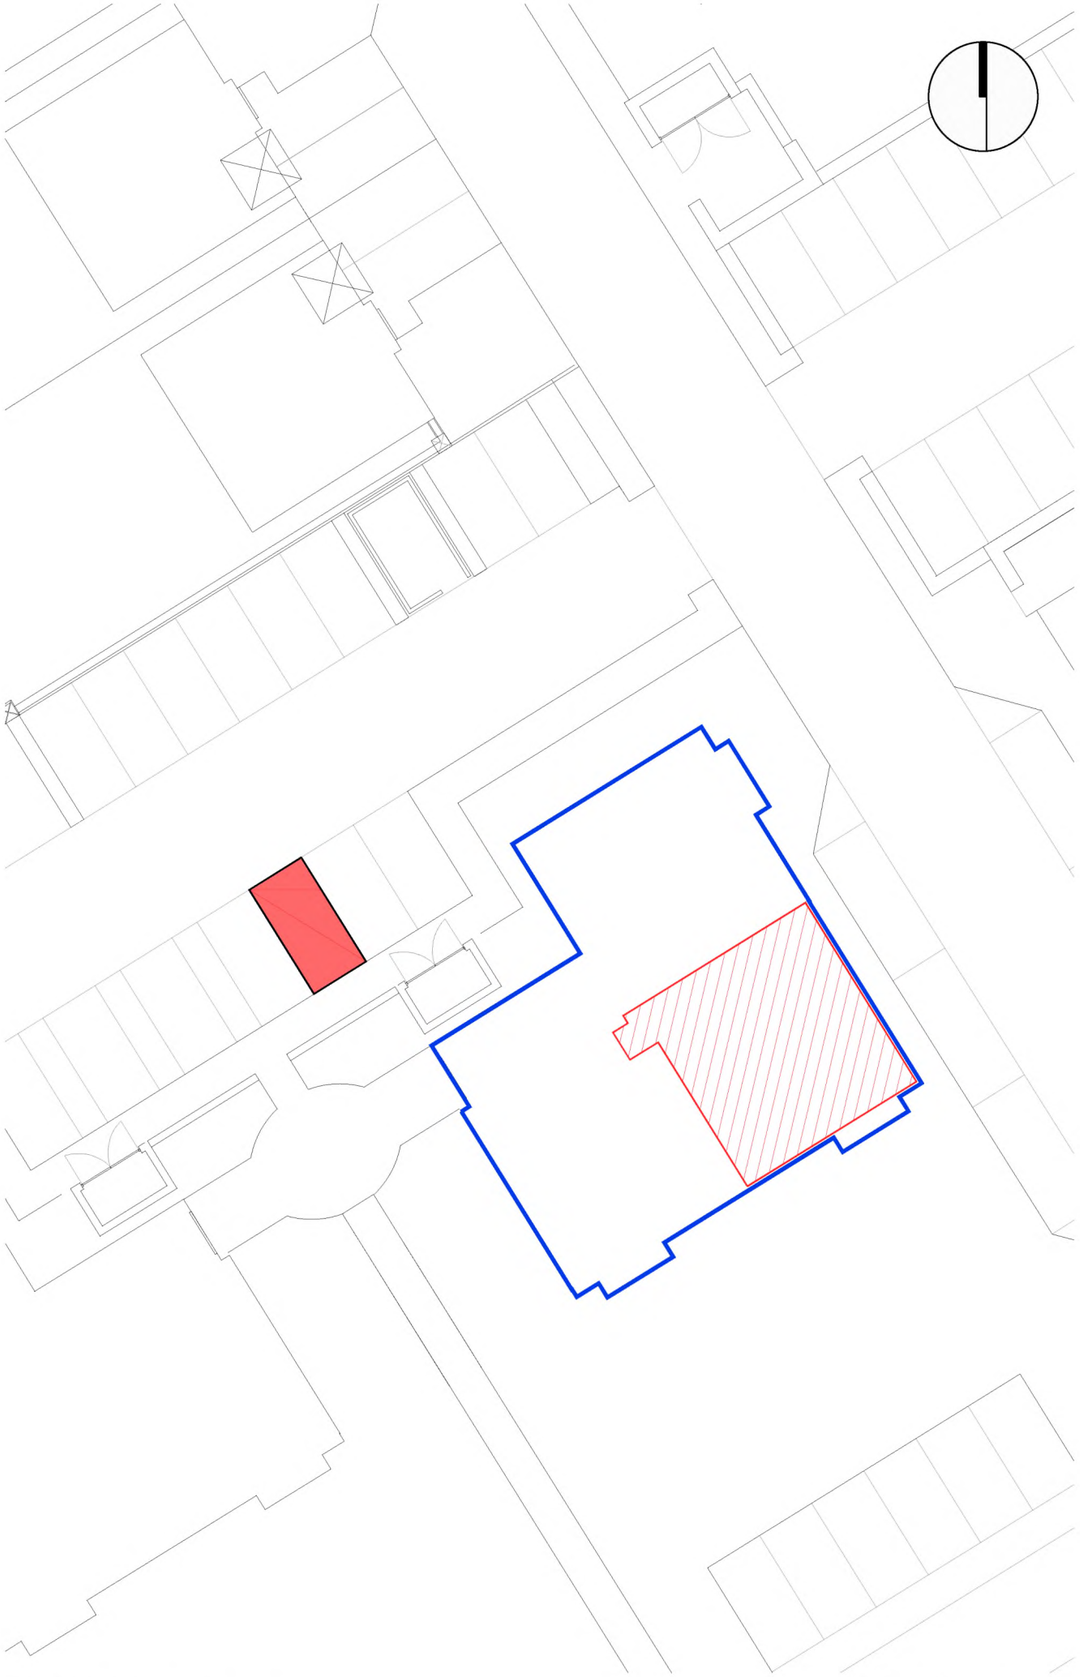

PLOT BOUNDARY SCALE 1:250

SCALE 1:1250

DPA unique identifier ABN127678-2ND FLR

"A" ORDNANCE SURVEY GR NJ 93155 07223

BLOCK BOUNDARY

PLOT INTERNAL

PARKING SPACE

Rev.	Date	Details	Drawn

Issued for:

LEGAL FEU PLAN

Development: Westburn Gardens

Address: 17 May Baird Place Aberdeen

Project No: 6177

Dwg No: LE -- 100

Rev:

Drawing: Plot 100 Building 9 - Second Floor

Drawn By: GB

Date: 10.02.17

Scale: 1:250/1:1250 @A3

BARRATT HOMES

Barratt North Scotland
Blairton House, Old Aberdeen Road, Balmedie, Aberdeenshire, AB23 8SH
Tel: 01358 741 300 Fax: 01358 743 858

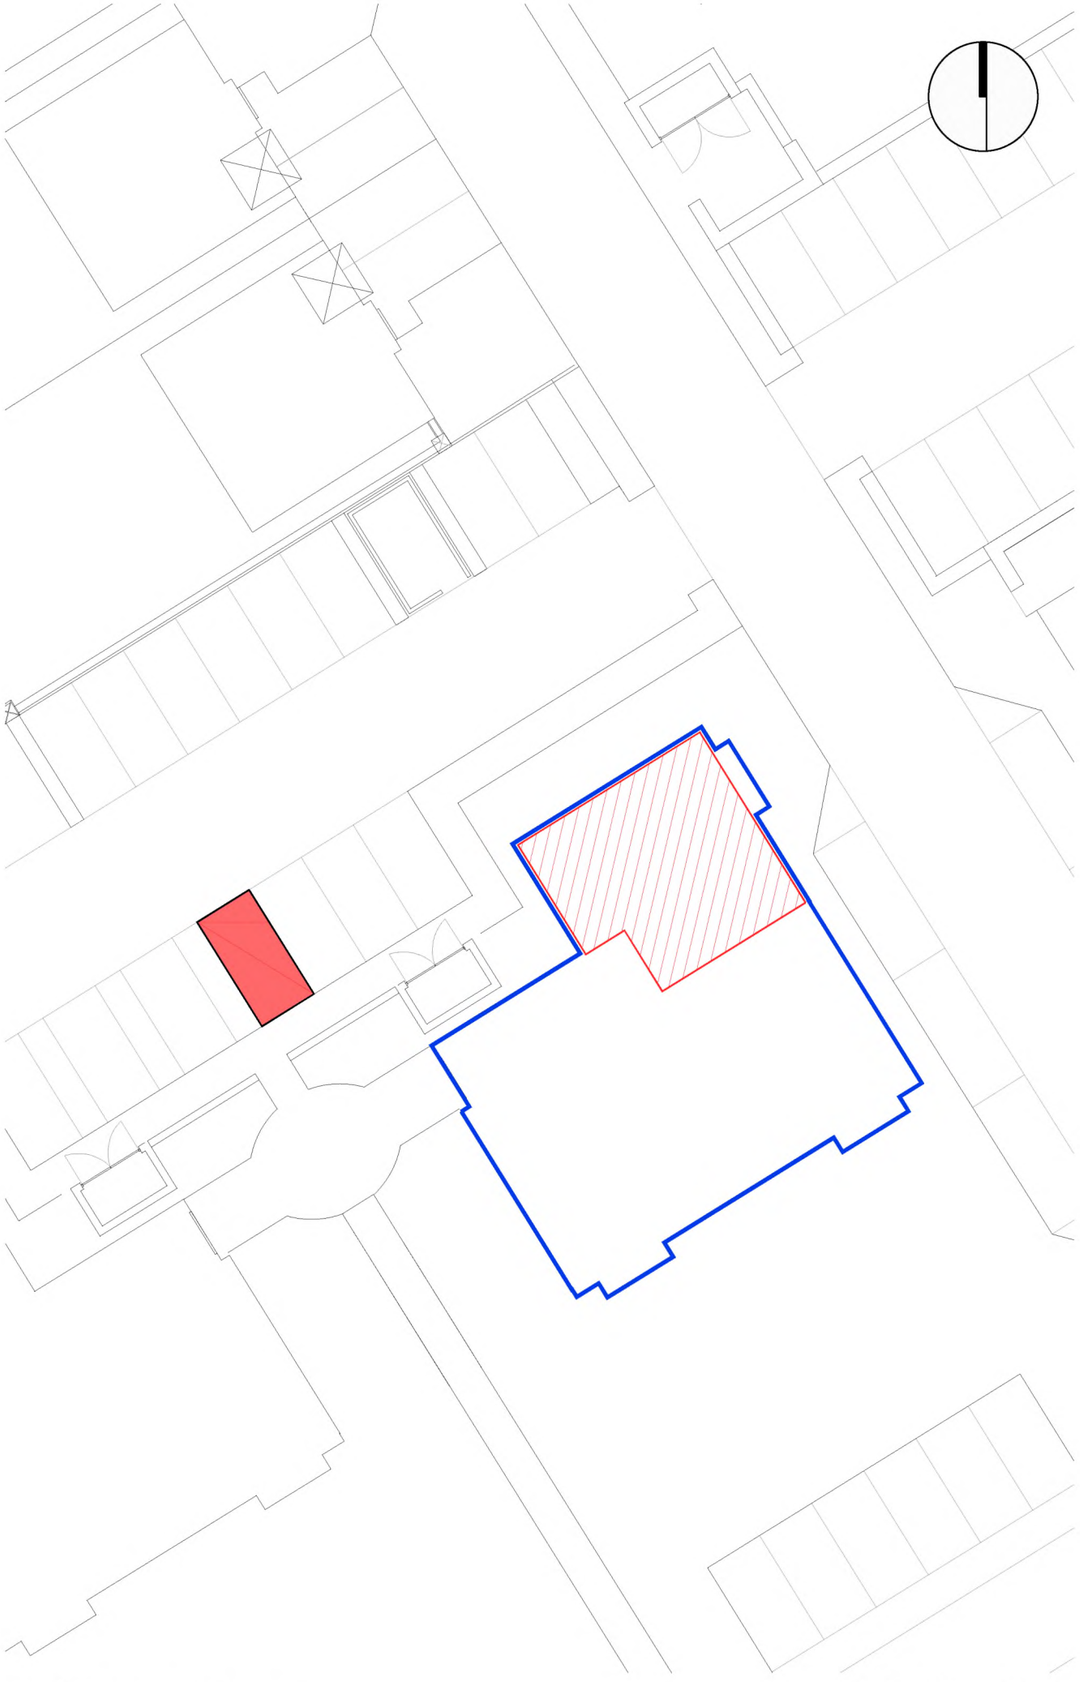

PLOT BOUNDARY SCALE 1:250

SCALE 1:1250

"A" ORDNANCE SURVEY GR NJ 93155 07223

BLOCK BOUNDARY

PLOT INTERNAL

PARKING SPACE

DPA unique identifier ABN127678-2ND FLR

Rev.	Date	Details	Drawn

Issued for:

LEGAL FEU PLAN

Development: Westburn Gardens

Address: 19 May Baird Place Aberdeen

Project No: 6177

Dwg No: LE -- 101

Rev:

Drawing: Plot 101 Building 9 - Second Floor

Drawn By: GB

Date: 10.02.17

Scale: 1:250/1:1250 @A3

BARRATT HOMES

Barratt North Scotland
Blairton House, Old Aberdeen Road, Balmedie, Aberdeenshire, AB23 8SH
Tel: 01358 741 300 Fax: 01358 743 858

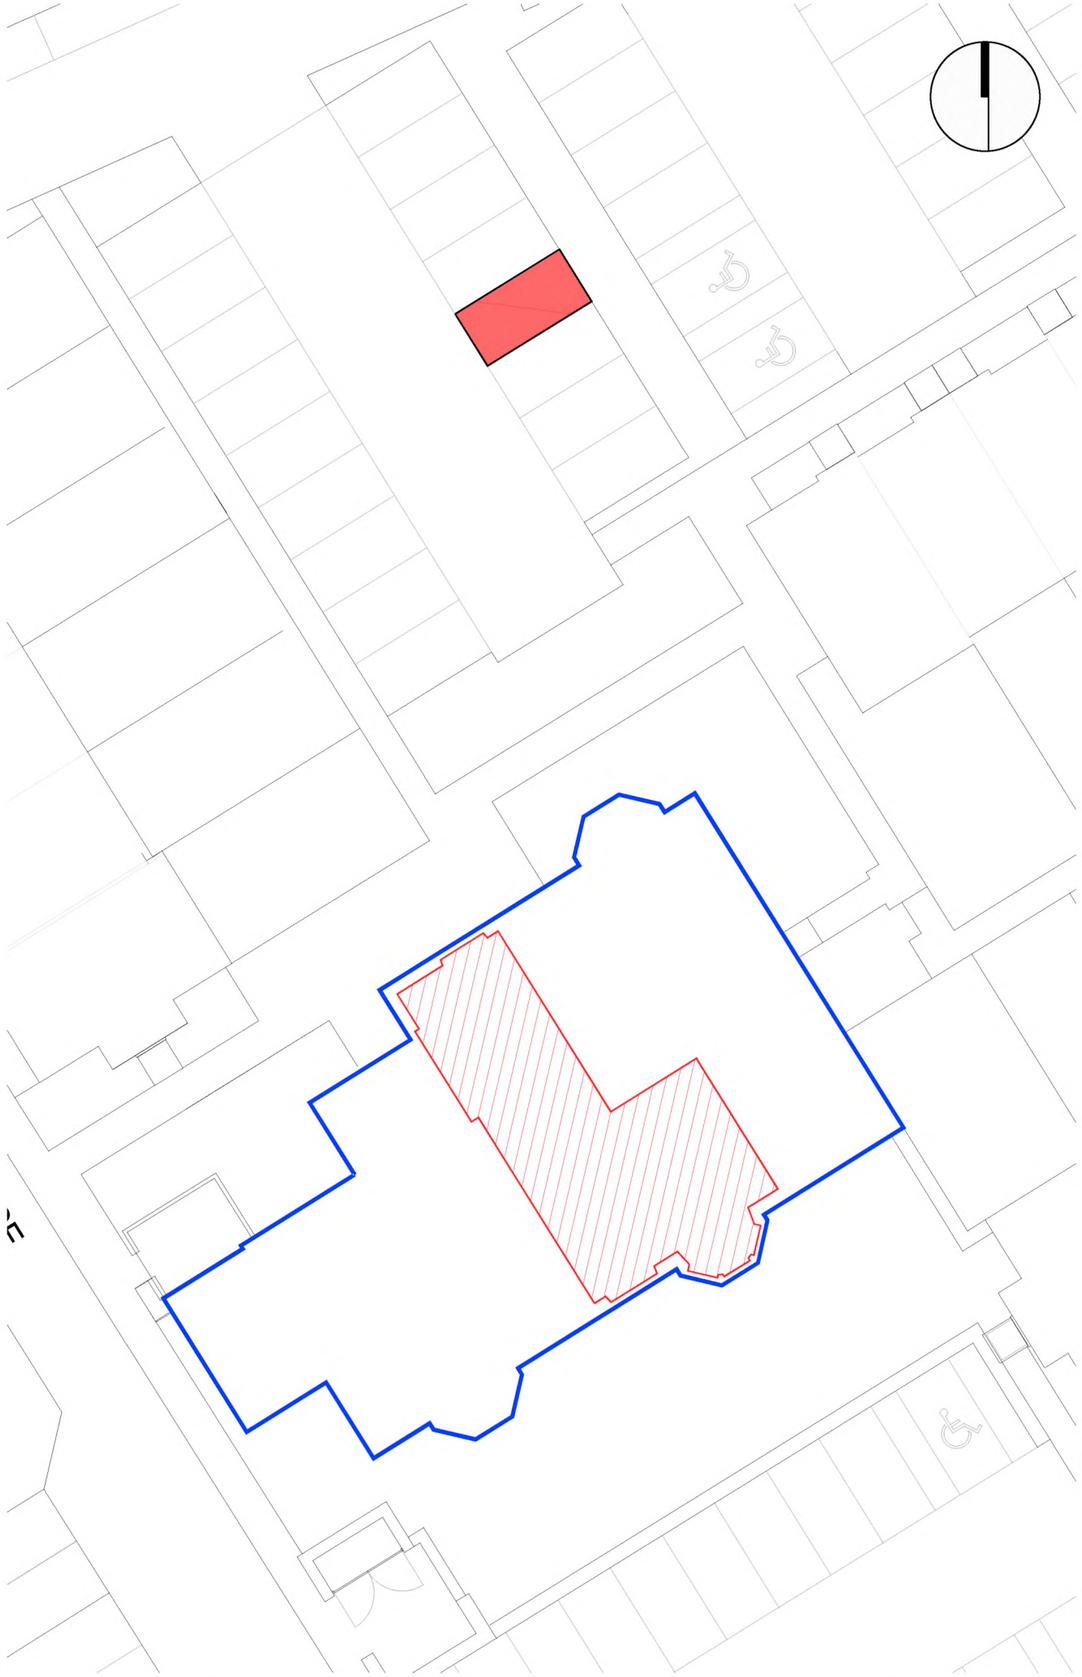

PLOT BOUNDARY SCALE 1:250

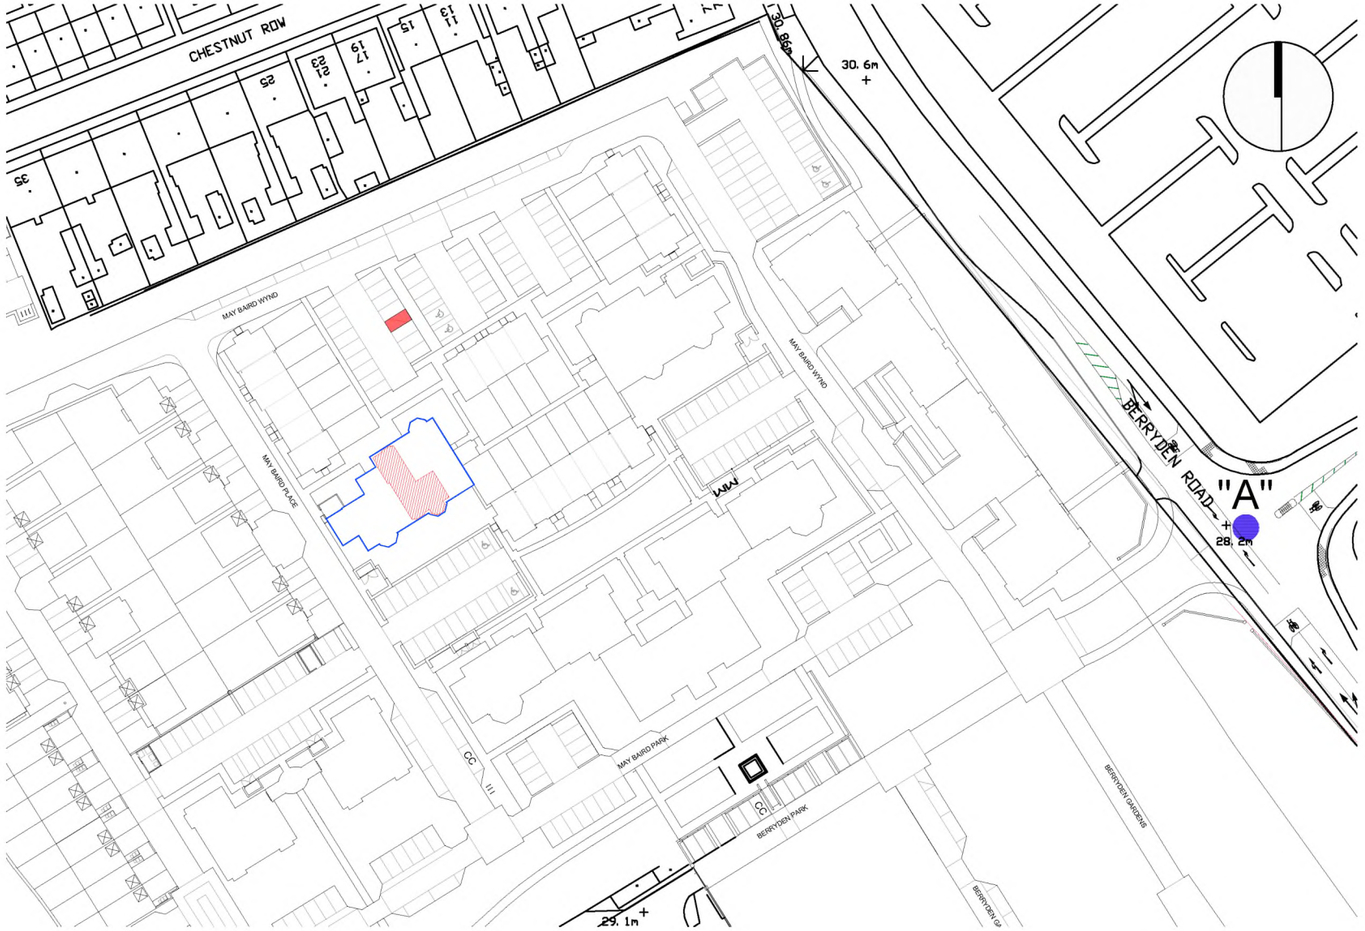

SCALE 1:1250

"A" ORDNANCE SURVEY GR NJ 93155 07223

BLOCK BOUNDARY

PLOT INTERNAL

PARKING SPACE

DPA unique identifier ABN127678-GRD FLR

Rev.	Date	Details	Drawn

Issued for:

LEGAL FEU PLAN

Development: Westburn Gardens

Address: 87 May Baird Wynd Aberdeen

Project No: 6177

Dwg No: LE -- 102

Rev:

Drawing: Plot 102 West Villa - Ground Floor

Drawn By: GB

Date: 10.02.17

Scale: 1:250/1:1250 @A3

BARRATT HOMES

Barratt North Scotland

Blairton House, Old Aberdeen Road, Balmedie, Aberdeenshire, AB23 8SH

Tel: 01358 741 300 Fax: 01358 743 858

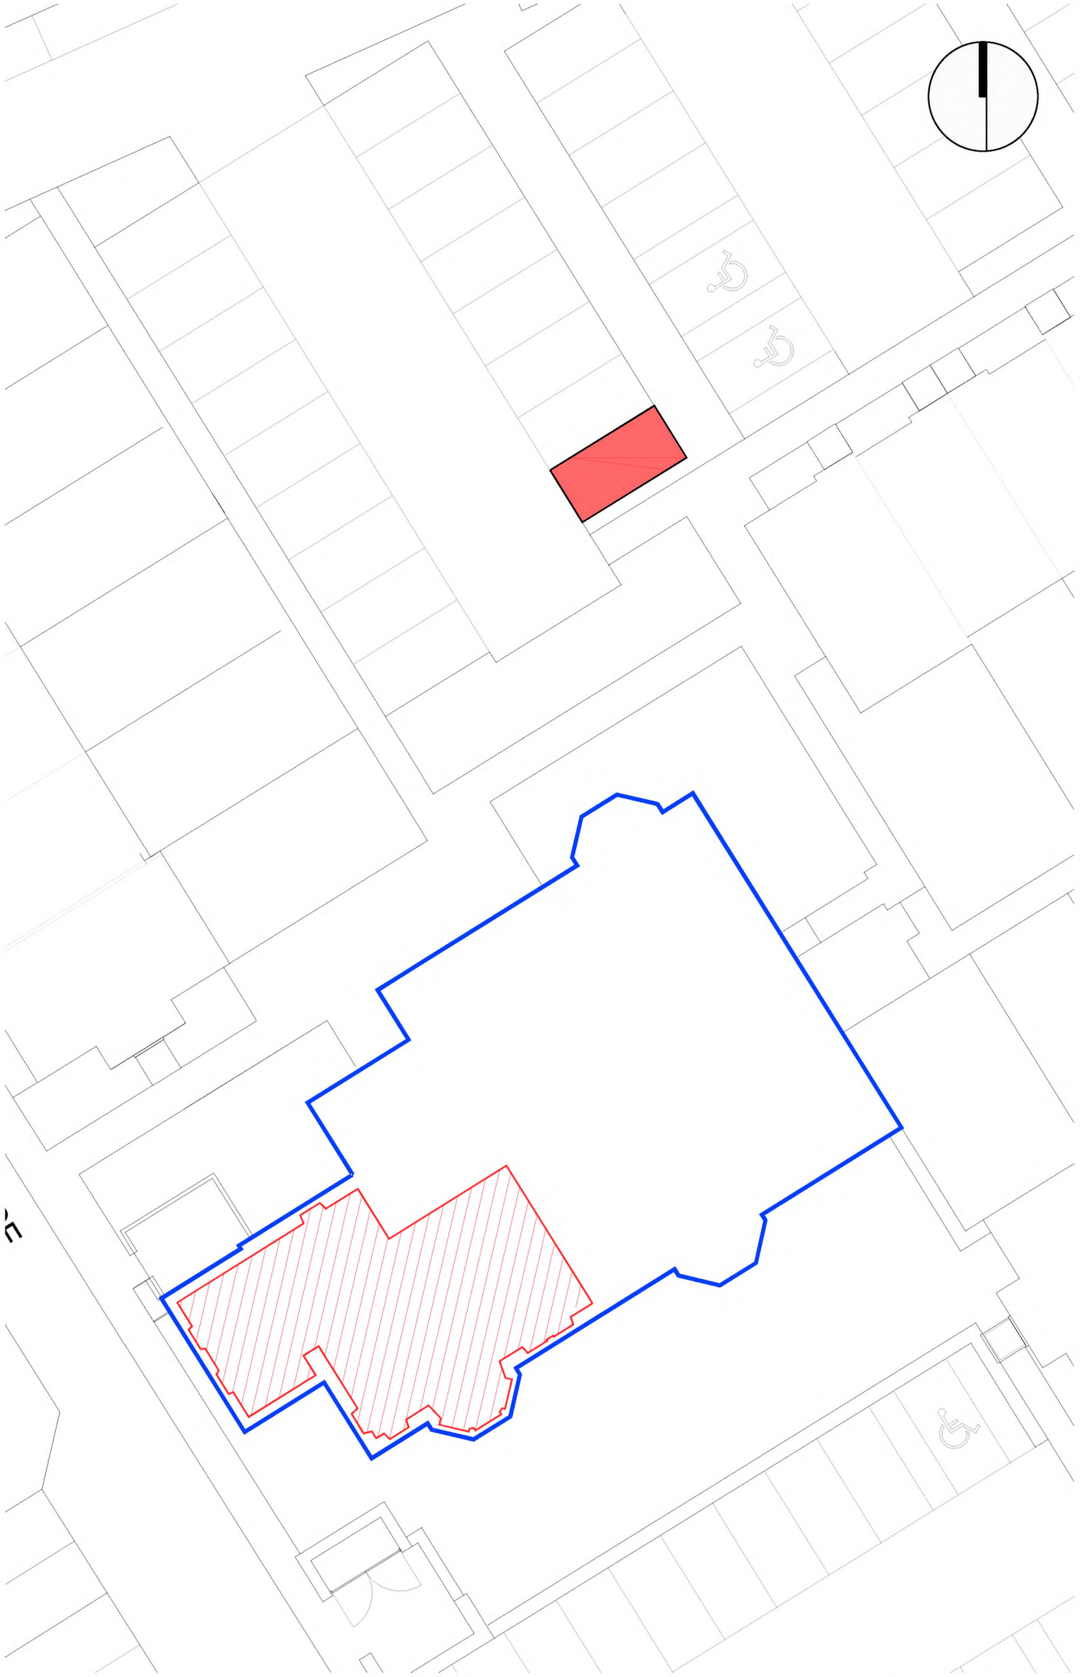

PLOT BOUNDARY SCALE 1:250

SCALE 1:1250

"A" ORDNANCE SURVEY GR NJ 93155 07223

BLOCK BOUNDARY

PLOT INTERNAL

PARKING SPACE

DPA unique identifier ABN127678-GRD FLR

Rev.	Date	Details	Drawn

Issued for:

LEGAL FEU PLAN

Development: Westburn Gardens

Address: 88 May Baird Wynd Aberdeen

Project No: 6177

Dwg No: LE -- 103

Rev:

Drawing: Plot 103 West Villa - Ground Floor

Drawn By: GB

Date: 10.02.17

Scale: 1:250/1:1250 @A3

BARRATT HOMES

Barratt North Scotland
Blairton House, Old Aberdeen Road, Balmedie, Aberdeenshire, AB23 8SH
Tel: 01358 741 300 Fax: 01358 743 858

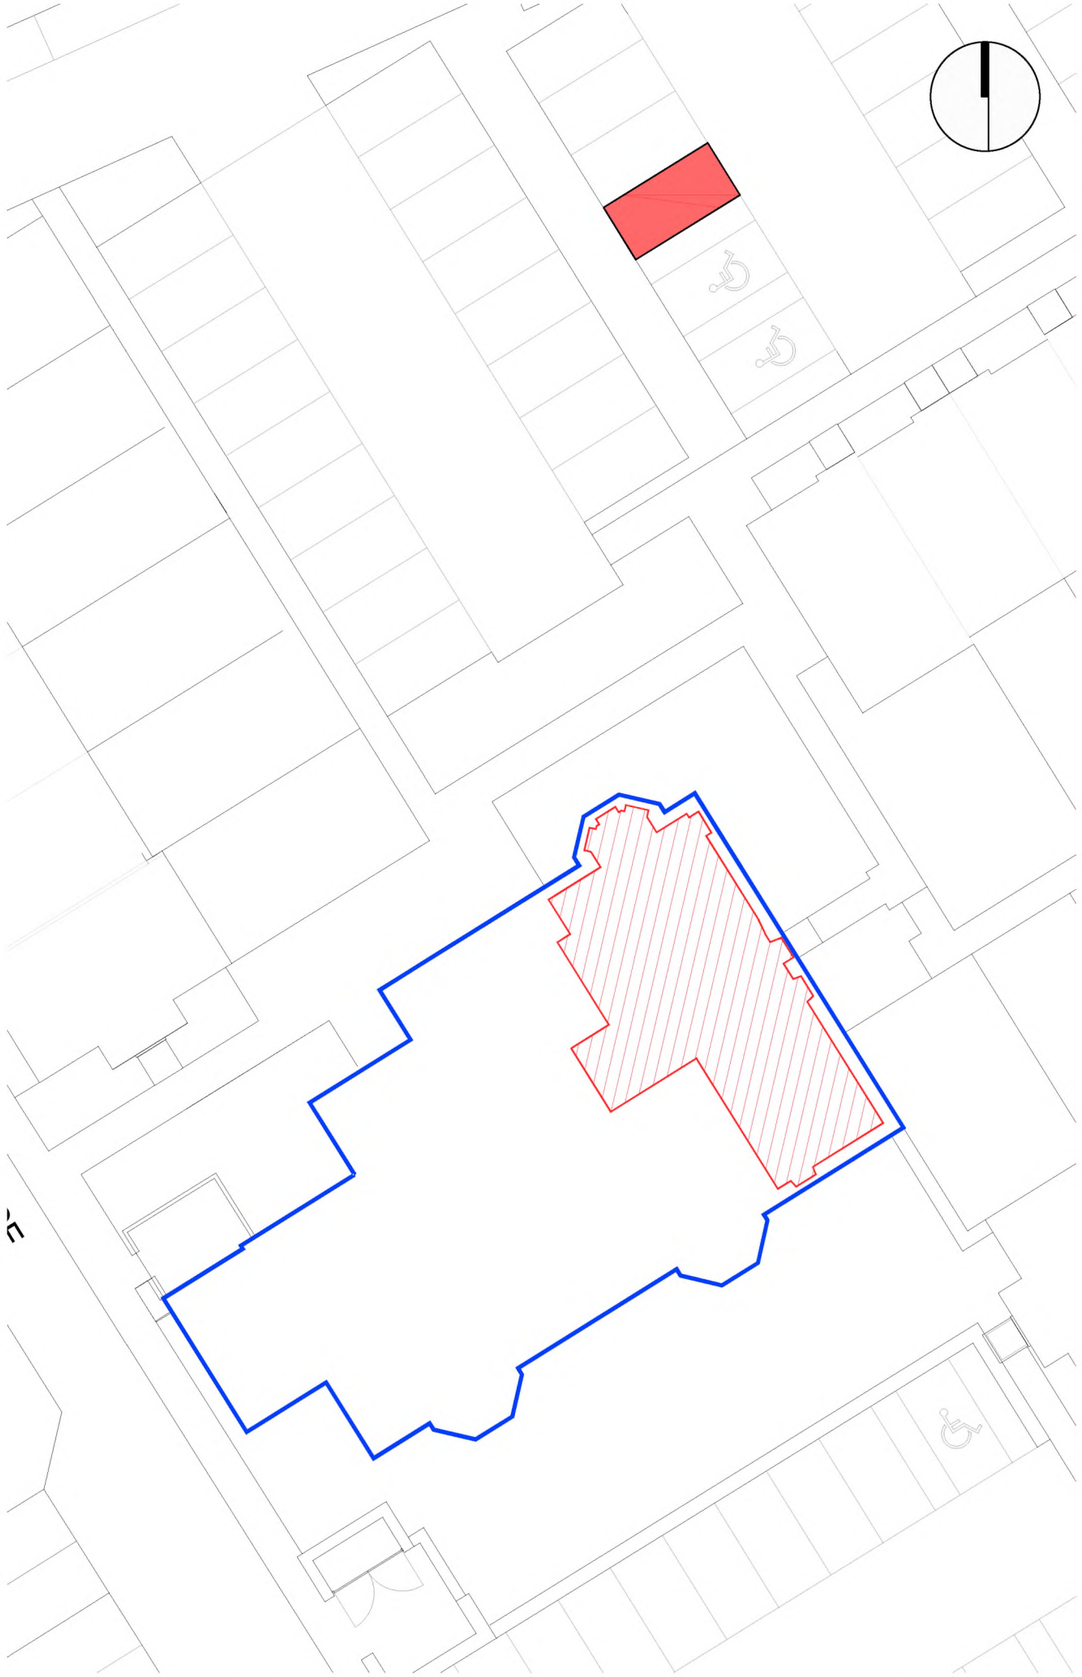

PLOT BOUNDARY SCALE 1:250

SCALE 1:1250

"A" ORDNANCE SURVEY GR NJ 93155 07223

BLOCK BOUNDARY

PLOT INTERNAL

PARKING SPACE

DPA unique identifier ABN127678-GRD FLR

Rev.	Date	Details	Drawn

Issued for:

LEGAL FEU PLAN

Development: Westburn Gardens

Address: 86 May Baird Wynd Aberdeen

Project No: 6177

Dwg No: LE -- 104

Rev:

Drawing: Plot 104 - Self Contained West Villa - Ground Floor

Drawn By: GB

Date: 10.02.17

Scale: 1:250/1:1250 @A3

BARRATT HOMES

Barratt North Scotland
Blairton House, Old Aberdeen Road, Balmedie, Aberdeenshire, AB23 8SH
Tel: 01358 741 300 Fax: 01358 743 858

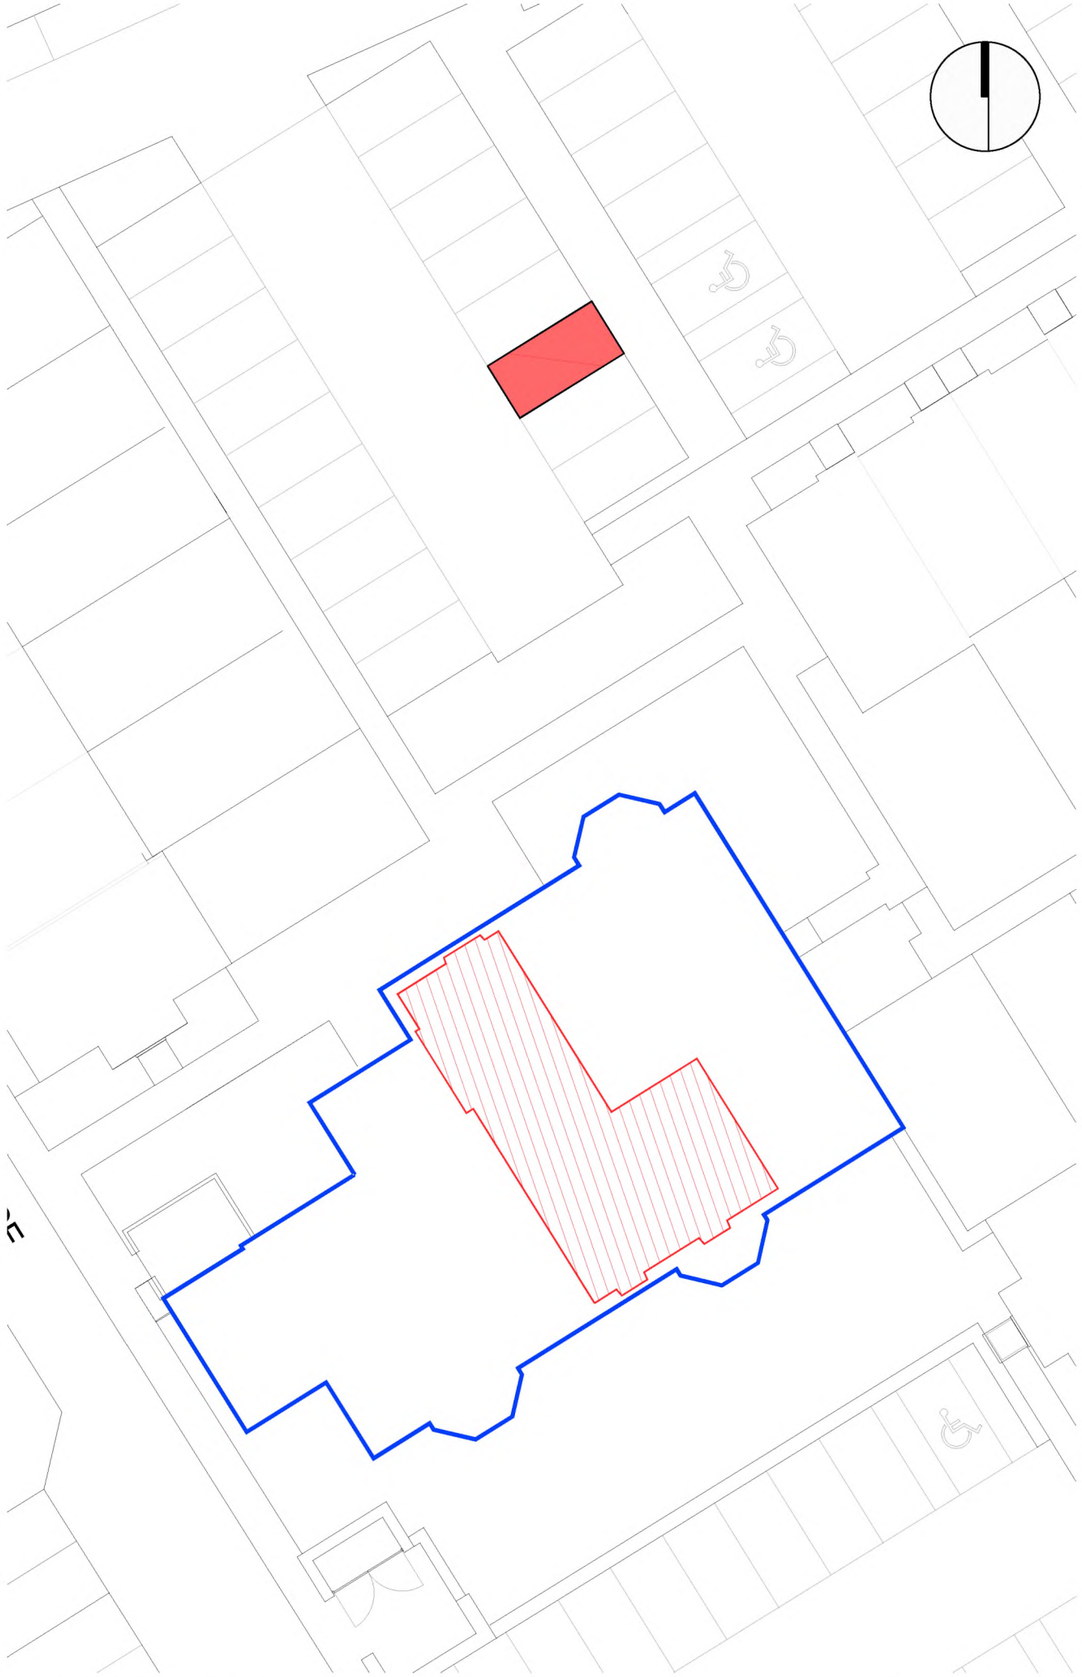

SCALE 1:250

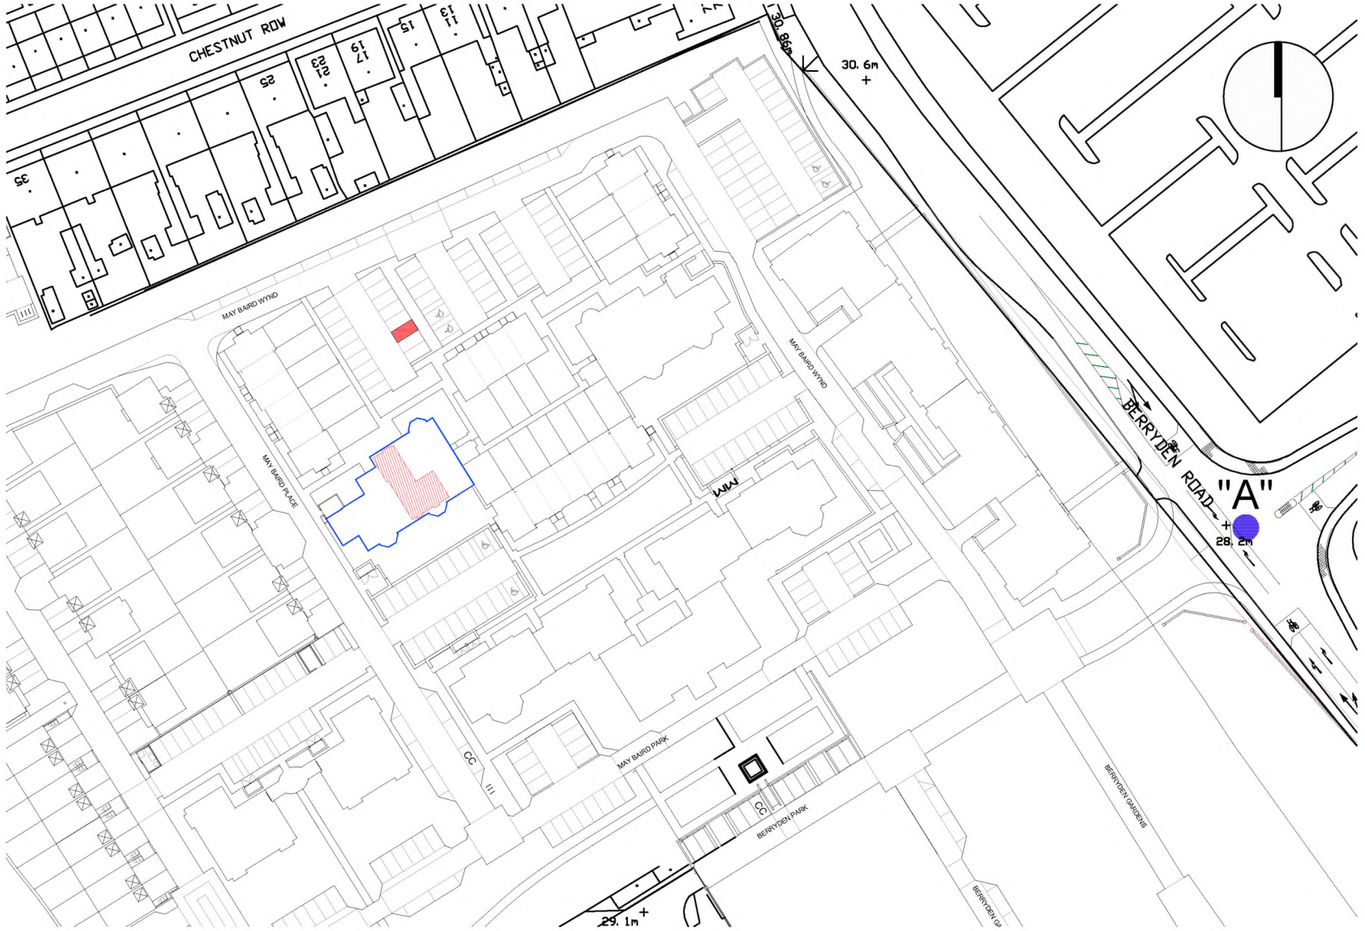

SCALE 1:1250

"A" ORDNANCE SURVEY GR NJ 93155 07223

BLOCK BOUNDARY

PLOT INTERNAL

PARKING SPACE

DPA unique identifier ABN127678-1ST FLR

Rev.	Date	Details	Drawn

Issued for:

LEGAL FEU PLAN

Development: Westburn Gardens

Address: 90 May Baird Wynd Aberdeen

Project No: 6177

Dwg No: LE -- 105

Rev:

Drawing: Plot 105 West Villa - First Floor

Drawn By: GB

Date: 10.02.17

Scale: 1:250/1:1250 @A3

BARRATT HOMES

Barratt North Scotland
Blairton House, Old Aberdeen Road, Balmedie, Aberdeenshire, AB23 8SH

Tel: 01358 741 300 Fax: 01358 743 858

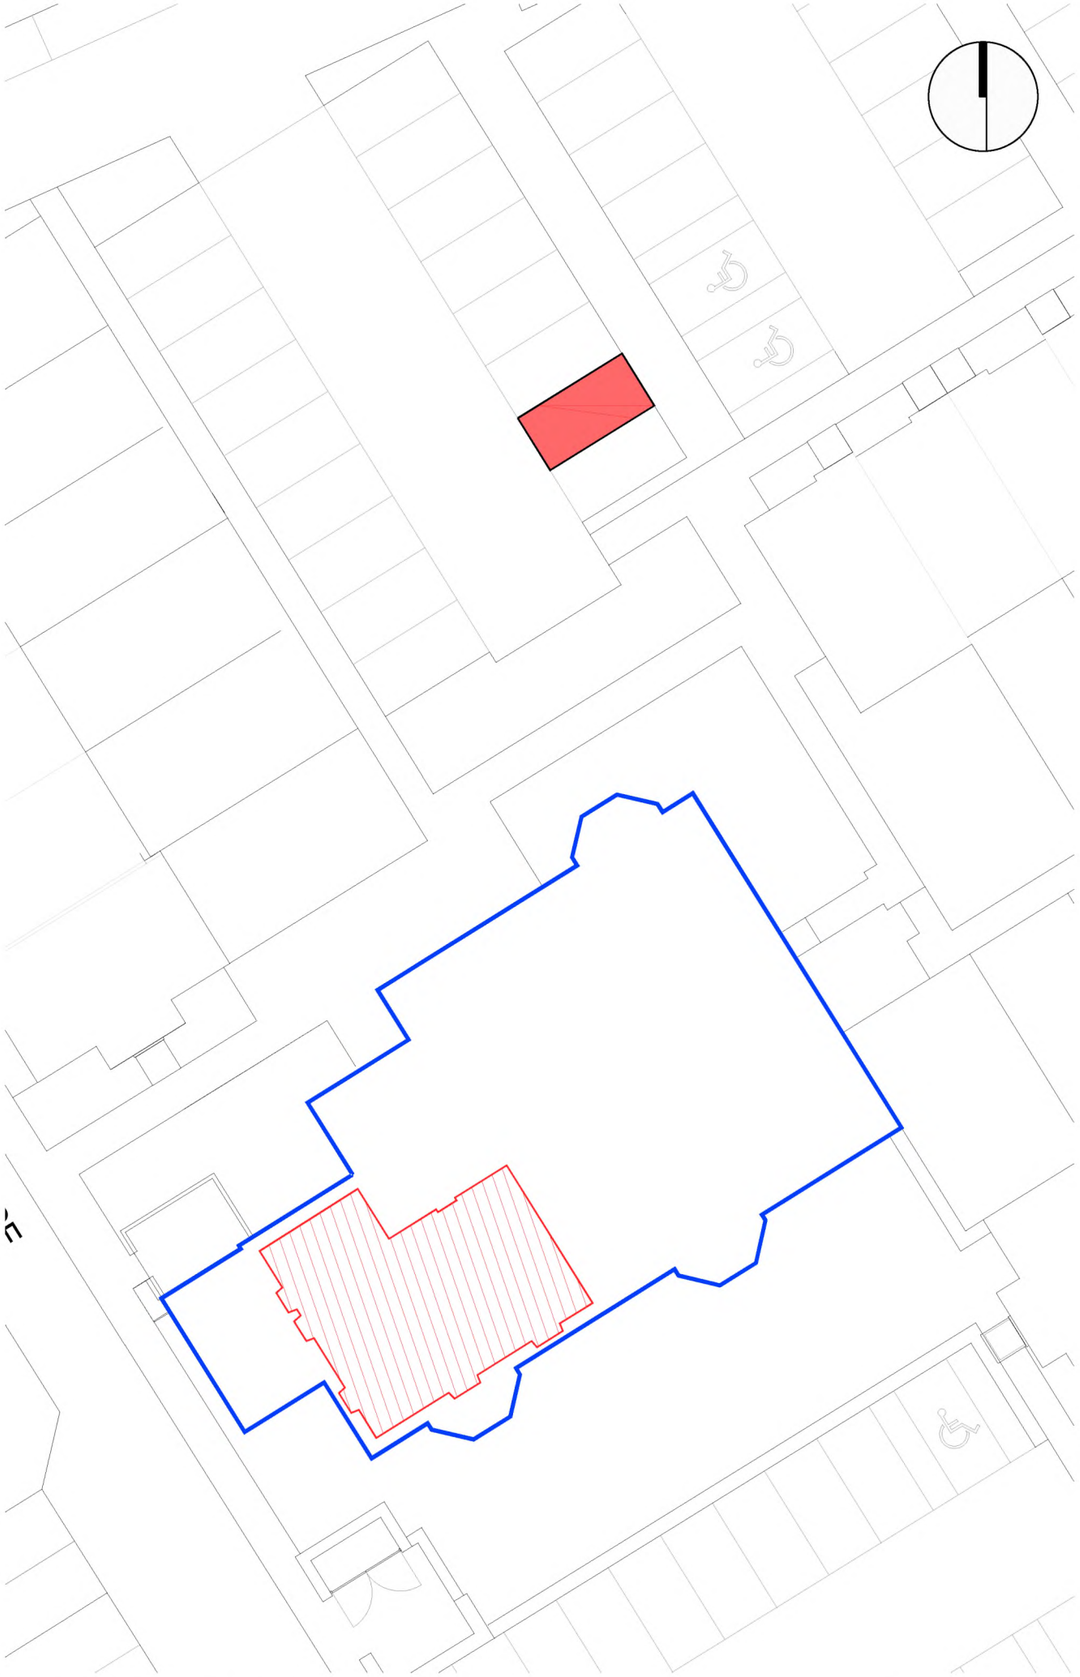

DPA unique identifier ABN127678-1ST FLR

"A" ORDNANCE SURVEY GR NJ 93155 07223

BLOCK BOUNDARY

PLOT INTERNAL

PARKING SPACE

Rev.	Date	Details	Drawn

Issued for:

LEGAL FEU PLAN

Development: Westburn Gardens	Project No: 6177
Address: 89 May Baird Wynd Aberdeen	Dwg No: LE -- 106
	Rev:
Drawing: Plot 106 West Villa - First Floor	Drawn By: GB / Date: 10.02.17
	Scale: 1:250/1:1250 @A3

BARRATT HOMES

Barratt North Scotland
Blairton House, Old Aberdeen Road, Balmedie, Aberdeenshire, AB23 8SH
Tel: 01358 741 300 Fax: 01358 743 858

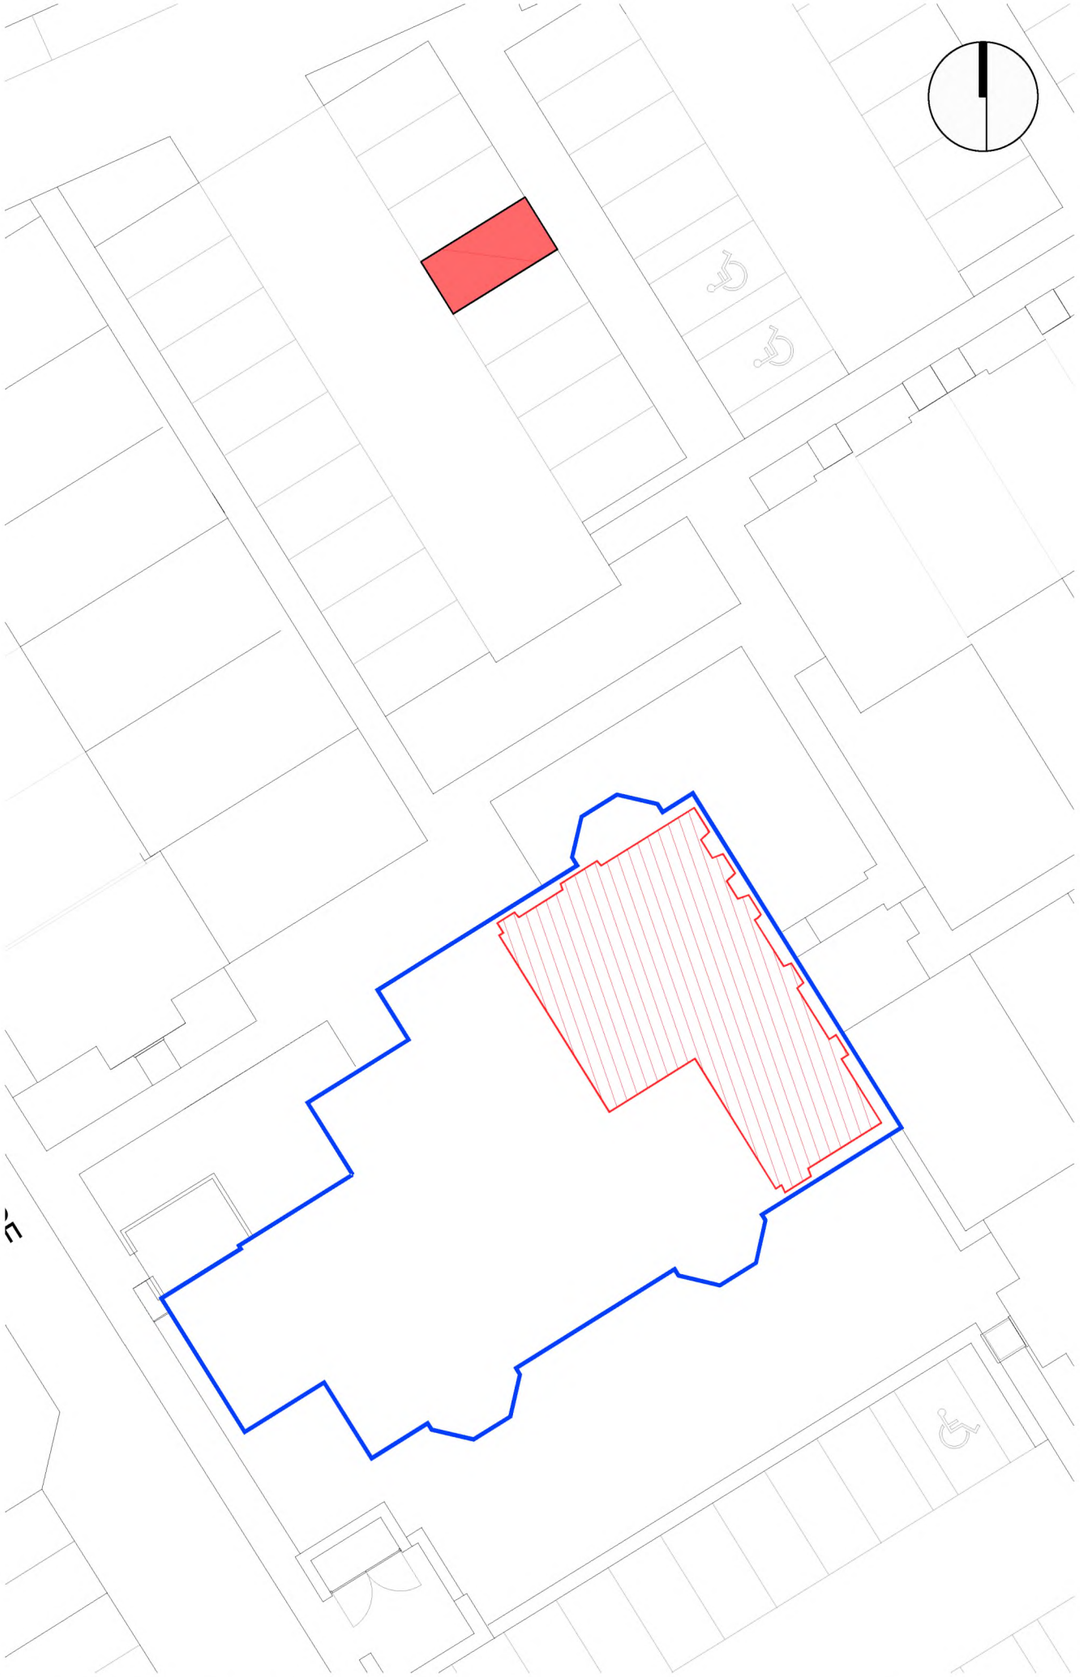

PLOT BOUNDARY SCALE 1:250

SCALE 1:1250

"A" ORDNANCE SURVEY GR NJ 93155 07223

BLOCK BOUNDARY

PLOT INTERNAL

PARKING SPACE

DPA unique identifier ABN127678-1ST FLR

Rev.	Date	Details	Drawn

Issued for:

LEGAL FEU PLAN

Development: Westburn Gardens

Address: 91 May Baird Wynd Aberdeen

Project No: 6177

Dwg No: LE -- 107

Rev:

Drawing: Plot 107 - Self Contained West Villa - First Floor

Drawn By: GB

Date: 10.02.17

Scale: 1:250/1:1250 @A3

BARRATT HOMES

Barratt North Scotland
Blairton House, Old Aberdeen Road, Balmedie, Aberdeenshire, AB23 8SH
Tel: 01358 741 300 Fax: 01358 743 858

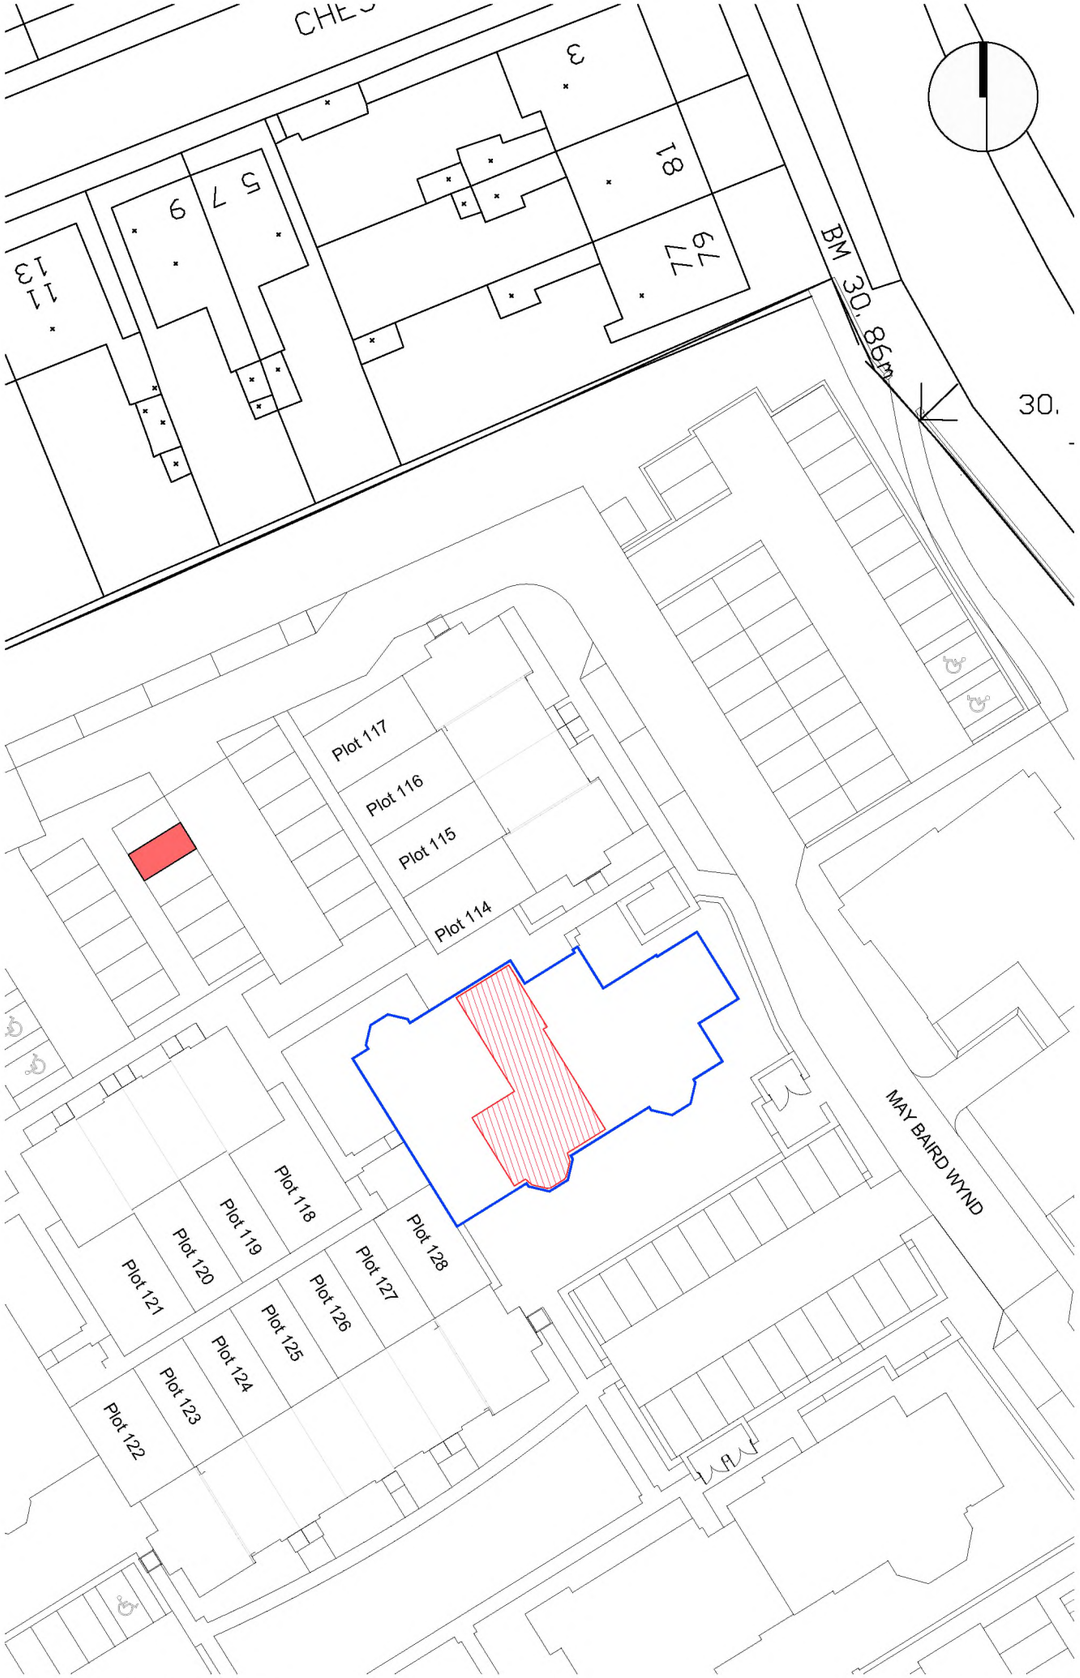

PLOT BOUNDARY SCALE 1:500

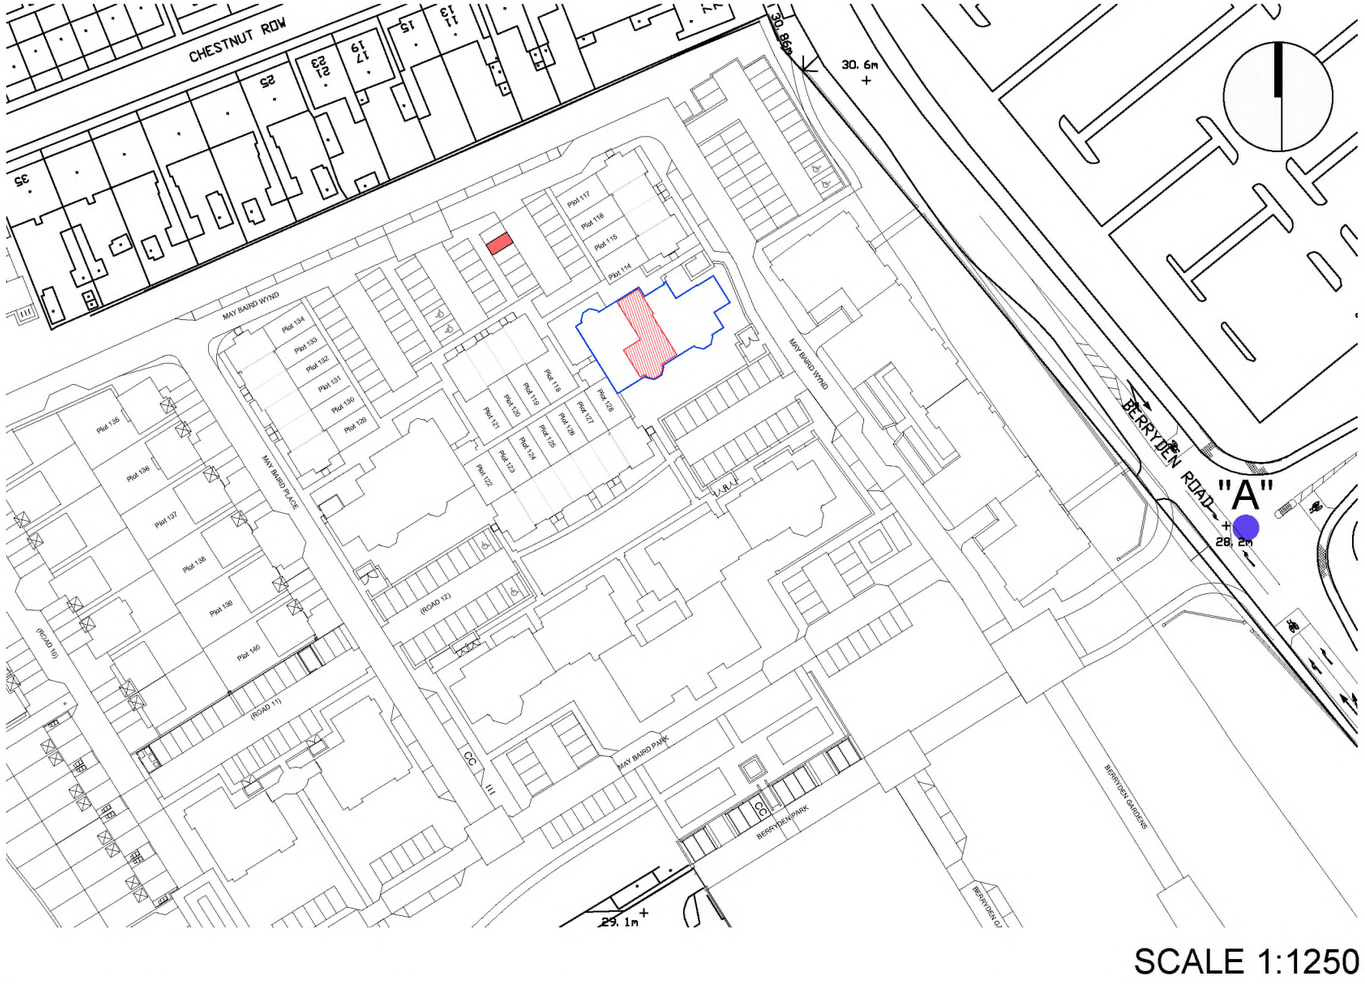

SCALE 1:1250

DPA unique identifier ABN127678-GRD FLR

"A" ORDNANCE SURVEY GR NJ 93155 07223

BLOCK BOUNDARY

PLOT INTERNAL

PARKING SPACE

Rev	Date	Details	Drawn

Issued for:

LEGAL FEU PLAN

Development: Westburn Gardens	Project No: 6177
Address: 73 May Baird Wynd Aberdeen	Dwg No: LE -- 108
	Rev:
Drawing: Plot 108 East Villa - Ground Floor	Drawn By: GB / Date: 02.03.18
	Scale: 1:500/1:1250 @A3

Barratt North Scotland
Blairton House, Old Aberdeen Road, Balmedie, Aberdeenshire, AB23 8SH
Tel: 01358 741 300 Fax: 01358 743 858

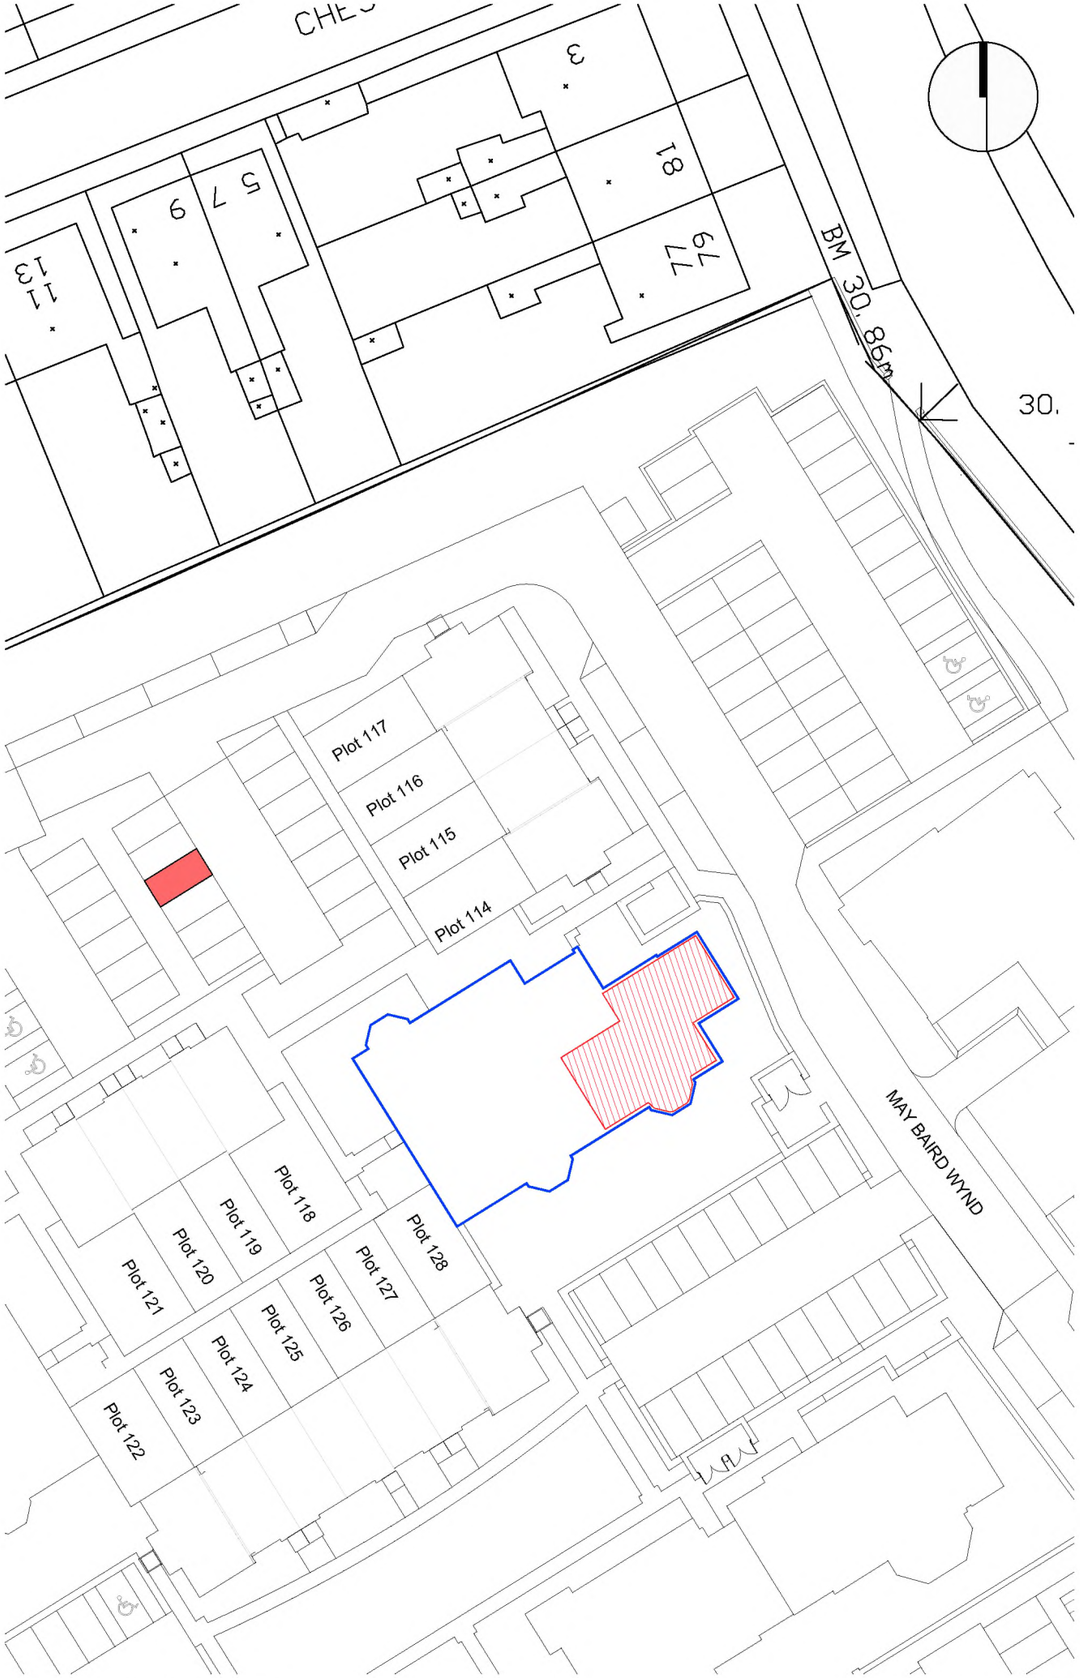

PLOT BOUNDARY SCALE 1:500

SCALE 1:1250

"A" ORDNANCE SURVEY GR NJ 93155 07223

BLOCK BOUNDARY

PLOT INTERNAL

PARKING SPACE

DPA unique identifier ABN127678-GRD FLR

Rev	Date	Details	Drawn

Issued for:

LEGAL FEU PLAN

Development: Westburn Gardens	Project No: 6177
Address: 74 May Baird Wynd Aberdeen	Dwg No: LE -- 109
	Rev:
Drawing: Plot 109 East Villa - Ground Floor	Drawn By: GB / Date: 02.03.18
	Scale: 1:500/1:1250 @A3

Barratt North Scotland
Blairton House, Old Aberdeen Road, Balmedie, Aberdeenshire, AB23 8SH
Tel: 01358 741 300 Fax: 01358 743 858

PLOT BOUNDARY SCALE 1:500

SCALE 1:1250

"A" ORDNANCE SURVEY GR NJ 93155 07223

BLOCK BOUNDARY

PLOT INTERNAL

PARKING SPACE

DPA unique identifier ABN127678-GRD FLR

Rev	Date	Details	Drawn

Issued for:

LEGAL FEU PLAN

Development: Westburn Gardens	Project No: 6177
Address: 72 May Baird Wynd Aberdeen	Dwg No: LE -- 110
	Rev:
Drawing: Plot 110 East Villa - Ground Floor	Drawn By: GB / Date: 02.03.18
	Scale: 1:500/1:1250 @A3

Barratt North Scotland
Blairton House, Old Aberdeen Road, Balmedie, Aberdeenshire, AB23 8SH
Tel: 01358 741 300 Fax: 01358 743 858

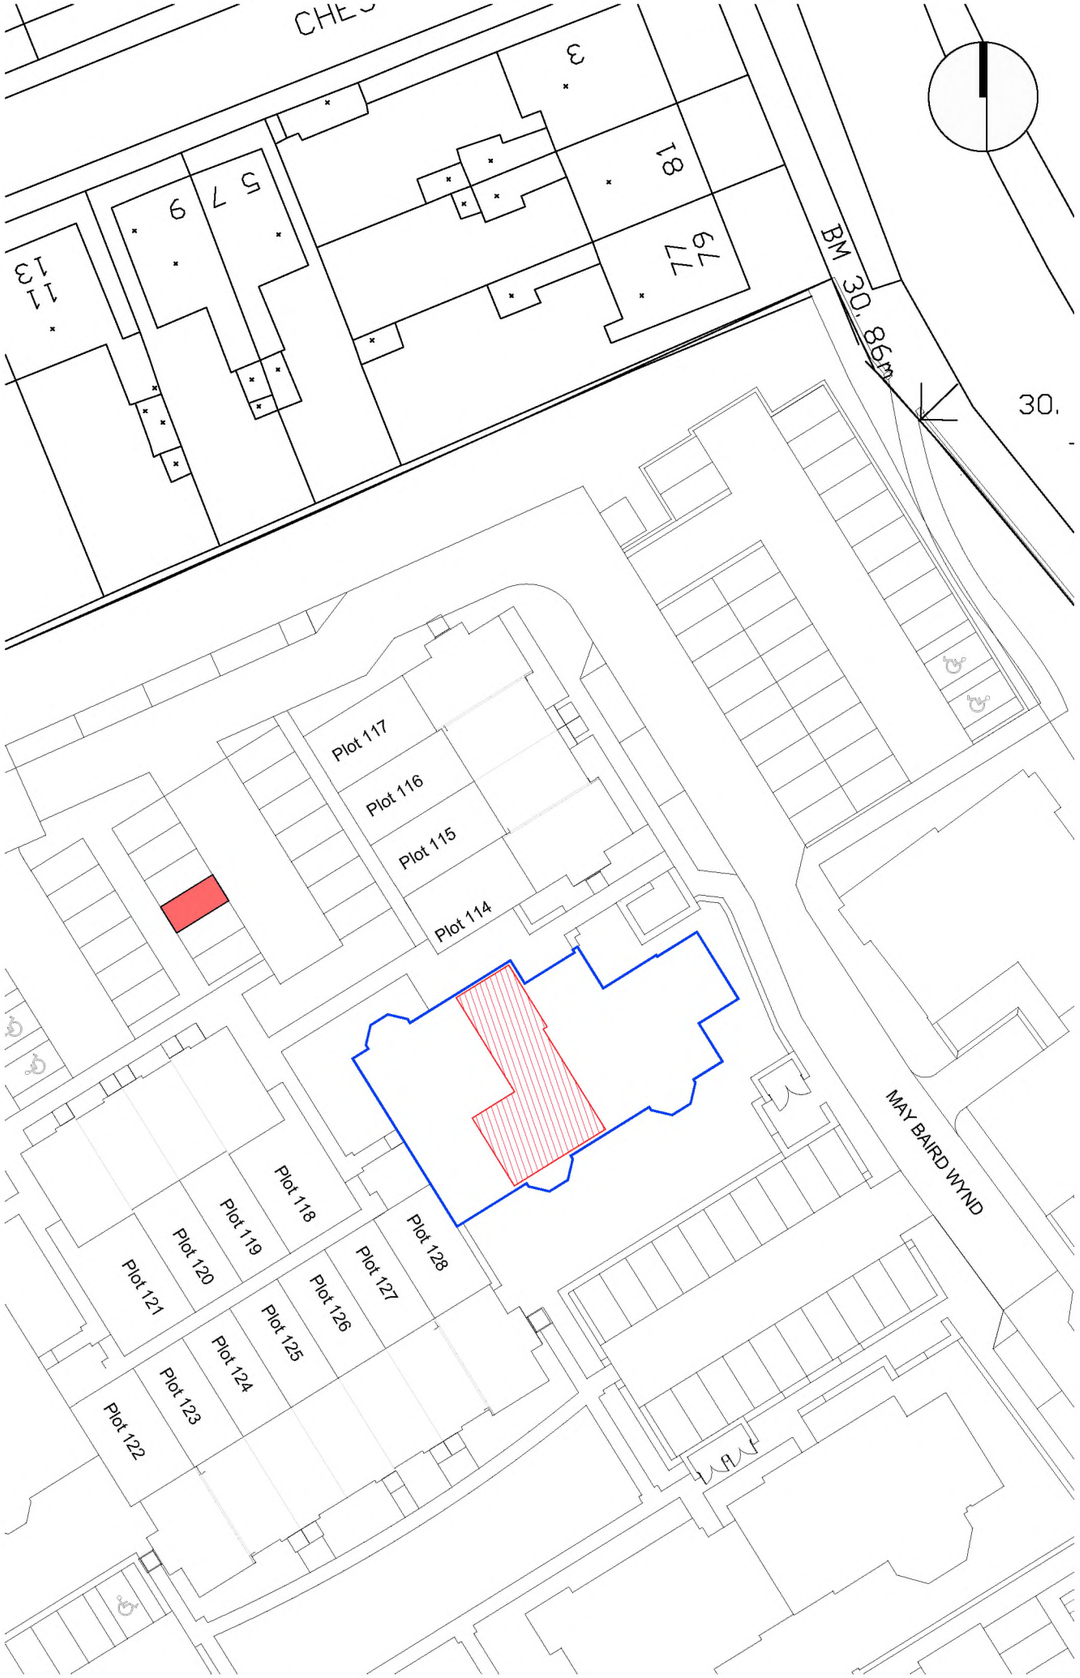

PLOT BOUNDARY SCALE 1:500

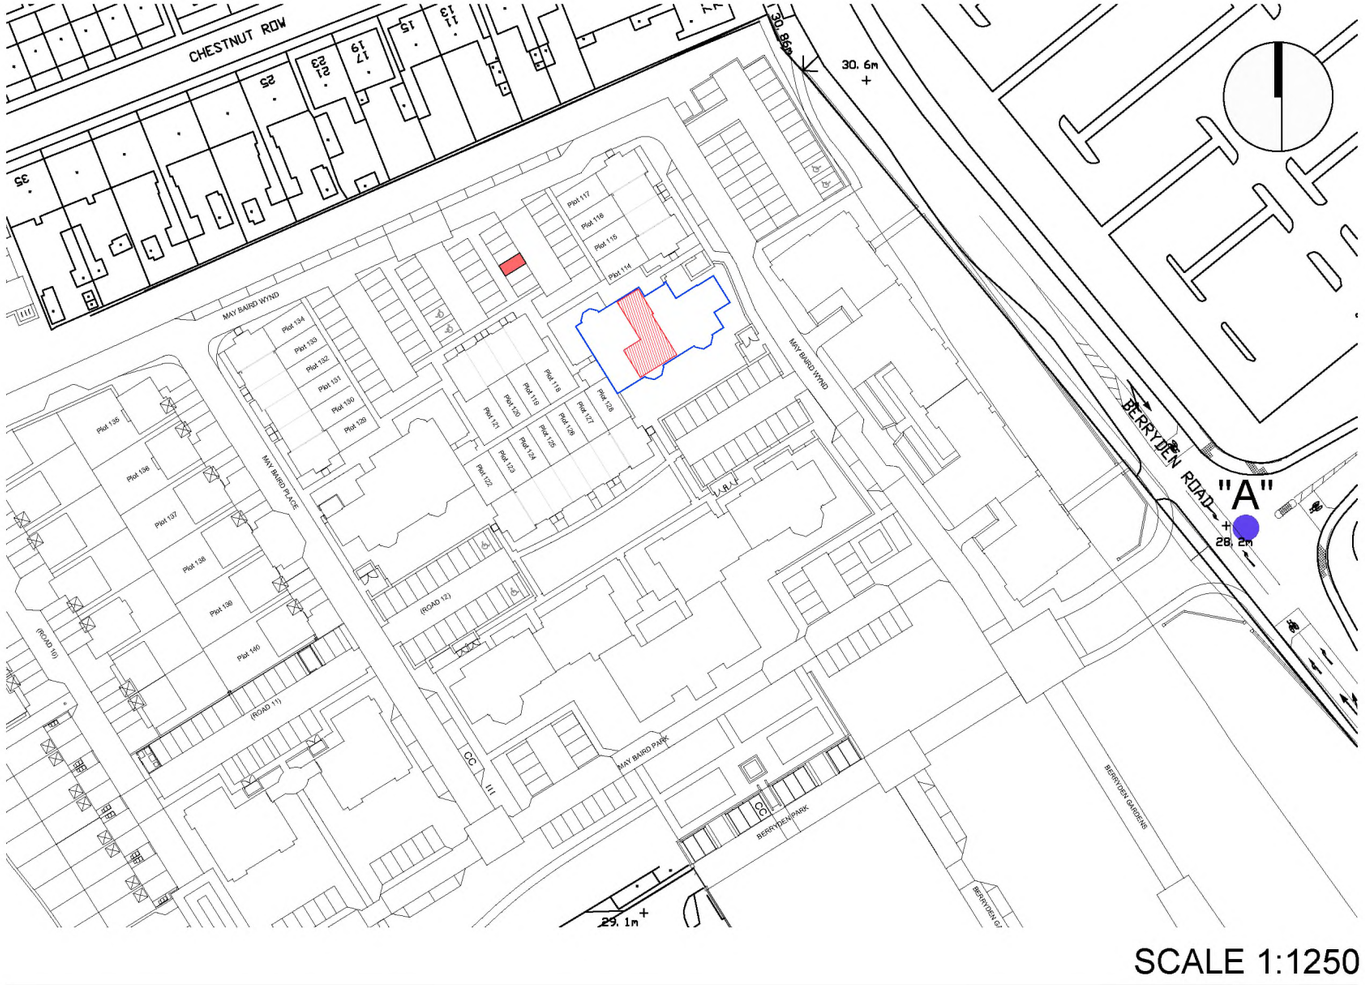

SCALE 1:1250

"A" ORDNANCE SURVEY GR NJ 93155 07223

BLOCK BOUNDARY

PLOT INTERNAL

PARKING SPACE

DPA unique identifier ABN127678-1ST FLR

Rev	Date	Details	Drawn

Issued for:

LEGAL FEU PLAN

Development: Westburn Gardens	Project No: 6177
Address: 76 May Baird Wynd Aberdeen	Dwg No: LE -- 111
	Rev:
Drawing: Plot 111 East Villa - First Floor	Drawn By: GB / Date: 02.03.18
	Scale: 1:500/1:1250 @A3

Barratt North Scotland
Blairton House, Old Aberdeen Road, Balmedie, Aberdeenshire, AB23 8SH
Tel: 01358 741 300 Fax: 01358 743 858

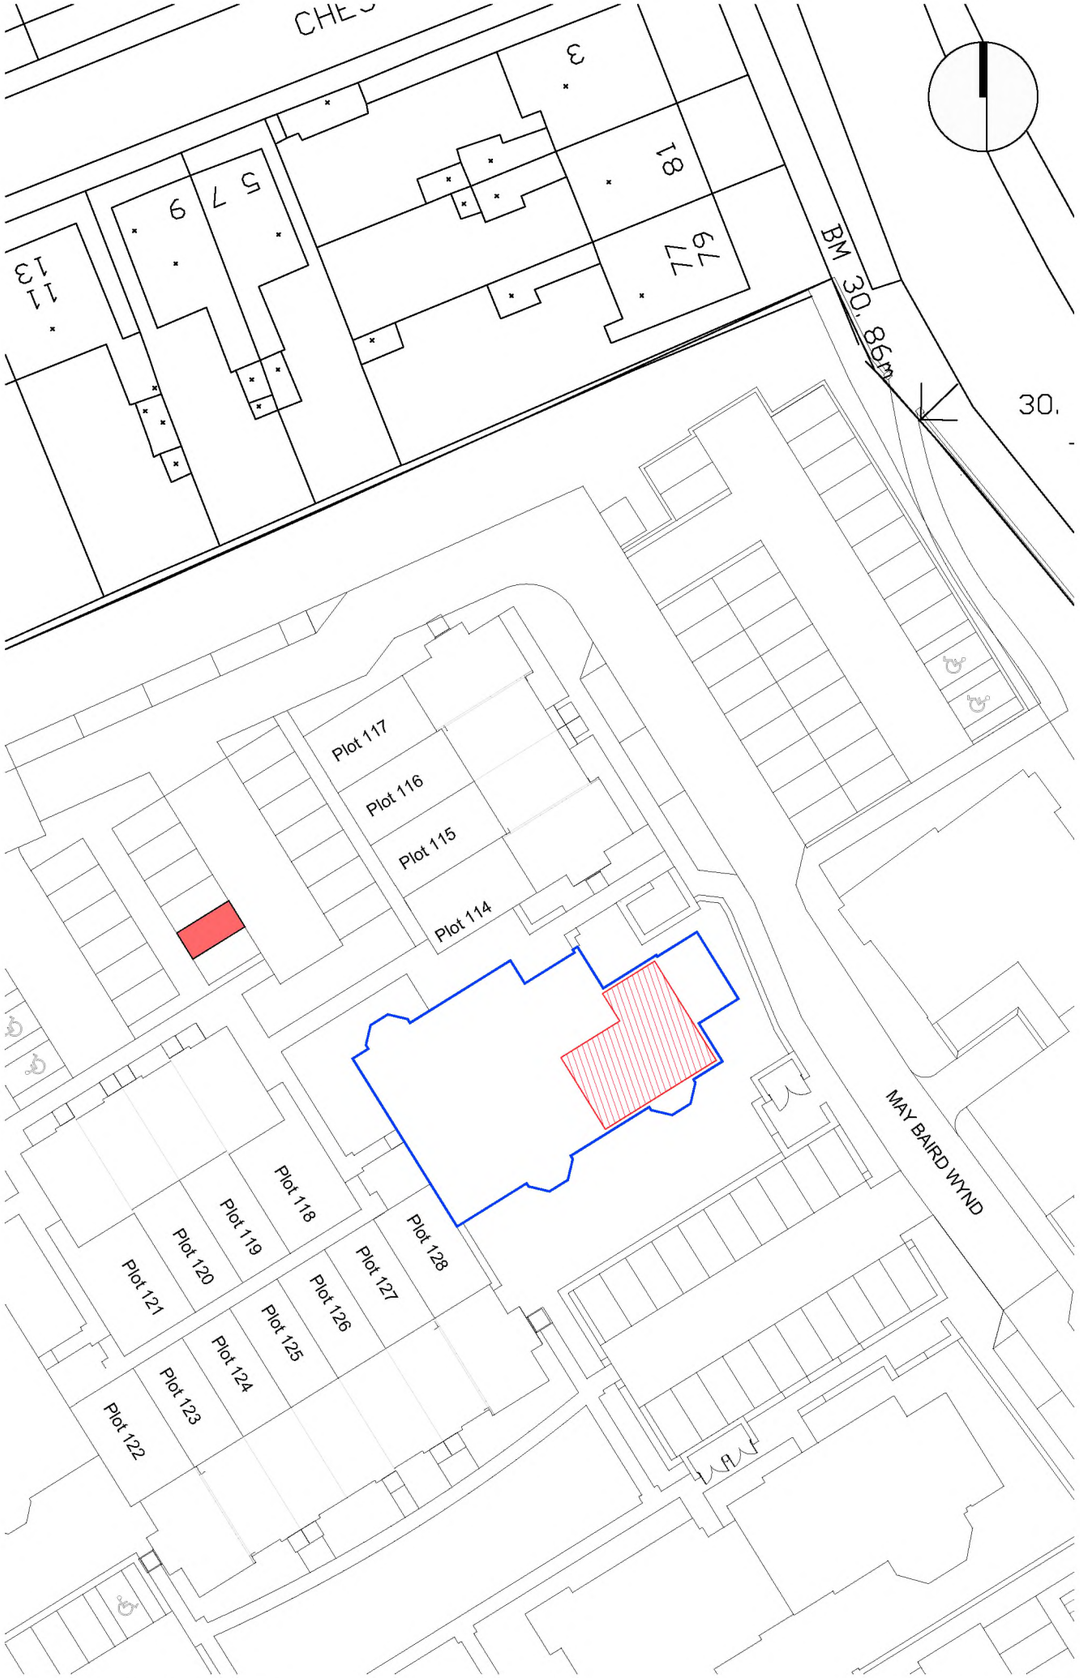

PLOT BOUNDARY SCALE 1:500

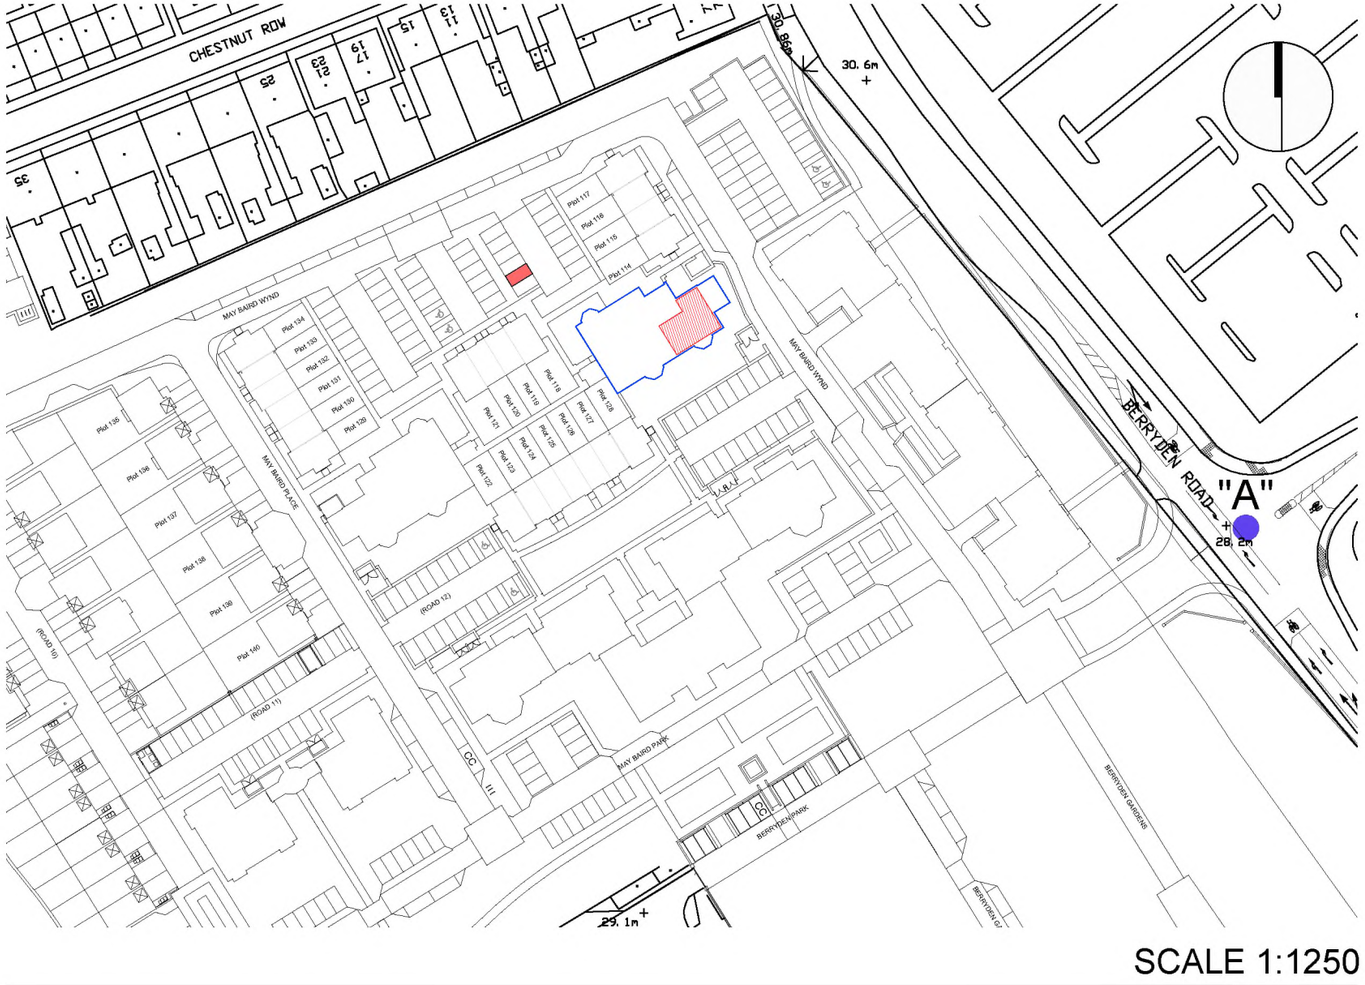

SCALE 1:1250

DPA unique identifier ABN127678-1ST FLR

"A" ORDNANCE SURVEY GR NJ 93155 07223

BLOCK BOUNDARY

PLOT INTERNAL

PARKING SPACE

Rev	Date	Details	Drawn

Issued for:

LEGAL FEU PLAN

Development: Westburn Gardens	Project No: 6177
Address: 75 May Baird Wynd Aberdeen	Dwg No: LE -- 112
	Rev:
Drawing: Plot 112 East Villa - First Floor	Drawn By: GB / Date: 02.03.18
	Scale: 1:500/1:1250 @A3

Barratt North Scotland
Blairton House, Old Aberdeen Road, Balmedie, Aberdeenshire, AB23 8SH
Tel: 01358 741 300 Fax: 01358 743 858

PLOT BOUNDARY SCALE 1:500

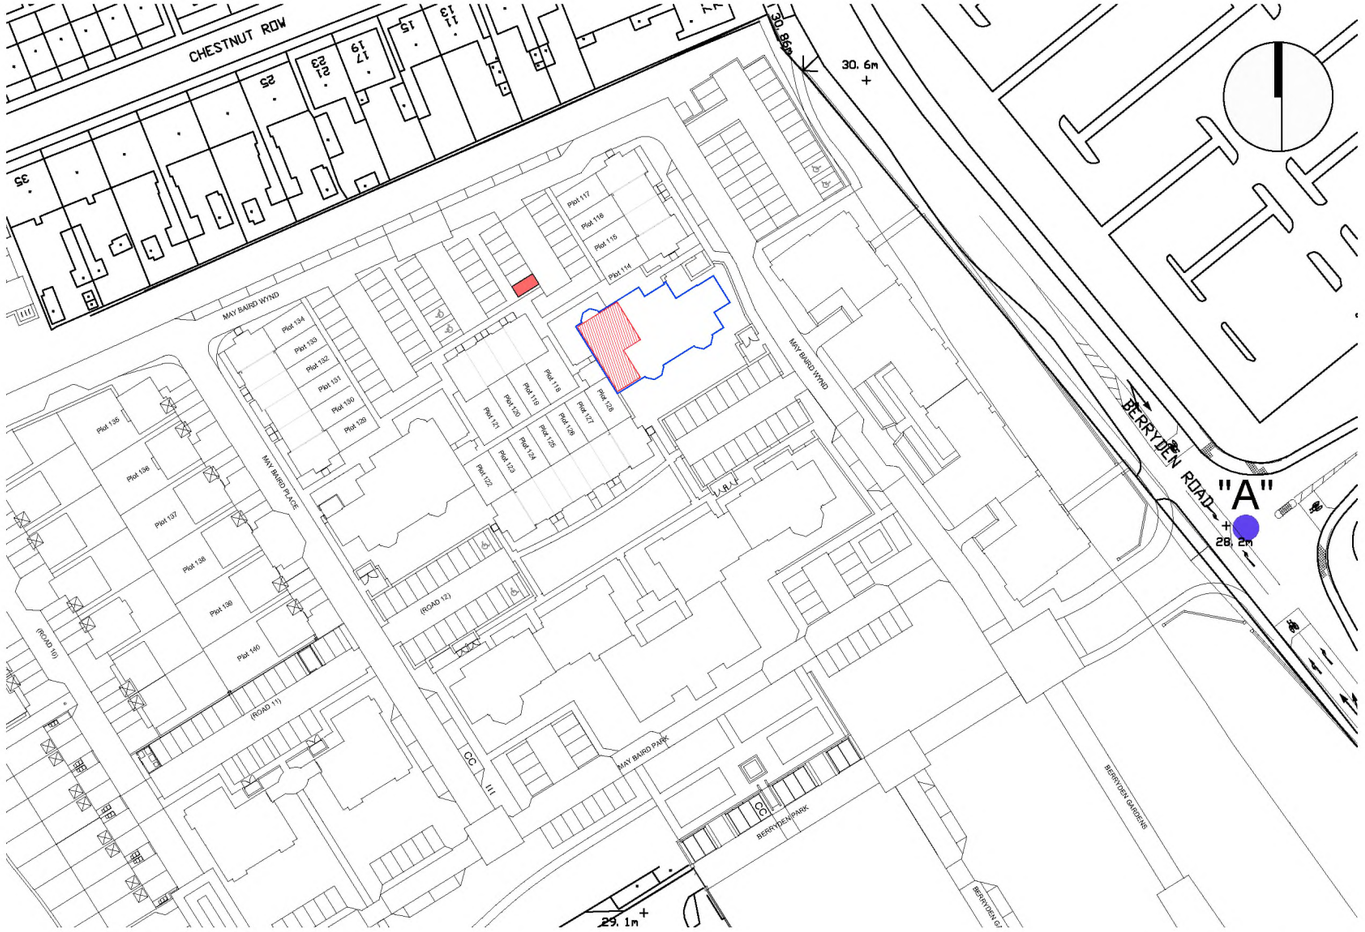

SCALE 1:1250

"A" ORDNANCE SURVEY GR NJ 93155 07223

BLOCK BOUNDARY

PLOT INTERNAL

PARKING SPACE

DPA unique identifier ABN127678-1ST FLR

Rev	Date	Details	Drawn

Issued for:

LEGAL FEU PLAN

Development: Westburn Gardens

Address: 77 May Baird Wynd Aberdeen

Project No: 6177

Dwg No: LE -- 113

Rev:

Drawing: Plot 113 East Villa - First Floor

Drawn By: GB

Date: 02.03.18

Scale: 1:500/1:1250 @A3

Barratt North Scotland
Blairton House, Old Aberdeen Road, Balmedie, Aberdeenshire, AB23 8SH
Tel: 01358 741 300 Fax: 01358 743 858

LEGEND

- UNDERGROUND PARKING SPACES BLOCKS 5-8
- UNDERGROUND PARKING SPACES OBELISK CAR PARK
- UNDERGROUND ATTENUATION TANKS
- BUILDING 5-8 SOLUMN OUTLINE
- OBELISK CAR PARK SOLUMN OUTLINE
- EXTENT OF SITE
- ORDNANCE SURVEY GRID REF NJ 93155 07223 "A"

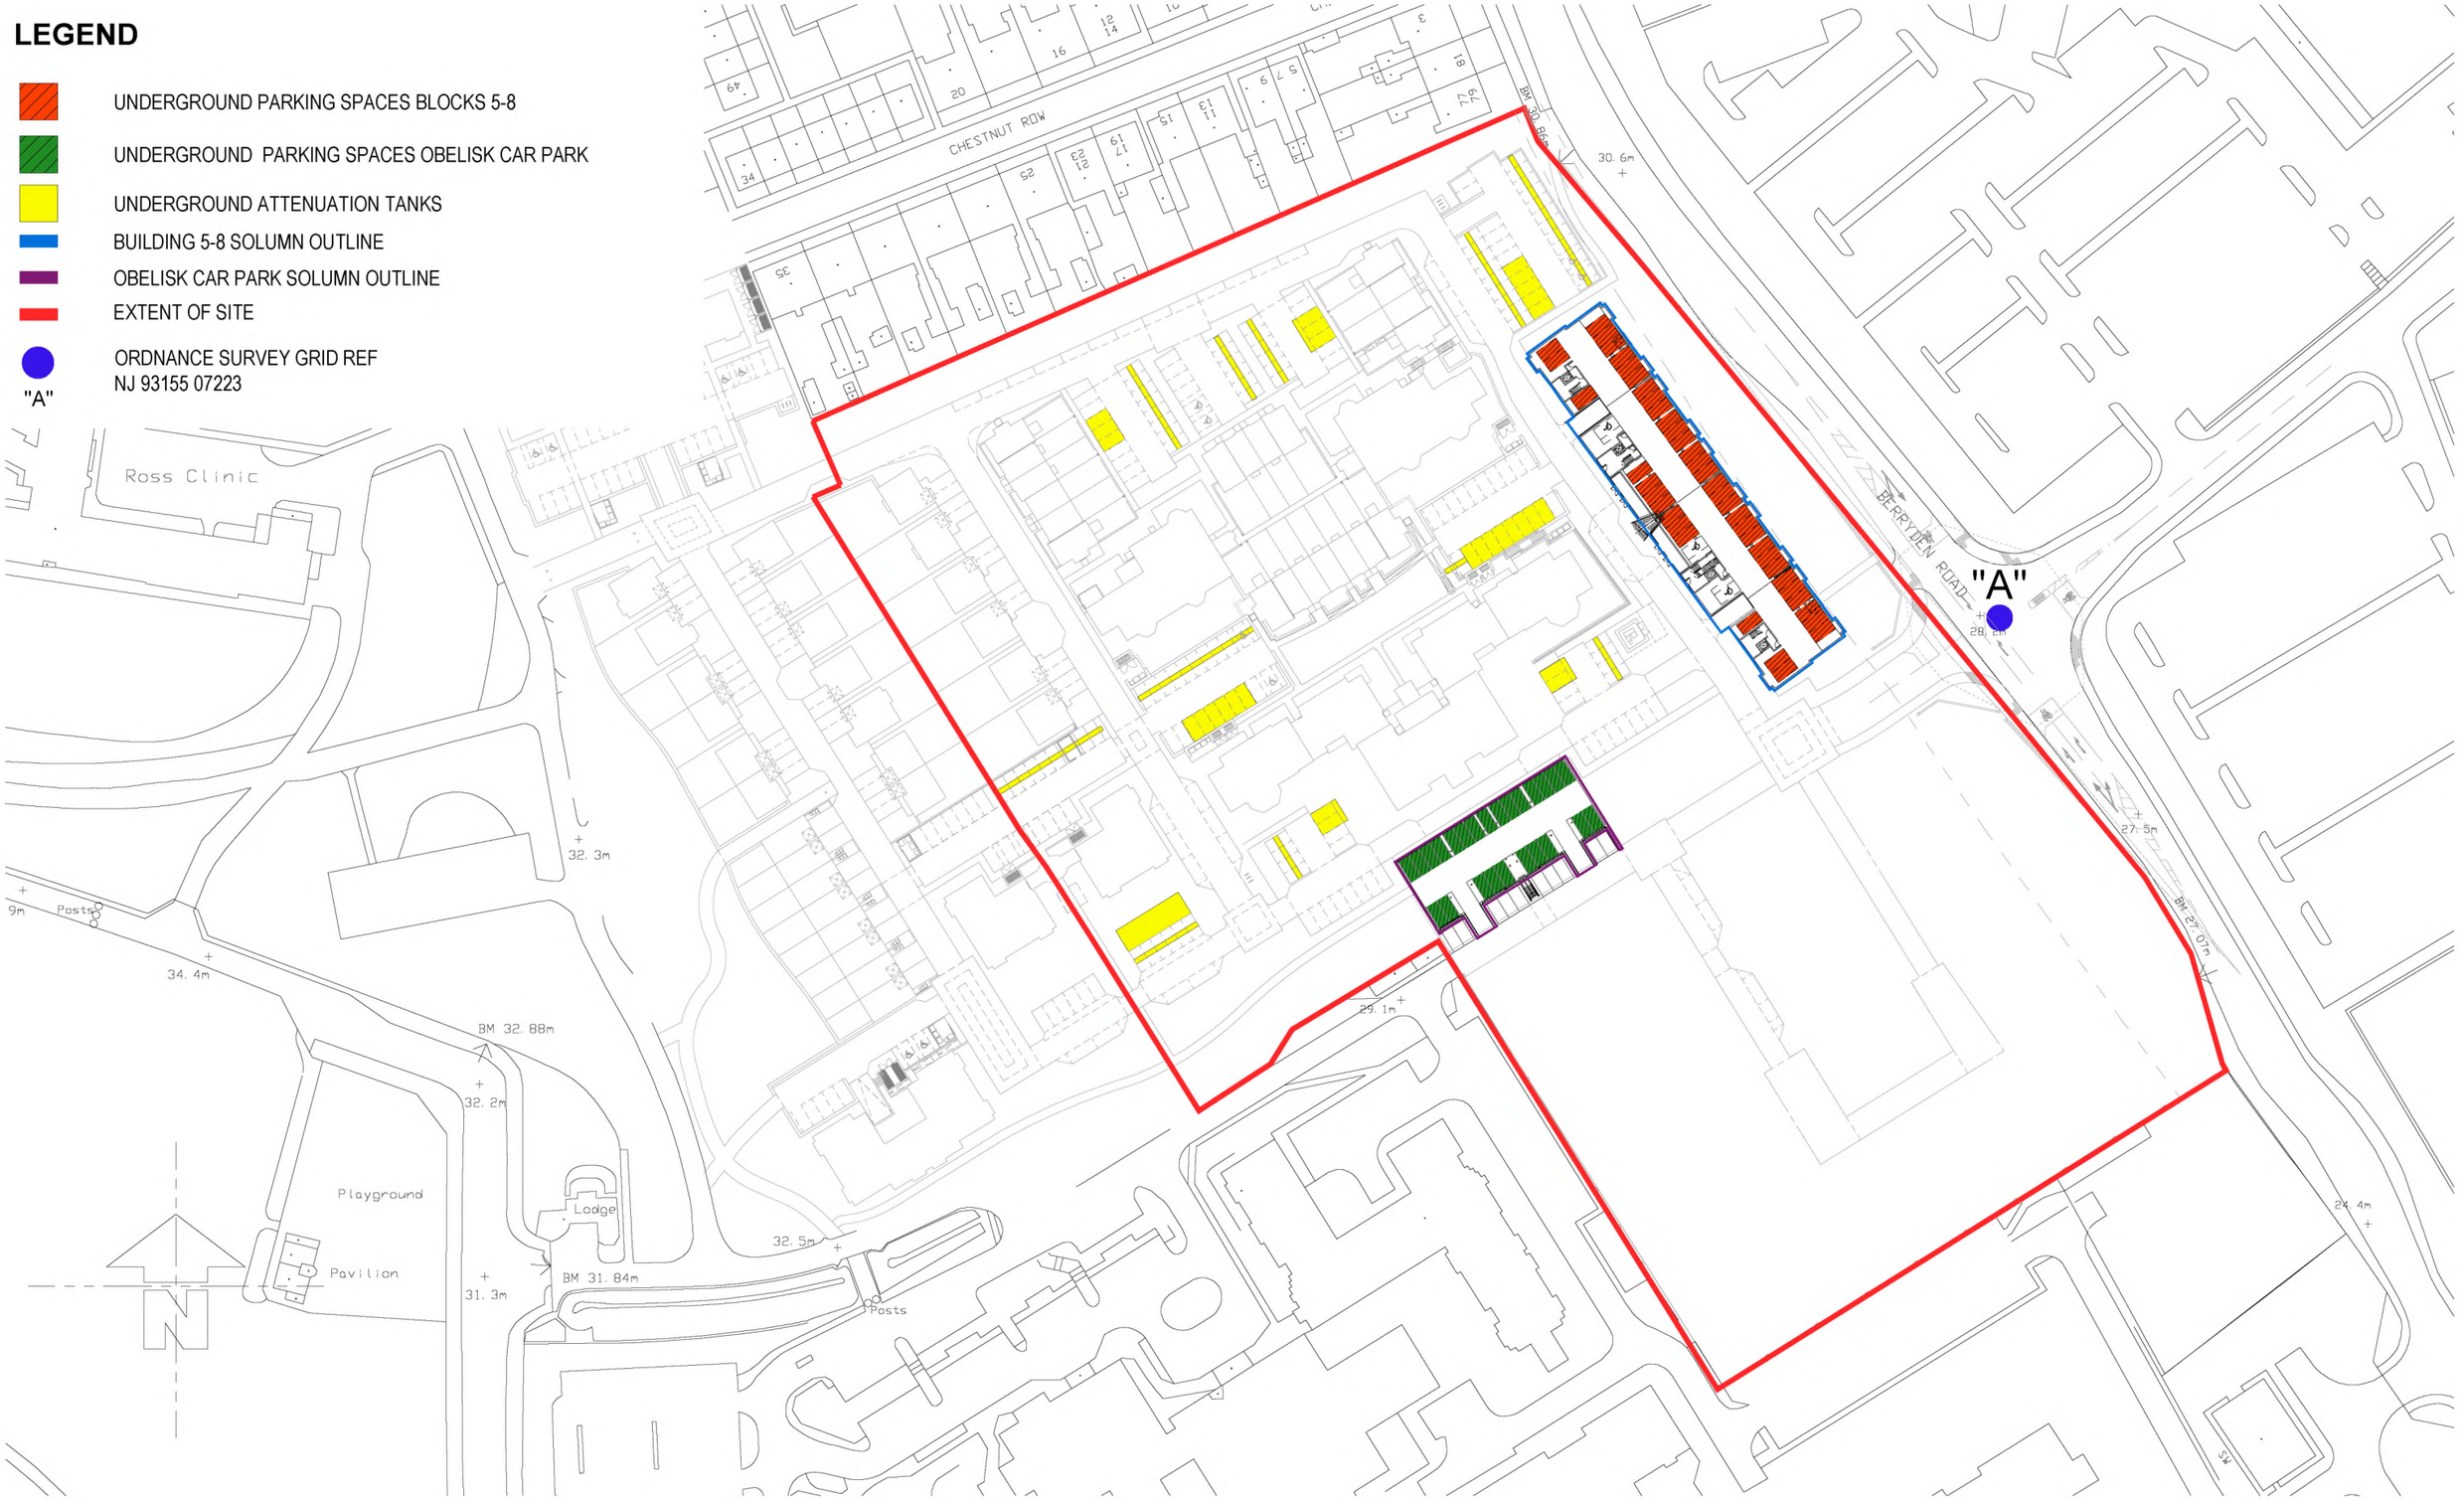

Barratt North Scotland
Blairton House
Old Aberdeen Road
Balmedie
ABERDEENSHIRE
AB23 8SH

Tel: 01358 741 300
Fax: 01358 743 858

WESTBURN GARDENS, CORNHILL

WARNING TO HOUSE-PURCHASERS.

Buyers are warned that this is a working drawing and the contents of this drawing may be subject to change during the progress of the build process. The layout, form, content and dimensions specified are included for general guidance only. The finishes or features shown may alter in respect of individual properties. Whilst we make every effort to ensure our drawings are up to date there may from time to time be an unavoidable delay in updating these due to changes in regulations and/or re-planning. Purchasers are advised to check with the Sales Adviser whether any alterations have been made to this drawing. The contents of this drawing do not constitute a contract, part of any contract or warranty unless specifically incorporated into the contract. They should not be relied upon for the purposes of entering into a contract to purchase any property.

DEED OF CONDITIONS PLAN (UNDERGROUND)

DATE	14/03/2017
DRAWN BY	GB
CHECKED BY	
REVISION	

H6177 L -- 02

SCALE 1:1250 @ A3

DRAWING REVISIONS

DPA unique identifier ABN127678-UNDERGROUND

LEGEND

- BUILDING 5-8 SOLUMN
- UPPER HOSPITAL SOLUMN
- ABOVE GROUND PARKING SPACES
- EXTENT OF SITE
- ORDNANCE SURVEY GRID REF NJ 93155 07223 "A"

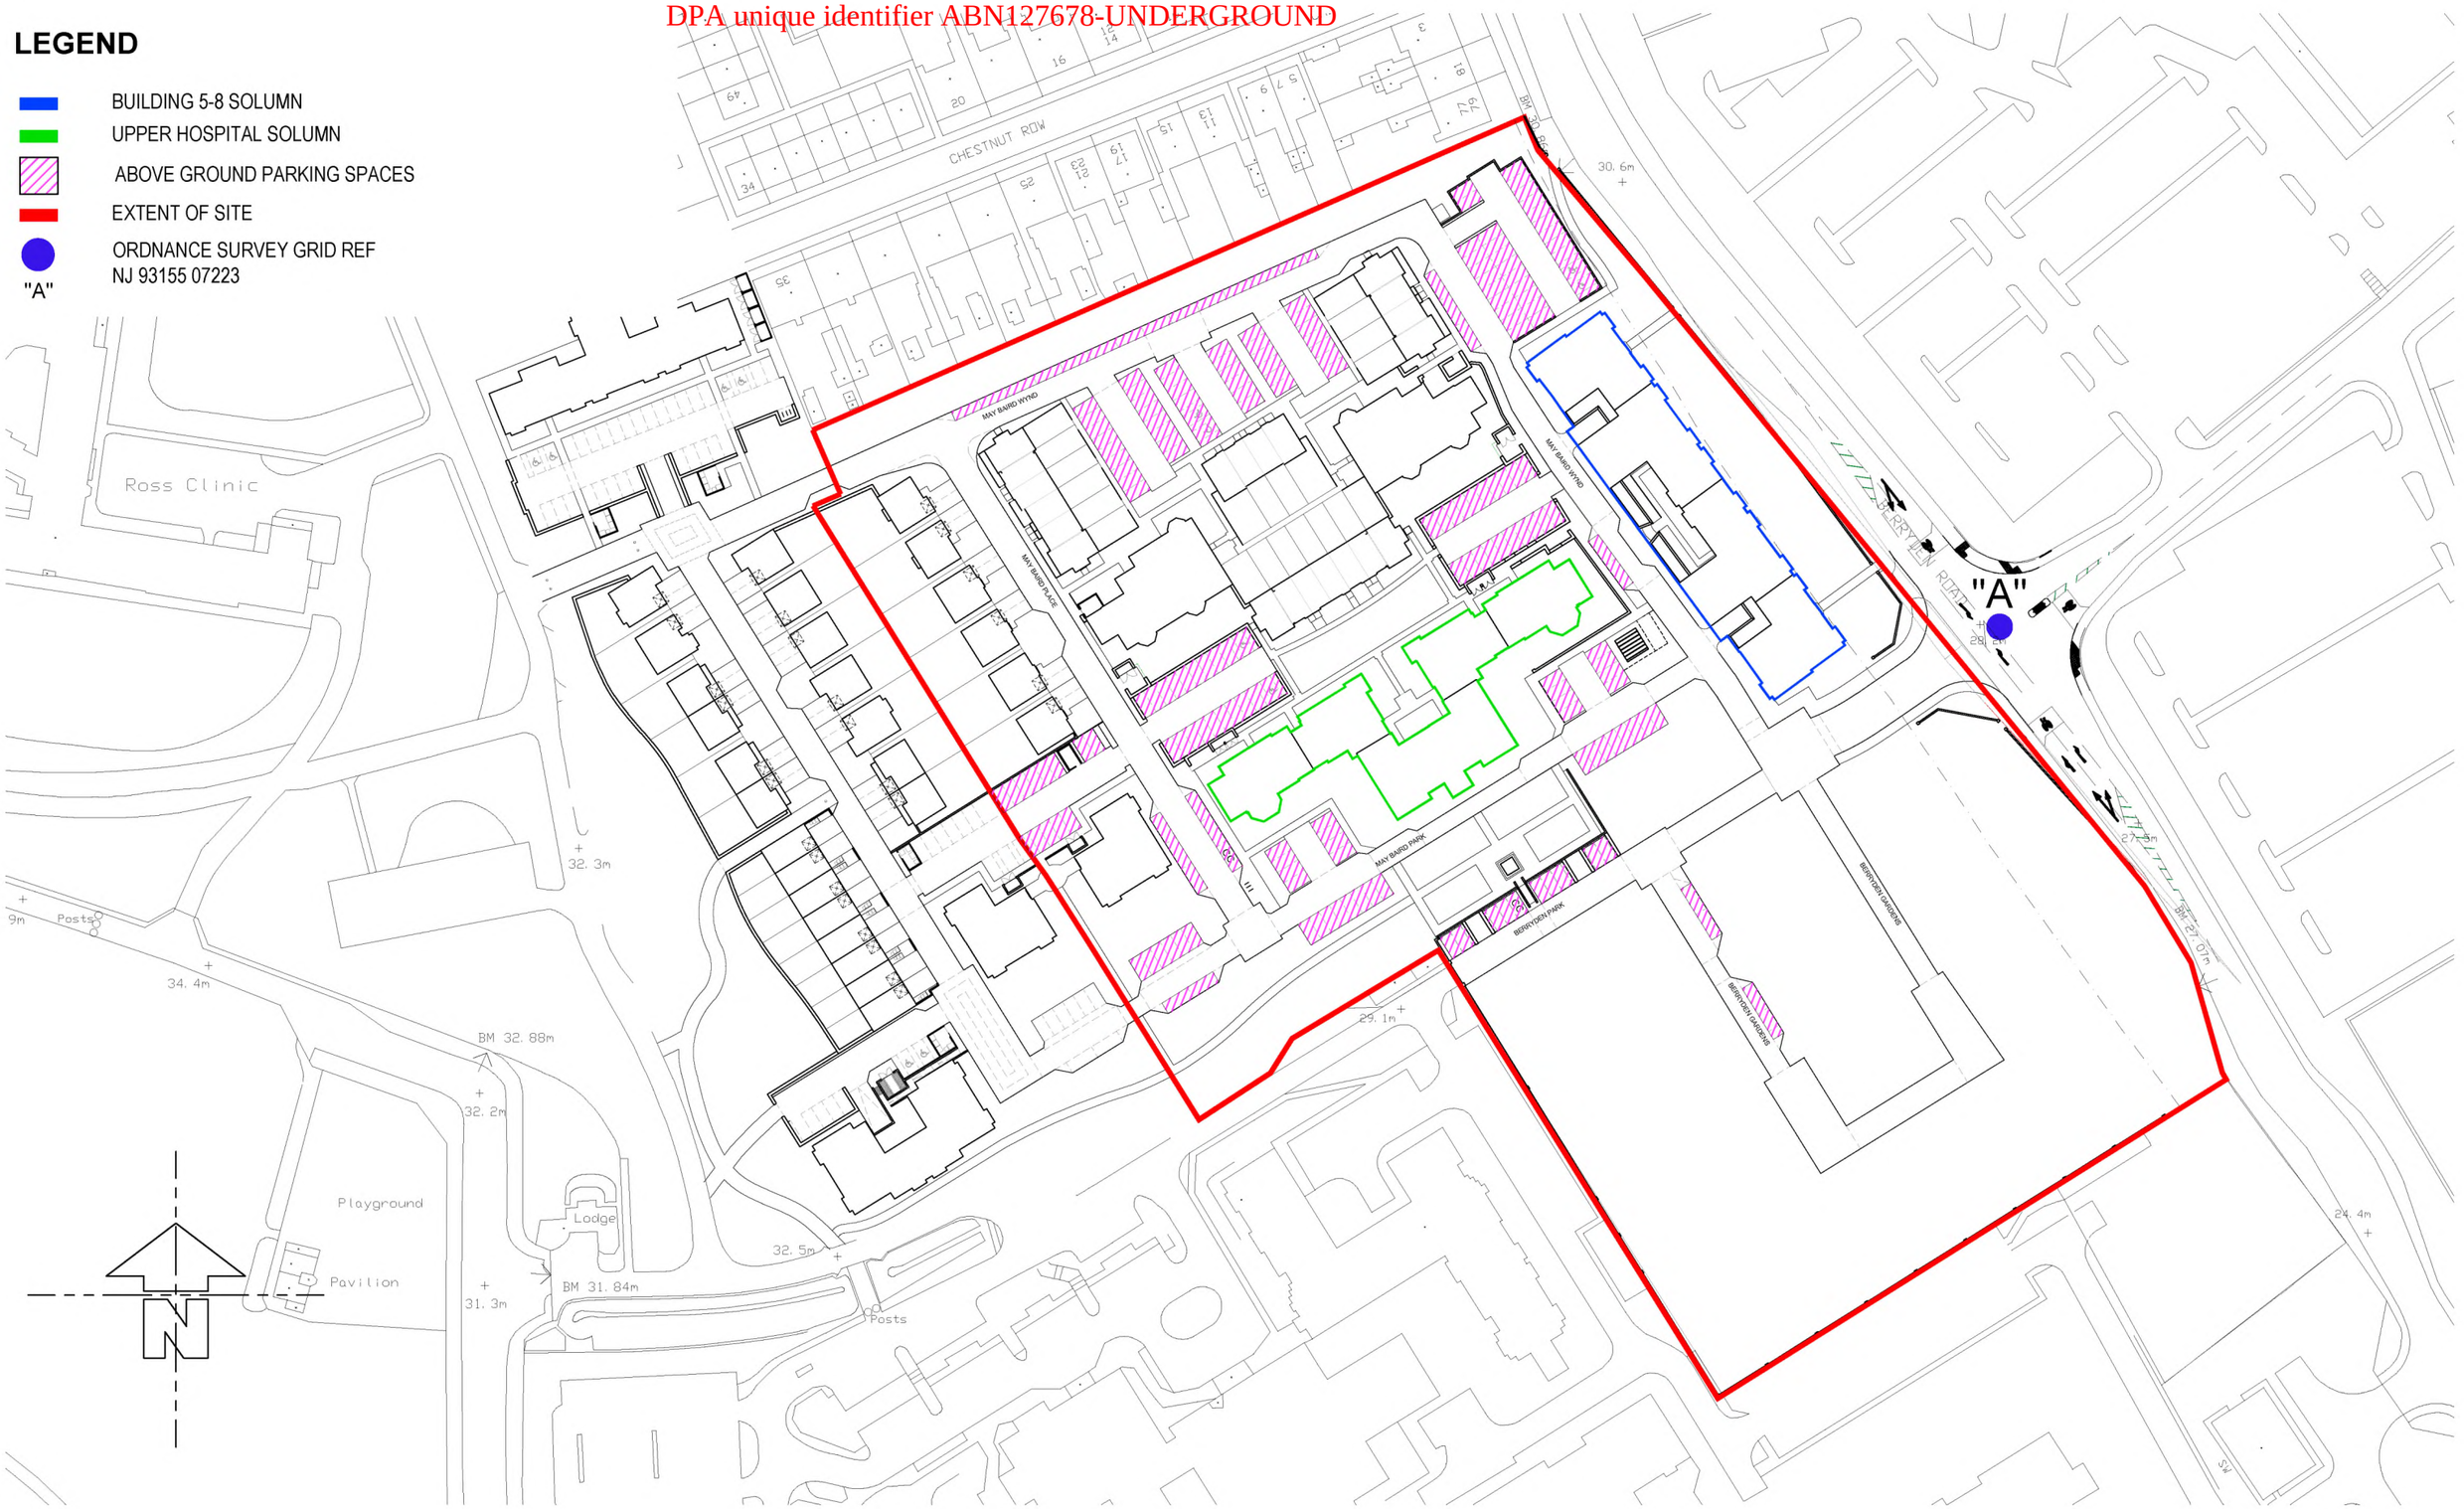

Barratt North Scotland
Blairton House
Old Aberdeen Road
Balmedie
ABERDEENSHIRE
AB23 8SH

Tel: 01358 741 300
Fax: 01358 743 858

WESTBURN GARDENS, CORNHILL

WARNING TO HOUSE-PURCHASERS.

Buyers are warned that this is a working drawing and the contents of this drawing may be subject to change during the progress of the build process. The layout, form, content and dimensions specified are included for general guidance only. The finishes or features shown may alter in respect of individual properties. Whilst we make every effort to ensure our drawings are up to date there may from time to time be an unavoidable delay in updating these due to changes in regulations and/or re-planning. Purchasers are advised to check with the Sales Adviser whether any alterations have been made to this drawing. The contents of this drawing do not constitute a contract, part of any contract or warranty unless specifically incorporated into the contract. They should not be relied upon for the purposes of entering into a contract to purchase any property.

DEED OF CONDITIONS PLAN - SOLUMN OUTLINE

DATE	14/03/2017
DRAWN BY	GB
CHECKED BY	
REVISION	

H6177 L -- 03

SCALE 1:1250 @ A3

DRAWING REVISIONS

PLOT BOUNDARY SCALE 1:250

SCALE 1:1250

DPA unique identifier ABN127678-GRD FLR

"A" ORDNANCE SURVEY GR NJ 93155 07223

BLOCK BOUNDARY

PLOT INTERNAL

PARKING SPACE

Rev.	Date	Details	Drawn

Issued for:

LEGAL FEU PLAN

Development: Westburn Gardens	Project No: 6177
Address: 20 May Baird Park Aberdeen	Dwg No: LE -- 69
	Rev:
Drawing: Plot 69 - West Block Upper Hospital - Ground Floor	Drawn By: JF / Date: 18.06.18
	Scale: 1:250/1:1250 @A3

BARRATT HOMES

Barratt North Scotland
Blairton House, Old Aberdeen Road, Balmedie, Aberdeenshire, AB23 8SH
Tel: 01358 741 300 Fax: 01358 743 858

PLOT BOUNDARY SCALE 1:250

SCALE 1:1250

DPA unique identifier ABN127678-GRD FLR

"A" ORDNANCE SURVEY GR NJ 93155 07223

BLOCK BOUNDARY

PLOT INTERNAL

PARKING SPACE

Rev.	Date	Details	Drawn

Issued for:

LEGAL FEU PLAN

Development: Westburn Gardens

Address: 21 May Baird Park Aberdeen

Project No: 6177

Dwg No: LE -- 70

Rev:

Drawing: Plot 70 - West Block Upper Hospital - Ground Floor

Drawn By: JF

Date: 18.06.18

Scale: 1:250/1:1250 @A3

BARRATT HOMES

Barratt North Scotland
Blairton House, Old Aberdeen Road, Balmedie, Aberdeenshire, AB23 8SH

Tel: 01358 741 300 Fax: 01358 743 858

PLOT BOUNDARY SCALE 1:250

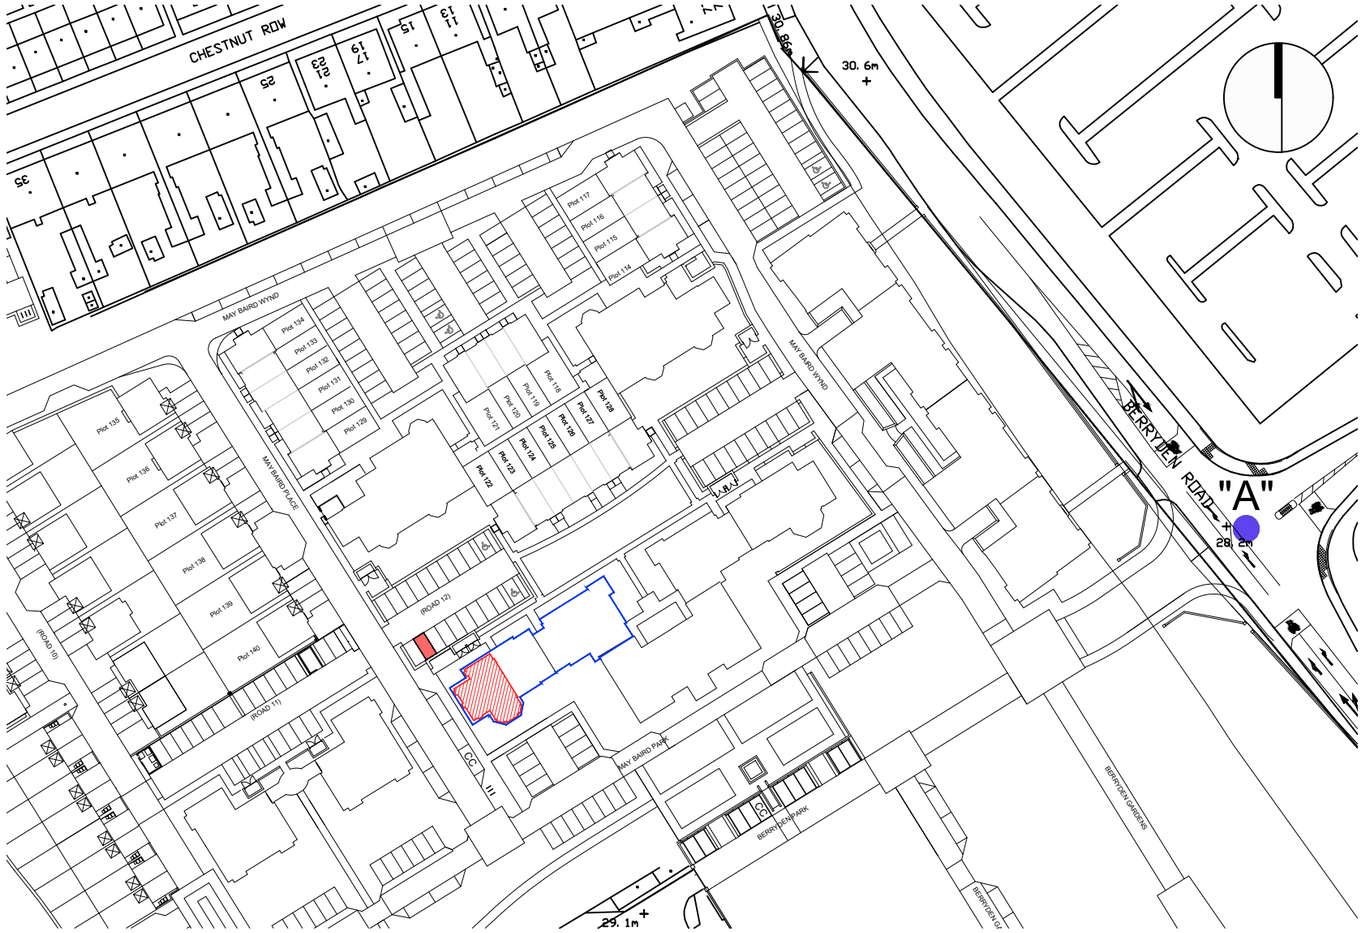

SCALE 1:1250

DPA unique identifier ABN127678-GRD FLR

"A" ORDNANCE SURVEY GR NJ 93155 07223

BLOCK BOUNDARY

PLOT INTERNAL

PARKING SPACE

Rev.	Date	Details	Drawn

Issued for:

LEGAL FEU PLAN

Development: Westburn Gardens	Project No: 6177
Address: 22 May Baird Park Aberdeen	Dwg No: LE -- 71
	Rev:
Drawing: Plot 71 - West Block Upper Hospital - Ground Floor	Drawn By: JF / Date: 18.06.18
	Scale: 1:250/1:1250 @A3

BARRATT HOMES

Barratt North Scotland
Blairton House, Old Aberdeen Road, Balmedie, Aberdeenshire, AB23 8SH
Tel: 01358 741 300 Fax: 01358 743 858

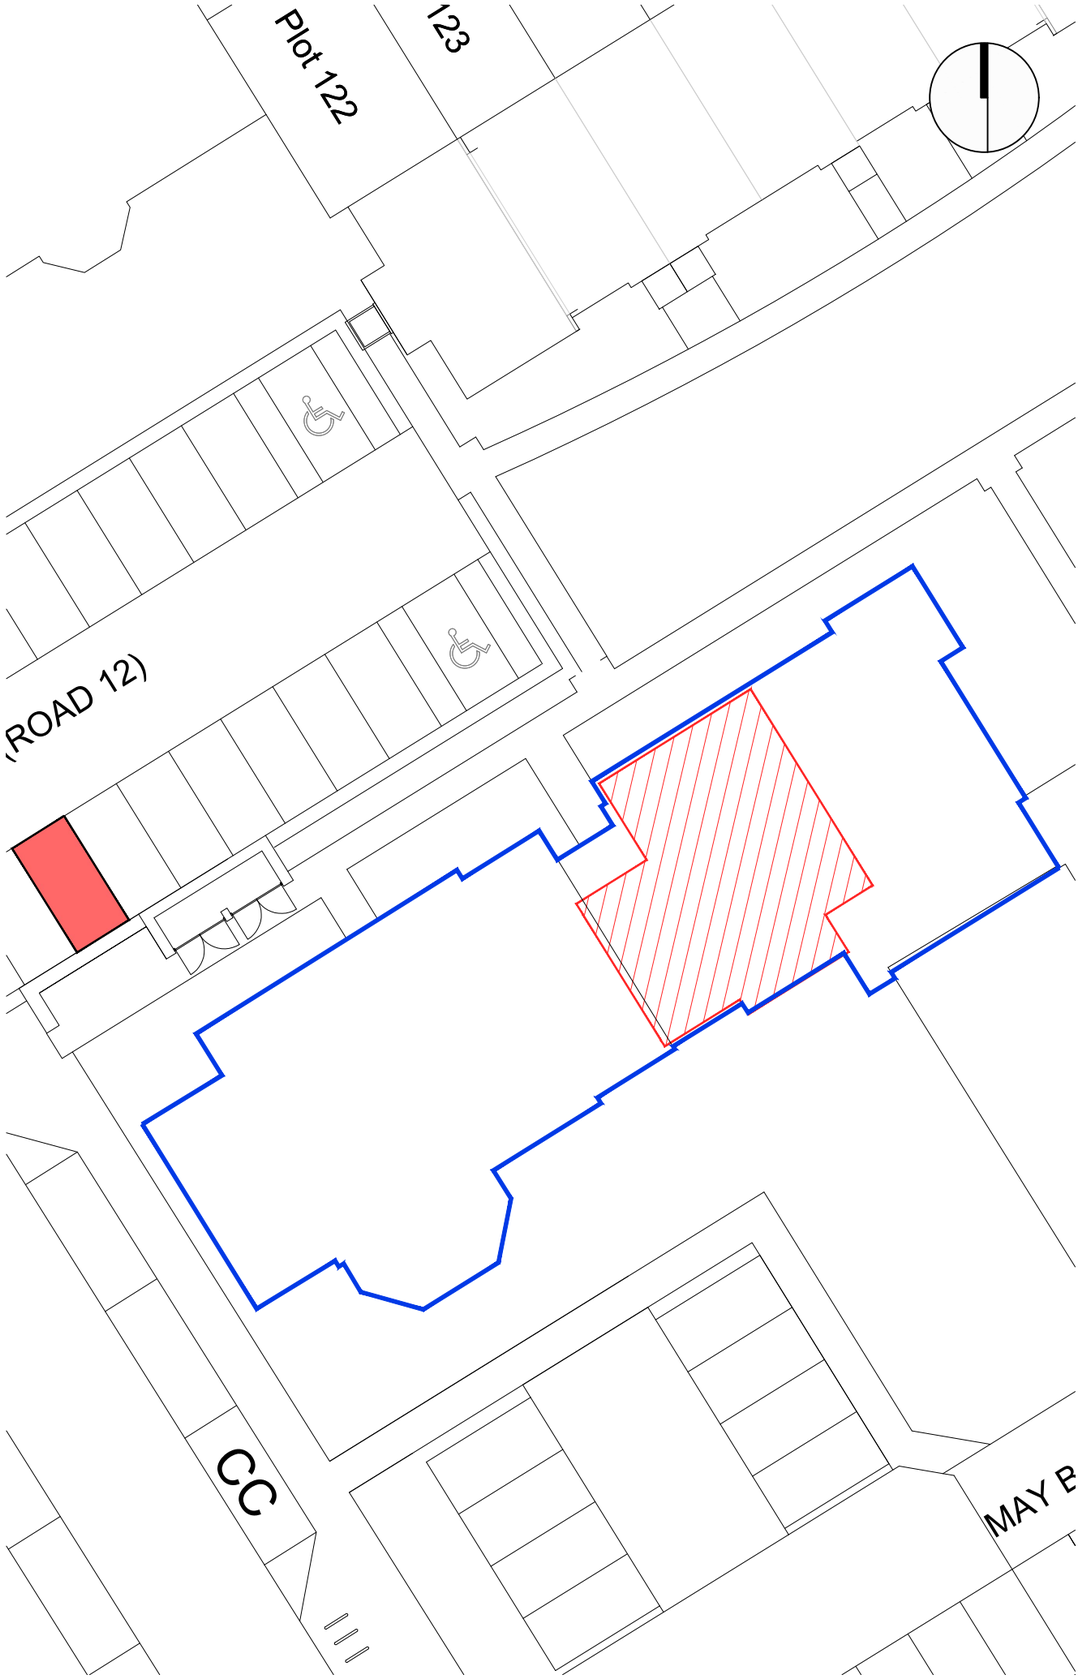

PLOT BOUNDARY SCALE 1:250

SCALE 1:1250

DPA unique identifier ABN127678-1ST FLR

"A" ORDNANCE SURVEY GR NJ 93155 07223

BLOCK BOUNDARY

PLOT INTERNAL

PARKING SPACE

Rev.	Date	Details	Drawn

Issued for:

LEGAL FEU PLAN

Development: Westburn Gardens

Address: 23 May Baird Park Aberdeen

Project No: 6177

Dwg No: LE -- 72

Rev:

Drawing: Plot 72 - West Block Upper Hospital - First Floor

Drawn By: JF

Date: 18.06.18

Scale: 1:250/1:1250 @A3

BARRATT HOMES

Barratt North Scotland
Blairton House, Old Aberdeen Road, Balmedie, Aberdeenshire, AB23 8SH
Tel: 01358 741 300 Fax: 01358 743 858

PLOT BOUNDARY SCALE 1:250

SCALE 1:1250

DPA unique identifier ABN127678-1ST FLR

"A" ORDNANCE SURVEY GR NJ 93155 07223

BLOCK BOUNDARY

PLOT INTERNAL

PARKING SPACE

Rev.	Date	Details	Drawn

Issued for:

LEGAL FEU PLAN

Development: Westburn Gardens

Address: 24 May Baird Park Aberdeen

Project No: 6177

Dwg No: LE -- 73

Rev:

Drawing: Plot 73 - West Block Upper Hospital - First Floor

Drawn By: JF

Date: 18.06.18

Scale: 1:250/1:1250 @A3

BARRATT HOMES

Barratt North Scotland
Blairton House, Old Aberdeen Road, Balmedie, Aberdeenshire, AB23 8SH
Tel: 01358 741 300 Fax: 01358 743 858

PLOT BOUNDARY SCALE 1:250

SCALE 1:1250

DPA unique identifier ABN127678-1ST FLR

"A" ORDNANCE SURVEY GR NJ 93155 07223

BLOCK BOUNDARY

PLOT INTERNAL

PARKING SPACE

Rev.	Date	Details	Drawn

Issued for:

LEGAL FEU PLAN

Development: Westburn Gardens	Project No: 6177
Address: 25 May Baird Park Aberdeen	Dwg No: LE -- 74
	Rev:
Drawing: Plot 74 - West Block Upper Hospital - First Floor	Drawn By: JF / Date: 18.06.18
	Scale: 1:250/1:1250 @A3

BARRATT HOMES

Barratt North Scotland
Blairton House, Old Aberdeen Road, Balmedie, Aberdeenshire, AB23 8SH
Tel: 01358 741 300 Fax: 01358 743 858

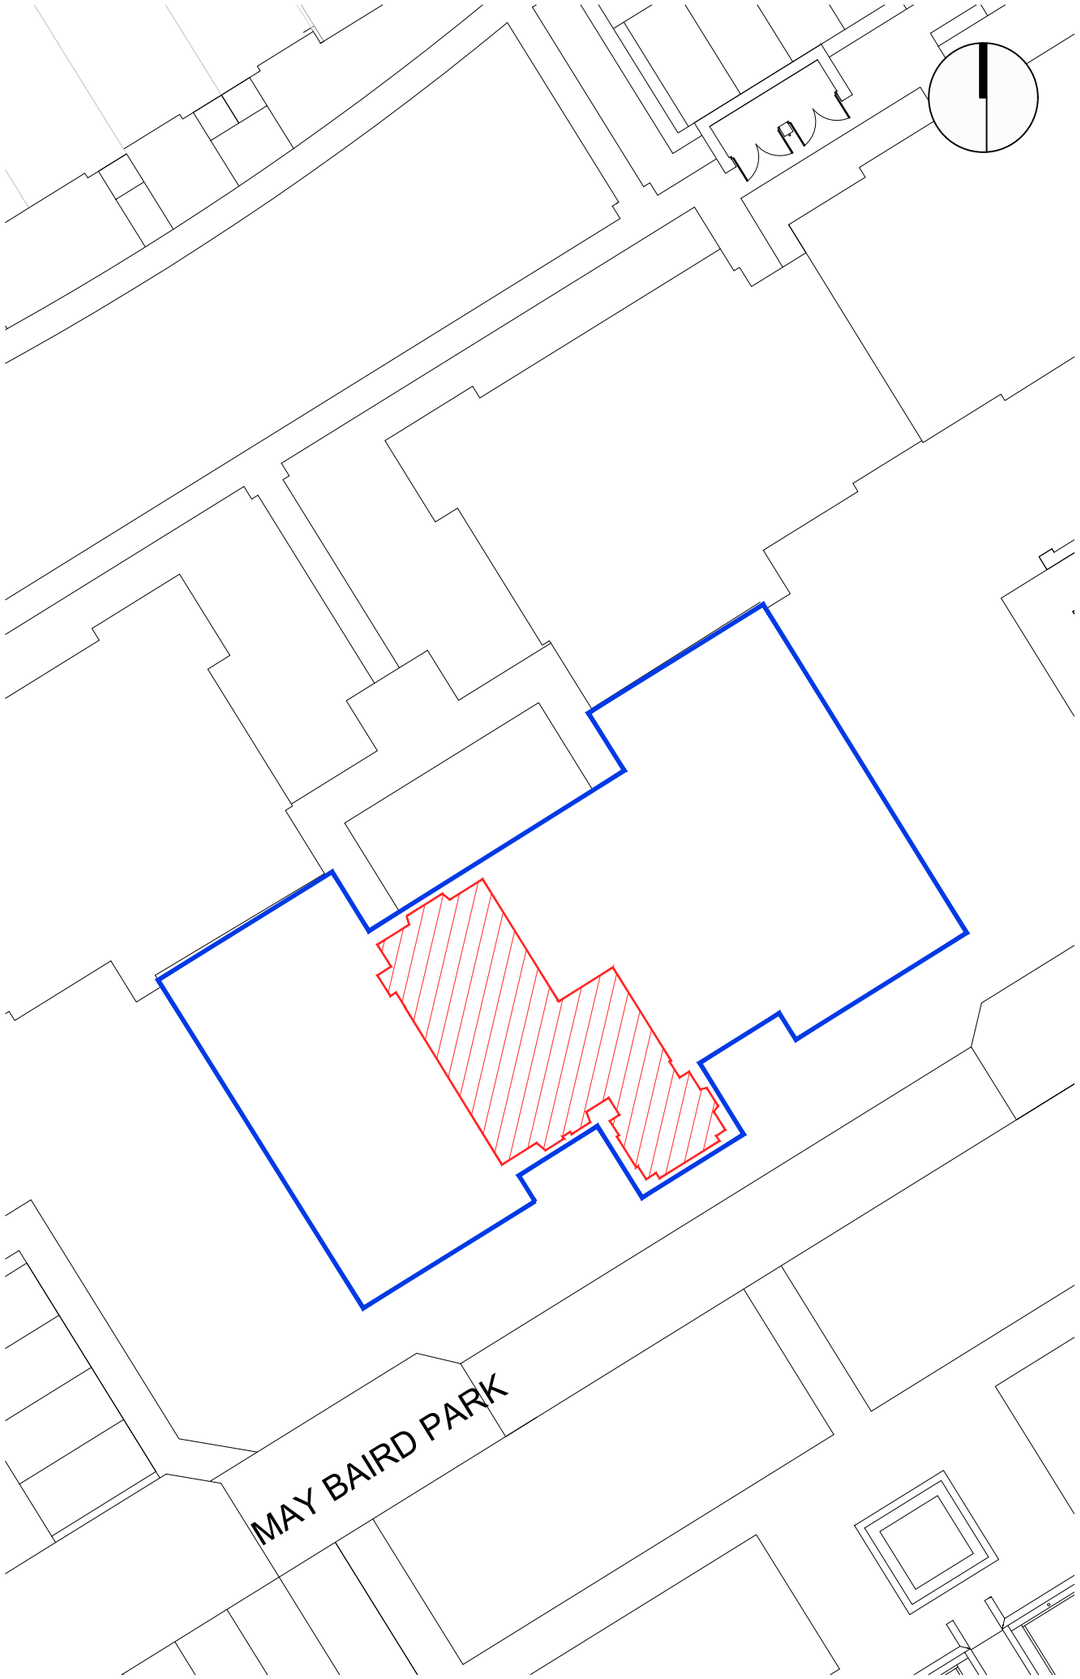

PLOT BOUNDARY SCALE 1:250

SCALE 1:1250

DPA unique identifier ABN127678-GRD FLR

"A" ORDNANCE SURVEY GR NJ 93155 07223

BLOCK BOUNDARY

PLOT INTERNAL

PARKING SPACE

Rev.	Date	Details	Drawn

Issued for:

LEGAL FEU PLAN

Development: Westburn Gardens	Project No: 6177
Address: 14 May Baird Park Aberdeen	Dwg No: LE -- 75
	Rev:
Drawing: Plot 75 - South Block Upper Hospital - Ground Floor	Drawn By: JF / Date: 18.06.18
	Scale: 1:250/1:1250 @A3

BARRATT HOMES

Barratt North Scotland
Blairton House, Old Aberdeen Road, Balmedie, Aberdeenshire, AB23 8SH

Tel: 01358 741 300 Fax: 01358 743 858

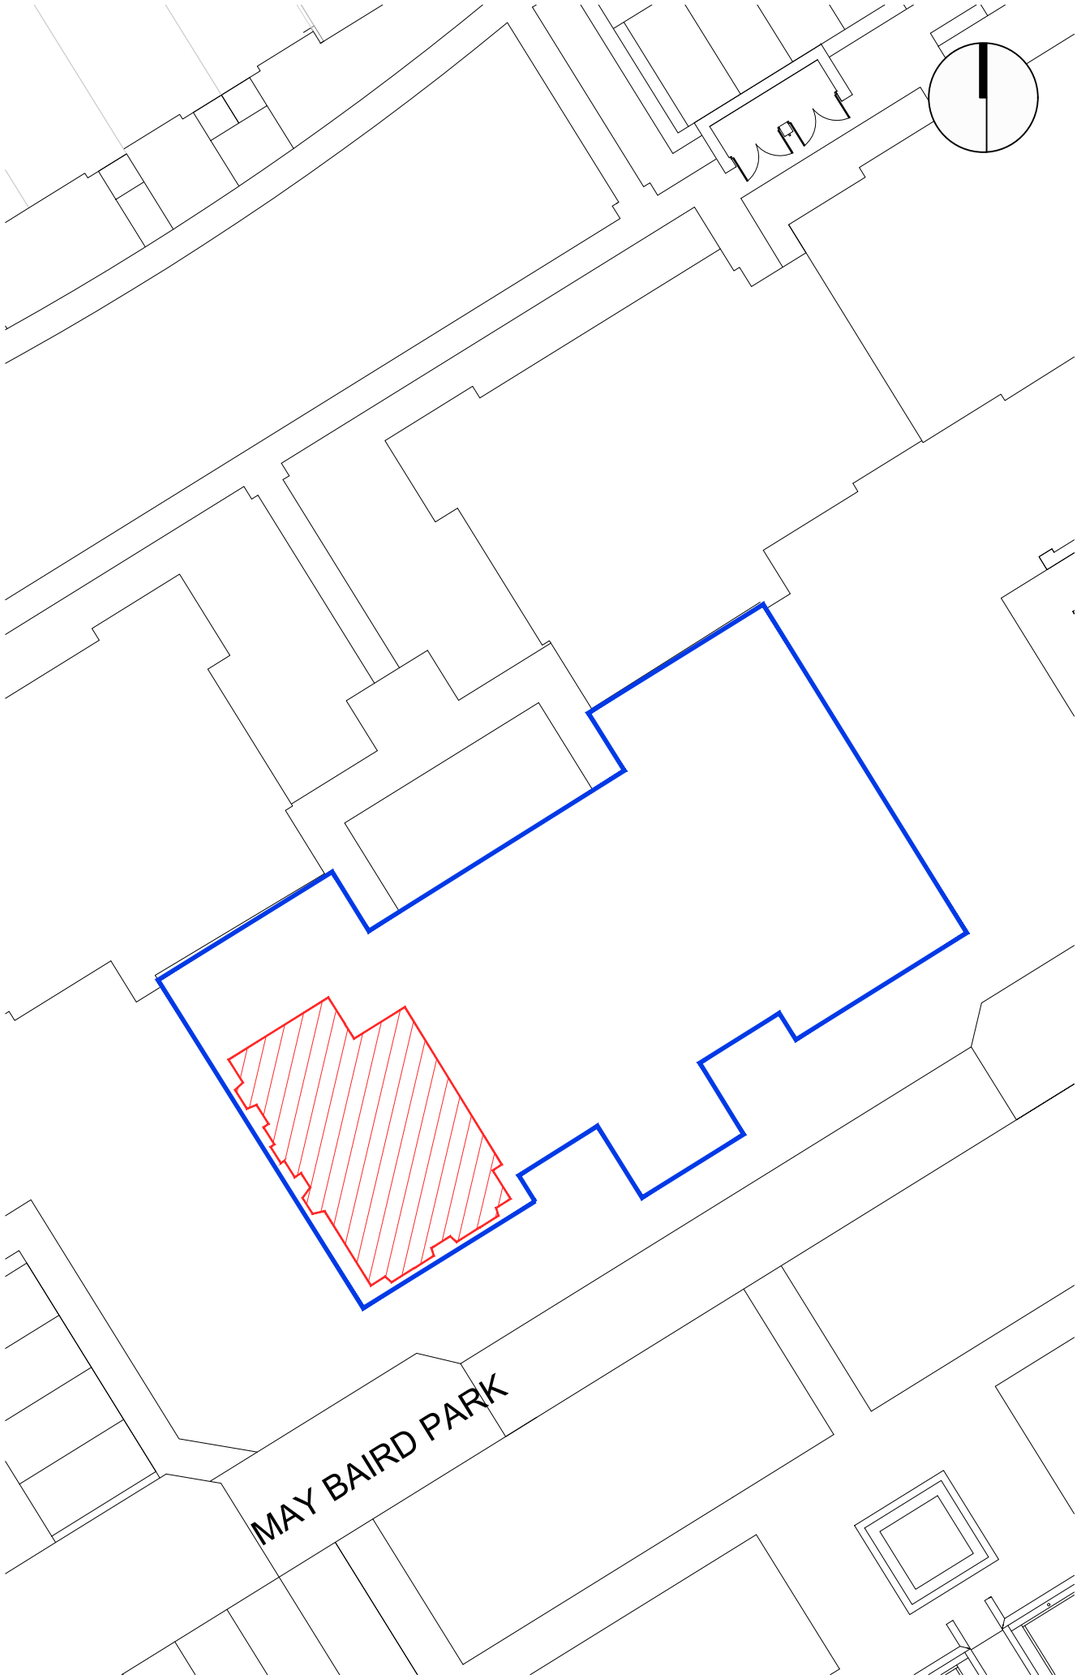

PLOT BOUNDARY SCALE 1:250

SCALE 1:1250

"A" ORDNANCE SURVEY GR NJ 93155 07223

BLOCK BOUNDARY

PLOT INTERNAL

PARKING SPACE

DPA unique identifier ABN127678-GRD FLR

Rev.	Date	Details	Drawn

Issued for:

LEGAL FEU PLAN

Development: Westburn Gardens

Address: 15 May Baird Park Aberdeen

Project No: 6177

Dwg No: LE -- 76

Rev:

Drawing: Plot 76 - South Block Upper Hospital - Ground Floor

Drawn By: JF

Date: 18.06.18

Scale: 1:250/1:1250 @A3

BARRATT HOMES

Barratt North Scotland
Blairton House, Old Aberdeen Road, Balmedie, Aberdeenshire, AB23 8SH
Tel: 01358 741 300 Fax: 01358 743 858

PLOT BOUNDARY SCALE 1:250

SCALE 1:1250

DPA unique identifier ABN127678-GRD FLR

"A" ORDNANCE SURVEY GR NJ 93155 07223

BLOCK BOUNDARY

PLOT INTERNAL

PARKING SPACE

Rev.	Date	Details	Drawn

Issued for:

LEGAL FEU PLAN

Development: Westburn Gardens

Address: 16 May Baird Park Aberdeen

Project No: 6177

Dwg No: LE -- 77

Rev:

Drawing: Plot 77 - West Block Upper Hospital - Ground Floor

Drawn By: JF

Date: 18.06.18

Scale: 1:250/1:1250 @A3

BARRATT HOMES

Barratt North Scotland
Blairton House, Old Aberdeen Road, Balmedie, Aberdeenshire, AB23 8SH
Tel: 01358 741 300 Fax: 01358 743 858

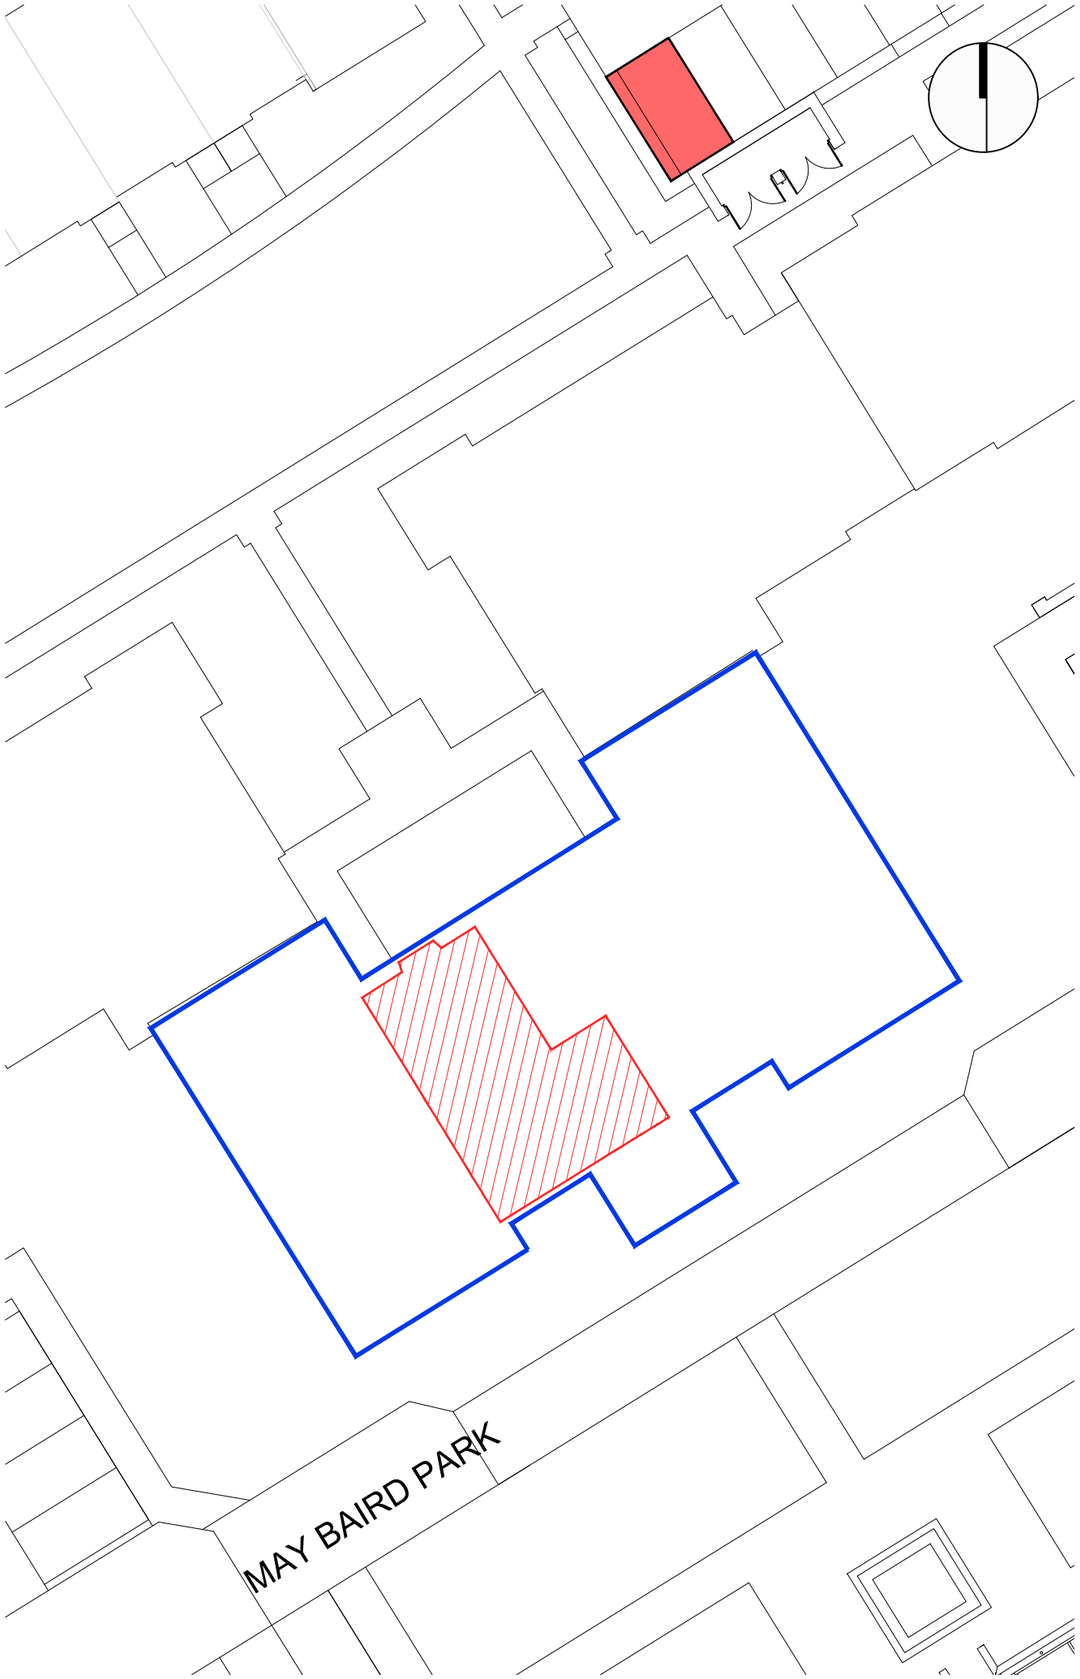

PLOT BOUNDARY SCALE 1:250

SCALE 1:1250

DPA unique identifier ABN127678-1ST FLR

DPA unique identifier ABN127678-2ND FLR

"A" ORDNANCE SURVEY GR NJ 93155 07223

BLOCK BOUNDARY

PLOT INTERNAL

PARKING SPACE

Rev.	Date	Details	Drawn

Issued for:

LEGAL FEU PLAN

Development: Westburn Gardens

Address: 17 May Baird Park Aberdeen

Project No: 6177

Dwg No: LE -- 78

Rev:

Drawing: Plot 78 - South Block Upper Hospital - 1st & 2nd Floor

Drawn By: JF

Date: 18.06.18

Scale: 1:250/1:1250 @A3

BARRATT HOMES

Barratt North Scotland
Blairton House, Old Aberdeen Road, Balmedie, Aberdeenshire, AB23 8SH
Tel: 01358 741 300 Fax: 01358 743 858

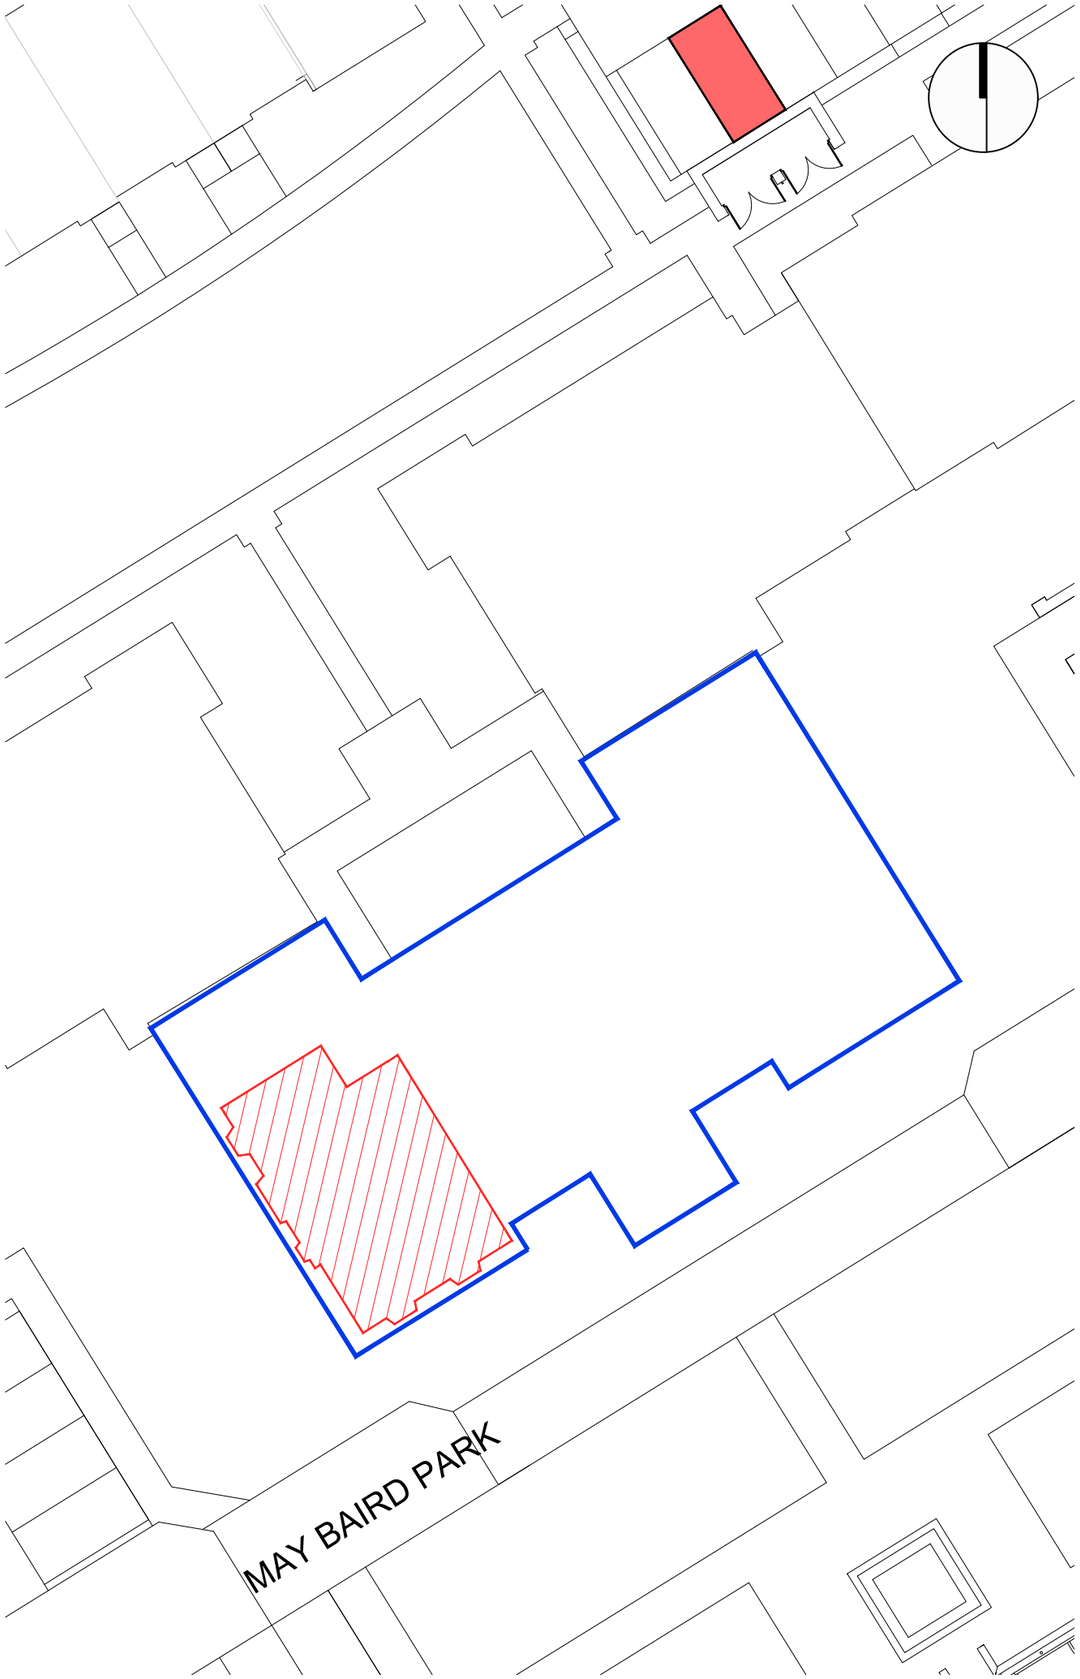

PLOT BOUNDARY SCALE 1:250

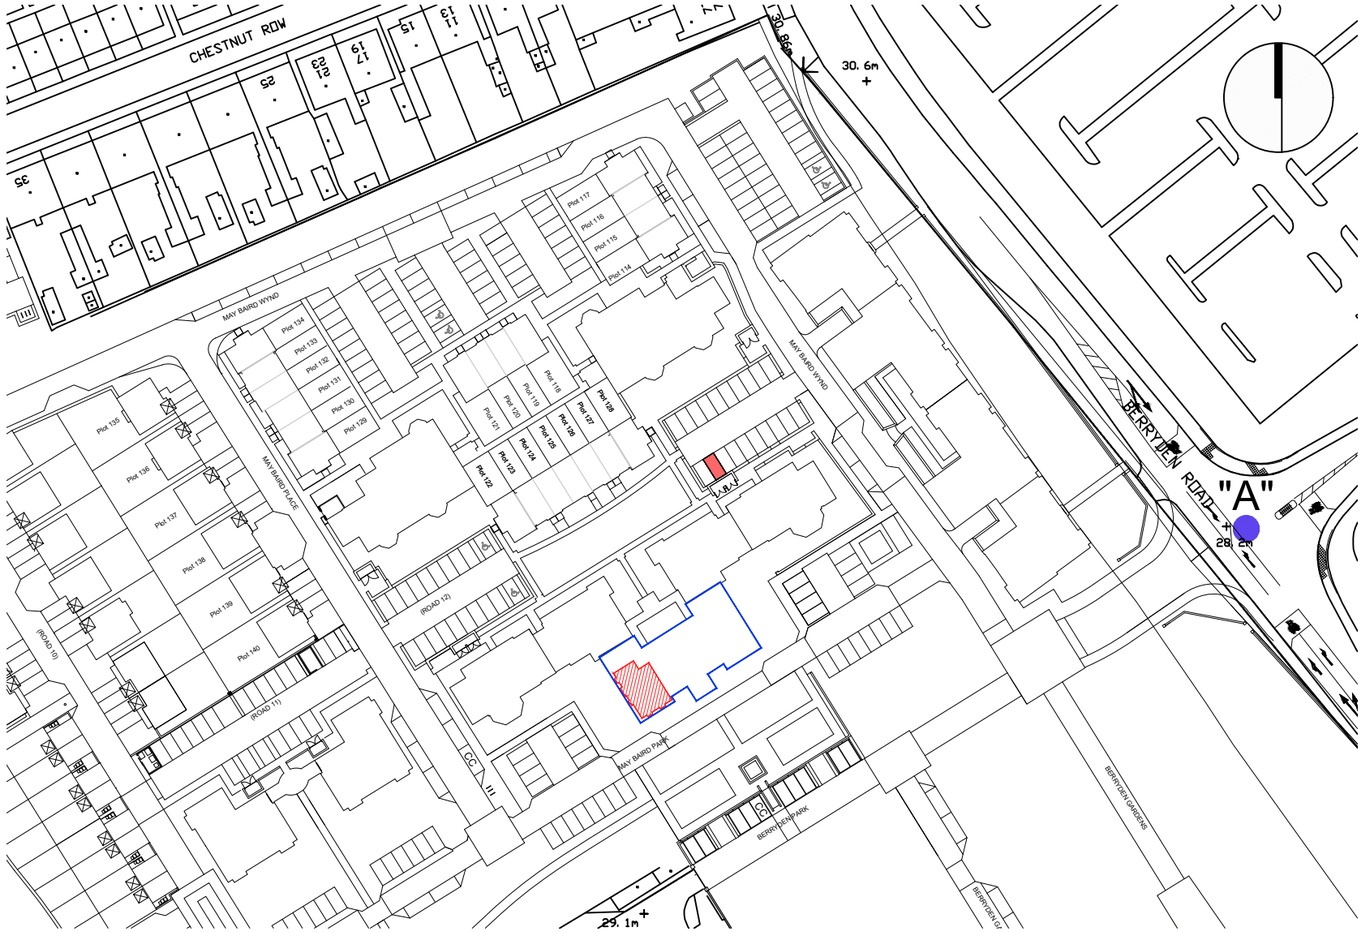

SCALE 1:1250

DPA unique identifier ABN127678-1ST FLR

"A" ORDNANCE SURVEY GR NJ 93155 07223

BLOCK BOUNDARY

PLOT INTERNAL

PARKING SPACE

Rev.	Date	Details	Drawn

Issued for:

LEGAL FEU PLAN

Development: Westburn Gardens	Project No: 6177
Address: 18 May Baird Park Aberdeen	Dwg No: LE -- 79
	Rev:
Drawing: Plot 79 - South Block Upper Hospital - First Floor	Drawn By: JF / Date: 18.06.18
	Scale: 1:250/1:1250 @A3

BARRATT HOMES

Barratt North Scotland
Blairton House, Old Aberdeen Road, Balmedie, Aberdeenshire, AB23 8SH
Tel: 01358 741 300 Fax: 01358 743 858

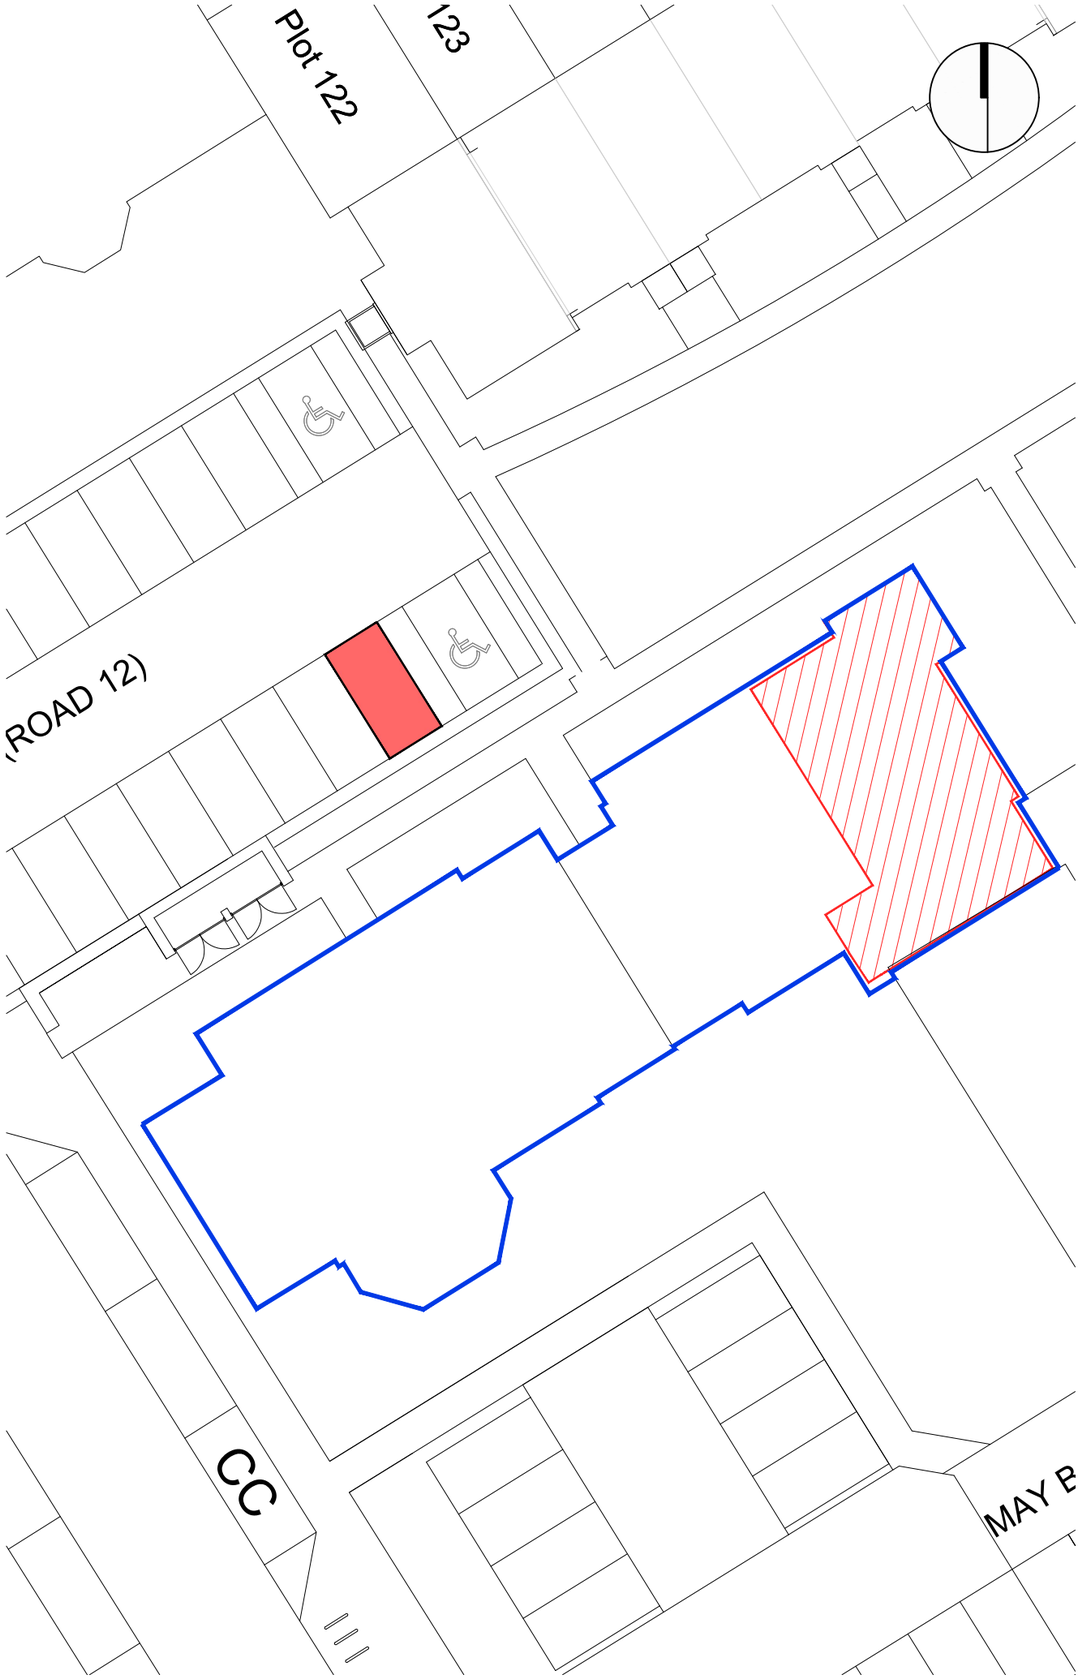

PLOT BOUNDARY SCALE 1:250

SCALE 1:1250

DPA unique identifier ABN127678-1ST FLR

"A" ORDNANCE SURVEY GR NJ 93155 07223

BLOCK BOUNDARY

PLOT INTERNAL

PARKING SPACE

Rev.	Date	Details	Drawn

Issued for:

LEGAL FEU PLAN

Development: Westburn Gardens

Address: 19 May Baird Park Aberdeen

Project No: 6177

Dwg No: LE -- 80

Rev:

Drawing: Plot 80 - West Block Upper Hospital - First Floor

Drawn By: JF

Date: 18.06.18

Scale: 1:250/1:1250 @A3

BARRATT HOMES

Barratt North Scotland
Blairton House, Old Aberdeen Road, Balmedie, Aberdeenshire, AB23 8SH
Tel: 01358 741 300 Fax: 01358 743 858

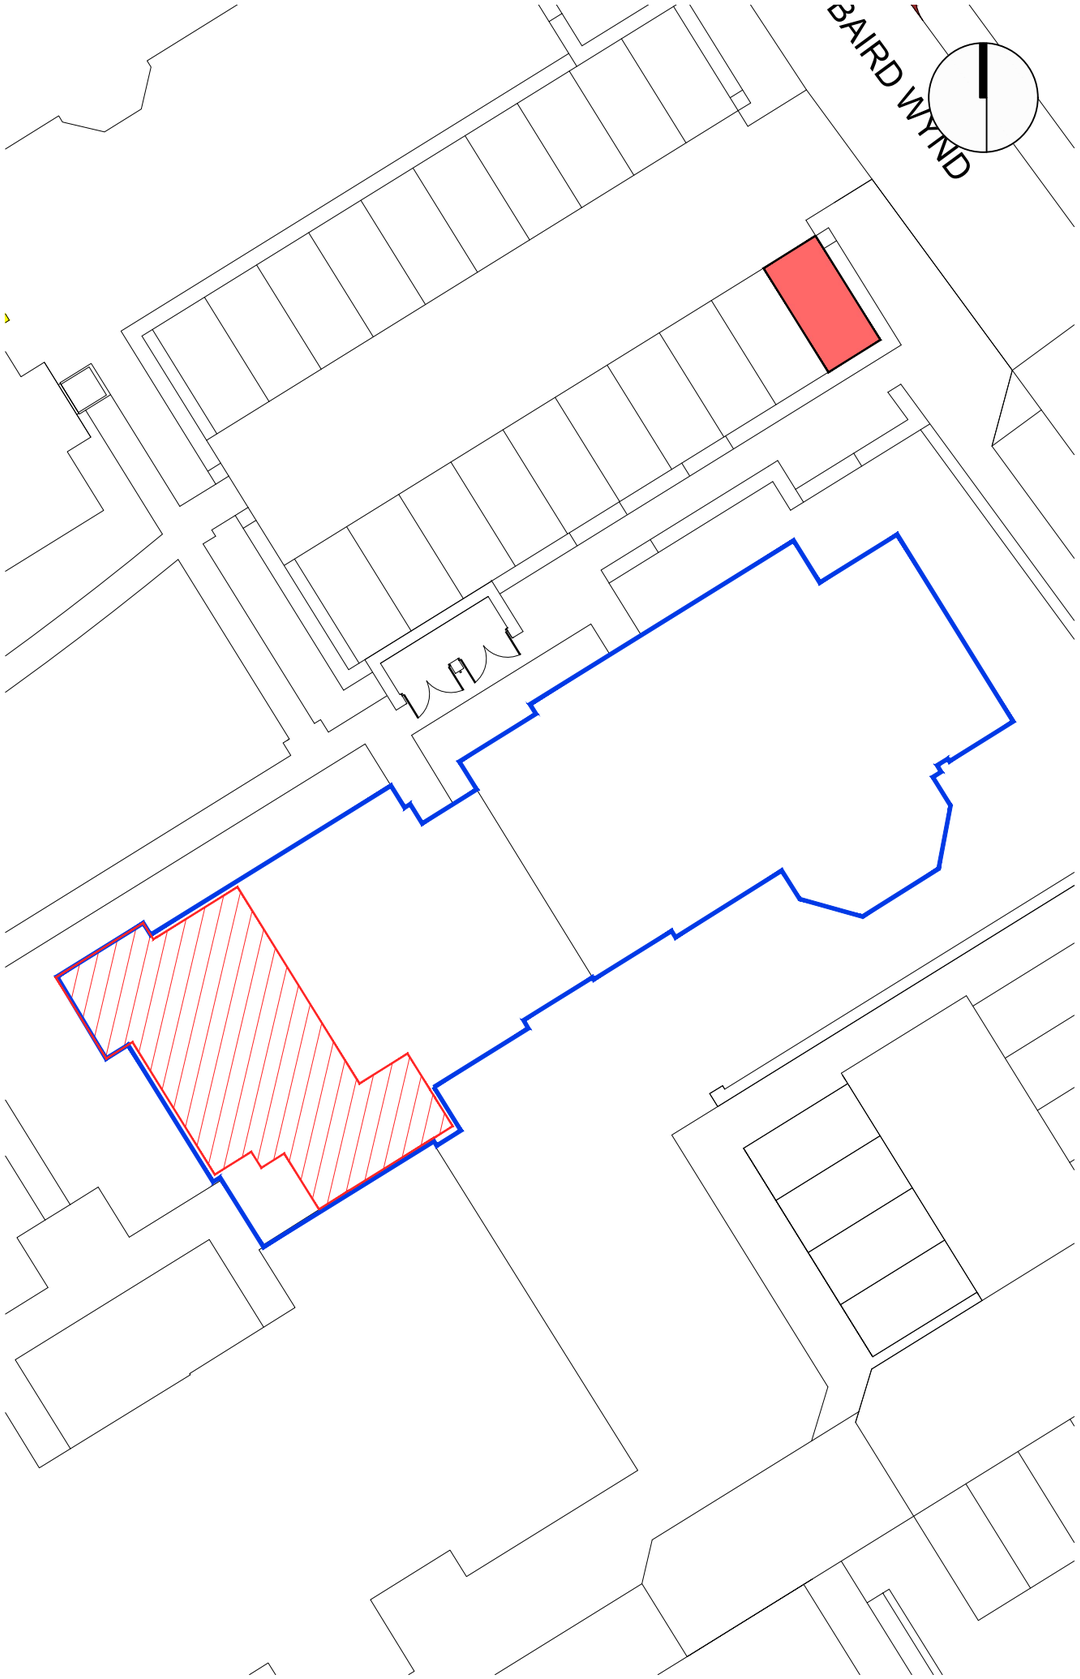

PLOT BOUNDARY SCALE 1:250

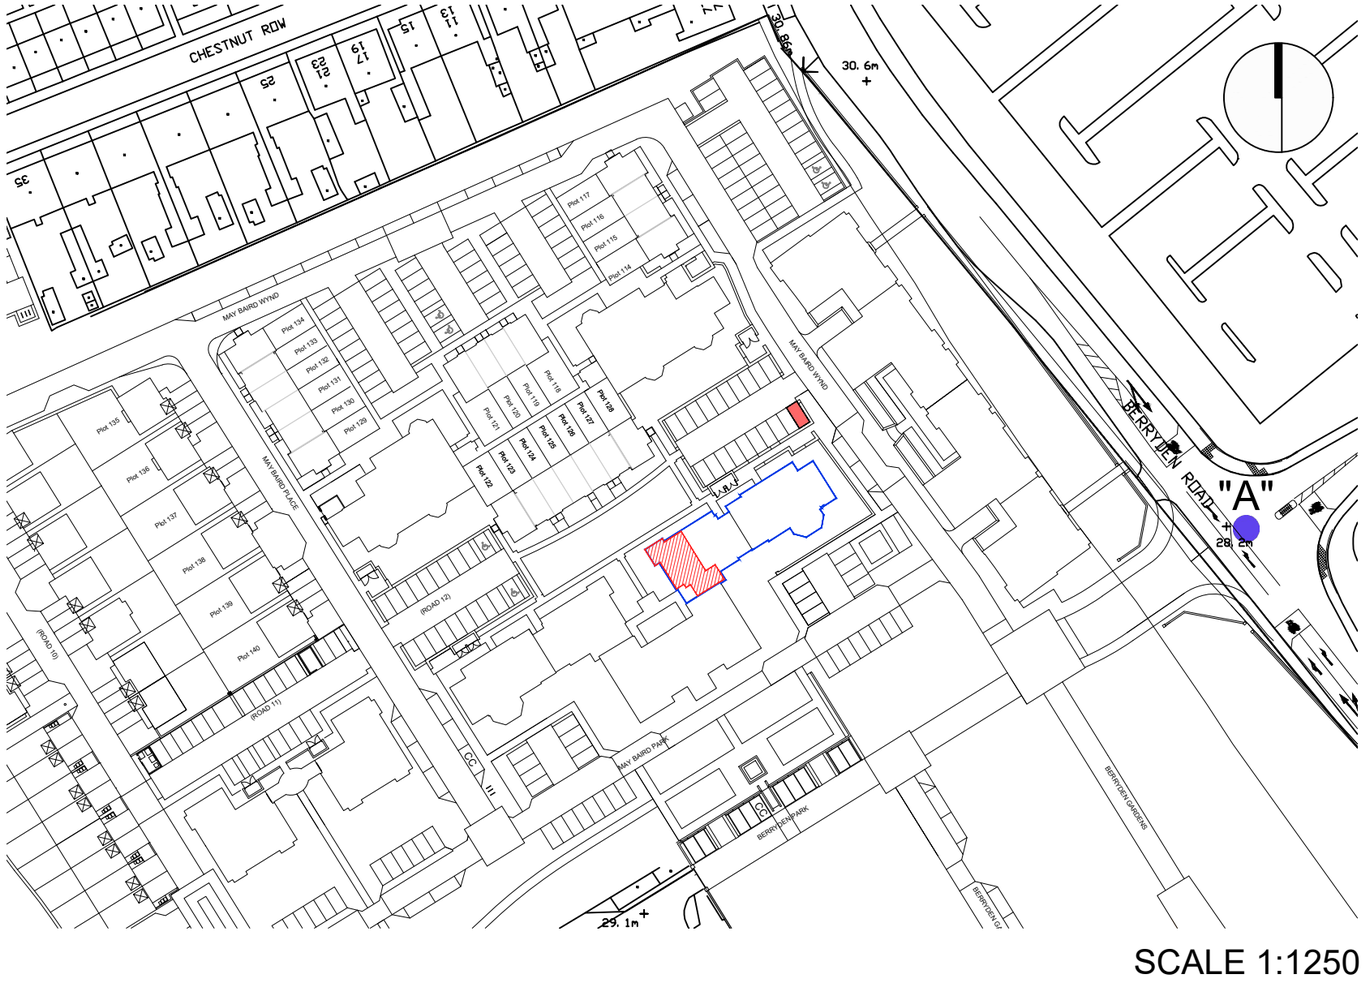

SCALE 1:1250

DPA unique identifier ABN127678-GRD FLR

"A" ORDNANCE SURVEY GR NJ 93155 07223

BLOCK BOUNDARY

PLOT INTERNAL

PARKING SPACE

Rev.	Date	Details	Drawn

Issued for:

LEGAL FEU PLAN

Development: Westburn Gardens

Address: 7 May Baird Park, Aberdeen

Project No: 6177

Dwg No: LE -- 81

Rev:

Drawing: Plot 81 - East Block, Upper Hospital - Ground Floor

Drawn By: JF

Date: 18.06.18

Scale: 1:250/1:1250 @A3

BARRATT HOMES

Barratt North Scotland
Blairton House, Old Aberdeen Road, Balmedie, Aberdeenshire, AB23 8SH
Tel: 01358 741 300 Fax: 01358 743 858

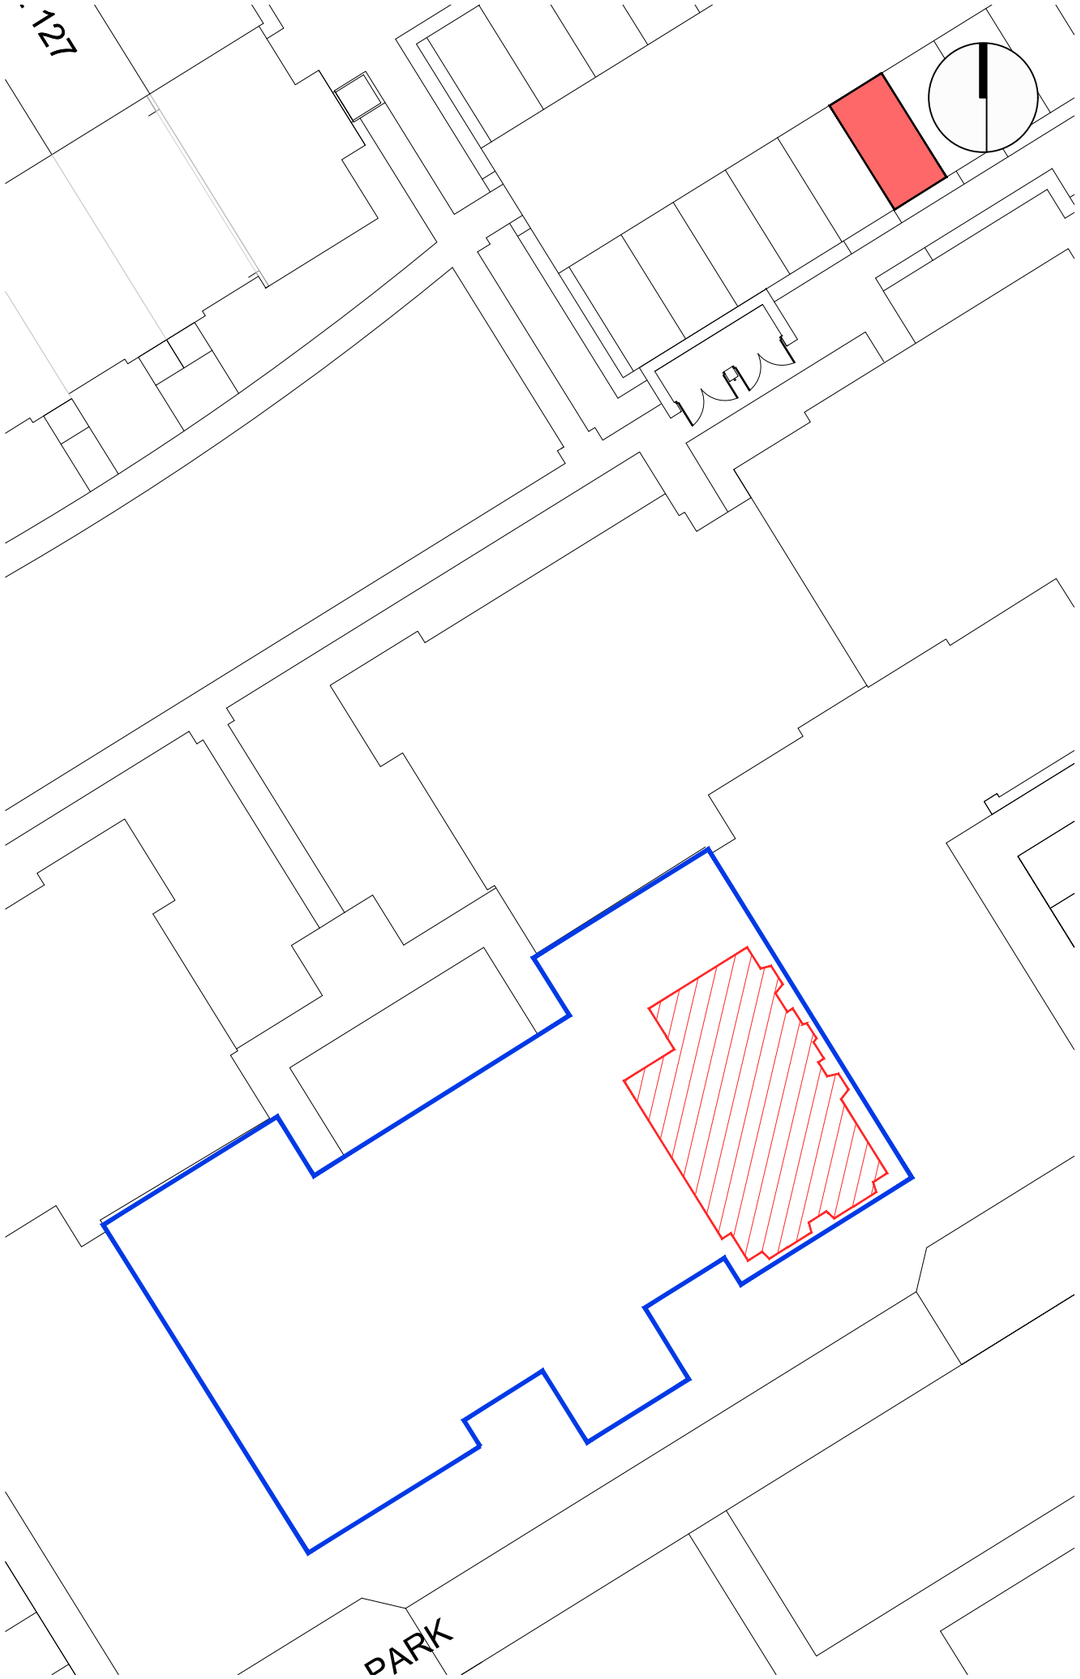

PLOT BOUNDARY SCALE 1:250

SCALE 1:1250

DPA unique identifier ABN127678-GRD FLR

"A" ORDNANCE SURVEY GR NJ 93155 07223

BLOCK BOUNDARY

PLOT INTERNAL

PARKING SPACE

Rev.	Date	Details	Drawn

Issued for:

LEGAL FEU PLAN

Development: Westburn Gardens

Address: 8 May Baird Park Aberdeen

Project No: 6177

Dwg No: LE -- 82

Rev:

Drawing: Plot 82 - South Block Upper Hospital - Ground Floor

Drawn By: JF

Date: 18.06.18

Scale: 1:250/1:1250 @A3

BARRATT HOMES

Barratt North Scotland
Blairton House, Old Aberdeen Road, Balmedie, Aberdeenshire, AB23 8SH
Tel: 01358 741 300 Fax: 01358 743 858

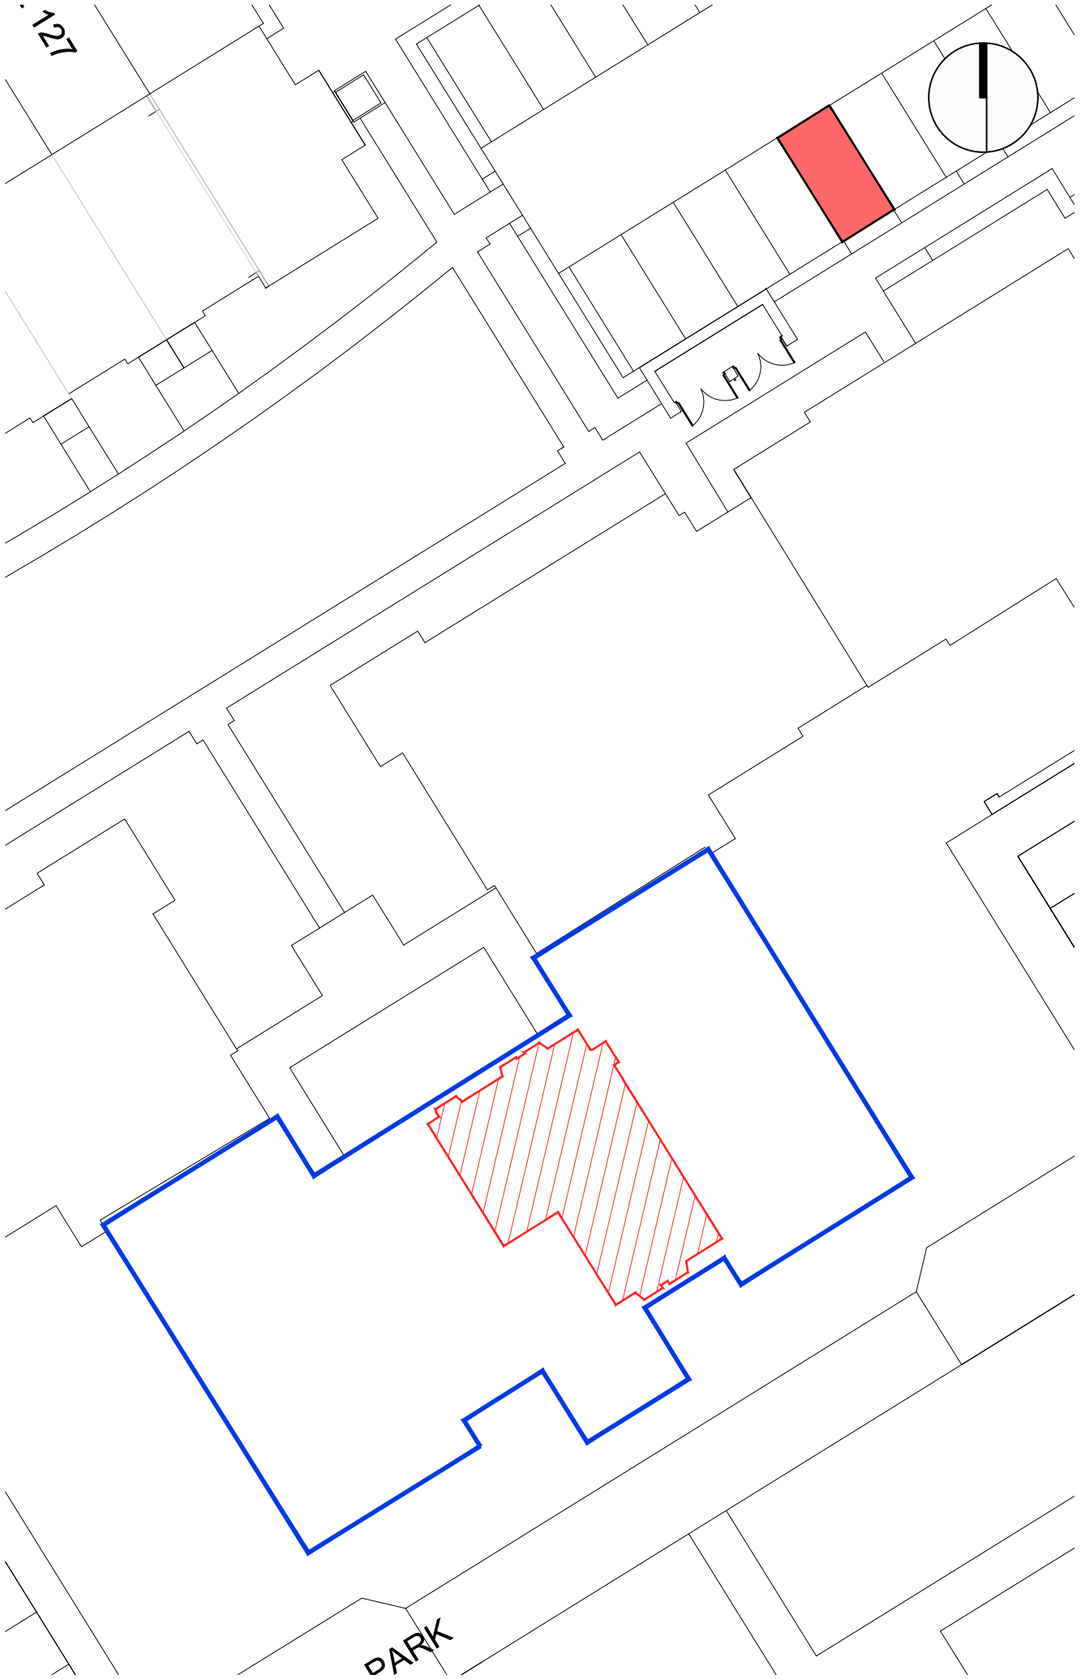

PLOT BOUNDARY SCALE 1:250

SCALE 1:1250

"A" ORDNANCE SURVEY GR NJ 93155 07223

BLOCK BOUNDARY

PLOT INTERNAL

PARKING SPACE

DPA unique identifier ABN127678-GRD FLR

Rev.	Date	Details	Drawn

Issued for:

LEGAL FEU PLAN

Development: Westburn Gardens

Address: 9 May Baird Park Aberdeen

Project No: 6177

Dwg No: LE -- 83

Rev:

Drawing: Plot 83 - South Block Upper Hospital - Ground Floor

Drawn By: JF

Date: 18.06.18

Scale: 1:250/1:1250 @A3

BARRATT HOMES

Barratt North Scotland
Blairton House, Old Aberdeen Road, Balmedie, Aberdeenshire, AB23 8SH

Tel: 01358 741 300 Fax: 01358 743 858

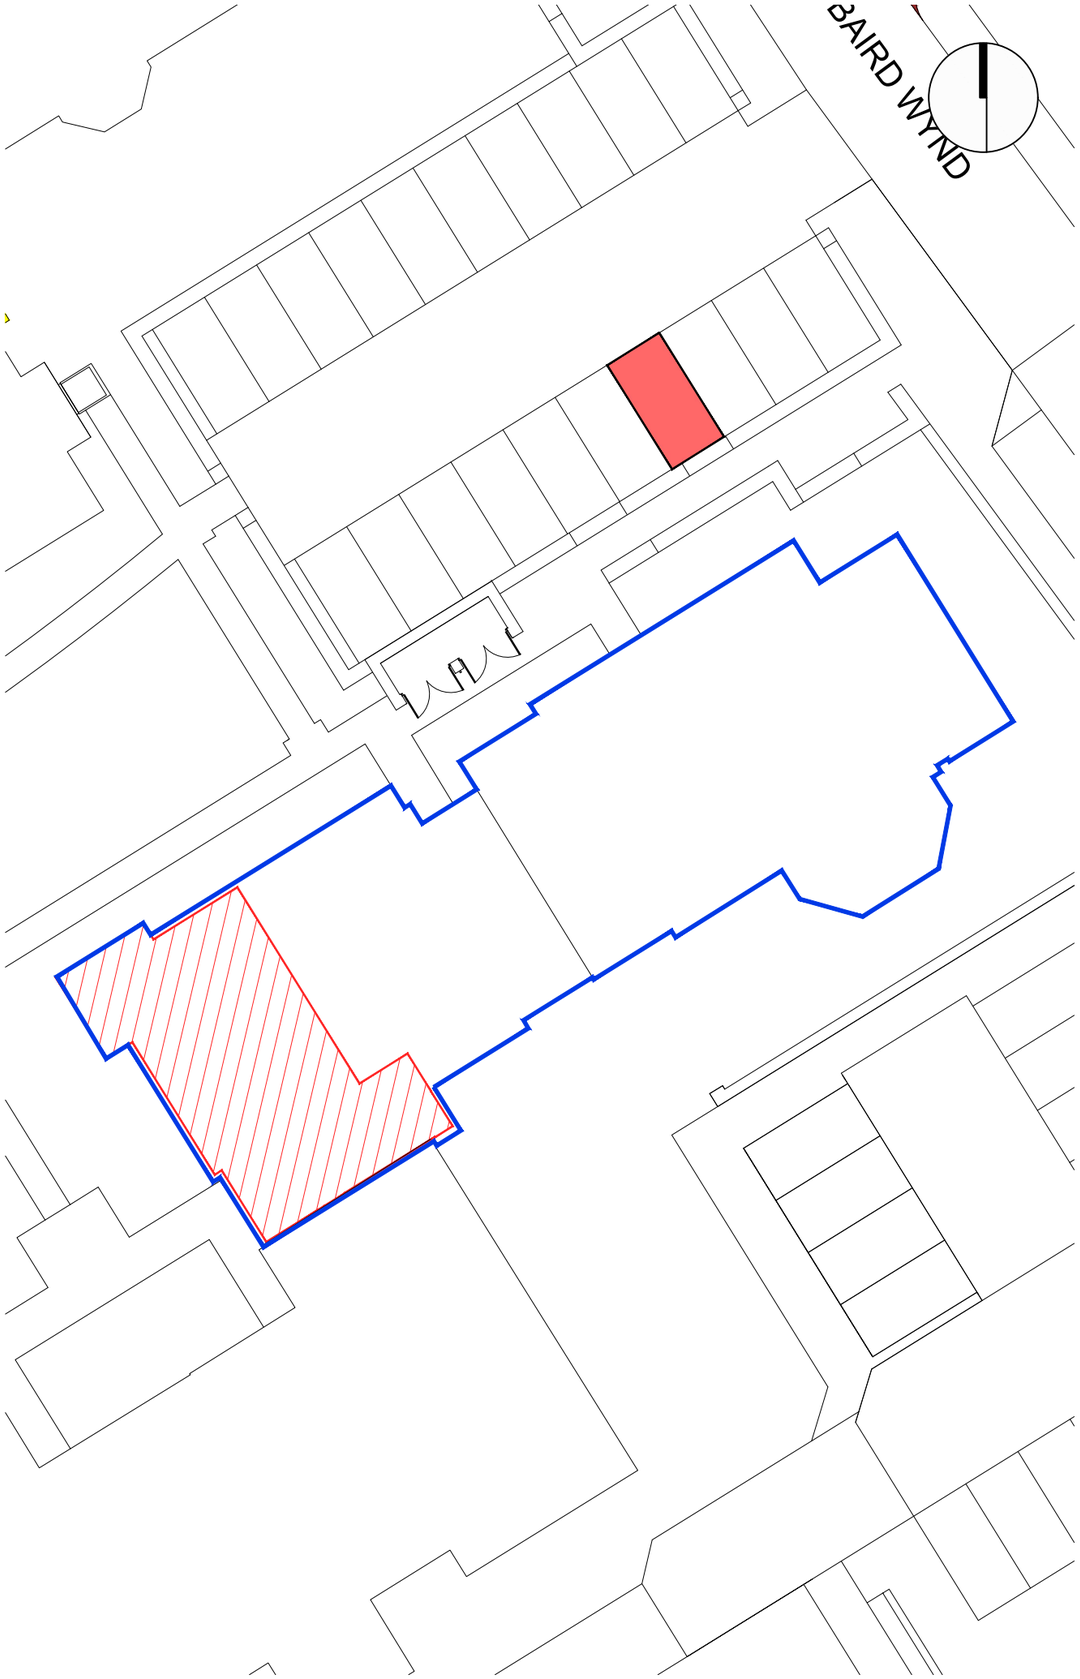

PLOT BOUNDARY SCALE 1:250

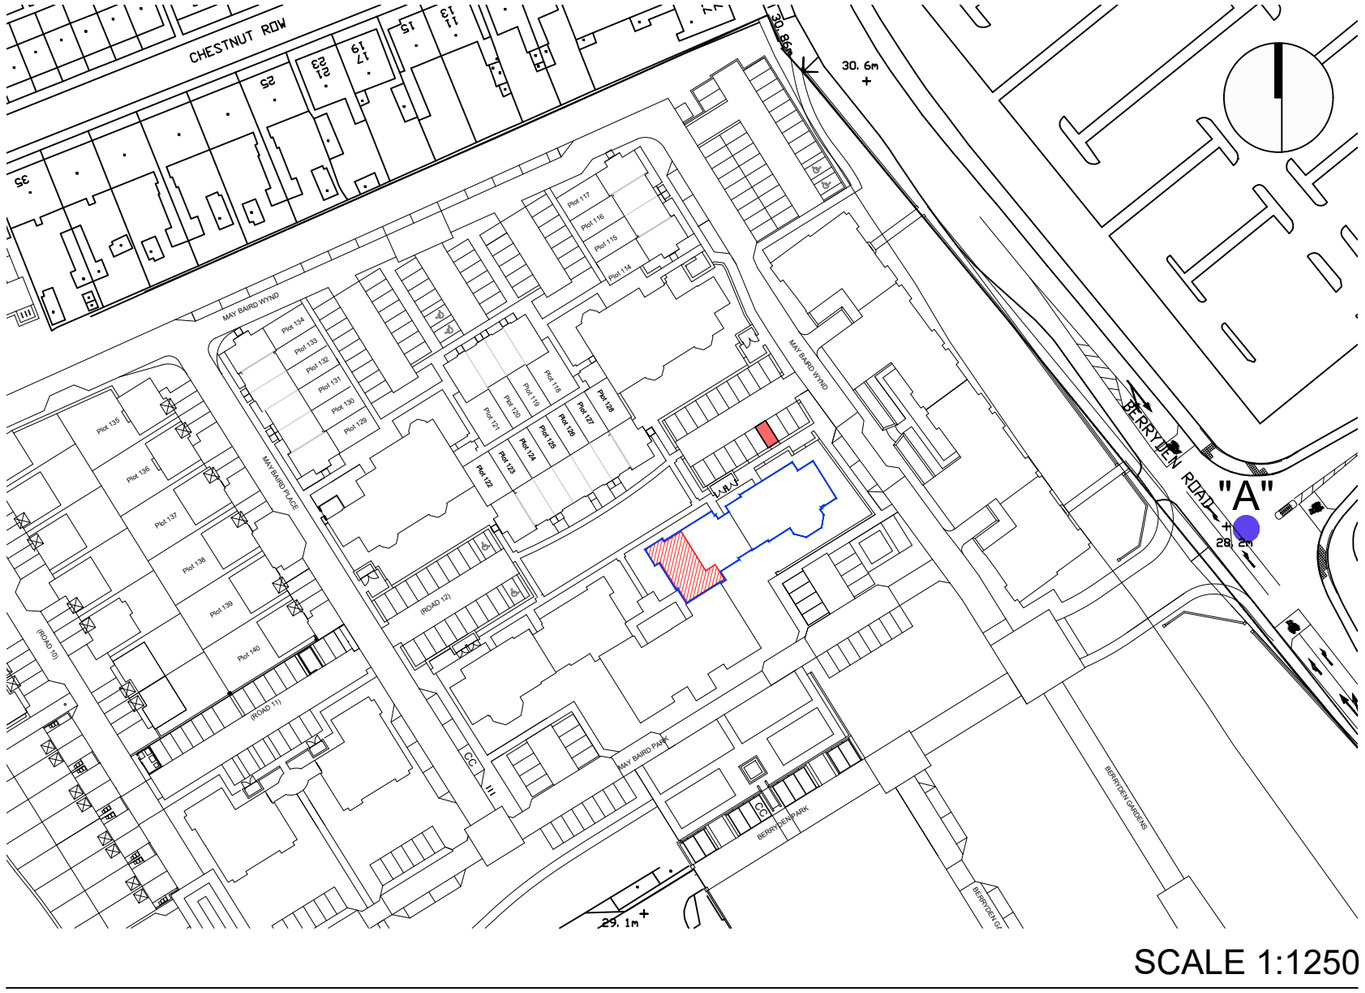

SCALE 1:1250

DPA unique identifier ABN127678-1ST FLR

"A" ORDNANCE SURVEY GR NJ 93155 07223

BLOCK BOUNDARY

PLOT INTERNAL

PARKING SPACE

Rev.	Date	Details	Drawn

Issued for:

LEGAL FEU PLAN

Development: Westburn Gardens

Address: 10 May Baird Park Aberdeen

Project No: 6177

Dwg No: LE -- 84

Rev:

Drawing: Plot 84 - East Block Upper Hospital - First Floor

Drawn By: JF

Date: 18.06.18

Scale: 1:250/1:1250 @A3

BARRATT HOMES

Barratt North Scotland
Blairton House, Old Aberdeen Road, Balmedie, Aberdeenshire, AB23 8SH
Tel: 01358 741 300 Fax: 01358 743 858

PLOT BOUNDARY

SCALE 1:250

SCALE 1:1250

DPA unique identifier ABN127678-1ST FLR

"A" ORDNANCE SURVEY GR NJ 93155 07223

BLOCK BOUNDARY

PLOT INTERNAL

PARKING SPACE

Rev.	Date	Details	Drawn

Issued for:

LEGAL FEU PLAN

Development: Westburn Gardens	Project No: 6177
Address: 11 May Baird Park Aberdeen	Dwg No: LE -- 85
	Rev:
Drawing: Plot 85 - South Block Upper Hospital - First Floor	Drawn By: JF / Date: 18.06.18
	Scale: 1:250/1:1250 @A3

BARRATT HOMES

Barratt North Scotland
Blairton House, Old Aberdeen Road, Balmedie, Aberdeenshire, AB23 8SH
Tel: 01358 741 300 Fax: 01358 743 858

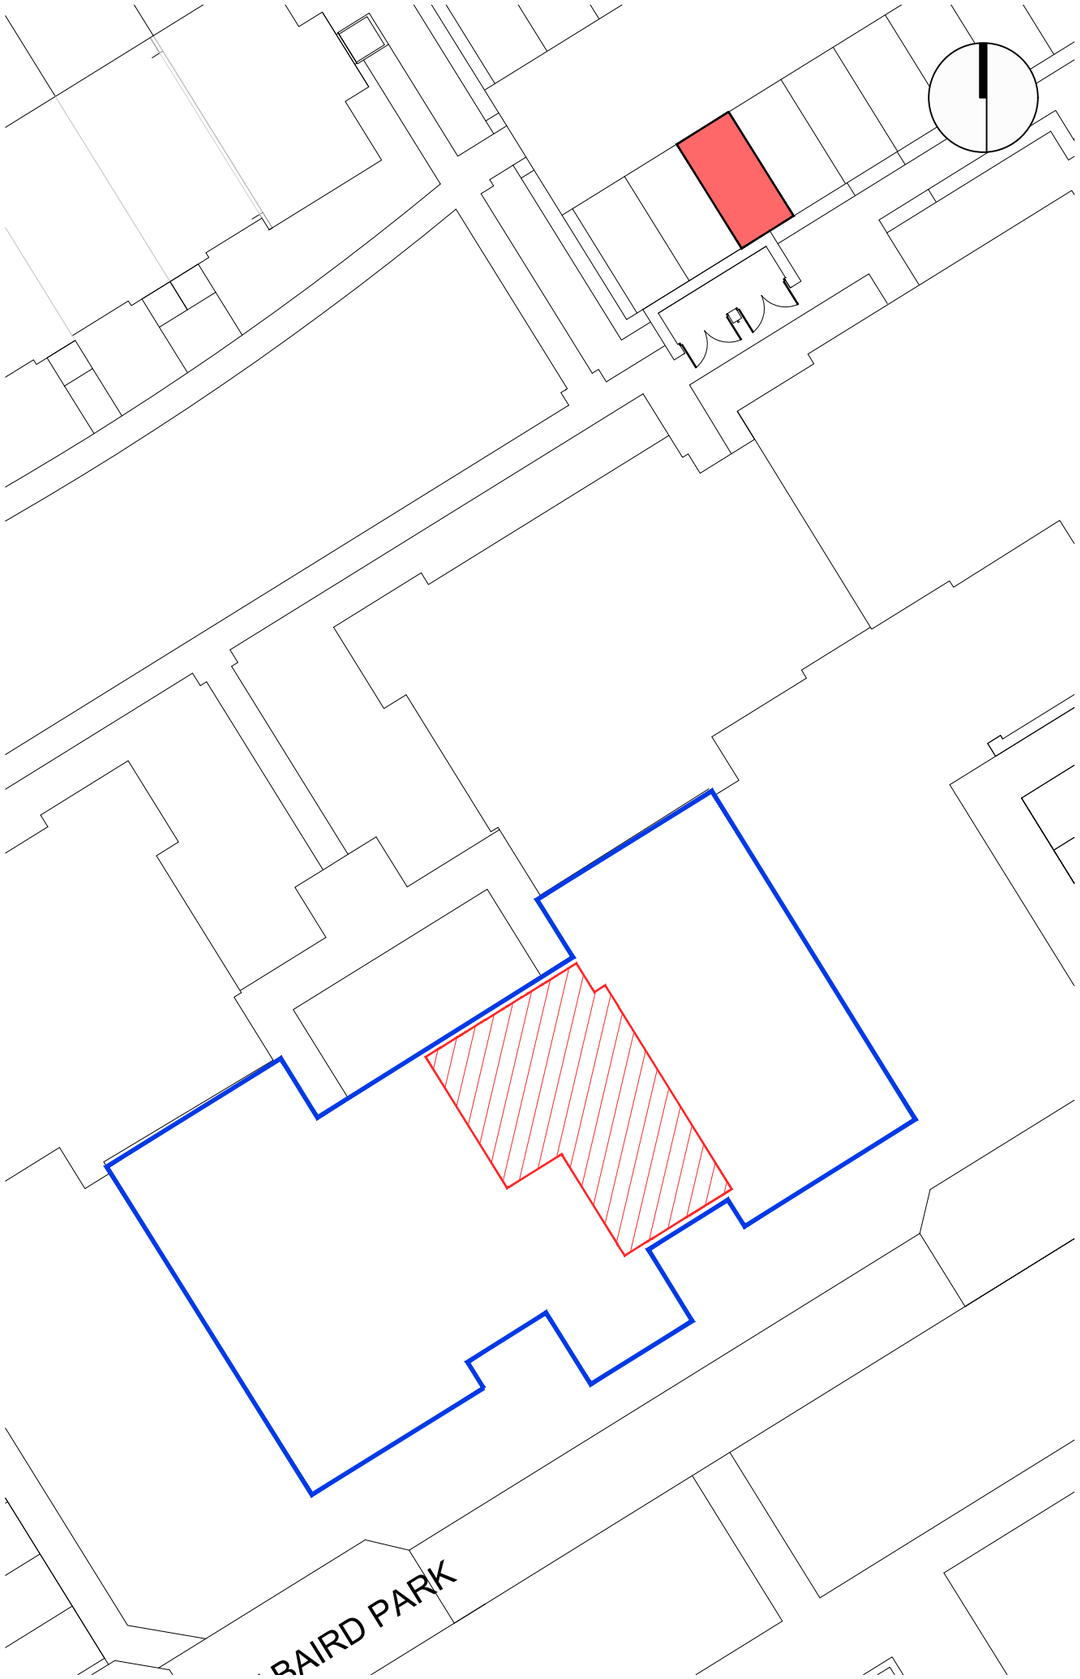

PLOT BOUNDARY SCALE 1:250

SCALE 1:1250

DPA unique identifier ABN127678-1ST FLR

DPA unique identifier ABN127678-2ND FLR

"A" ORDNANCE SURVEY GR NJ 93155 07223

BLOCK BOUNDARY

PLOT INTERNAL

PARKING SPACE

Rev.	Date	Details	Drawn

Issued for:

LEGAL FEU PLAN

Development: Westburn Gardens	Project No: 6177
Address: 12 May Baird Park Aberdeen	Dwg No: LE -- 86
	Rev:
Drawing: Plot 86 - South Block Upper Hospital - 1st & 2nd Floor	Drawn By: JF / Date: 18.06.18
	Scale: 1:250/1:1250 @A3

BARRATT HOMES

Barratt North Scotland
Blairton House, Old Aberdeen Road, Balmedie, Aberdeenshire, AB23 8SH
Tel: 01358 741 300 Fax: 01358 743 858

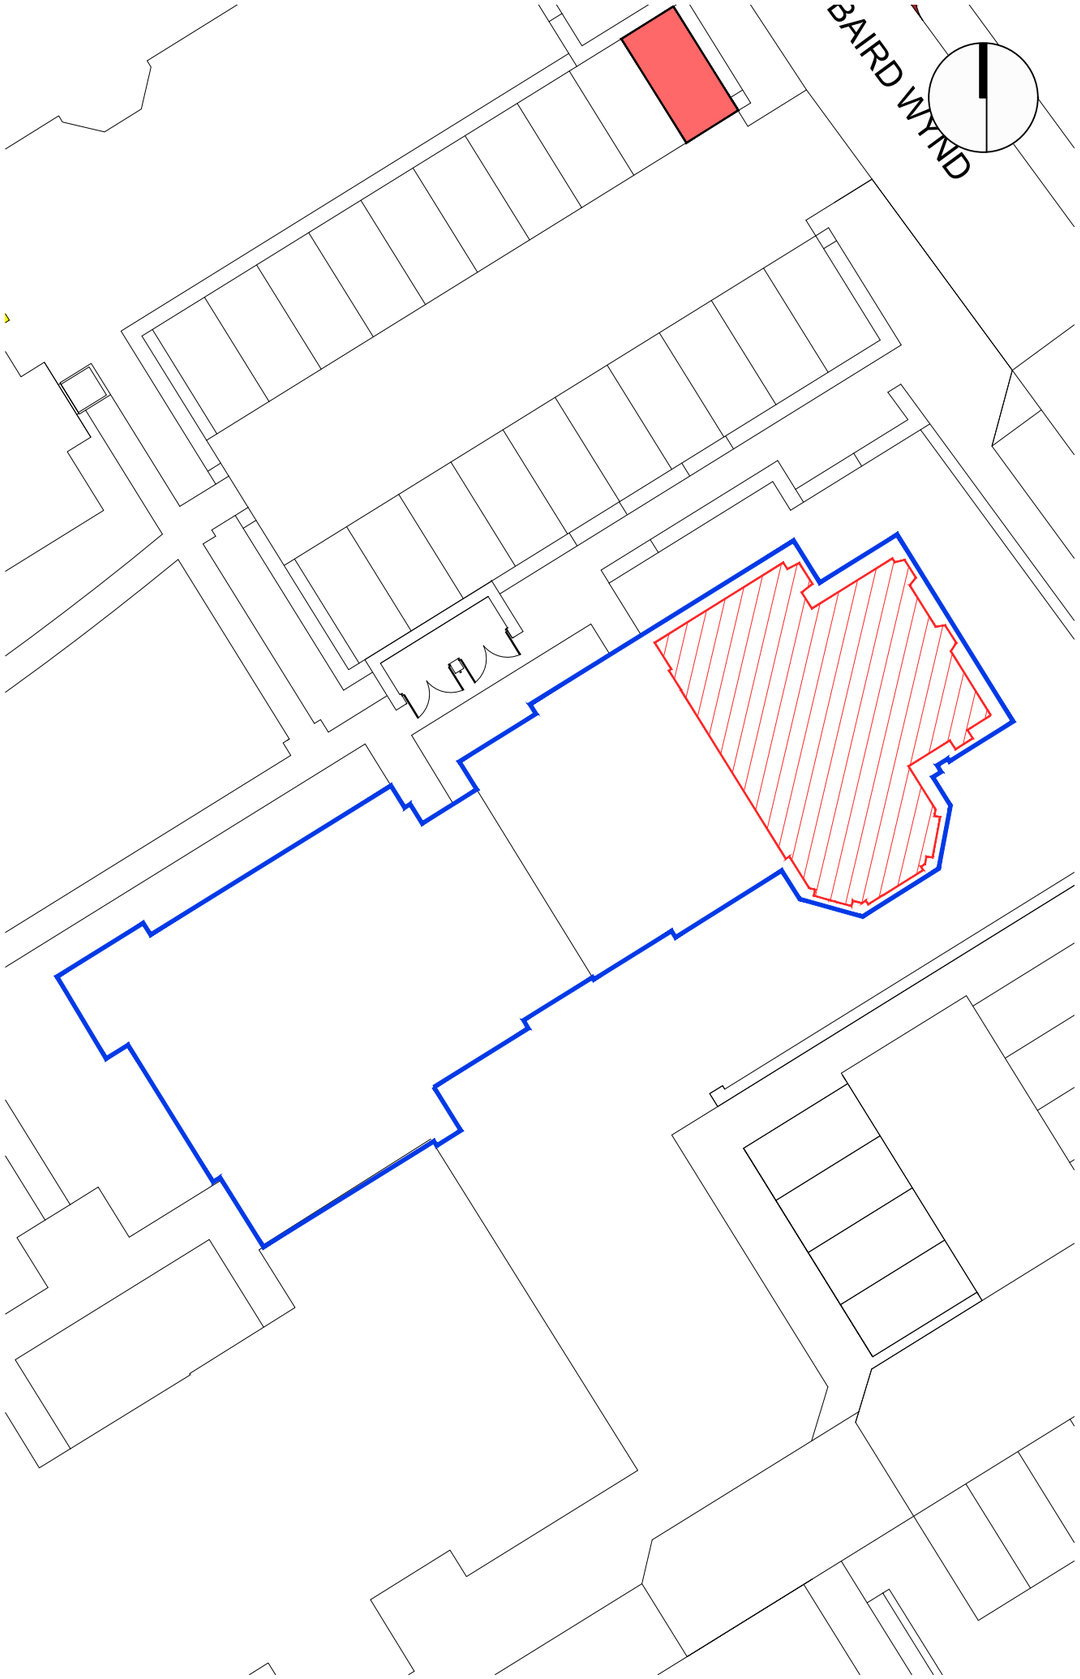

PLOT BOUNDARY SCALE 1:250

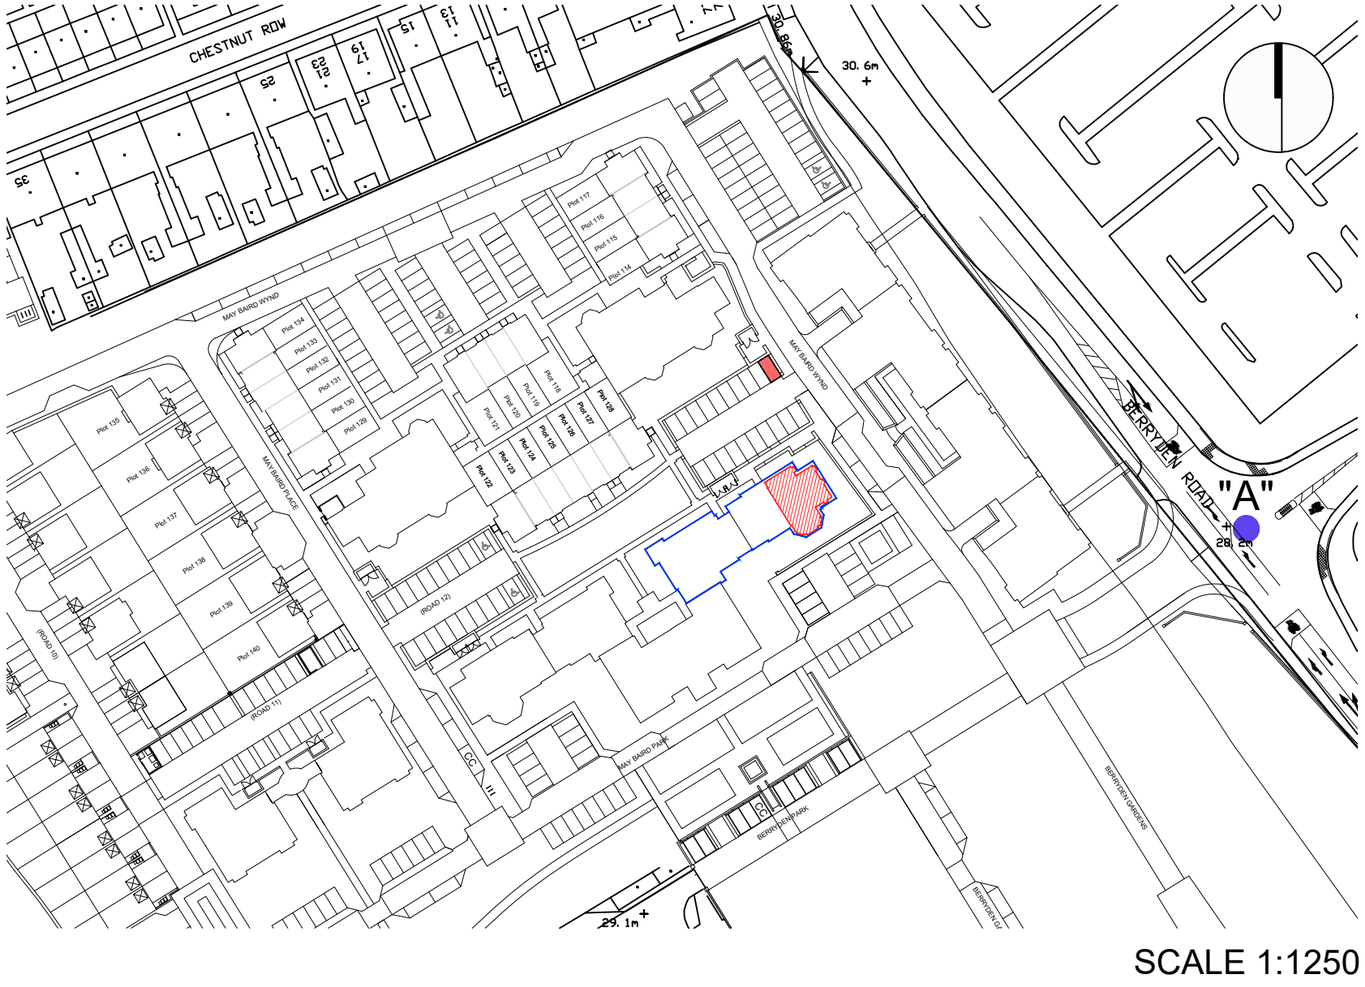

SCALE 1:1250

DPA unique identifier ABN127678-GRD FLR

"A" ORDNANCE SURVEY GR NJ 93155 07223

BLOCK BOUNDARY

PLOT INTERNAL

PARKING SPACE

Rev.	Date	Details	Drawn

Issued for:

LEGAL FEU PLAN

Development: Westburn Gardens

Address: 1 May Baird Park, Aberdeen

Project No: 6177

Dwg No: LE -- 87

Rev:

Drawing: Plot 87 - East Block, Upper Hospital - Ground Floor

Drawn By: JF

Date: 18.06.18

Scale: 1:250/1:1250 @A3

BARRATT HOMES

Barratt North Scotland
Blairton House, Old Aberdeen Road, Balmedie, Aberdeenshire, AB23 8SH
Tel: 01358 741 300 Fax: 01358 743 858

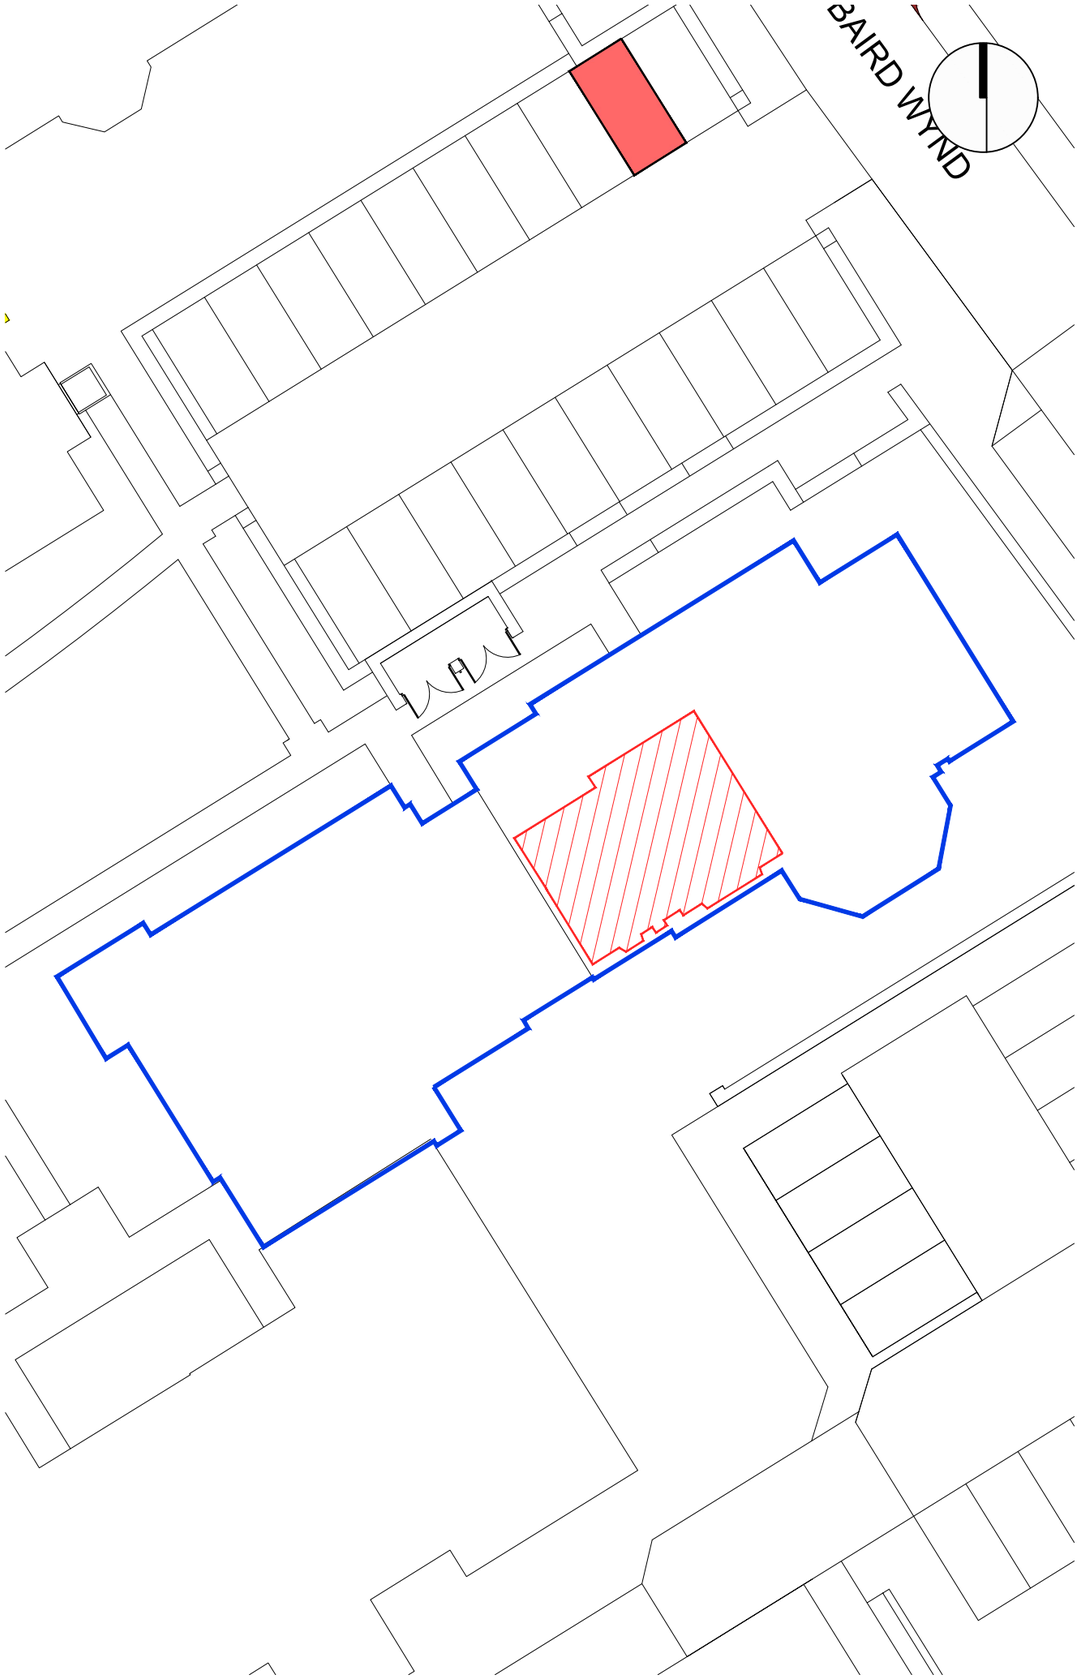

PLOT BOUNDARY SCALE 1:250

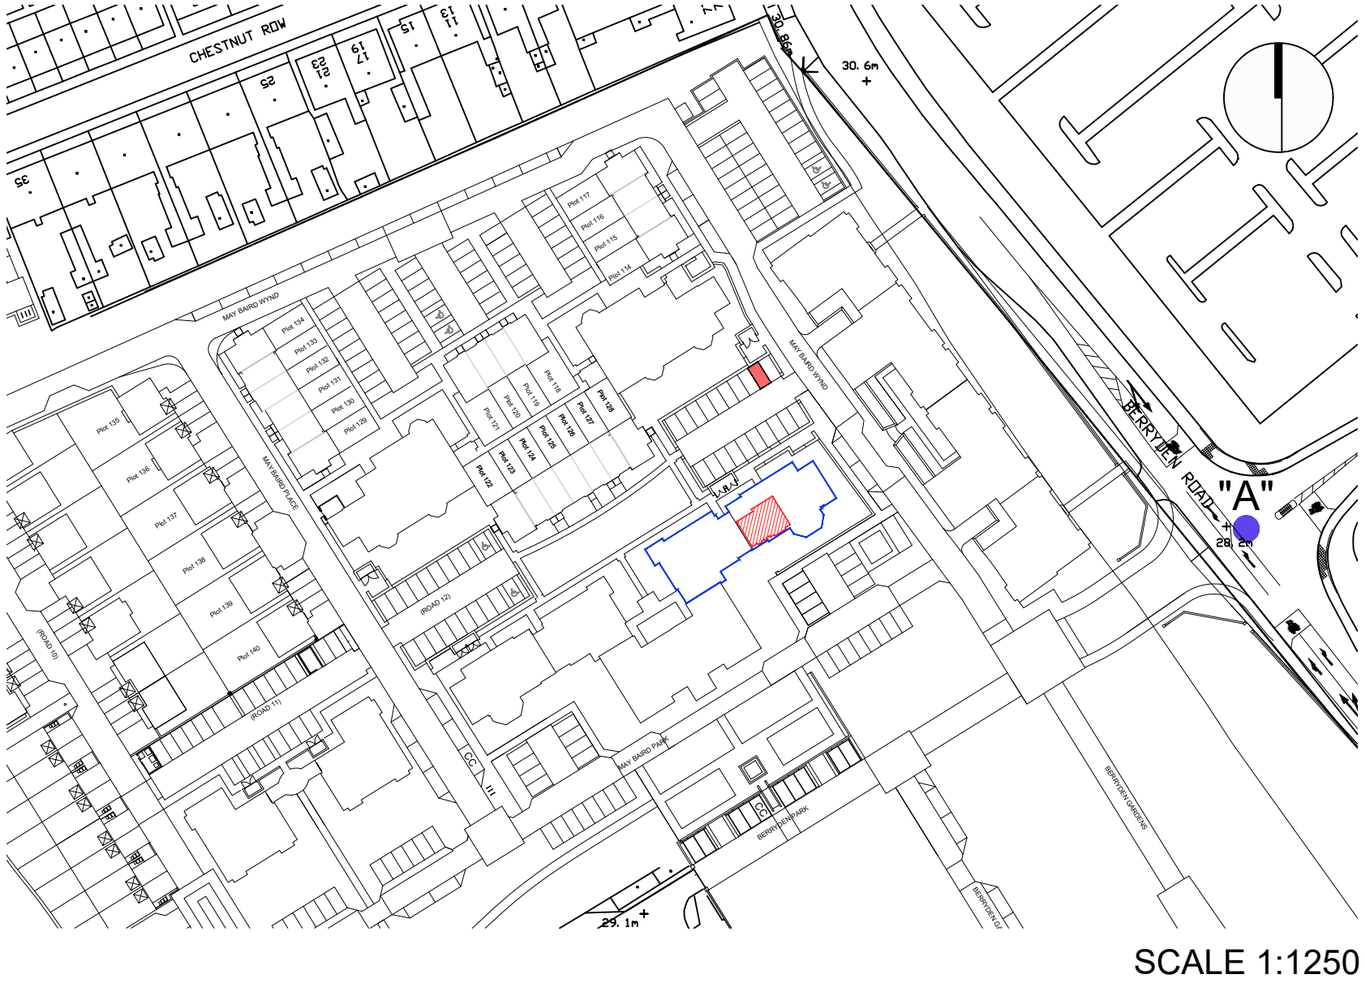

SCALE 1:1250

DPA unique identifier ABN127678-GRD FLR

"A" ORDNANCE SURVEY GR NJ 93155 07223

BLOCK BOUNDARY

PLOT INTERNAL

PARKING SPACE

Rev.	Date	Details	Drawn

Issued for:

LEGAL FEU PLAN

Development: Westburn Gardens

Address: 2 May Baird Park, Aberdeen

Project No: 6177

Dwg No: LE -- 88

Rev:

Drawing: Plot 88 - East Block, Upper Hospital - Ground Floor

Drawn By: JF

Date: 18.06.18

Scale: 1:250/1:1250 @A3

BARRATT HOMES

Barratt North Scotland
Blairton House, Old Aberdeen Road, Balmedie, Aberdeenshire, AB23 8SH
Tel: 01358 741 300 Fax: 01358 743 858

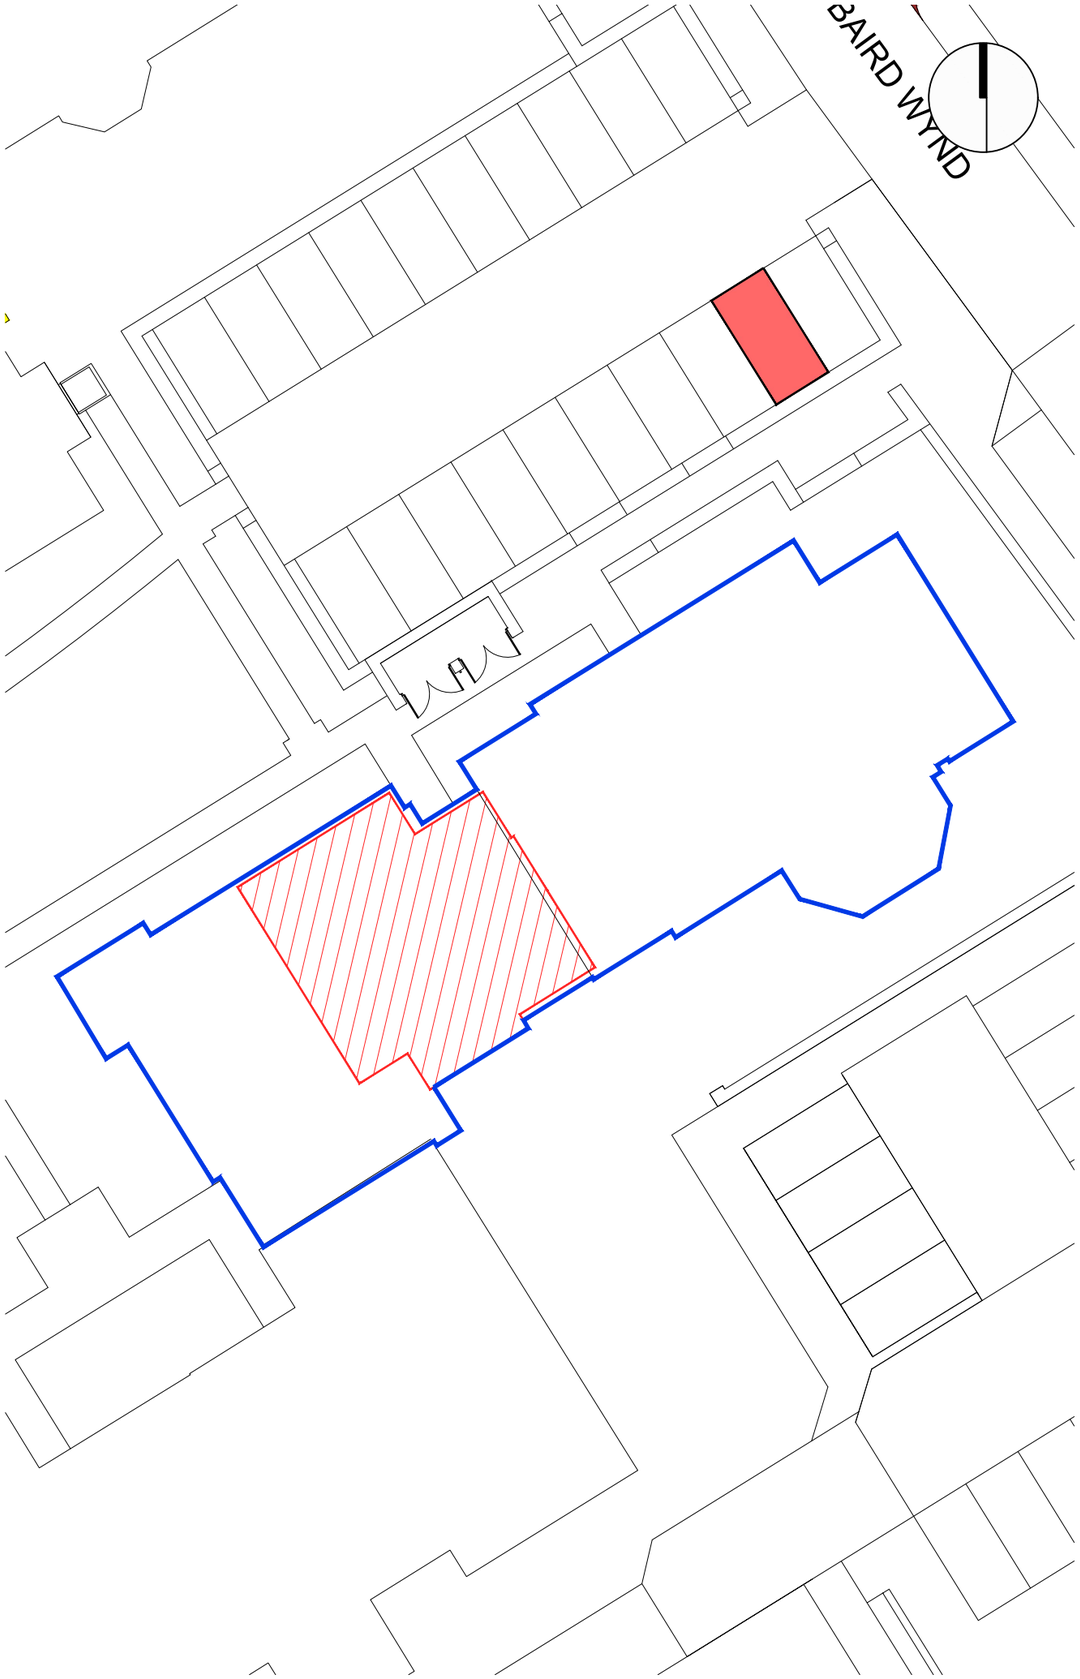

PLOT BOUNDARY SCALE 1:250

SCALE 1:1250

DPA unique identifier ABN127678-GRD FLR

"A" ORDNANCE SURVEY GR NJ 93155 07223

BLOCK BOUNDARY

PLOT INTERNAL

PARKING SPACE

Rev.	Date	Details	Drawn

Issued for:

LEGAL FEU PLAN

Development: Westburn Gardens

Address: 6 May Baird Park, Aberdeen

Project No: 6177

Dwg No: LE -- 89

Rev:

Drawing: Plot 89 - East Block, Upper Hospital - Ground Floor

Drawn By: JF

Date: 18.06.18

Scale: 1:250/1:1250 @A3

BARRATT HOMES

Barratt North Scotland
Blairton House, Old Aberdeen Road, Balmedie, Aberdeenshire, AB23 8SH

Tel: 01358 741 300 Fax: 01358 743 858

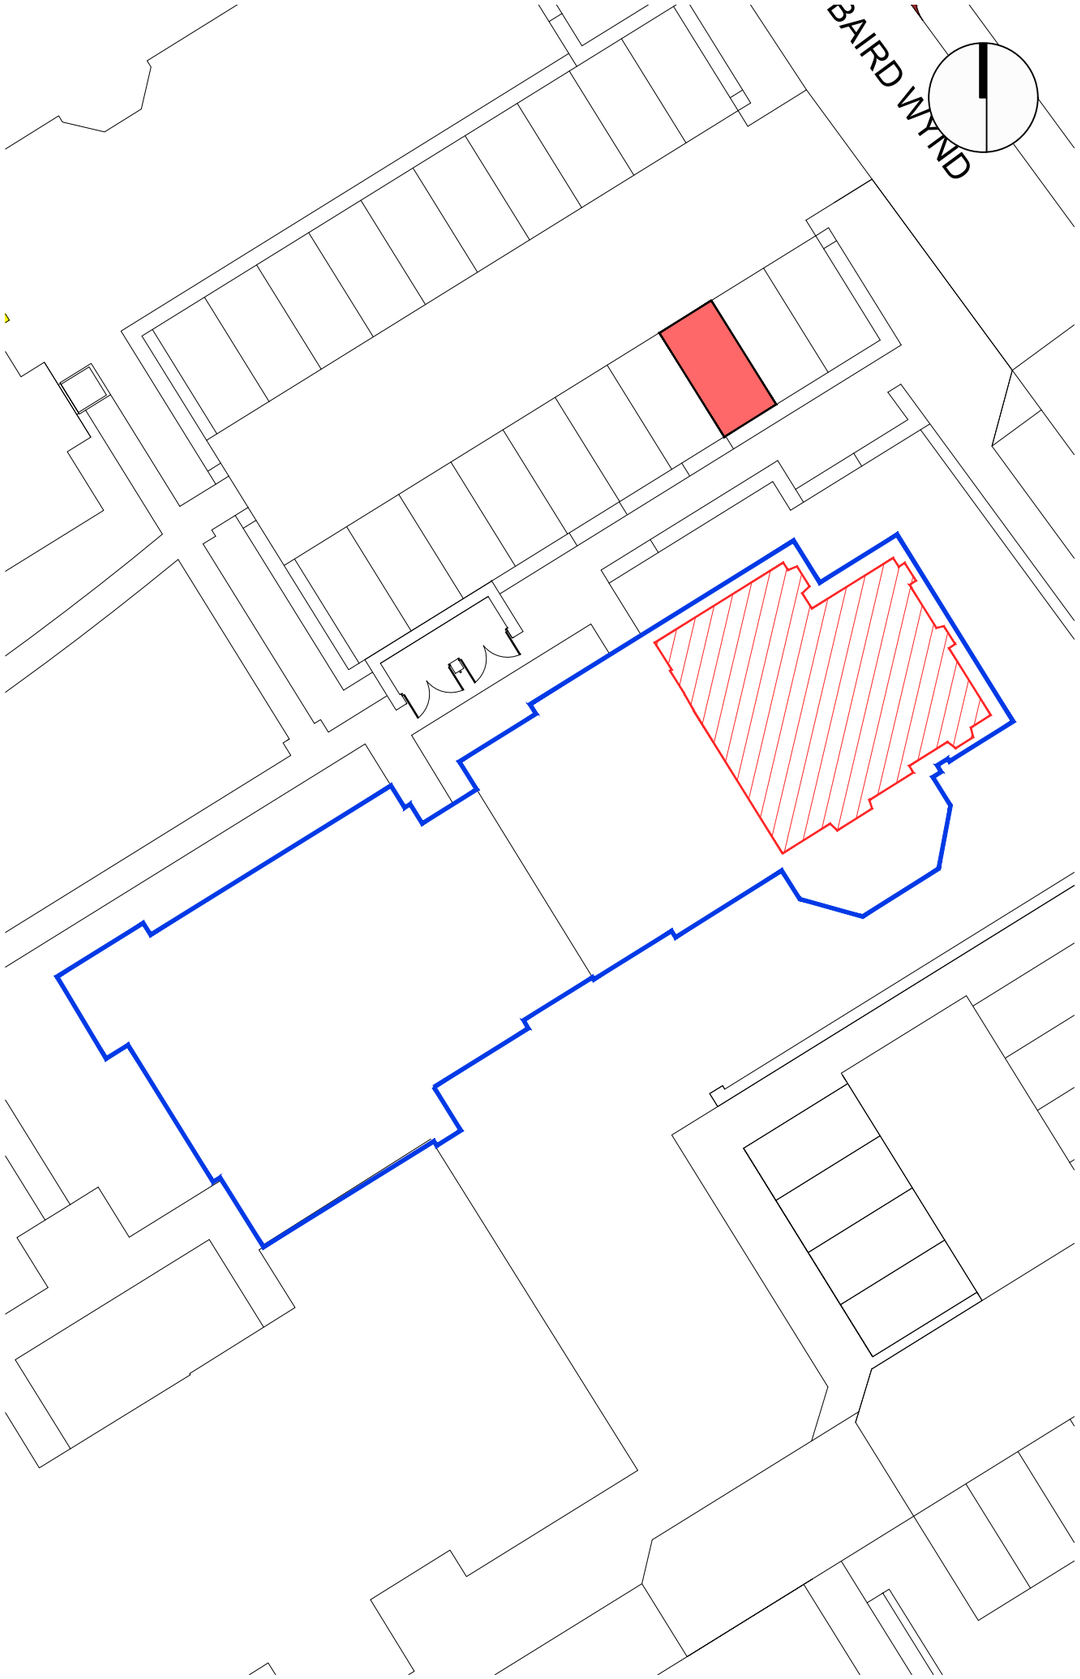

PLOT BOUNDARY SCALE 1:250

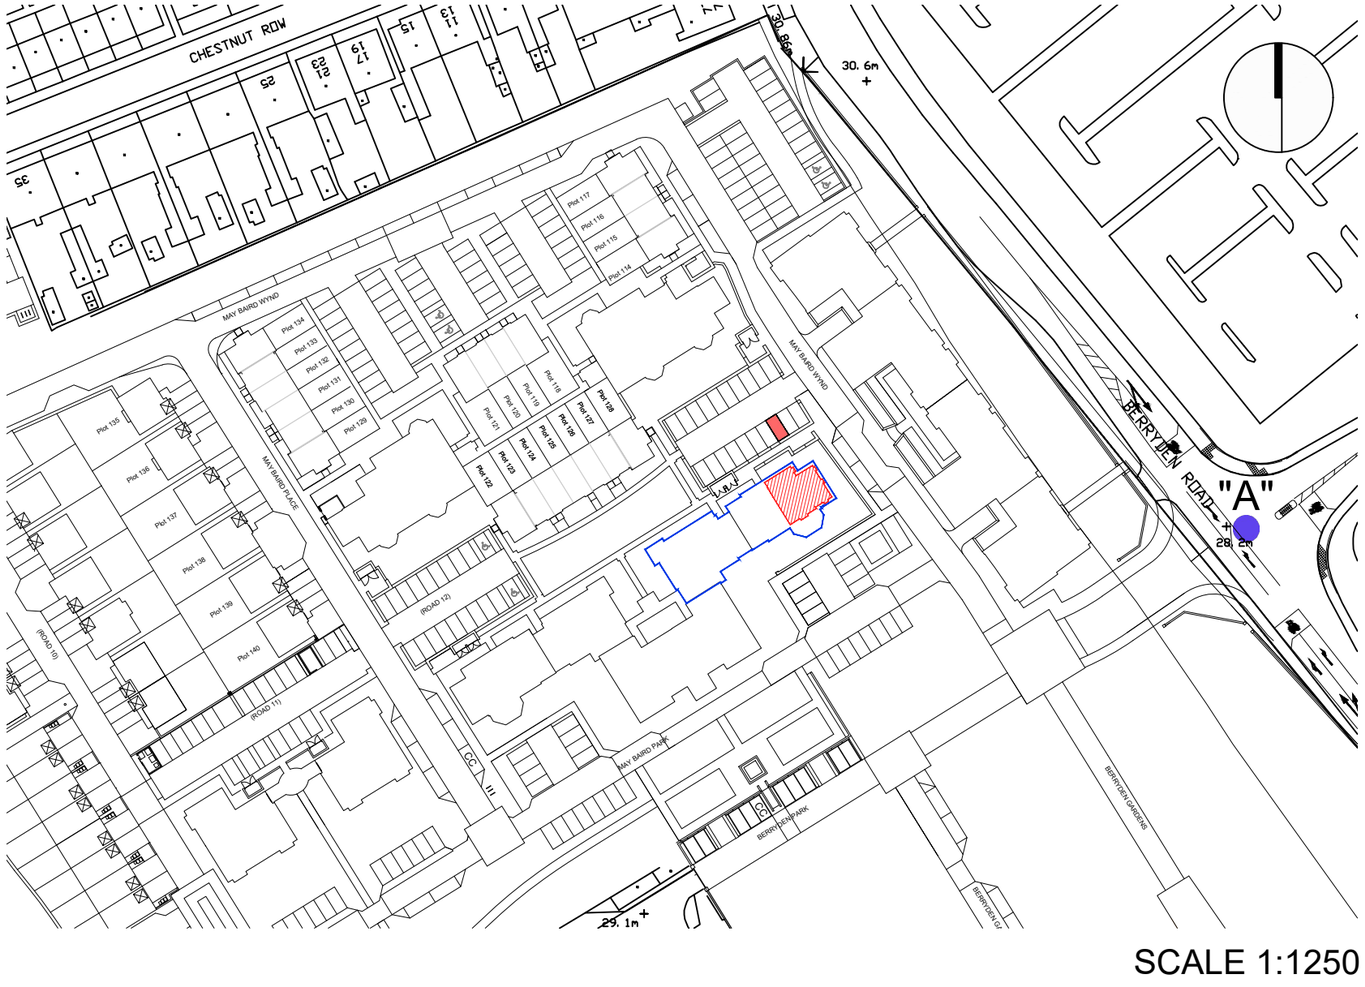

SCALE 1:1250

DPA unique identifier ABN127678-1ST FLR

"A" ORDNANCE SURVEY GR NJ 93155 07223

BLOCK BOUNDARY

PLOT INTERNAL

PARKING SPACE

Rev.	Date	Details	Drawn

Issued for:

LEGAL FEU PLAN

Development: Westburn Gardens

Address: 3 May Baird Park, Aberdeen

Project No: 6177

Dwg No: LE -- 90

Rev:

Drawing: Plot 90 - East Block, Upper Hospital - First Floor

Drawn By: JF

Date: 18.06.18

Scale: 1:250/1:1250 @A3

BARRATT HOMES

Barratt North Scotland
Blairton House, Old Aberdeen Road, Balmedie, Aberdeenshire, AB23 8SH
Tel: 01358 741 300 Fax: 01358 743 858

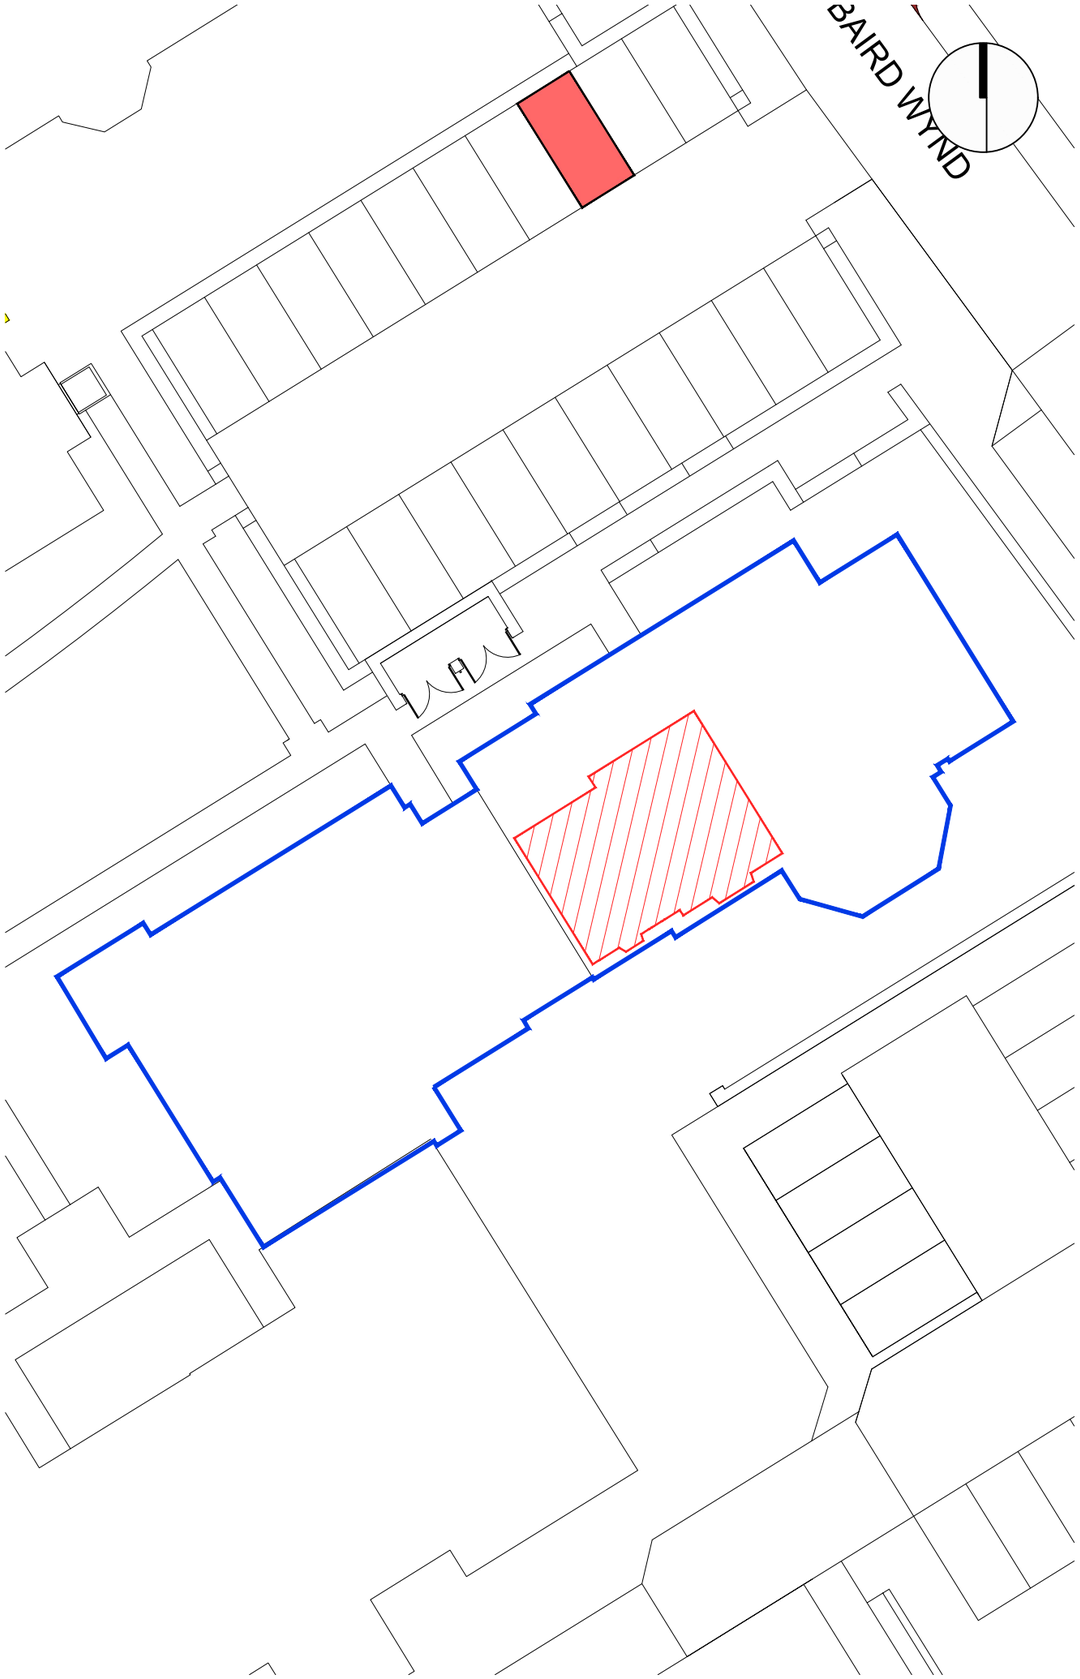

PLOT BOUNDARY SCALE 1:250

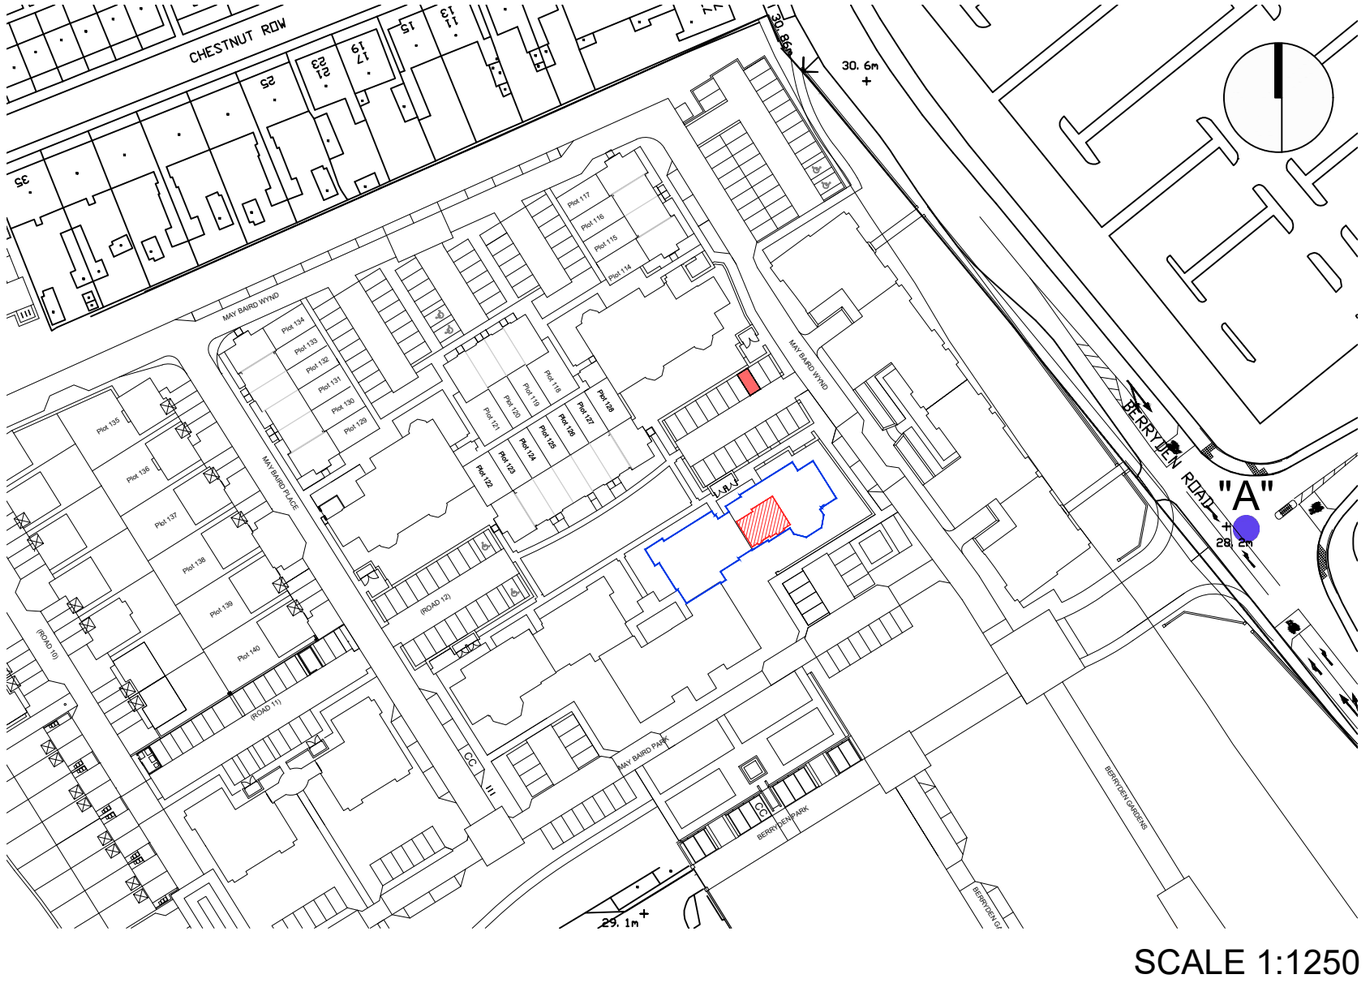

SCALE 1:1250

DPA unique identifier ABN127678-1ST FLR

"A" ORDNANCE SURVEY GR NJ 93155 07223

BLOCK BOUNDARY

PLOT INTERNAL

PARKING SPACE

Rev.	Date	Details	Drawn

Issued for:

LEGAL FEU PLAN

Development: Westburn Gardens	Project No: 6177
Address: 4 May Baird Park Aberdeen	Dwg No: LE -- 91
	Rev:
Drawing: Plot 91 - East Block Upper Hospital - First Floor	Drawn By: JF / Date: 18.06.18
	Scale: 1:250/1:1250 @A3

BARRATT HOMES

Barratt North Scotland
Blairton House, Old Aberdeen Road, Balmedie, Aberdeenshire, AB23 8SH
Tel: 01358 741 300 Fax: 01358 743 858

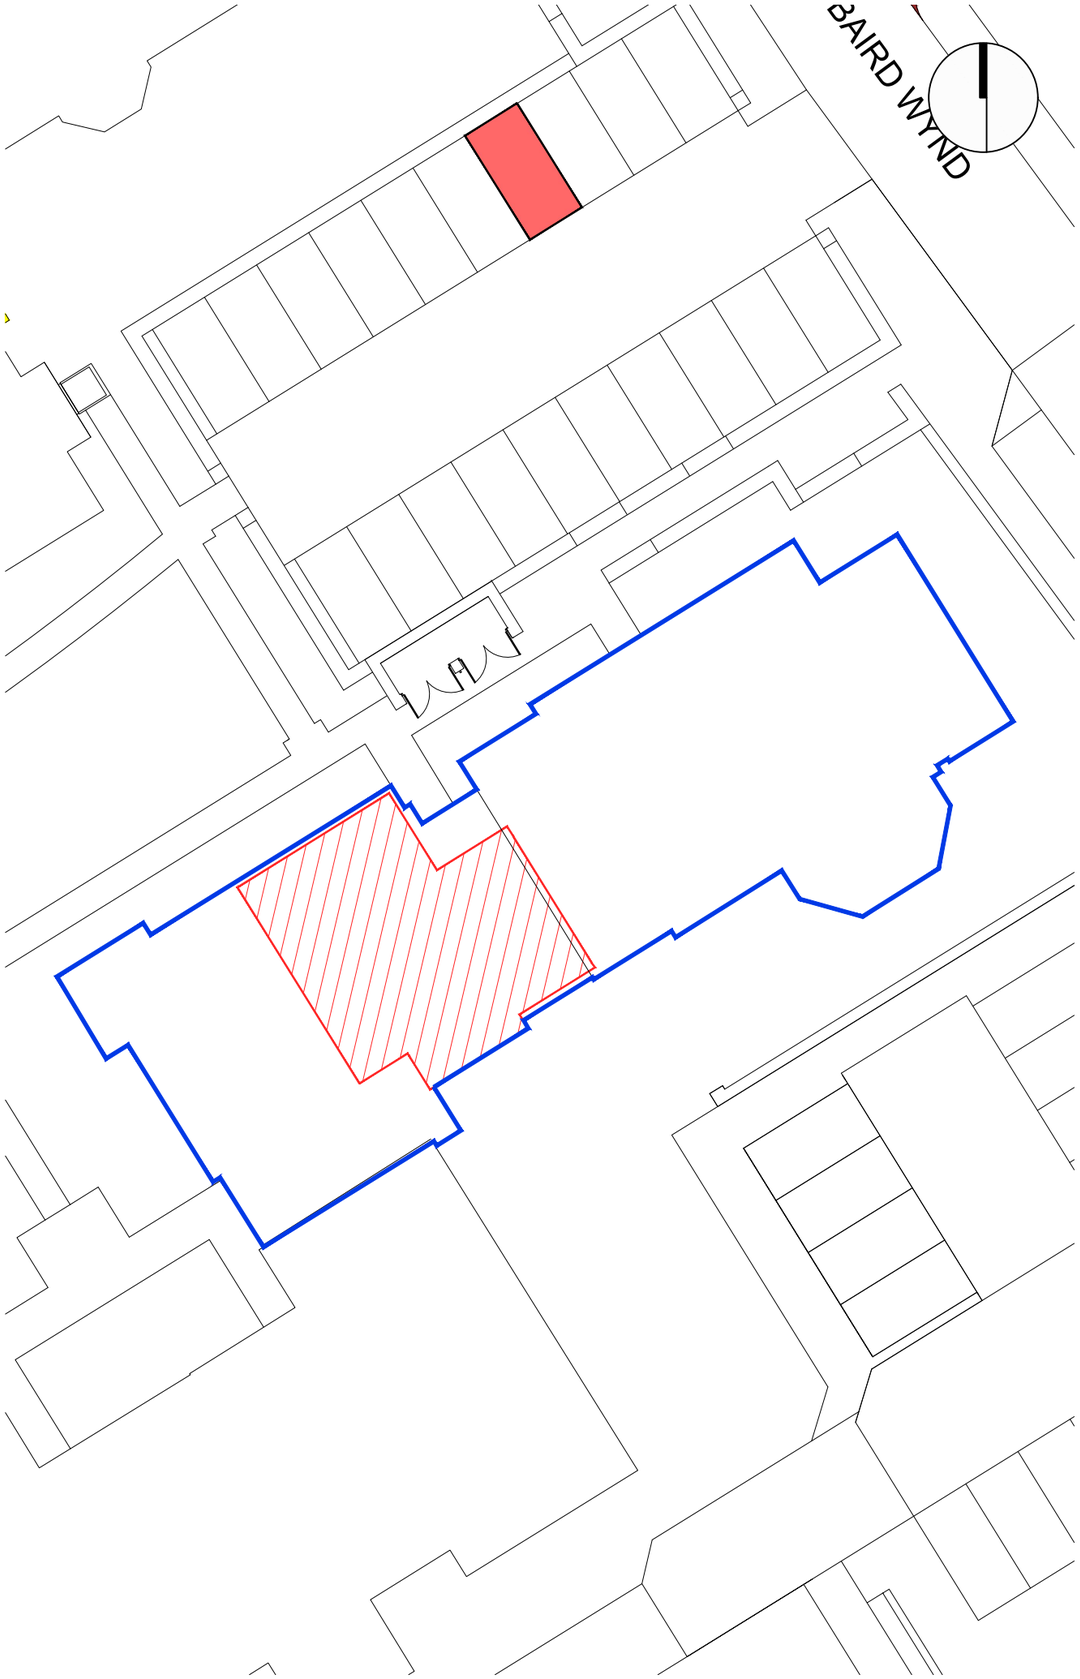

PLOT BOUNDARY SCALE 1:250

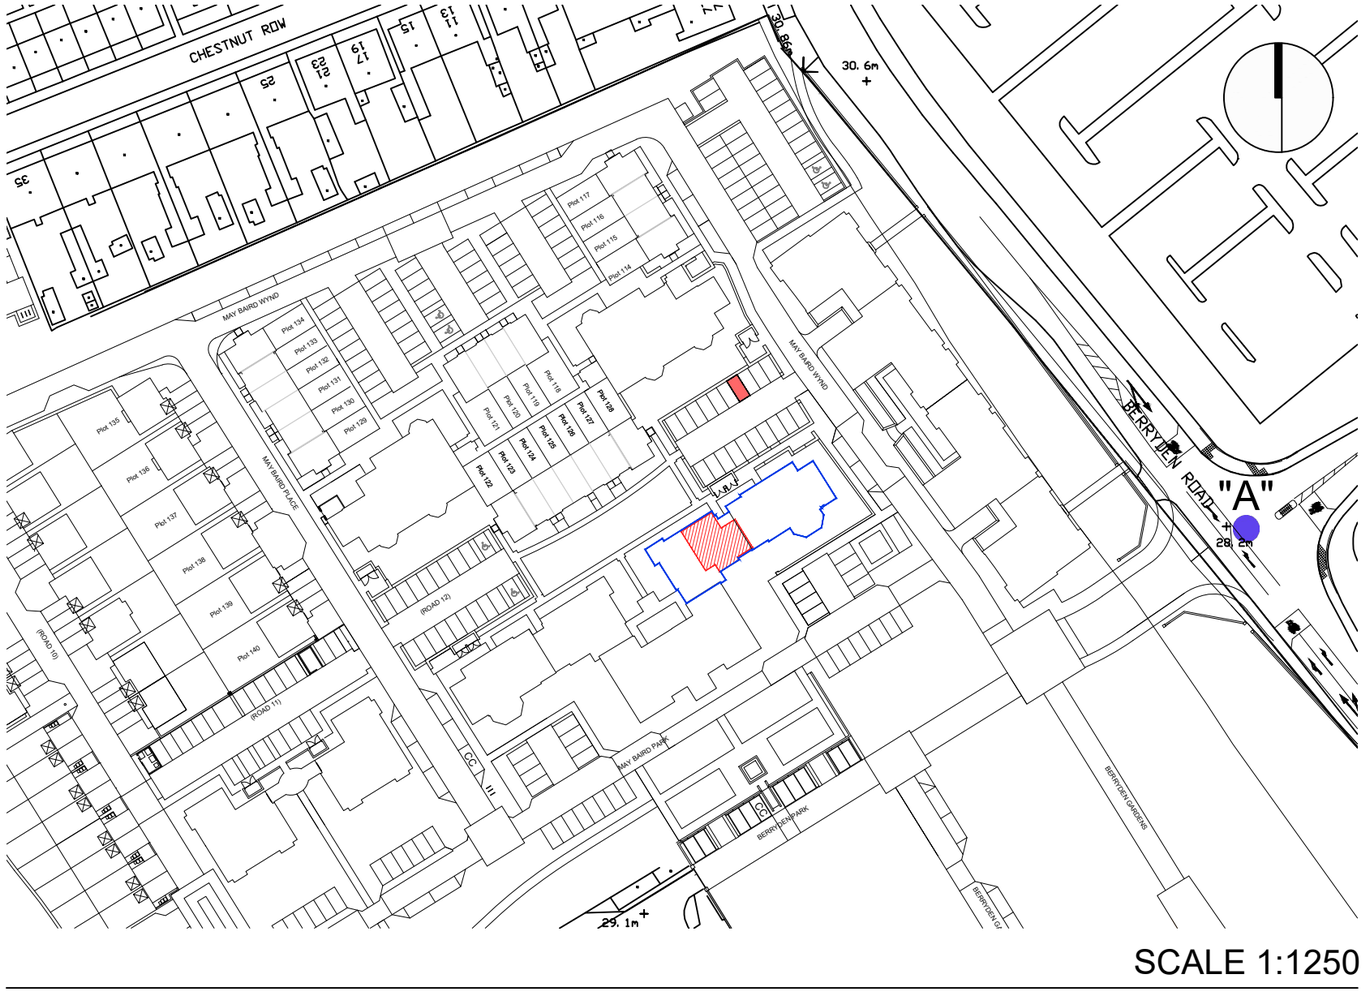

SCALE 1:1250

DPA unique identifier ABN127678-1ST FLR

"A" ORDNANCE SURVEY GR NJ 93155 07223

BLOCK BOUNDARY

PLOT INTERNAL

PARKING SPACE

Rev.	Date	Details	Drawn

Issued for:

LEGAL FEU PLAN

Development: Westburn Gardens

Address: 5 May Baird Park Aberdeen

Project No: 6177

Dwg No: LE -- 92

Rev:

Drawing: Plot 92 - East Block Upper Hospital - First Floor

Drawn By: JF

Date: 18.06.18

Scale: 1:250/1:1250 @A3

BARRATT HOMES

Barratt North Scotland
Blairton House, Old Aberdeen Road, Balmedie, Aberdeenshire, AB23 8SH
Tel: 01358 741 300 Fax: 01358 743 858