West Dunbartonshire Council

Title : Ground at John Knox Street, Clydebank

Map No : AM127D Map Ref : NS5069SE

Date : 26/07/2016 Scale : 1:1250

Reproduced by permission of Ordnance Survey on behalf of HMSO. (C) Crown copyright and database right 2015. All rights reserved. Ordnance Survey License number 100020790.

The Development registered under title DMB85613 and plots 1 to 9 within have been DPA approved by:

Craig McFadden – 3 July 2017
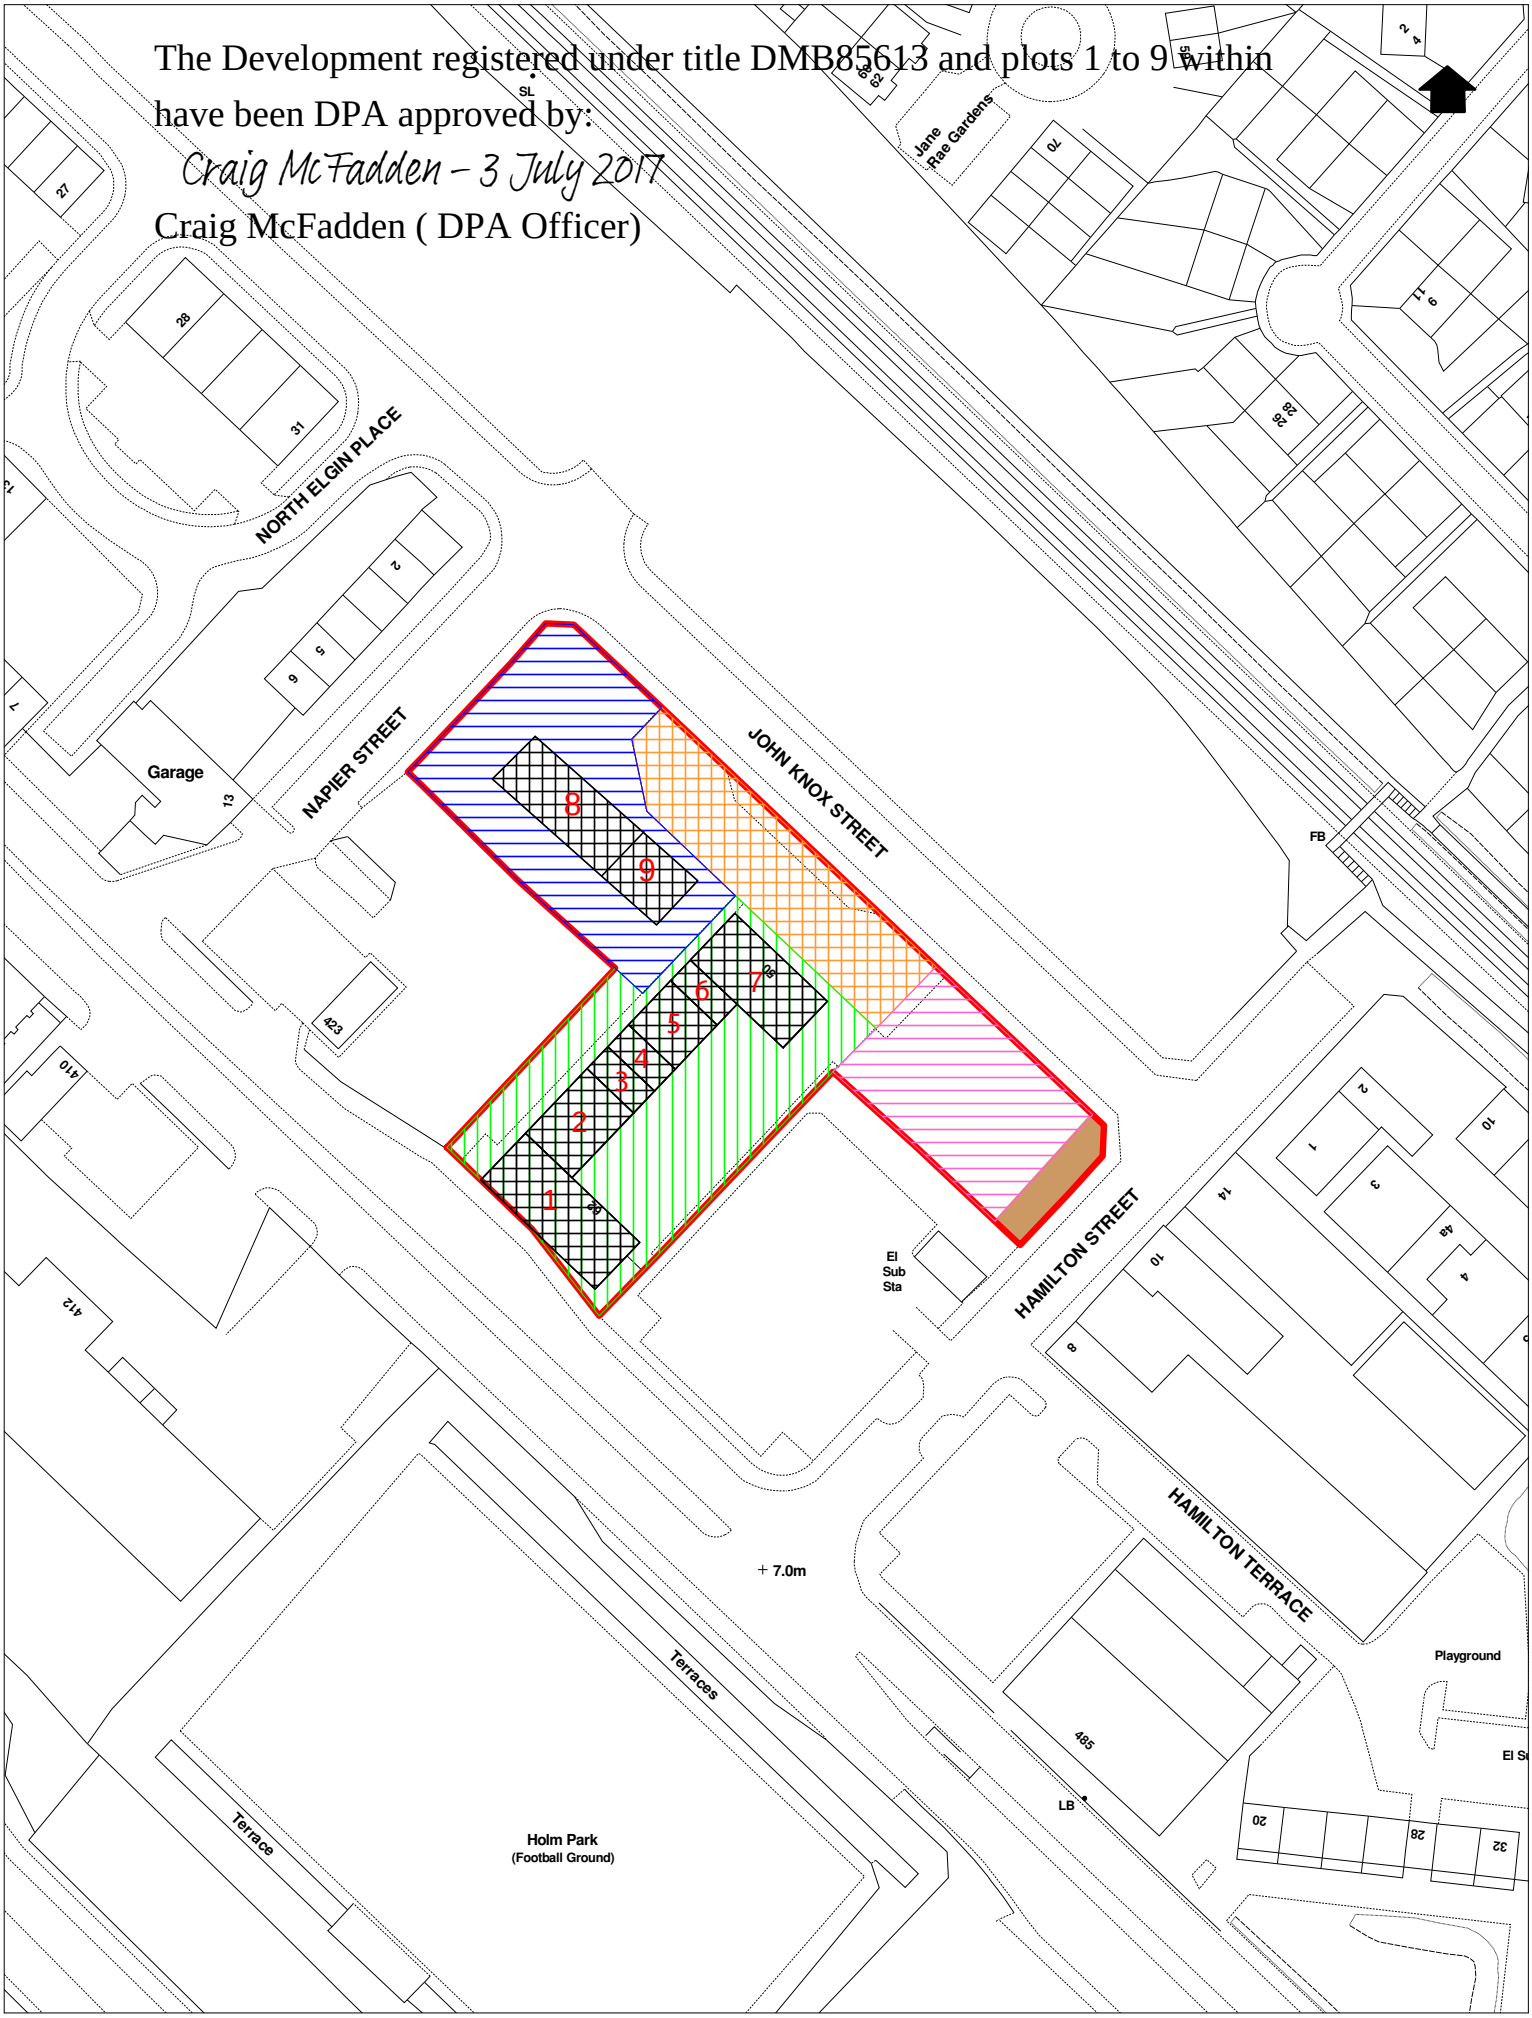
Craig McFadden (DPA Officer)