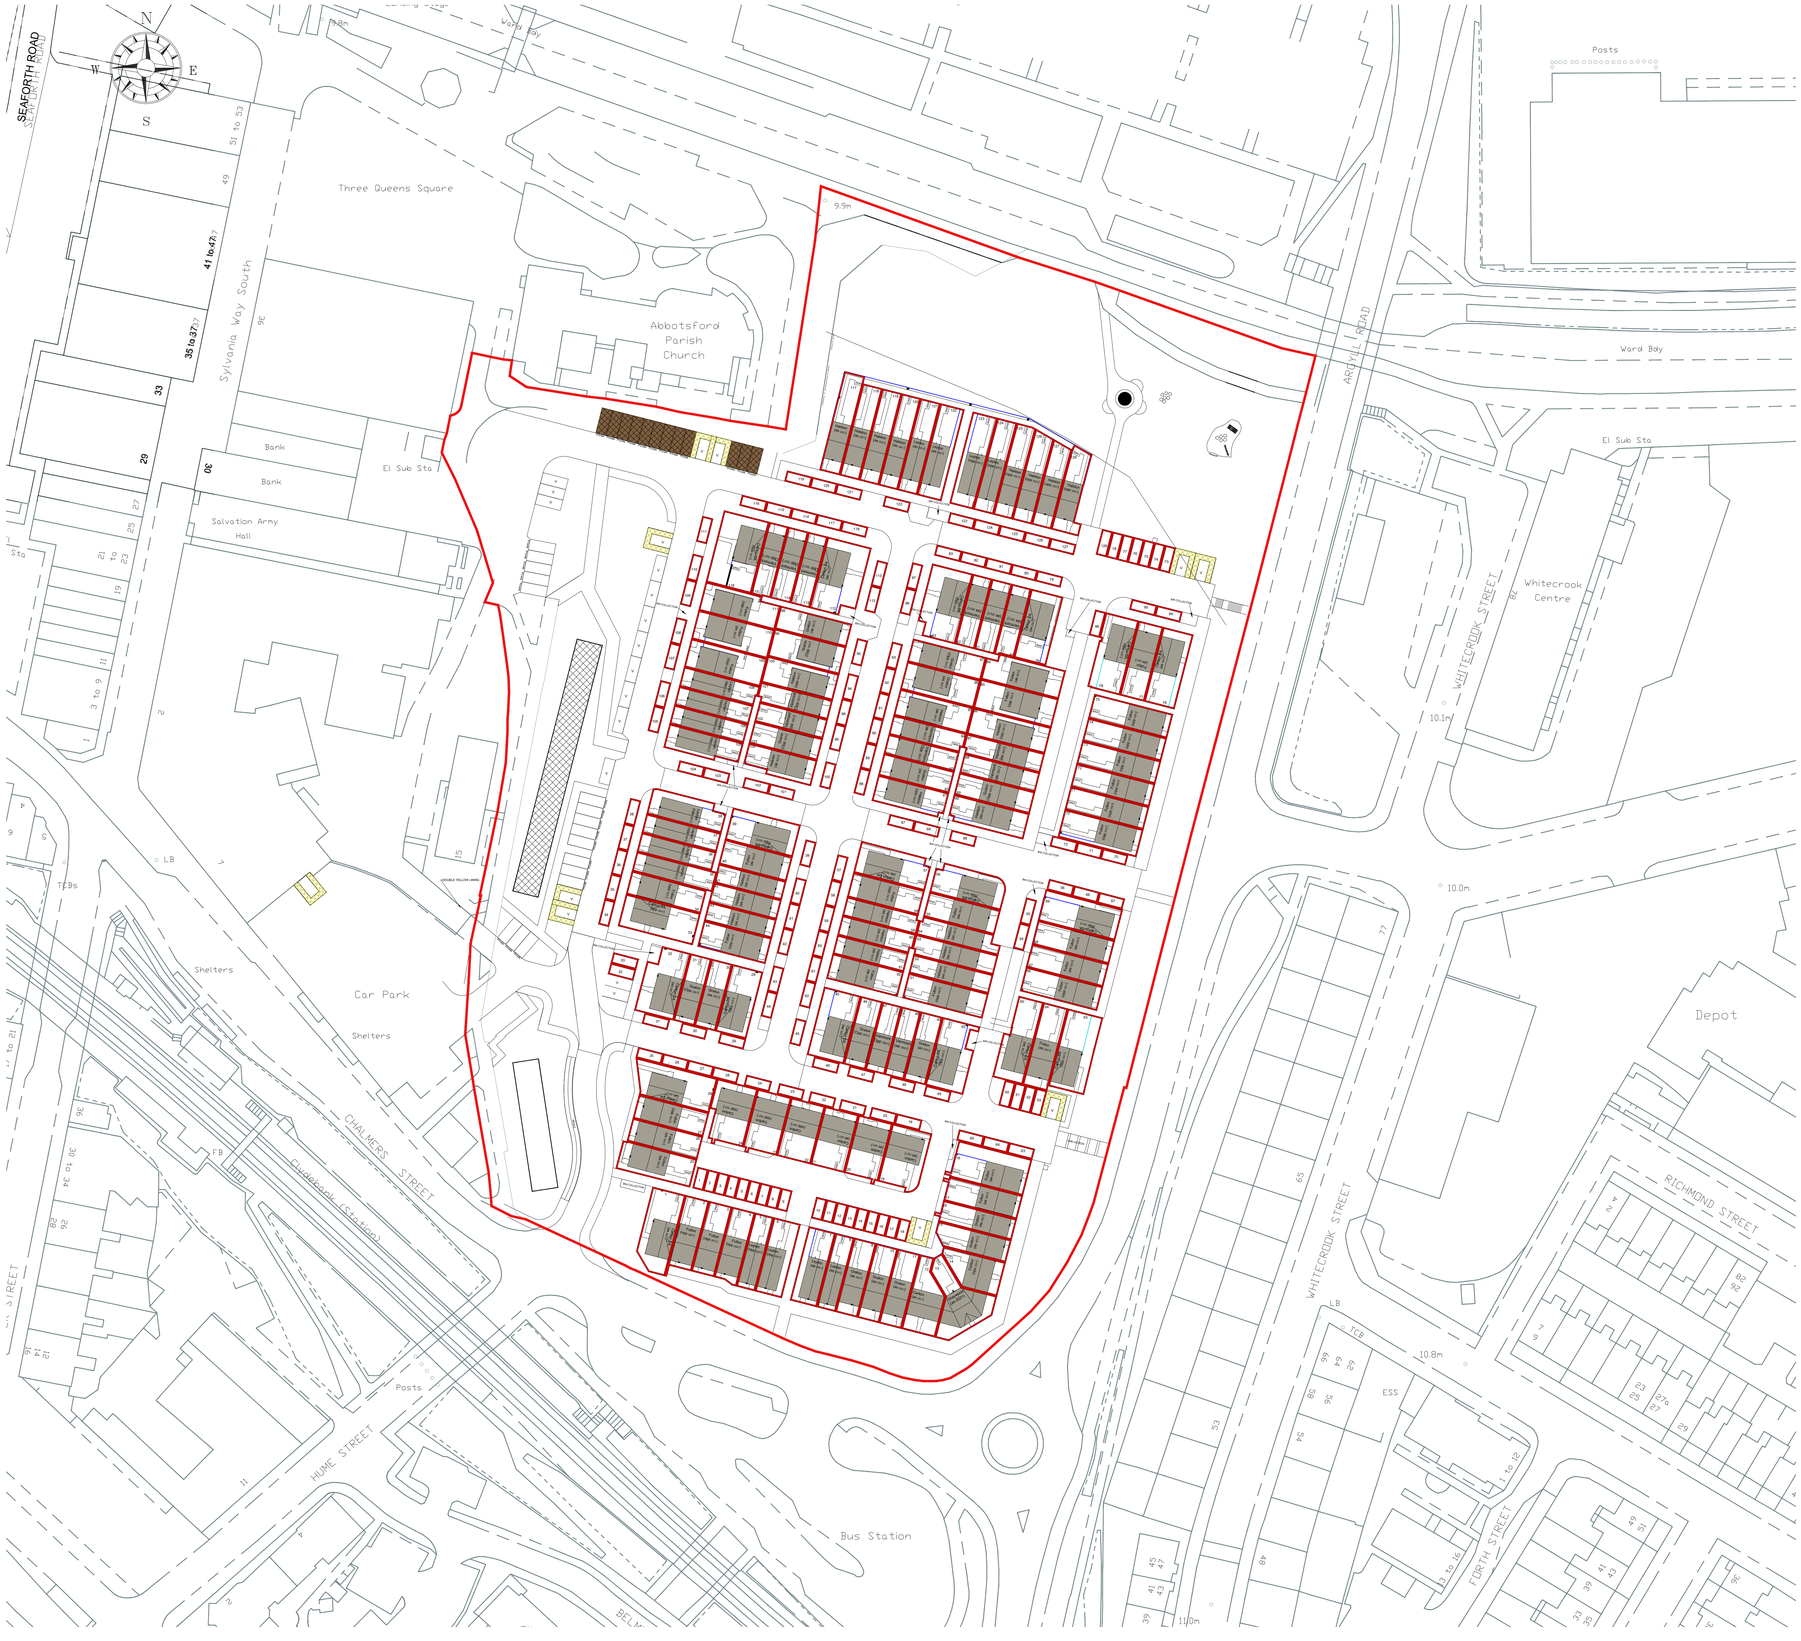

PLOT BOUNDARIES

The Development registered under title DMB100557 and plots 1 to 125 within have been DPA approved.

The Keeper - 27 February 2025

Keeper for the Registers of Scotland

Rev	Description	Drawn	Date

miller homes

Miller Homes Ltd
Clydesdale House
300 Springhill Parkway
Baillieston, Glasgow G69 6GA

Telephone 0870 336 4000
Fax 0870 336 4001
www.millerhomes.co.uk

Project Title
Clydebank,
Playdrome

Drawing Title
DPA

Scale	Drawn By	Checked By	Authorised By
1:500	S.O		
	Date SEPT 24	Date	Date

Job No.	Drawing No.	Revision
	PD-DPA	-

Original Sheet Size A0