The Development registered under title ABN142226 and plots 001 to 021, 021A, 021B, 022 to 052, 066, 067, 082 to 126, 128, 132 to 138, and 158 within have been DPA approved.

The Keeper – 5 November 2026

Keeper for the Registers of Scotland

LEGEND:

- Development Boundary
- Boundary of Cadastral Unit
- Boundary Of Block
- Public Open Space - Factor Maintained
- Public Open Space - Factor Maintained Plot to have Servitude Right of Access
- Area of land to be transferred to Aberdeenshire Council. (area to be factor maintained as public open space up to date of land transfer)
- Private Road - Factor Maintained
- Private Footpath - Factor Maintained
- Bin Collection Point - Factor Maintained
- Service Strip - Factor Maintained
- Emergency Access "grassroad" - Factor Maintained
- Electric Sub Station - land to be transferred to ENC
- Servitude access for ENC - Factor Maintained
- SUDS basin to be vested by Scottish Water - Factor Maintained (above ground only)
- Servitude access for Scottish Water - Factor Maintained

Rev	Details	Date
C	Development Plan updated to include southern plots	02/09/2026
B	Plot 134-138 (and associated boundaries) amended	01/04/2026
A	Development extent amended in line with Registers of Scotland	13/06/2025

Project Title	Park View at Midmill, Kintore.
Drawing Title	Development Boundary Extents
Issued For	DPA

Project No	Drawing No	Rev
1074 -	910-DPA-001	C

Drawn By	CG	Checked By	CG
Date	08/10/2024	Scale	1:1000 at A1

SCOTIA HOMES
Balmacassie, Ellon, AB41 8QR Tel: 01358 722441
Kingsmuir, Forfar, DD8 2NS Tel: 01307 466161
www.scotia-homes.co.uk

Disclaimer: Do not scale from this drawing.
All contractors must work only to figured dimensions shown all of which are to be checked on site.
Copyright of this drawing subsists with Scotia Homes (Holdings) Ltd.

LEGEND:

- Development Boundary
- Boundary of Cadastral Unit
- Boundary Of Block
- Public Open Space - Factor Maintained
- Public Open Space - Factor Maintained
  Plot to have Servitude Right of Access
- Area of land to be transferred to Aberdeenshire Council. (area to be factor maintained as public open space up to date of land transfer)
- Private Road - Factor Maintained
- Private Footpath - Factor Maintained
- Bin Collection Point - Factor Maintained
- Service Strip - Factor Maintained
- Emergency Access "grassroad" - Factor Maintained
- Electric Sub Station
  - land to be transferred to ENC
- Servitude access for ENC - Factor Maintained
- SUDS basin to be vested by Scottish Water
  - Factor Maintained (above ground only)
- Servitude access for Scottish Water - Factor Maintained



Rev	Details	Date
B	Plot 134-138 (and associated boundaries) amended	01/04/2026
A	Development extent amended in line with Registers of Scotland	13/06/2025

Project Title	Park View at Midmill, Kintore
Drawing Title	DPA Plots: 127-136, 147-152 & 157-168
Issued For	DPA

Project No	Drawing No	Rev
1074 -	910-DPA-002	B

Drawn By	CG	Checked By	
Date	08/10/2024	Scale	1:250 at A1

SCOTIA HOMES
Balmacassie, Ellon, AB41 8QR Tel: 01358 722441
Kingsmuir, Forfar, DD8 2NS Tel: 01307 466161
www.scotia-homes.co.uk

Disclaimer: Do not scale from this drawing.
All contractors must work only to figured dimensions shown all of which are to be checked on site.
Copyright of this drawing subsists with Scotia Homes (Holdings) Ltd.

LEGEND:

- Development Boundary
- Boundary of Cadastral Unit
- Boundary Of Block
- Public Open Space - Factor Maintained
- Public Open Space - Factor Maintained
  Plot to have Servitude Right of Access
- Area of land to be transferred to
  Aberdeenshire Council.
  (area to be factor maintained as public
  open space up to date of land transfer)
- Private Road - Factor Maintained
- Private Footpath - Factor Maintained
- Bin Collection Point - Factor Maintained
- Service Strip - Factor Maintained
- Emergency Access "grassroad" - Factor Maintained
- Electric Sub Station
  - land to be transferred to ENC
- Servitude access for ENC - Factor Maintained
- SUDS basin to be vested by Scottish Water
  - Factor Maintained (above ground only)
- Servitude access for Scottish Water -
  Factor Maintained



B	Plot 134-138 (and associated boundaries) amended	01/04/2026
A	Development extent amended in line with Registers of Scotland	13/06/2025
Rev	Details	Date

Project Title	Park View at Midmill, Kintore		
Drawing Title	DPA Plots: 137-146 & 153-156		
Issued For	DPA		
Project No	Drawing No		Rev
1074 -	910-DPA-003		B
Drawn By	CG	Checked By	
Date	08/10/2024	Scale	1:250 at A1

SCOTIA HOMES
Balmacassie, Ellon, AB41 8QR Tel: 01358 722441
Kingsmuir, Forfar, DD8 2NS Tel: 01307 466161
www.scotia-homes.co.uk

Disclaimer: Do not scale from this drawing.
All contractors must work only to figured dimensions shown all of which are to be checked on site.
Copyright of this drawing subsists with Scotia Homes (Holdings) Ltd.

LEGEND:

Development Boundary

Boundary of Cadastral Unit

Boundary Of Block

Public Open Space - Factor Maintained

Public Open Space - Factor Maintained
Plot to have Servitude Right of Access

Area of land to be transferred to
Aberdeenshire Council.
(area to be factor maintained as public
open space up to date of land transfer)

Private Road - Factor Maintained

Private Footpath - Factor Maintained

Bin Collection Point - Factor Maintained

Service Strip - Factor Maintained


Emergency Access "grassroad" - Factor Maintained

Electric Sub Station
- land to be transferred to ENC

Servitude access for ENC - Factor Maintained

SUDS basin to be vested by Scottish Water
- Factor Maintained (above ground only)

Servitude access for Scottish Water -
Factor Maintained

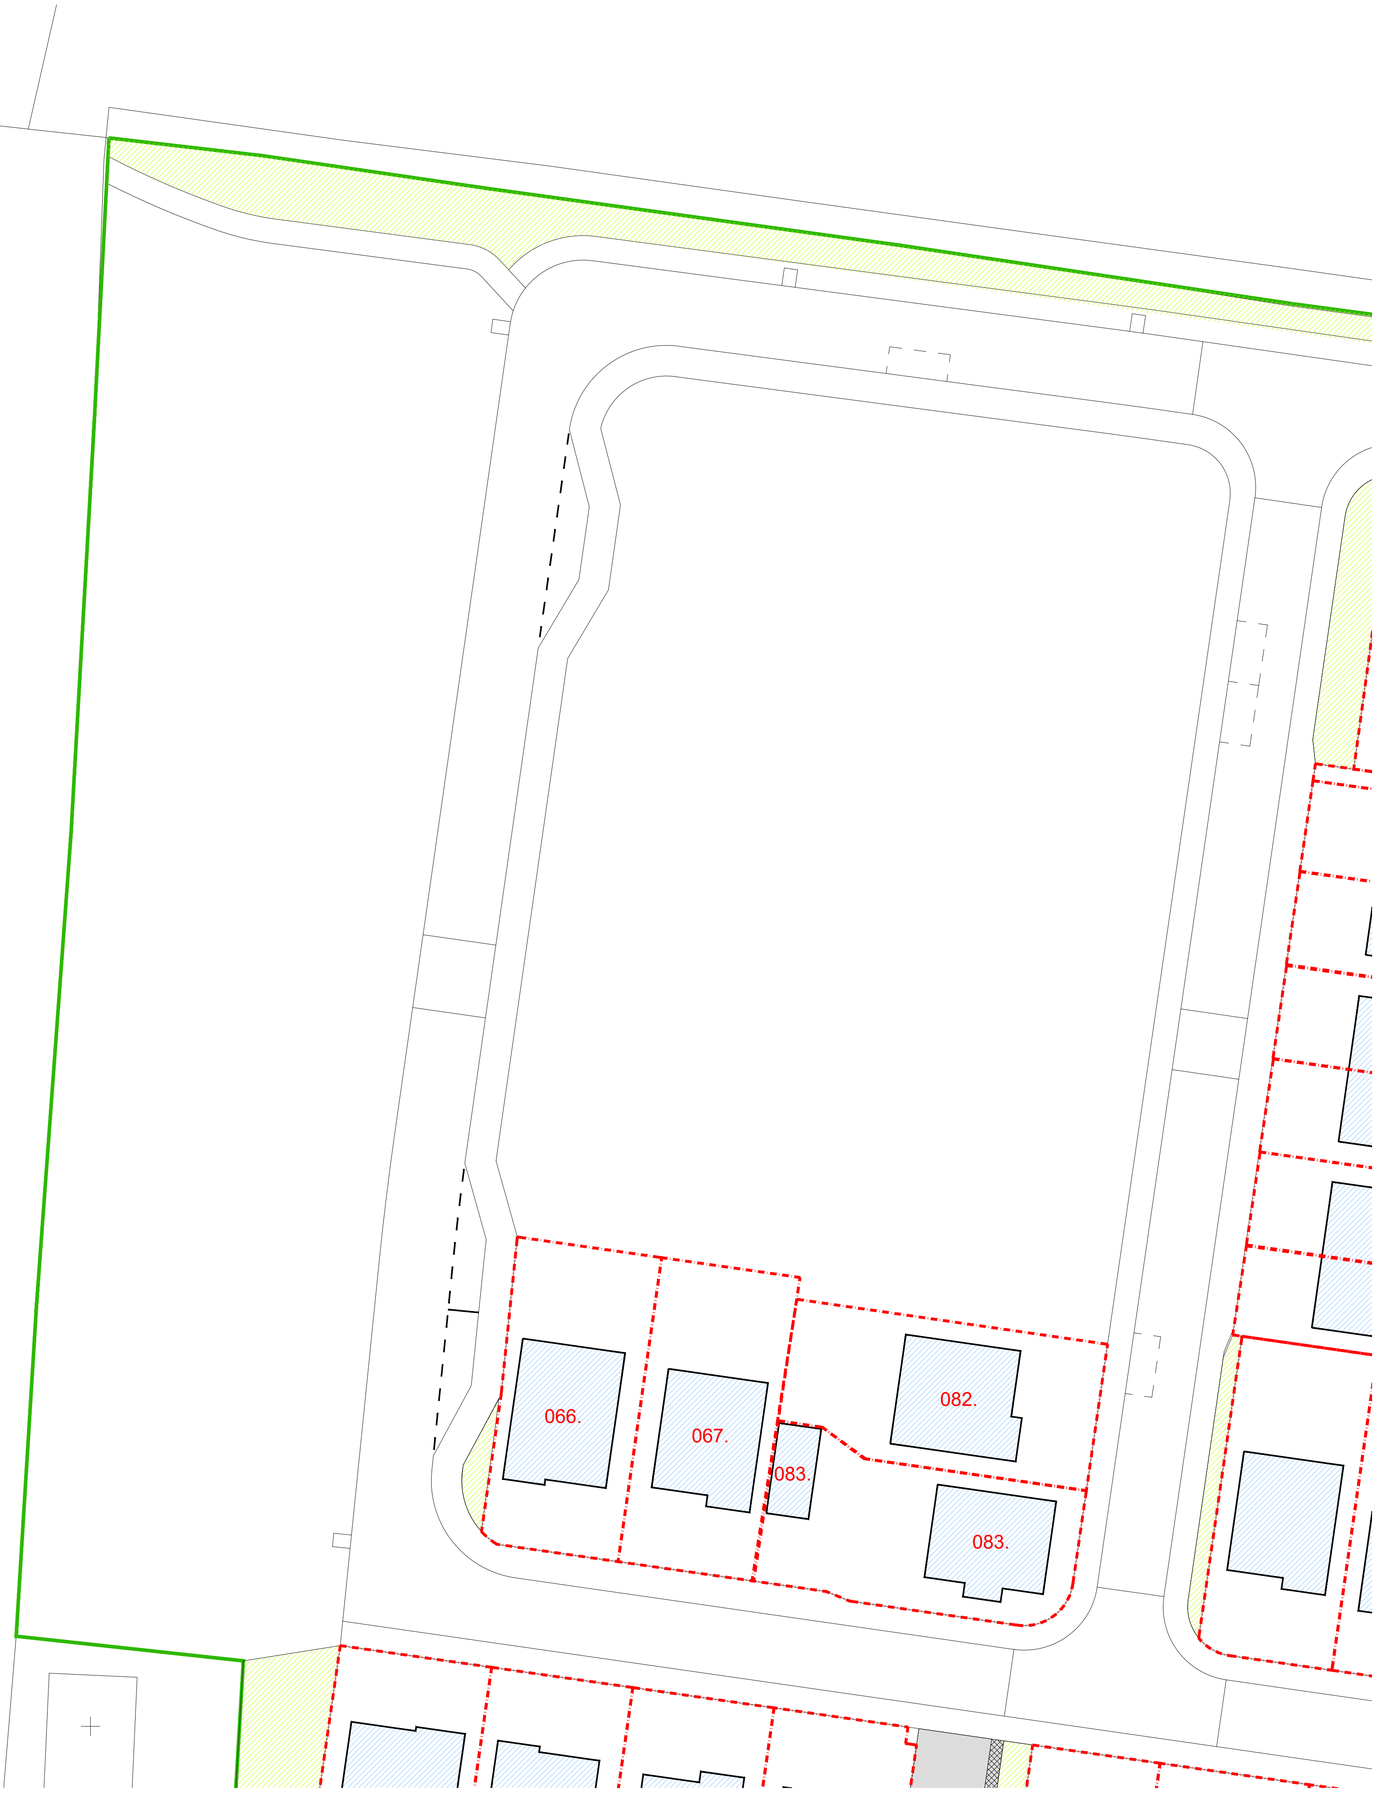

Rev	Details	Date

Project Title	Park View at Midmill, Kintore
Drawing Title	DPA Plots: 066 - 067 & 082 - 083
Issued For	DPA

Project No	Drawing No	Rev
	1074 - 910-DPA-004	-

Drawn By	LW	Checked By	CG
Date	02/06/2026	Scale	1:250 at A1

SCOTIA HOMES
Balmacassie, Ellon, AB41 8QR Tel: 01358 722441
Kingsmuir, Forfar, DD8 2NS Tel: 01307 466161
www.scotia-homes.co.uk

Disclaimer: Do not scale from this drawing.
All contractors must work only to figured dimensions shown all of which are to be checked on site.
Copyright of this drawing subsists with Scotia Homes (Holdings) Ltd.

LEGEND:

- Development Boundary
- Boundary of Cadastral Unit
- Boundary Of Block
- Public Open Space - Factor Maintained
- Public Open Space - Factor Maintained
  Plot to have Servitude Right of Access
- Area of land to be transferred to
  Aberdeenshire Council.
  (area to be factor maintained as public
  open space up to date of land transfer)
- Private Road - Factor Maintained
- Private Footpath - Factor Maintained
- Bin Collection Point - Factor Maintained
- Service Strip - Factor Maintained
- Emergency Access "grassroad" - Factor Maintained
- Electric Sub Station
  - land to be transferred to ENC
- Servitude access for ENC - Factor Maintained
- SUDS basin to be vested by Scottish Water
  - Factor Maintained (above ground only)
- Servitude access for Scottish Water -
  Factor Maintained



Rev	Details	Date

Project Title	Park View at Midmill, Kintore
Drawing Title	DPA Plots: 036 - 052
Issued For	DPA

Project No	Drawing No	Rev
1074 -	910-DPA-005	-

Drawn By	LW	Checked By	CG
Date	28/05/2026	Scale	1:250 at A1

SCOTIA HOMES
Balmacassie, Ellon, AB41 8QR Tel: 01358 722441
Kingsmuir, Forfar, DD8 2NS Tel: 01307 466161
www.scotia-homes.co.uk

Disclaimer: Do not scale from this drawing.
All contractors must work only to figured dimensions shown all of which are to be checked on site.
Copyright of this drawing subsists with Scotia Homes (Holdings) Ltd.

LEGEND:

- Development Boundary
- Boundary of Cadastral Unit
- Boundary Of Block
- Public Open Space - Factor Maintained
- Public Open Space - Factor Maintained
  Plot to have Servitude Right of Access
- Area of land to be transferred to
  Aberdeenshire Council.
  (area to be factor maintained as public
  open space up to date of land transfer)
- Private Road - Factor Maintained
- Private Footpath - Factor Maintained
- Bin Collection Point - Factor Maintained
- Service Strip - Factor Maintained
- Emergency Access "grassroad" - Factor Maintained
- Electric Sub Station
  - land to be transferred to ENC
- Servitude access for ENC - Factor Maintained
- SUDS basin to be vested by Scottish Water
  - Factor Maintained (above ground only)
- Servitude access for Scottish Water -
  Factor Maintained



Rev	Details	Date

Project Title	Park View at Midmill, Kintore		
Drawing Title	DPA Plots: 084-115		
Issued For	DPA		
Project No	Drawing No		Rev
1074 -	910-DPA-006		-
Drawn By	LW	Checked By	CG
Date	28/05/2026	Scale	1:250 at A1

SCOTIA HOMES
Balmacassie, Ellon, AB41 8QR Tel: 01358 722441
Kingsmuir, Forfar, DD8 2NS Tel: 01307 466161
www.scotia-homes.co.uk

Disclaimer: Do not scale from this drawing.
All contractors must work only to figured dimensions shown all of which are to be checked on site.
Copyright of this drawing subsists with Scotia Homes (Holdings) Ltd.

LEGEND:

- Development Boundary
- Boundary of Cadastral Unit
- Boundary Of Block
- Public Open Space - Factor Maintained
- Public Open Space - Factor Maintained Plot to have Servitude Right of Access
- Area of land to be transferred to Aberdeenshire Council. (area to be factor maintained as public open space up to date of land transfer)
- Private Road - Factor Maintained
- Private Footpath - Factor Maintained
- Bin Collection Point - Factor Maintained
- Service Strip - Factor Maintained
- Emergency Access "grassroad" - Factor Maintained
- Electric Sub Station - land to be transferred to ENC
- Servitude access for ENC - Factor Maintained
- SUDS basin to be vested by Scottish Water - Factor Maintained (above ground only)
- Servitude access for Scottish Water - Factor Maintained



Rev	Details	Date

Project Title	Park View at Midmill, Kintore
Drawing Title	DPA Plots: 024-035
Issued For	DPA

Project No	Drawing No	Rev
1074 -	910-DPA-007	-

Drawn By	LW	Checked By	CG
Date	28/05/2026	Scale	1:250 at A1

SCOTIA HOMES
Balmacassie, Ellon, AB41 8QR Tel: 01358 722441
Kingsmuir, Forfar, DD8 2NS Tel: 01307 466161
www.scotia-homes.co.uk

Disclaimer: Do not scale from this drawing.
All contractors must work only to figured dimensions shown all of which are to be checked on site.
Copyright of this drawing subsists with Scotia Homes (Holdings) Ltd.

LEGEND:

- Development Boundary
- Boundary of Cadastral Unit
- Boundary Of Block
- Public Open Space - Factor Maintained
- Public Open Space - Factor Maintained
  Plot to have Servitude Right of Access
- Area of land to be transferred to
  Aberdeenshire Council.
  (area to be factor maintained as public
  open space up to date of land transfer)
- Private Road - Factor Maintained
- Private Footpath - Factor Maintained
- Bin Collection Point - Factor Maintained
- Service Strip - Factor Maintained
- Emergency Access "grassroad" - Factor Maintained
- Electric Sub Station
  - land to be transferred to ENC
- Servitude access for ENC - Factor Maintained
- SUDS basin to be vested by Scottish Water
  - Factor Maintained (above ground only)
- Servitude access for Scottish Water -
  Factor Maintained



Rev	Details	Date

Project Title	Park View at Midmill, Kintore
Drawing Title	DPA Plots: 012 - 020 & 116 - 126
Issued For	DPA

Project No	Drawing No	Rev
1074 -	910-DPA-008	-

Drawn By	LW	Checked By	CG
Date	28/05/2026	Scale	1:250 at A1

SCOTIA HOMES
Balmacassie, Ellon, AB41 8QR Tel: 01358 722441
Kingsmuir, Forfar, DD8 2NS Tel: 01307 466161
www.scotia-homes.co.uk

Disclaimer: Do not scale from this drawing.
All contractors must work only to figured dimensions shown all of which are to be checked on site.
Copyright of this drawing subsists with Scotia Homes (Holdings) Ltd.

LEGEND:

- Development Boundary
- Boundary of Cadastral Unit
- Boundary Of Block
- Public Open Space - Factor Maintained
- Public Open Space - Factor Maintained
  Plot to have Servitude Right of Access
- Area of land to be transferred to
  Aberdeenshire Council.
  (area to be factor maintained as public
  open space up to date of land transfer)
- Private Road - Factor Maintained
- Private Footpath - Factor Maintained
- Bin Collection Point - Factor Maintained
- Service Strip - Factor Maintained
- Emergency Access "grassroad" - Factor Maintained
- Electric Sub Station
  - land to be transferred to ENC
- Servitude access for ENC - Factor Maintained
- SUDS basin to be vested by Scottish Water
  - Factor Maintained (above ground only)
- Servitude access for Scottish Water -
  Factor Maintained



Rev	Details	Date

Project Title	Park View at Midmill, Kintore
Drawing Title	DPA Plots: 001 - 011 & 021 - 023
Issued For	DPA

Project No	Drawing No	Rev
1074 -	910-DPA-009	-

Drawn By	LW	Checked By	CG
Date	28/05/2026	Scale	1:250 at A1

SCOTIA HOMES
Balmacassie, Ellon, AB41 8QR Tel: 01358 722441
Kingsmuir, Forfar, DD8 2NS Tel: 01307 466161
www.scotia-homes.co.uk

Disclaimer: Do not scale from this drawing.
All contractors must work only to figured dimensions shown all of which are to be checked on site.
Copyright of this drawing subsists with Scotia Homes (Holdings) Ltd.