


The development registered under title
MID217677
and all plots within have been DPA approved by:


D MacDonald 22/04/2022

David MacDonald (DPA Officer)

WARNING TO HOUSE PURCHASERS
Property Misdescription Act 1991
Buyers are warned that this is a working drawing and is not intended to be treated as descriptive material describing in relation to any particular property or development, any of the Specific Matters provided by any other enactment under the above Act.
The contents of this drawing may be subject to change at any time and alterations and variations can occur during the progress of the works without revision of drawing.
Consequently the layout, form, content and dimensions of the finished construction may differ materially from those shown.
None of the contents of this drawing constitutes a contract, part of any contract or warranty.

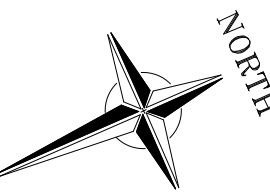

- SITE TITLE / PLOT BOUNDARY
- PLOT BOUNDARY
- ▨ RSL BOUNDARY
- ⊠ SUB-STATION (INFRASTRUCTURE)
- ADOPTED ROADS AND PATHS (MAINTAINED BY COUNCIL)
- ADOPTED SOFT LANDSCAPING (MAINTAINED BY COUNCIL)
- SOFT LANDSCAPING (MAINTAINED BY FACTOR)
- 1 SHARED ACCESS DRIVEWAY PLOTS 1-2 (MAINTAINED BY FEU)
- 2 SHARED ACCESS DRIVEWAY PLOTS 19-20 (MAINTAINED BY FEU)
- 3 SHARED ACCESS DRIVEWAY PLOTS 161-162 (MAINTAINED BY FEU)
- 4 SHARED ACCESS DRIVEWAY PLOTS 167-168 (MAINTAINED BY FEU)
- SHARED ACCESS FOOTPATH - PLOTS 41-43, 54-59 (MAINTAINED BY FEU)
- SHARED ACCESS FOOTPATH - PLOTS 67-72, 74, 77-80 (MAINTAINED BY FEU)
- SHARED ACCESS FOOTPATH - PLOTS 87-90 (MAINTAINED BY FEU)
- SHARED ACCESS FOOTPATH - PLOTS 93 & 94 (MAINTAINED BY FEU)
- SHARED ACCESS FOOTPATH - PLOTS 115, 116, 119-122 (MAINTAINED BY FEU)
- SHARED ACCESS FOOTPATH - PLOTS 130, 131, 141, 142 (MAINTAINED BY FEU)
- SHARED ACCESS FOOTPATH - PLOTS (MAINTAINED BY FEU)
- SHARED ACCESS FOOTPATH - PLOTS 176-179 (MAINTAINED BY FEU)
- DRAINAGE WAYLEAVE SERVITUDE
- GAS WAYLEAVE SERVITUDE

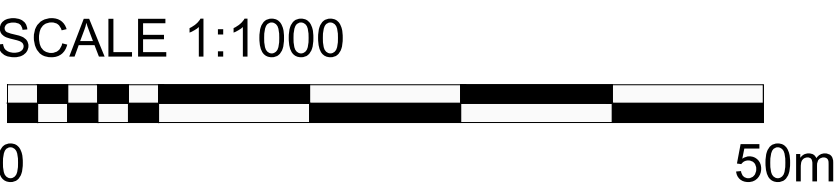

DIRECTOR APPROVAL
This drawing must be reviewed and approved by the following management:
Managing Director: _____ Date: _____
Technical Director: _____ Date: _____
Construction Director: _____ Date: _____
Sales Director: _____ Date: _____
Commercial Director: _____ Date: _____
Finance Director: _____ Date: _____
Development Director: _____ Date: _____
Operations Director: _____ Date: _____
PLANNING PERMISSION REF: _____
PLANNING CONDITIONS: _____

IF IN DOUBT ASK!

A Blocks 1A & 8 Plot Boundaries revised GR 15.10.21

Rev: Description: By: Date:



David Wilson East Scotland
Telford House,
3 Mid New Cullins,
Edinburgh
EH11 4DH
Tel: 0131 442 5700
Fax: 0131 442 5701
www.dwh.co.uk


Title: Cammo Edinburgh

Description: DEVELOPMENT PLAN


Scale: 1:1000 Date: Aug '20

Drawn: BES Area: Frontage:


Sheet Size: Drawing No: 19018(11)021 Revision: A

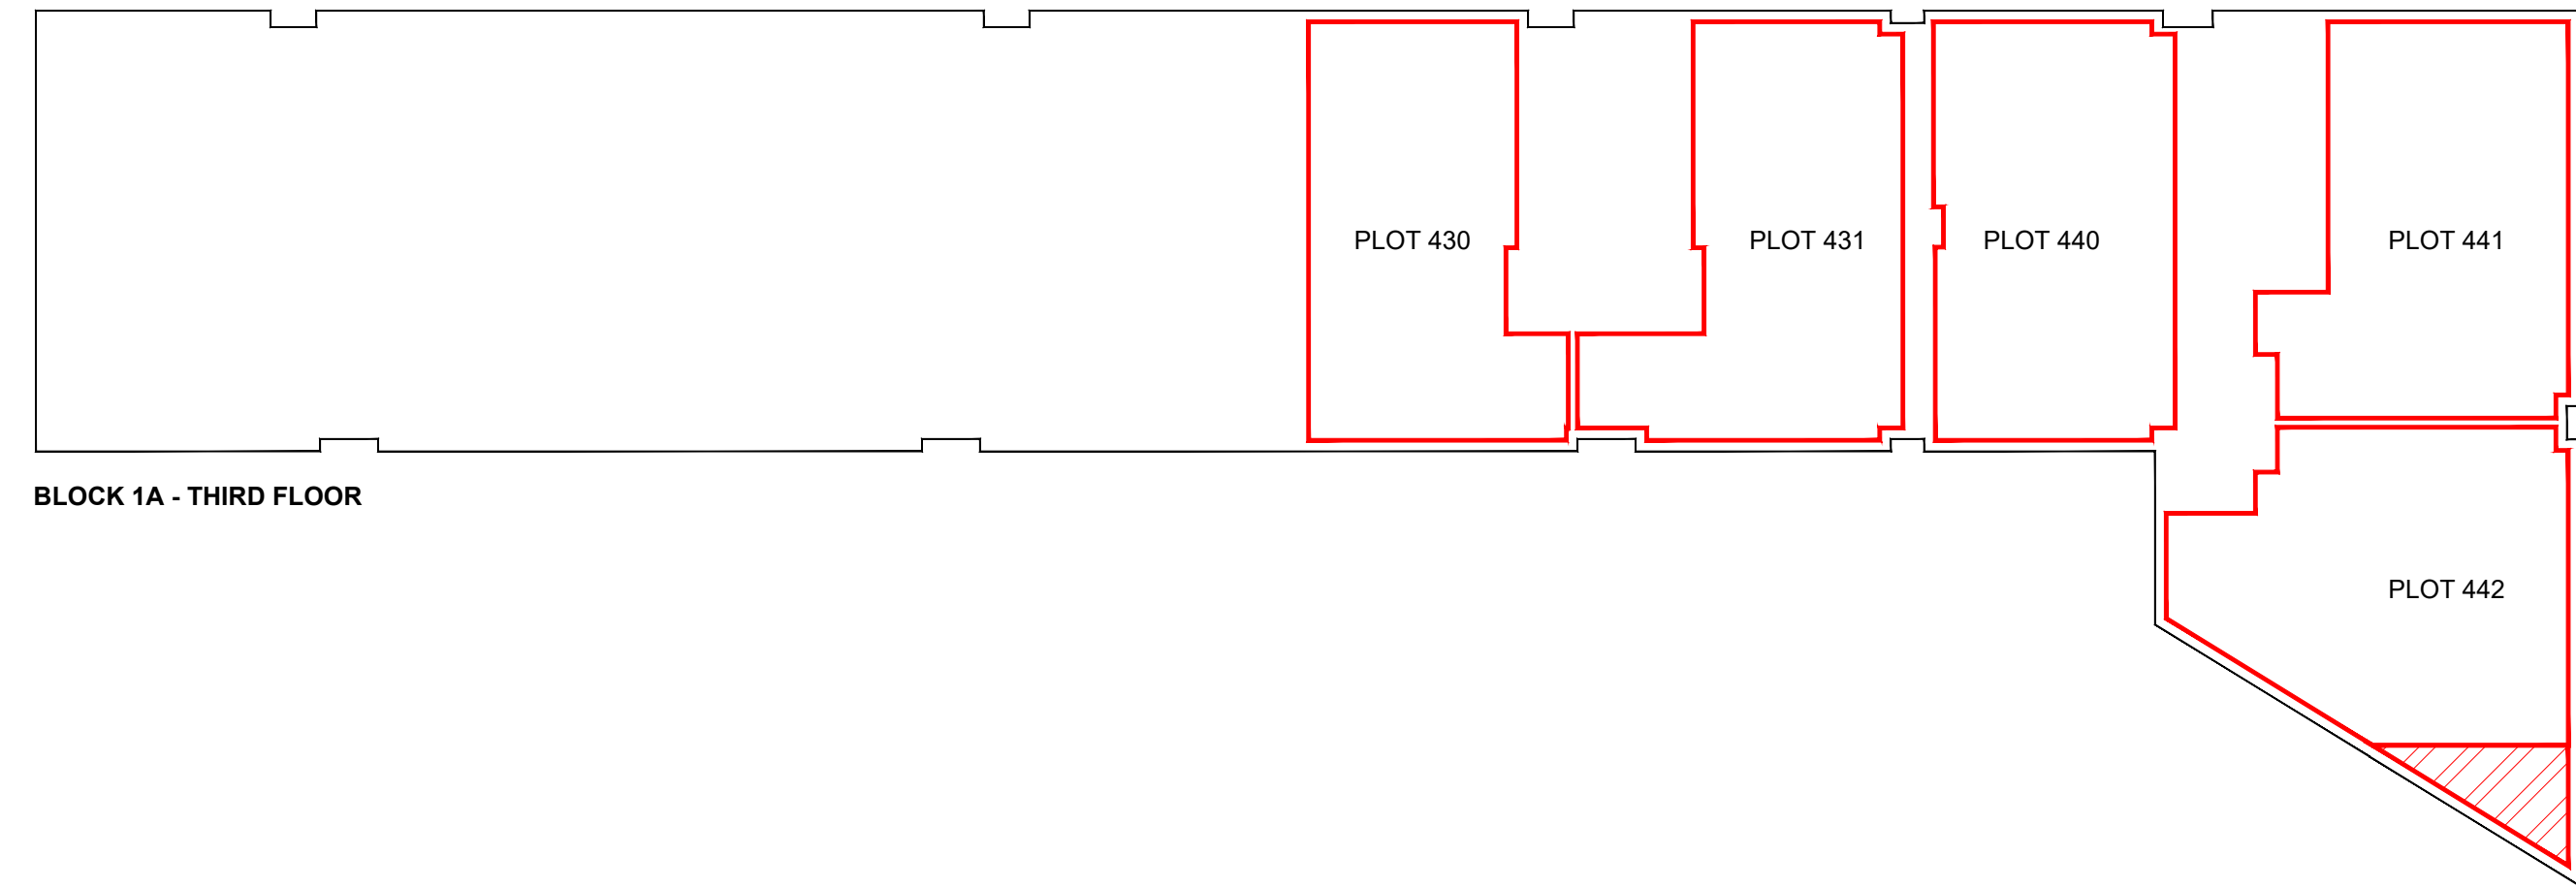


BLOCK 1A - THIRD FLOOR

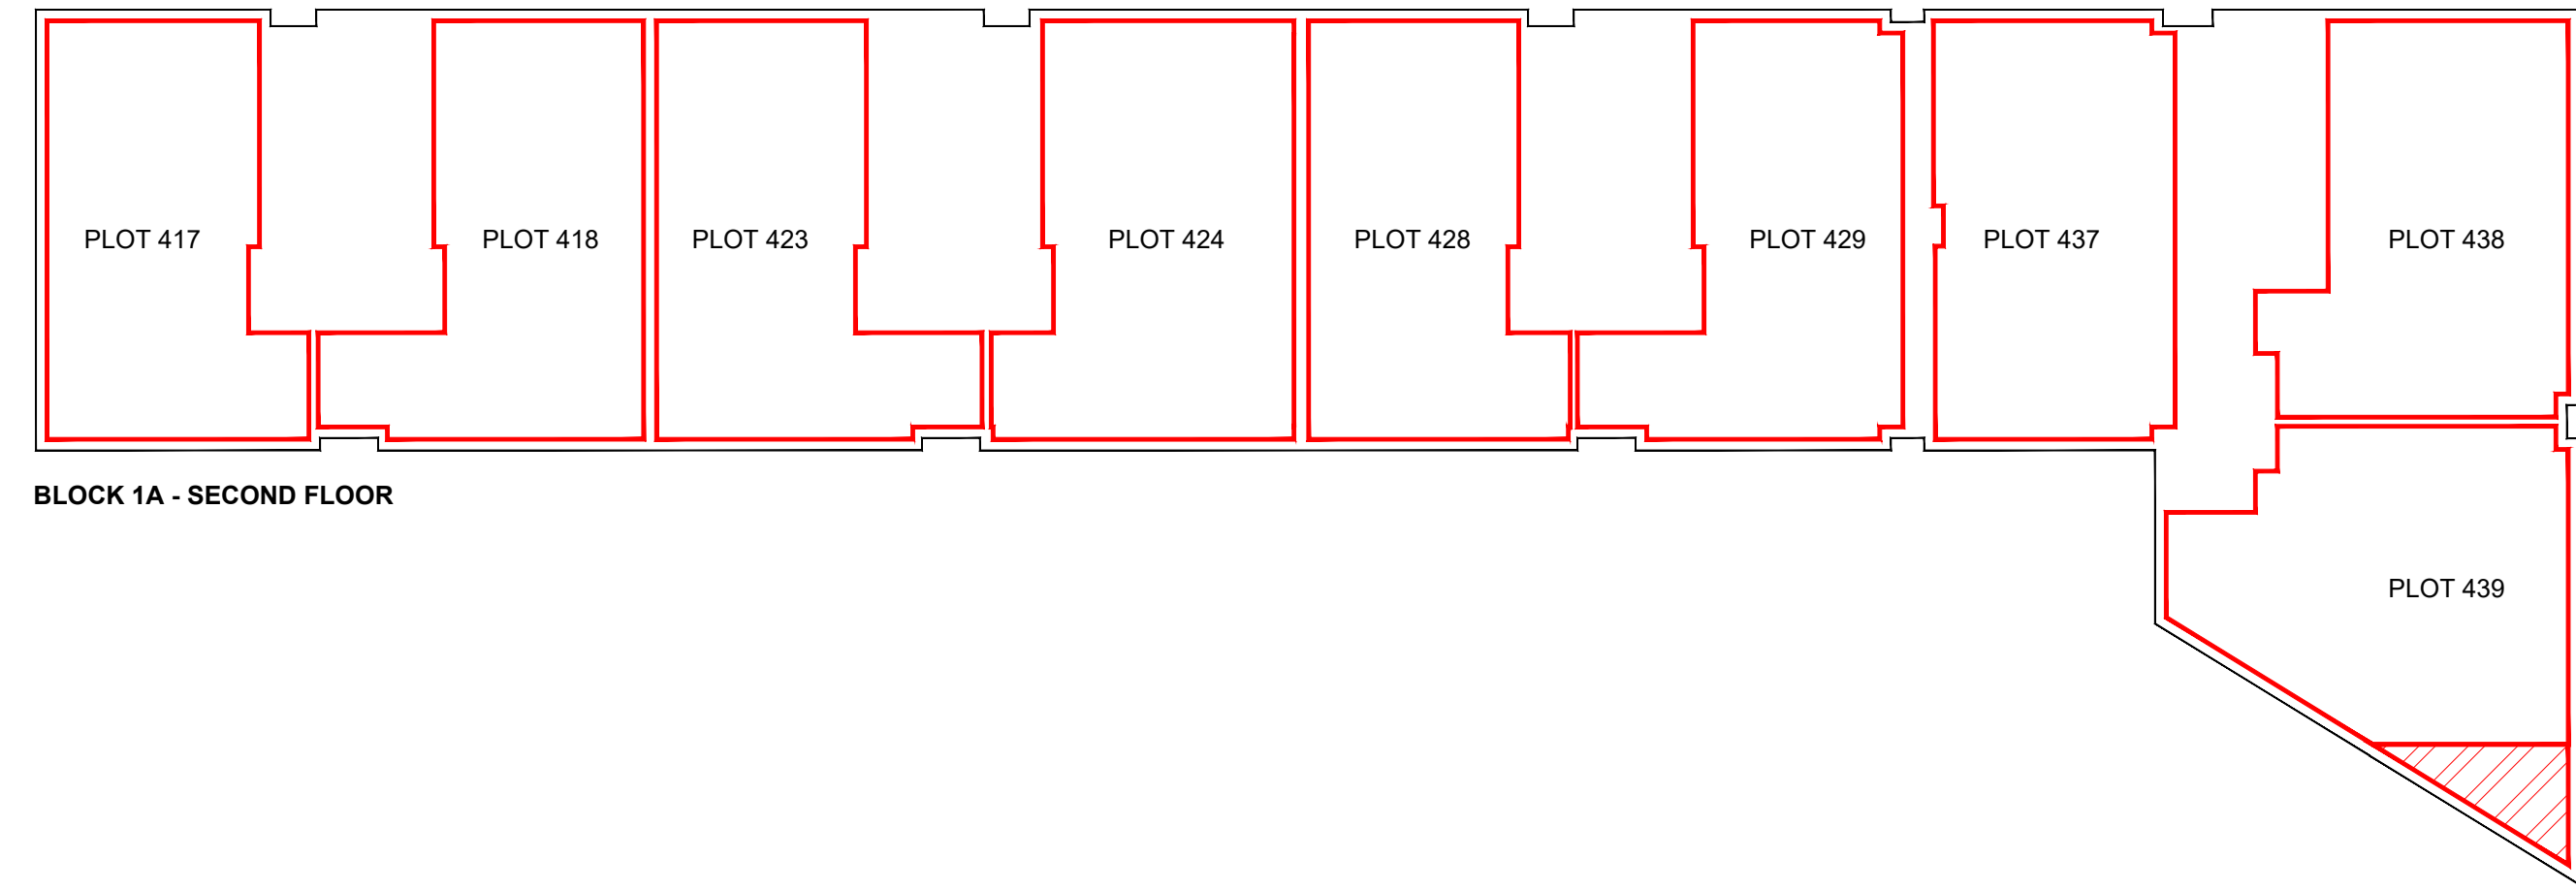

BLOCK 1A - SECOND FLOOR

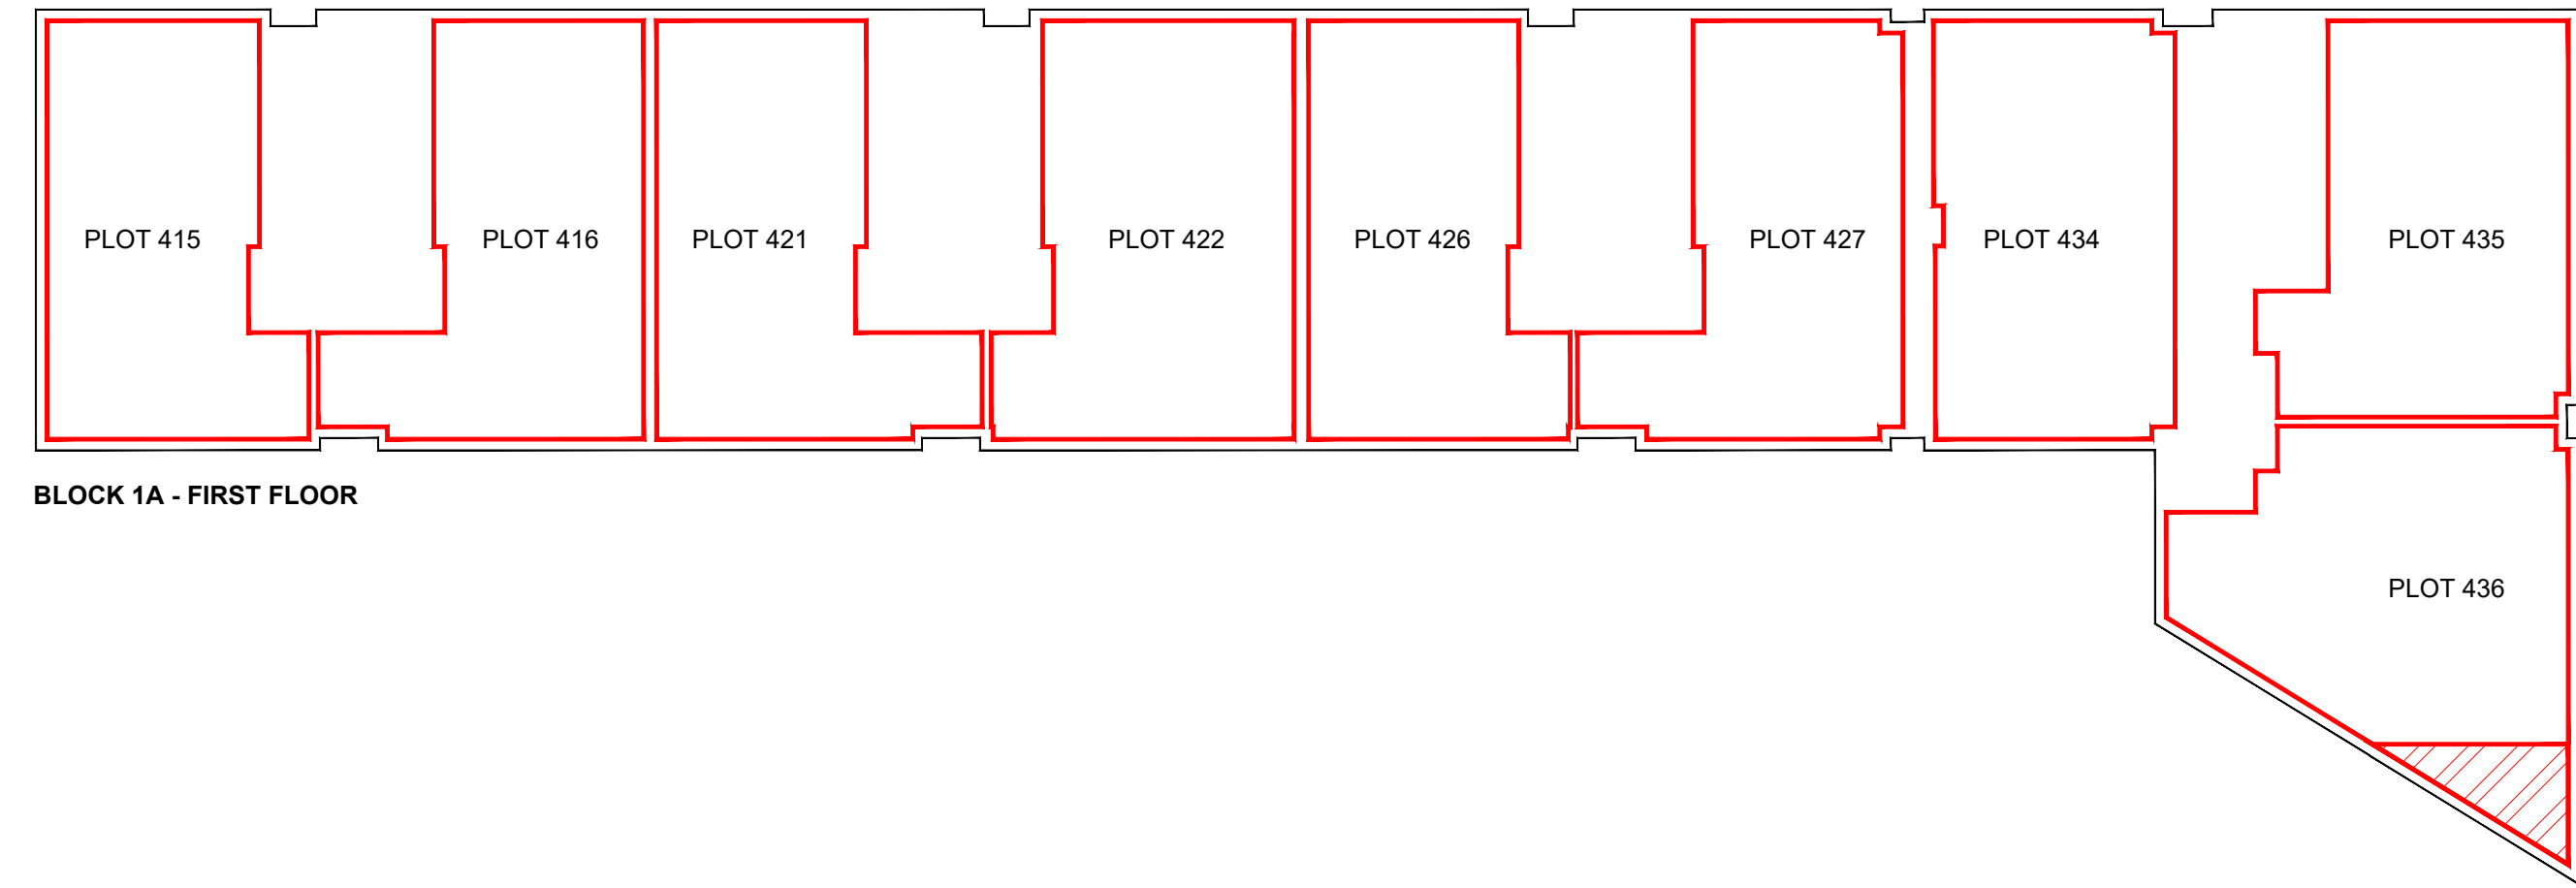

BLOCK 1A - FIRST FLOOR

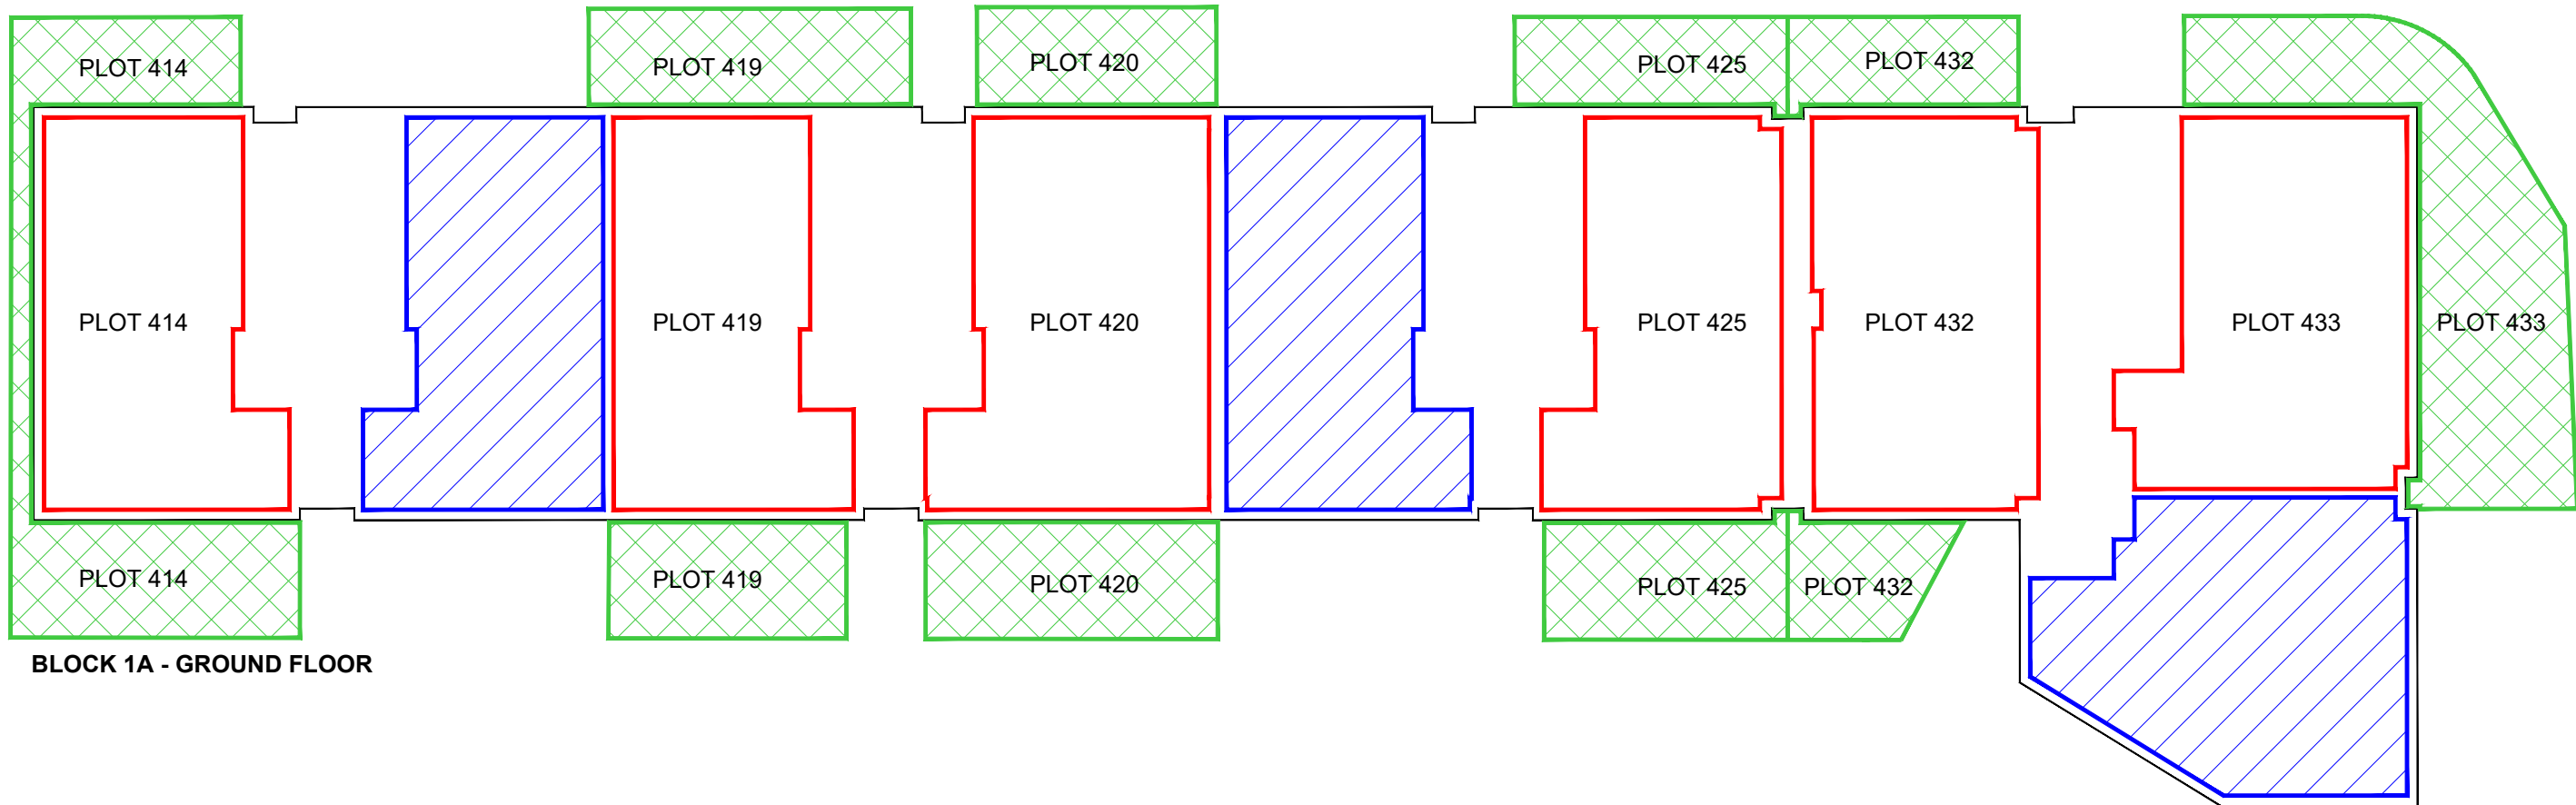

BLOCK 1A - GROUND FLOOR

- BUILDING OUTLINE
- PLOT FEU
- PLOT BALCONY
- PLOT GARDEN
- BUILDING STORE (BIN/CYCLE/WATER)

IF IN DOUBT ASK!

Rev:	Description:	By:	Date:



DAVID WILSON HOMES
WHERE QUALITY LIVES


David Wilson East Scotland
Telford House,
3 Mid New Culhins,
Edinburgh,
EH11 4DH

Tel: 0131 442 5700
Fax: 0131 442 5701
www.dwh.co.uk


Title: CAMMO, EDINBURGH

Description: DEED OF CONDITIONS APARTMENTS BLOCK 1A


Scale: N.T.S.	Date: MAY'21
Drawn: GR	Area: Frontage:
Sheet Size: A1	Drawing No: H8332/B1A/DOC1
	Revision: B

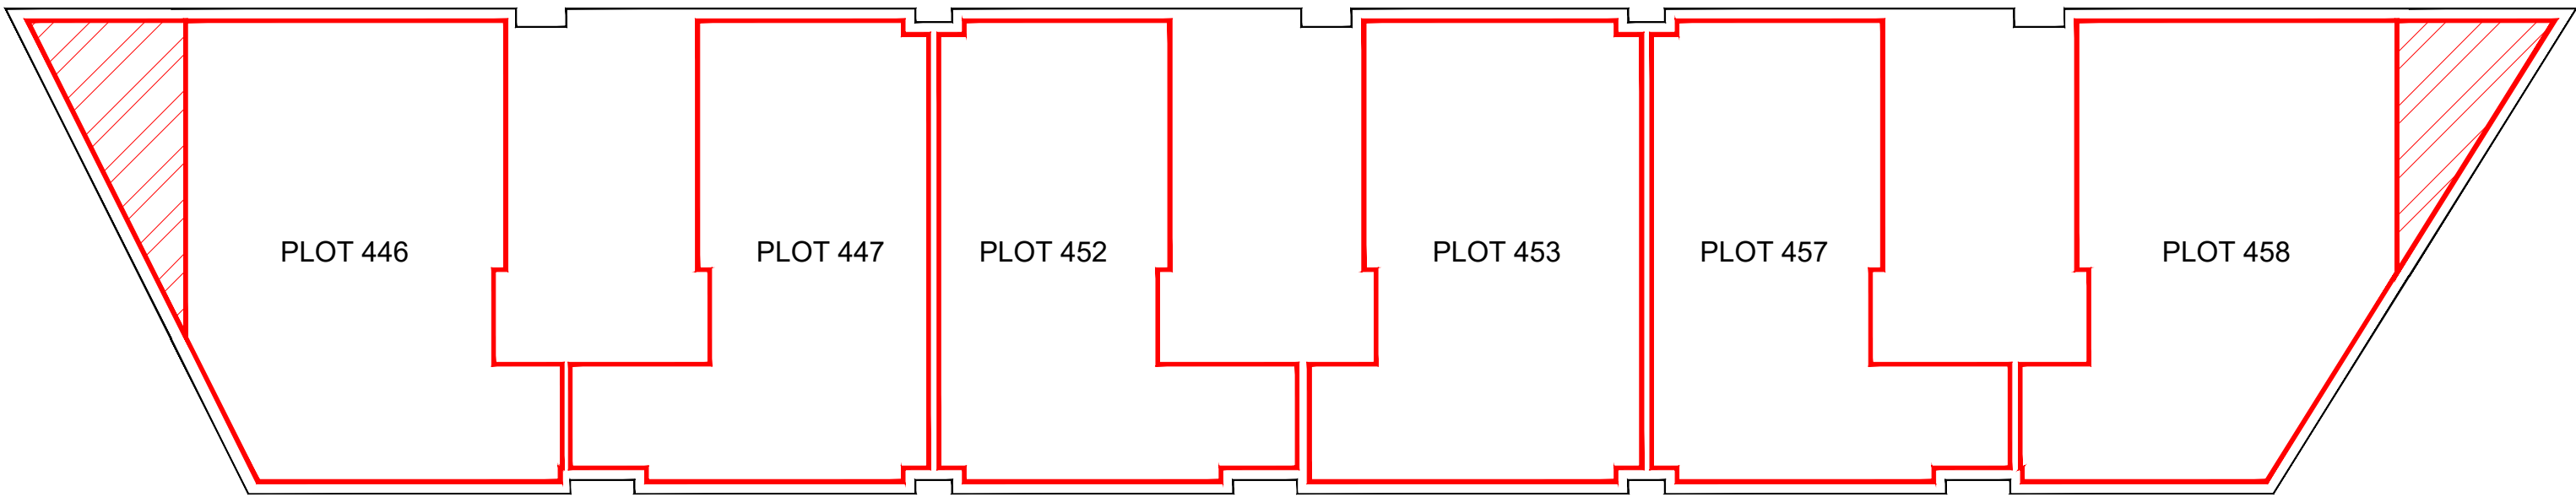

BLOCK 1B - SECOND FLOOR

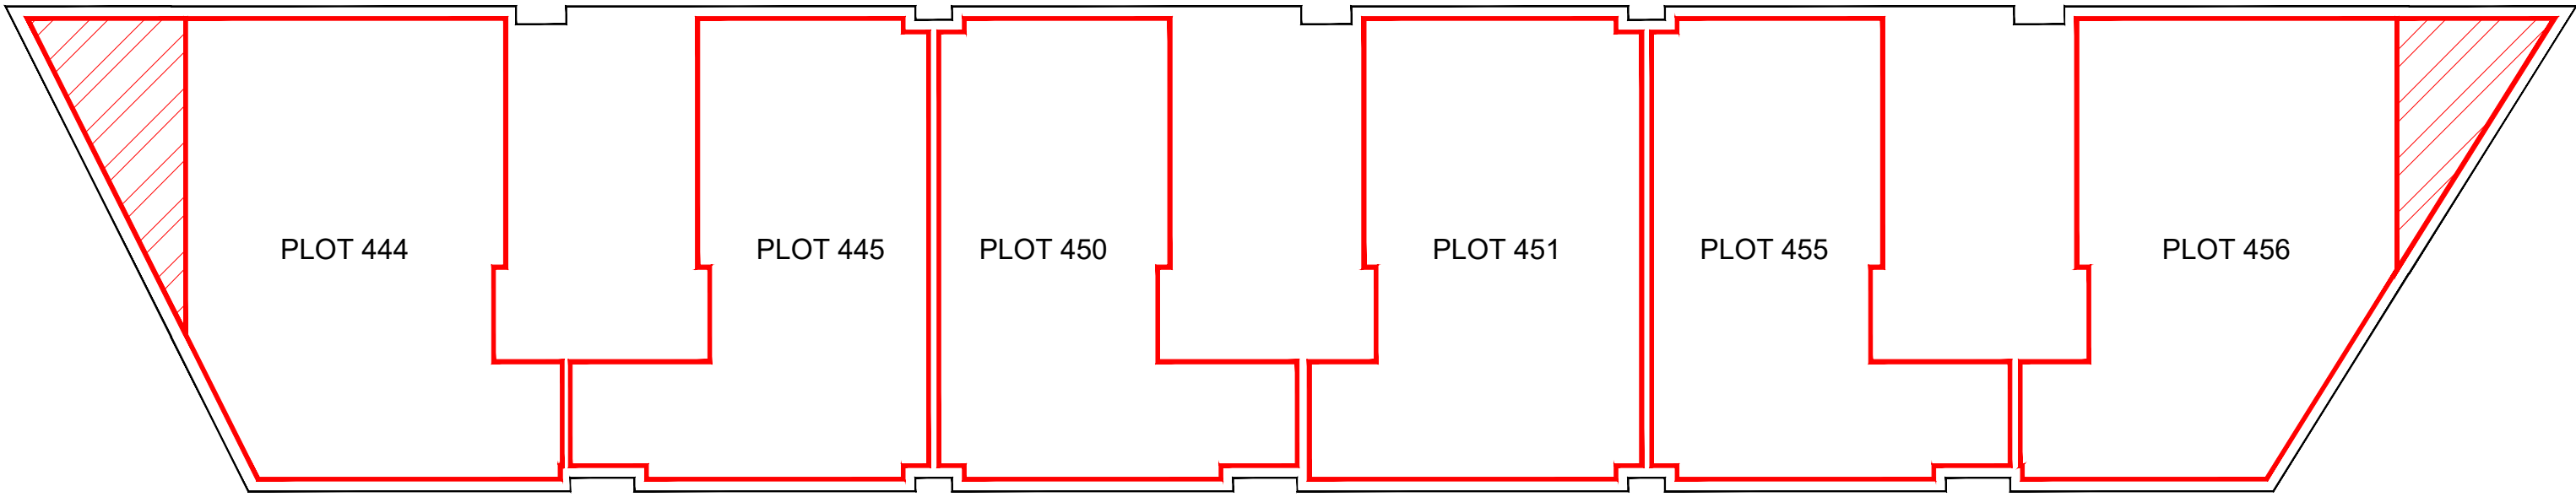

BLOCK 1B - FIRST FLOOR

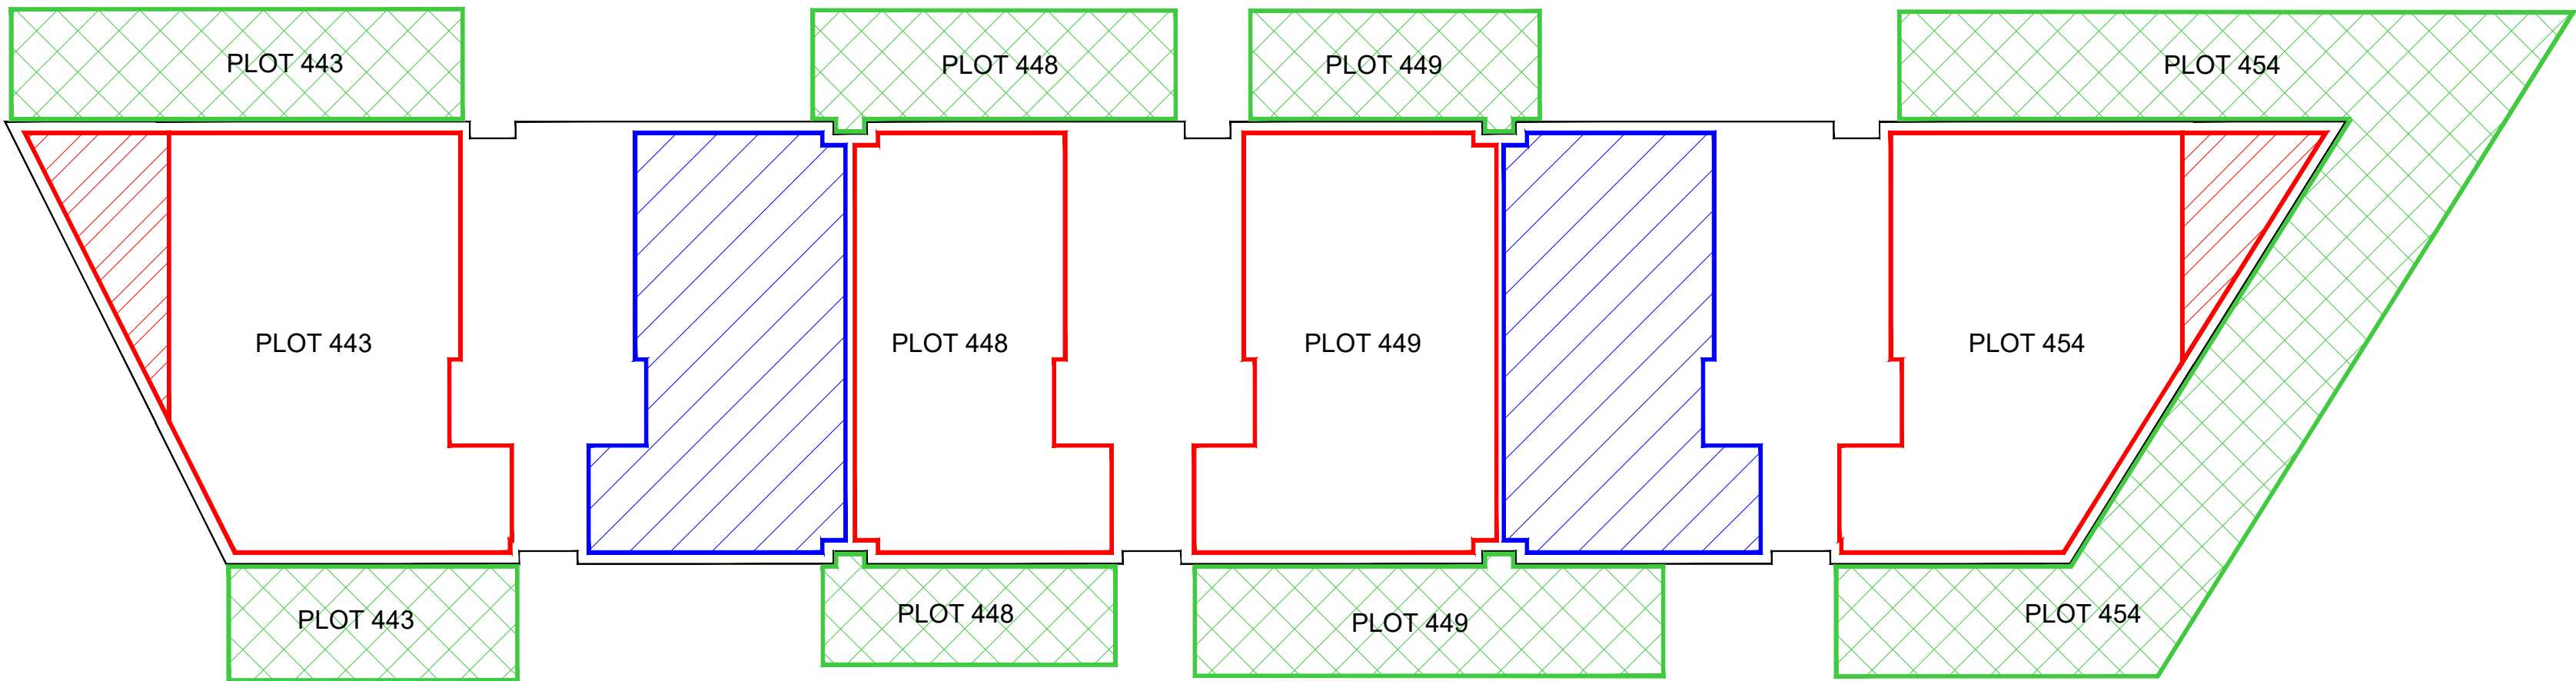

BLOCK 1B - GROUND FLOOR

- BUILDING OUTLINE
- PLOT FEU
- PLOT BALCONY
- PLOT GARDEN
- BUILDING STORE (BIN/CYCLE/WATER)

IF IN DOUBT ASK!

Rev:	Description:	By:	Date:



DAVID WILSON HOMES
WHERE QUALITY LIVES

David Wilson East Scotland
Telford House,
3 Mid New Culins,
Edinburgh,
EH11 4DH

Tel: 0131 442 5700
Fax: 0131 442 5701
www.dwh.co.uk

Title: CAMMO,
EDINBURGH

Description: DEED OF CONDITIONS
APARTMENTS
BLOCK 1B

Scale: N.T.S. Date: MAY'21

Drawn: GR Area: Frontage:

Sheet Size: Drawing No: Revision:

A1 H8332/B1B/DOC1 A




Rev:	Description:	By:	Date:
------	--------------	-----	-------




Title: CAMMO,
EDINBURGH

Scale: N.T.S.	Date: MAY'21	
Drawn: GR	Area:	Frontage:


Sheet Size: A1	Drawing No: H8332/B2/DOC1	Revision: A
--------------------------	-------------------------------------	-----------------------

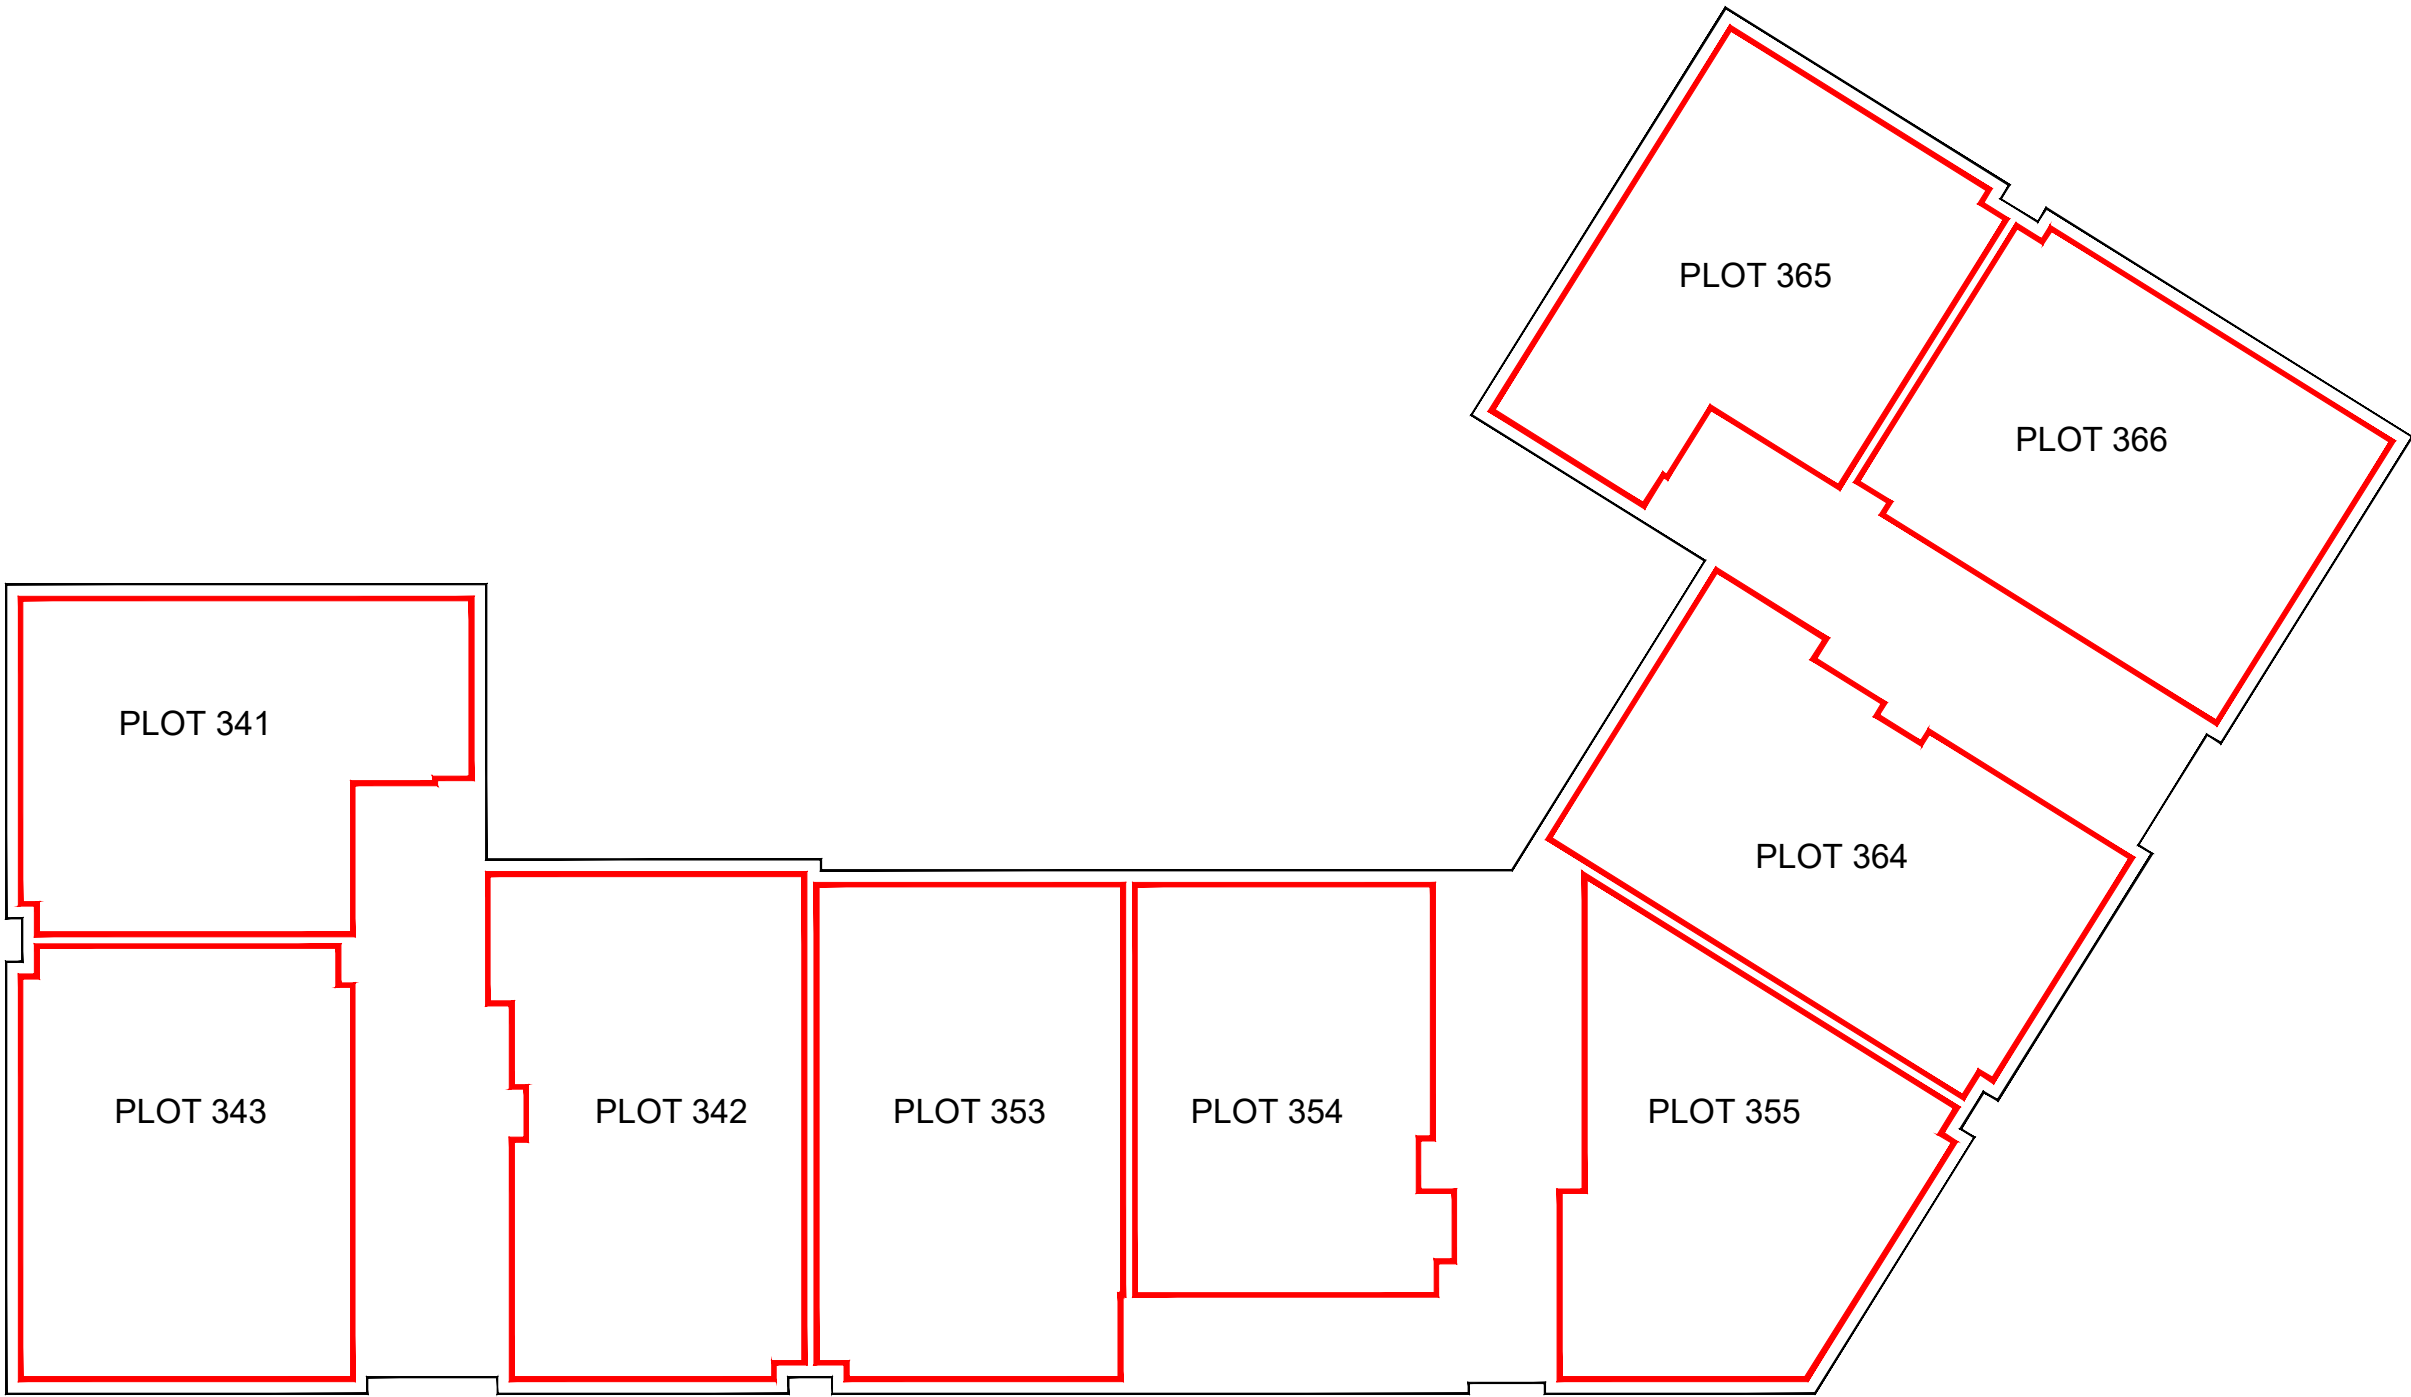


BLOCK 3 - FIRST FLOOR

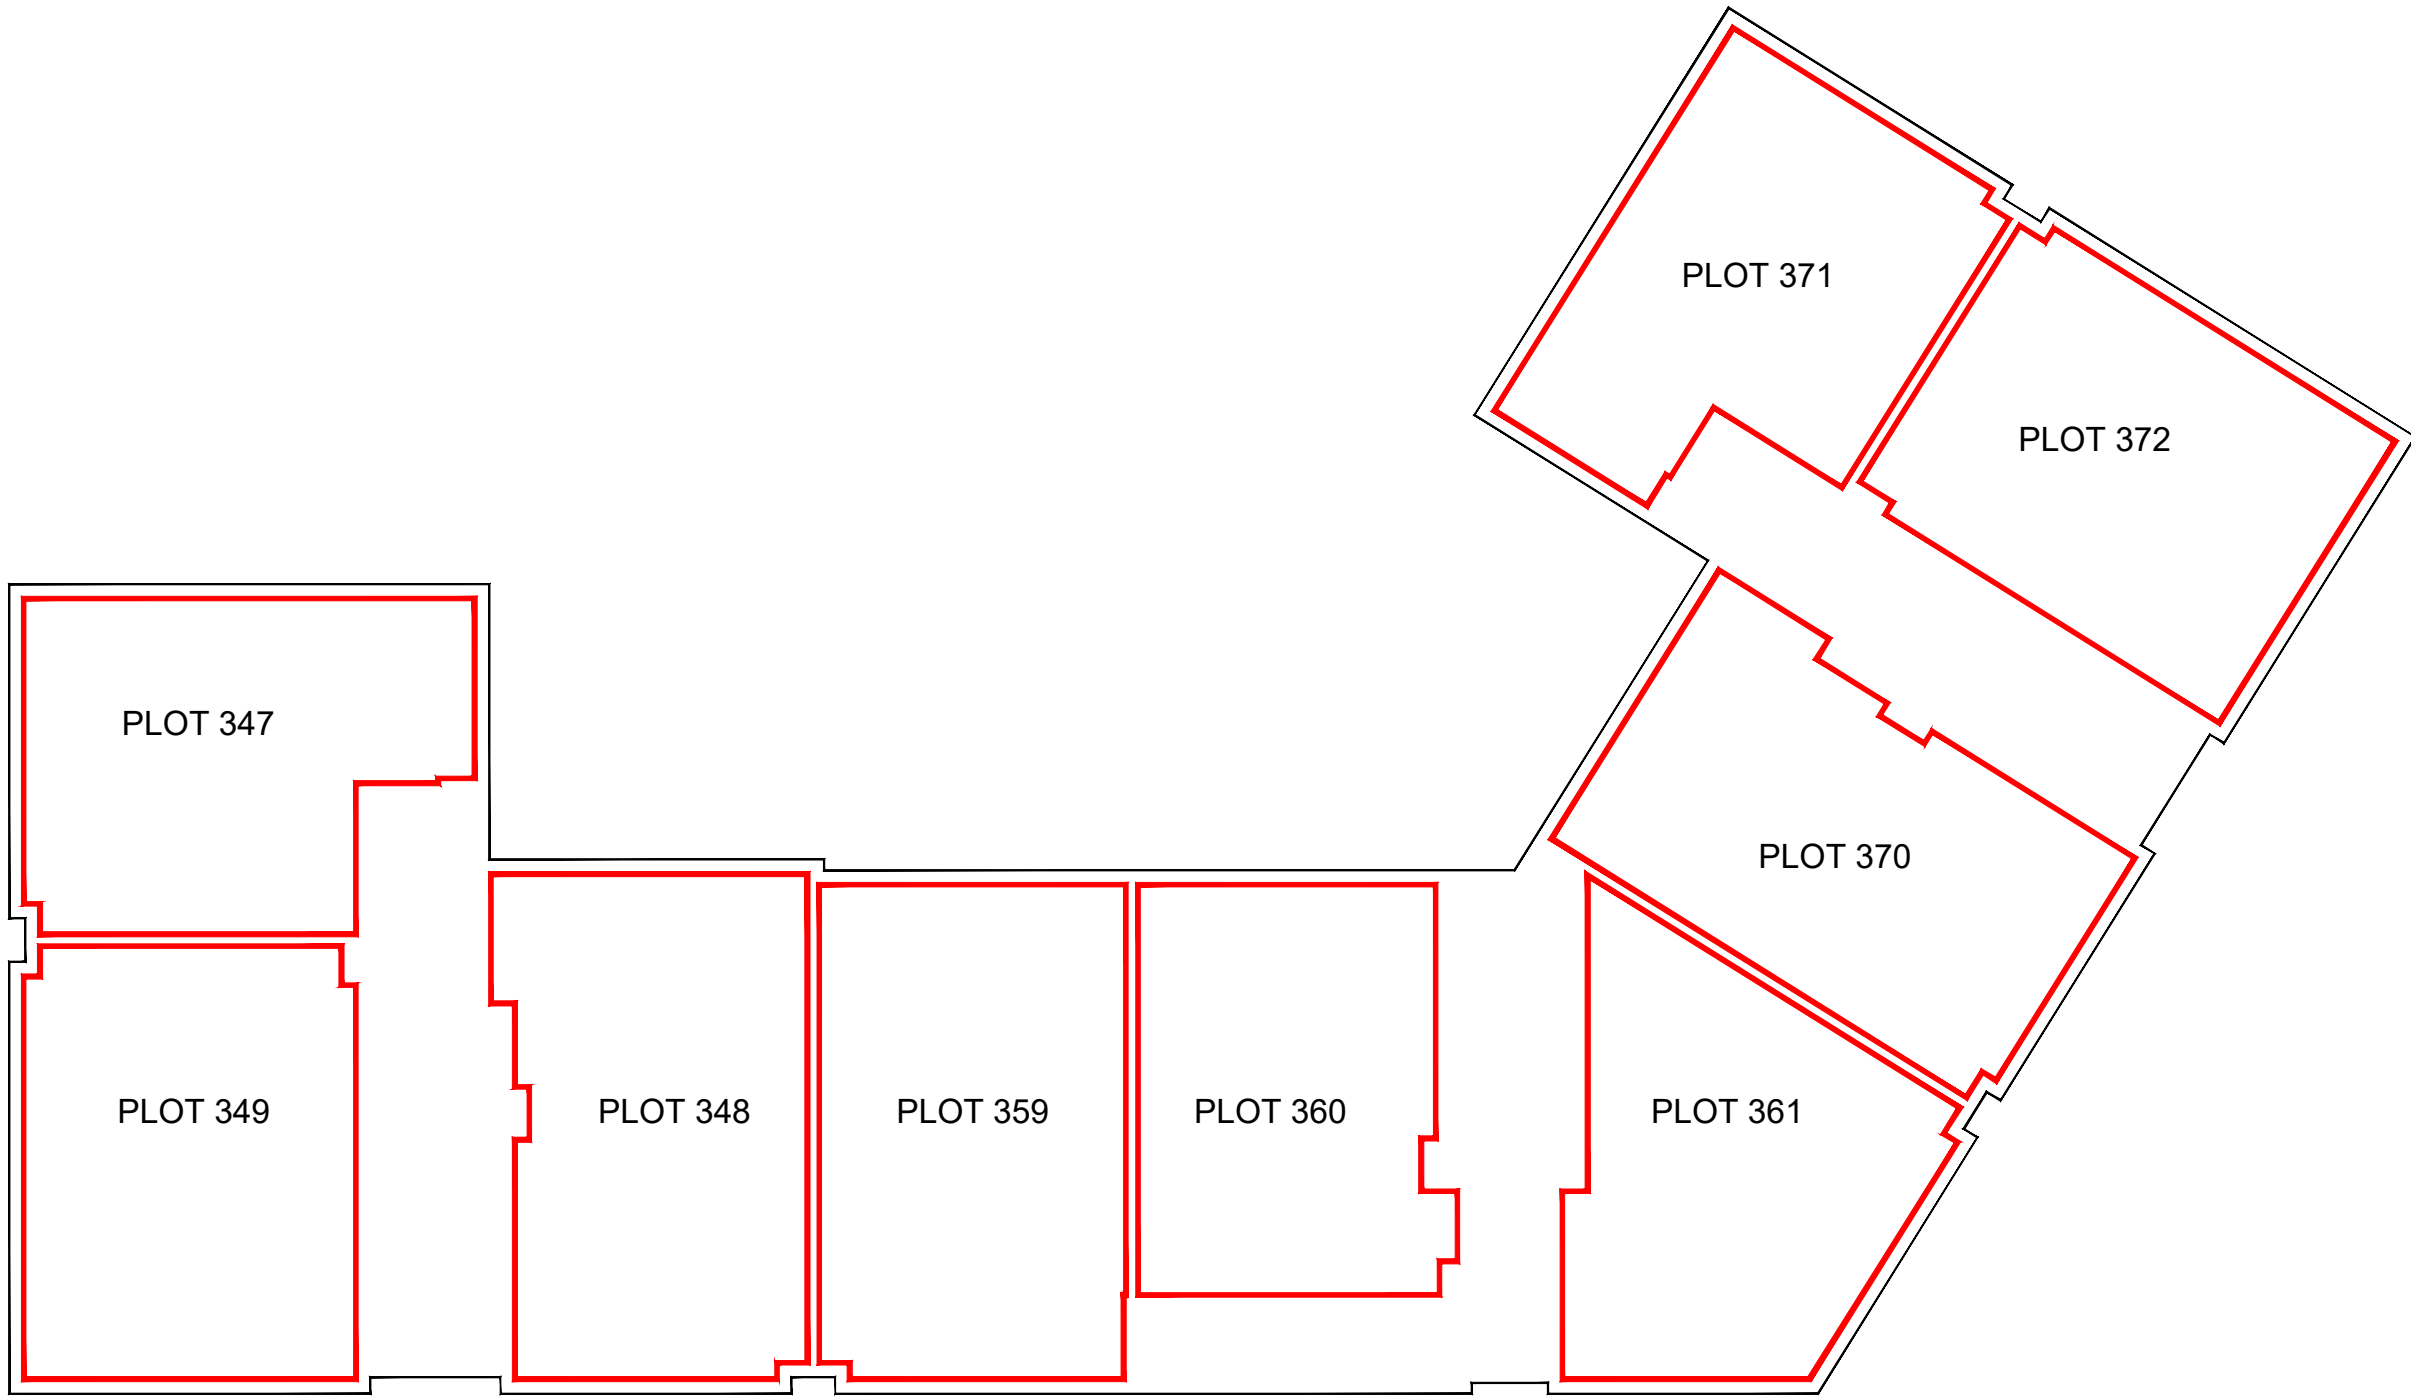

BLOCK 3 - THIRD FLOOR

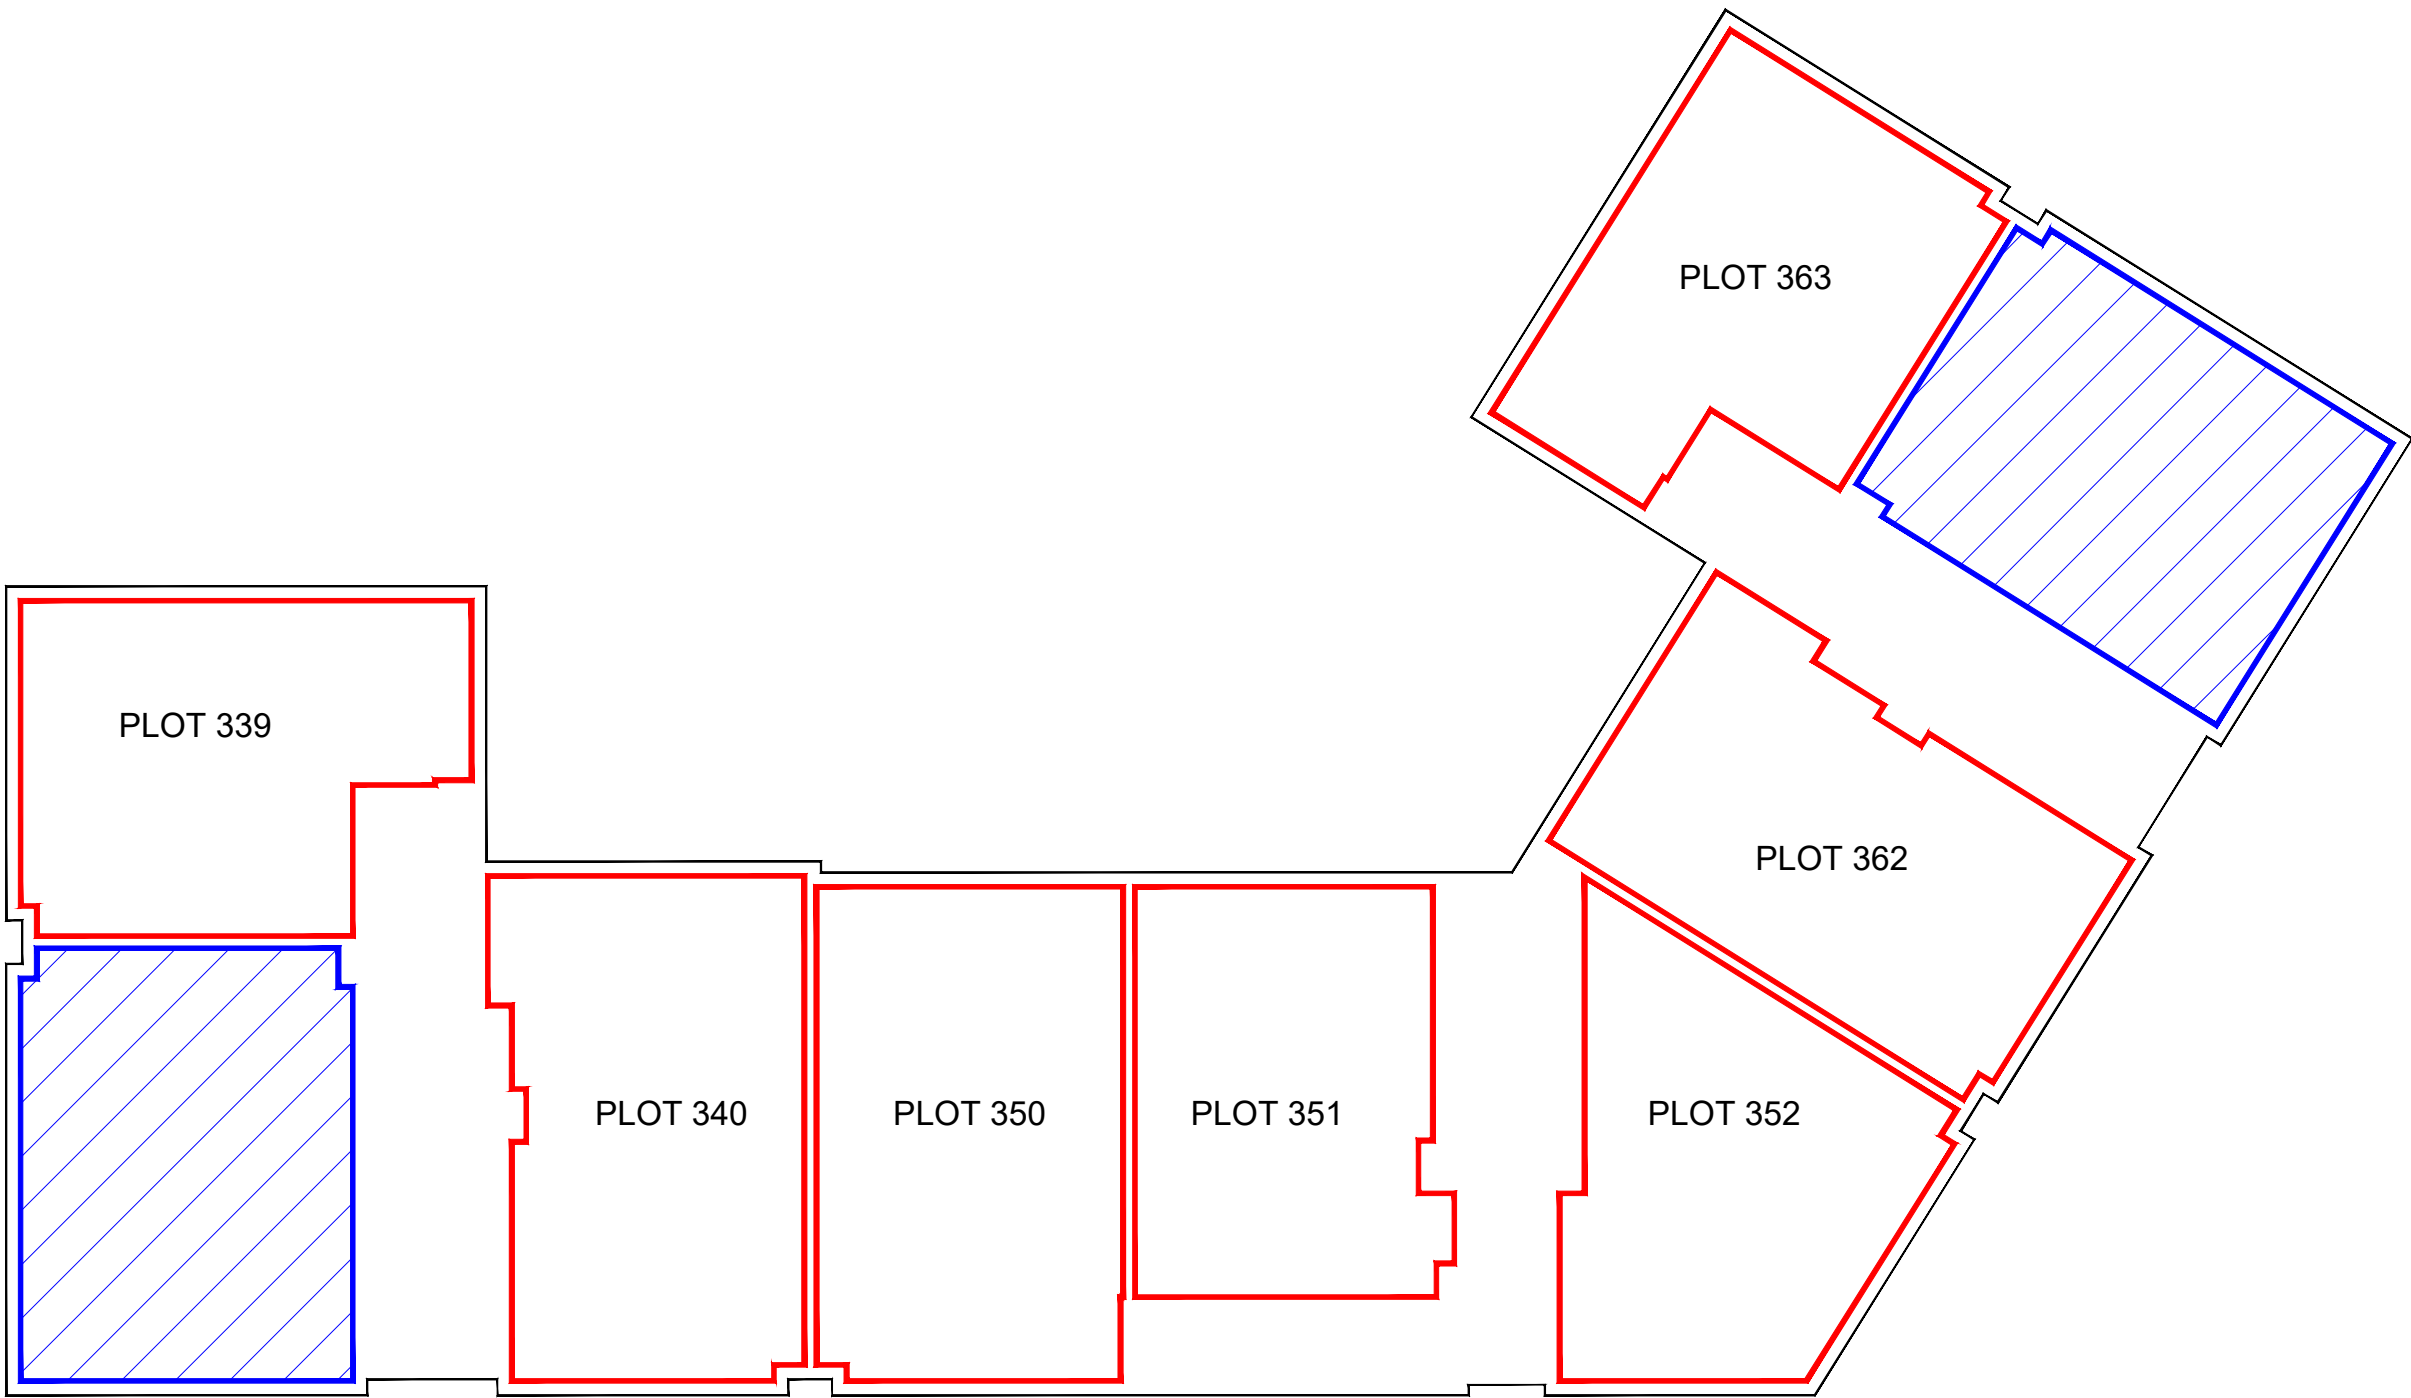

BLOCK 3 - GROUND FLOOR

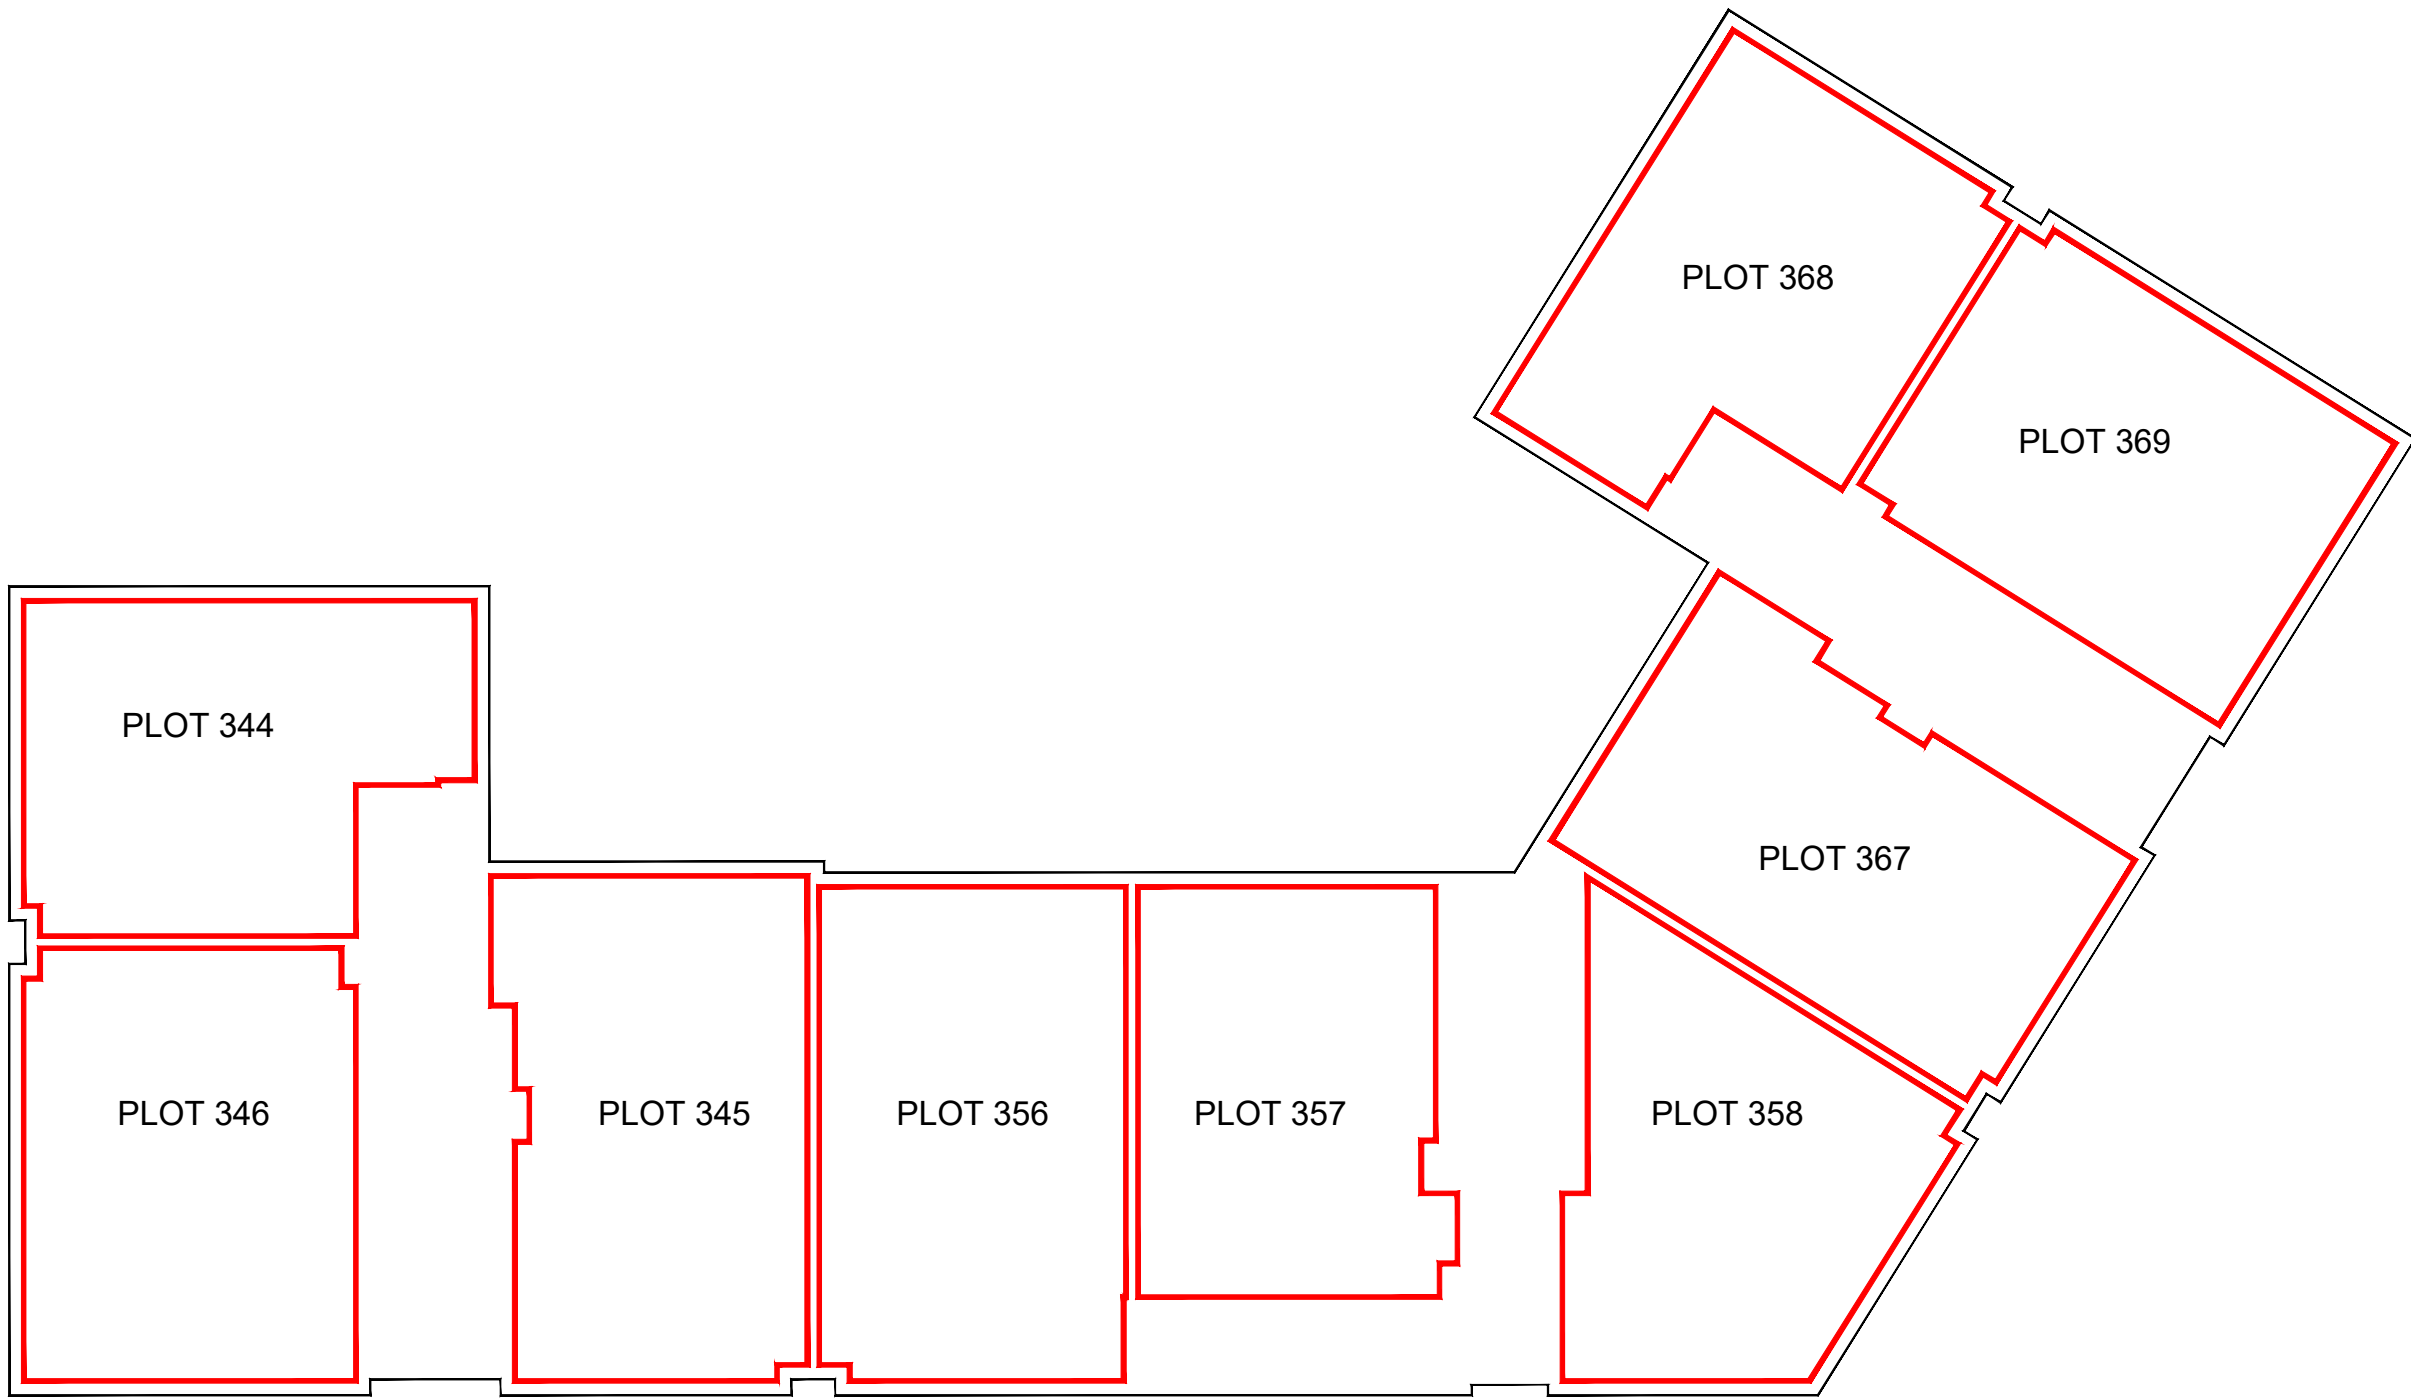

BLOCK 3 - SECOND FLOOR

- BUILDING OUTLINE
- PLOT FEU
- BUILDING STORE (BIN/CYCLE/WATER)

IF IN DOUBT ASK!

Rev:	Description:	By:	Date:



DAVID WILSON HOMES
WHERE QUALITY LIVES


David Wilson East Scotland
Telford House,
3 Mid New Culins,
Edinburgh,
EH11 4DH

Tel: 0131 442 5700
Fax: 0131 442 5701
www.dwh.co.uk


Title: CAMMO,
EDINBURGH

Description: DEED OF CONDITIONS
APARTMENTS
BLOCK 3


Scale: N.T.S.	Date: MAY'21
Drawn: GR	Area: Frontage:
Sheet Size: A1	Drawing No: H8332/B3/DOC1
Revision: A	

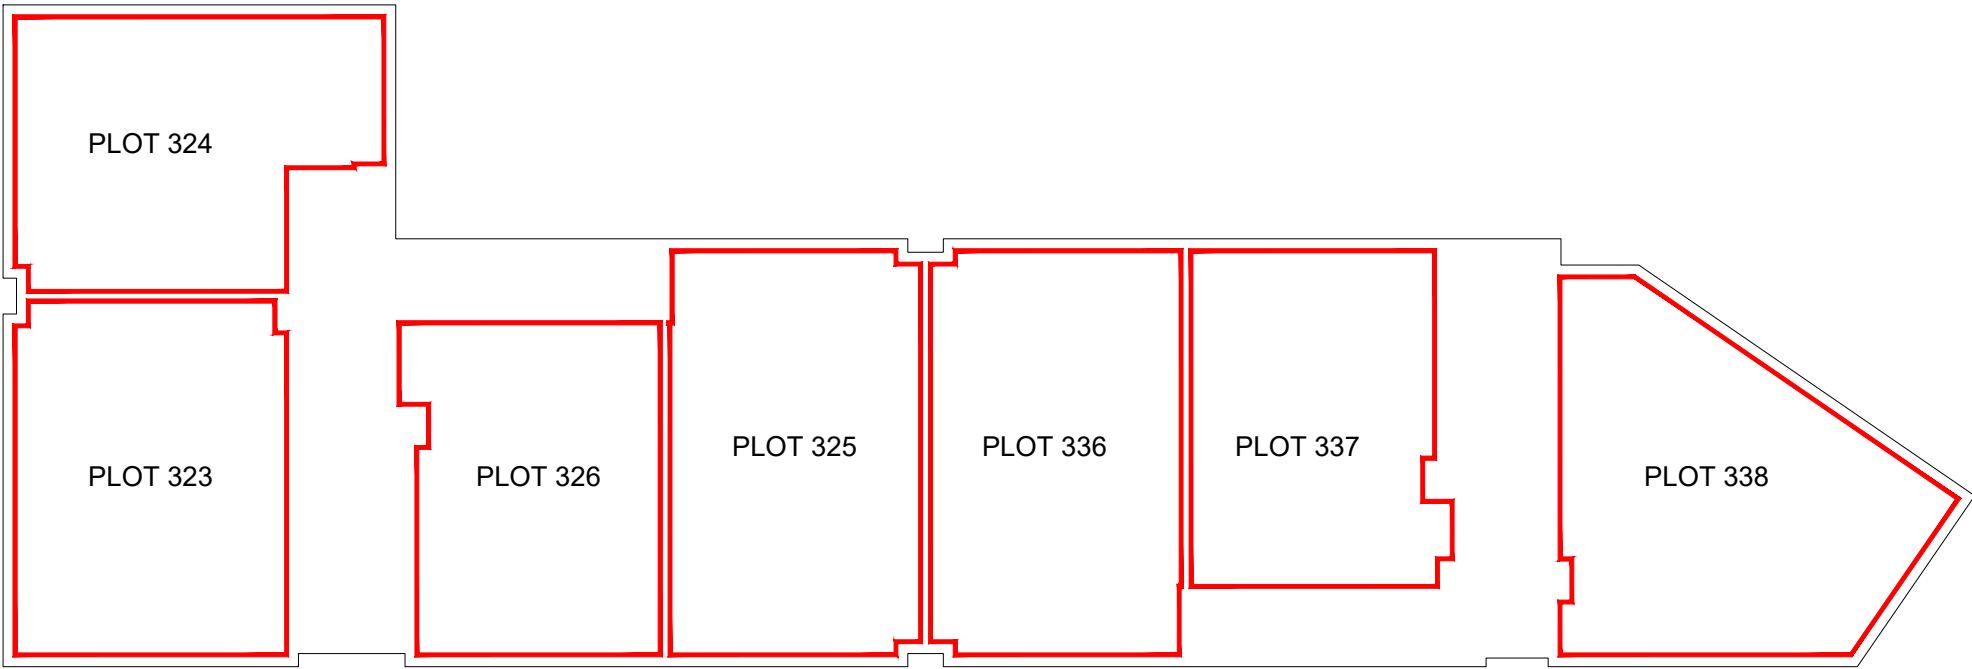


BLOCK 3A - THIRD FLOOR

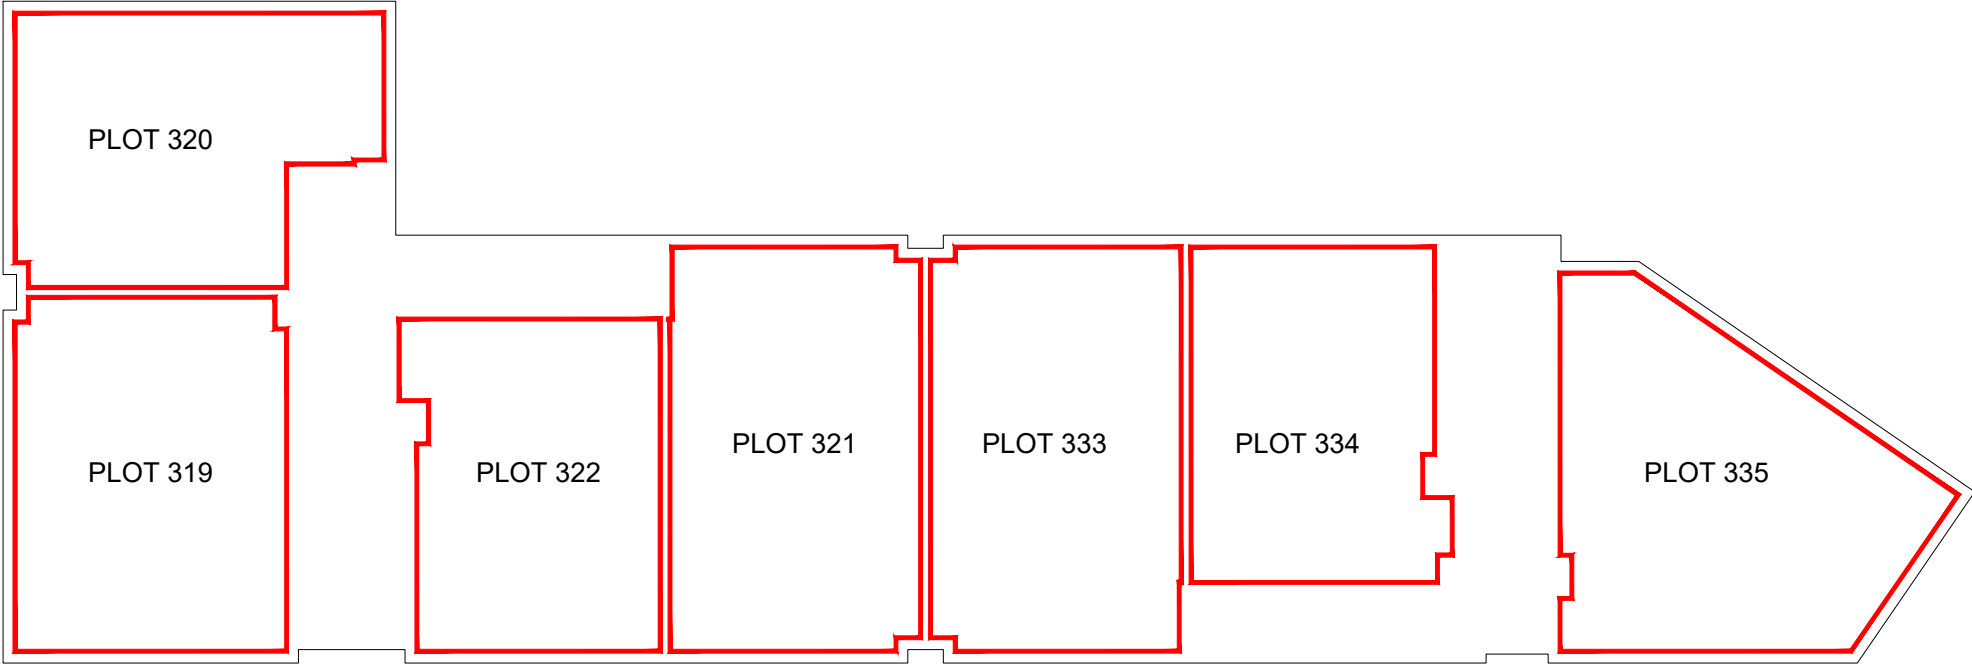

BLOCK 3A - SECOND FLOOR

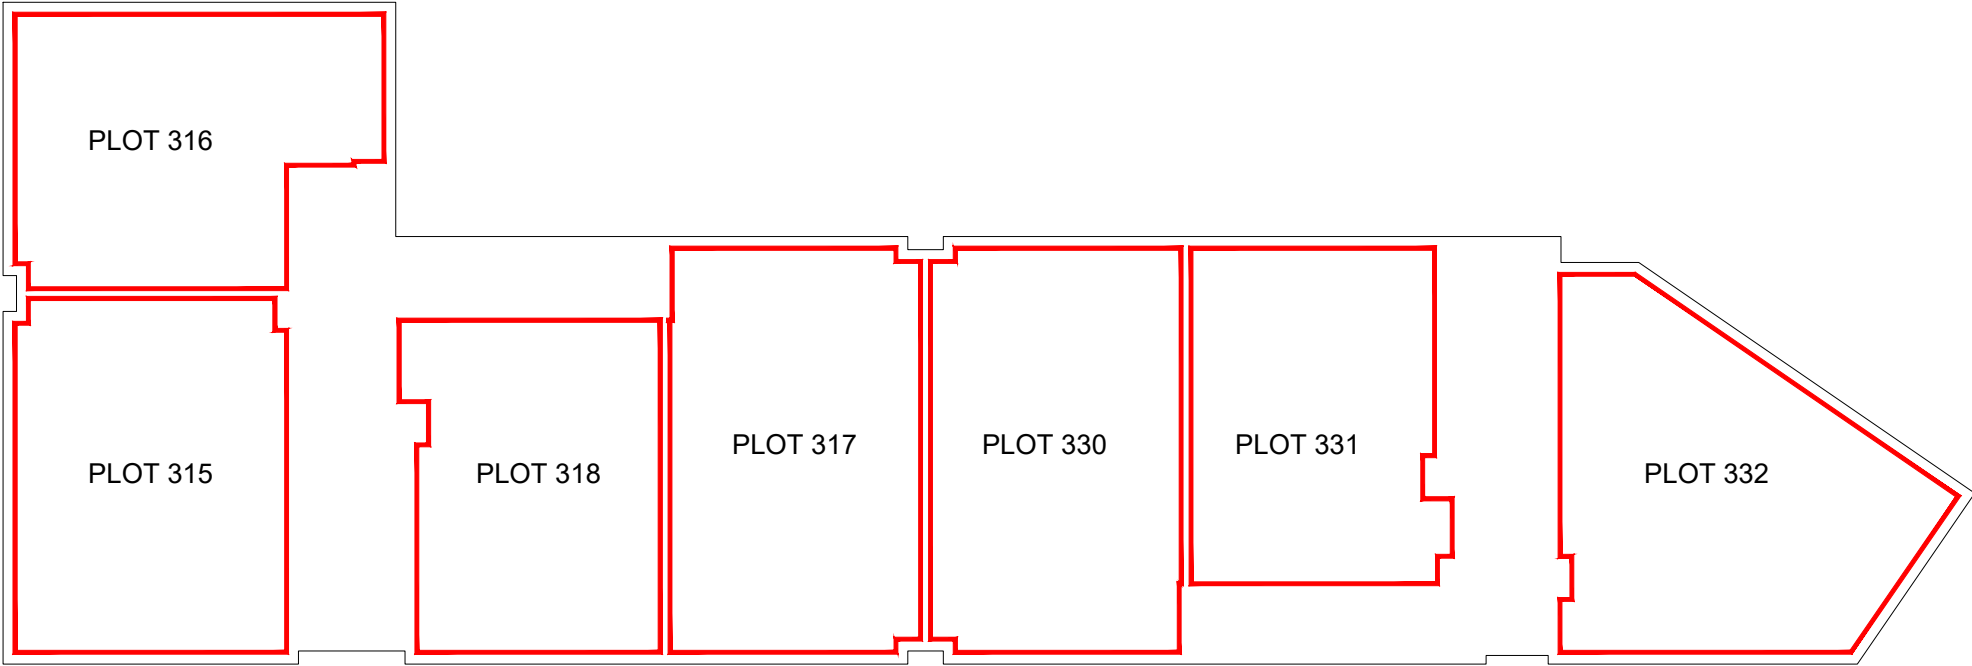

BLOCK 3A - FIRST FLOOR

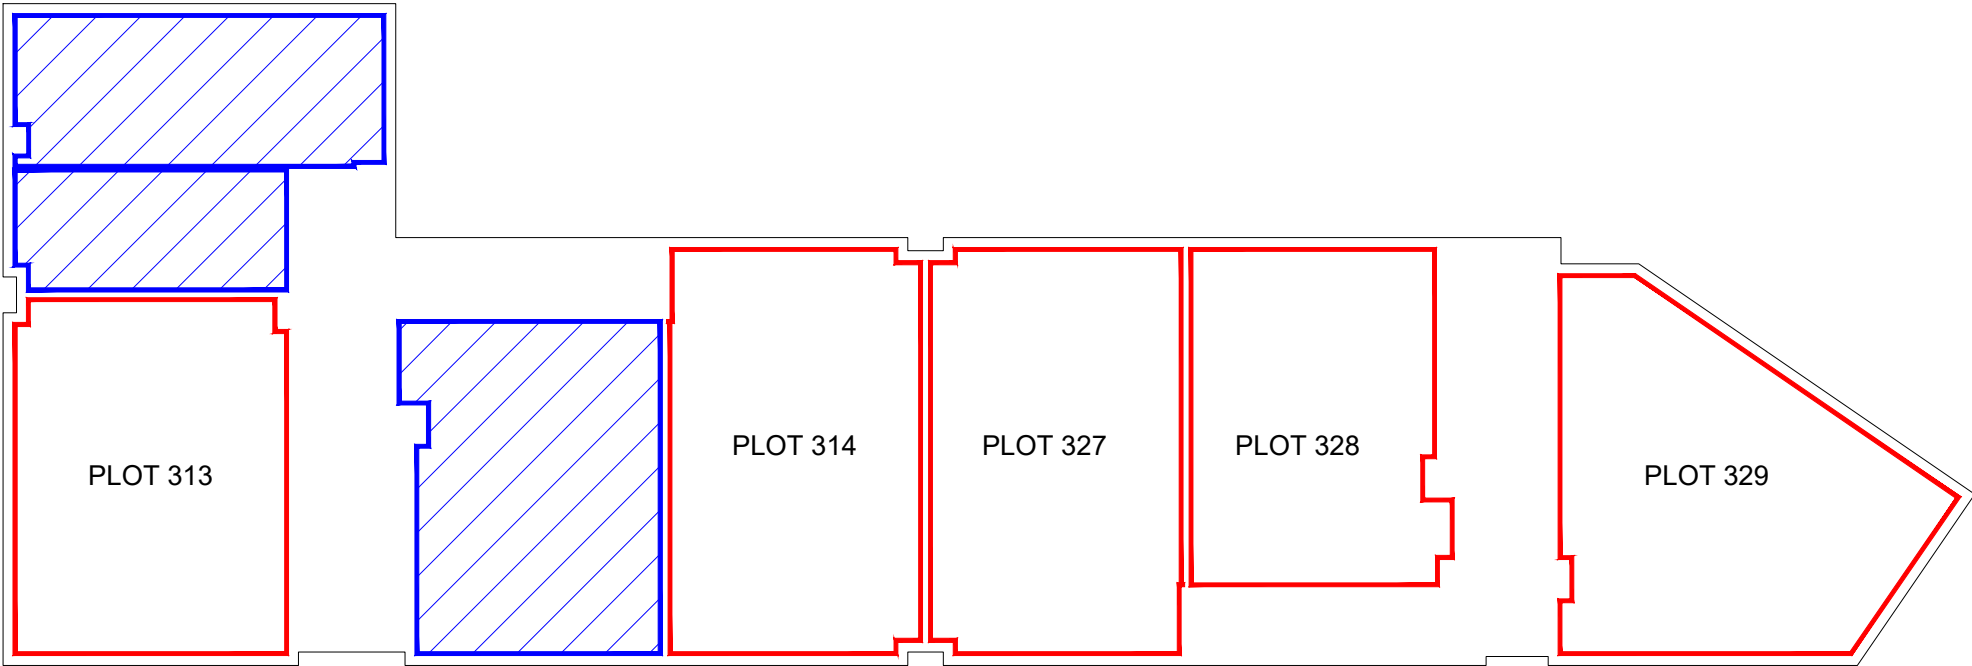

BLOCK 3A - GROUND FLOOR

- BUILDING OUTLINE
- PLOT FEU
- BUILDING STORE (BIN/CYCLE/WATER)

IF IN DOUBT ASK!

Rev:	Description:	By:	Date:




Title: CAMMO, EDINBURGH		
Description: DEED OF CONDITIONS APARTMENTS BLOCK 3A		
Scale: N.T.S.	Date: MAY'21	
Drawn: GR	Area:	Frontage:
Sheet Size: A1	Drawing No: H8332/B3A/DOC1	Revision: -



BLOCK 4 - SECOND FLOOR



BLOCK 4 - FIRST FLOOR

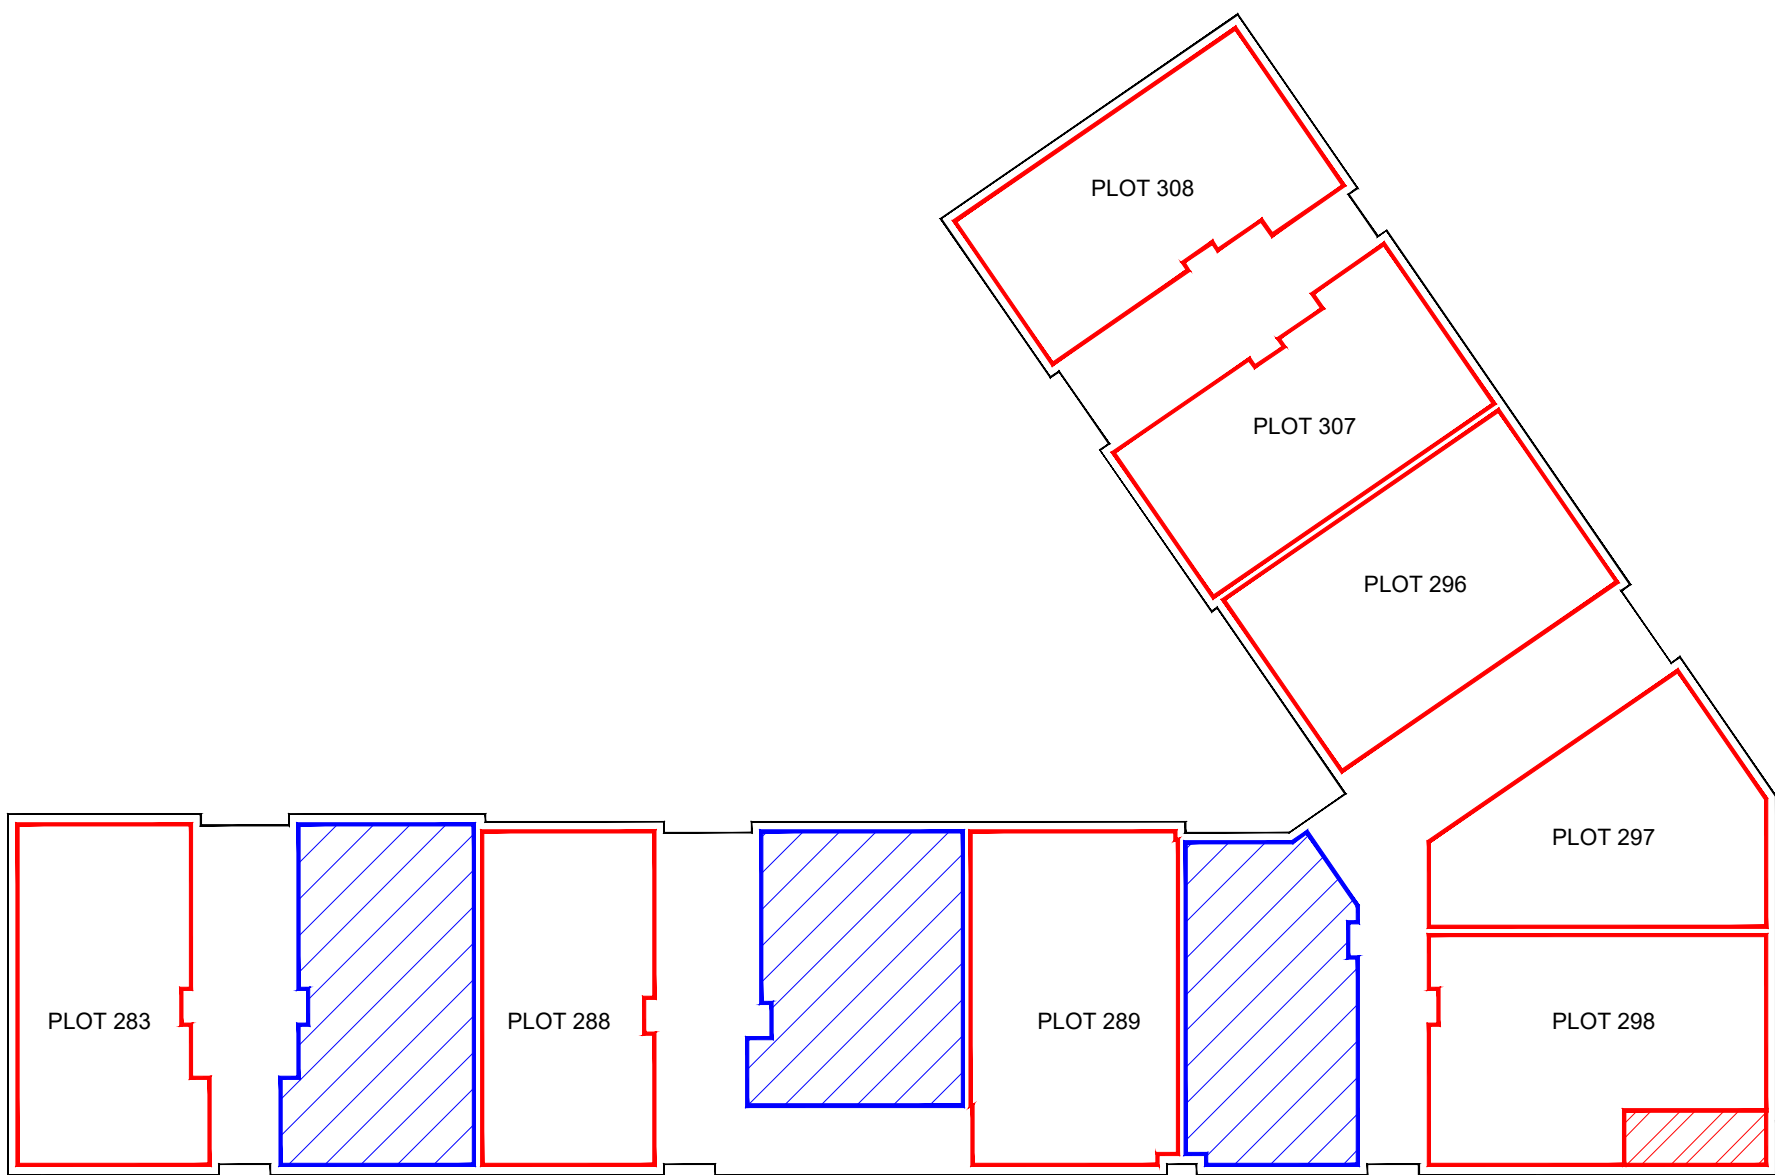

BLOCK 4 - GROUND FLOOR

- BUILDING OUTLINE
- PLOT FEU
- PLOT BALCONY
- PLOT GARDEN
- BUILDING STORE (BIN/CYCLE/WATER)

IF IN DOUBT ASK!

Rev:	Description:	By:	Date:



DAVID WILSON HOMES
WHERE QUALITY LIVES

David Wilson East Scotland
Telford House,
3 Mid New Culins,
Edinburgh,
EH11 4DH

Tel: 0131 442 5700
Fax: 0131 442 5701
www.dwh.co.uk


Title:
**CAMMO,
EDINBURGH**

Description:
**DEED OF CONDITIONS
APARTMENTS
BLOCK 4**


Scale: N.T.S. Date: MAY'21

Drawn: GR Area: Frontage:


Sheet Size: **A1** Drawing No: **H8332/B4/DOC1** Revision: **A**

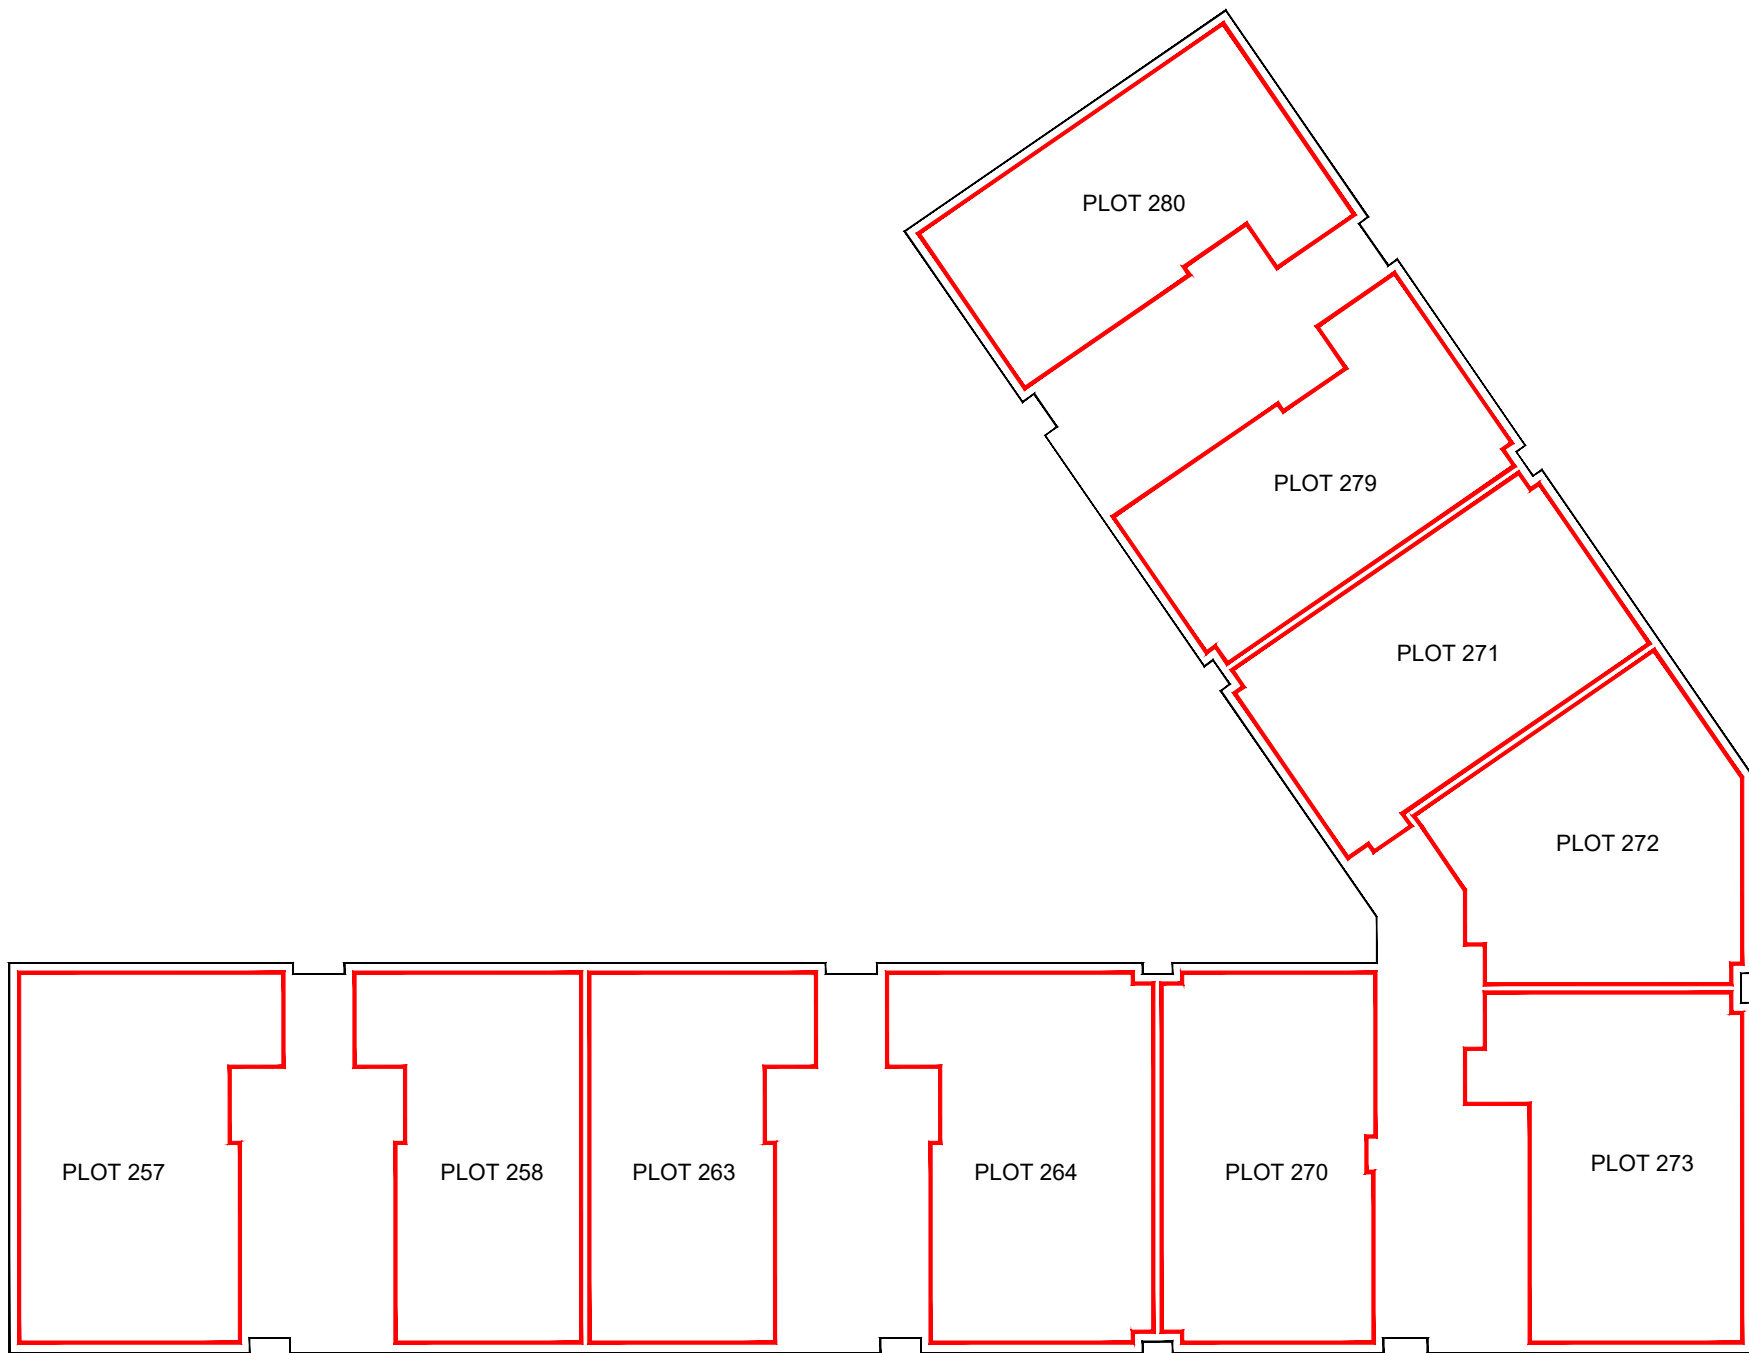

BLOCK 5 - FIRST FLOOR

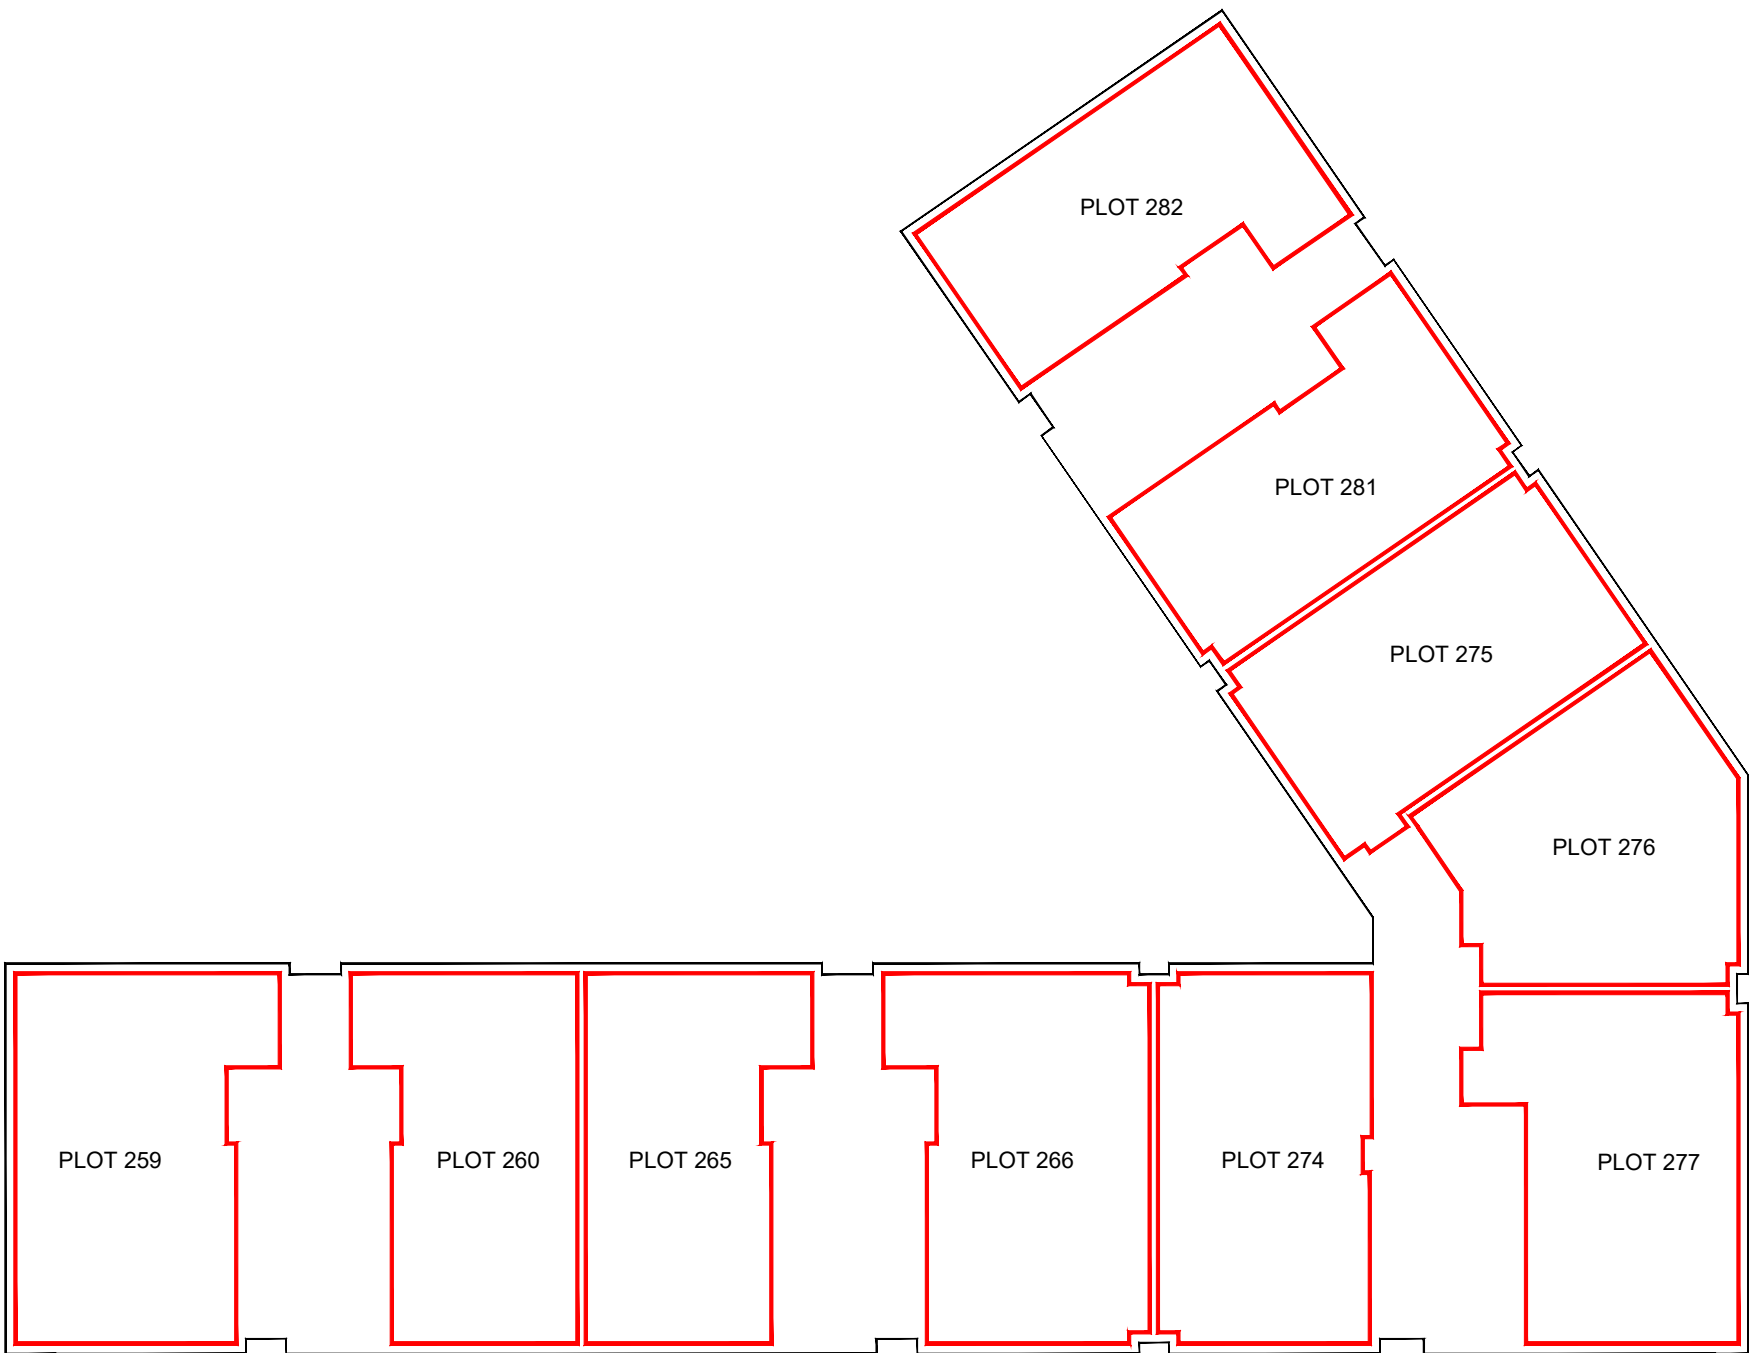

BLOCK 5 - SECOND FLOOR

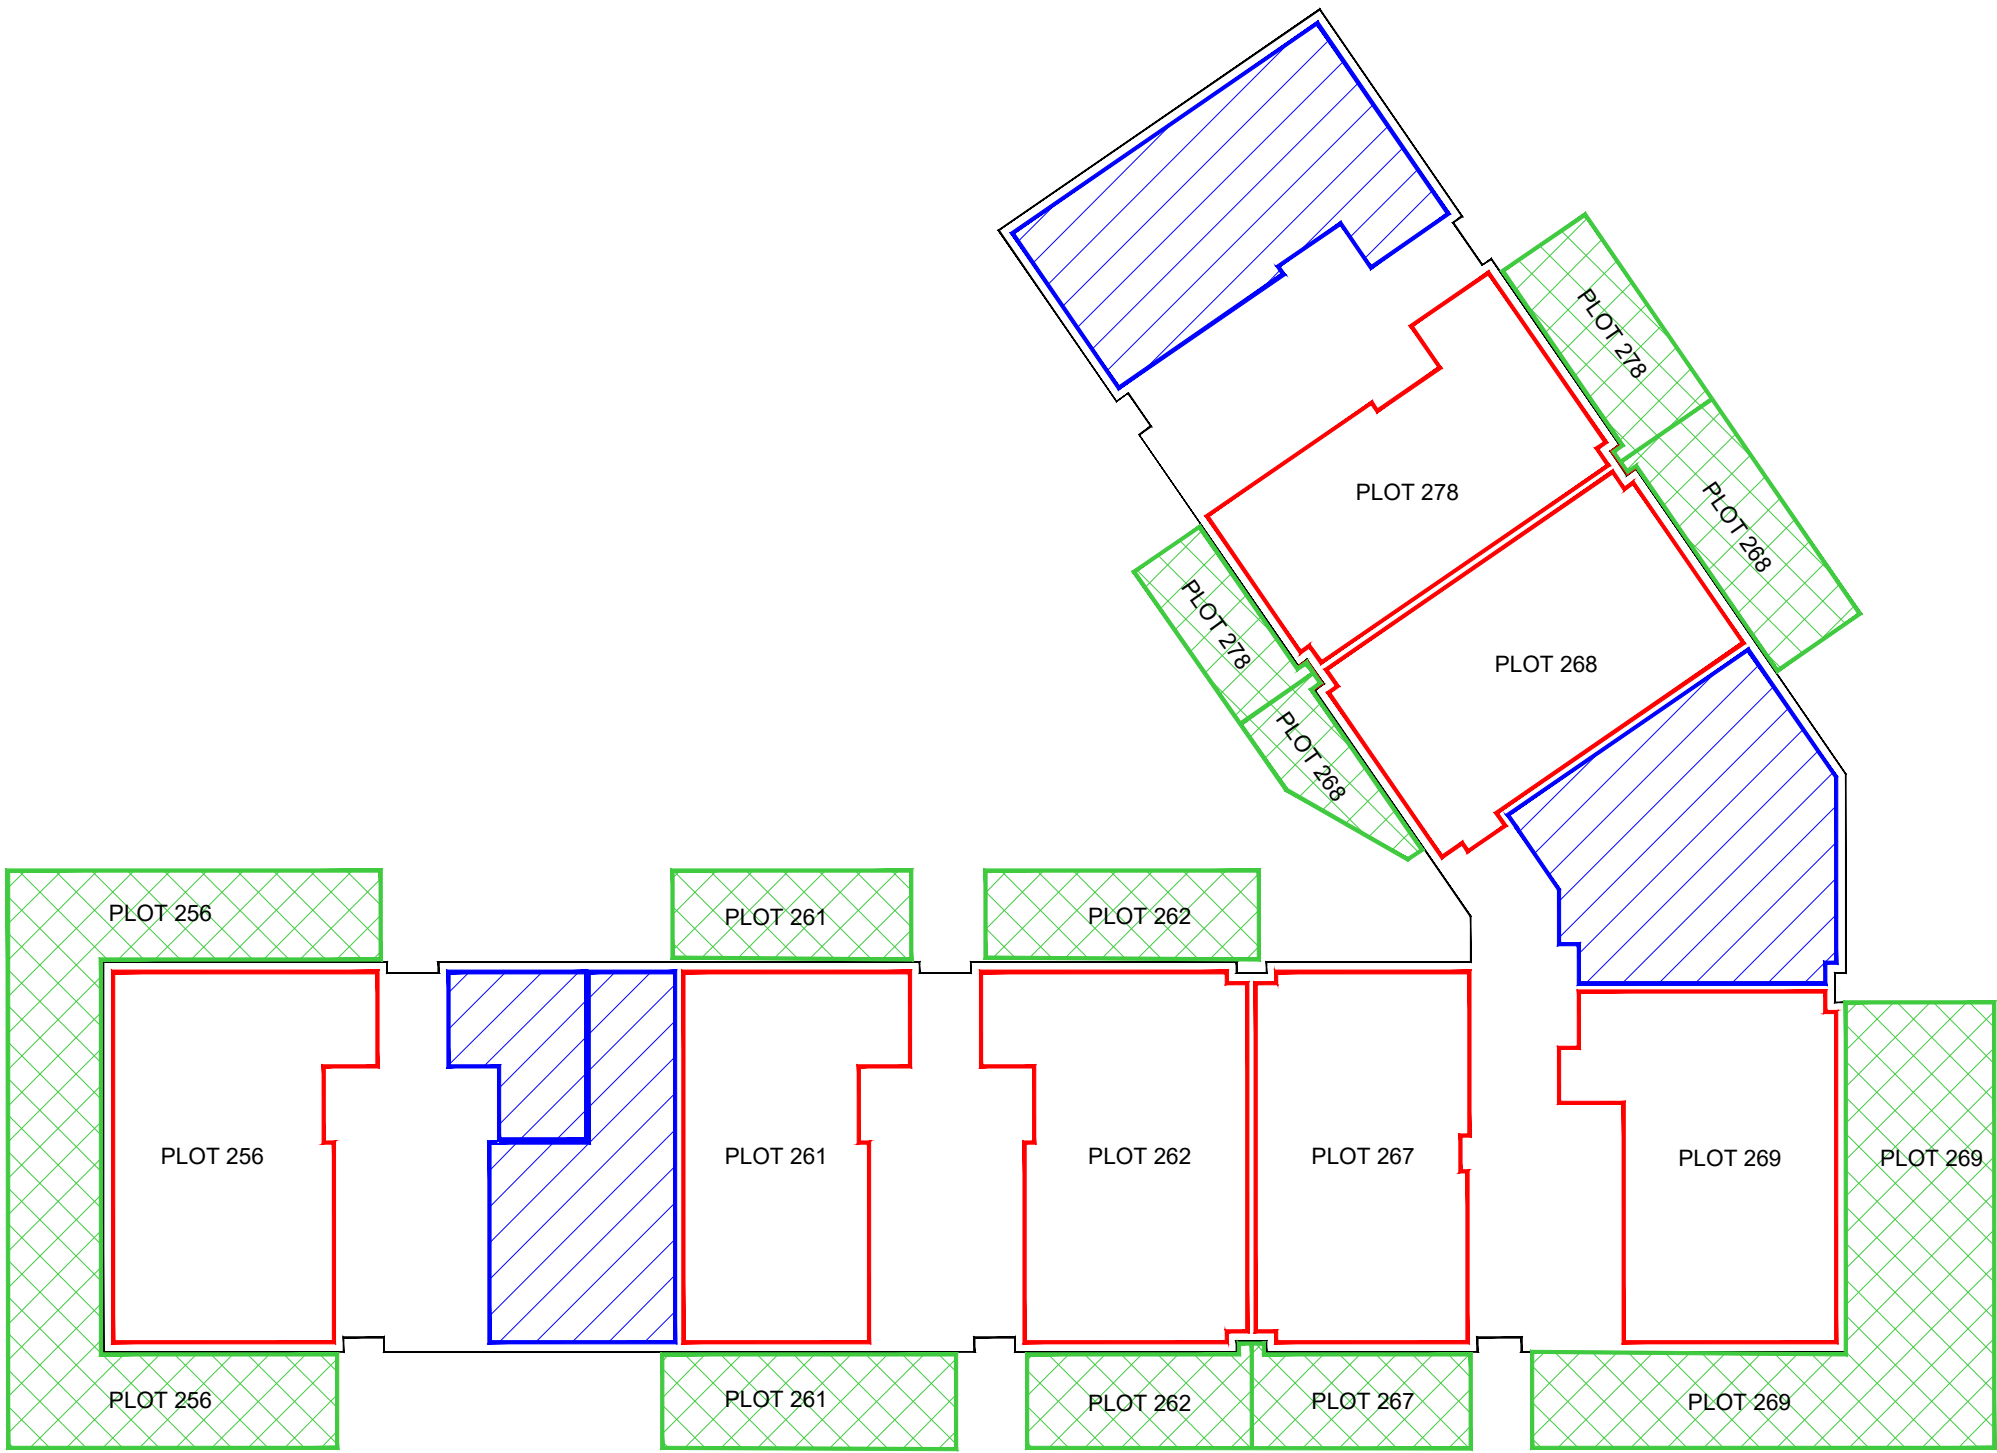

BLOCK 5 - GROUND FLOOR

- BUILDING OUTLINE
- PLOT FEU
- PLOT GARDEN
- BUILDING STORE (BIN/CYCLE/WATER)

IF IN DOUBT ASK!

Rev:	Description:	By:	Date:
------	--------------	-----	-------



DAVID WILSON HOMES
WHERE QUALITY LIVES

David Wilson East Scotland
Telford House,
3 Mid New Culhins,
Edinburgh,
EH11 4DH

Tel: 0131 442 5700
Fax: 0131 442 5701
www.dwh.co.uk


Title: CAMMO, EDINBURGH

Description: DEED OF CONDITIONS APARTMENTS BLOCK 5


Scale: N.T.S. Date: MAY'21

Drawn: GR Area: Frontage:


Sheet Size: A1 Drawing No: H8332/B5/DOC1 Revision: A

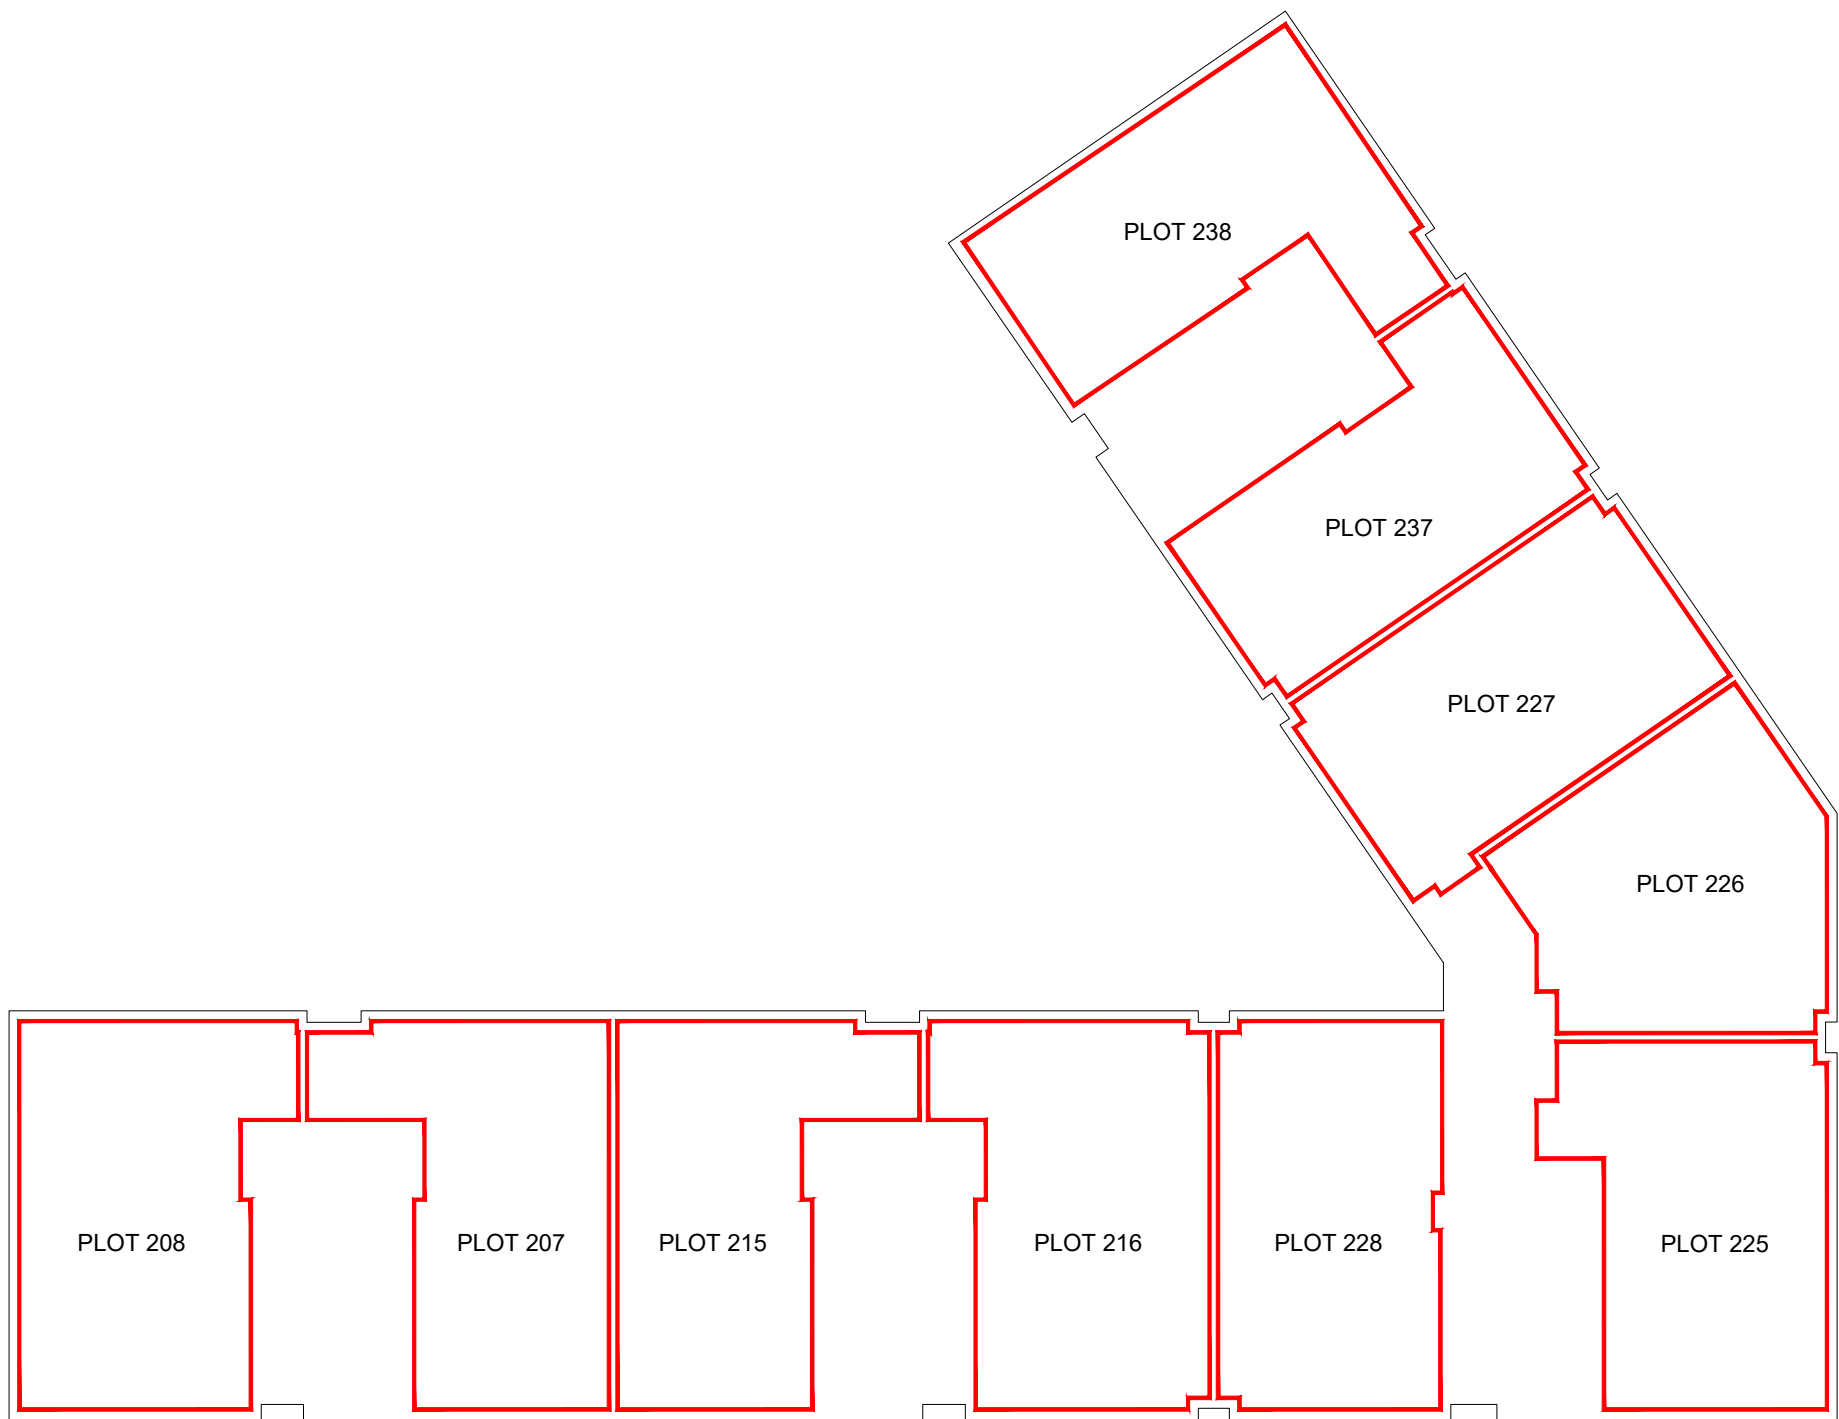


BLOCK 6 - SECOND FLOOR

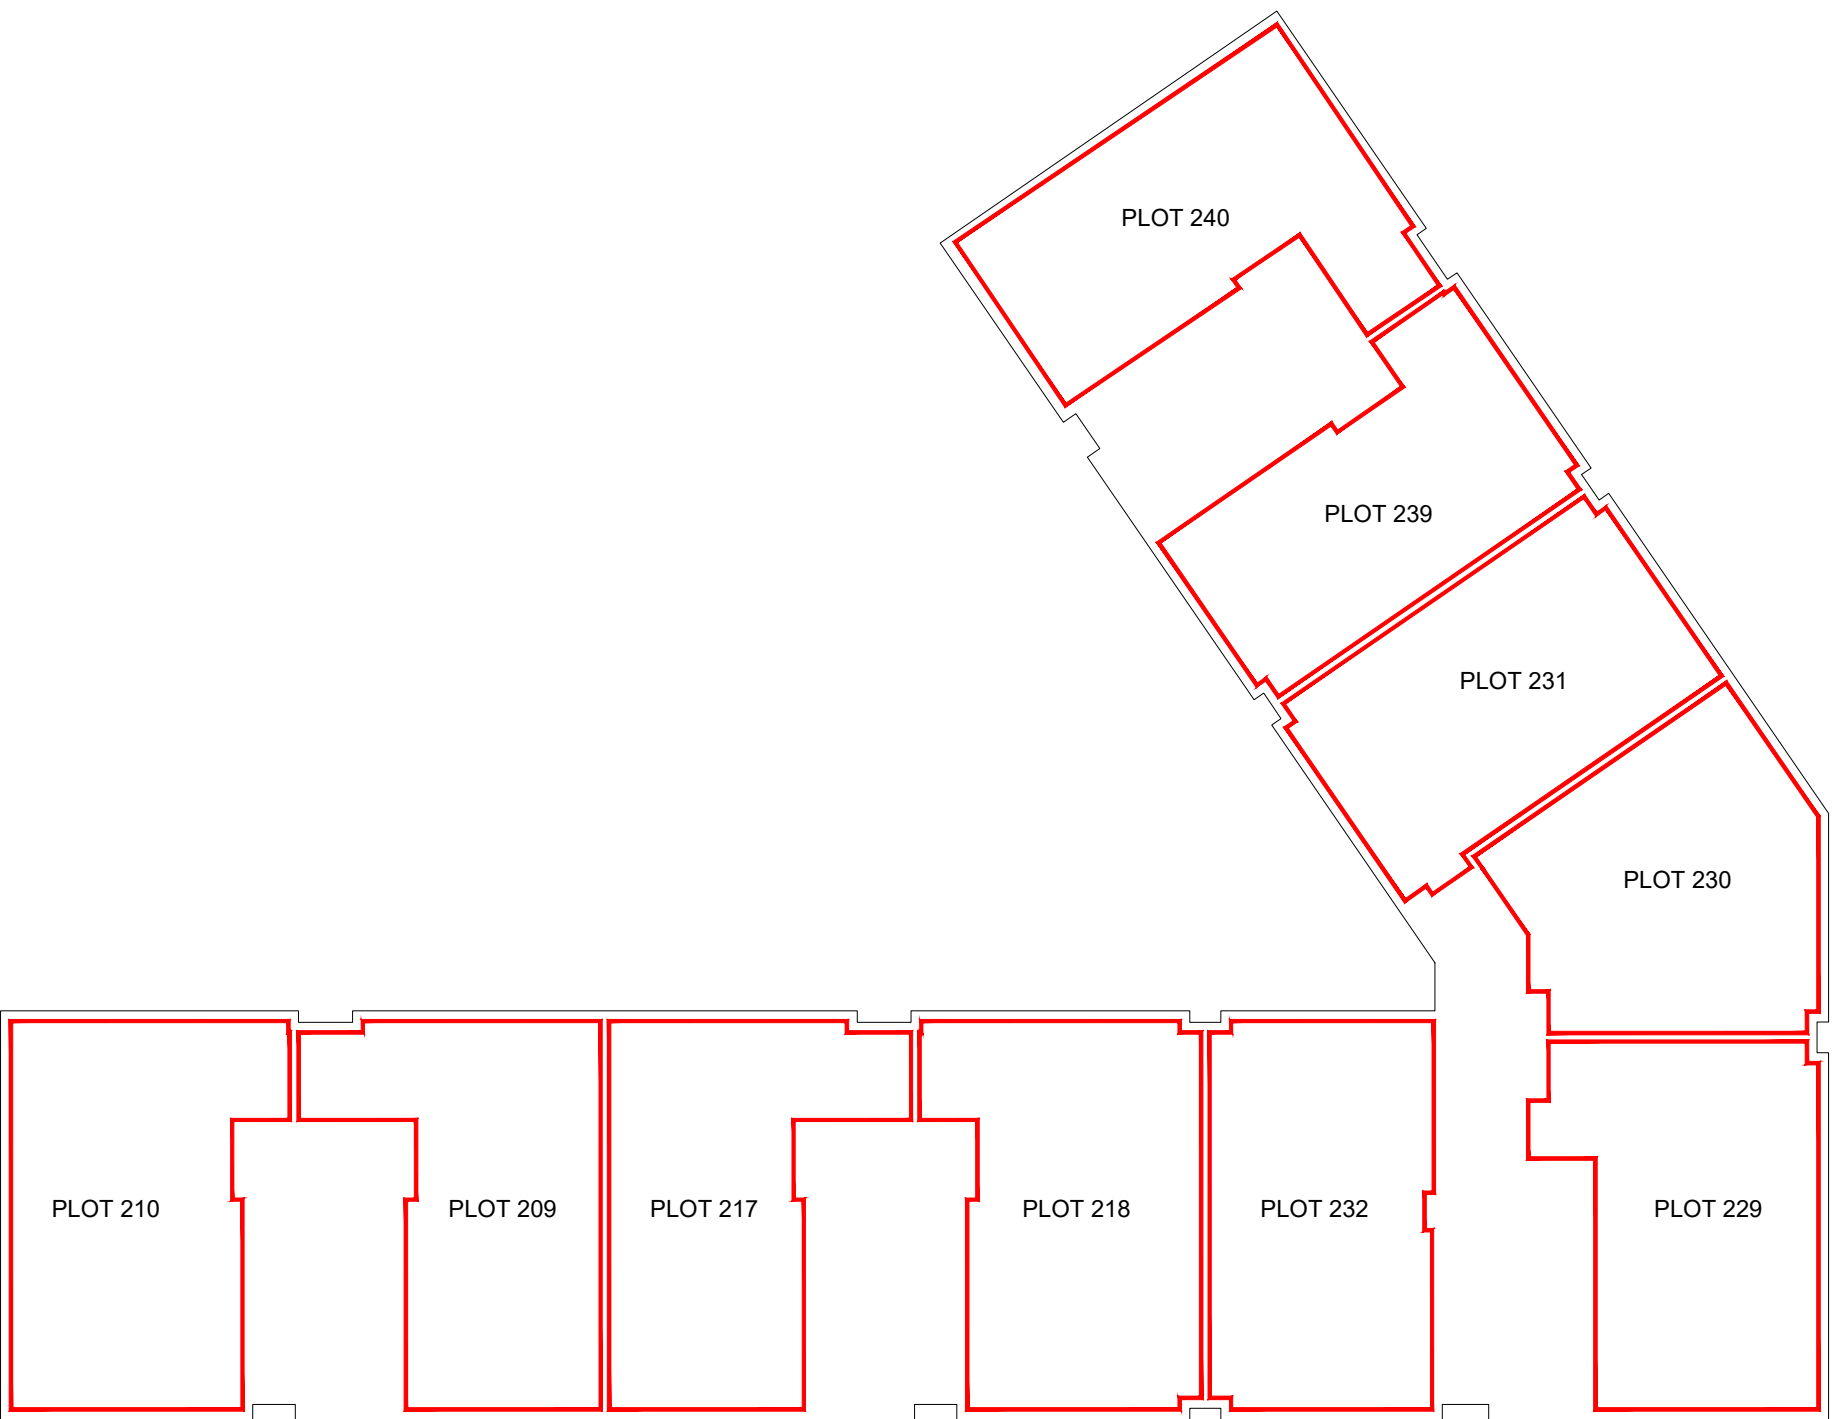

BLOCK 6 - THIRD FLOOR

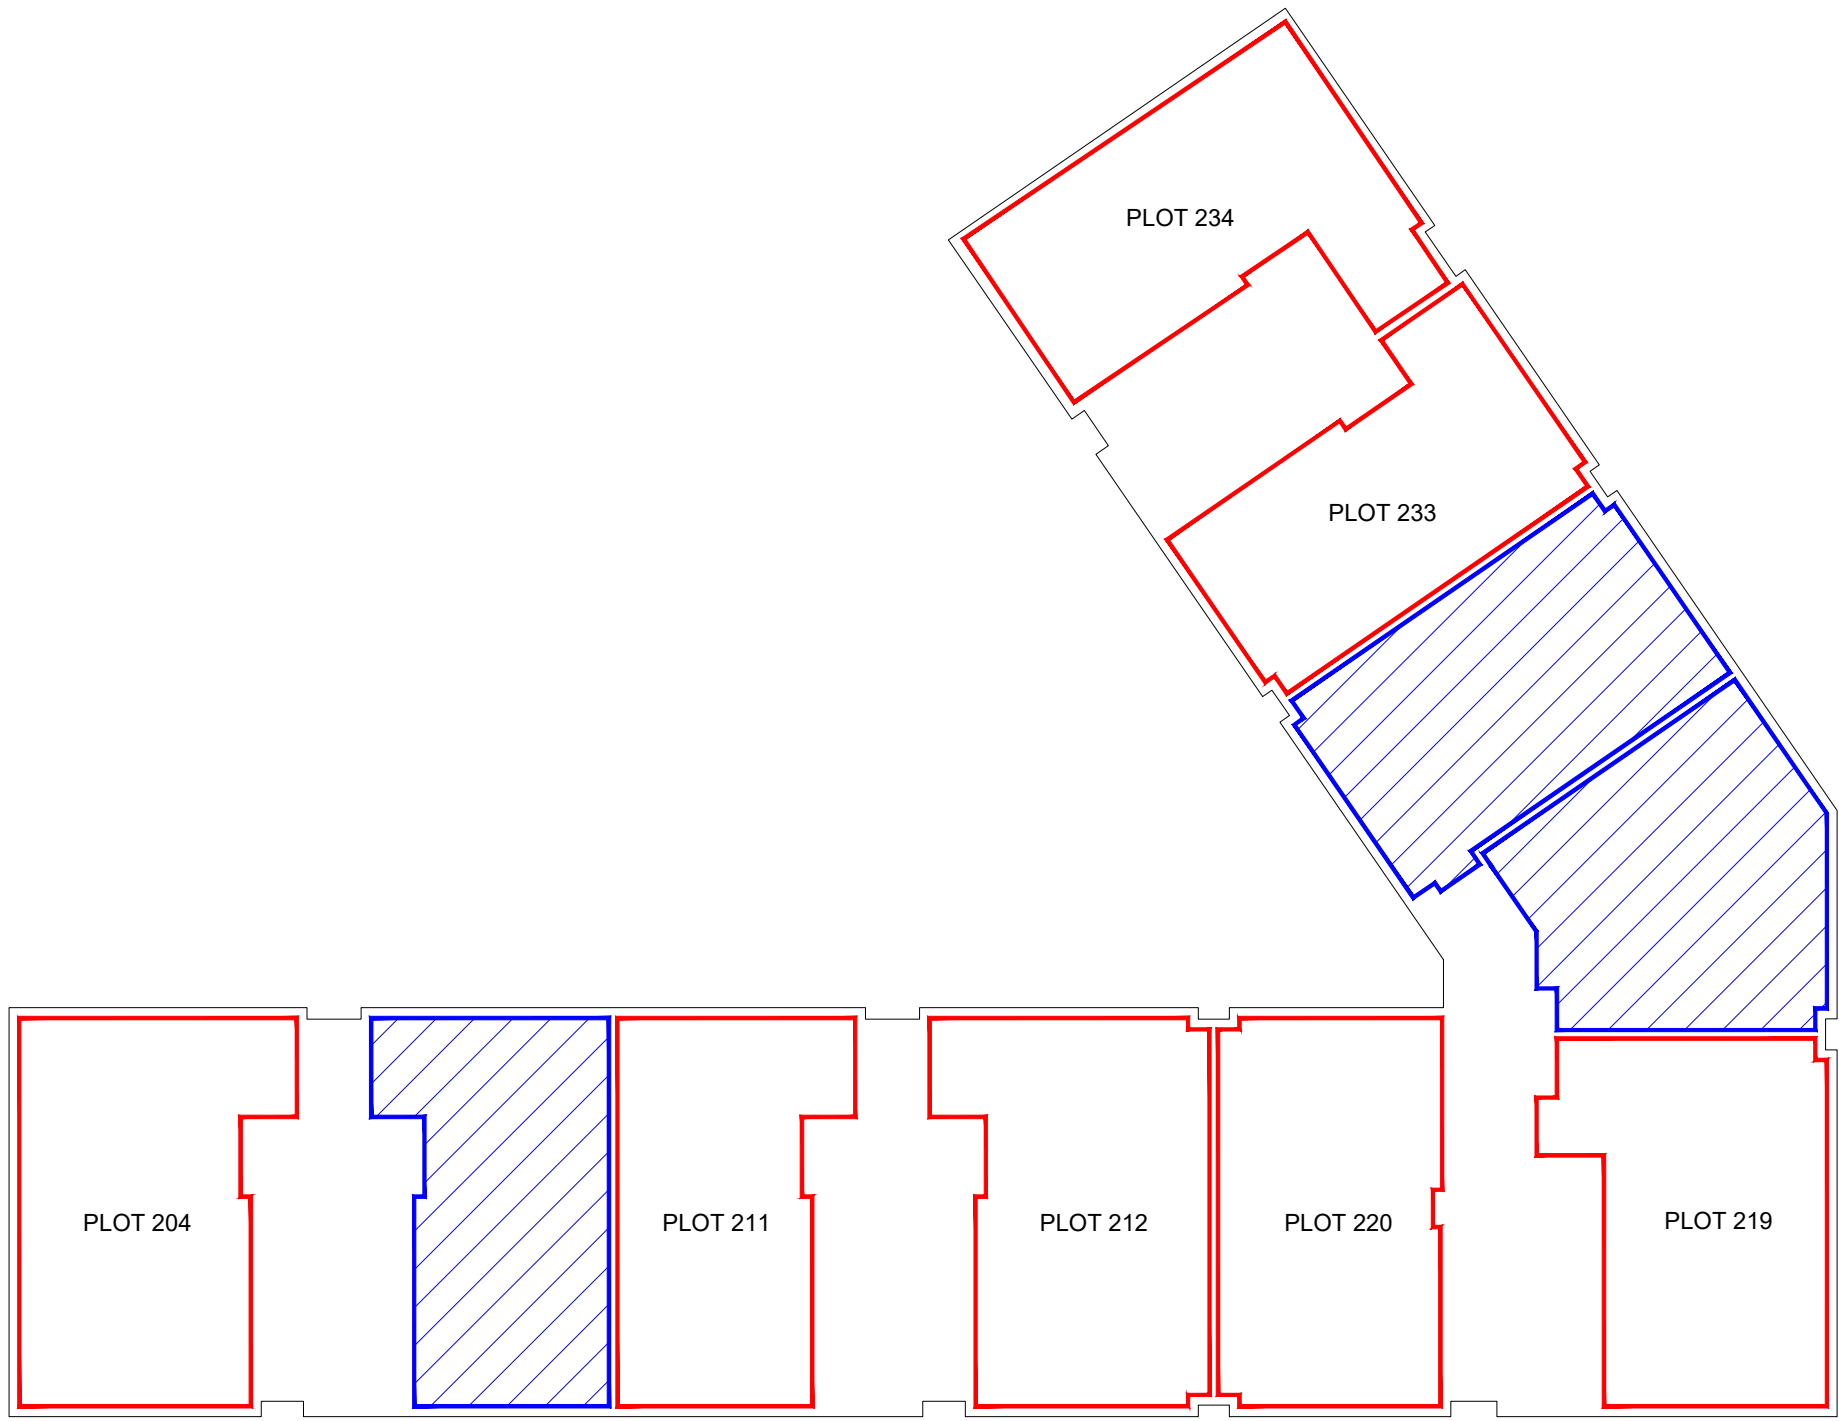

BLOCK 6 - GROUND FLOOR

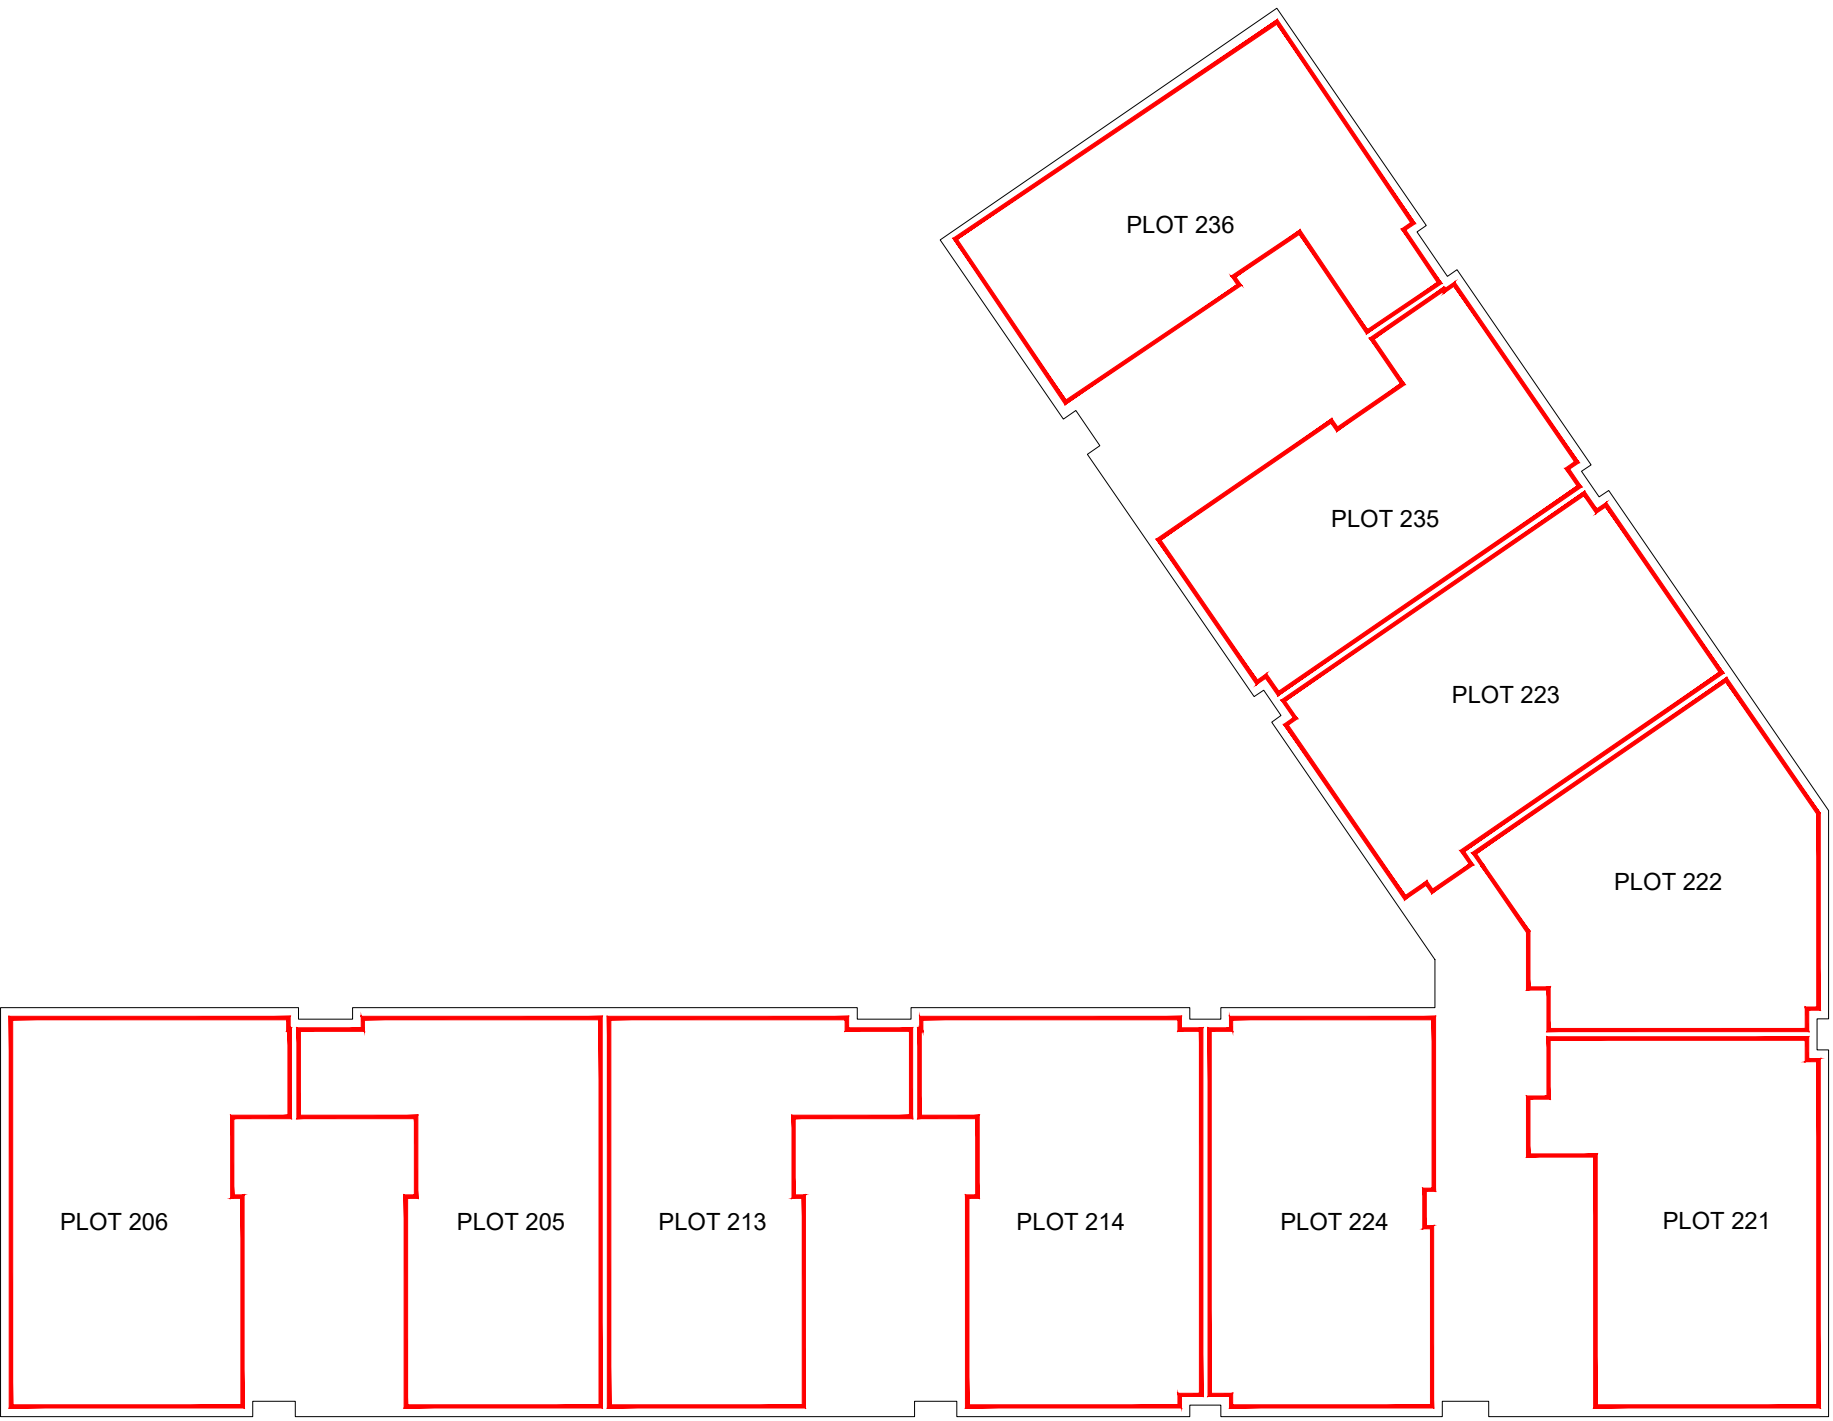

BLOCK 6 - FIRST FLOOR


- BUILDING OUTLINE
- PLOT FEU
- BUILDING STORE (BIN/CYCLE/WATER)

IF IN DOUBT ASK!


Rev:	Description:	By:	Date:




David Wilson East Scotland Telford House, 3 Mid New Culins, Edinburgh, EH11 4DH			Tel: 0131 442 5700 Fax: 0131 442 5701 www.dwh.co.uk
Title: CAMMO, EDINBURGH			
Description: DEED OF CONDITIONS APARTMENTS BLOCK 6			
Scale: N.T.S.	Date: MAY'21		
Drawn: GR	Area:	Frontage:	
Sheet Size: A1	Drawing No: H8332/B6/DOC1	Revision: -	

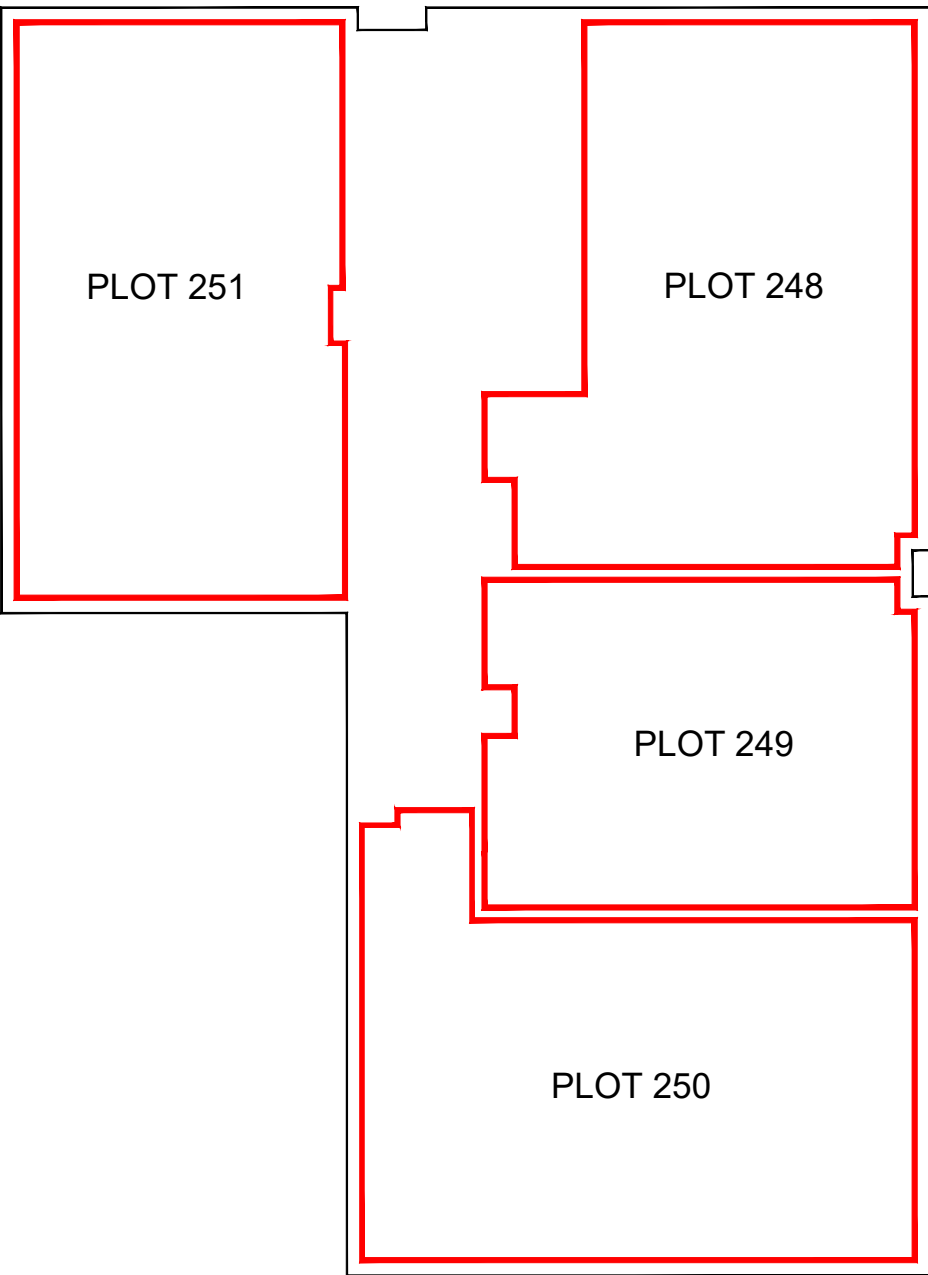


BLOCK 7 - SECOND FLOOR

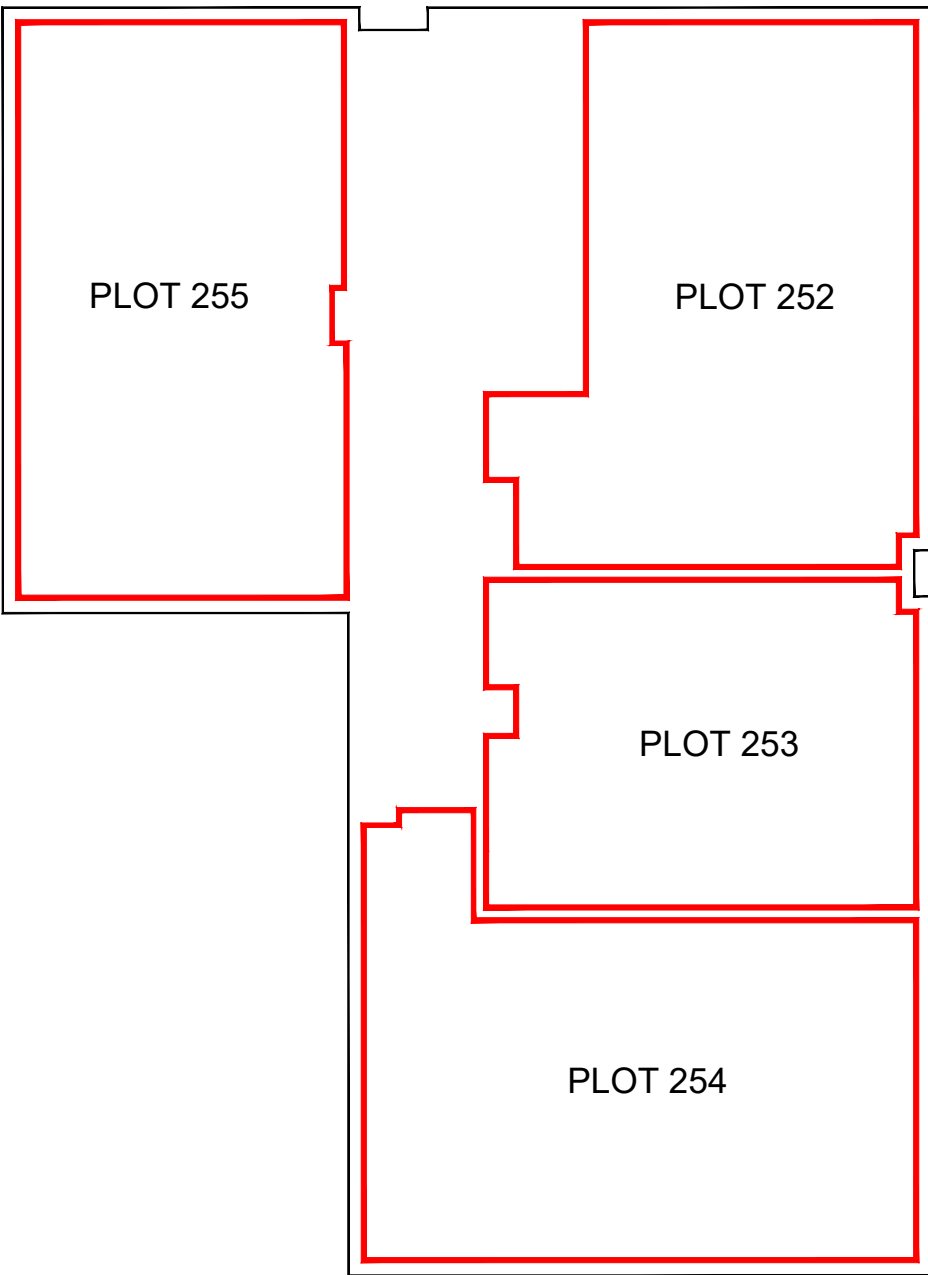

BLOCK 7 - THIRD FLOOR

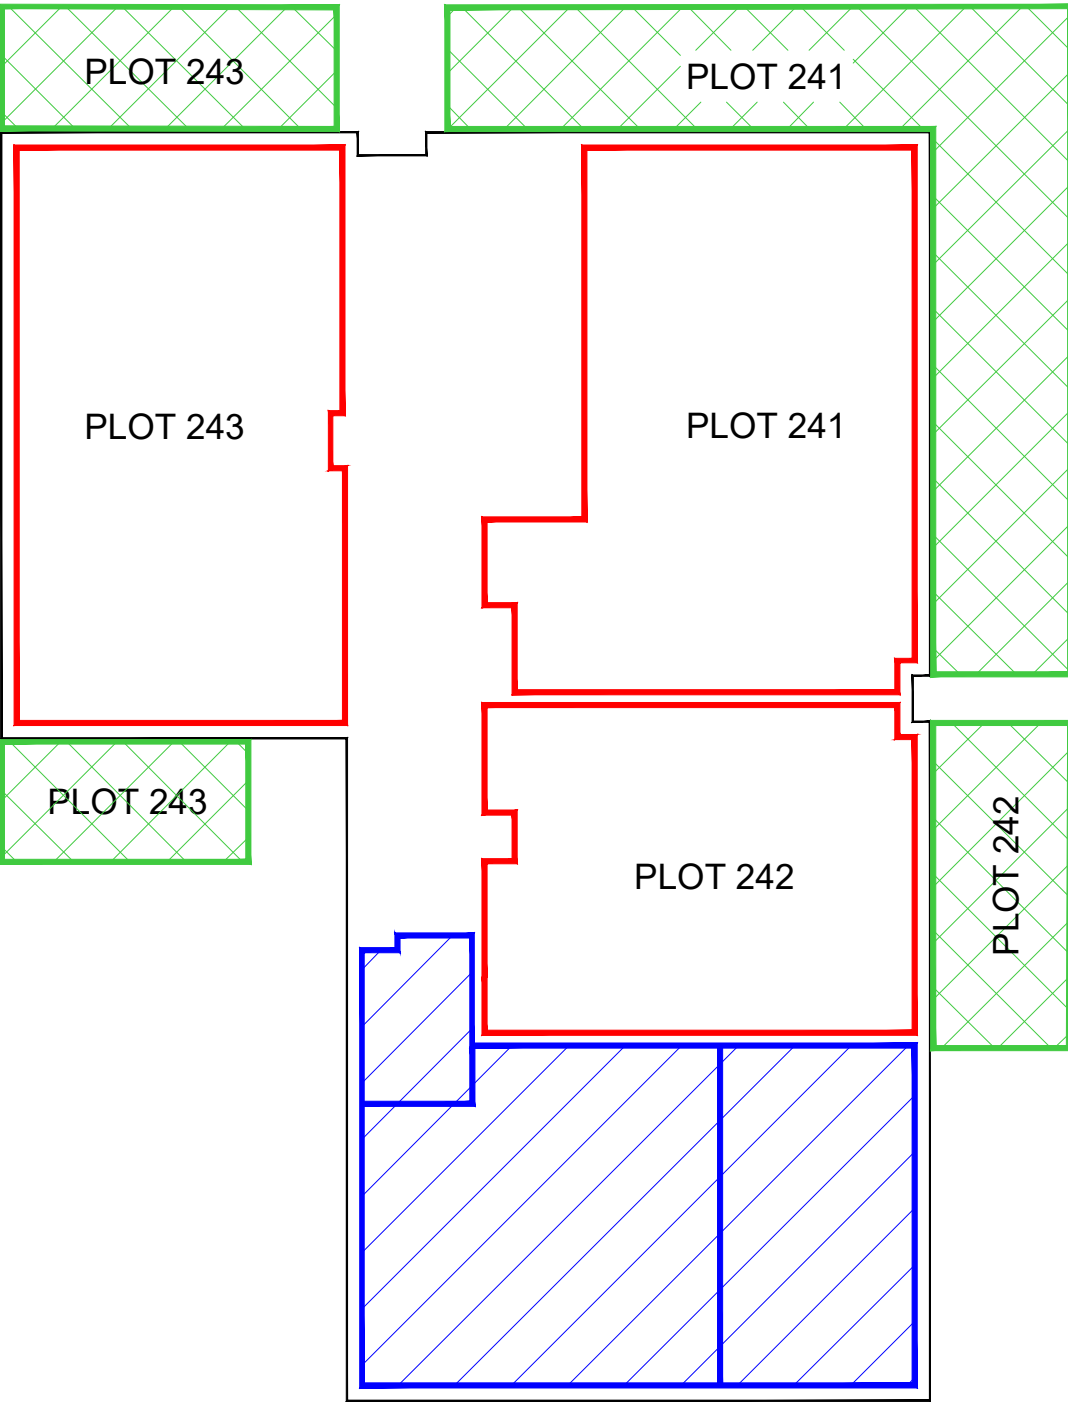

BLOCK 7 - GROUND FLOOR

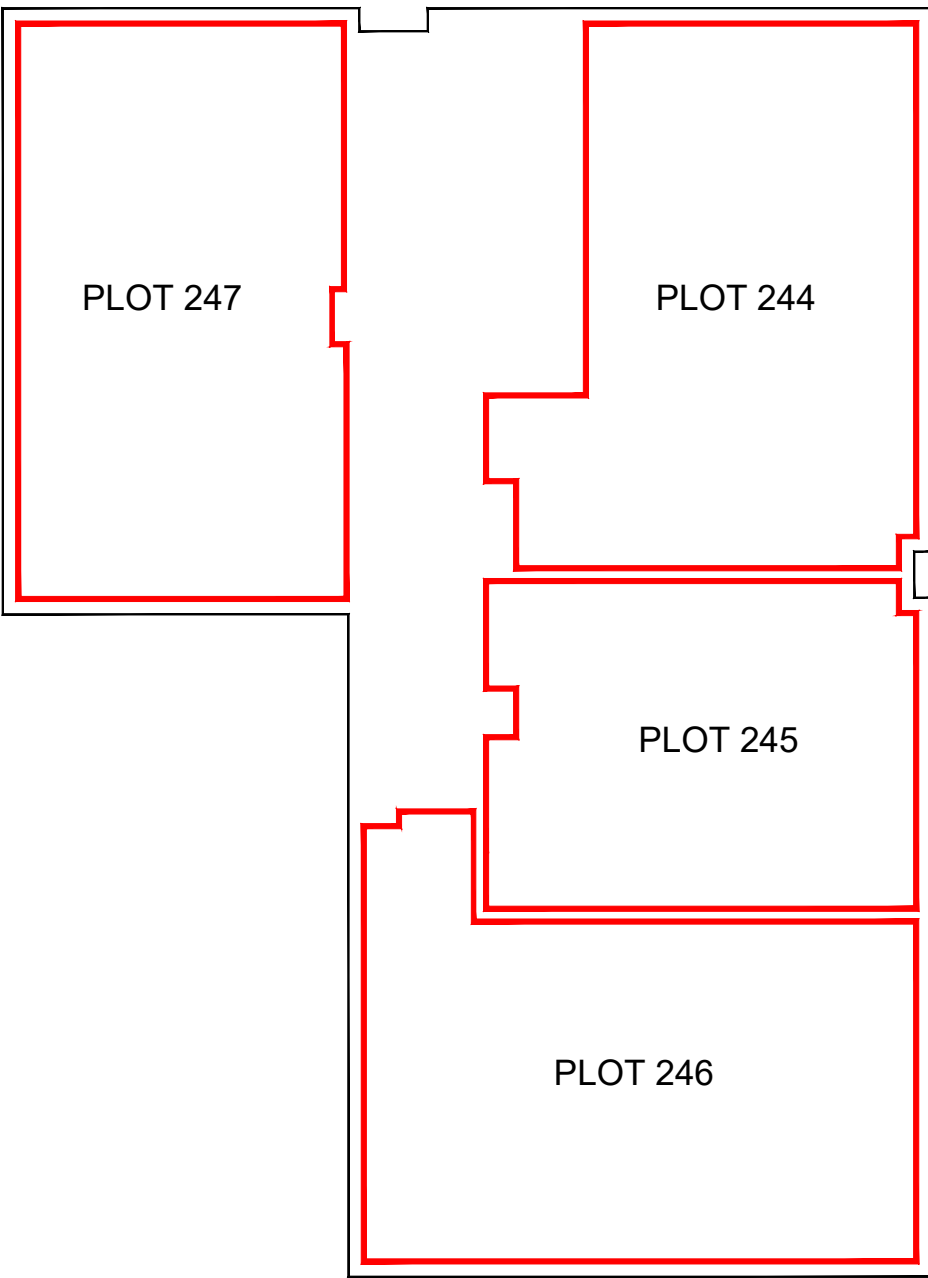

BLOCK 7 - FIRST FLOOR

- BUILDING OUTLINE
- PLOT FEU
- PLOT GARDEN
- BUILDING STORE (BIN/CYCLE/WATER)

IF IN DOUBT ASK!


--	--	--	--

Rev: Description: By: Date:




DAVID WILSON HOMES
WHERE QUALITY LIVES


David Wilson East Scotland Telford House, 3 Mid New Culhins, Edinburgh, EH11 4DH			Tel: 0131 442 5700 Fax: 0131 442 5701 www.dwh.co.uk
Title: CAMMO, EDINBURGH			
Description: DEED OF CONDITIONS APARTMENTS BLOCK 7			
Scale: N.T.S.	Date: MAY'21		
Drawn: GR	Area:	Frontage:	
Sheet Size: A1	Drawing No: H8332/B7/DOC1	Revision: A	

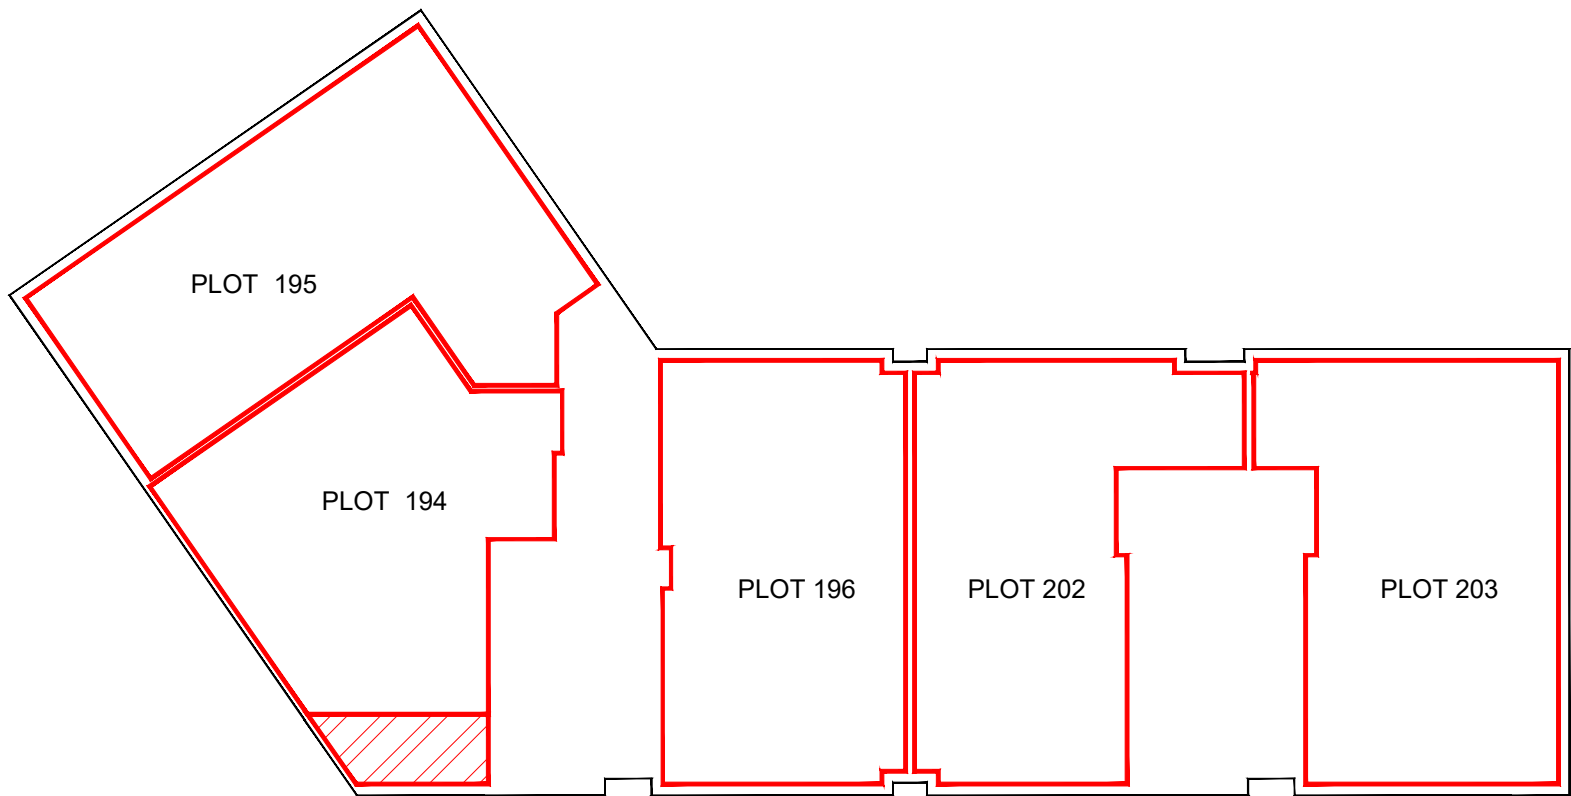


BLOCK 8 - THIRD FLOOR

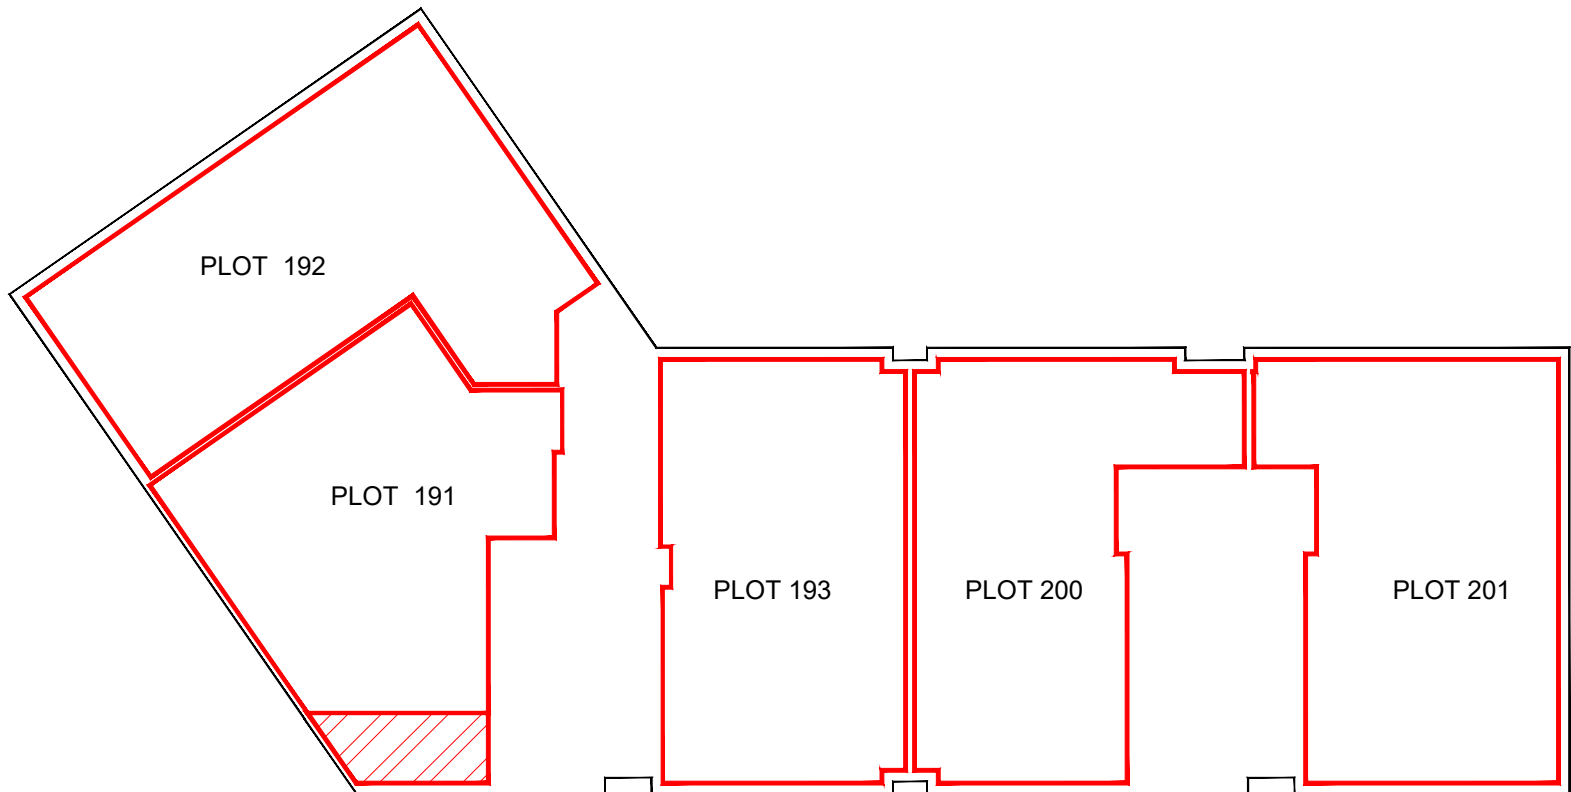

BLOCK 8 - SECOND FLOOR

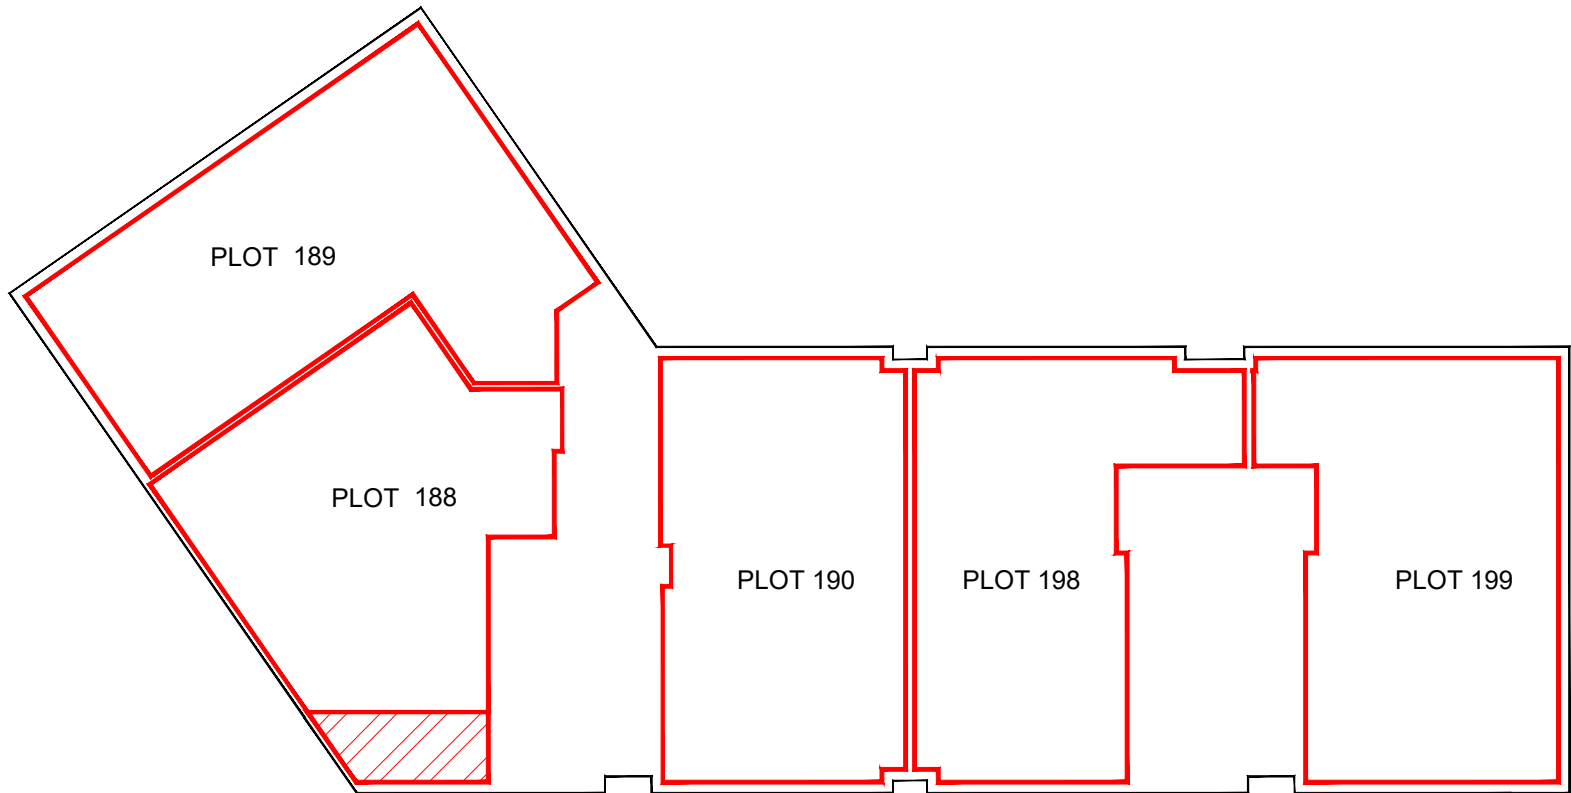

BLOCK 8 - FIRST FLOOR

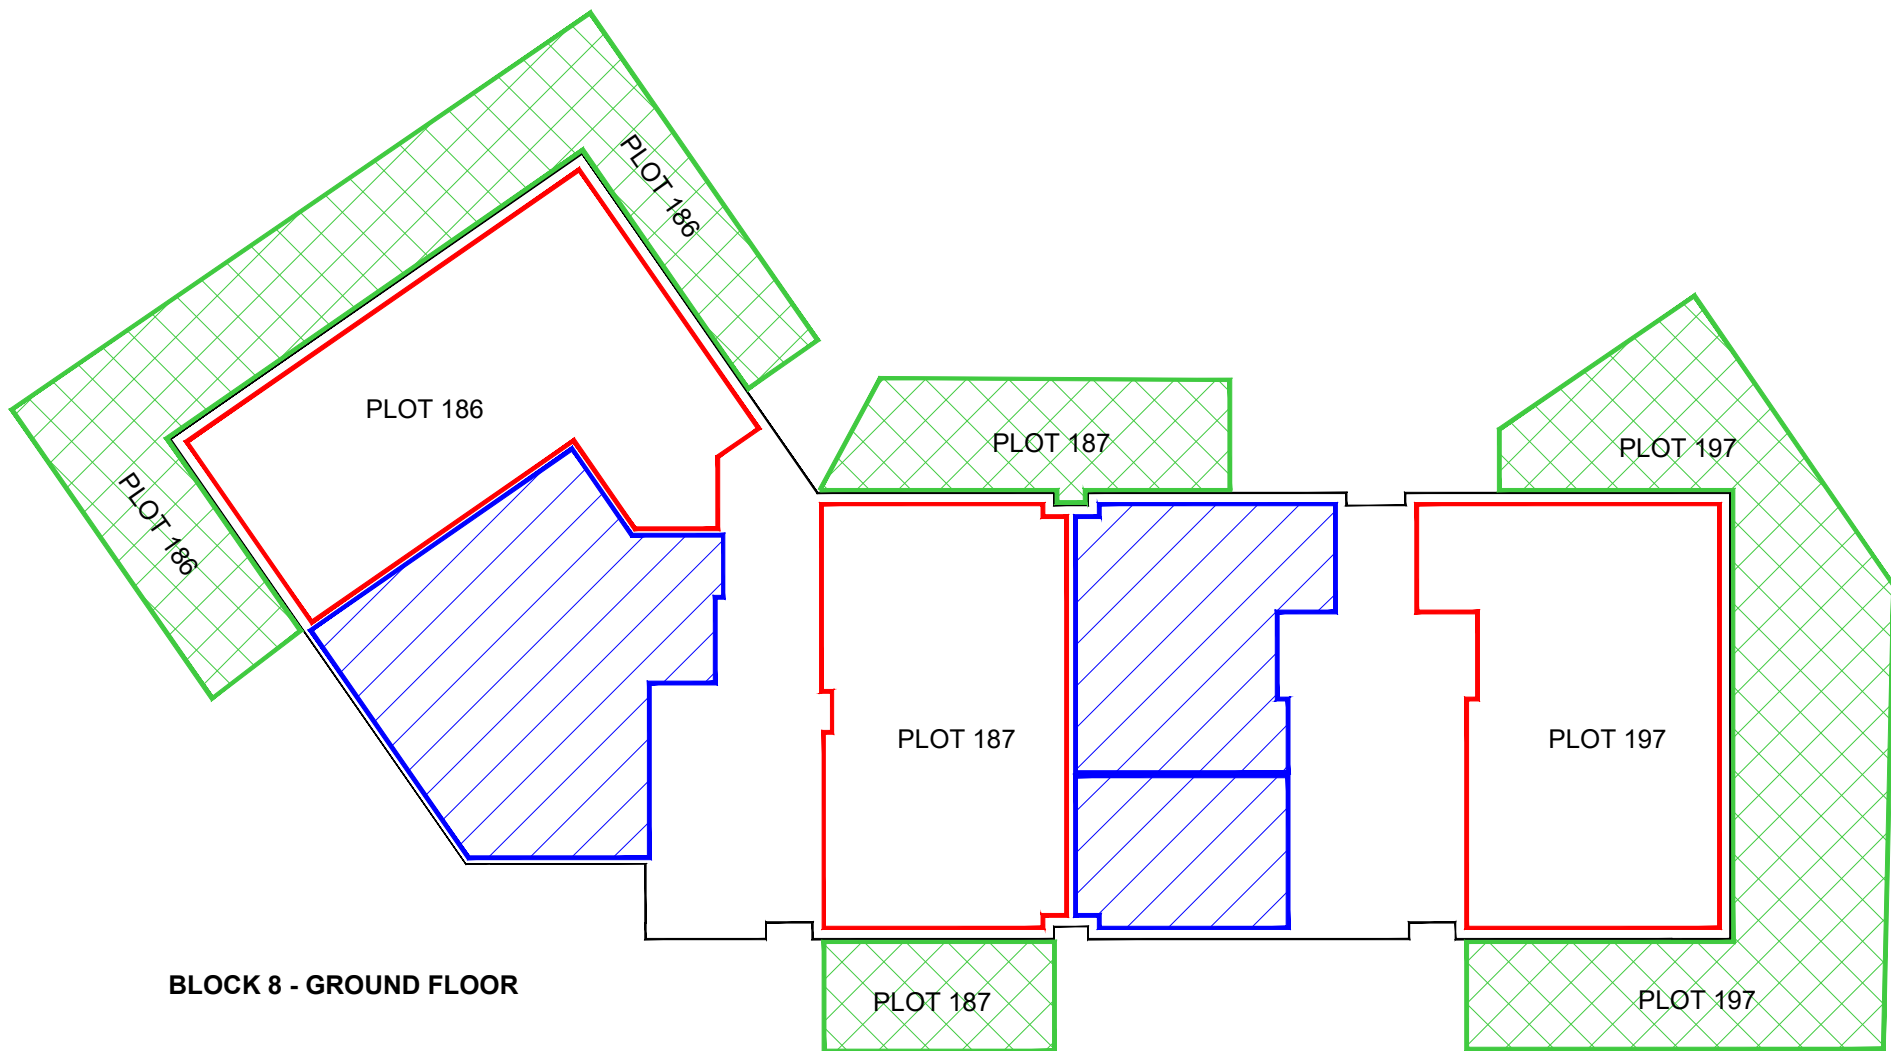

BLOCK 8 - GROUND FLOOR

- BUILDING OUTLINE
- PLOT FEU
- PLOT BALCONY
- PLOT GARDEN
- BUILDING STORE (BIN/CYCLE/WATER)

IF IN DOUBT ASK!

Rev:	Description:	By:	Date:



DAVID WILSON HOMES
WHERE QUALITY LIVES

David Wilson East Scotland
Telford House,
3 Mid New Culins,
Edinburgh,
EH11 4DH

Tel: 0131 442 5700
Fax: 0131 442 5701
www.dwh.co.uk

Title: CAMMO,
EDINBURGH

Description: DEED OF CONDITIONS
APARTMENTS
BLOCK 8

Scale: N.T.S. Date: MAY'21

Drawn: GR Area: Frontage:

Sheet Size: A1 Drawing No: H8332/B8/DOC1 Revision: A