



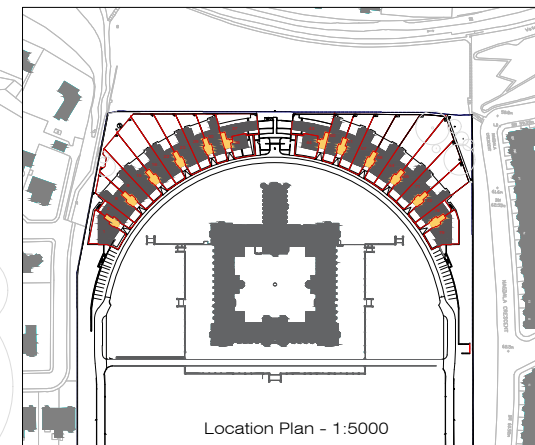

REVISIONS				
rev	description	initl	check	
A	GARDEN EXTENTS ADJUSTED FOR PLOTS 65, 71 AND 72 TO	DEC '19	DS	
SUIT REALIGNMENT OF COMMON FOOTPATH				

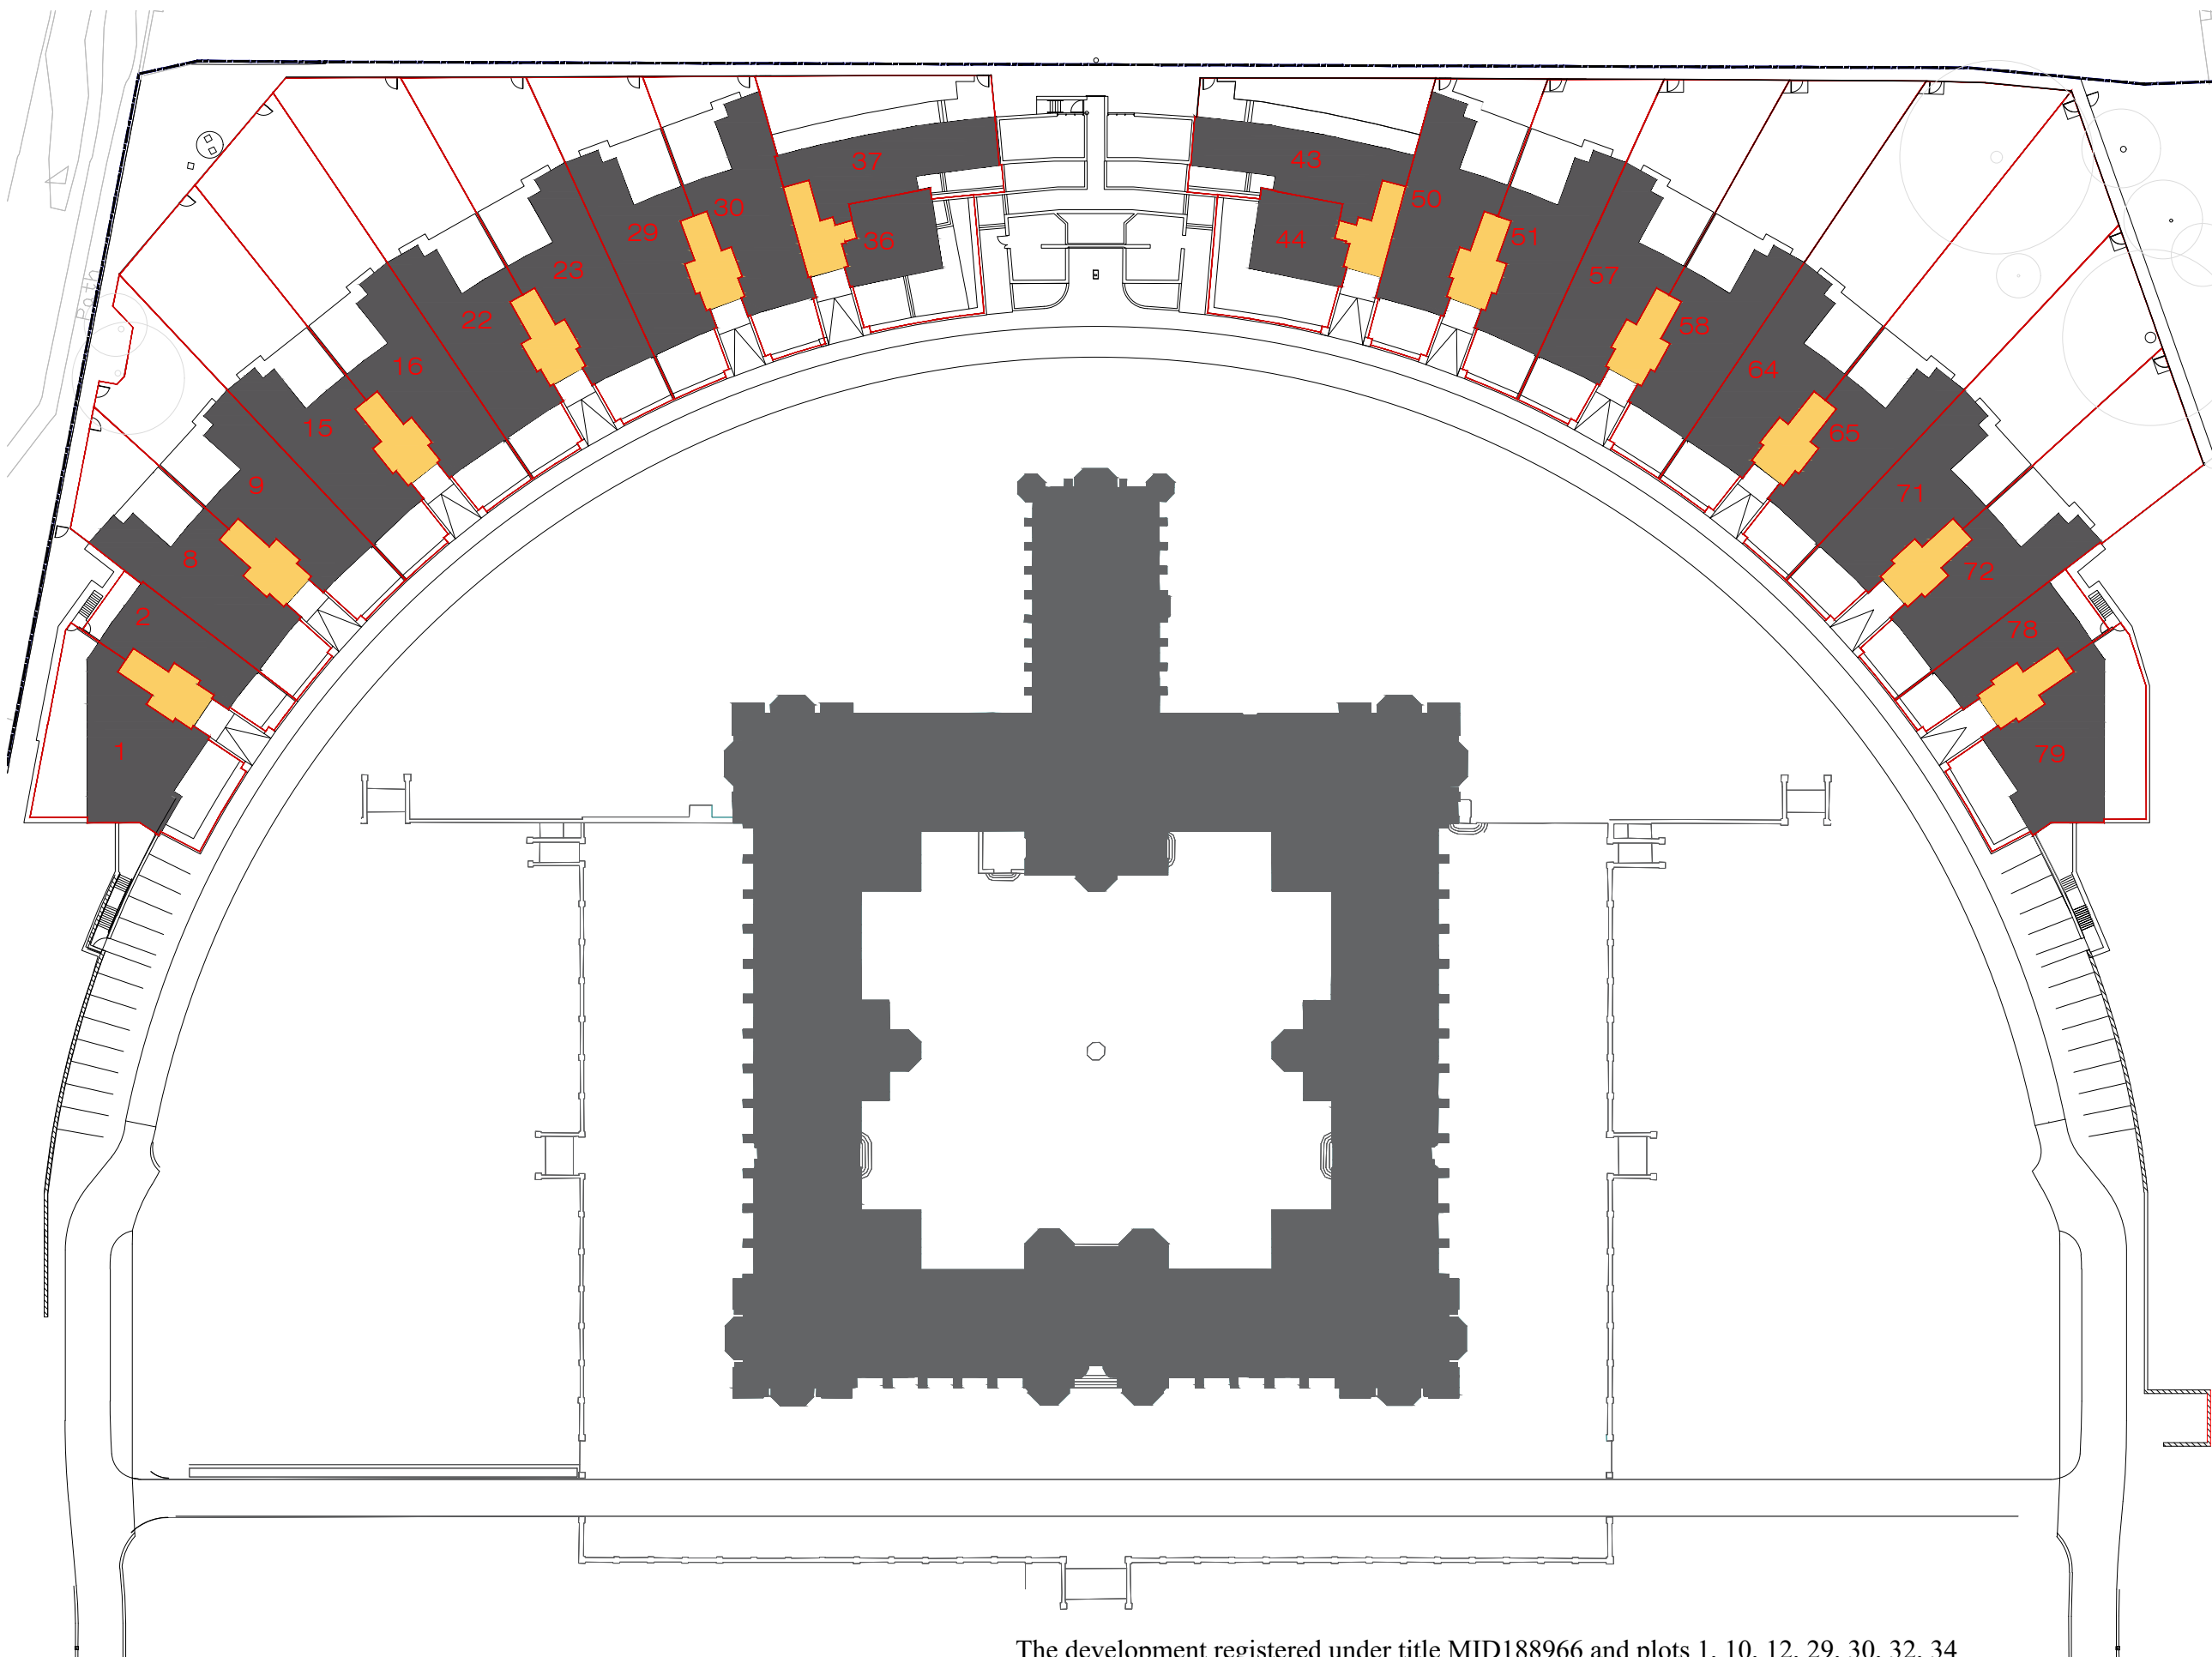

Cairnlee House, Callendar Business Park
Callendar Road, Falkirk, FK1 1XE.
Tel 01324 600000 Fax 01324 600001
www.cala.co.uk

JOB TITLE
The Crescent, Donaldson's Collge

DRAWING TITLE
Ground Floor DPA


SCALE:1:750 @ A3		SHEET SIZE:A3		DATE: Jan 19	
DRAWN BY: DM		PRELIMINARY		FINAL	
CHECKED BY:					
CENTRAL MASTERED		DEVELOPMENT MASTERED			
SITE	McCOSKER	VER	MOD	DRG No.	REV PLOT
EA00148				DPA-02	A

Copyright Cala Management Limited



The development registered under title MID188966 and plots 1, 10, 12, 29, 30, 32, 34 and 36 to 84 within have been DPA approved by:

D MacDonald - 05 Feb 2020

David MacDonald (DPA Officer)

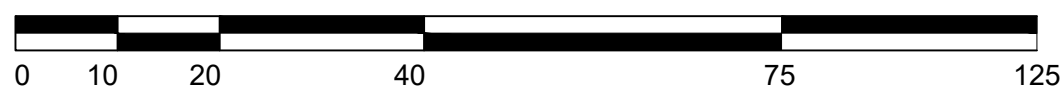

SCALE BAR 1:750

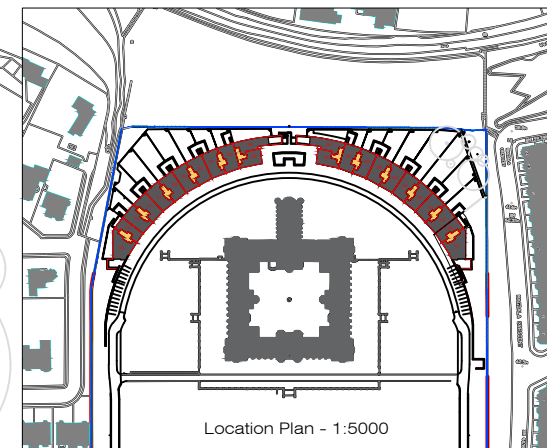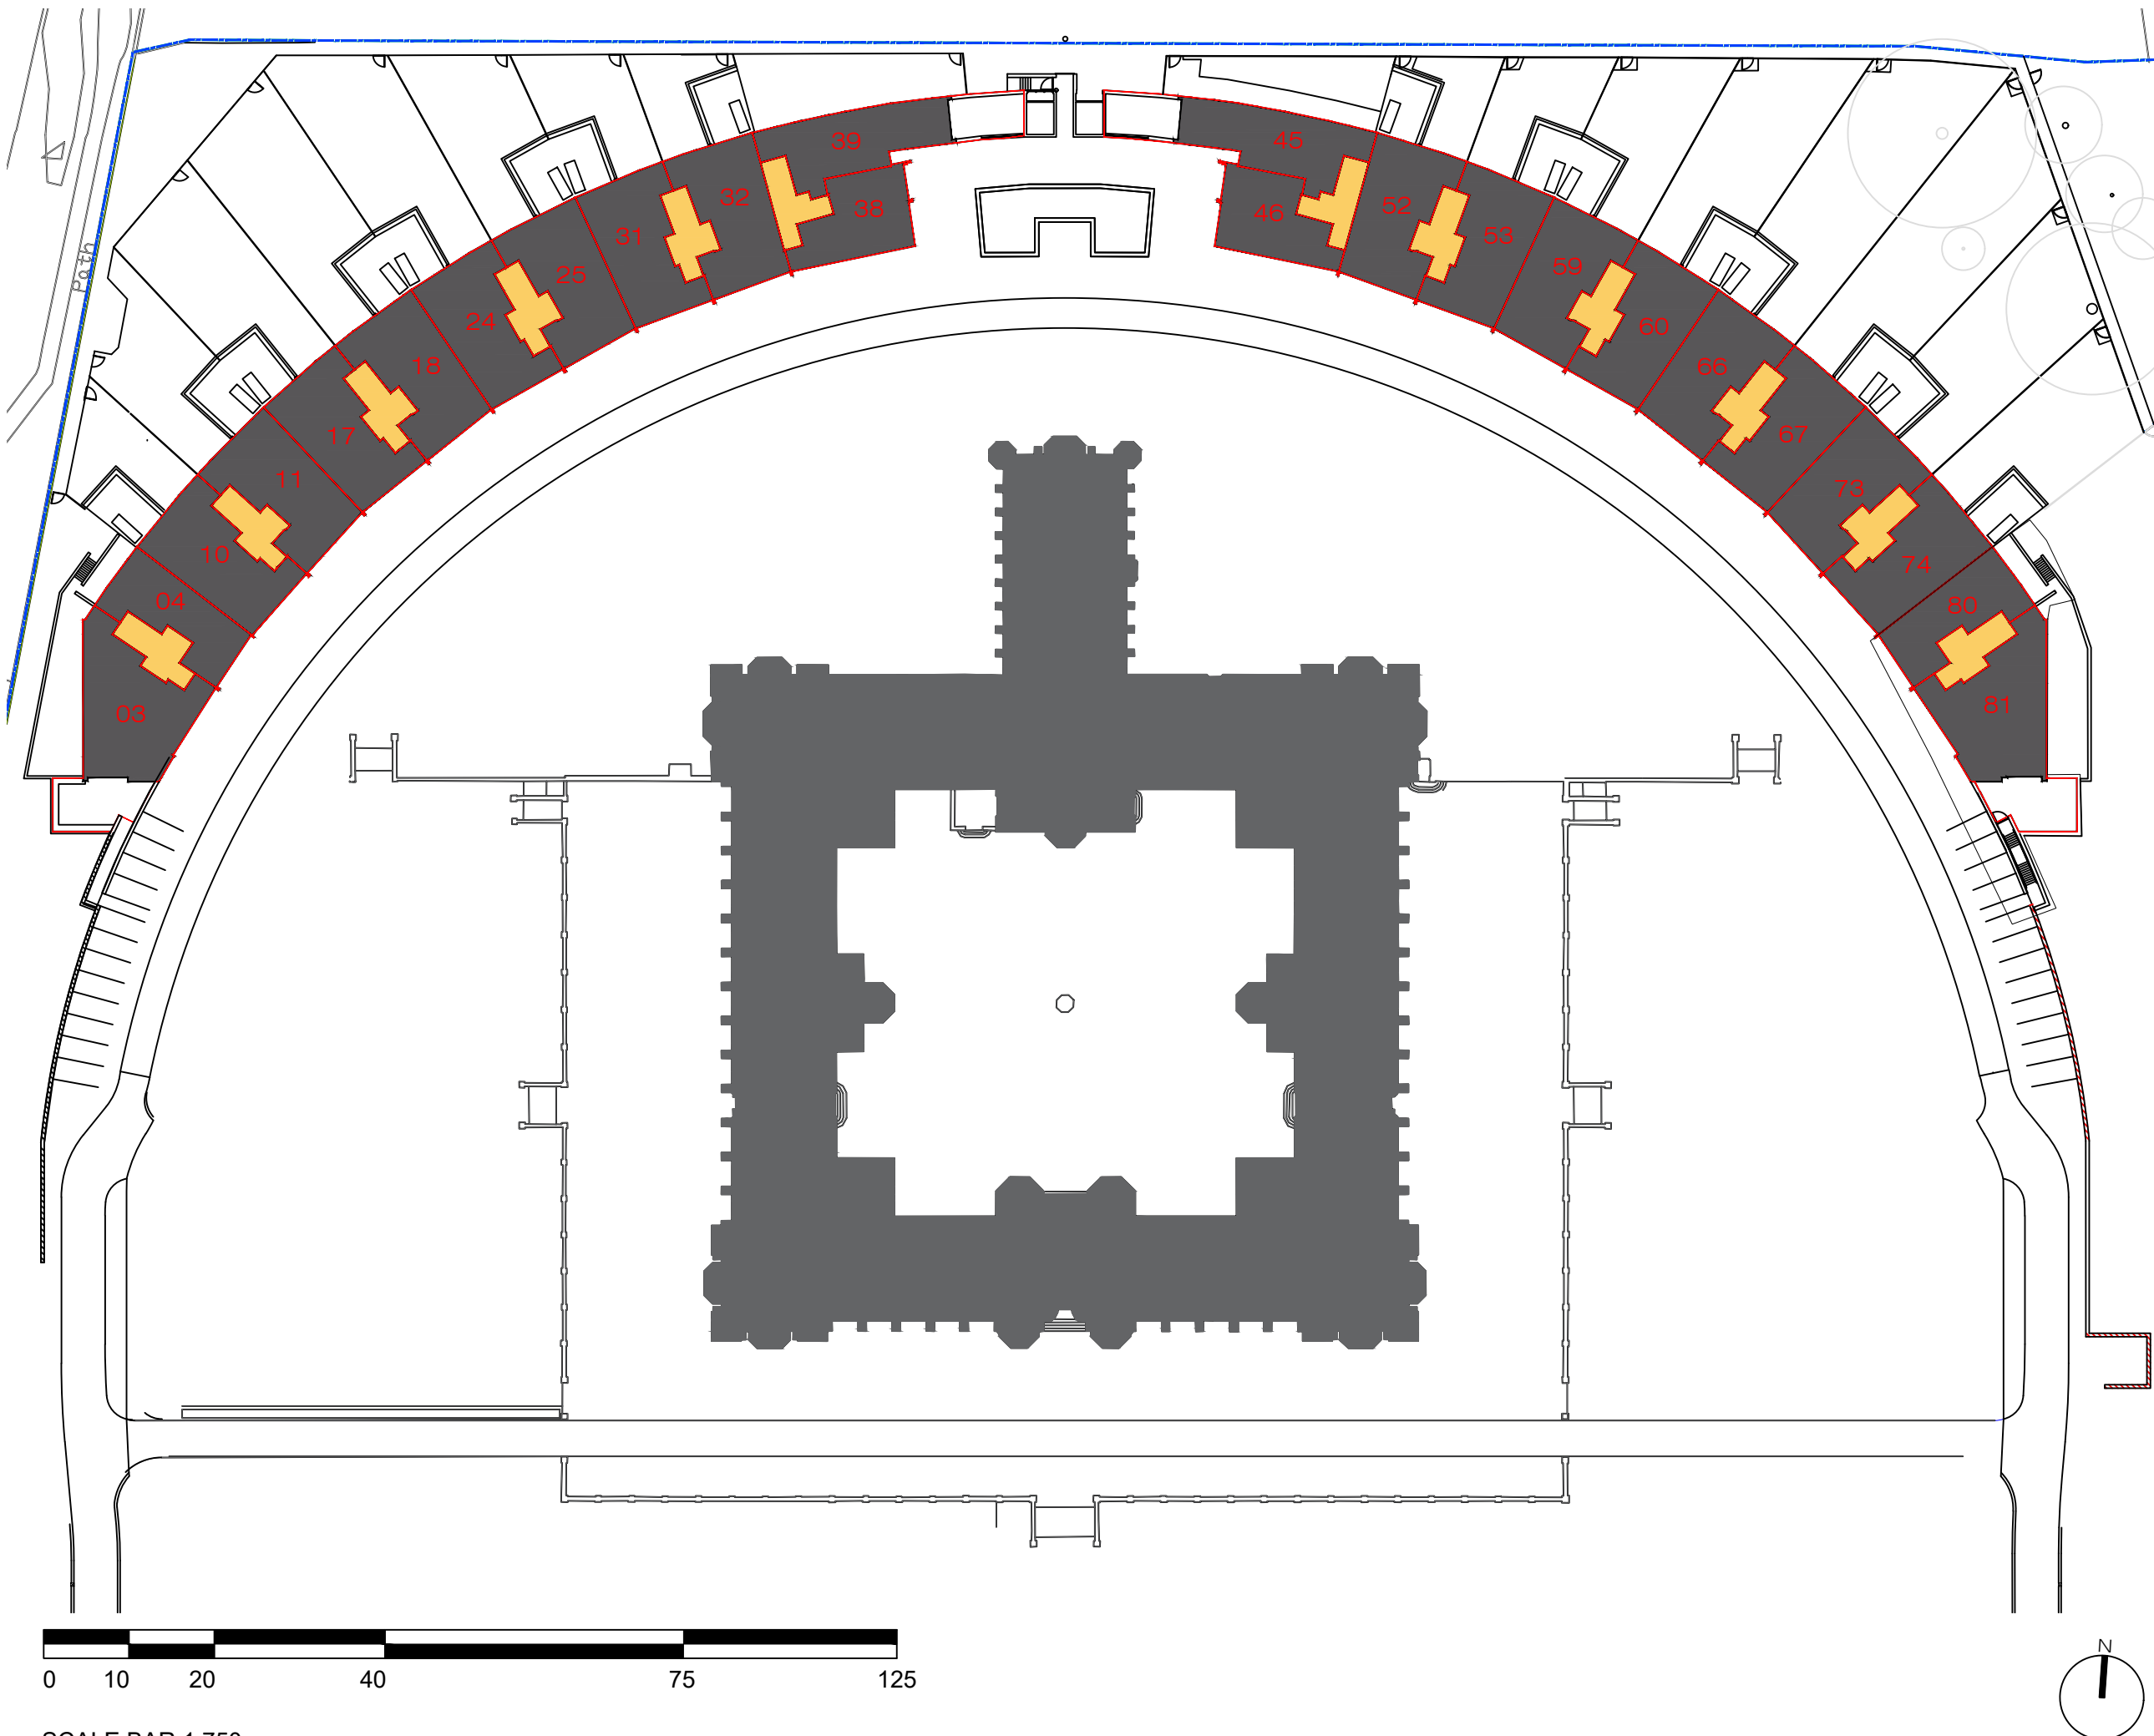



REVISIONS			
rev	description	initl	check
A	GARDEN EXTENTS ADJUSTED FOR PLOTS 65, 71 AND 72 TO SUIT REALIGNMENT OF REAR COMMON FOOTPATH	DEC '19	DS



Cairnlee House, Callendar Business Park
Callendar Road, Falkirk, FK1 1XE.
Tel 01324 600000 Fax 01324 600001
www.cala.co.uk

JOB TITLE
The Crescent, Donaldson's Collge
DRAWING TITLE
First Floor DPA

SCALE:1:750 @ A3		SHEET SIZE:A3		DATE: Jan 19		
DRAWN BY: DM		PRELIMINARY		FINAL		
CHECKED BY:						
CENTRAL MASTERED		DEVELOPMENT MASTERED				
SITE	McCOSKER	VER	MOD	DRG No.	REV	PLOT
				DPA-3	A	

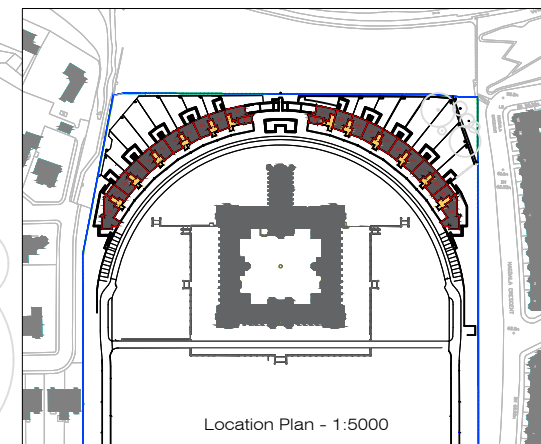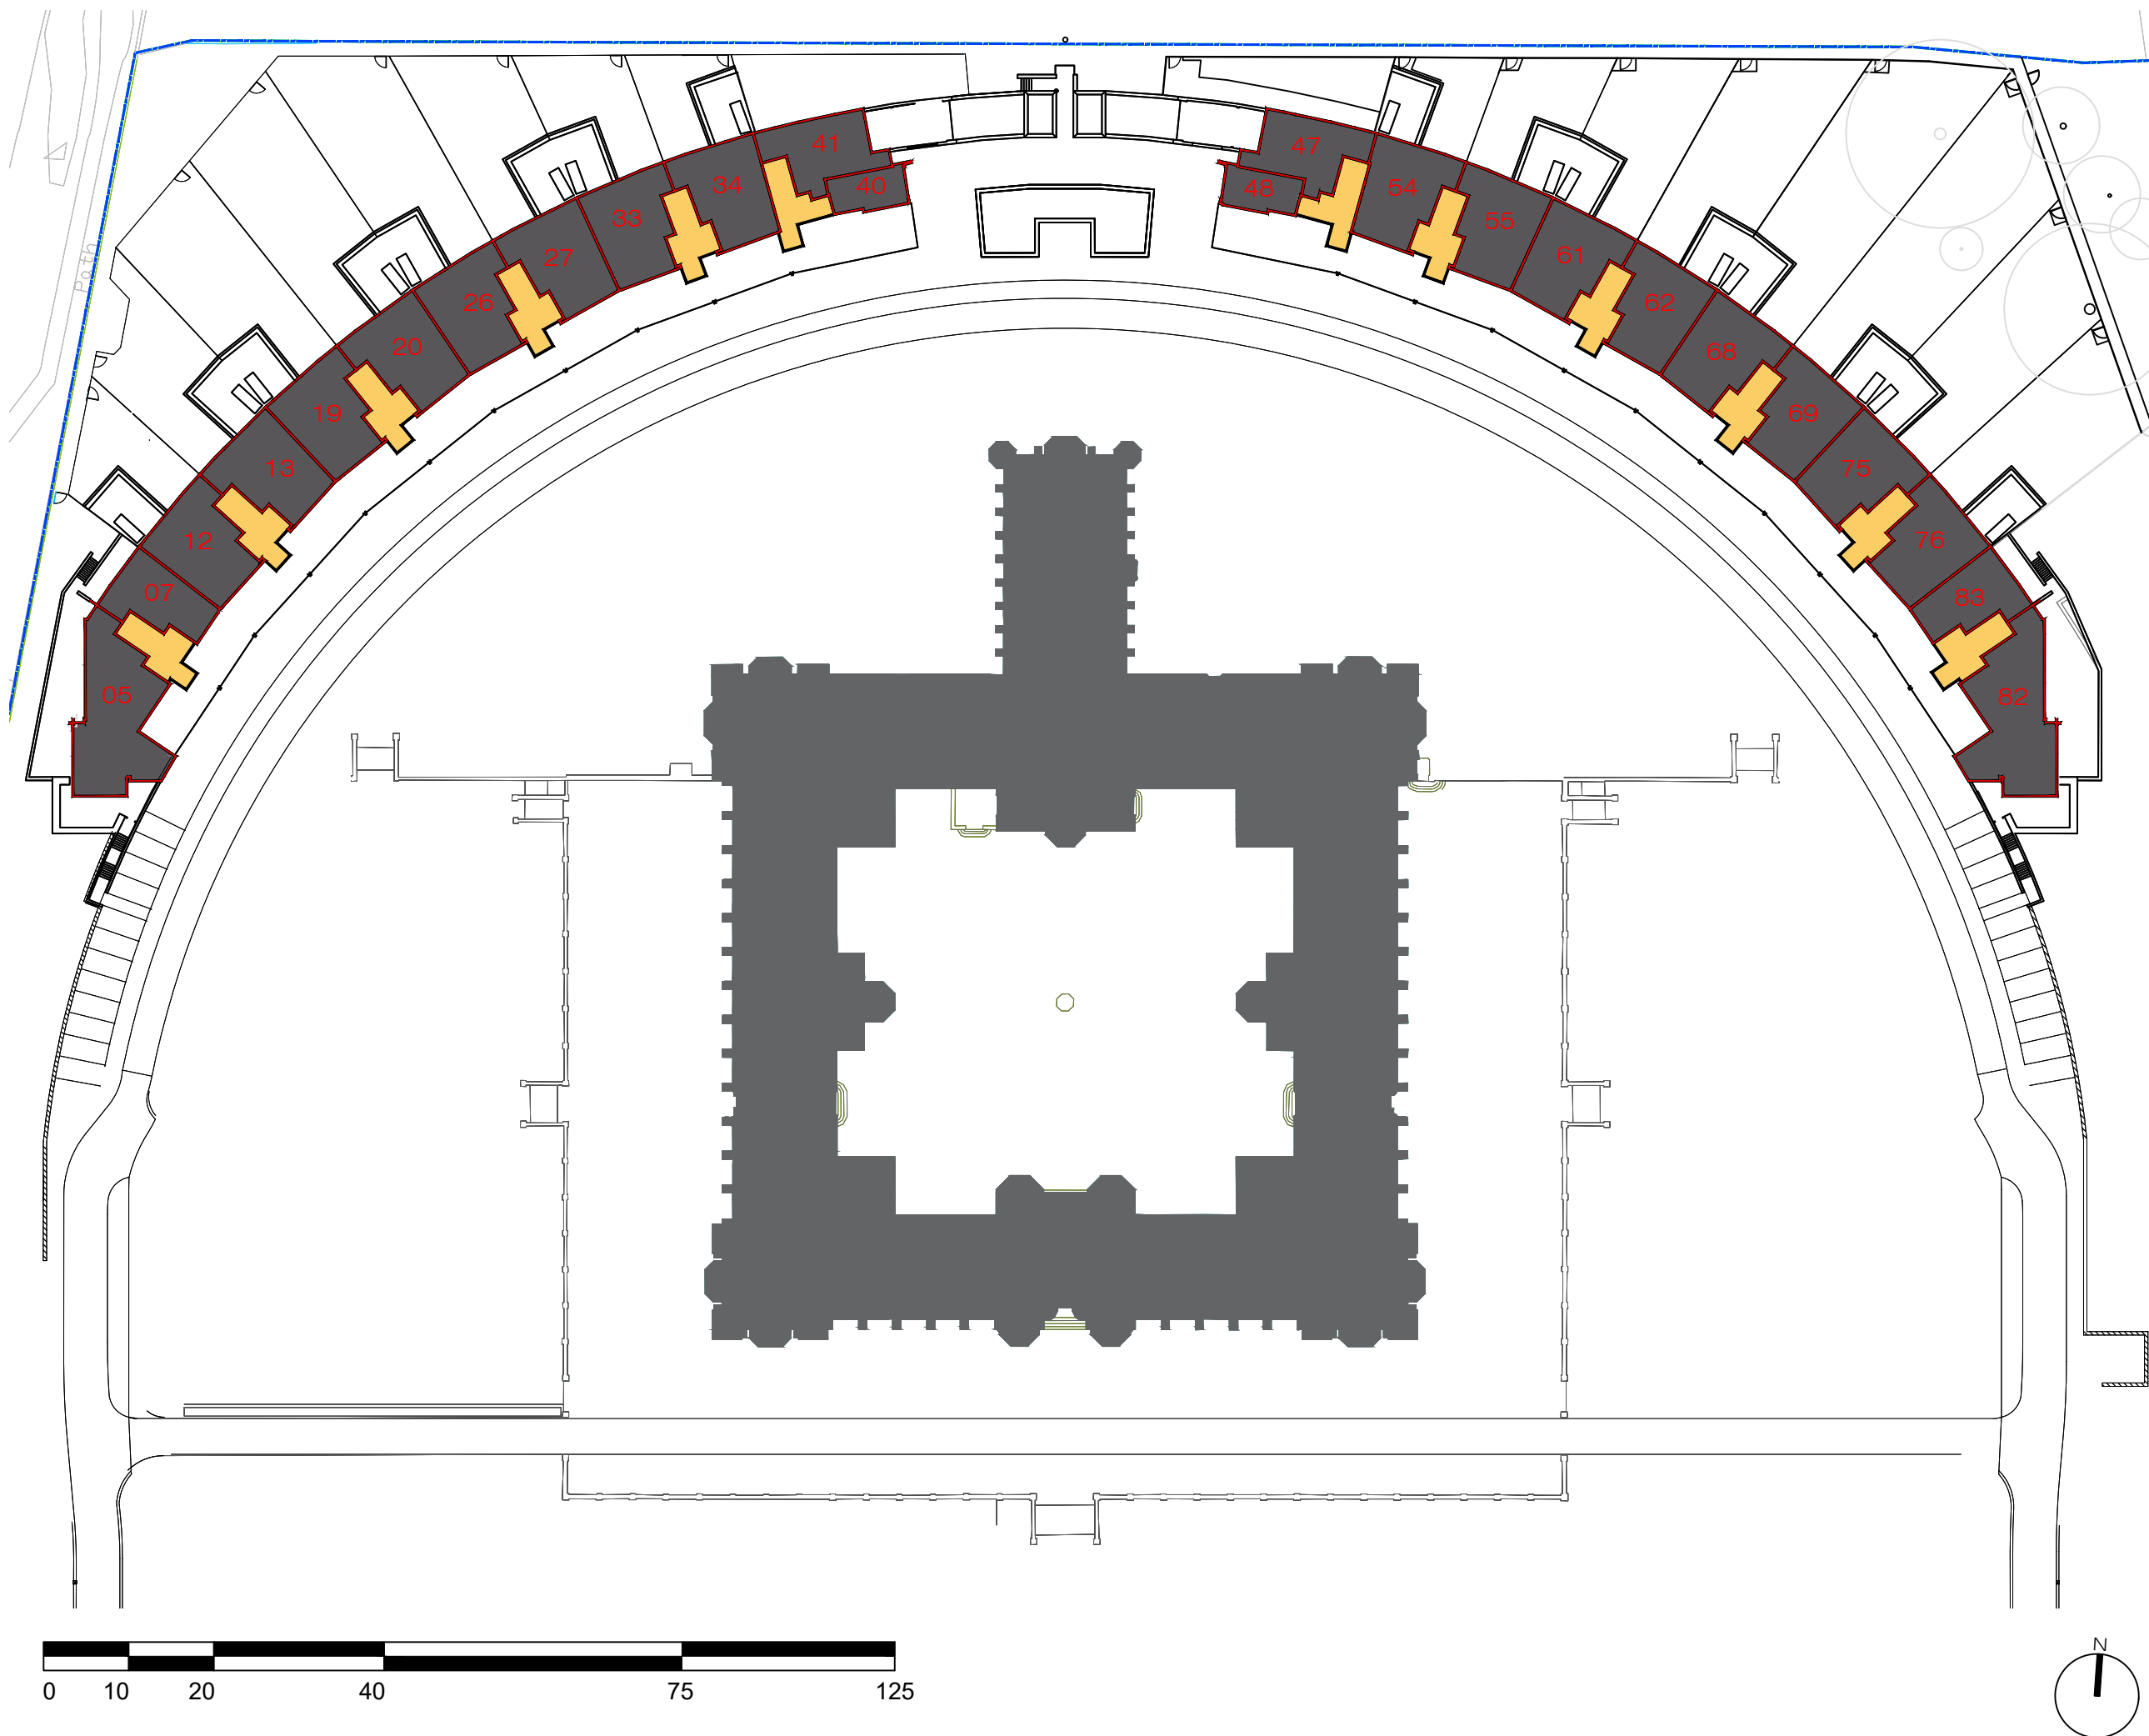

REVISIONS				
rev	description	initl	check	
A	GARDEN EXTENTS ADJUSTED FOR PLOTS 65, 71 AND 72 TO SUIT REALIGNMENT OF REAR COMMON FOOTPATH	DEC '19	DS	





Cairnlee House, Callendar Business Park
Callendar Road, Falkirk, FK1 1XE.
Tel 01324 600000 Fax 01324 600001
www.cala.co.uk



JOB TITLE
The Crescent, Donaldson's Collge
DRAWING TITLE
Second Floor DPA

SCALE:1:750 @ A3		SHEET SIZE:A3		DATE: Jan 19			
DRAWN BY: DM				PRELIMINARY		FINAL	
CHECKED BY:							
CENTRAL MASTERED				DEVELOPMENT MASTERED			
SITE		McCOSKER	VER	MOD	DRG No.	REV	PLOT
EA00148					DPA-4	A	

Copyright Cala Management Limited

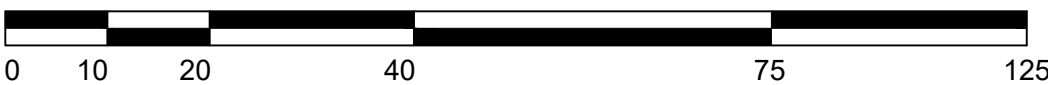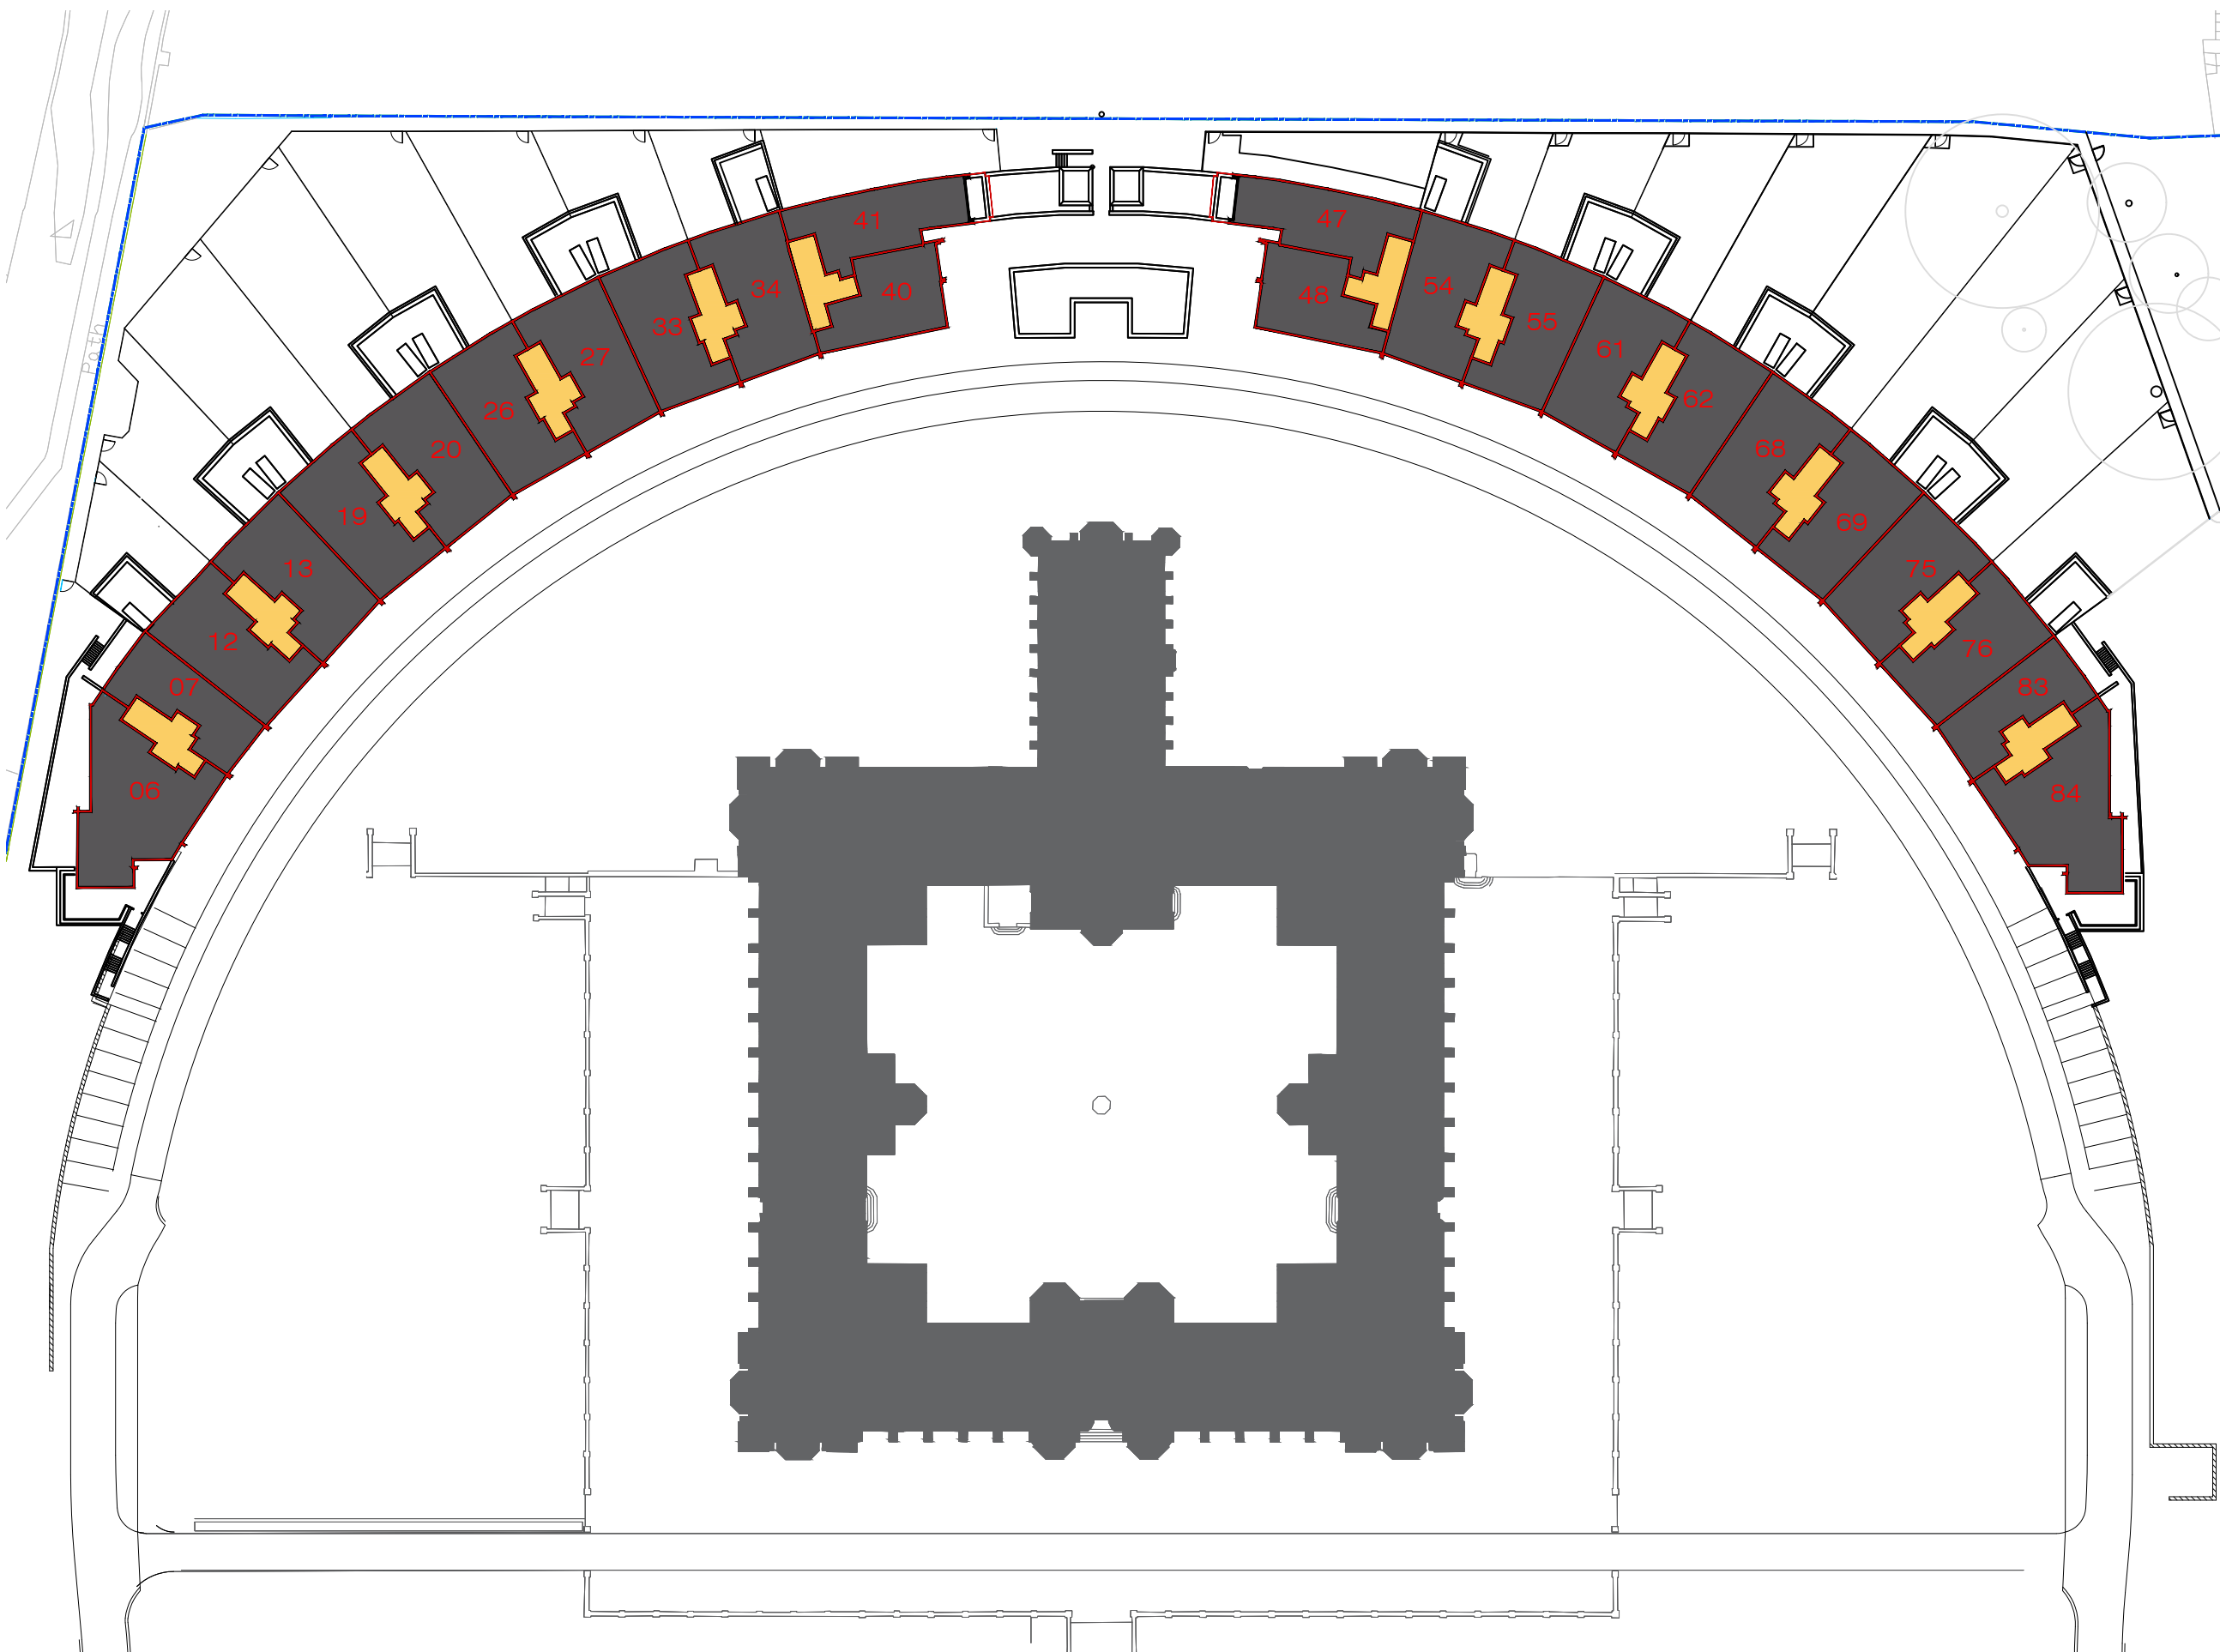

SCALE BAR 1:750

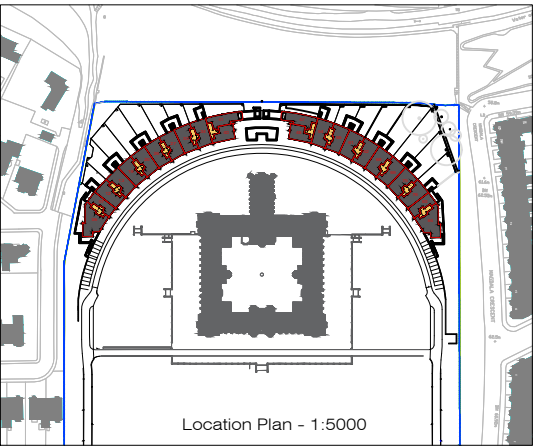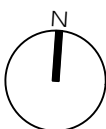



REVISIONS				
rev	description	initials	check	
A	GARDEN EXTENTS ADJUSTED FOR PLOTS 65, 71 AND 72 TO SUIT REALIGNMENT OF REAR COMMON FOOTPATH	DEC '19	DS	



Cairnlee House, Callendar Business Park
Callendar Road, Falkirk, FK1 1XE.
Tel 01324 600000 Fax 01324 600001
www.cala.co.uk

JOB TITLE
The Crescent, Donaldson's Collge
DRAWING TITLE
Third Floor DPA

SCALE:1:750 @ A3		SHEET SIZE:A3		DATE: Jan 19	
DRAWN BY: DM				PRELIMINARY	FINAL
CHECKED BY:					
CENTRAL MASTERED				DEVELOPMENT MASTERED	
SITE	McCOSKER	VER	MOD	DRG No.	REV PLOT
EA00148				DPA-5	A

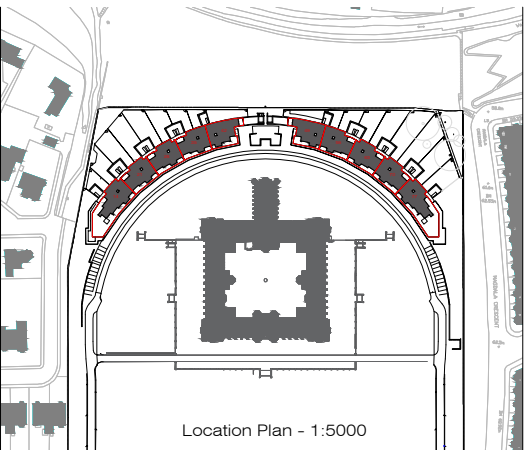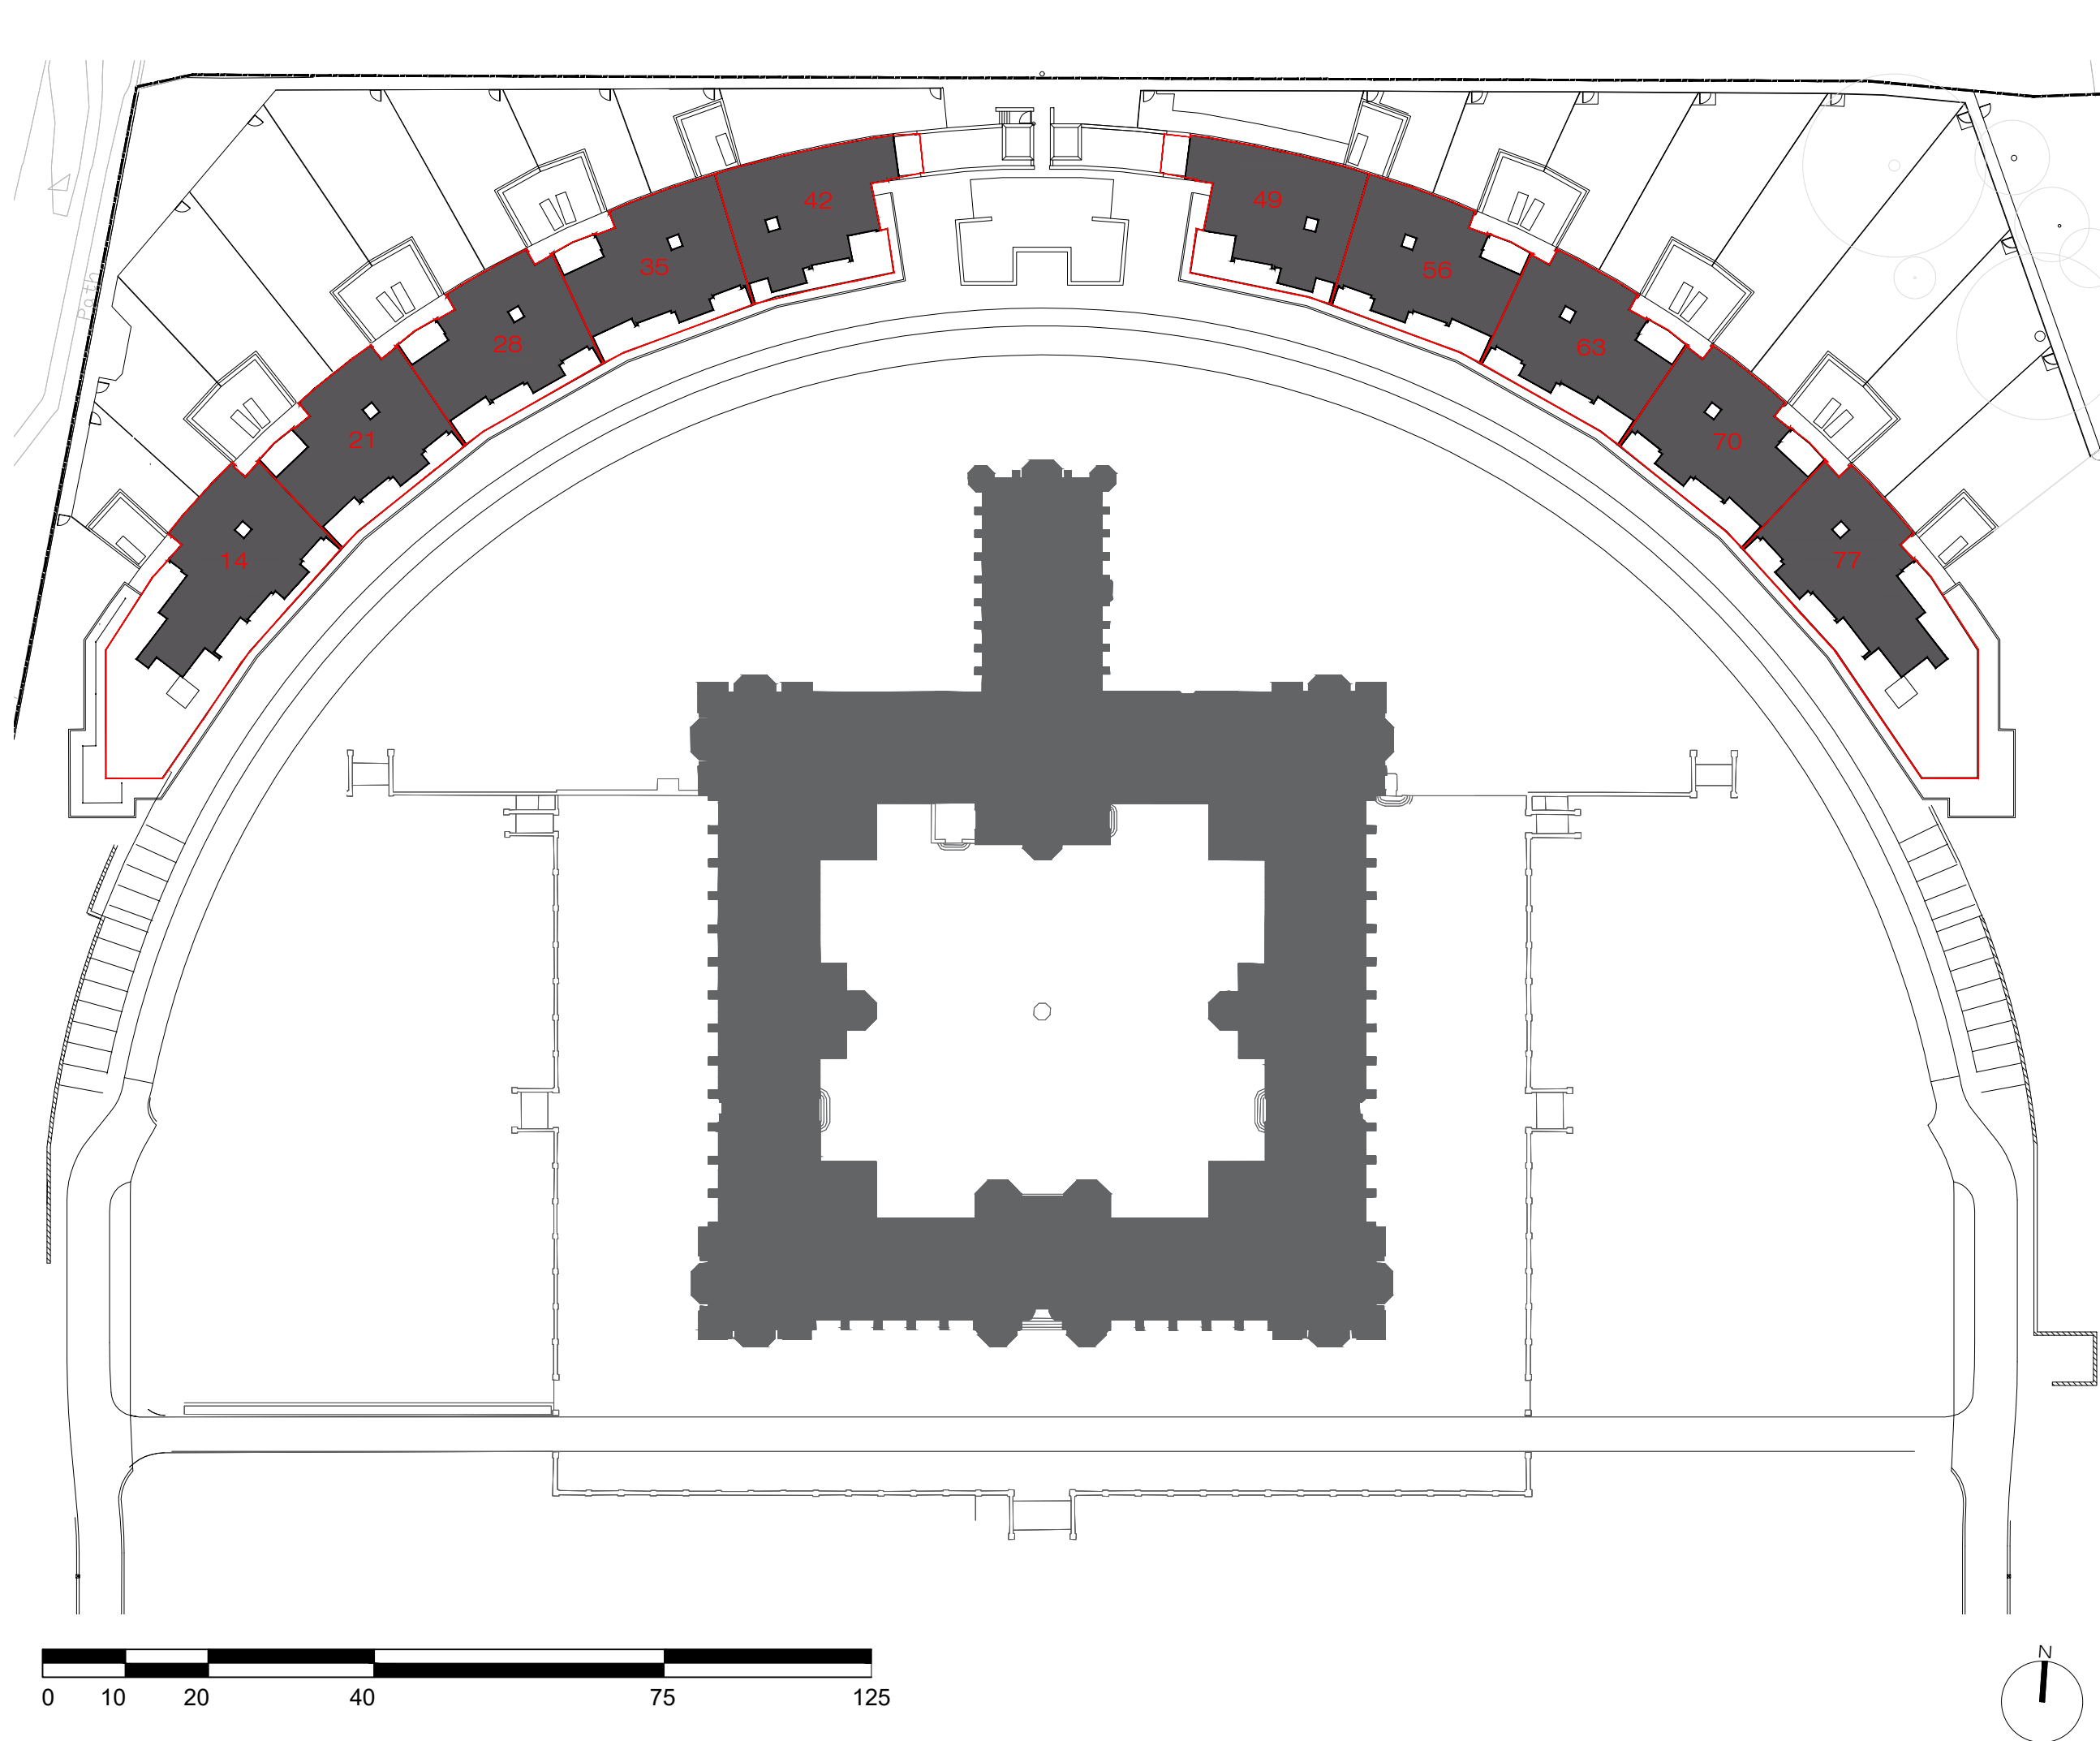

REVISIONS				
rev	description	initl	check	
A	GARDEN EXTENTS ADJUSTED FOR PLOTS 65, 71 AND 72 TO	DEC '19	DS	
SUIT REALIGNMENT OF REAR COMMON FOOTPATH				





Cairnlee House, Callendar Business Park
Callendar Road, Falkirk, FK1 1XE.
Tel 01324 600000 Fax 01324 600001
www.cala.co.uk

JOB TITLE
The Crescent, Donaldson's Collge

DRAWING TITLE
Penthouse DPA

SCALE:1:750 @ A3		SHEET SIZE:A3		DATE: Jan 19	
DRAWN BY: DM		PRELIMINARY		FINAL	
CHECKED BY:					
CENTRAL MASTERED		DEVELOPMENT MASTERED			
SITE					
McCOSKER		VER	MOD	DRG No.	REV PLOT
EA00148				DPA-6	A

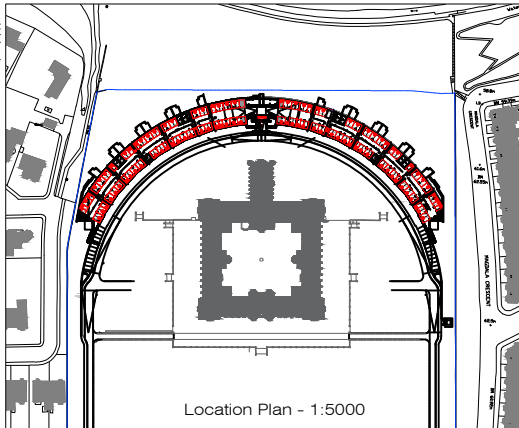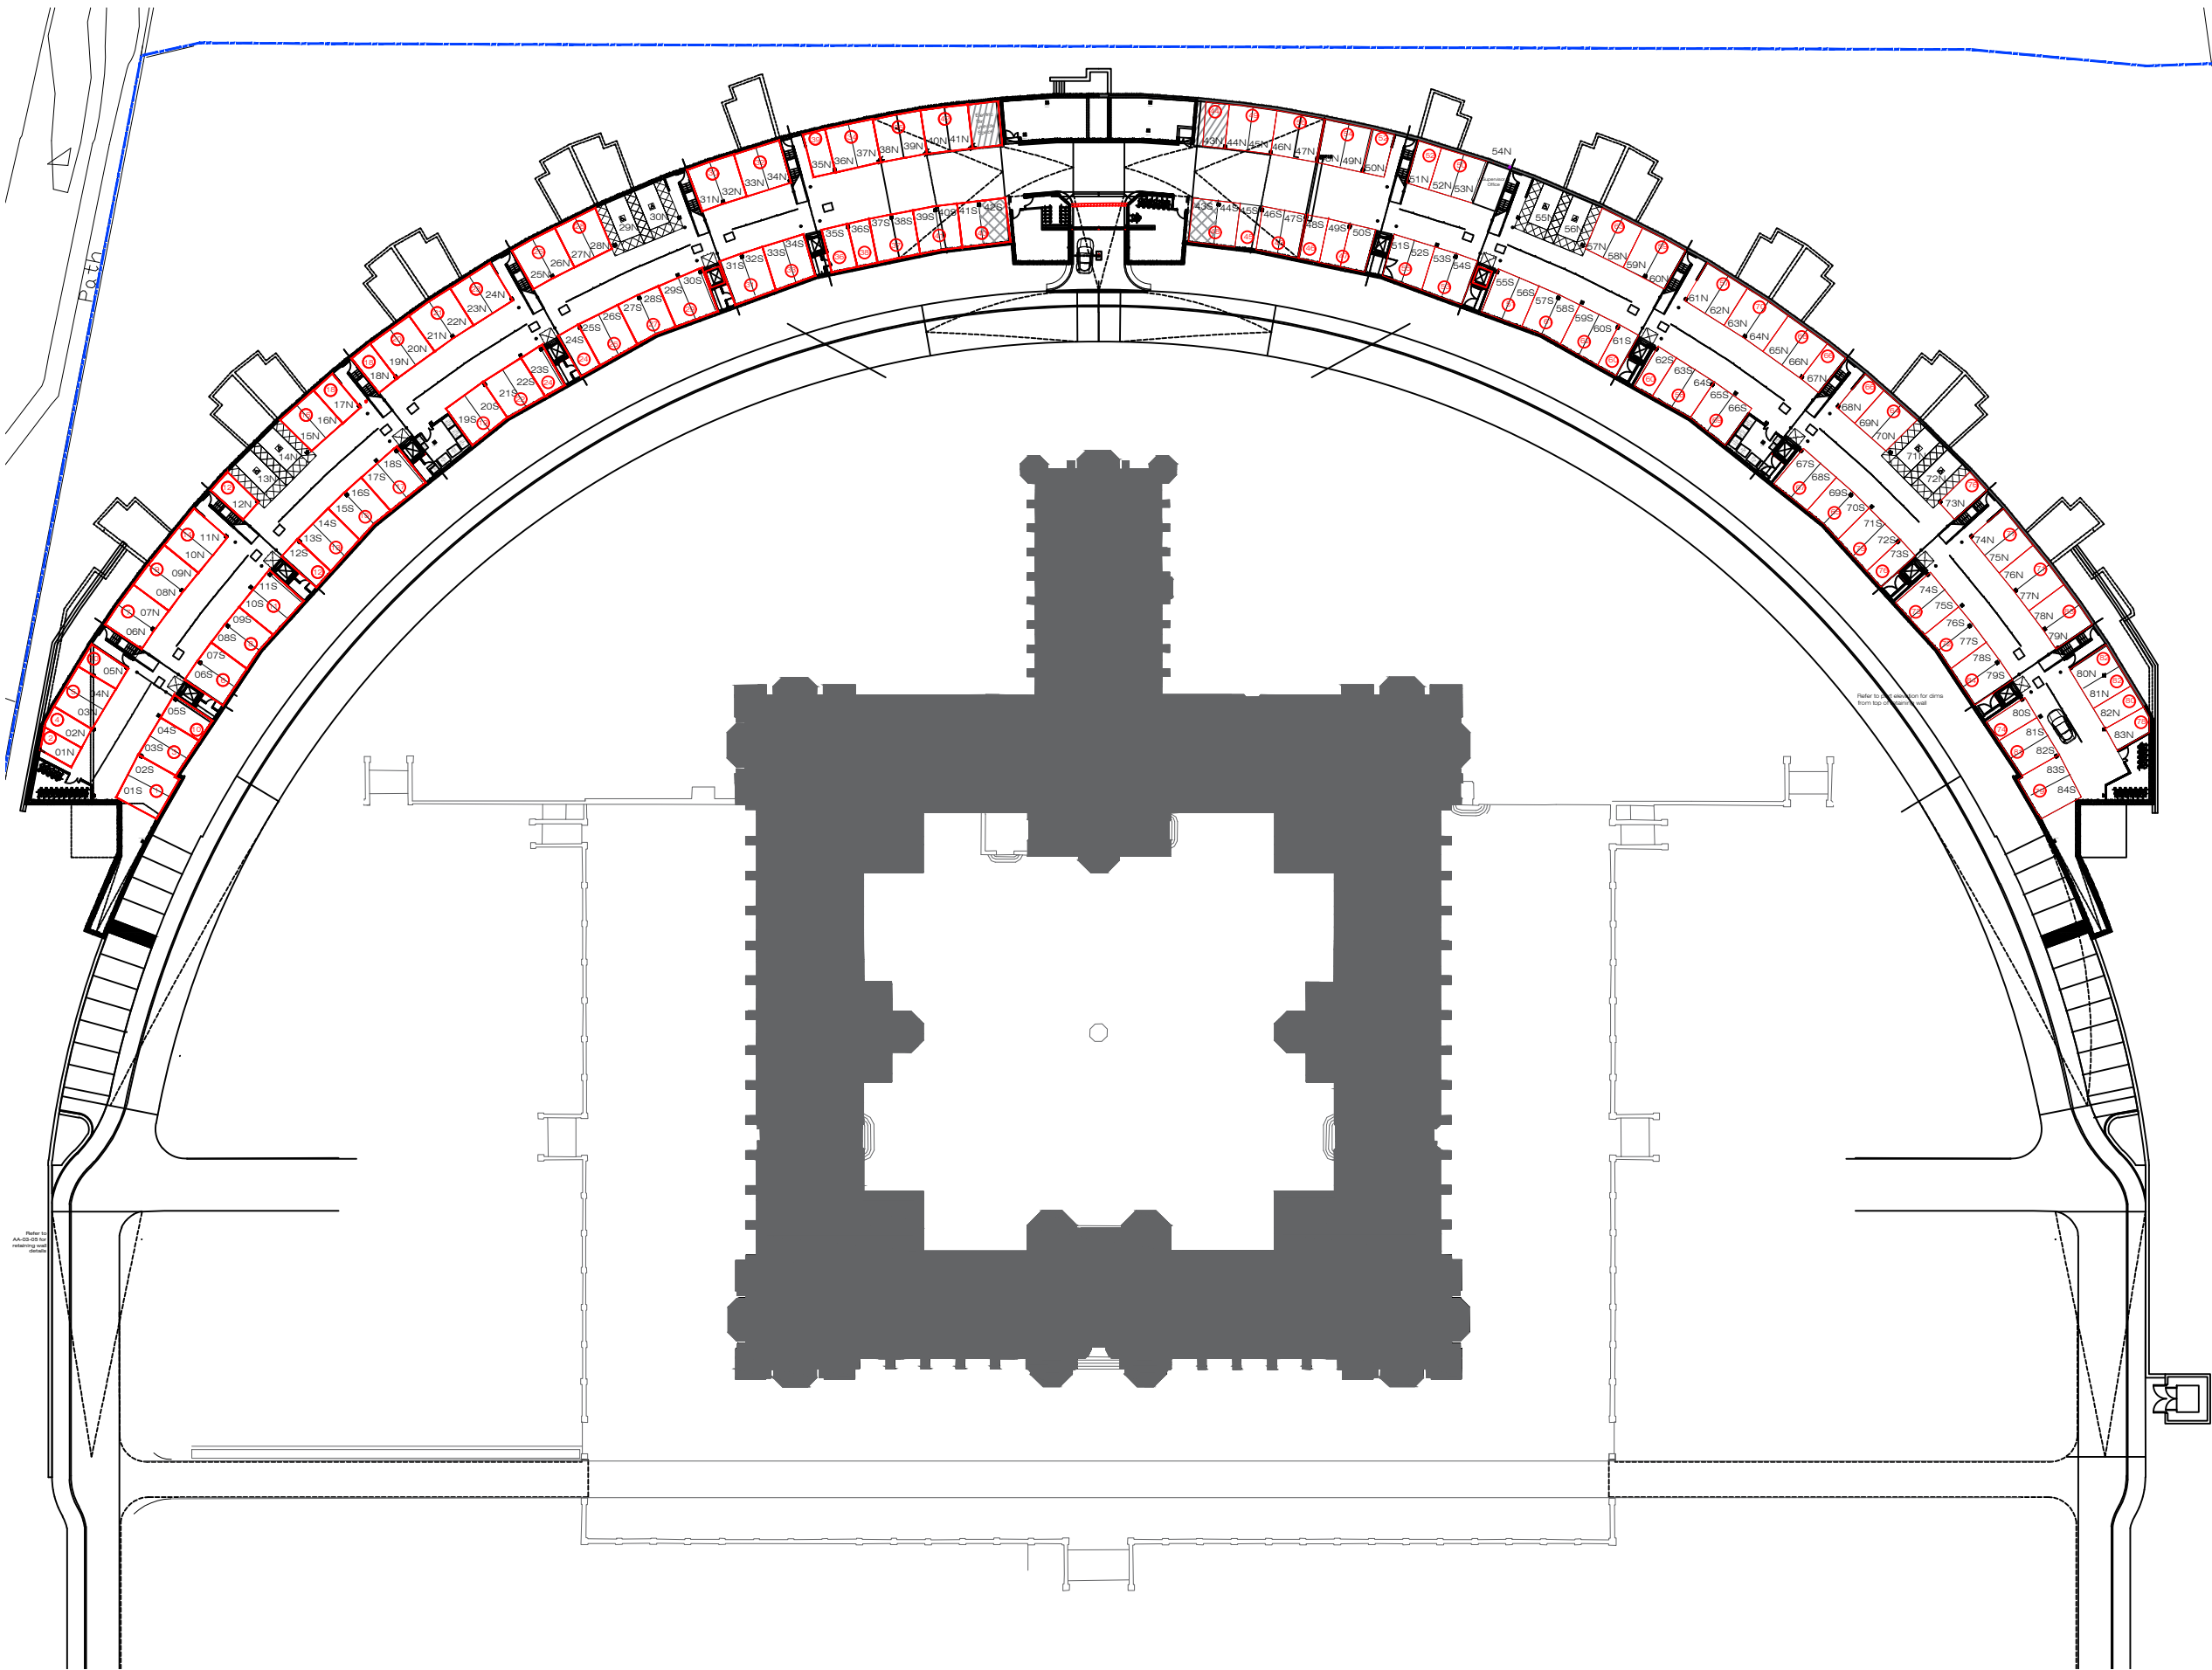

REVISIONS				
rev	description	initl	check	
A	Rays reallocated for apt E, L, T and S in east wing	DM	May '19	



Cairnlee House, Callendar Business Park
Callendar Road, Falkirk, FK1 1XE.
Tel 01324 600000 Fax 01324 600001
www.cala.co.uk

JOB TITLE
The Crescent, Donaldson's Collge

DRAWING TITLE
Car Park DPA

SCALE:1:750 @ A3		SHEET SIZE:A3		DATE: Jan 19	
DRAWN BY: DM		PRELIMINARY		FINAL	
CHECKED BY:		CENTRAL MASTERED		DEVELOPMENT MASTERED	
SITE		McCOSKER	VER	MOD	DRG No.
EA00148					DPA-1
					REV
					PLOT
					A