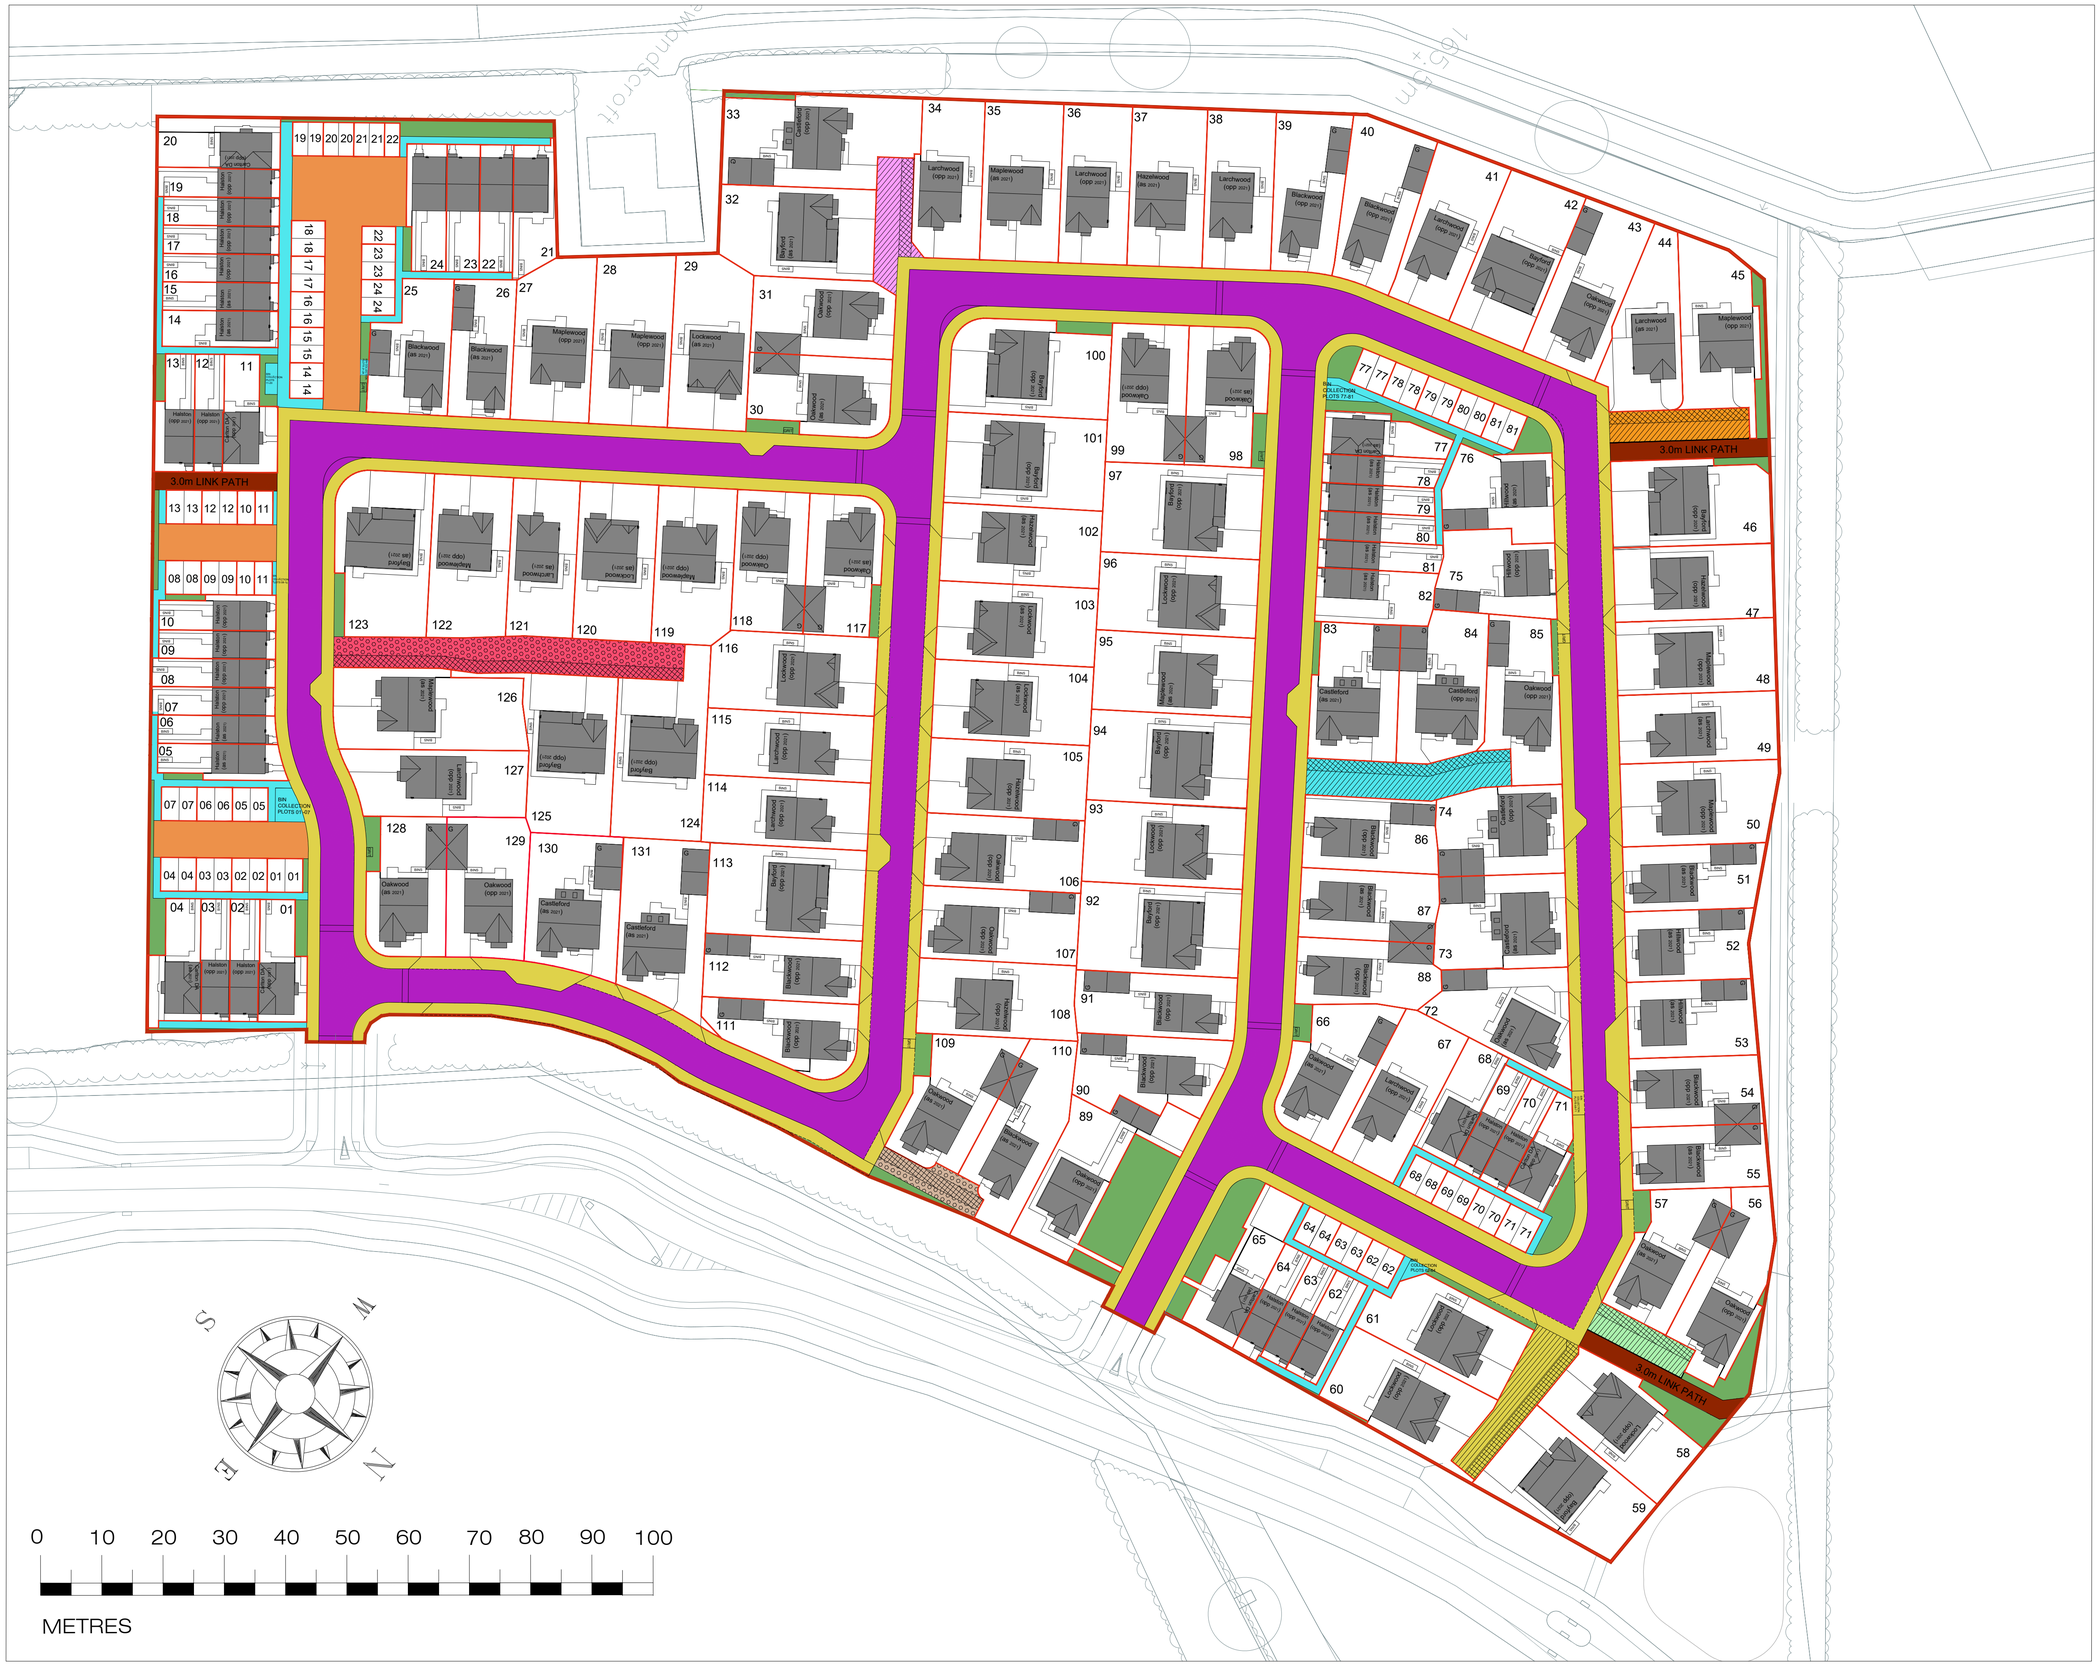

- COMMON AREA MAINTAINED BY FACTOR
- ACCESS ROAD (ADOPTABLE) MAINTAINED BY LOCAL AUTHORITY
- ADOPTABLE SERVICE STRIP MAINTAINED BY LOCAL AUTHORITY.
- PARKING COURT (NON-ADOPTABLE) MAINTAINED BY FACTOR
- FOOTPATH (ADOPTABLE) MAINTAINED BY LOCAL AUTHORITY.
- FOOTPATH (NON-ADOPTABLE) MAINTAINED BY FACTOR
- SHARED DRIVEWAY PLOTS 32 AND 33
- SERVICE STRIP PLOTS 32 AND 33
- SHARED DRIVEWAY PLOTS 44 AND 45
- SERVICE STRIP PLOTS 44 AND 45
- SHARED DRIVEWAY PLOTS 56 AND 57
- SERVICE STRIP PLOTS 56 AND 57
- SHARED DRIVEWAY PLOTS 58, 59, 60 AND 61
- SERVICE STRIP PLOTS 58, 59, 60 AND 61
- SHARED DRIVEWAY PLOTS 83, 84 AND 85
- SERVICE STRIP PLOTS 83, 84 AND 85
- SHARED DRIVEWAY PLOTS 109 AND 110
- SERVICE STRIP PLOTS 109 AND 110
- SHARED DRIVEWAY PLOTS 124 AND 125
- SERVICE STRIP PLOTS 124 AND 125

The Development registered under Title LAN246966 and plots 01 to 131 within have been DPA approved.

Charlotte Ross 13/03/2023

Charlotte Ross - DPA Officer

Rev.	Description	Drawn	Date
-			

miller homes

Miller Homes Ltd
Miller House, 2 Lochside View
Edinburgh Park
Edinburgh, EH12 9DH

Telephone 0870 336 5000
Fax 0870 336 5160
www.millerhomes.co.uk

Project Title: SDA3 - EAST KILBRIDE

Drawing Title: DPA

Scale	Drawn By	Checked By	Authorised By
1:500	M.H.		
	Date NOV 21	Date	Date

Job No.	Drawing No.	Revision
	SDA3/DPA	A

Original Sheet Size A1