The Development registered under title ELN21783
and all plots within including the open spaces
have been DPA approved.

Ross Cairns - 14 March 2023

Ross Cairns (DPA Officer)

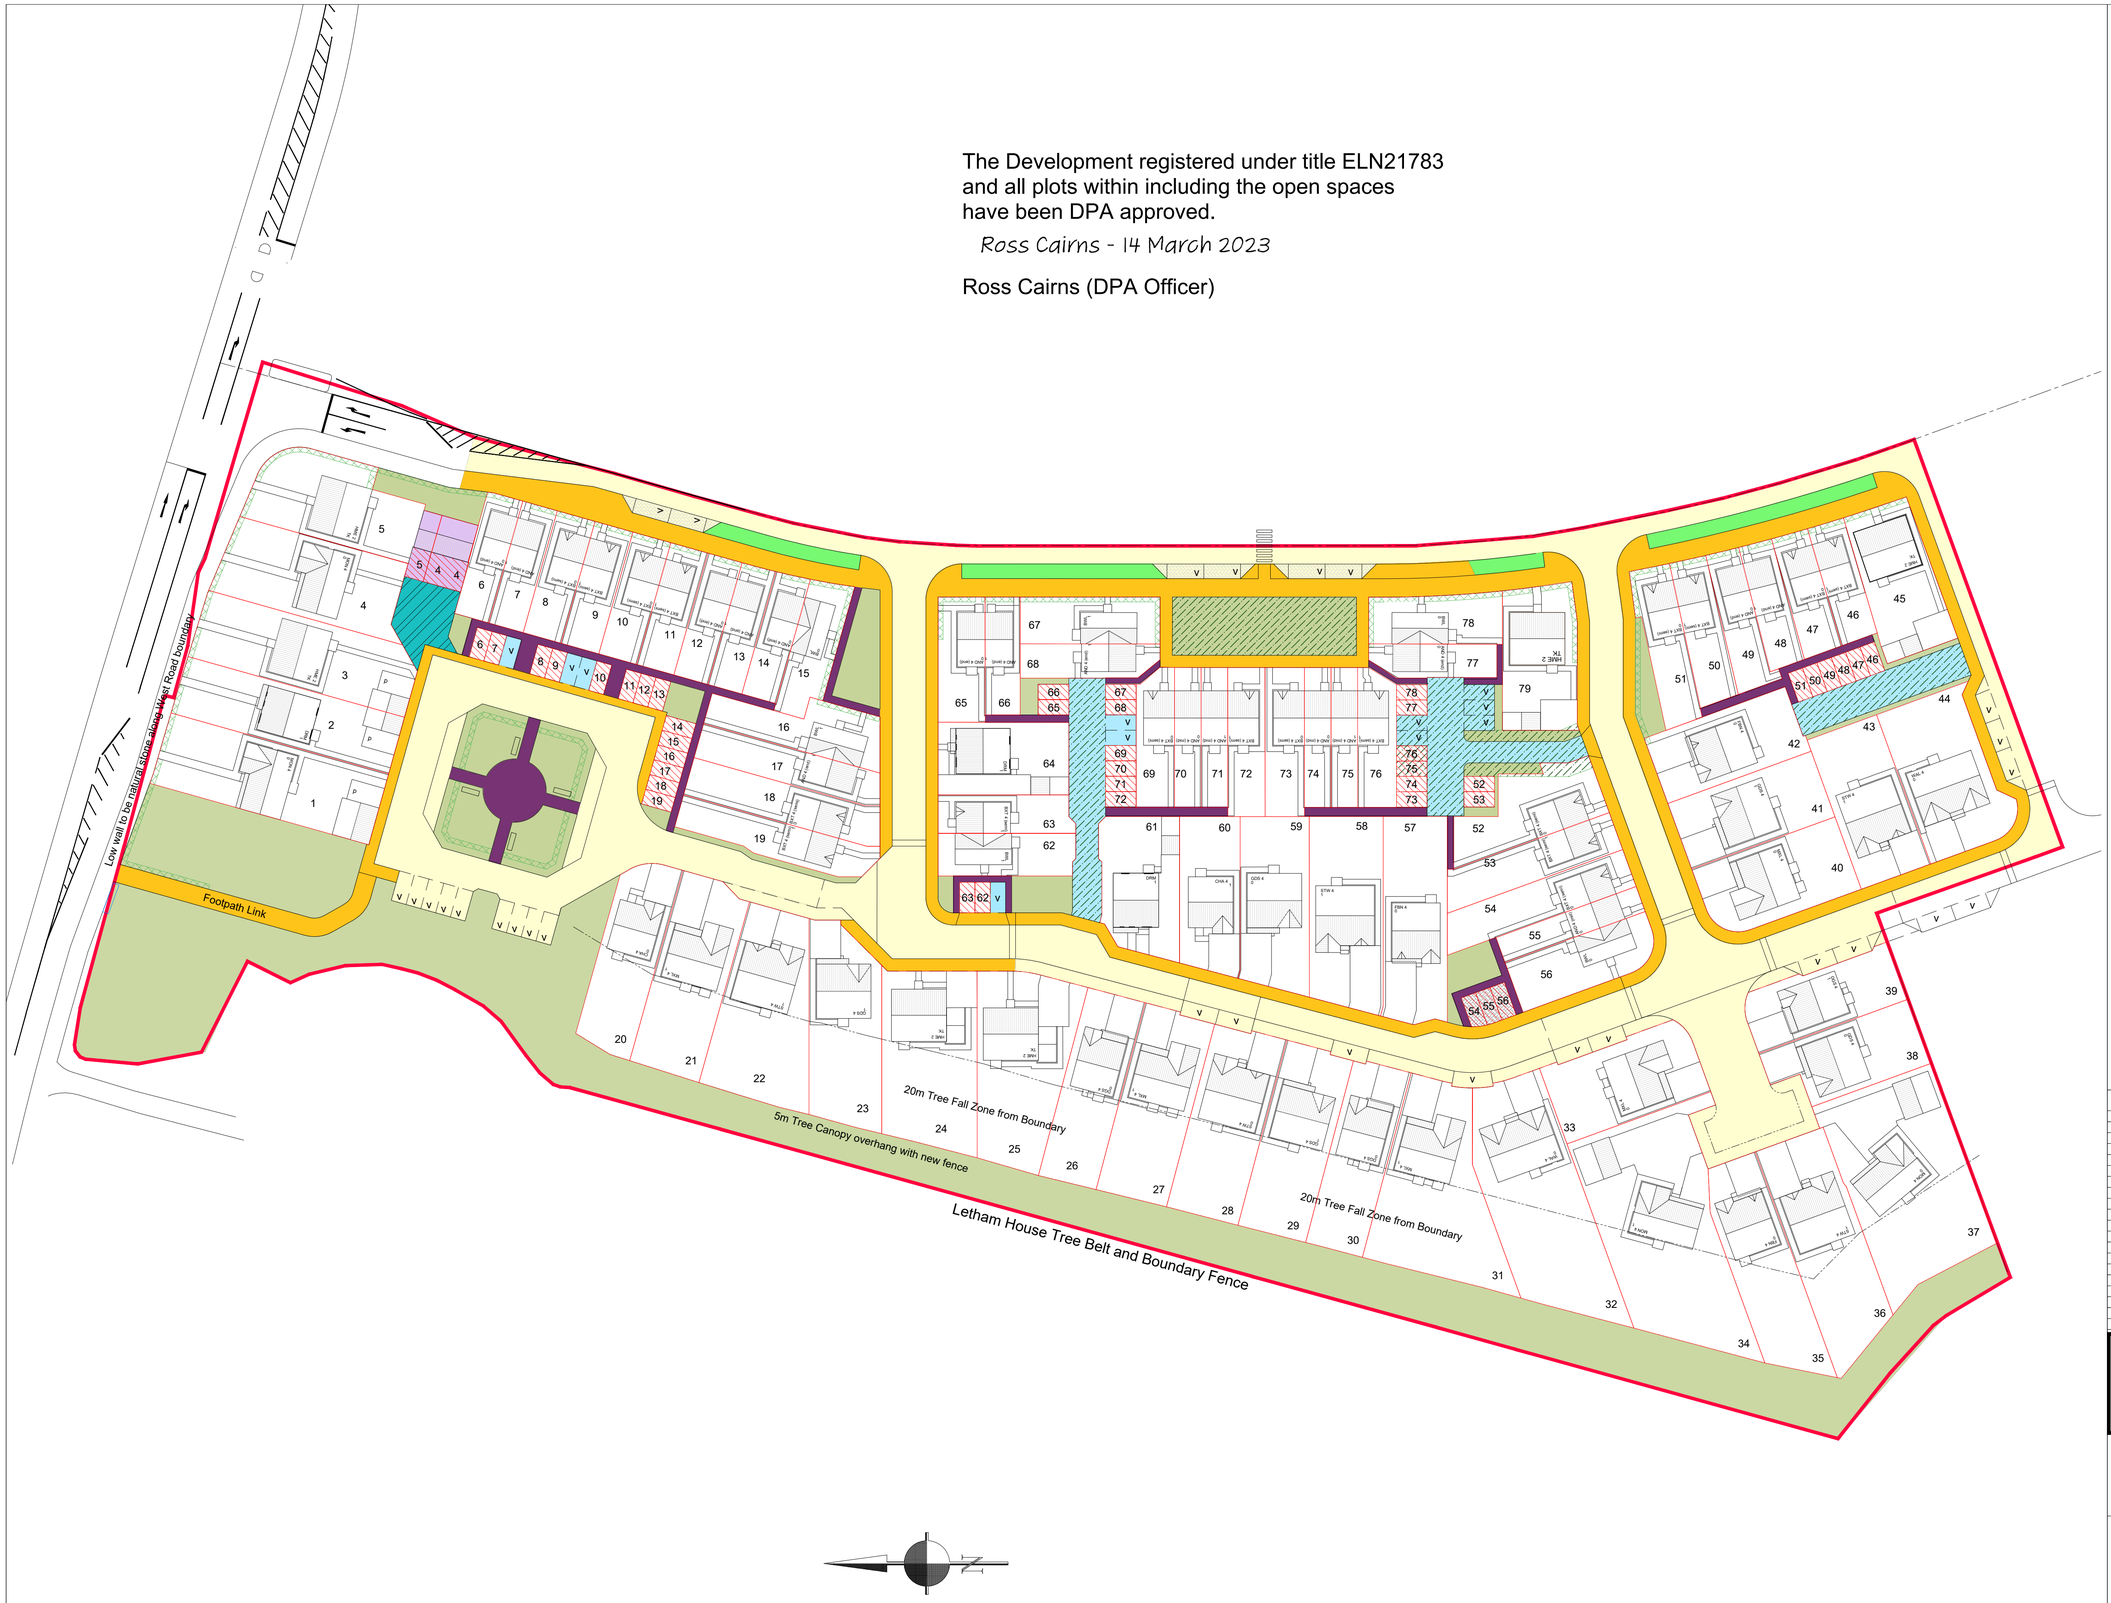

NOTES

LEGEND:

- Adoptable Footpaths
- Adoptable Roads
- Adoptable Service Strip
- Factored Shared Footpaths
- Private mutual access drive Plots 4 & 5
- Factored shared Parking and access court
- Factored Public Open Space Serving Development
- Private parking space
- Private garage
- Private parking space for private garage
- Service Wayleave
- Feu Boundary
- Site Boundary
- Position of 0.45m high Re-Constituted Stone Walling with 1m high hedge behind

REV	DATE	DRAWN	DESCRIPTION
G	10/03/20	RN	Plot 05 amended.
F	27/01/20	BHW	Plot 77 amended.
E	18/06/18	BHW	Plots 60 & 61 amended.
D	17/06/18	BHW	Plots 60 & 61 amended.
C	04/02/18	BHW	Plots 67 & 68 amended.
B	27/07/18	BHW	Updates following legal comments
A	27/03/18	BHW	Updates following legal comments

Taylor Wimpey East Scotland
1 Masterton Park
South Castle Drive
Dunfermline KY11 8NX
Tel 01383 845 700 Fax 01383 845 725
www.taylorwimpey.com

Taylor Wimpey

Project:

Letham Mains,
Haddington.

Title:

Master Feu Layout
Area 1

Drg No: 20496 / 02 / 12 G

Scale: 1:500 @ A1

Date: April 2018

Drawn By: BHW

Checked By: