LEGEND

Site Boundary

Housing Association.

Landscaping and POS including fences, gates & remote walls to be maintained by factor on behalf of clients.

Adopted verges to be maintained by NLC.

Shared Access Path to be maintained by Plots 80 - 82.

Shared Access Road to be maintained by Plots 92 - 93.

Shared Access Path/parking space to be maintained by Plots 94 - 97.

Shared Access Path to be maintained by Plots 94 - 98.

Shared Access Road to be maintained by Plots 99 - 100.

Shared Access to be maintained by Plots 101 - 103.

Shared Access Path to be maintained by Plots 101 - 105.

Shared Access Path to be maintained by Plots 94-105.

Shared Access to be maintained by Plots 112 - 113.

Shared Access Road to be maintained by Plots 121 - 122.

Shared Access Road to be maintained by Plots 121 - 123.

Shared Access Road to be maintained by Plots 126 - 128.

Shared Access Road to be maintained by Plots 127 - 128.

Shared Access Road to be maintained by Plots 133 - 135.

Shared Access Road to be maintained by Plots 134 - 135.

Shared Access Path to be maintained by Plots 158 - 160.

Shared Access Road to be maintained by Plots 98 & 101 - 104.

Shared Access Road and footpath to be maintained by Plots 173 - 176.

Shared Access Path to be maintained by Plots 174 - 176.

Shared Access Path to be maintained by Plots 181 - 184.

Shared Access Path and parking access to be maintained by Plots 187 - 190.

Shared Access Path to be maintained by Plots 188 & 189.

The development registered under title GLA226378 and plots 79 to 200 and 241 to 247 within have been DPA approved by:

S Pardue - 15th June 2018

Stuart Pardue (DPA officer)

N

0 10 20 30 40 50m

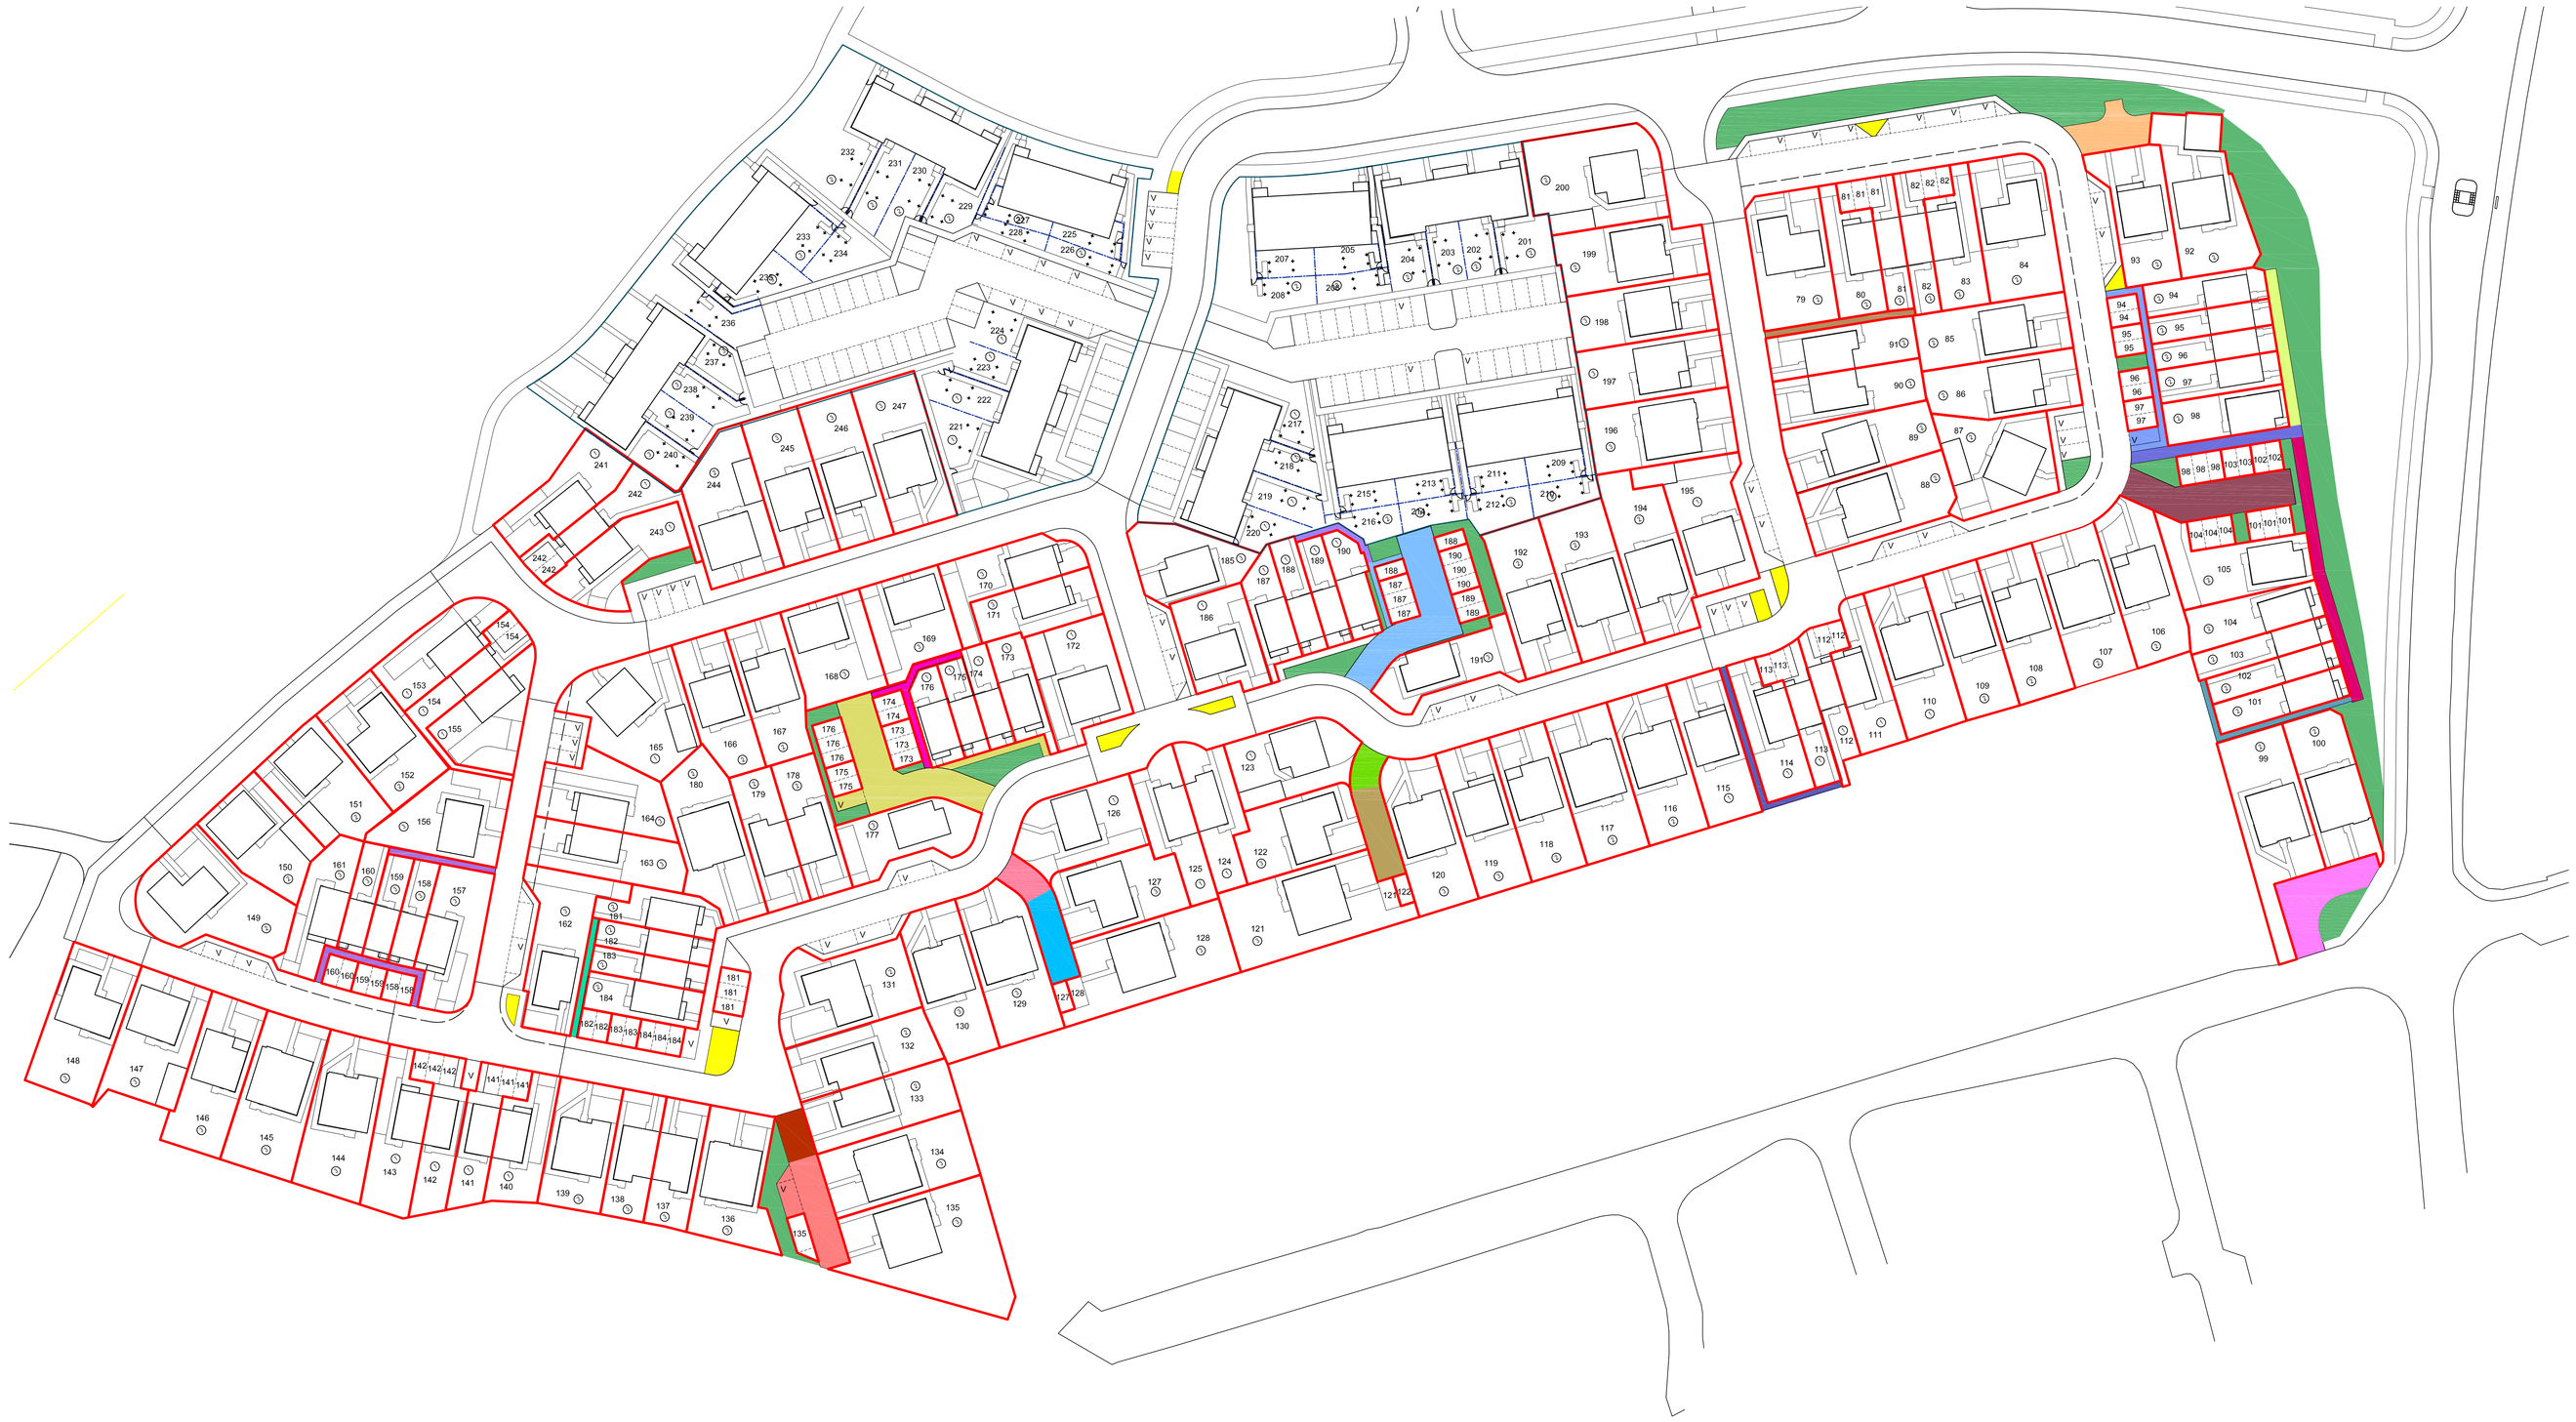

NOTES

REVISIONS

A Minor boundary amendments, North Point and Scale Bar added.
BHW 07.07.2017

B General update to include shared driveways, footpaths etc.
BHW 10.11.2017

C Update to include observations from RoS
BHW 18.12.2017

D Update to include observations from RoS
BHW 19.12.2017

E Legend amended regarding access to Plots 80-82, 94-98, 101-105 & 127-128, Shared access to Plots 94-98 & 101-105 indicated.
ND 14.06.2018

PROJECT TITLE

Development at GARTCOSH

DRAWING TITLE

Development Plan Approval Drawing

SCALE	DATE	DRAWN
1:500	June 2017	BHW
JOB NUMBER	DWG REFERENCE	REVISION
126	DPA/01	E

PERSIMMON HOMES NORTH SCOTLAND

Broxden House
Broxden Business Park
Lamberkine Drive
PERTH, PH1 1RA
Telephone: 01738 500820