DPA unique identifier: MID115233 GRD FLOOR

The Development registered under Titles MID115233 and MID120922 and Plots 1 to 101 (inclusive) within the unique DPA identifiers: MID115233 GRD FLOOR, MID115233 1ST FLOOR, MID115233 2ND FLOOR, MID115233 3RD FLOOR, MID115233 4TH FLOOR, MID115233 5TH FLOOR and MID115233 6TH FLOOR have been DPA approved by:

I MacLaren – 2 February 2018

Iain MacLaren (DPA Officer)

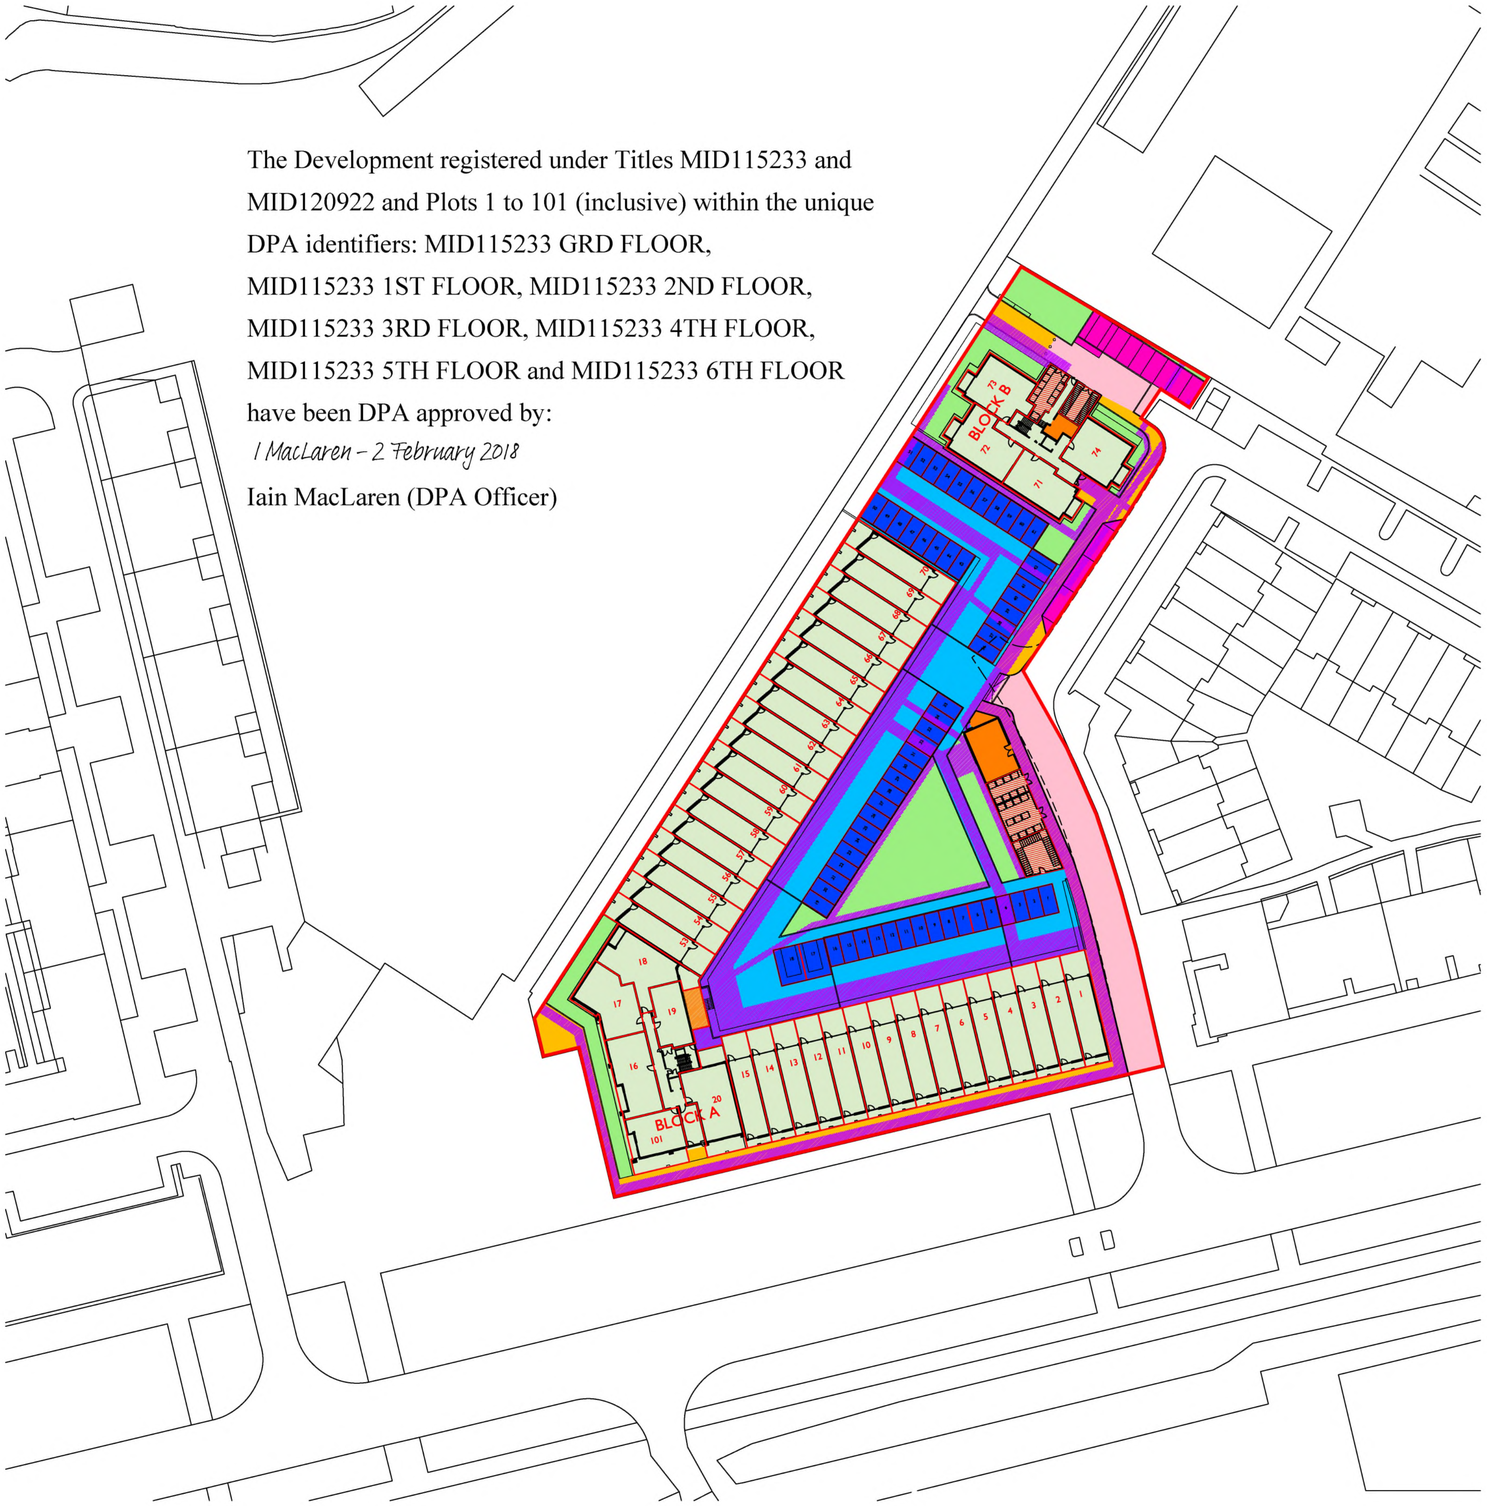

LEGEND

- FOOTPATHS TO BE ADOPTED
- ROADS TO BE ADOPTED
- PARKING TO BE ADOPTED
- BIN / CYCLE STORE
- COMMON GROUND
- PRIVATE ROADS AND PAVING
- PRIVATE PARKING
- PRIVATE PROPERTY
- PLANT ROOM
- SERVICES IN COMMON GROUND / AREA
- PLANT ROOM BELOW PRIVATE TERRACE
- PLOT BOUNDARIES

Notes

1. Do not scale off this drawing
2. Drawing to be read in conjunction with the specification and all relevant drawing information
3. Contractor to check all dimensions on site Comprehensive Design Architects to be advised of any discrepancies between this drawing and site conditions immediately
4. Dimensions are in millimetres unless otherwise stated

Registered Office : Comprehensive Design Architects Limited
16 Moray Place EDINBURGH EH3 6DT
Registered in Scotland : SC311114

© Comprehensive Design Architects Ltd. All rights reserved

CONSTRUCTION (DESIGN AND MANAGEMENT) REGULATIONS 2015

This drawing is to be read in conjunction with CDA's Standard Hazard and Risk Assessment of architectural matters (CDM) series drawings.

Works to be carried out in accordance with the Construction Phase plan prepared by the Principal Contractor.

Rev	Date	Description	drwn	chkd
C	02.02.18	SERVICES AT NORTH CORNER OF SITE AMENDED	DF	DF
B	11.12.17	PARKING NUMBERS CORRECTED	DF	DF
A	08.12.17	PLOT 20 BOUNDARY AMENDED, PLOT 101 ADDED. DF SERVICES HATCH AMENDED. PLANT ROOM BENEATH PLOT 19 CLARIFIED. NUMBERS ADDED TO CAR PARKING SPACES.		DF

job no	dwg no	revision
E1338	(DPA)001	C

Comprehensive Design Architects

16 Moray Place Edinburgh EH3 6DT
T: 0131 225 1111 www.cda-group.co.uk

client
Places For People

key plan

project
Waterfront Avenue, Edinburgh

title
APPROVED DEVELOPMENT PLAN
GROUND FLOOR PLOTS

date	scale	drawn by	checked by
20.10.17	1:500@A1	SA	DF

status
INFORMATION

job no	dwg no	revision
E1338	(DPA)001	C

DPA unique identifiers: MID115233 GRD FLOOR and MID115233 1ST FLOOR

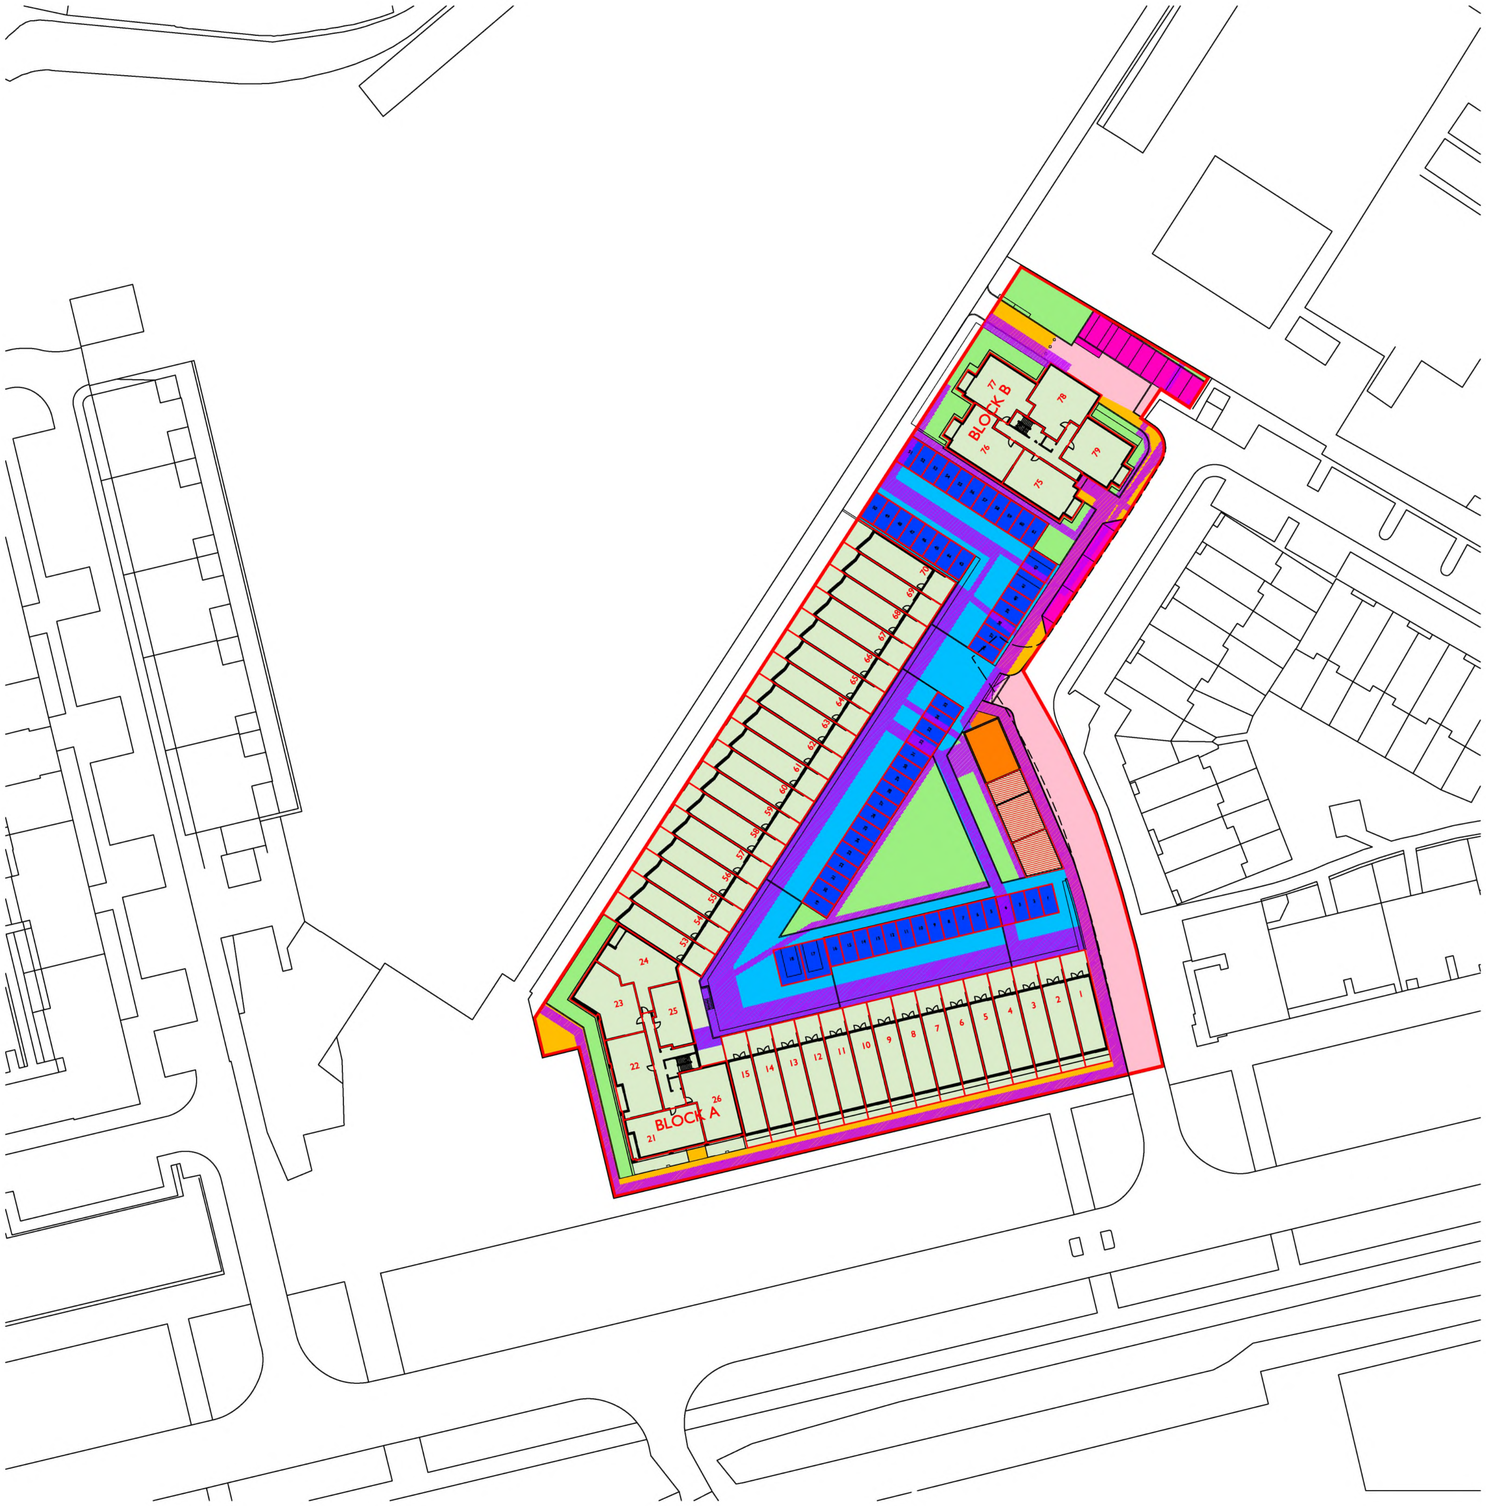

LEGEND

- FOOTPATHS TO BE ADOPTED
- ROADS TO BE ADOPTED
- PARKING TO BE ADOPTED
- BIN / CYCLE STORE
- COMMON GROUND
- PRIVATE ROADS AND PAVING
- PRIVATE PARKING
- PRIVATE PROPERTY
- PLANT ROOM
- SERVICES IN COMMON GROUND / AREA
- PLANT ROOM BELOW PRIVATE TERRACE
- PLOT BOUNDARIES

Notes

1. Do not scale off this drawing
2. Drawing to be read in conjunction with the specification and all relevant drawing information
3. Contractor to check all dimensions on site Comprehensive Design Architects to be advised of any discrepancies between this drawing and site conditions immediately
4. Dimensions are in millimetres unless otherwise stated

Registered Office : Comprehensive Design Architects Limited
16 Moray Place EDINBURGH EH3 6DT
Registered in Scotland : SC311114

© Comprehensive Design Architects Ltd. All rights reserved

CONSTRUCTION (DESIGN AND MANAGEMENT) REGULATIONS 2015

This drawing is to be read in conjunction with CDA's Standard Hazard and Risk Assessment of architectural matters (CDM) series drawings.

Works to be carried out in accordance with the Construction Phase plan prepared by the Principal Contractor.

Rev	Date	Description	drwn	chkd
C	02.02.18	SERVICES AT NORTH CORNER OF SITE AMENDED	DF	DF
B	11.12.17	PARKING NUMBERS CORRECTED	DF	DF
A	08.12.17	PLOT 20 BOUNDARY AMENDED, PLOT 101 ADDED. DF SERVICES HATCH AMENDED. PLANT ROOM BENEATH PLOT 19 CLARIFIED. NUMBERS ADDED TO CAR PARKING SPACES.		DF

job no	dwg no	revision
E1338	(DPA)002	C

Comprehensive Design Architects

16 Moray Place Edinburgh EH3 6DT
T: 0131 225 1111 www.cda-group.co.uk

client
Places For People

key plan

project
Waterfront Avenue, Edinburgh

title
APPROVED DEVELOPMENT PLAN
FIRST FLOOR PLOTS

date	scale	drawn by	checked by
20.10.17	1:500@A1	SA	DF

status
INFORMATION

job no	dwg no	revision
E1338	(DPA)002	C

DPA unique identifiers: MID115233 GRD FLOOR and MID115233 2ND FLOOR

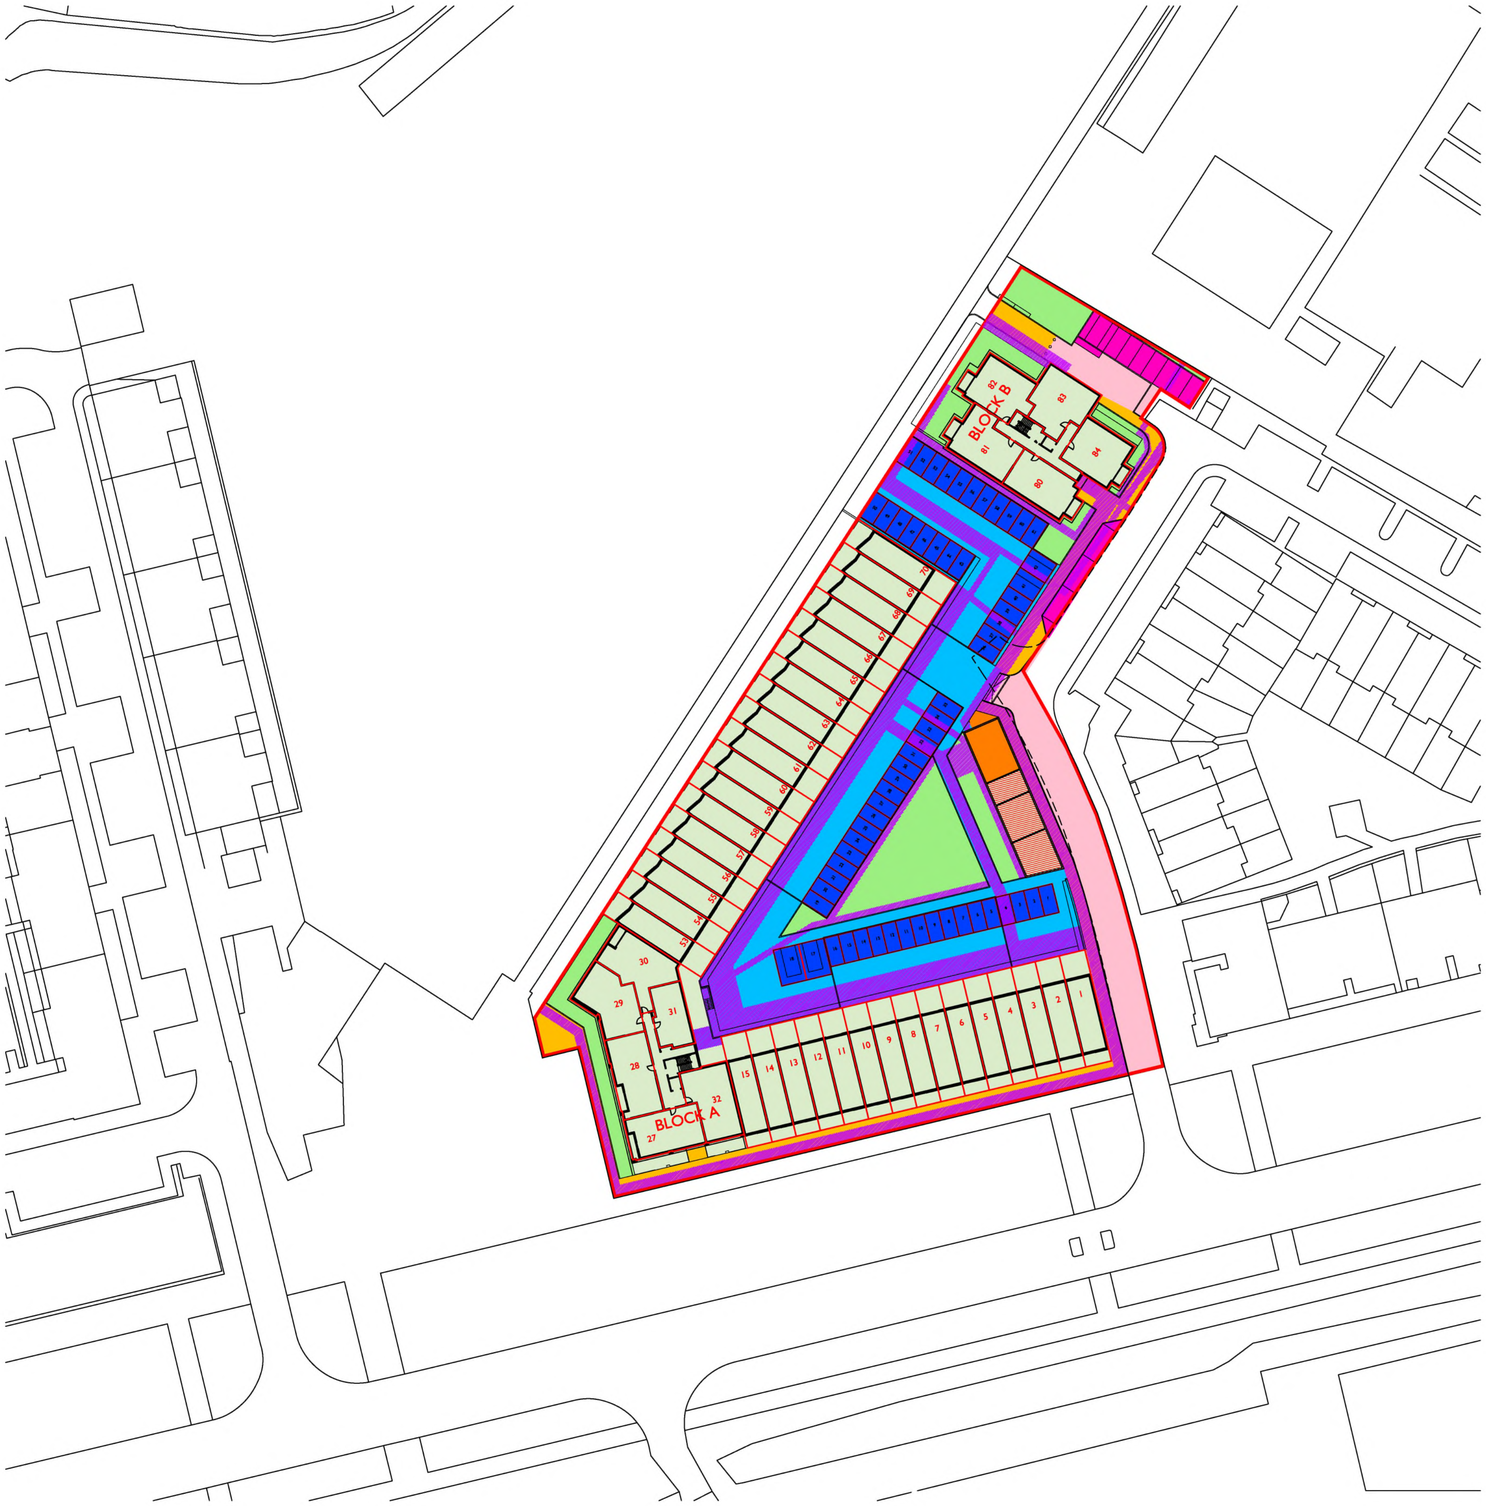

LEGEND

- FOOTPATHS TO BE ADOPTED
- ROADS TO BE ADOPTED
- PARKING TO BE ADOPTED
- BIN / CYCLE STORE
- COMMON GROUND
- PRIVATE ROADS AND PAVING
- PRIVATE PARKING
- PRIVATE PROPERTY
- PLANT ROOM
- SERVICES IN COMMON GROUND / AREA
- PLANT ROOM BELOW PRIVATE TERRACE
- PLOT BOUNDARIES

Notes

1. Do not scale off this drawing
2. Drawing to be read in conjunction with the specification and all relevant drawing information
3. Contractor to check all dimensions on site Comprehensive Design Architects to be advised of any discrepancies between this drawing and site conditions immediately
4. Dimensions are in millimetres unless otherwise stated

Registered Office : Comprehensive Design Architects Limited
16 Moray Place EDINBURGH EH3 6DT
Registered in Scotland : SC311114

© Comprehensive Design Architects Ltd. All rights reserved

CONSTRUCTION (DESIGN AND MANAGEMENT) REGULATIONS 2015

This drawing is to be read in conjunction with CDA's Standard Hazard and Risk Assessment of architectural matters (CDM) series drawings.

Works to be carried out in accordance with the Construction Phase plan prepared by the Principal Contractor.

Rev	Date	Description	drwn	chkd
C	02.02.18	SERVICES AT NORTH CORNER OF SITE AMENDED	DF	DF
B	11.12.17	PARKING NUMBERS CORRECTED	DF	DF
A	08.12.17	PLOT 20 BOUNDARY AMENDED, PLOT 101 ADDED. DF SERVICES HATCH AMENDED. PLANT ROOM BENEATH PLOT 19 CLARIFIED. NUMBERS ADDED TO CAR PARKING SPACES.		DF

job no	dwg no	revision
E1338	(DPA)003	C

Comprehensive Design Architects

16 Moray Place Edinburgh EH3 6DT
T: 0131 225 1111 www.cda-group.co.uk

client
Places For People

key plan

project
Waterfront Avenue, Edinburgh

title
APPROVED DEVELOPMENT PLAN
SECOND FLOOR PLOTS

date	scale	drawn by	checked by
20.10.17	1:500@A1	SA	DF

status
INFORMATION

job no	dwg no	revision
E1338	(DPA)003	C

DPA unique identifiers: MID115233 GRD FLOOR and MID115233 3RD FLOOR

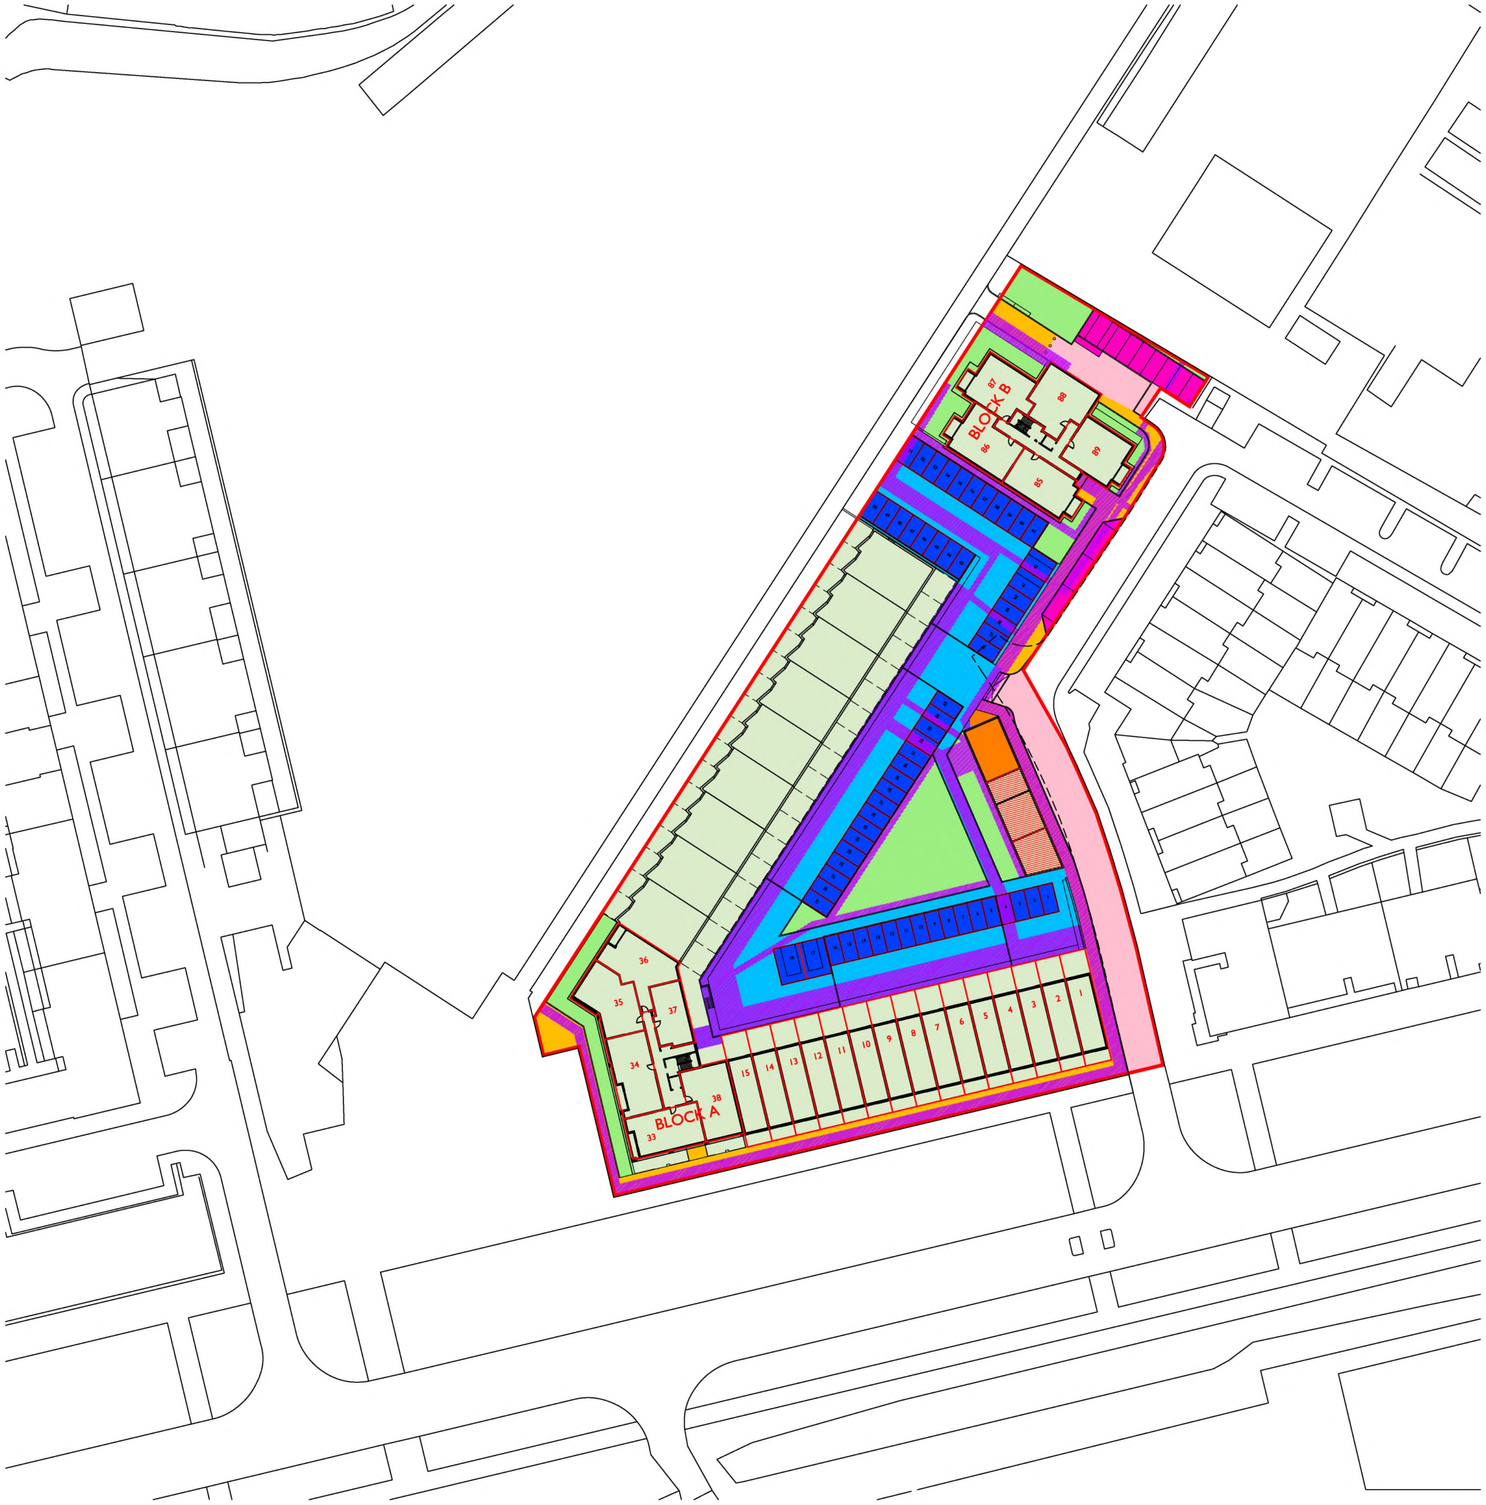

LEGEND

- FOOTPATHS TO BE ADOPTED
- ROADS TO BE ADOPTED
- PARKING TO BE ADOPTED
- BIN / CYCLE STORE
- COMMON GROUND
- PRIVATE ROADS AND PAVING
- PRIVATE PARKING
- PRIVATE PROPERTY
- PLANT ROOM
- SERVICES IN COMMON GROUND / AREA
- PLANT ROOM BELOW PRIVATE TERRACE
- PLOT BOUNDARIES

Notes

1. Do not scale off this drawing
2. Drawing to be read in conjunction with the specification and all relevant drawing information
3. Contractor to check all dimensions on site Comprehensive Design Architects to be advised of any discrepancies between this drawing and site conditions immediately
4. Dimensions are in millimetres unless otherwise stated

Registered Office : Comprehensive Design Architects Limited
16 Moray Place EDINBURGH EH3 6DT
Registered in Scotland : SC311114

© Comprehensive Design Architects Ltd. All rights reserved

CONSTRUCTION (DESIGN AND MANAGEMENT) REGULATIONS 2015

This drawing is to be read in conjunction with CDA's Standard Hazard and Risk Assessment of architectural matters (CDM) series drawings.

Works to be carried out in accordance with the Construction Phase plan prepared by the Principal Contractor.

Rev	Date	Description	drwn	chkd
C	02.02.18	SERVICES AT NORTH CORNER OF SITE AMENDED	DF	DF
B	11.12.17	PARKING NUMBERS CORRECTED	DF	DF
A	08.12.17	PLOT 20 BOUNDARY AMENDED. PLOT 101 ADDED. DF SERVICES HATCH AMENDED. PLANT ROOM BENEATH PLOT 19 CLARIFIED. NUMBERS ADDED TO CAR PARKING SPACES.		DF

job no E1338 | dwg no (DPA)004 | revision C

Comprehensive Design Architects

16 Moray Place Edinburgh EH3 6DT
T: 0131 225 1111 www.cda-group.co.uk

client
Places For People

key plan

project
Waterfront Avenue, Edinburgh

title
APPROVED DEVELOPMENT PLAN
THIRD FLOOR PLOTS

date	scale	drawn by	checked by
20.10.17	1:500@A1	SA	DF

status
INFORMATION

job no E1338 | dwg no (DPA)004 | revision C

DPA unique identifiers: MID115233 GRD FLOOR and MID115233 4TH FLOOR

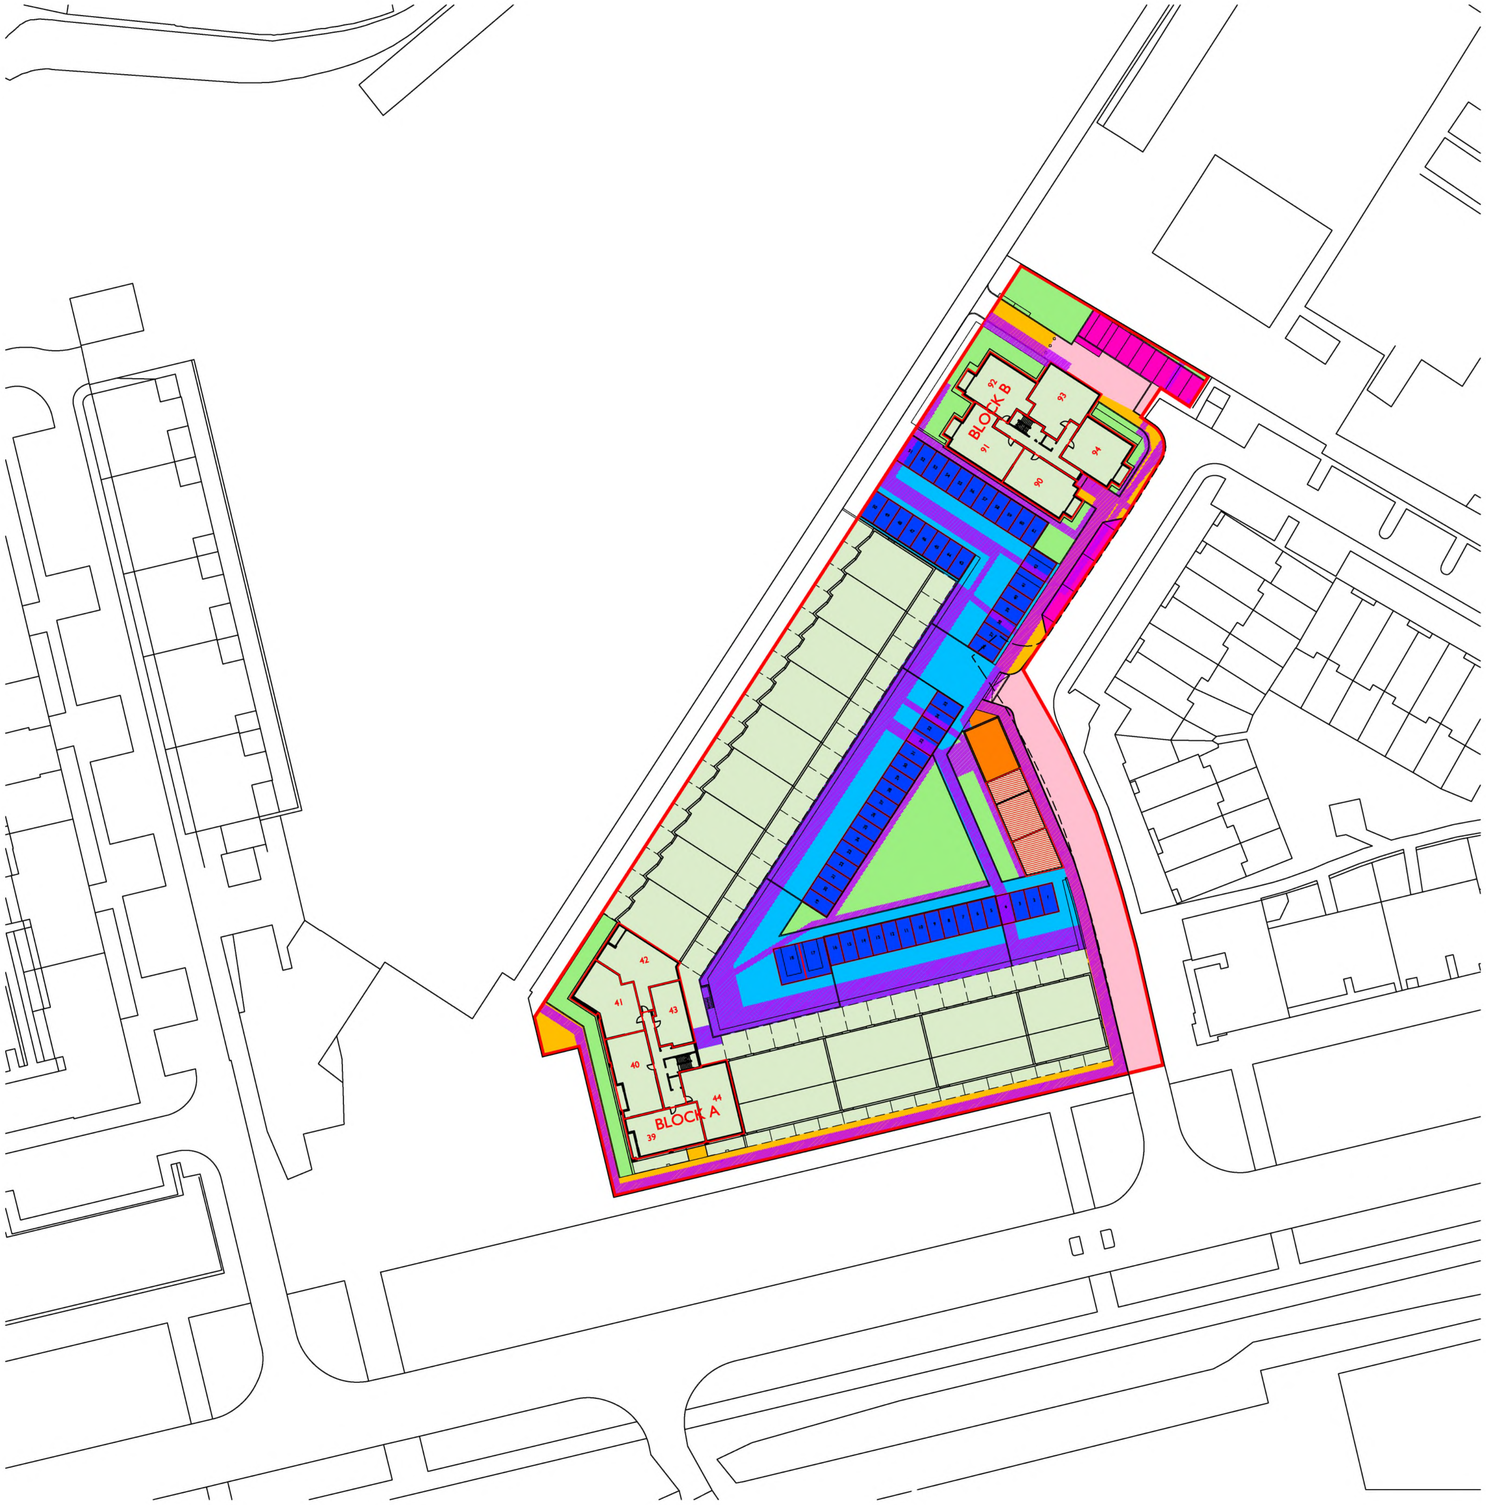

LEGEND

- FOOTPATHS TO BE ADOPTED
- ROADS TO BE ADOPTED
- PARKING TO BE ADOPTED
- BIN / CYCLE STORE
- COMMON GROUND
- PRIVATE ROADS AND PAVING
- PRIVATE PARKING
- PRIVATE PROPERTY
- PLANT ROOM
- SERVICES IN COMMON GROUND / AREA
- PLANT ROOM BELOW PRIVATE TERRACE
- PLOT BOUNDARIES

Notes

1. Do not scale off this drawing
2. Drawing to be read in conjunction with the specification and all relevant drawing information
3. Contractor to check all dimensions on site Comprehensive Design Architects to be advised of any discrepancies between this drawing and site conditions immediately
4. Dimensions are in millimetres unless otherwise stated

Registered Office : Comprehensive Design Architects Limited
16 Moray Place EDINBURGH EH3 6DT
Registered in Scotland : SC311114

© Comprehensive Design Architects Ltd. All rights reserved

CONSTRUCTION (DESIGN AND MANAGEMENT) REGULATIONS 2015

This drawing is to be read in conjunction with CDA's Standard Hazard and Risk Assessment of architectural matters (CDM) series drawings.

Works to be carried out in accordance with the Construction Phase plan prepared by the Principal Contractor.

Rev	Date	Description	drwn	chkd
C	02.02.18	SERVICES AT NORTH CORNER OF SITE AMENDED	DF	DF
B	11.12.17	PARKING NUMBERS CORRECTED	DF	DF
A	08.12.17	PLOT 20 BOUNDARY AMENDED. PLOT 101 ADDED. DF SERVICES HATCH AMENDED. PLANT ROOM BENEATH PLOT 19 CLARIFIED. NUMBERS ADDED TO CAR PARKING SPACES.		DF

job no E1338 | dwg no (DPA)005 | revision C

Comprehensive Design Architects

16 Moray Place Edinburgh EH3 6DT
T: 0131 225 1111 www.cda-group.co.uk

client
Places For People

key plan

project
Waterfront Avenue, Edinburgh

title
APPROVED DEVELOPMENT PLAN
FOURTH FLOOR PLOTS

date	scale	drawn by	checked by
20.10.17	1:500@A1	SA	DF

status
INFORMATION

job no E1338 | dwg no (DPA)005 | revision C

DPA unique identifiers: MID115233 GRD FLOOR and MID115233 5TH FLOOR

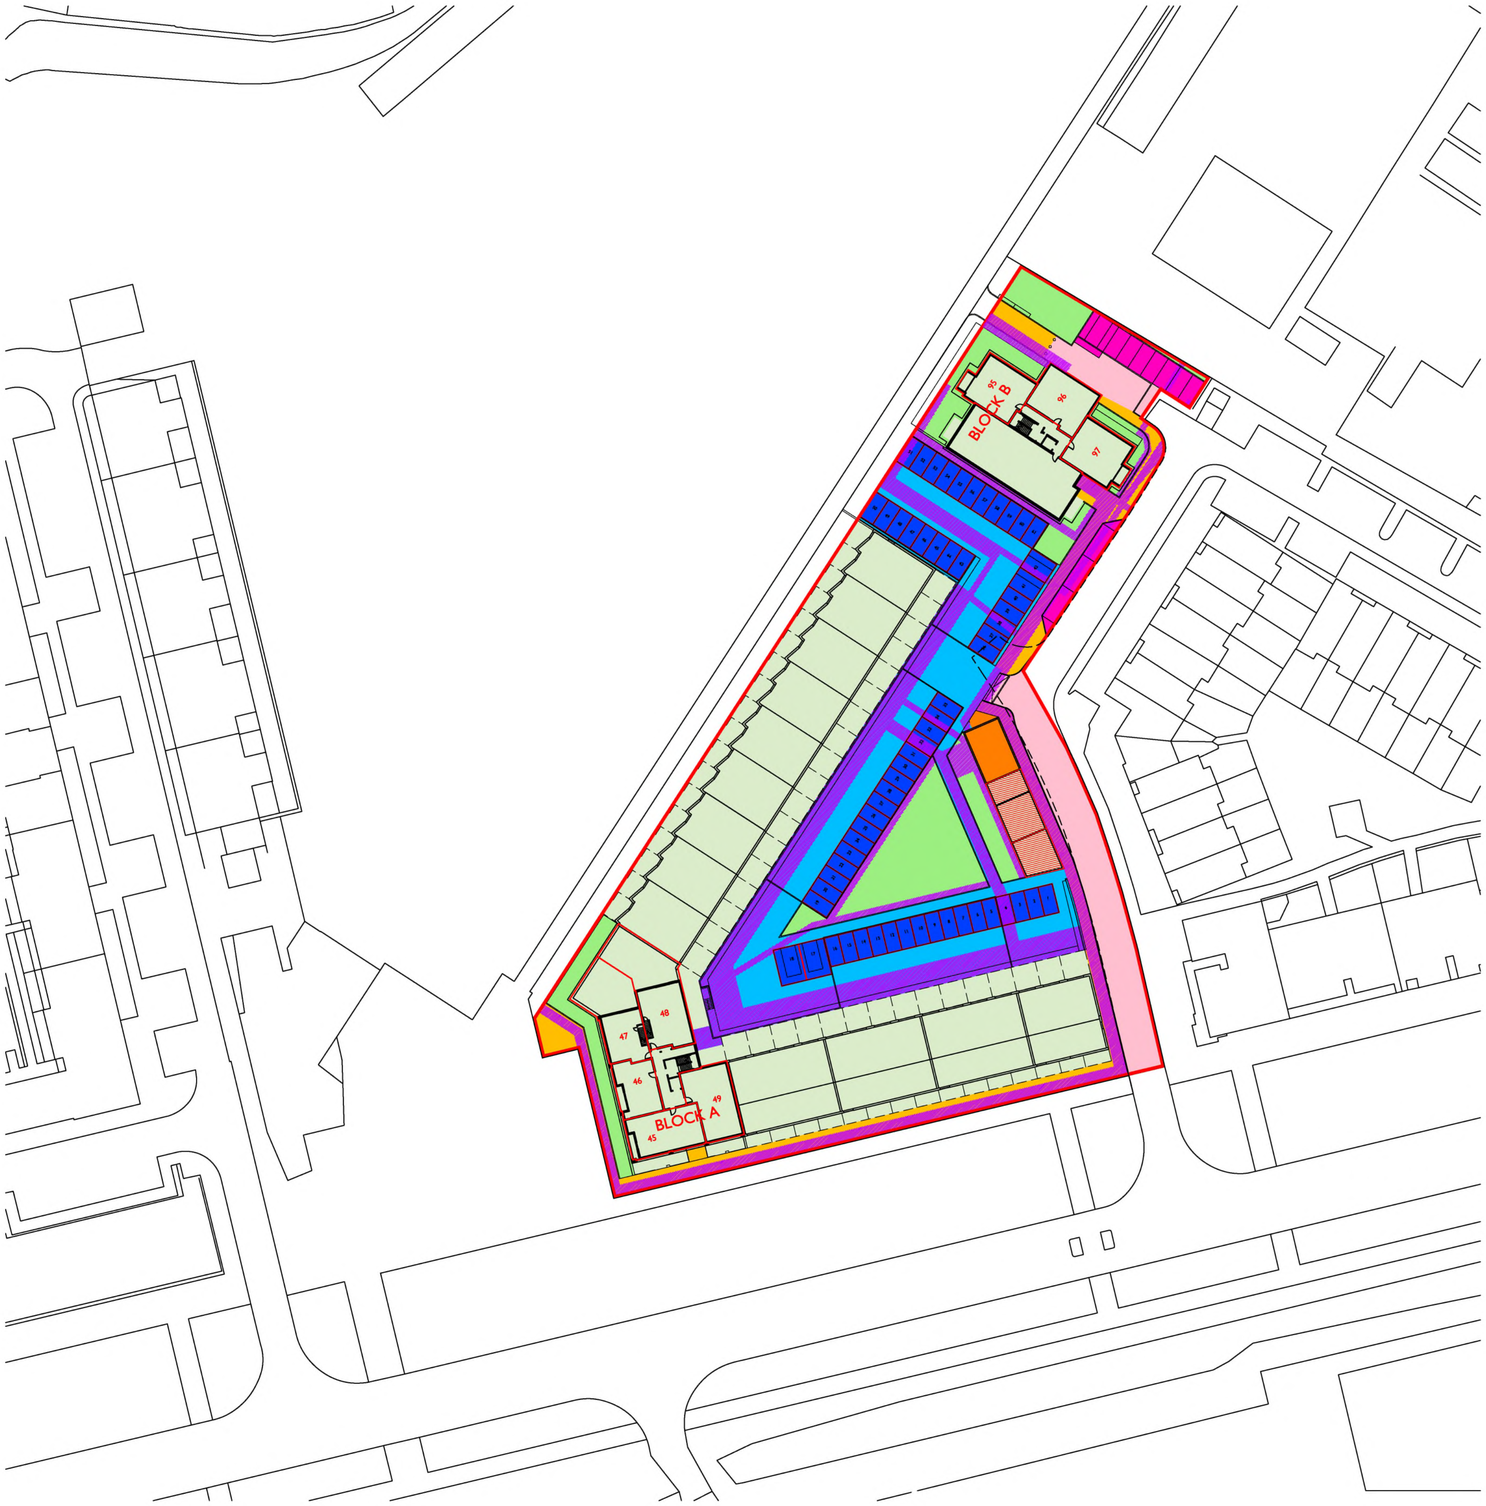

LEGEND

- FOOTPATHS TO BE ADOPTED
- ROADS TO BE ADOPTED
- PARKING TO BE ADOPTED
- BIN / CYCLE STORE
- COMMON GROUND
- PRIVATE ROADS AND PAVING
- PRIVATE PARKING
- PRIVATE PROPERTY
- PLANT ROOM
- SERVICES IN COMMON GROUND / AREA
- PLANT ROOM BELOW PRIVATE TERRACE
- PLOT BOUNDARIES

Notes

1. Do not scale off this drawing
2. Drawing to be read in conjunction with the specification and all relevant drawing information
3. Contractor to check all dimensions on site Comprehensive Design Architects to be advised of any discrepancies between this drawing and site conditions immediately
4. Dimensions are in millimetres unless otherwise stated

Registered Office : Comprehensive Design Architects Limited
16 Moray Place EDINBURGH EH3 6DT
Registered in Scotland : SC311114

© Comprehensive Design Architects Ltd. All rights reserved

CONSTRUCTION (DESIGN AND MANAGEMENT) REGULATIONS 2015

This drawing is to be read in conjunction with CDA's Standard Hazard and Risk Assessment of architectural matters (CDM) series drawings.

Works to be carried out in accordance with the Construction Phase plan prepared by the Principal Contractor.

Rev	Date	Description	drwn	chkd
C	02.02.18	SERVICES AT NORTH CORNER OF SITE AMENDED	DF	DF
B	11.12.17	PARKING NUMBERS CORRECTED	DF	DF
A	08.12.17	PLOT 20 BOUNDARY AMENDED, PLOT 101 ADDED. DF SERVICES HATCH AMENDED, PLANT ROOM BENEATH PLOT 19 CLARIFIED. NUMBERS ADDED TO CAR PARKING SPACES.		DF

job no	dwg no	revision
E1338	(DPA)006	C

Comprehensive Design Architects

16 Moray Place Edinburgh EH3 6DT
T: 0131 225 1111 www.cda-group.co.uk

client
Places For People

key plan

project
Waterfront Avenue, Edinburgh

title
APPROVED DEVELOPMENT PLAN
FIFTH FLOOR PLOTS

date	scale	drawn by	checked by
20.10.17	1:500@A1	SA	DF

status
INFORMATION

job no	dwg no	revision
E1338	(DPA)006	C

DPA unique identifiers: MID115233 GRD FLOOR and MID115233 6TH FLOOR

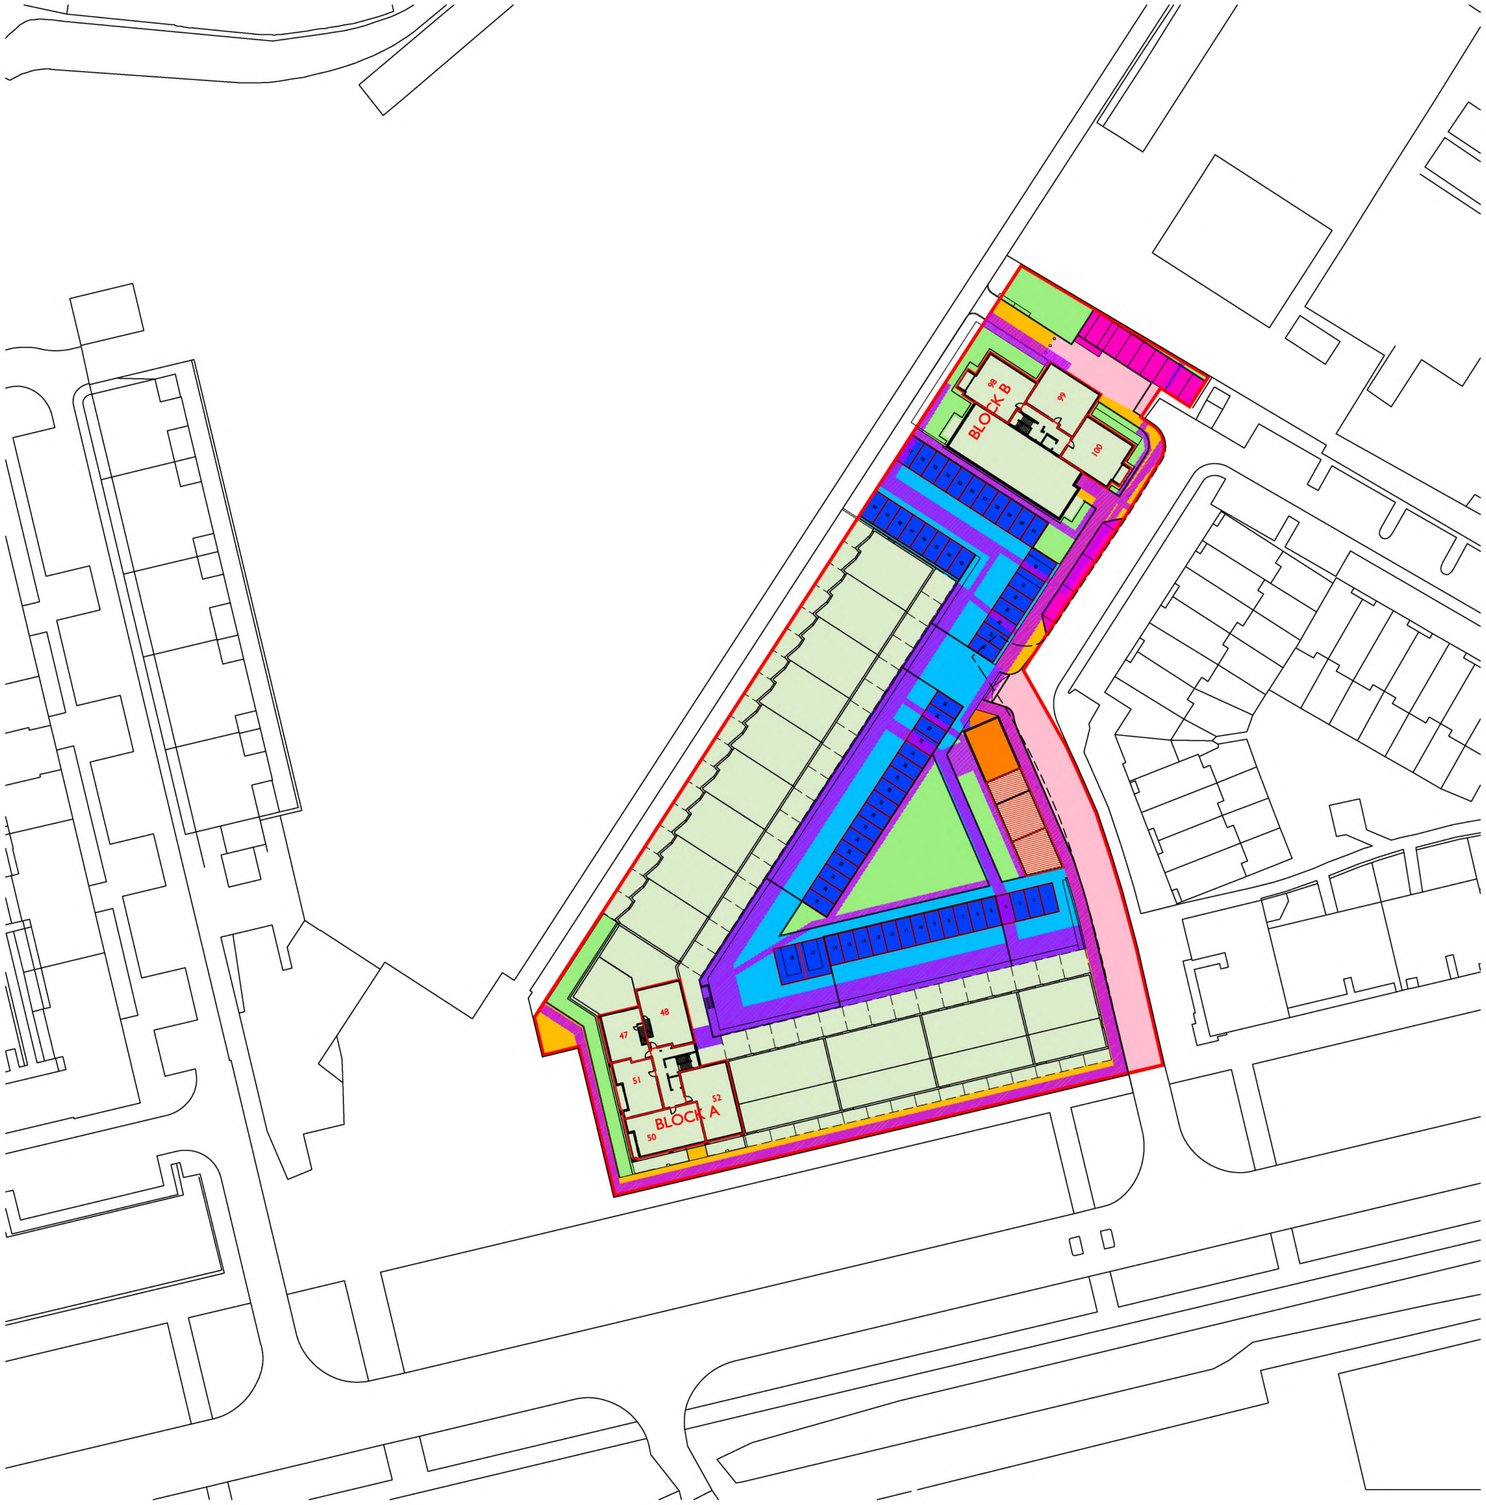

LEGEND

- FOOTPATHS TO BE ADOPTED
- ROADS TO BE ADOPTED
- PARKING TO BE ADOPTED
- BIN / CYCLE STORE
- COMMON GROUND
- PRIVATE ROADS AND PAVING
- PRIVATE PARKING
- PRIVATE PROPERTY
- PLANT ROOM
- SERVICES IN COMMON GROUND / AREA
- PLANT ROOM BELOW PRIVATE TERRACE
- PLOT BOUNDARIES

Notes

1. Do not scale off this drawing
2. Drawing to be read in conjunction with the specification and all relevant drawing information
3. Contractor to check all dimensions on site Comprehensive Design Architects to be advised of any discrepancies between this drawing and site conditions immediately
4. Dimensions are in millimetres unless otherwise stated

Registered Office : Comprehensive Design Architects Limited
16 Moray Place EDINBURGH EH3 6DT
Registered in Scotland : SC311114

© Comprehensive Design Architects Ltd. All rights reserved

CONSTRUCTION (DESIGN AND MANAGEMENT) REGULATIONS 2015

This drawing is to be read in conjunction with CDA's Standard Hazard and Risk Assessment of architectural matters (CDM) series drawings.

Works to be carried out in accordance with the Construction Phase plan prepared by the Principal Contractor.

Rev	Date	Description	drwn	chkd
C	02.02.18	SERVICES AT NORTH CORNER OF SITE AMENDED	DF	DF
B	11.12.17	PARKING NUMBERS CORRECTED	DF	DF
A	08.12.17	PLOT 20 BOUNDARY AMENDED. PLOT 101 ADDED. DF SERVICES HATCH AMENDED. PLANT ROOM BENEATH PLOT 19 CLARIFIED. NUMBERS ADDED TO CAR PARKING SPACES.		DF

job no E1338 | dwg no (DPA)007 | revision C

Comprehensive Design Architects

16 Moray Place Edinburgh EH3 6DT
T: 0131 225 1111 www.cda-group.co.uk

client
Places For People

key plan

project
Waterfront Avenue, Edinburgh

title
APPROVED DEVELOPMENT PLAN
SIXTH FLOOR PLOTS

date	scale	drawn by	checked by
20.10.17	1:500@A1	SA	DF

status
INFORMATION

job no E1338 | dwg no (DPA)007 | revision C