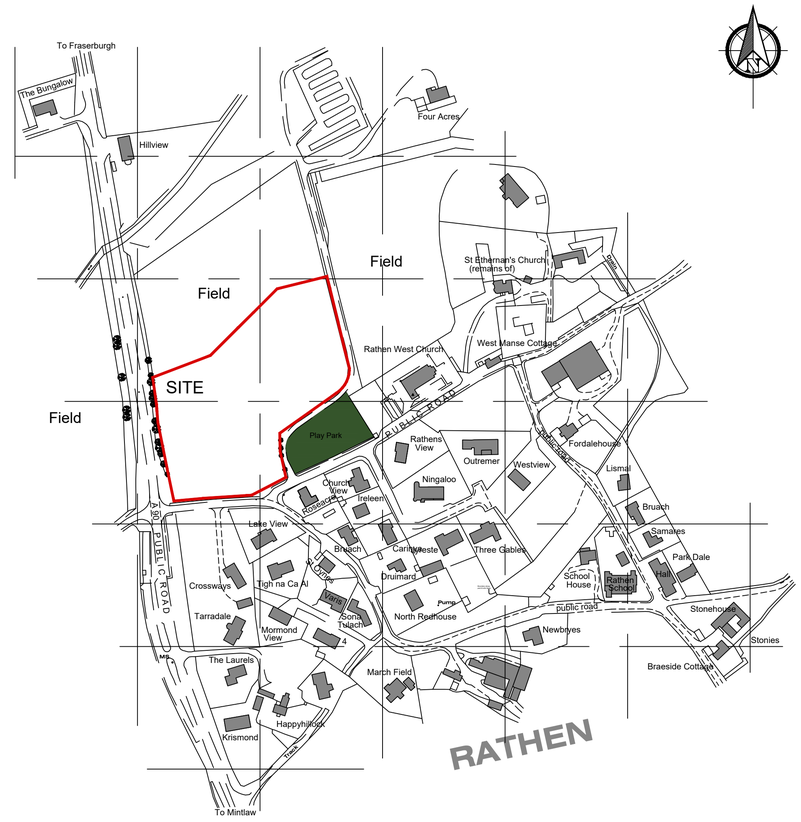

Location Plan : Scale 1 : 2500

The development registered under title ABN131048 and plots 1 to 16 within have been DPA approved by:

D MacDonald 19/10/2021

David MacDonald (DPA Officer)

REV:	DESCRIPTION:	BY:	DATE:

Ecotech Architecture
Office 26
Fraserburgh Business Centre
South Harbour Road
Fraserburgh
AB43 9TN
liam@ecotecharchitecture.co.uk

CLIENT: Colaren Homes

SITE: Rathen, Fraserburgh

TITLE: Site Plan & Location Plan

SCALE AT A1:	DATE:	DRAWN:
1:500, 1:2500	09/01/2022	LR
PROJECT NO:	DRAWING NO:	REVISION:
RAT	D01	1