The Development registered under title REN136441 and Plots 1 to 28 and Plots 34 to 49 within have been DPA Approved by:

I MacLaren – 5th February 2016

Iain MacLaren (DPA Officer)

H6 — Development Reference for Adjacent Housing Future Development	Proposed Foul Sewer Manhole
Gas Governer	Proposed Storm Sewer Manhole
Sewer Wayleave	Proposed Foul Disconnector
Substation	Proposed Storm Disconnector
Electric/Gas/Water Wayleave	Barrier Free Entrance
Adoptable Service Strip	Proposed Street Lighting Furniture
Proposed Gully	Vehicle Crossing Point
Slopes	Retaining Wall / Slab on edge
Denotes Plot Boundary	Plot 20 & 21 Common Footpath
	Plot 28, 29 & 30 Common Footpath
	Plot 28, 29 & 30 Parking Court 1/3 Share

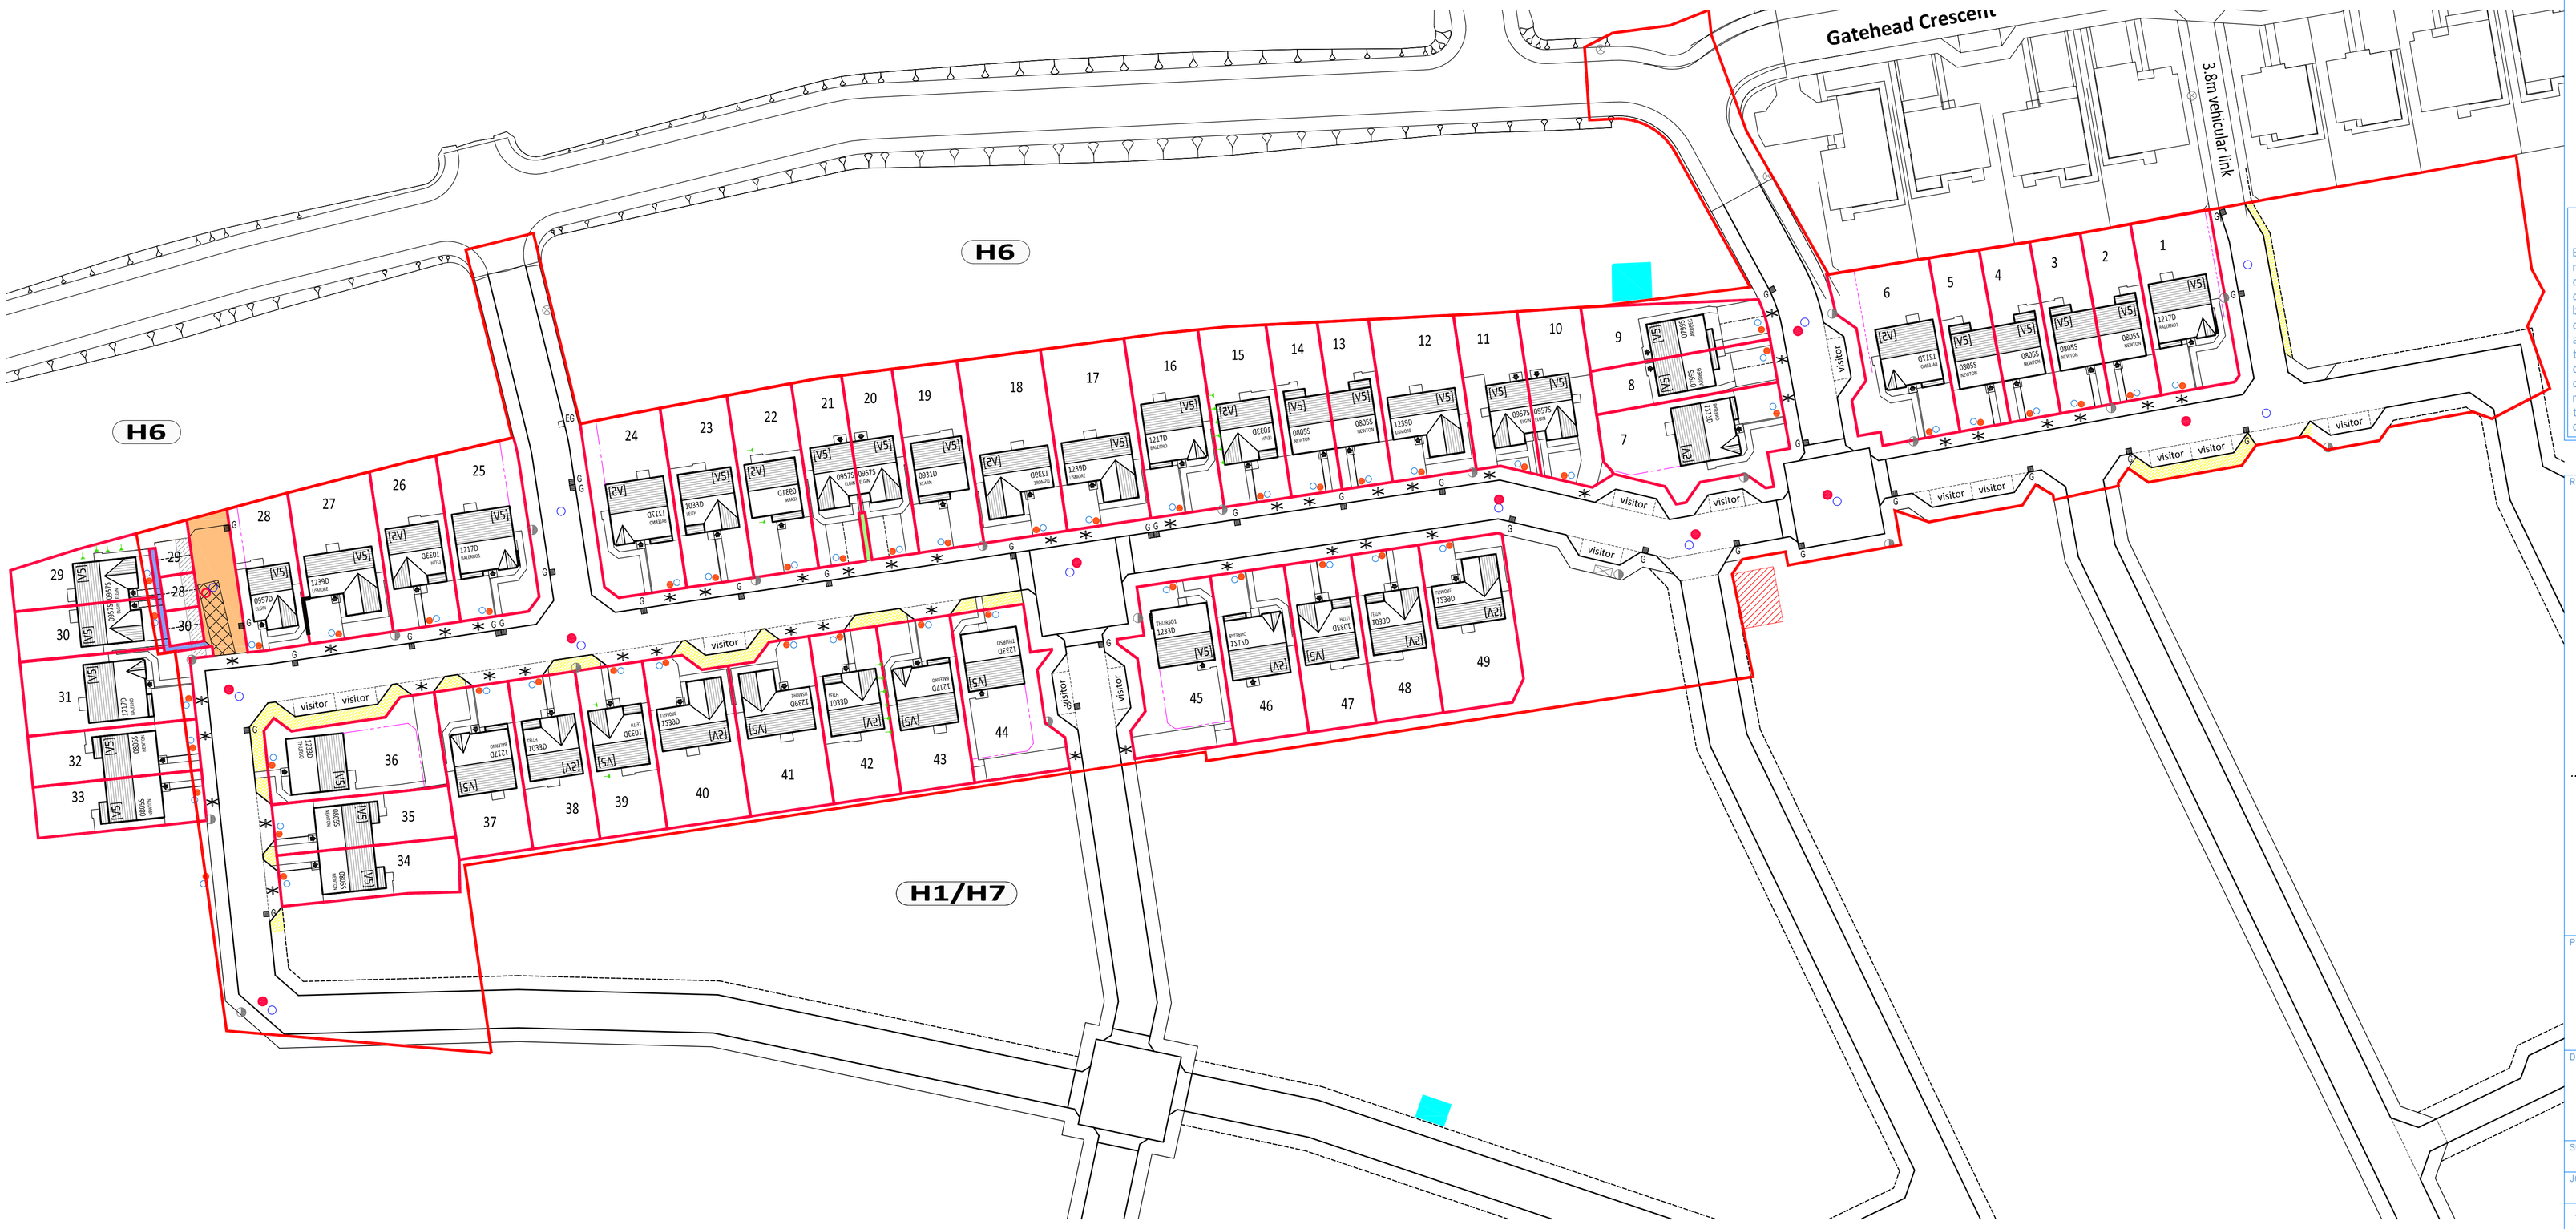

NOTES

N

WARNING TO HOUSE-PURCHASERS
Property Misdescriptions Act 1991

Buyers are warned that this is a working drawing & is not intended to be treated as descriptive material describing, in relation to any particular property or development, any of the Specified Matters prescribed by any Order made under the above Act. The contents of this drawing may be subject to change at any time & alterations & variations can occur during the progress of the works without revision of the drawing. Consequently the layout, form, content & dimensions of the finished construction may differ materially from those shown. Nor do the contents of this drawing constitute a contract, part of any contract or a warranty.

REVISIONS

...

PROJECT TITLE

BISHOPTON
H1 & H7
R.O.F. PHASE 1
[Renfrewshire Council]

DRAWING TITLE

Composite Layout
Phase 1
Plots 1-49

SCALE	DATE	DRAWN
1:500 @ A1	February 2016	SF
JOB NUMBER	DWG REFERENCE	REVISION
	300	

PERSIMMON HOMES WEST SCOTLAND

180 Findochty Street
Garthamlock
Glasgow, G33 5EP
Telephone 0141-766 2600
Facsimile 0141-766 2605