


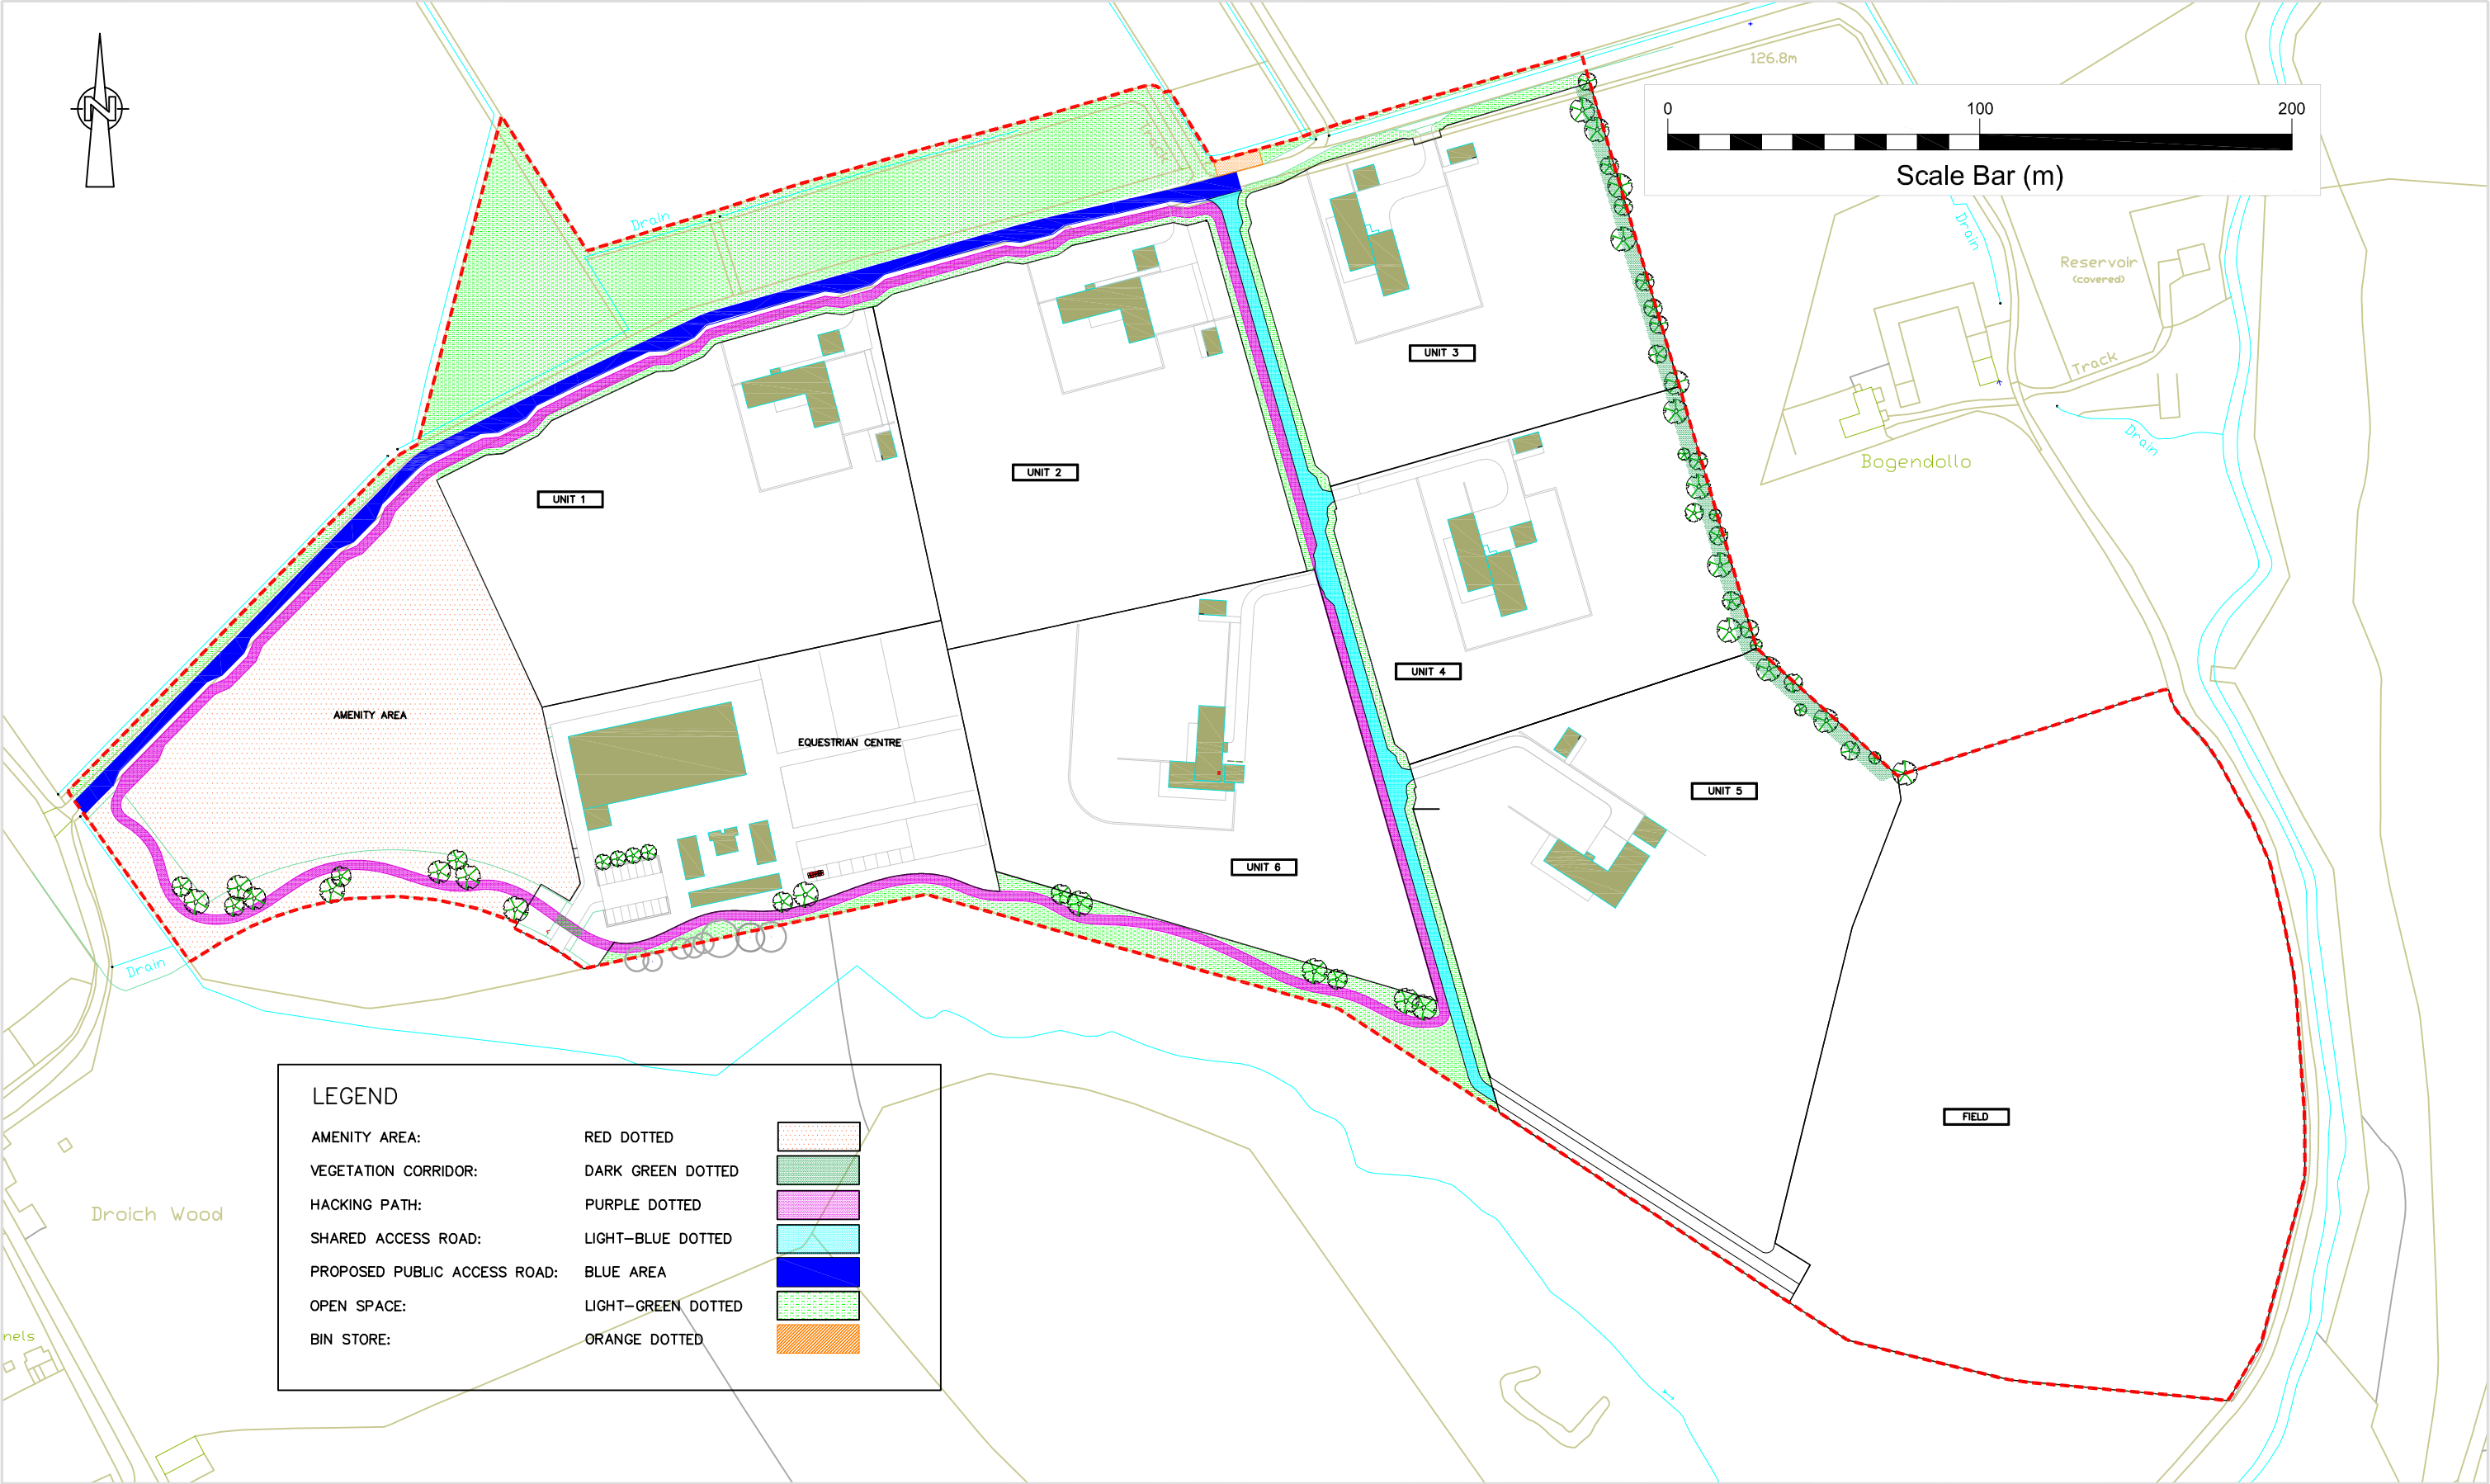

LEGEND

AMENITY AREA:
VEGETATION CORRIDOR:
HACKING PATH:
SHARED ACCESS ROAD:
PROPOSED PUBLIC ACCESS ROAD:
OPEN SPACE:
BIN STORE:

RED DOTTED
DARK GREEN DOTTED
PURPLE DOTTED
LIGHT-BLUE DOTTED
BLUE AREA
LIGHT-GREEN DOTTED
ORANGE DOTTED


Notes
1. Plot dimensions/areas are based on OS Mastermap data, not site surveyed, therefore may not accurately represent existing boundary features.

The development registered under title KNC29475 and plots 1 to 6 and field within have been DPA approved by:
D MacDonald - 08/12/2020
David MacDonald (DPA Officer)



Granite City Surveys Ltd.
Land Surveying, Setting Out,
Elevational Surveys, Legal Title Surveys
Chattan Mews Offices,
18 Chattan Place,
Aberdeen AB10 6RD
Tel: 01224 864263
email: info@GraniteCitySurveys.co.uk
www.GraniteCitySurveys.co.uk

Project No:	GCS5927	Project:	FASQUE ESTATE FETTERCAIRN, ABERDEENSHIRE
Drawn by:	A.BRYCE	Drawing Title:	DEED OF CONDITIONS LAYOUT PLAN
Checked by:		Client:	FASQUE ESTATE
Drawing No:	T-01		
Scale:	1:2000 at A3		
Date:	NOV 2019		

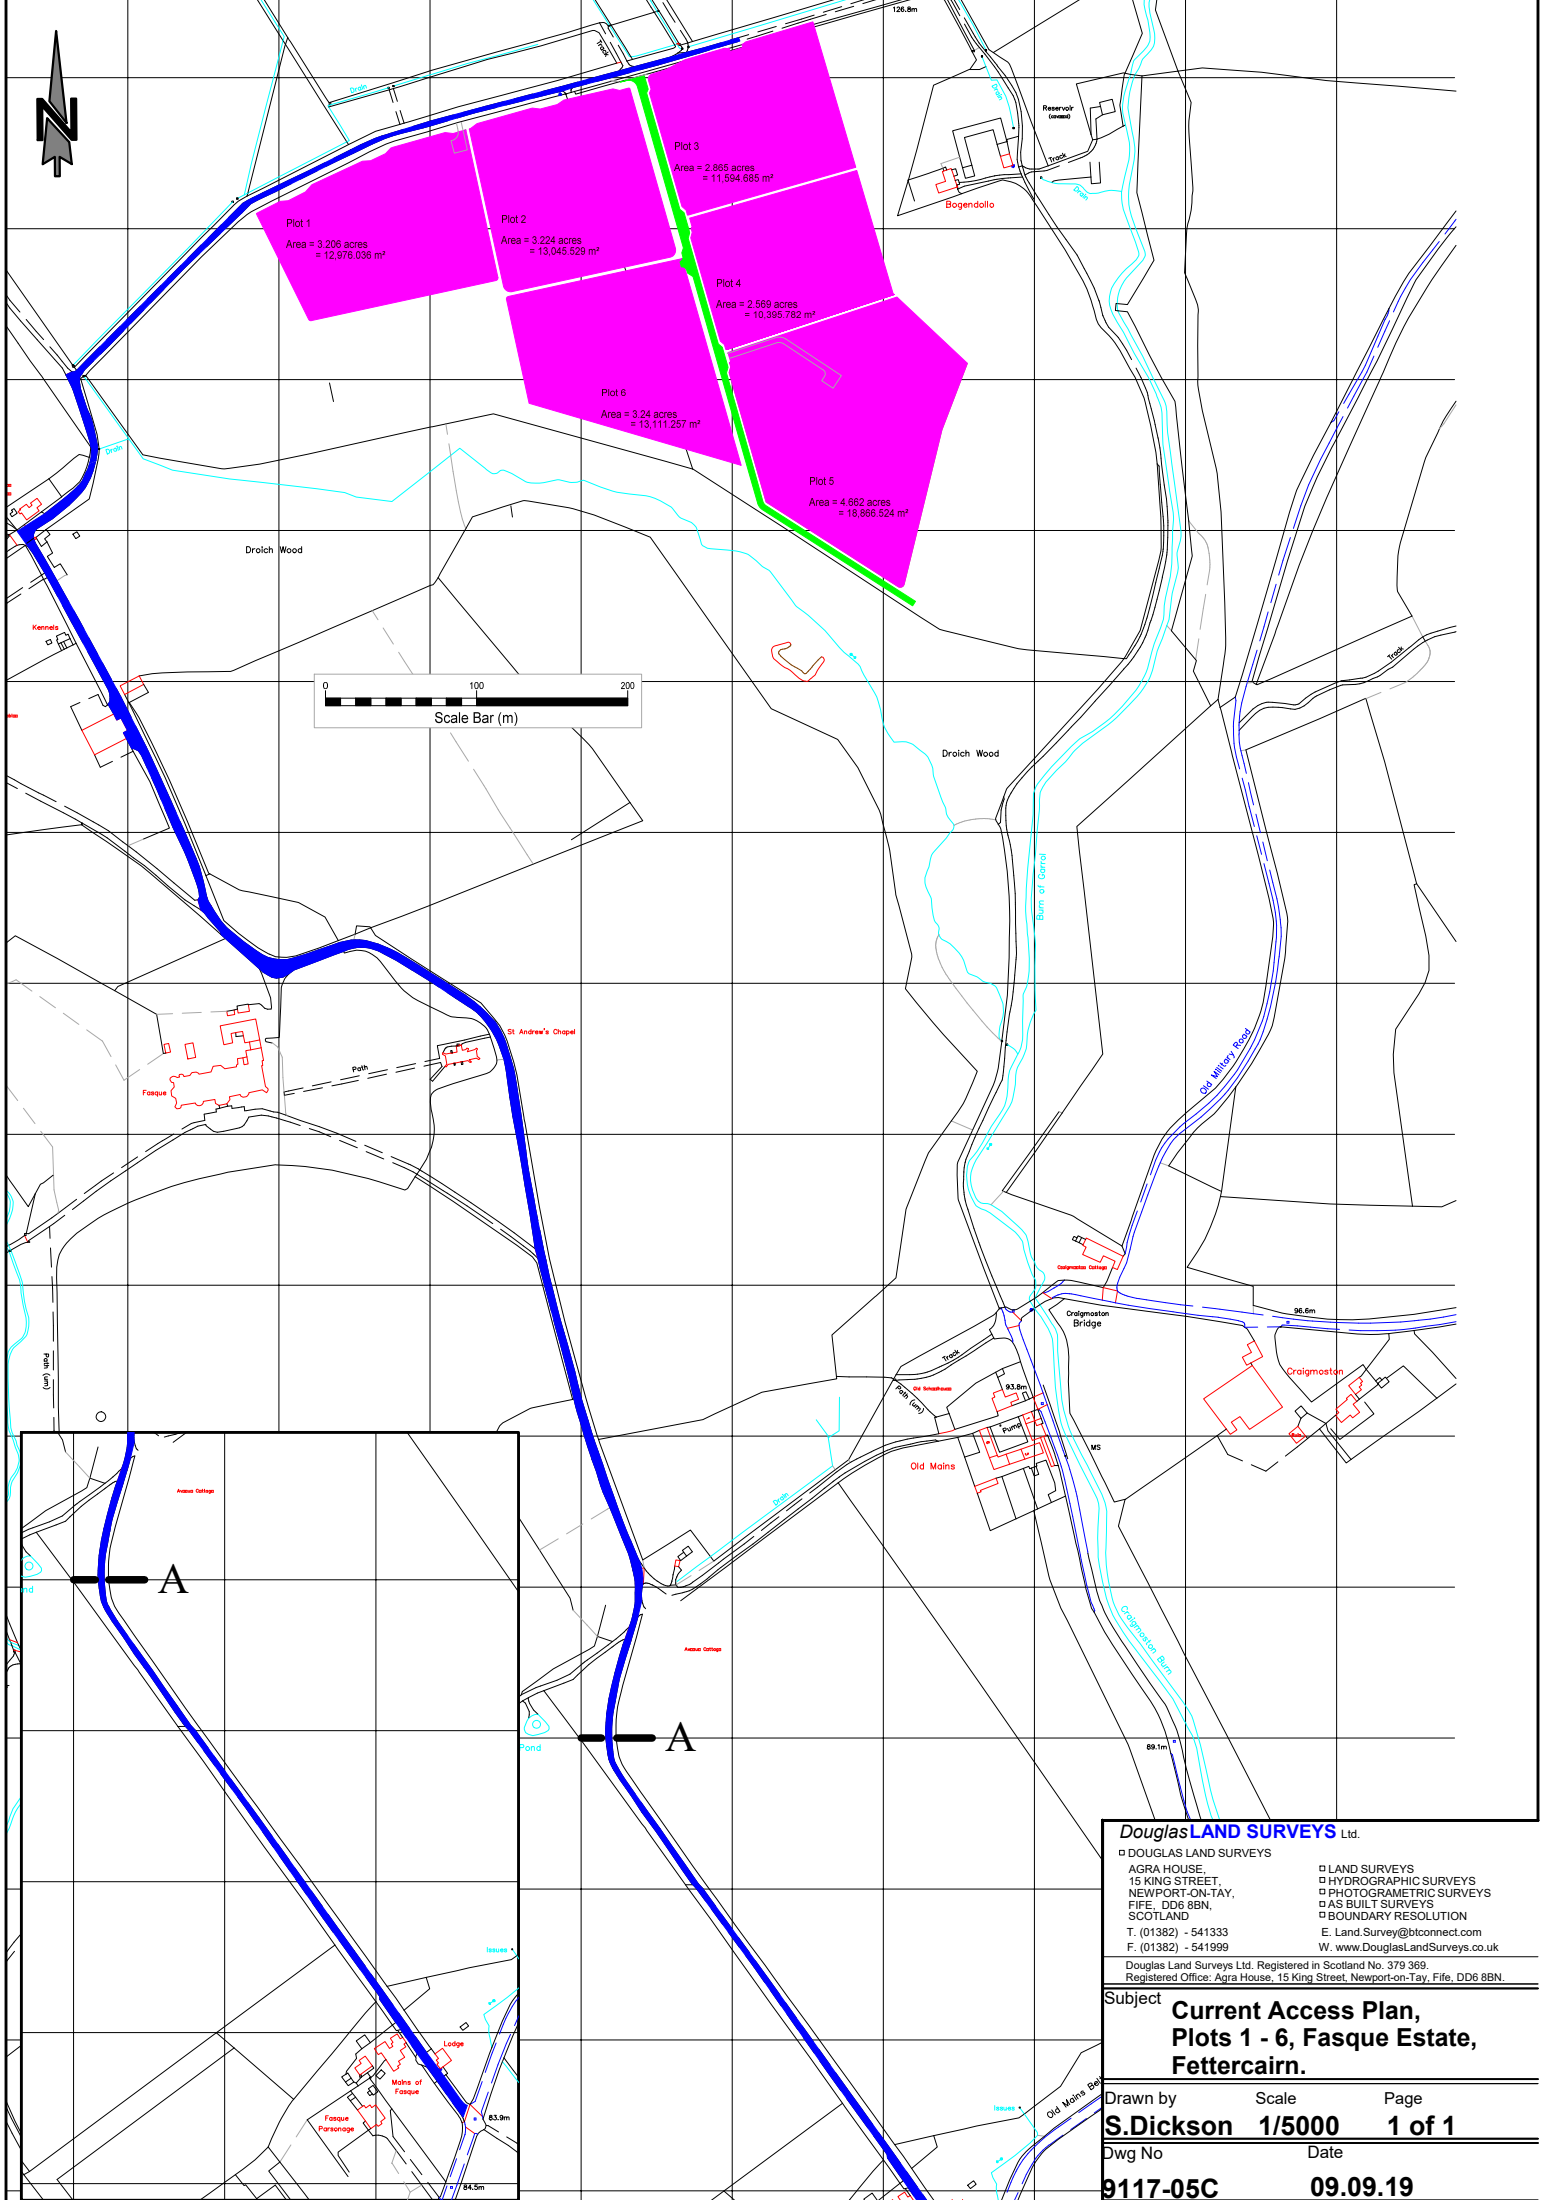

Douglas LAND SURVEYS Ltd.

DOUGLAS LAND SURVEYS

AGRA HOUSE,
15 KING STREET,
NEWPORT-ON-TAY,
FIFE, DD6 8BN,
SCOTLAND

T. (01382) - 541333
F. (01382) - 541999


LAND SURVEYS
HYDROGRAPHIC SURVEYS
PHOTOGRAMMETRIC SURVEYS
AS BUILT SURVEYS
BOUNDARY RESOLUTION

E. Land.Survey@btconnect.com
W. www.DouglasLandSurveys.co.uk

Douglas Land Surveys Ltd. Registered in Scotland No. 379 369.
Registered Office: Agra House, 15 King Street, Newport-on-Tay, Fife, DD6 8BN.

Subject **Current Access Plan,
Plots 1 - 6, Fasque Estate,
Fettercairn.**

Drawn by	Scale	Page
S.Dickson	1/5000	1 of 1
Dwg No	Date	
9117-05C	09.09.19	

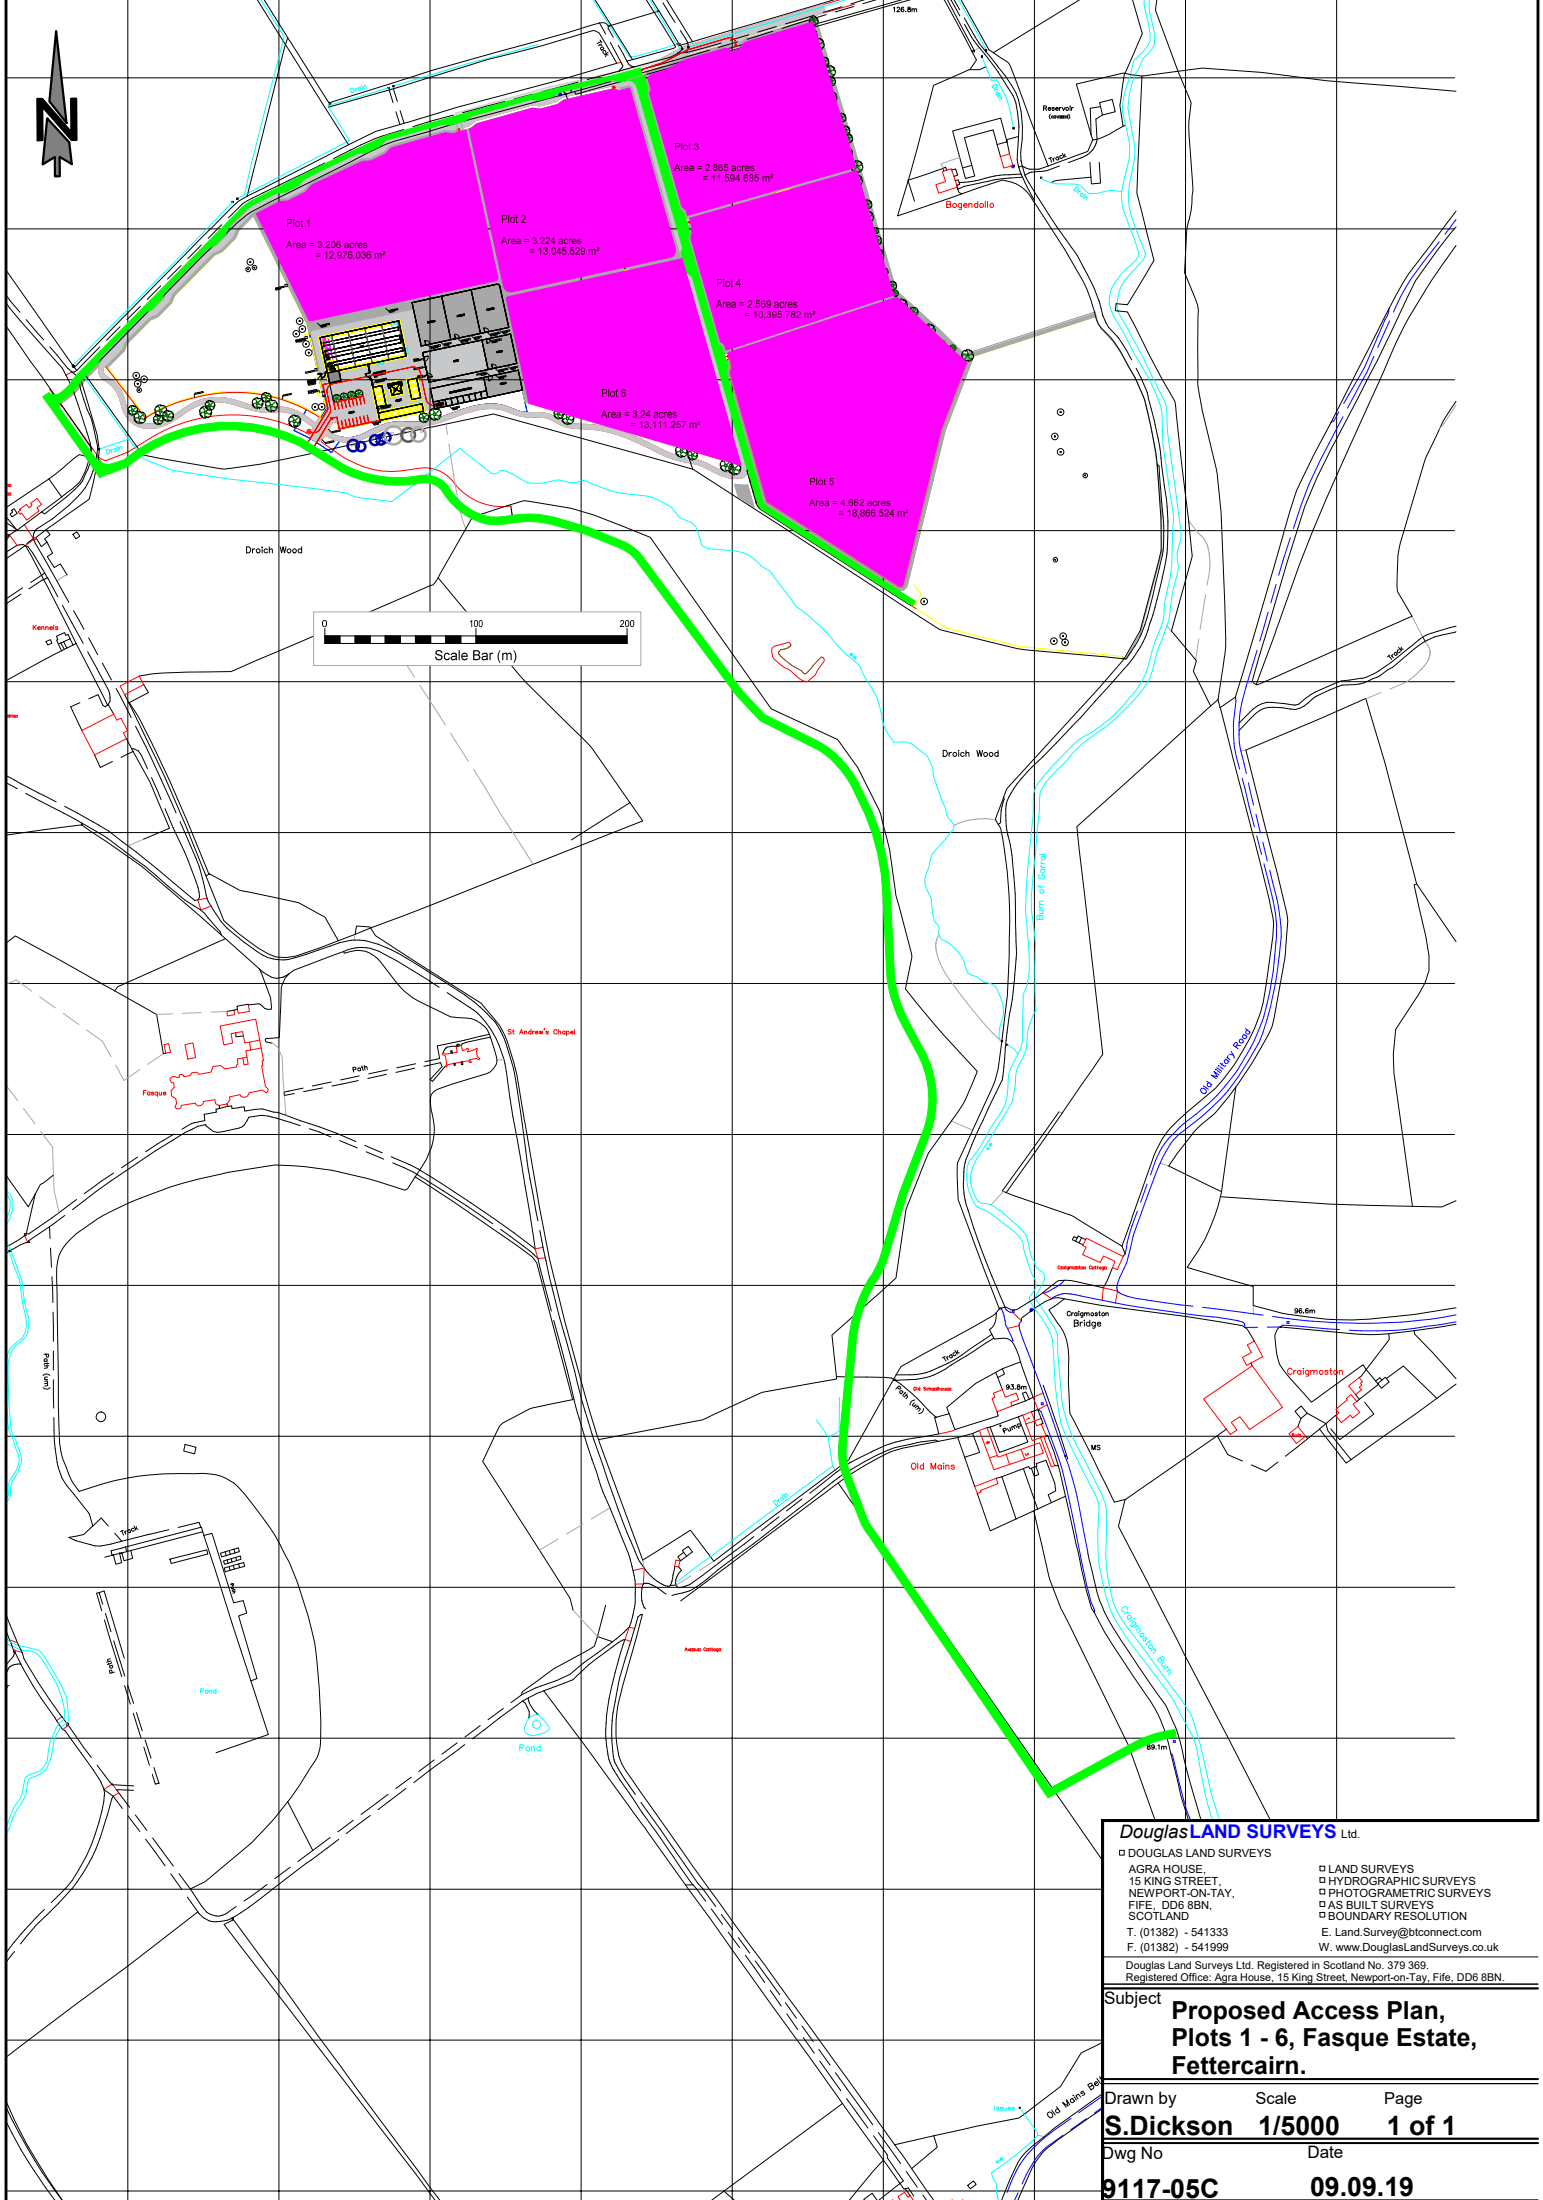

DouglasLAND SURVEYS Ltd.

DOUGLAS LAND SURVEYS

AGRA HOUSE,
15 KING STREET,
NEWPORT-ON-TAY,
FIFE, DD6 8BN,
SCOTLAND

T. (01382) - 541333
F. (01382) - 541999

LAND SURVEYS
HYDROGRAPHIC SURVEYS
PHOTOGRAMMETRIC SURVEYS
AS BUILT SURVEYS
BOUNDARY RESOLUTION

E. Land.Survey@btconnect.com
W. www.DouglasLandSurveys.co.uk

Douglas Land Surveys Ltd. Registered in Scotland No. 379 369.
Registered Office: Agra House, 15 King Street, Newport-on-Tay, Fife, DD6 8BN.

Subject **Proposed Access Plan,
Plots 1 - 6, Fasque Estate,
Fettercairn.**

Drawn by	Scale	Page
S.Dickson	1/5000	1 of 1
Dwg No	Date	
9117-05C	09.09.19	



Zone 5 & 6

**Construction & Agricultral
Traffic Access Route**



Public Road



Estate Road



DouglasLAND SURVEYS Ltd.

DOUGLAS LAND SURVEYS

AGRA HOUSE
15 KING STREET,
NEWPORT-ON-TAY,
FIFE, DD6 8BN,
SCOTLAND
T: (01382) - 541333
F: (01382) - 541999


LAND SURVEYS
HYDROGRAPHIC SURVEYS
PHOTOGRAMMETRIC SURVEYS
AS BUILT SURVEYS
BOUNDARY RESOLUTION
E: Land.Survey@btconnect.com
W: www.DouglasLandSurveys.co.uk

Douglas Land Surveys Ltd. Registered in Scotland No. 379 369.
Registered Office: Agra House, 15 King Street, Newport-on-Tay, Fife, DD6 8BN.

Subject

**Construction & Agricultral
Traffic - Zone 5 & 6
Fasque Estate**

Drawn by	Scale	Page
S.Dickson	1/5000	1 of 1
Dwg No	Date	
9117-05BA	22.08.19	

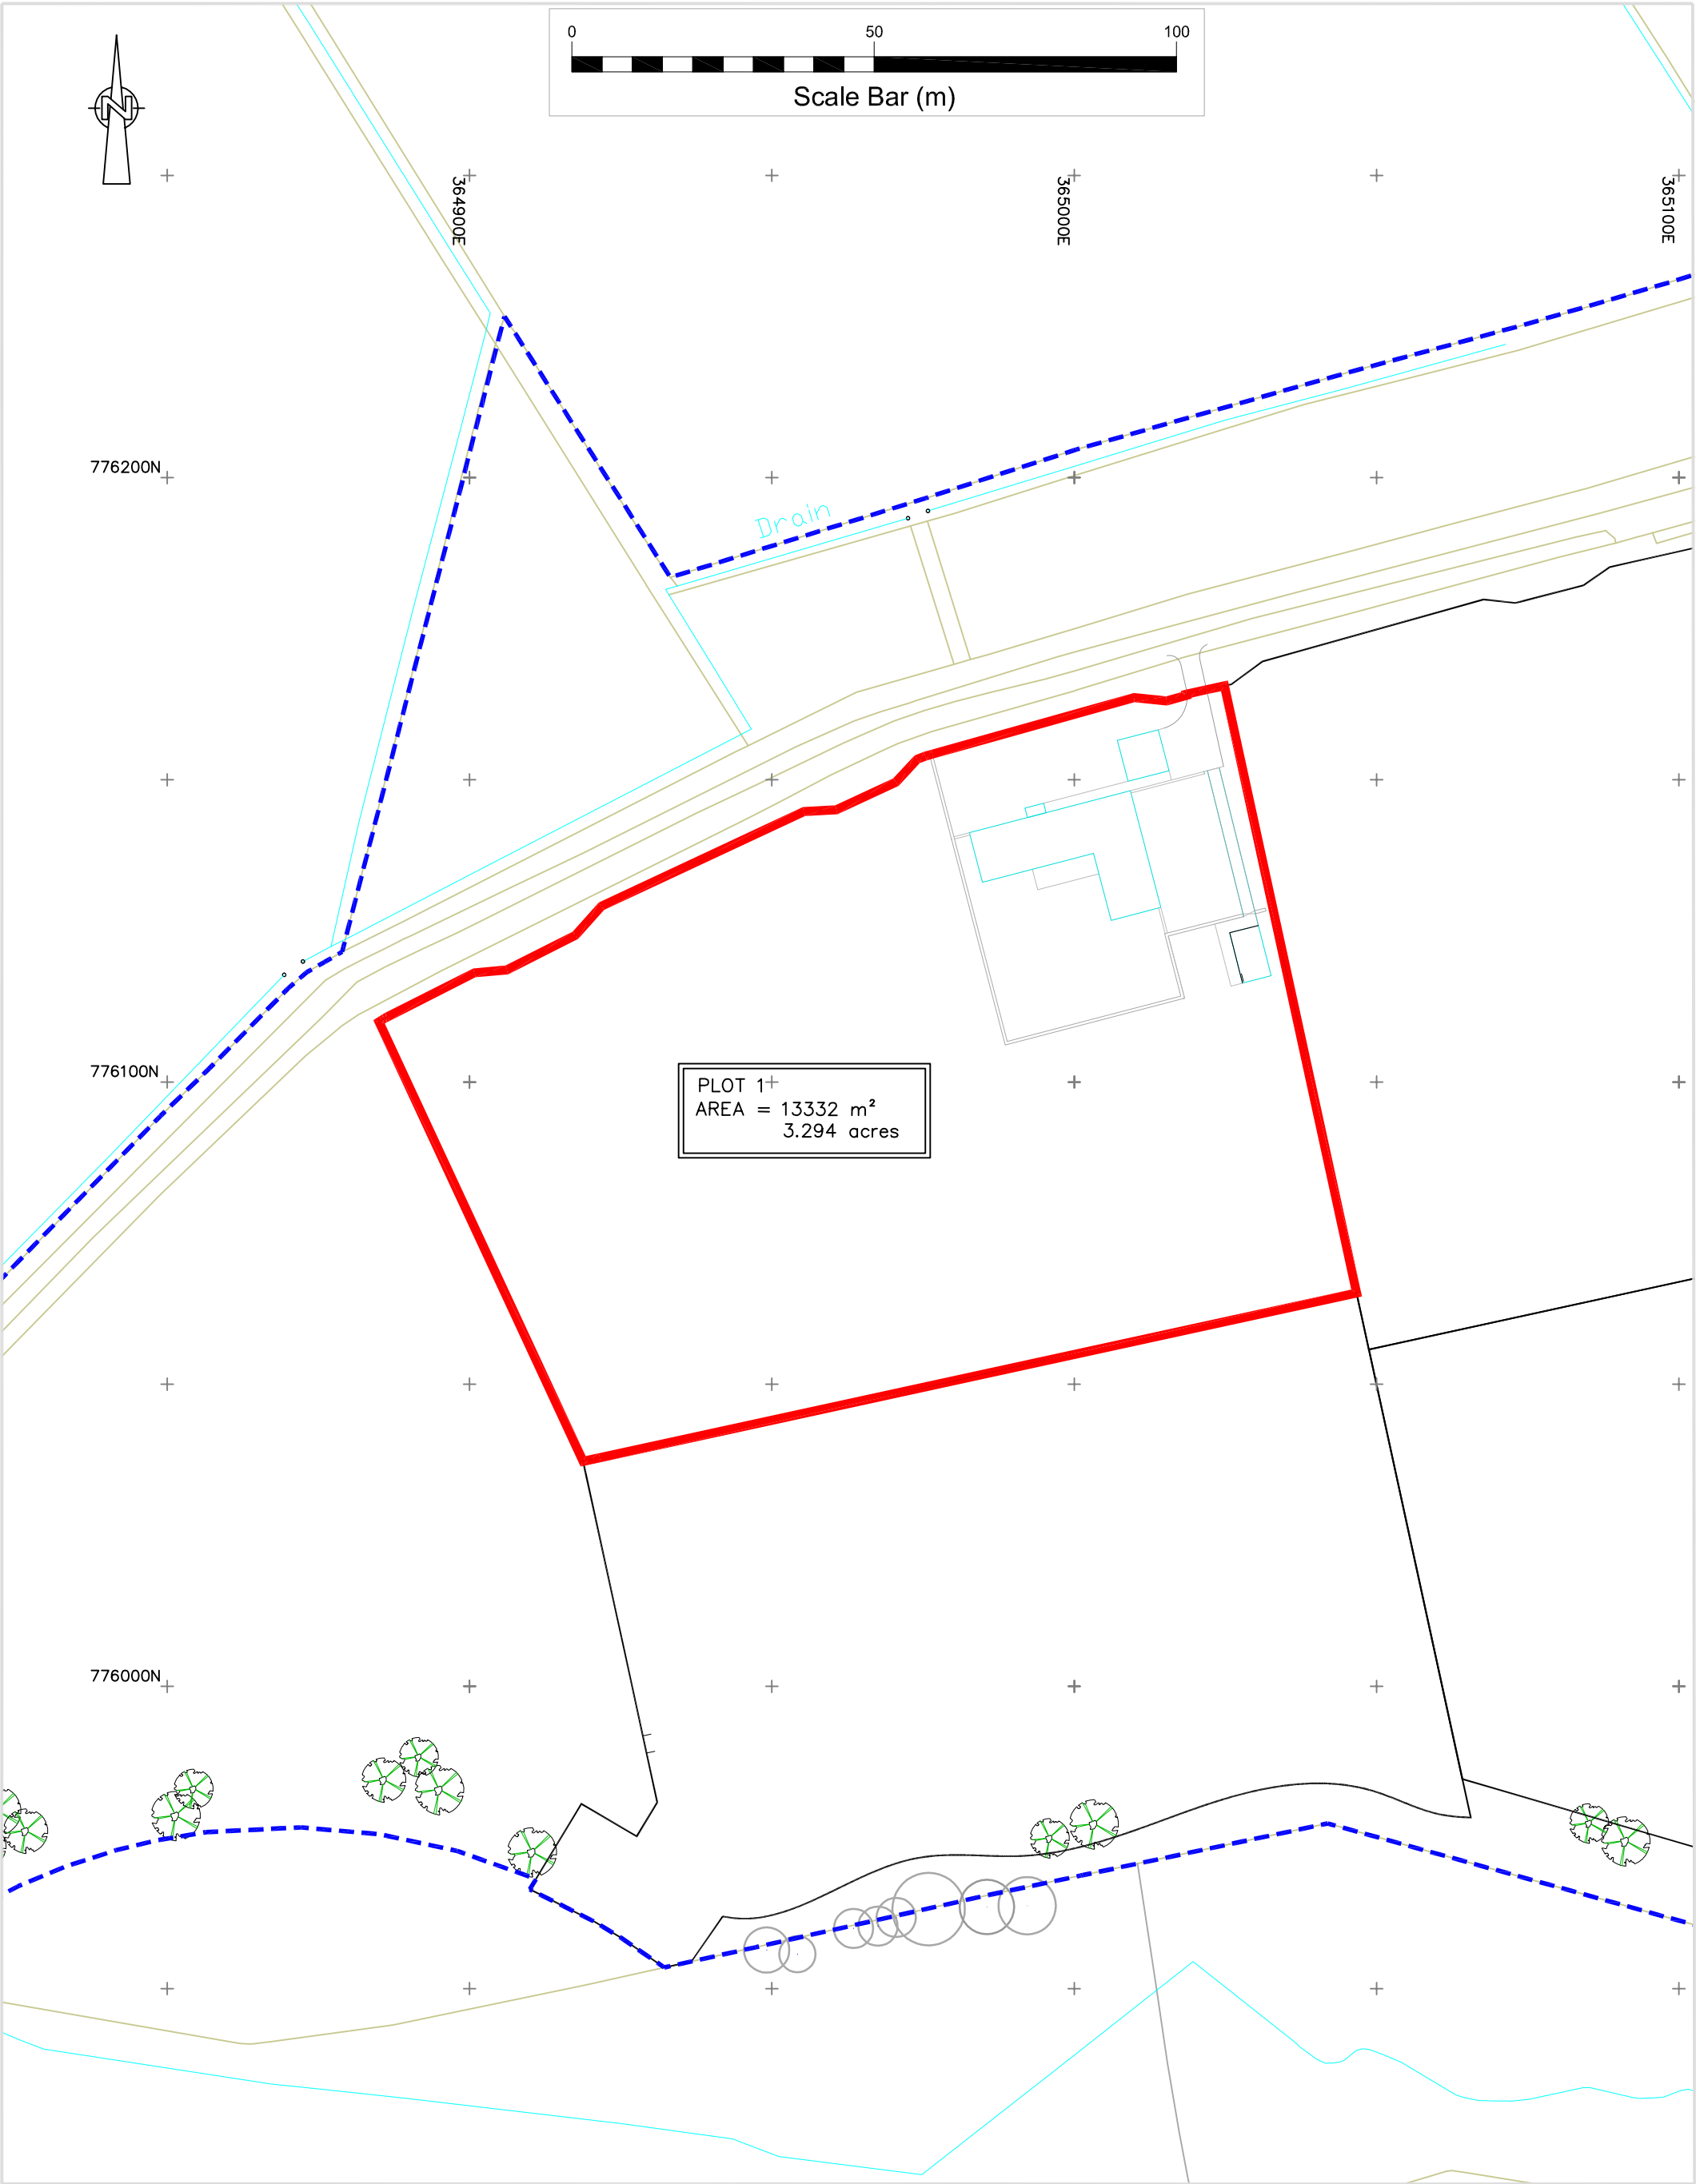

PLOT 1+
AREA = 13332 m²
3.294 acres




**Granite City
Surveys Ltd.**

Land Surveying, Setting Out,
Elevational Surveys, Legal Title Surveys

Chattan Mens Offices
18 Chattan Place
Aberdeen AB10 6RD
Tel: 01224 864263 Fax: 01224 864264
email: info@GraniteCitySurveys.co.uk
www.GraniteCitySurveys.co.uk

Project: PROPOSED DEVELOPMENT AT FASQUE ESTATE FETTERCAIRN, ABERDEENSHIRE			
Drawing Title: TITLE PLAN - PLOT 2			
Client: FASQUE ESTATE			
Project No:	GCS 5927	Drawing No:	TP-02
Drawn by:	A.BRYCE	Checked by:	
Scale:	1:1000 at A3	Date:	FEB 2020

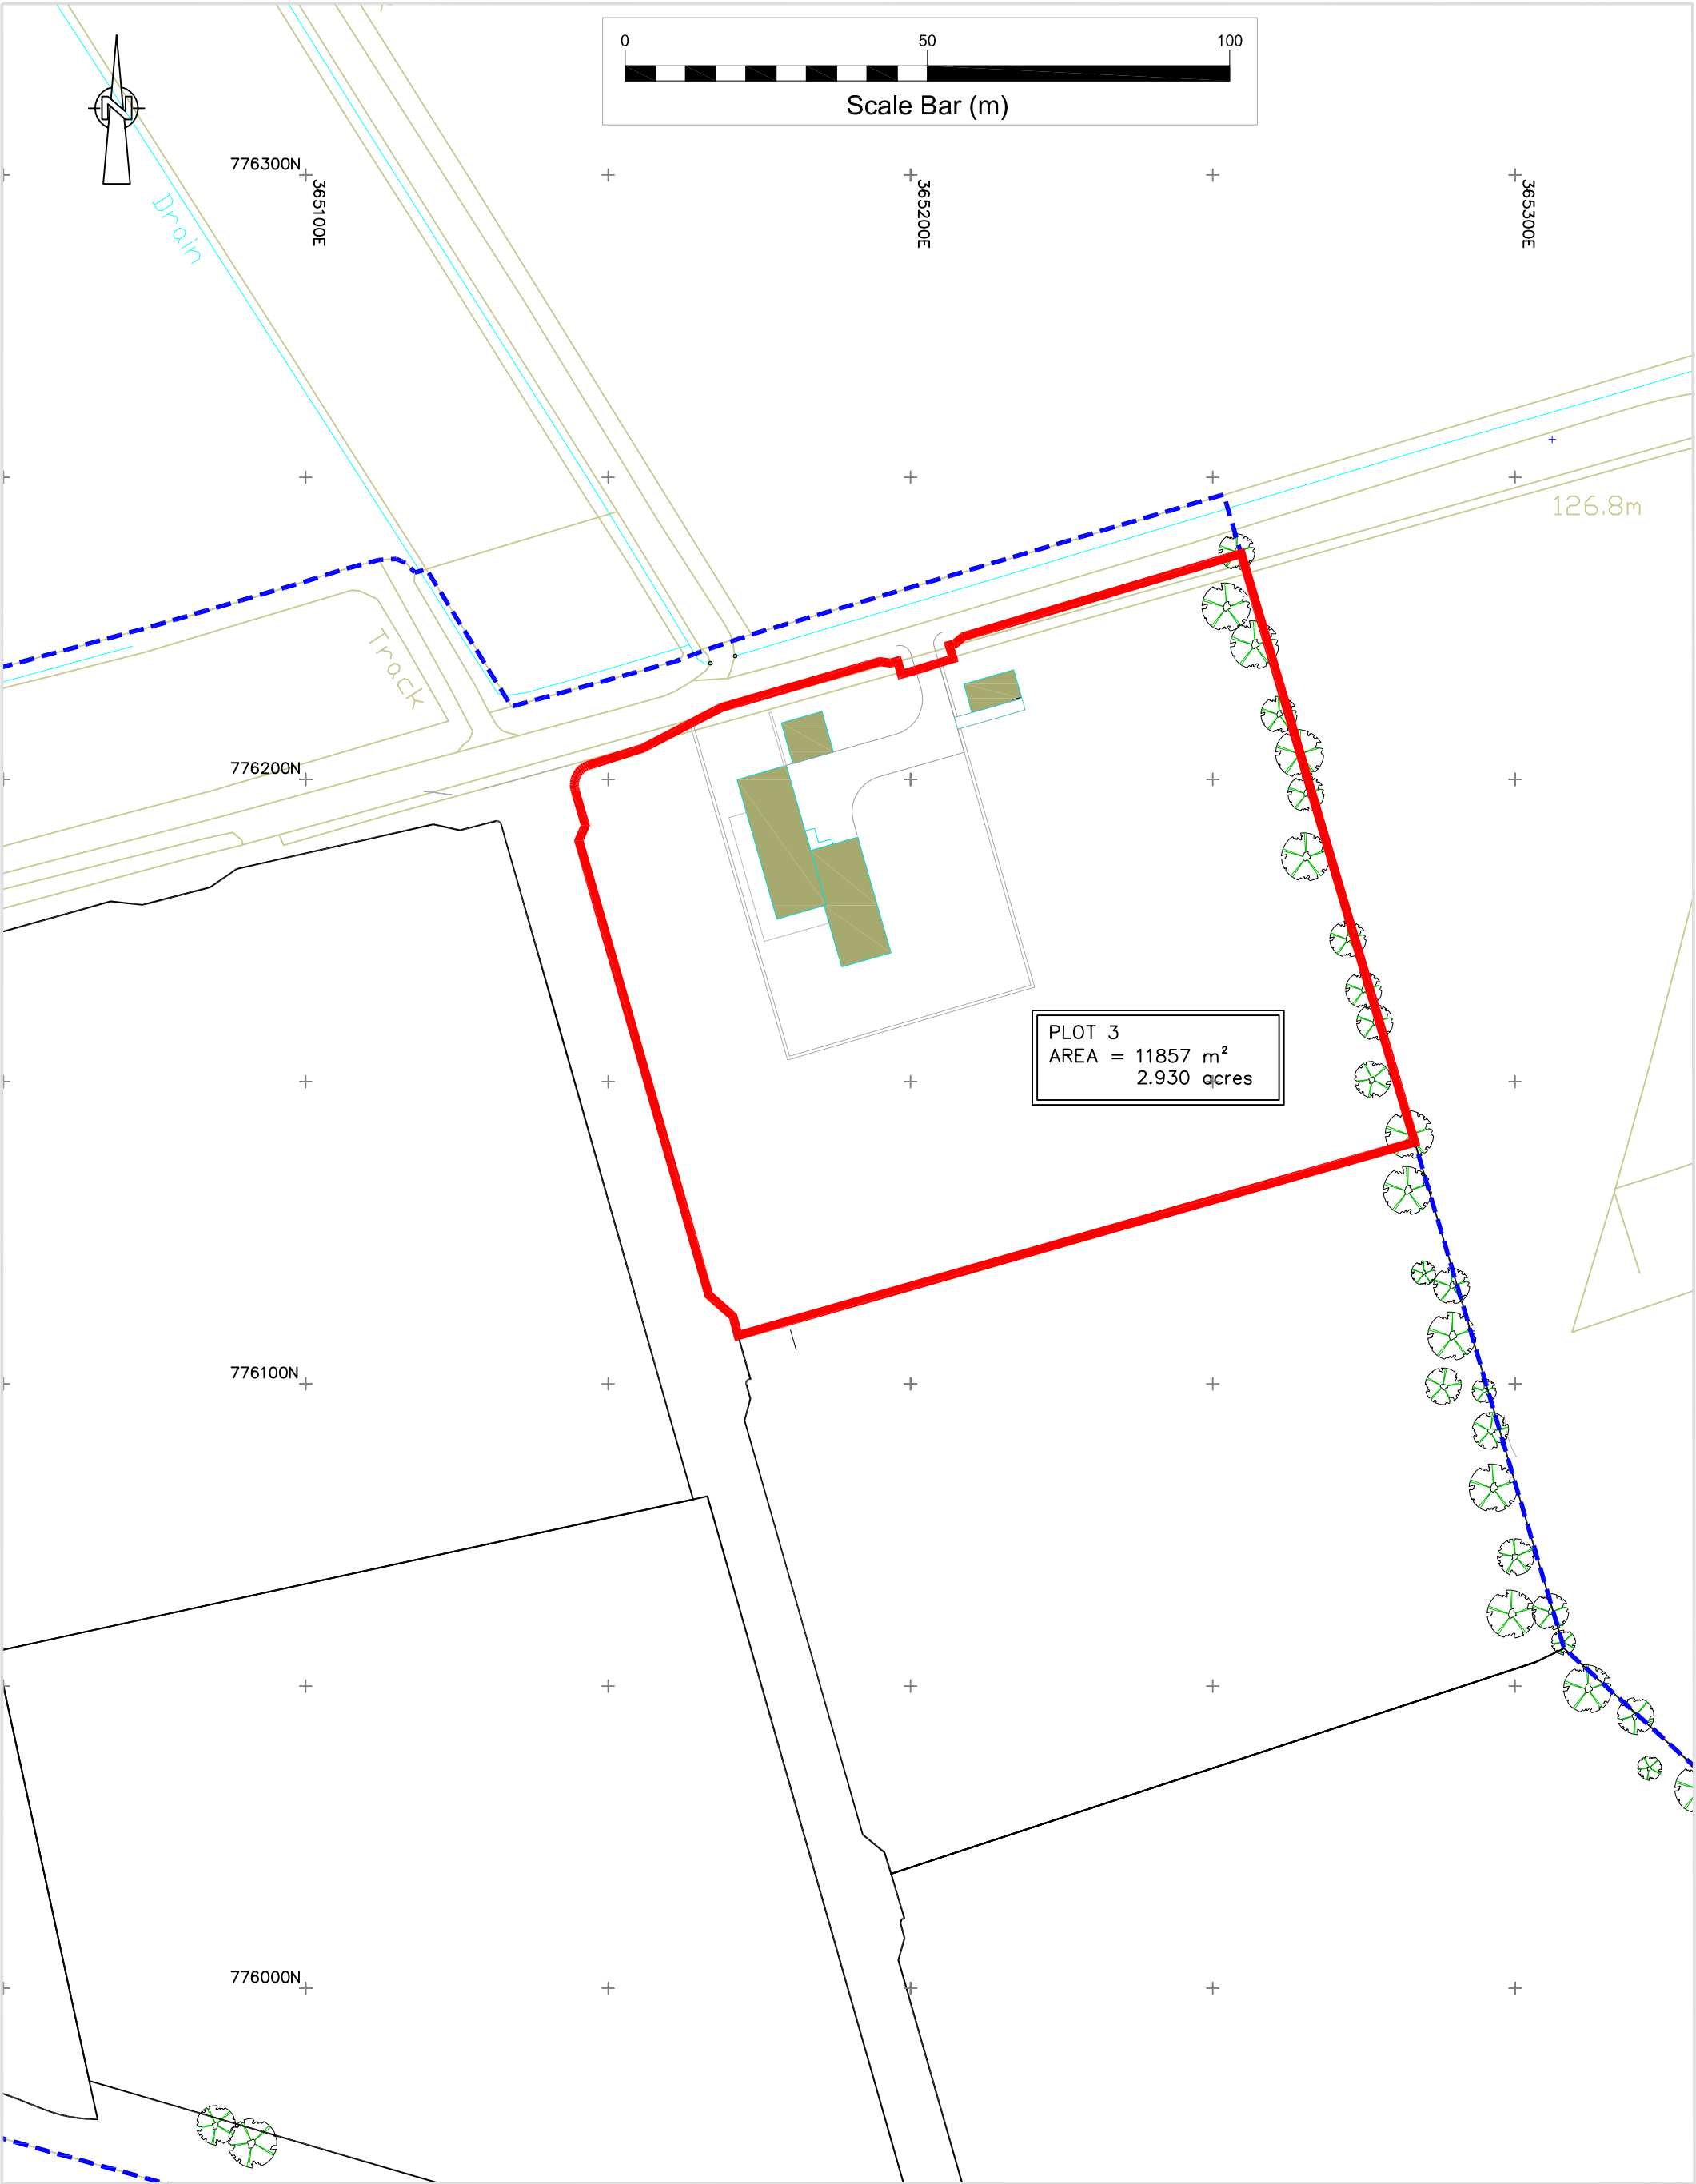


**Granite City
Surveys Ltd.**

Land Surveying, Setting Out,
Elevational Surveys, Legal Title Surveys

Chattan Mens Offices
18 Chattan Place
Aberdeen AB10 6RD
Tel: 01224 864263 Fax: 01224 864264
email: info@GraniteCitySurveys.co.uk
www.GraniteCitySurveys.co.uk

Project: PROPOSED DEVELOPMENT AT FASQUE ESTATE FETTERCAIRN, ABERDEENSHIRE			
Drawing Title: TITLE PLAN - PLOT 3			
Client: FASQUE ESTATE			
Project No:	GCS 5927	Drawing No:	TP-03
Drawn by:	A.BRYCE	Checked by:	
Scale:	1:1000 at A3	Date:	FEB 2020

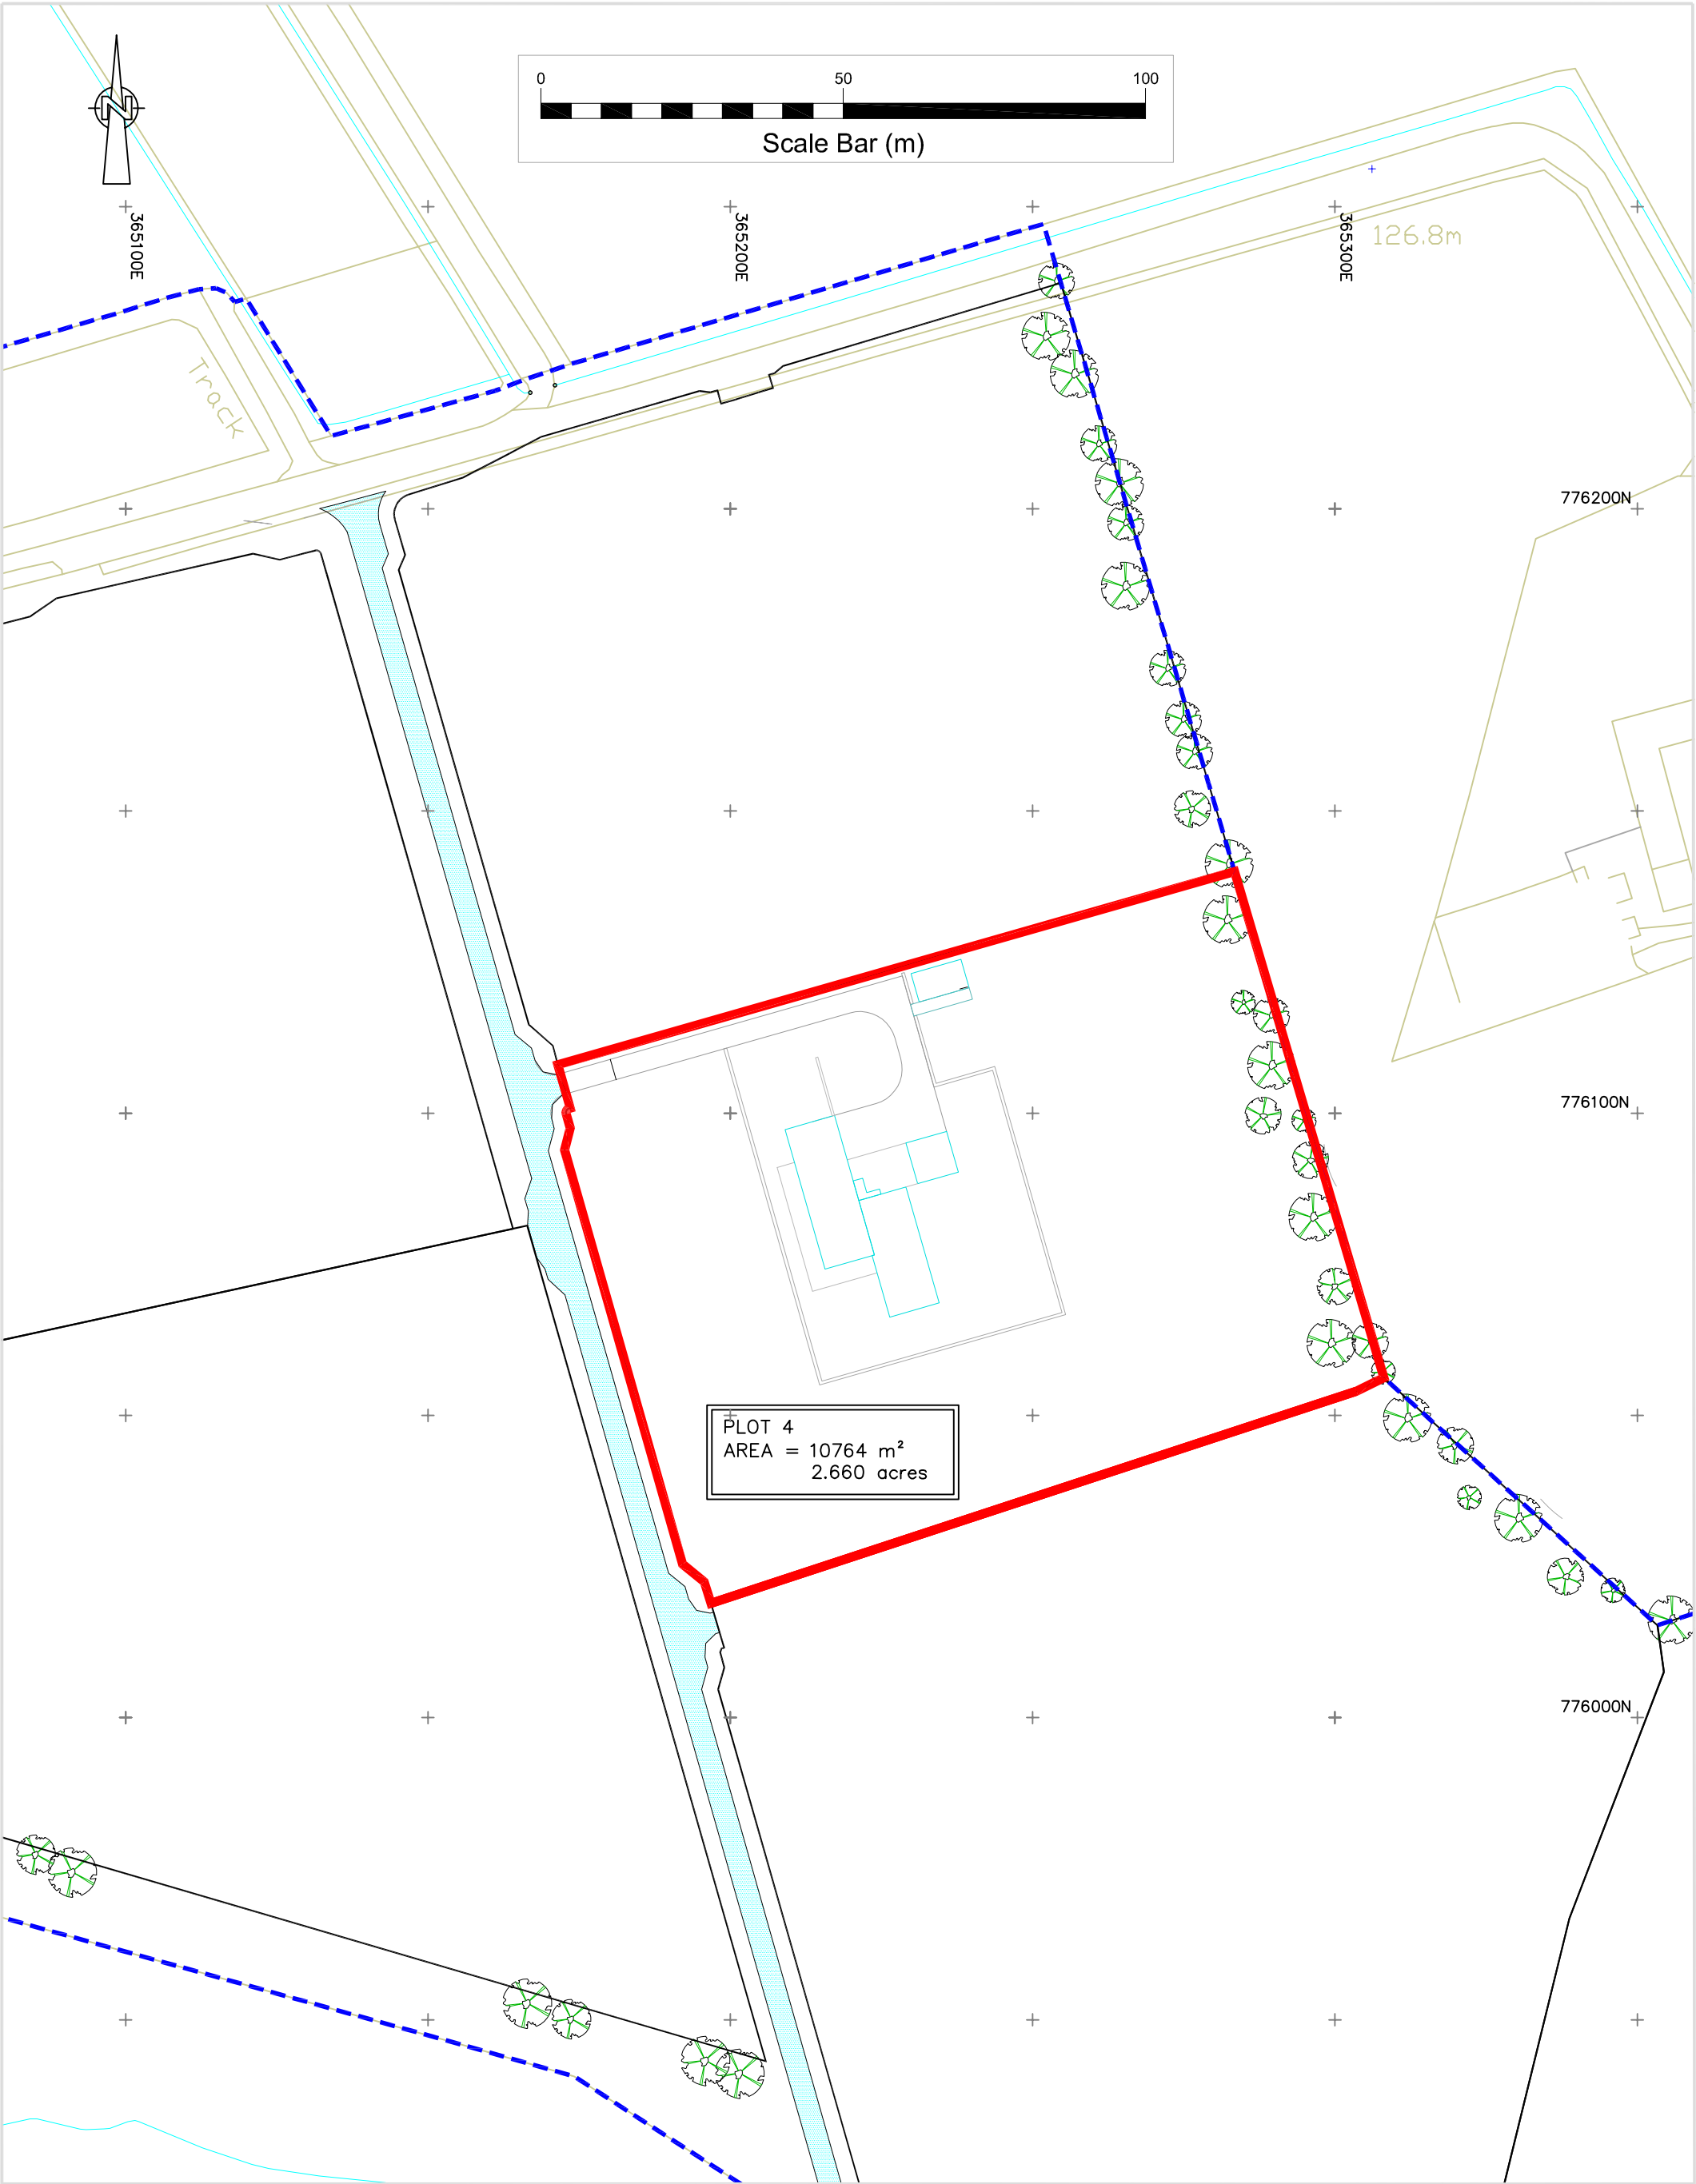

**Granite City
Surveys Ltd.**

Land Surveying, Setting Out,
Elevational Surveys, Legal Title Surveys

Chattan Mens Offices
18 Chattan Place
Aberdeen AB10 6RD
Tel: 01224 864263 Fax: 01224 864264
email: info@GraniteCitySurveys.co.uk
www.GraniteCitySurveys.co.uk

Project: PROPOSED DEVELOPMENT AT FASQUE ESTATE FETTERCAIRN, ABERDEENSHIRE			
Drawing Title: TITLE PLAN - PLOT 4			
Client: FASQUE ESTATE			
Project No:	GCS 5927	Drawing No:	TP-04
Drawn by:	A.BRYCE	Checked by:	
Scale:	1:1000 at A3	Date:	FEB 2020

