



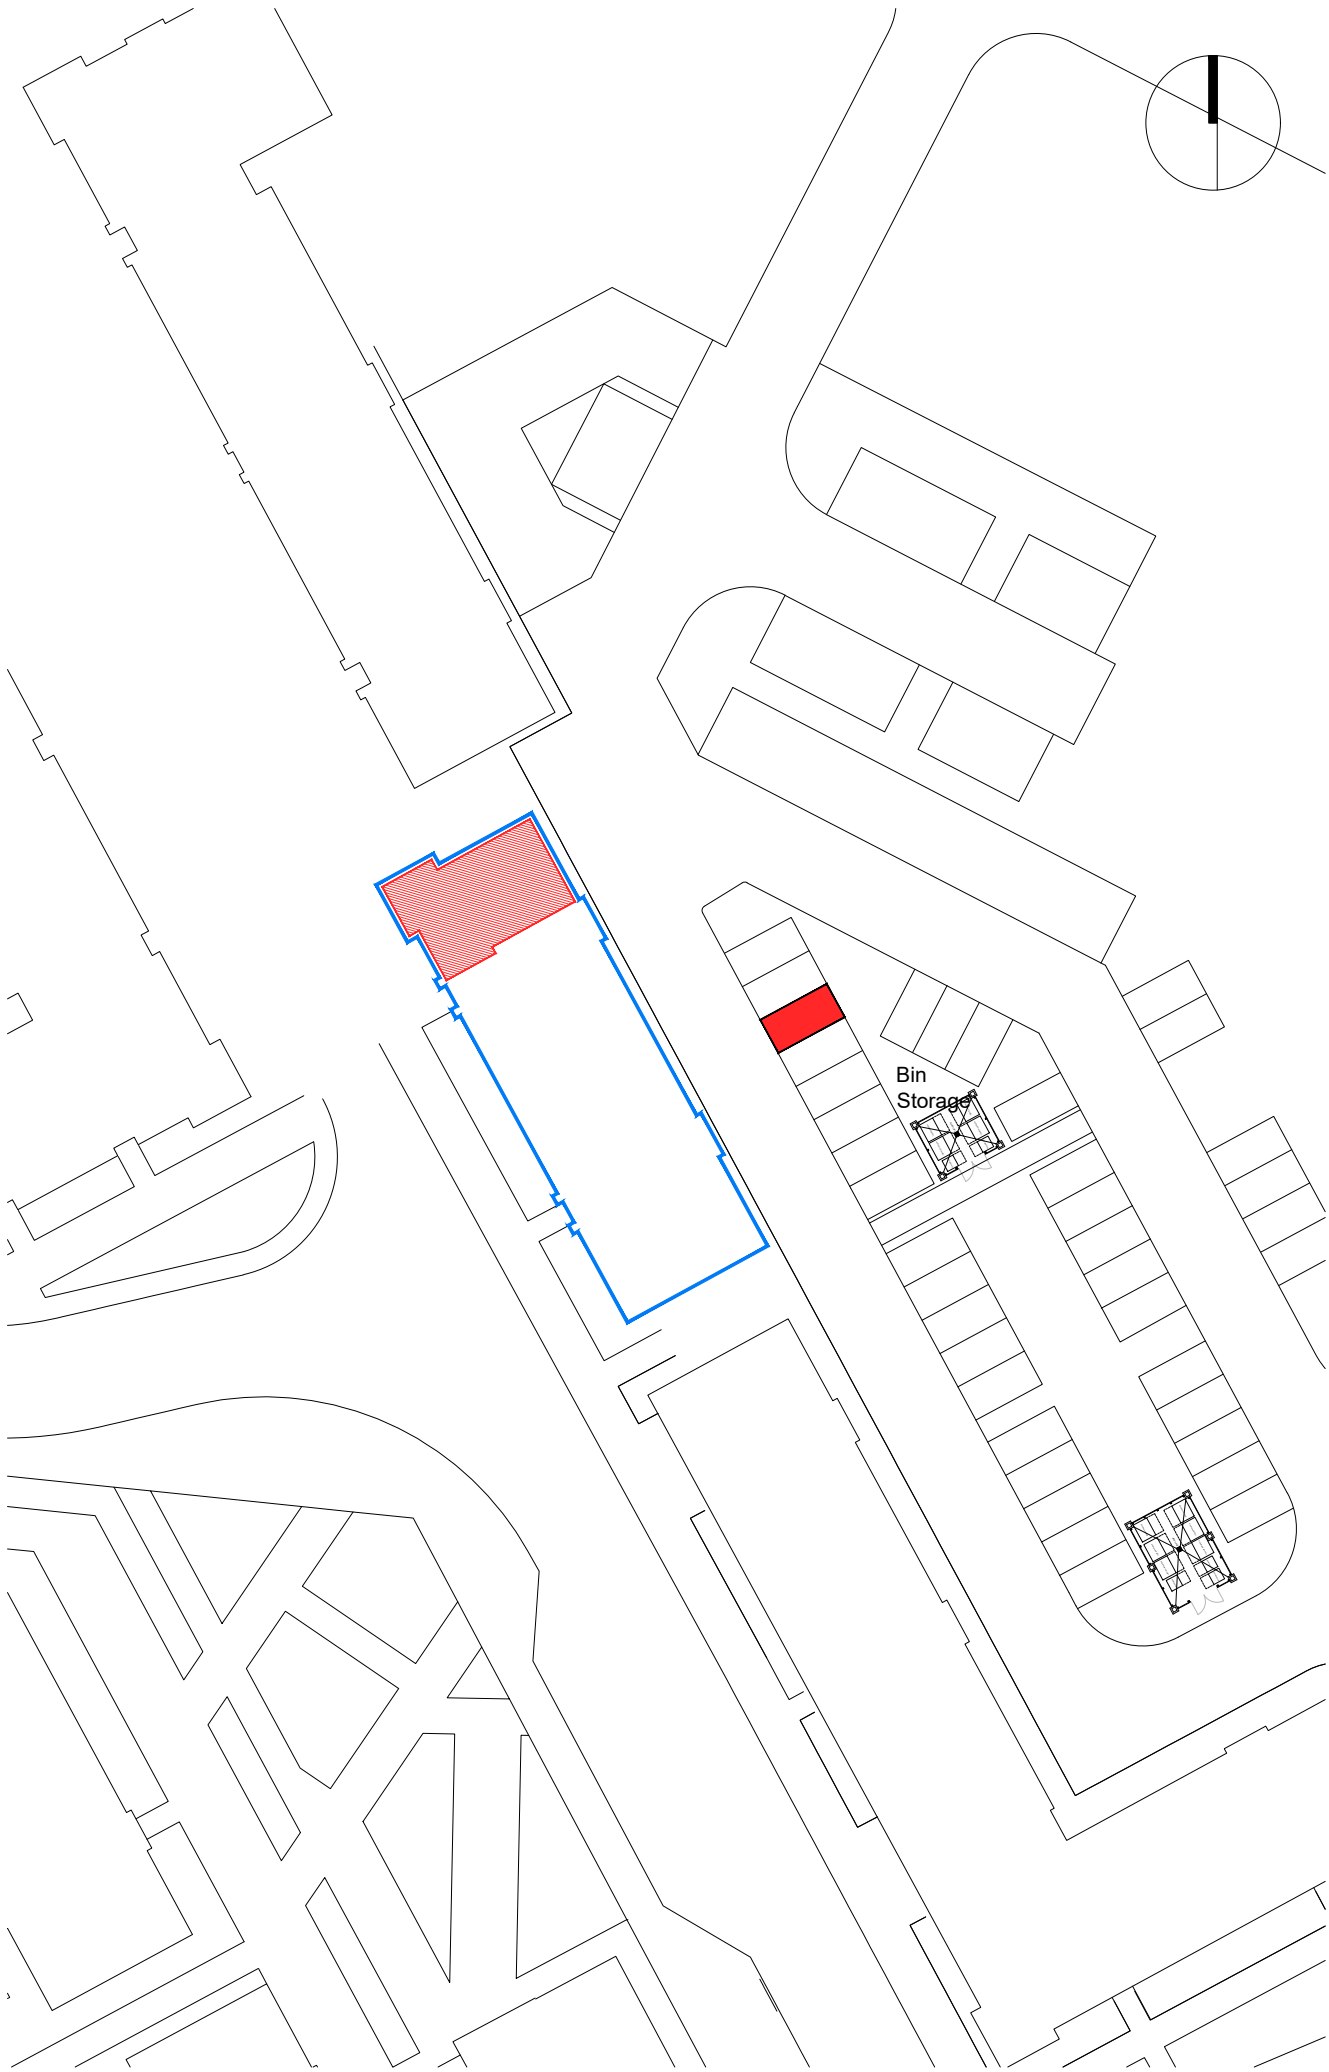

PLOT BOUNDARY

SCALE 1:500

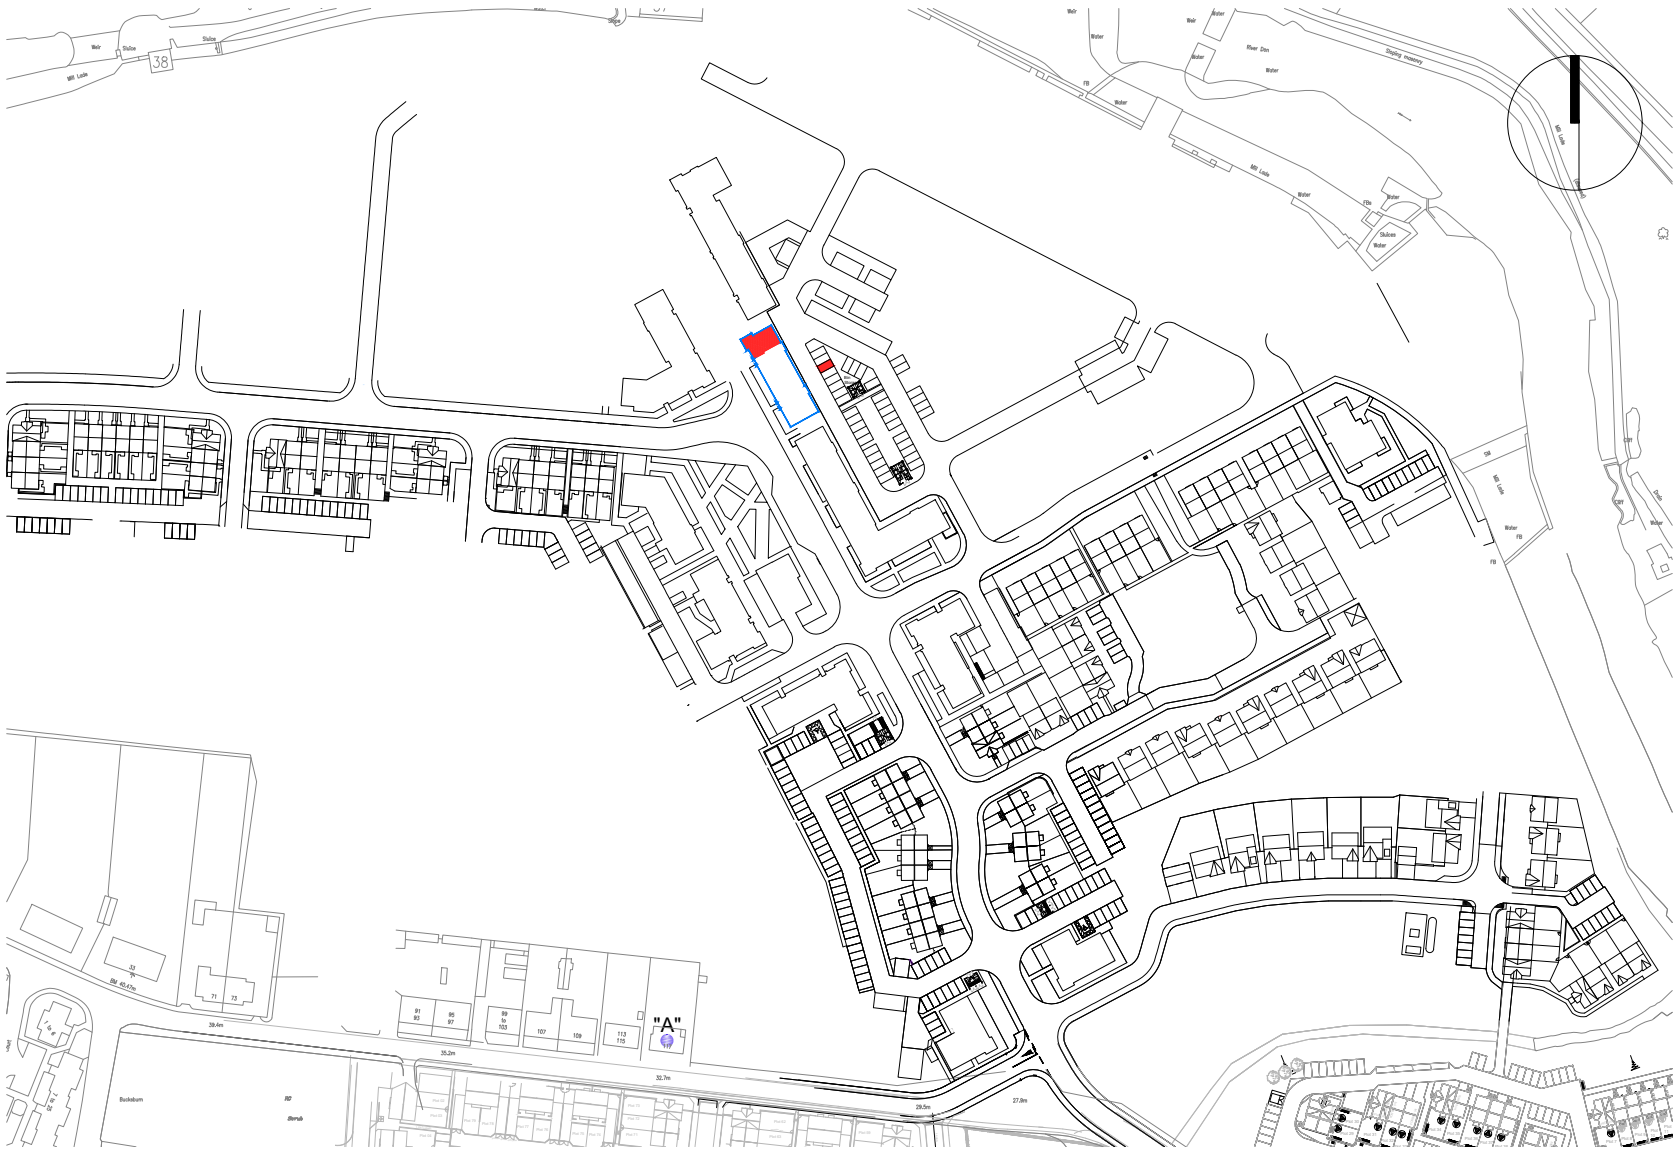

SCALE 1:2500

The development registered under title ABN834 and plots 182 to 193 within have been DPA approved by:


D MacDonald - 16/06/2022

David MacDonald (DPA Officer)

-  "A" ORDNANCE SURVEY GR NJ 90315 09759
-  BLOCK BOUNDARY
-  PLOT INTERNAL
-  PARKING SPACE


Rev.	Date	Details	Drawn
Issued for:			
LEGAL FEU PLAN			
Project:		Project No:	
Phase 2B RSQ		7353	
14 Mill Park		Dwg No:	
Aberdeen		LE -- 182	
		Rev:	
Drawing:		Drawn By:	Date:
Plot 182		GB	18/05/22
Block 7 - Ground Floor		Scale:	1:500/1:2500 @A3



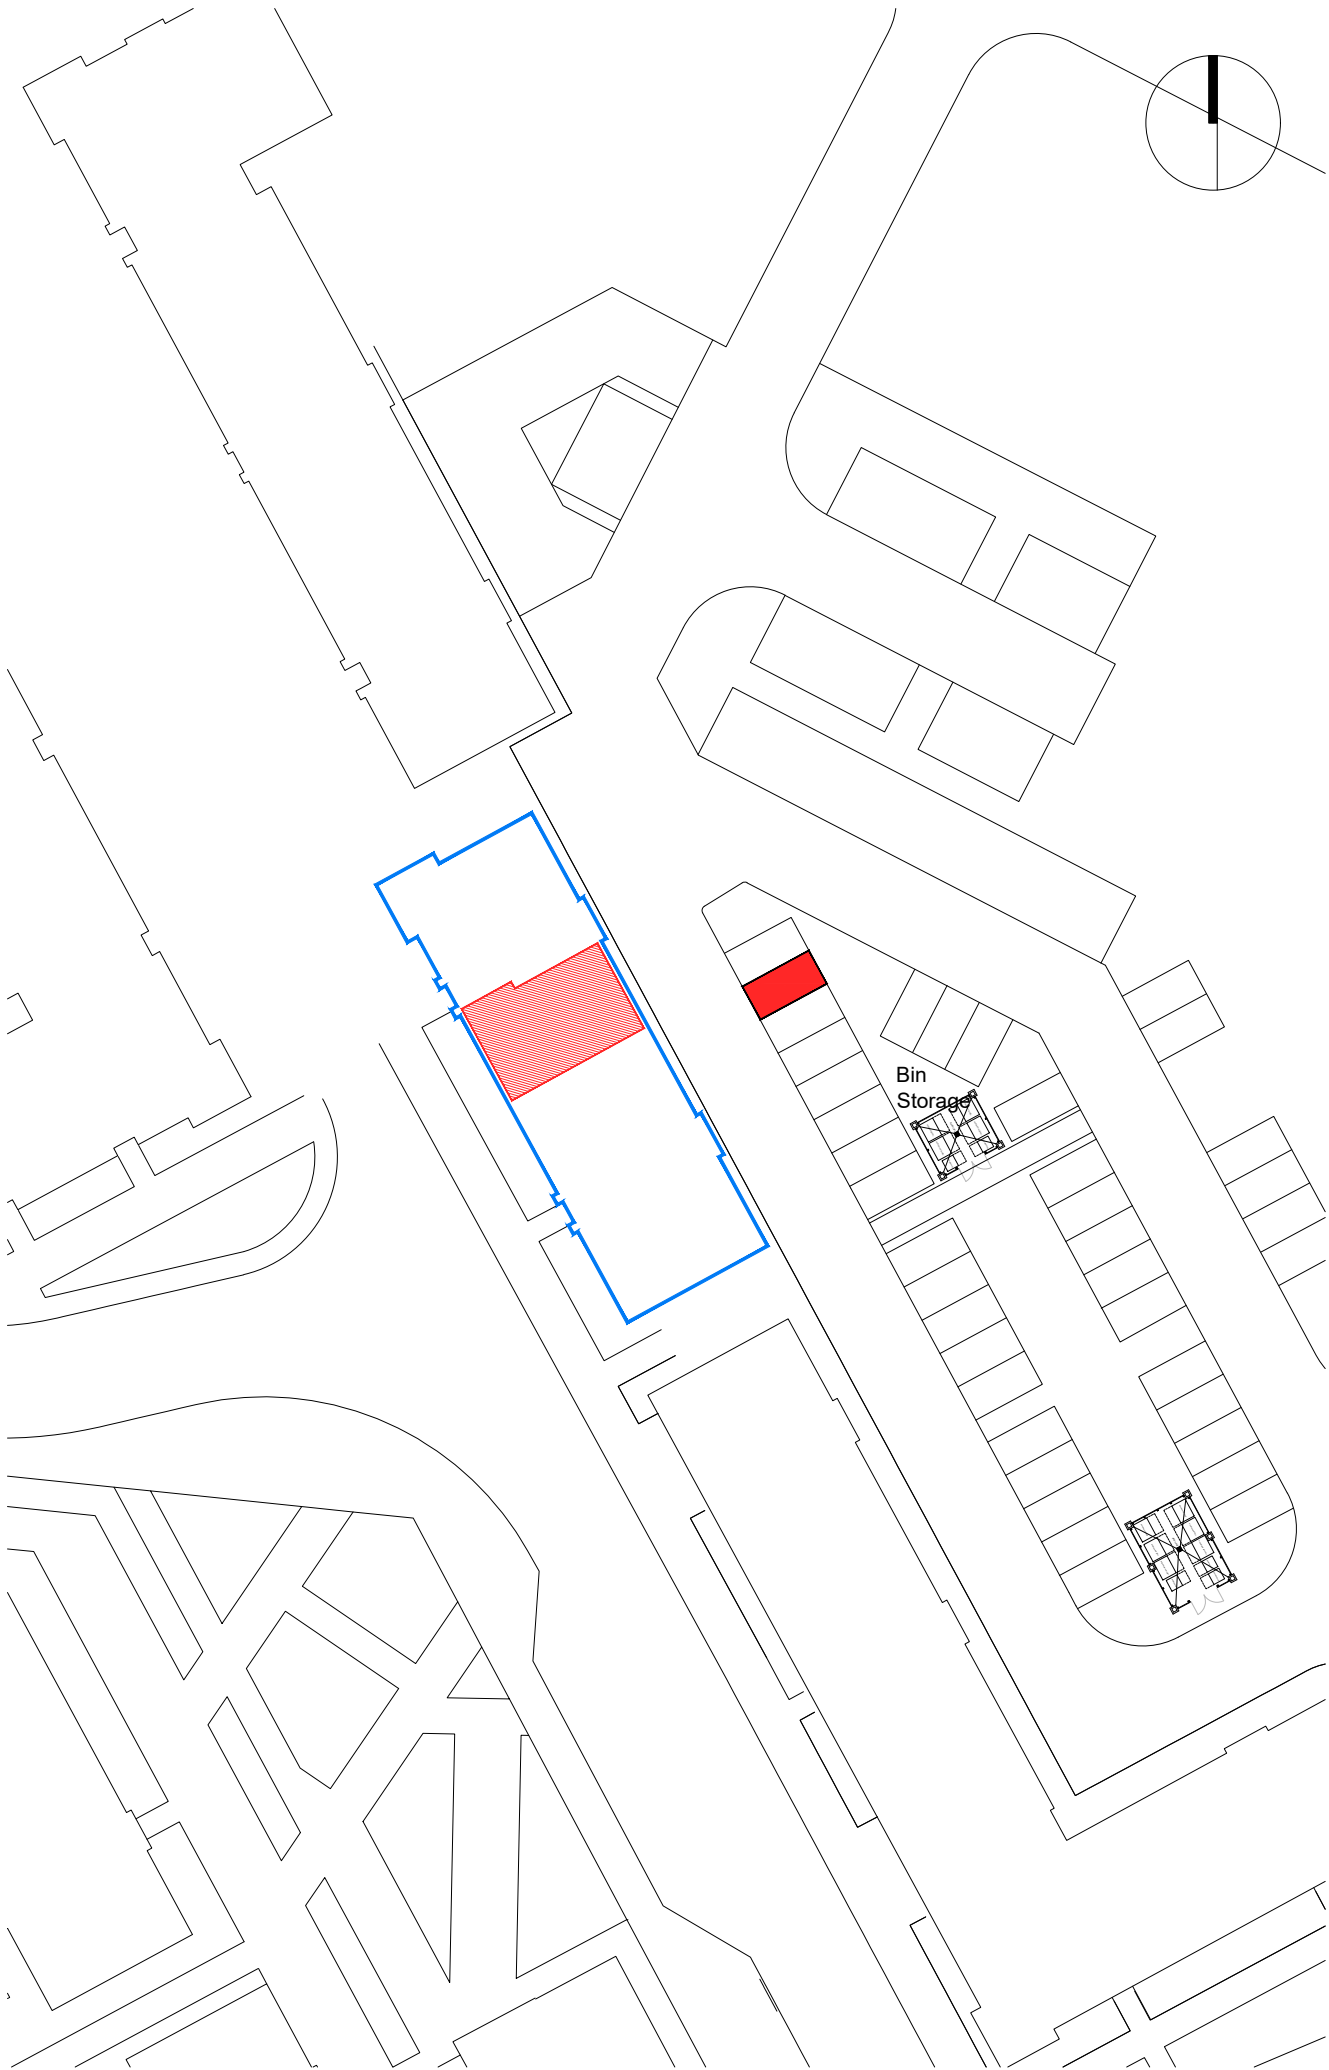

PLOT BOUNDARY

SCALE 1:500

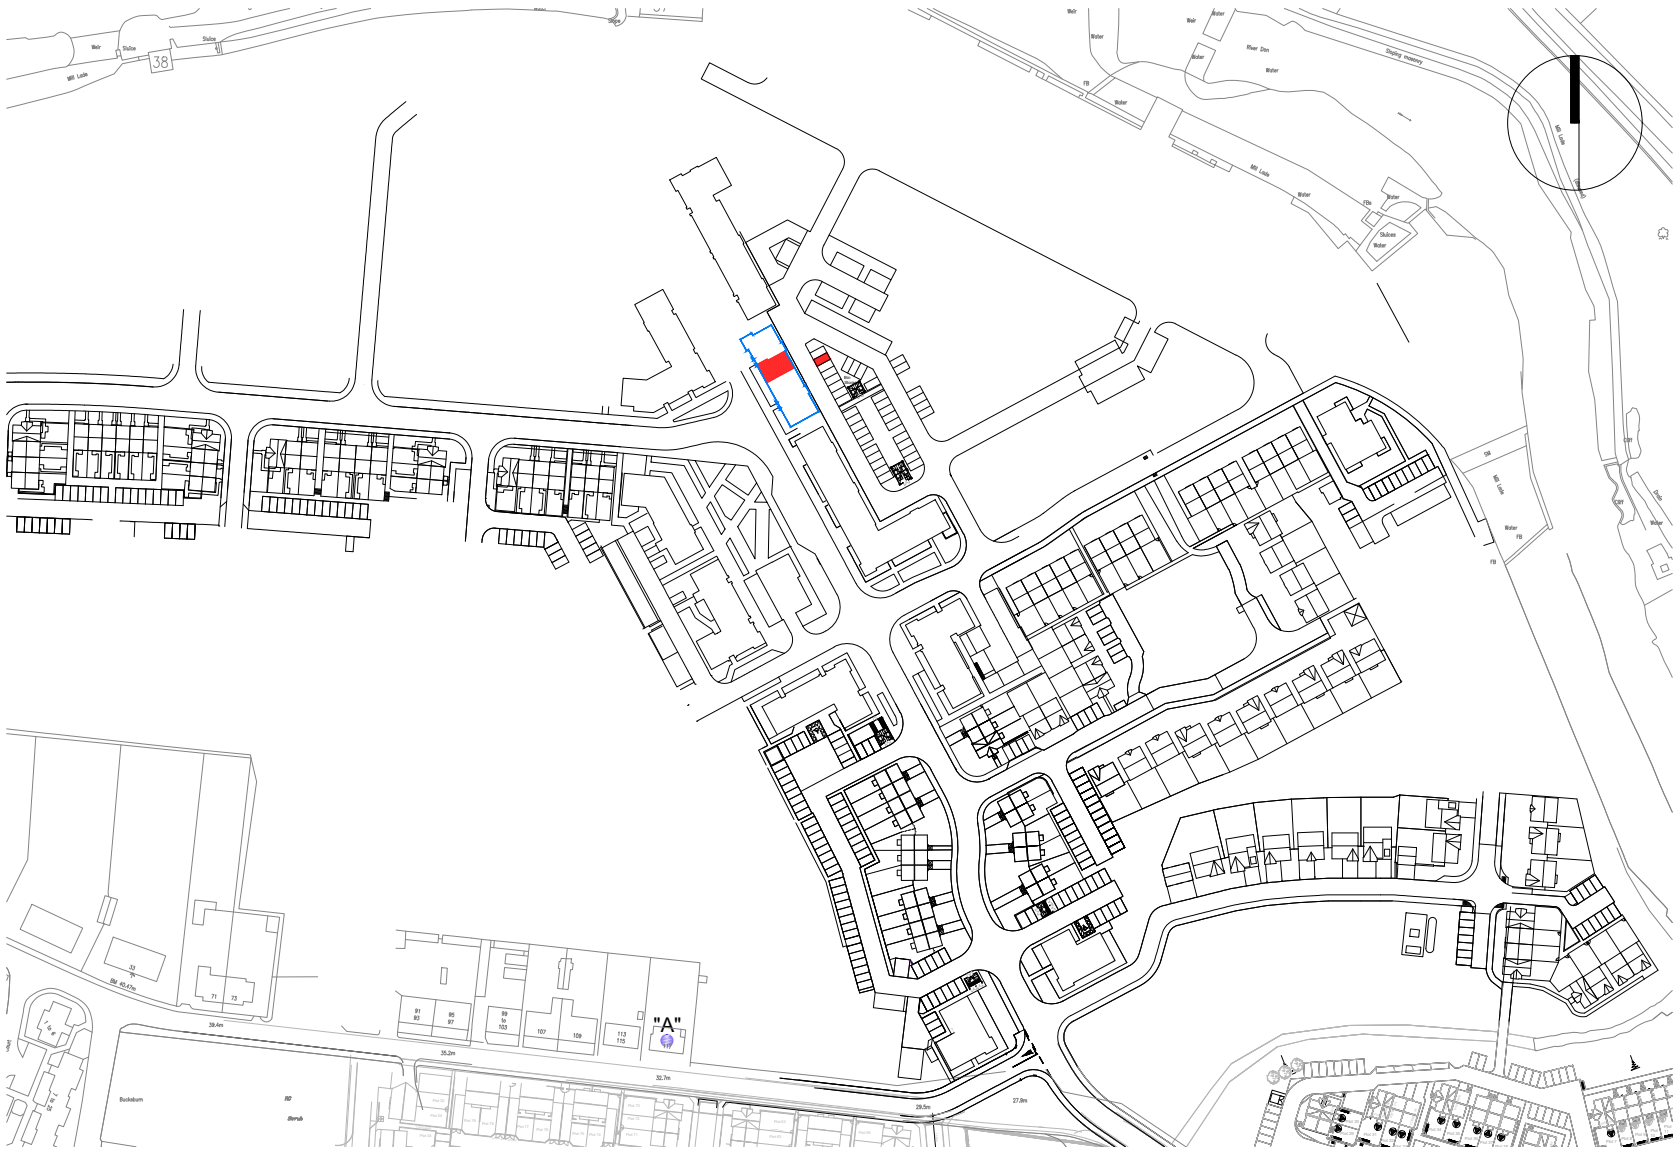


SCALE 1:2500

-  "A" ORDNANCE SURVEY GR NJ 90315 09759
-  BLOCK BOUNDARY
-  PLOT INTERNAL
-  PARKING SPACE


Rev.	Date	Details	Drawn
Issued for:			
LEGAL FEU PLAN			
Project:		Project No:	
Phase 2B RSQ		7353	
16 Mill Park		Dwg No:	
Aberdeen		LE -- 183	
		Rev:	
Drawing:		Drawn By:	Date:
Plot 183		GB	18/05/22
Block 7 - Ground Floor		Scale:	1:500/1:2500 @A3



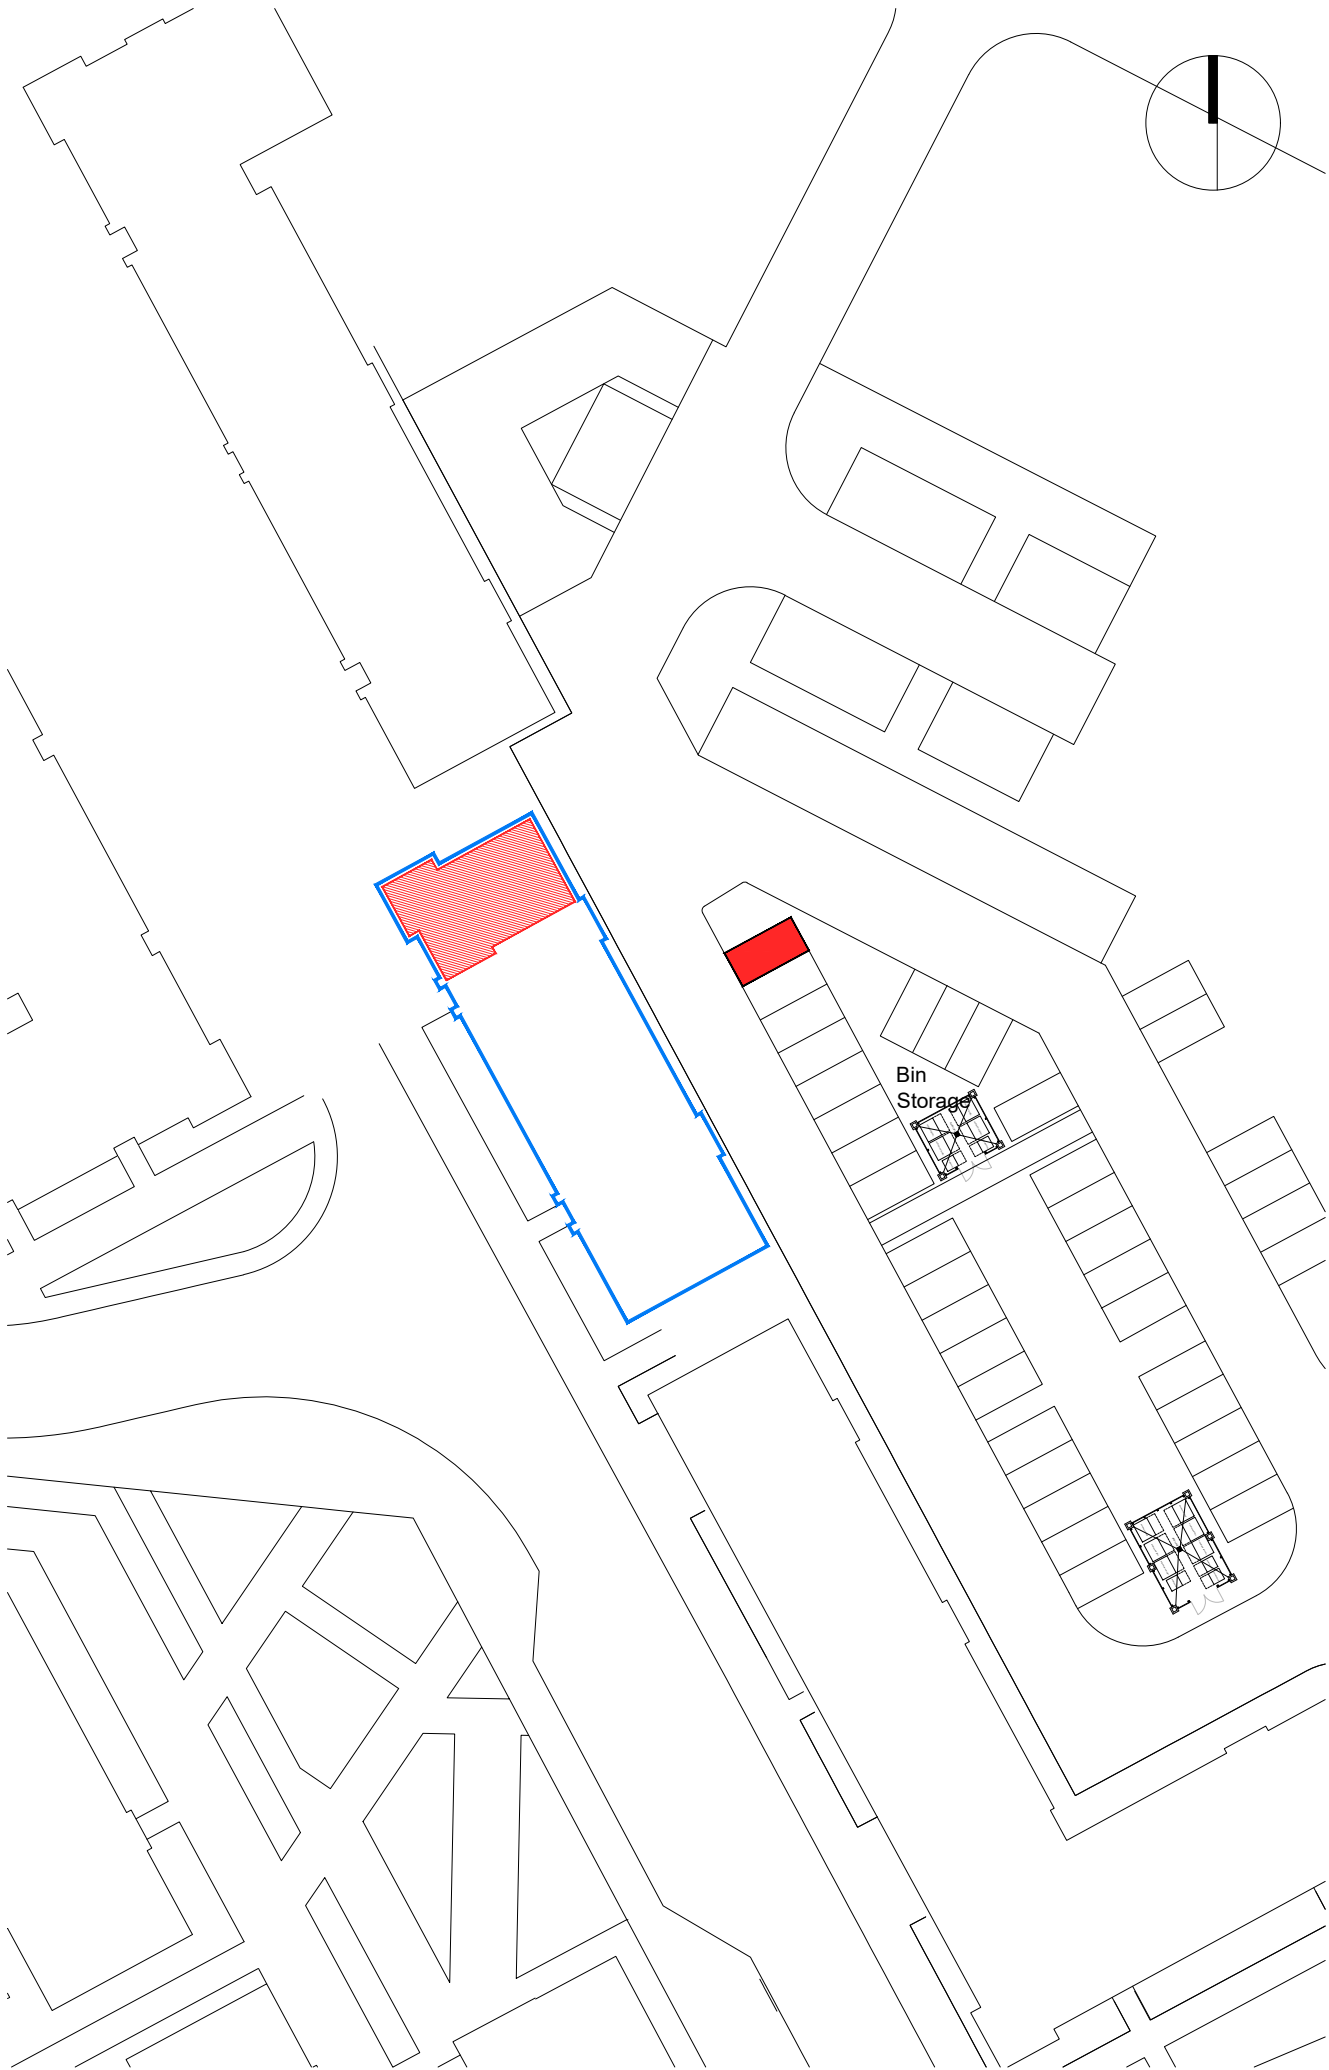

PLOT BOUNDARY

SCALE 1:500

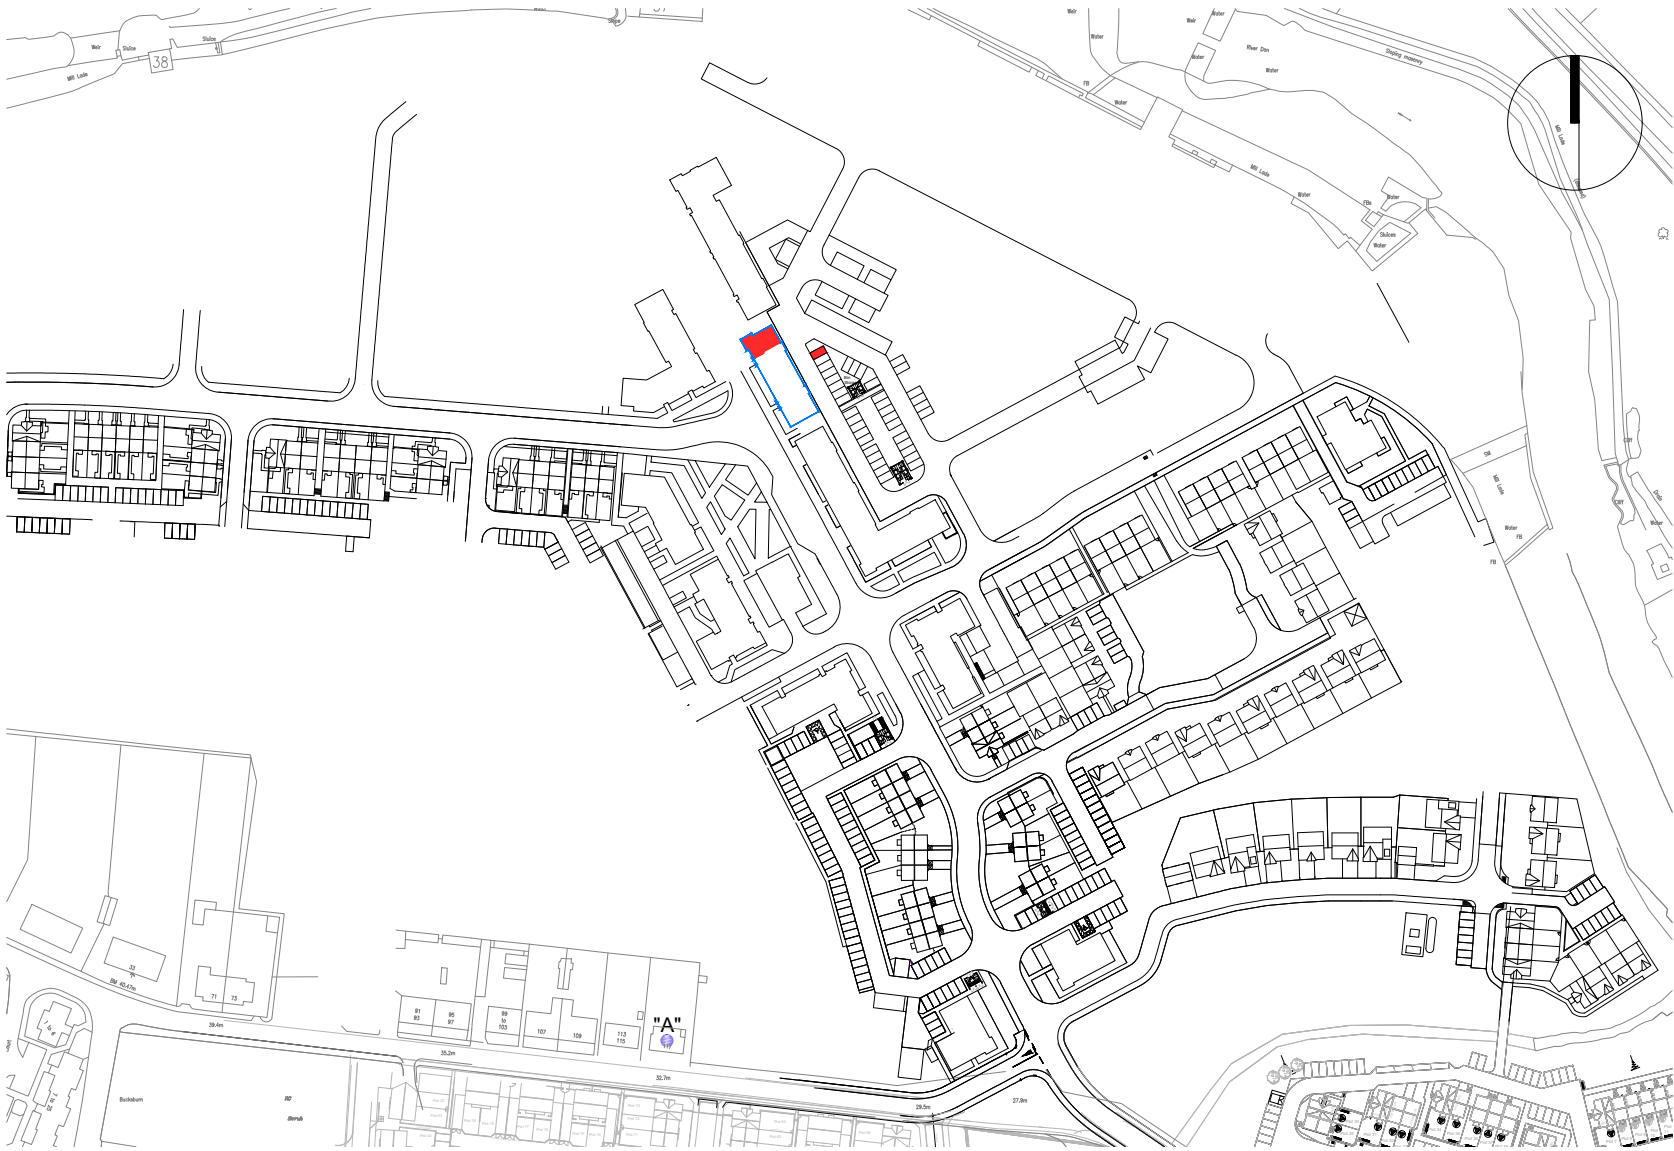


SCALE 1:2500

-  "A" ORDNANCE SURVEY GR NJ 90315 09759
-  BLOCK BOUNDARY
-  PLOT INTERNAL
-  PARKING SPACE


Rev.	Date	Details	Drawn
Issued for:			
LEGAL FEU PLAN			
Project:		Project No:	
Phase 2B RSQ		7353	
20 Mill Park		Dwg No:	
Aberdeen		LE -- 184	
		Rev:	
Drawing:		Drawn By:	Date:
Plot 184		GB	18/05/22
Block 7 - First Floor		Scale:	1:500/1:2500 @A3



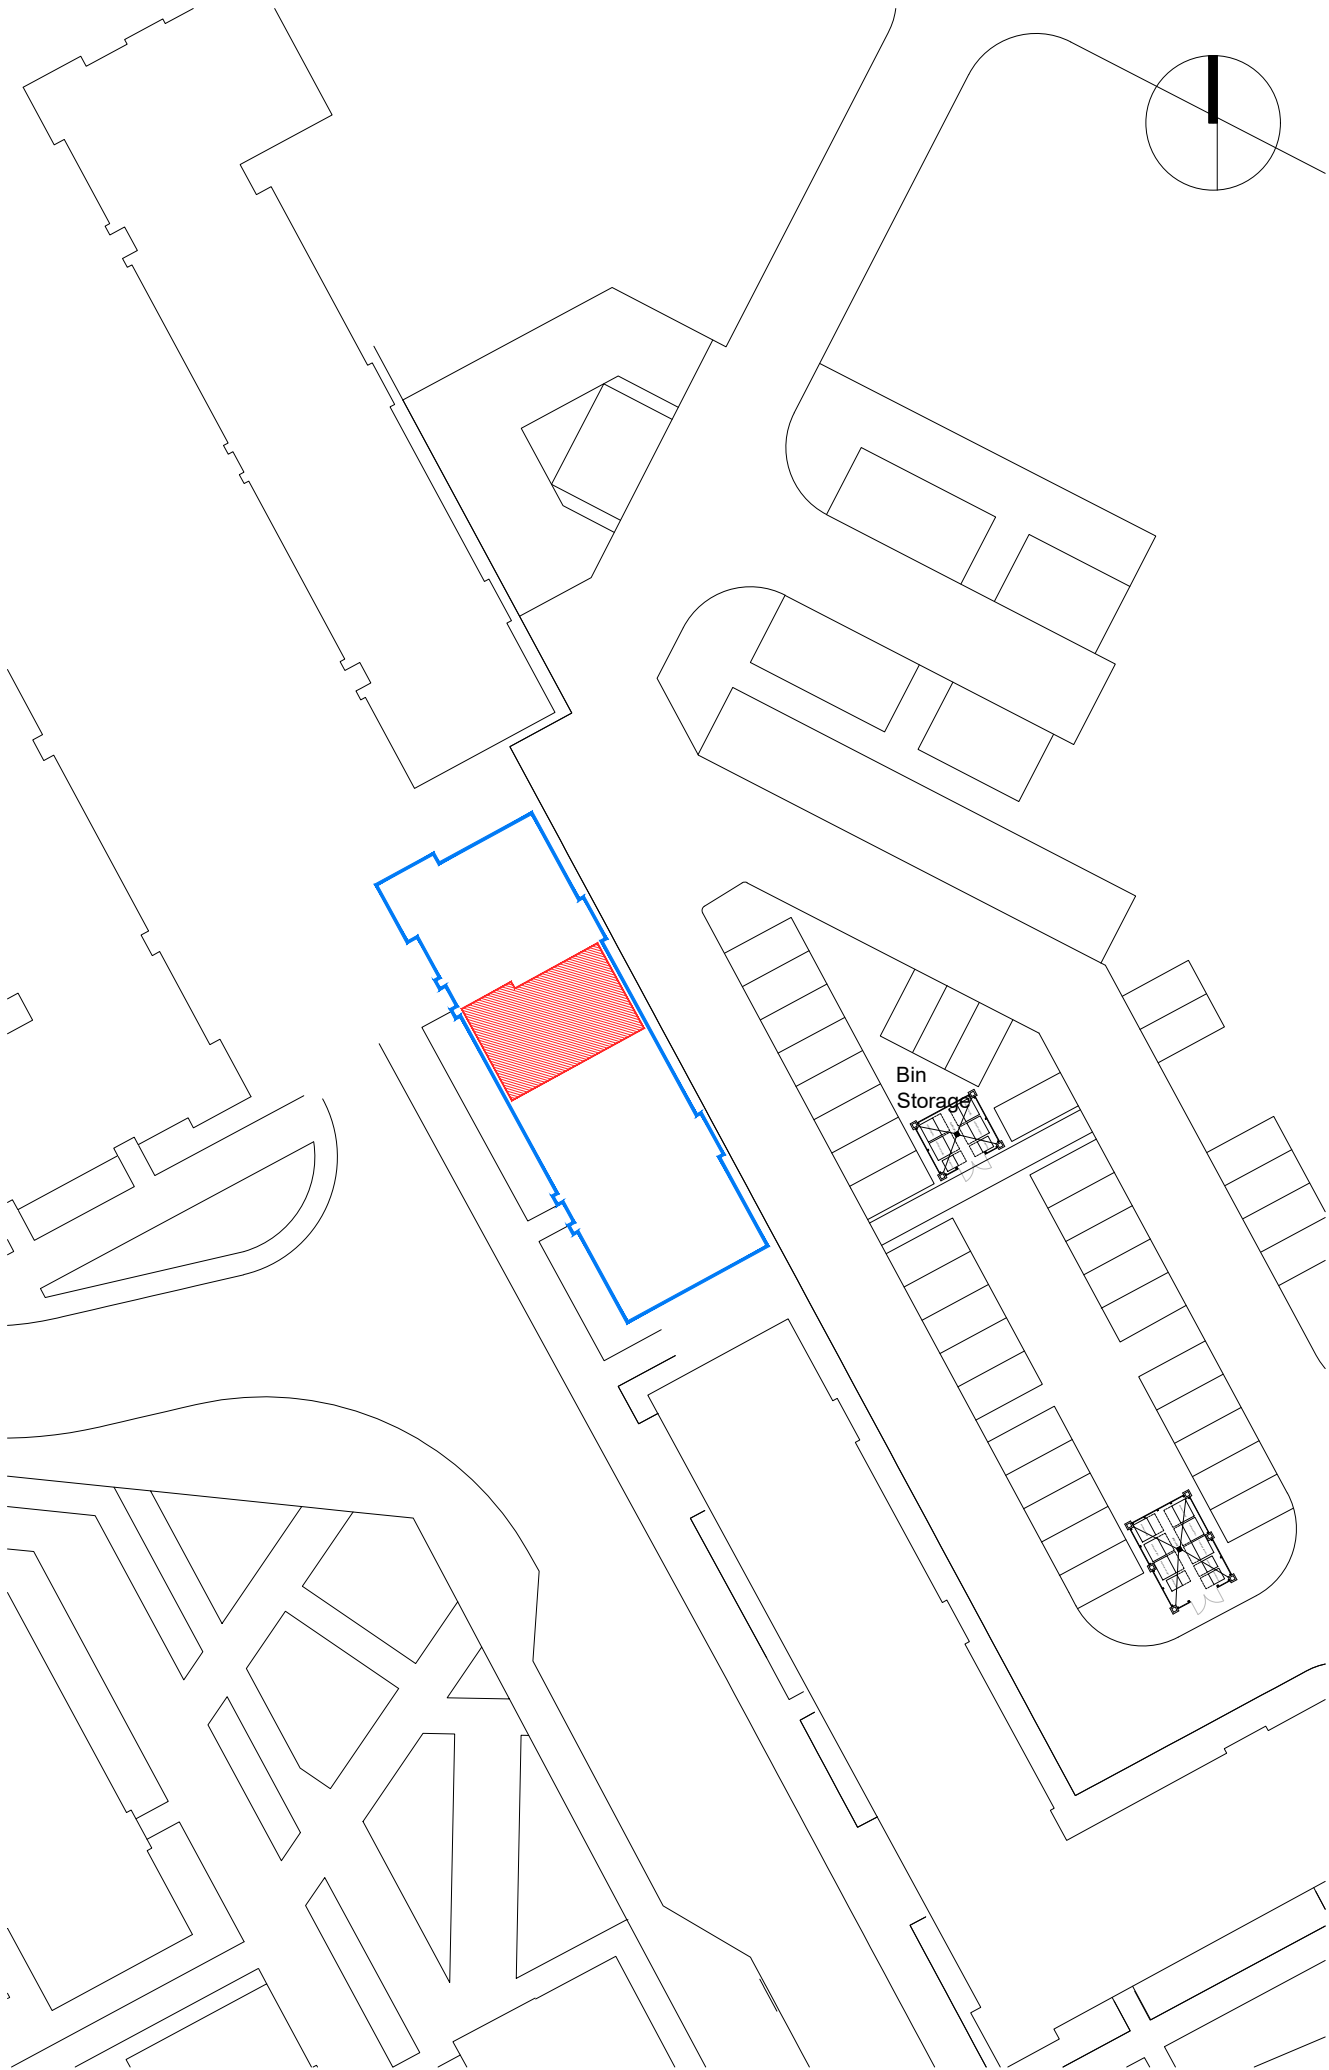

PLOT BOUNDARY

SCALE 1:500

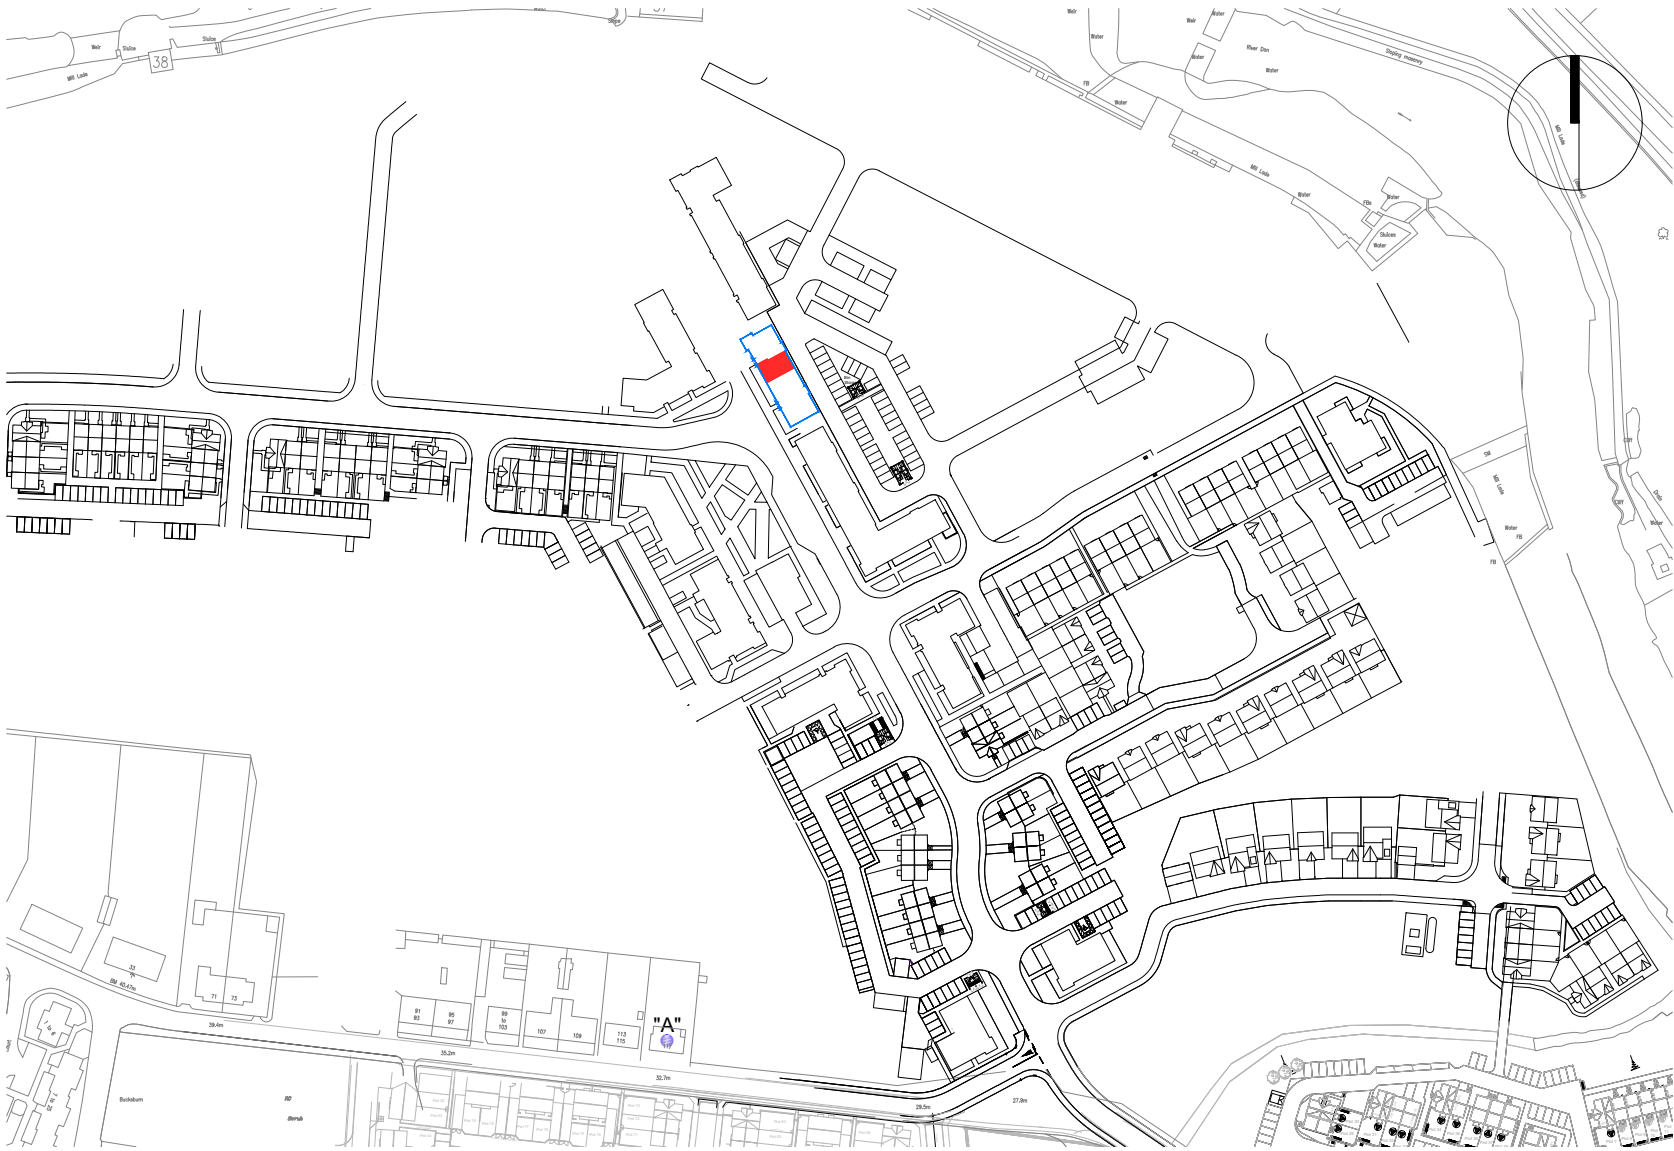

SCALE 1:2500




LOWER GROUND LEVEL

SCALE 1:500

- "A" ORDNANCE SURVEY GR NJ 90315 09759
- BLOCK BOUNDARY
- PLOT INTERNAL
- PARKING SPACE


Rev.	Date	Details	Drawn
Issued for:			
LEGAL FEU PLAN			
Project:		Project No:	
Phase 2B RSQ		7353	
18 Mill Park		Dwg No:	
Aberdeen		LE -- 185	
		Rev:	
Drawing:		Drawn By:	Date:
Plot 185 - SW Facing Balcony		GB	18/05/22
Block 7 - First Floor		Scale:	1:500/1:2500 @A3



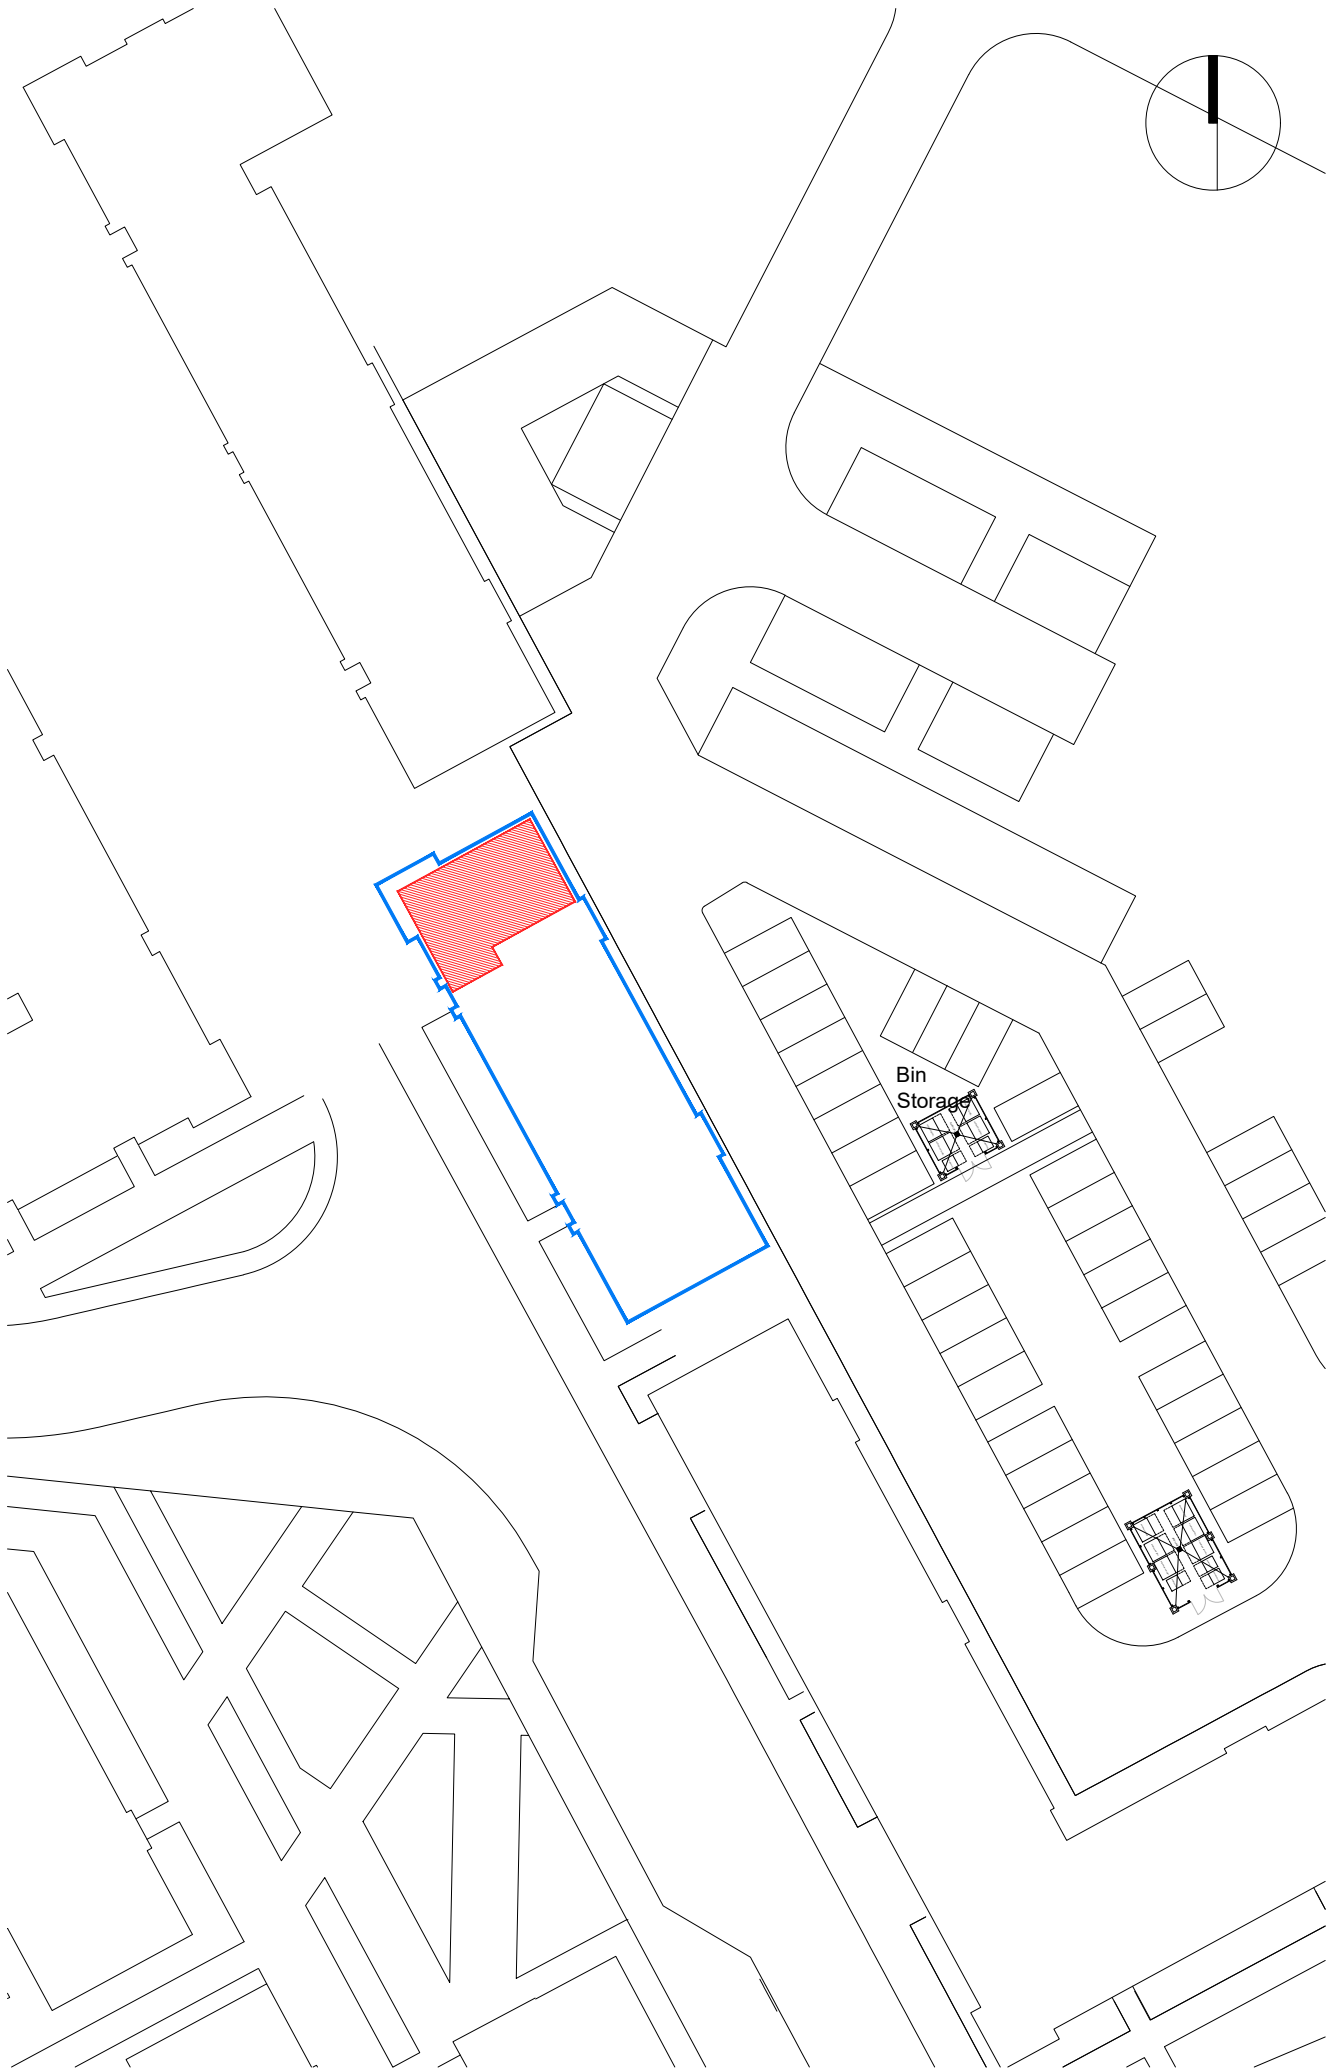


PLOT BOUNDARY

SCALE 1:500

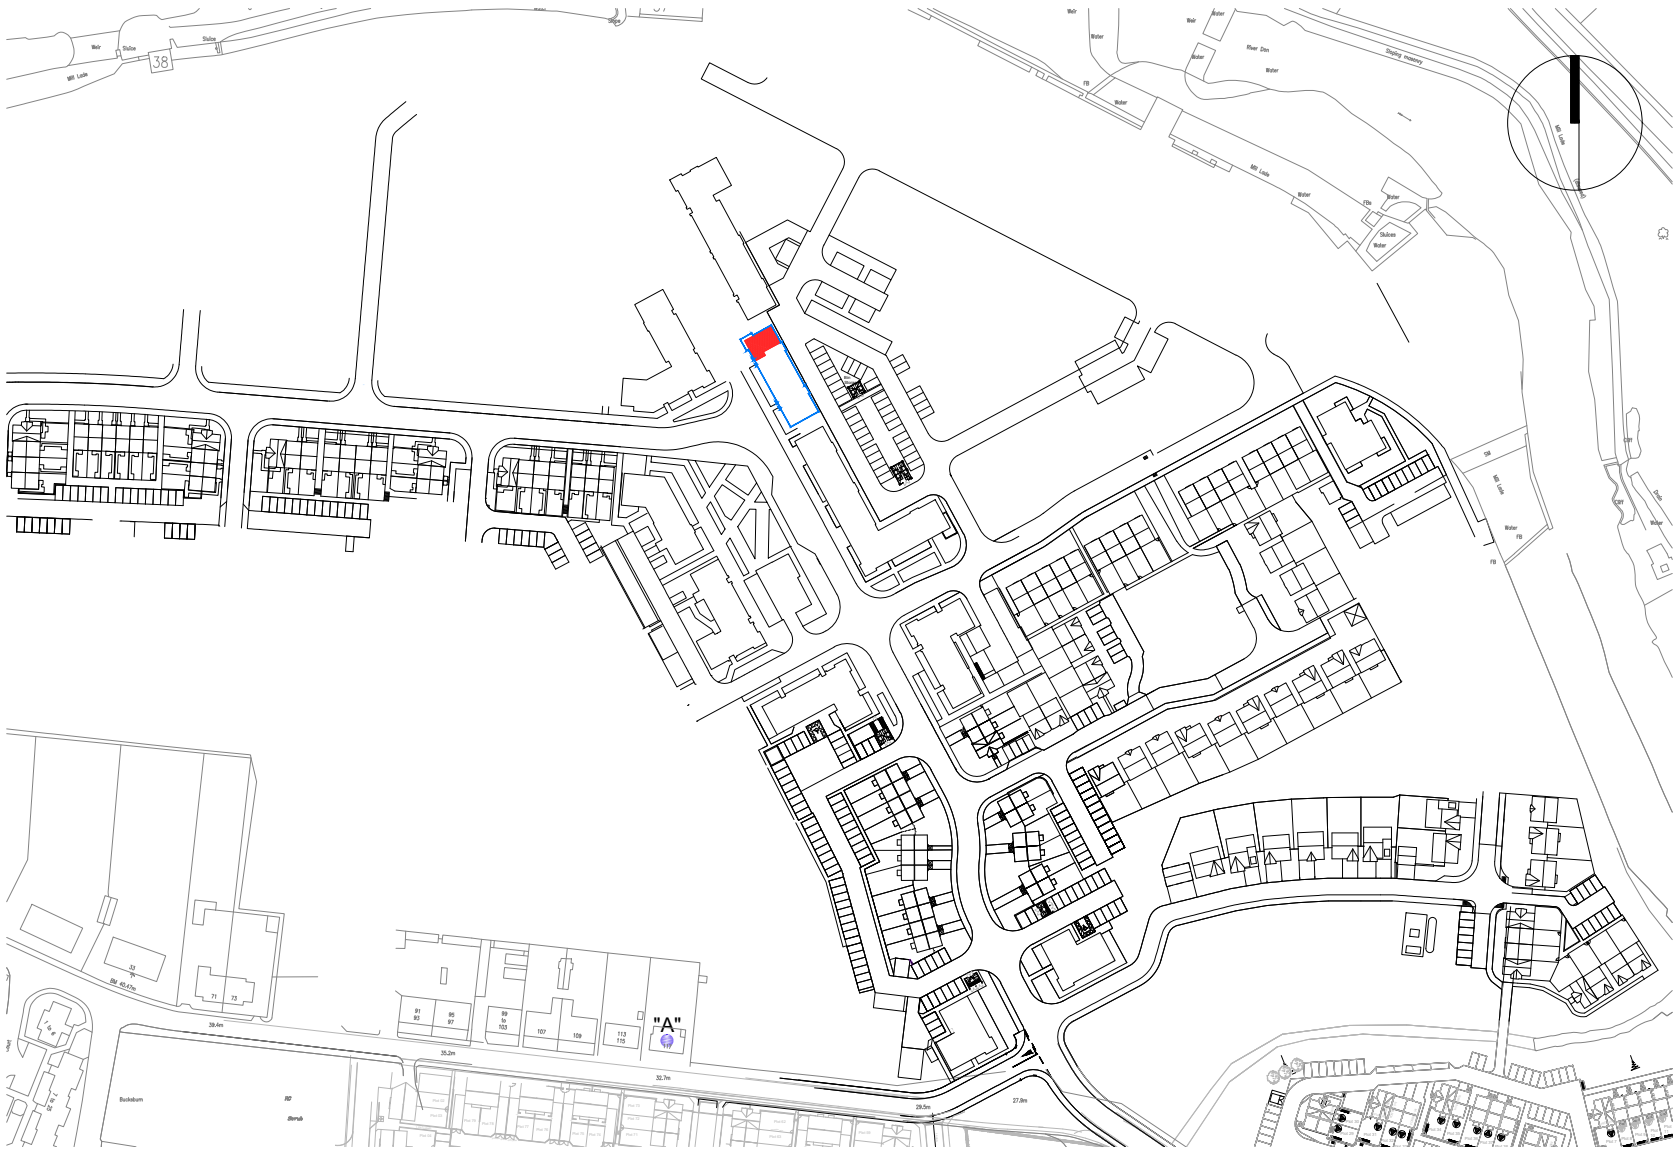

SCALE 1:2500

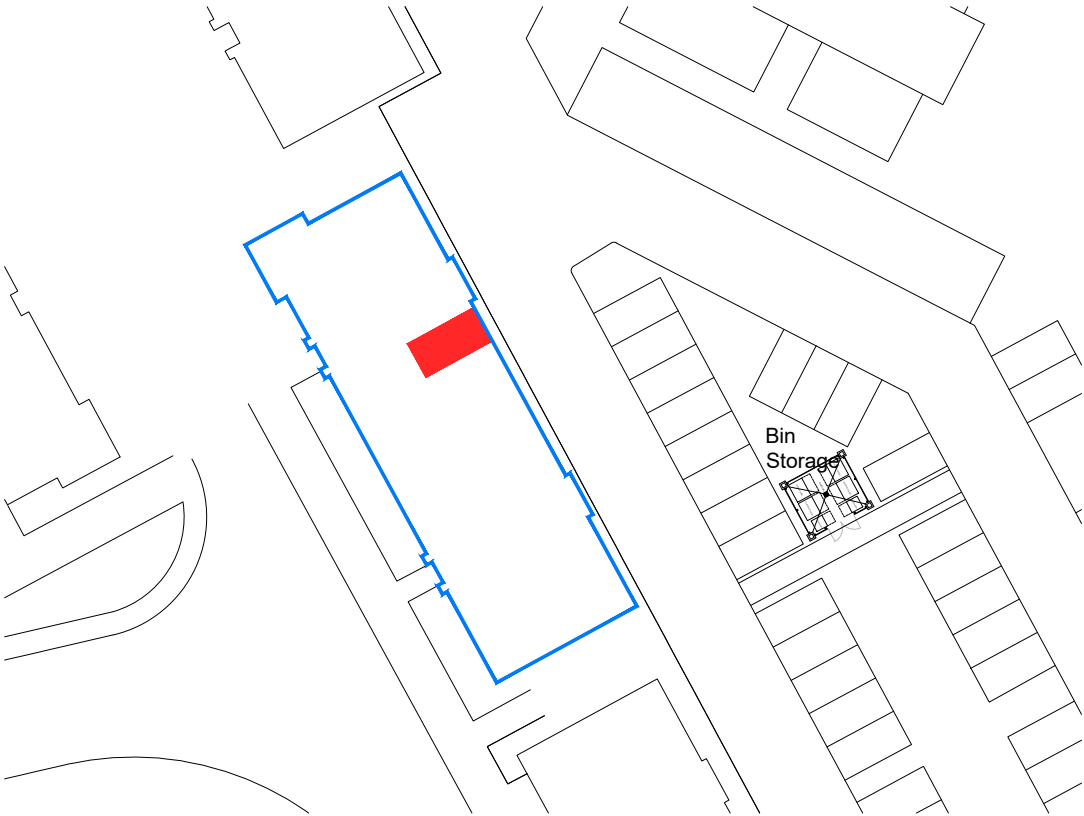


LOWER GROUND LEVEL

SCALE 1:500

-  "A" ORDNANCE SURVEY GR NJ 90315 09759
-  BLOCK BOUNDARY
-  PLOT INTERNAL
-  PARKING SPACE


Rev.	Date	Details	Drawn
Issued for:			
LEGAL FEU PLAN			
Project:		Project No:	
Phase 2B RSQ		7353	
24 Mill Park		Dwg No:	
Aberdeen		LE -- 186	
		Rev:	
Drawing:		Drawn By:	Date:
Plot 186		GB	18/05/22
Block 7 - Second Floor		Scale:	1:500/1:2500 @A3



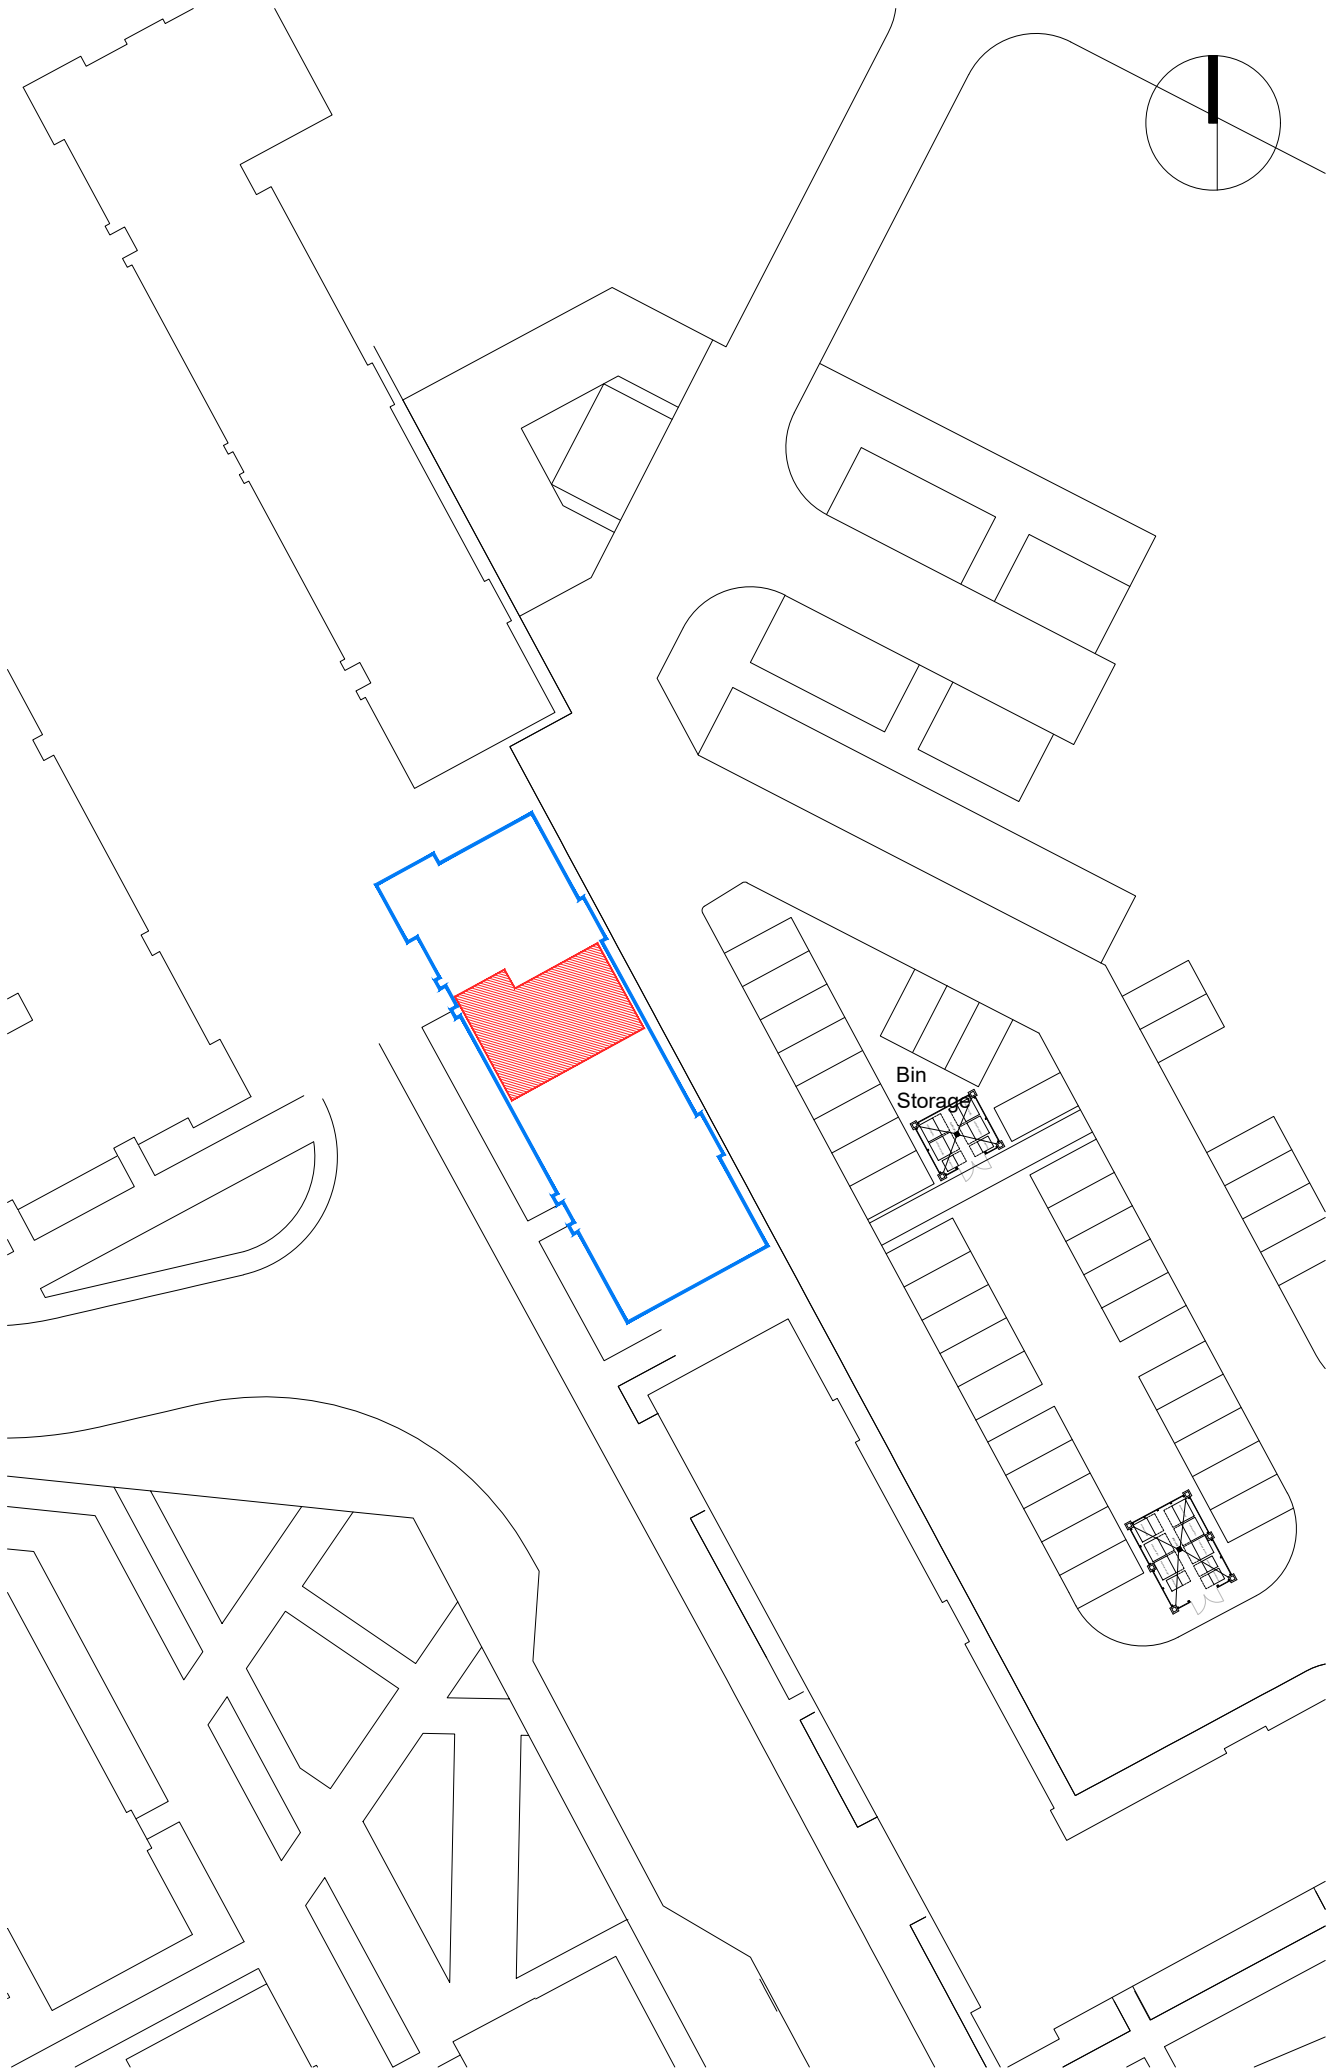

PLOT BOUNDARY

SCALE 1:500

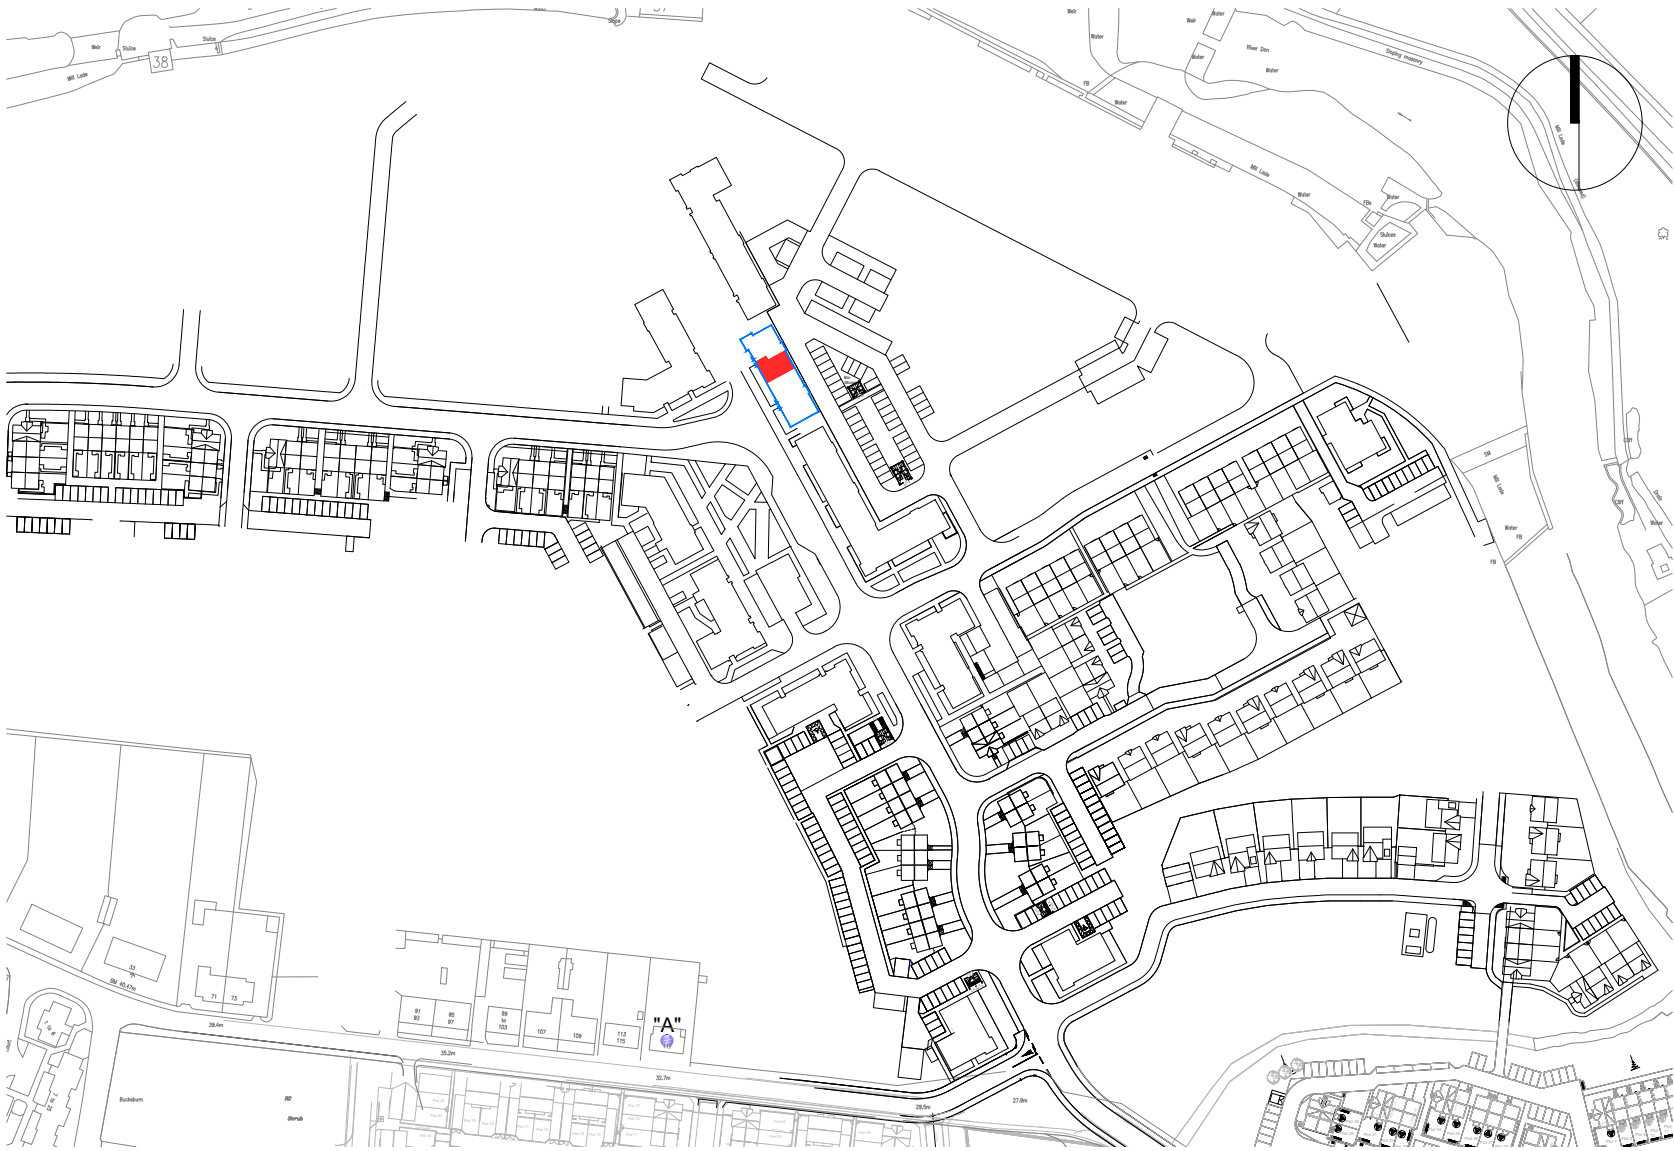

SCALE 1:2500




LOWER GROUND LEVEL

SCALE 1:500

- "A" ORDNANCE SURVEY GR NJ 90315 09759
- BLOCK BOUNDARY
- PLOT INTERNAL
- PARKING SPACE


Rev.	Date	Details	Drawn
Issued for:			
LEGAL FEU PLAN			
Project:		Project No:	
Phase 2B RSQ		7353	
22 Mill Park		Dwg No:	
Aberdeen		LE -- 187	
		Rev:	
Drawing:		Drawn By:	Date:
Plot 187 - SW Facing Balcony		GB	18/05/22
Block 7 - Second Floor		Scale:	1:500/1:2500 @A3



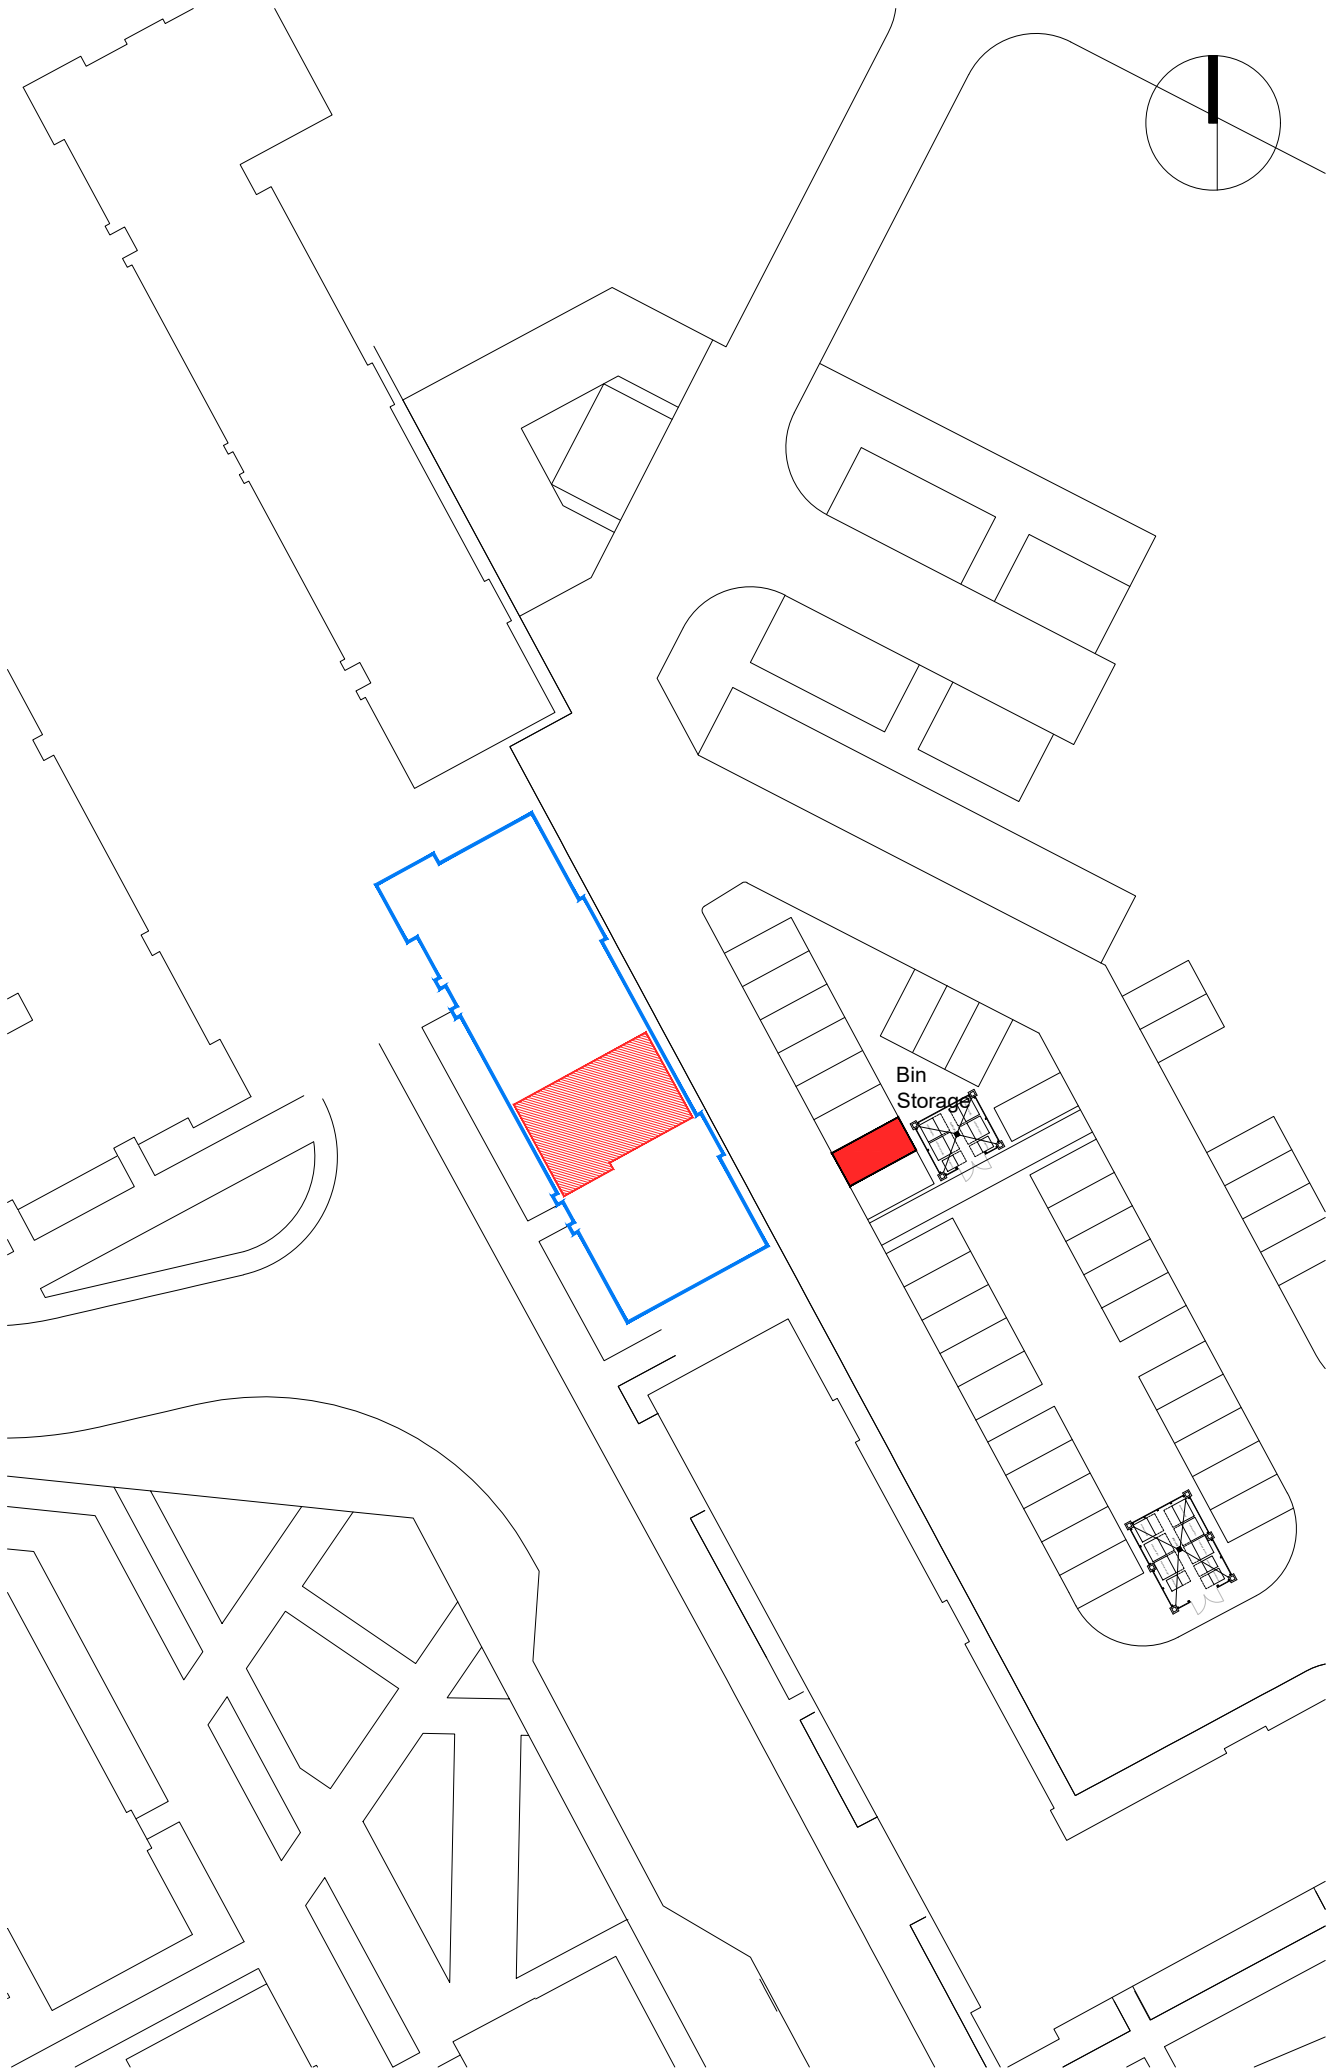

PLOT BOUNDARY

SCALE 1:500

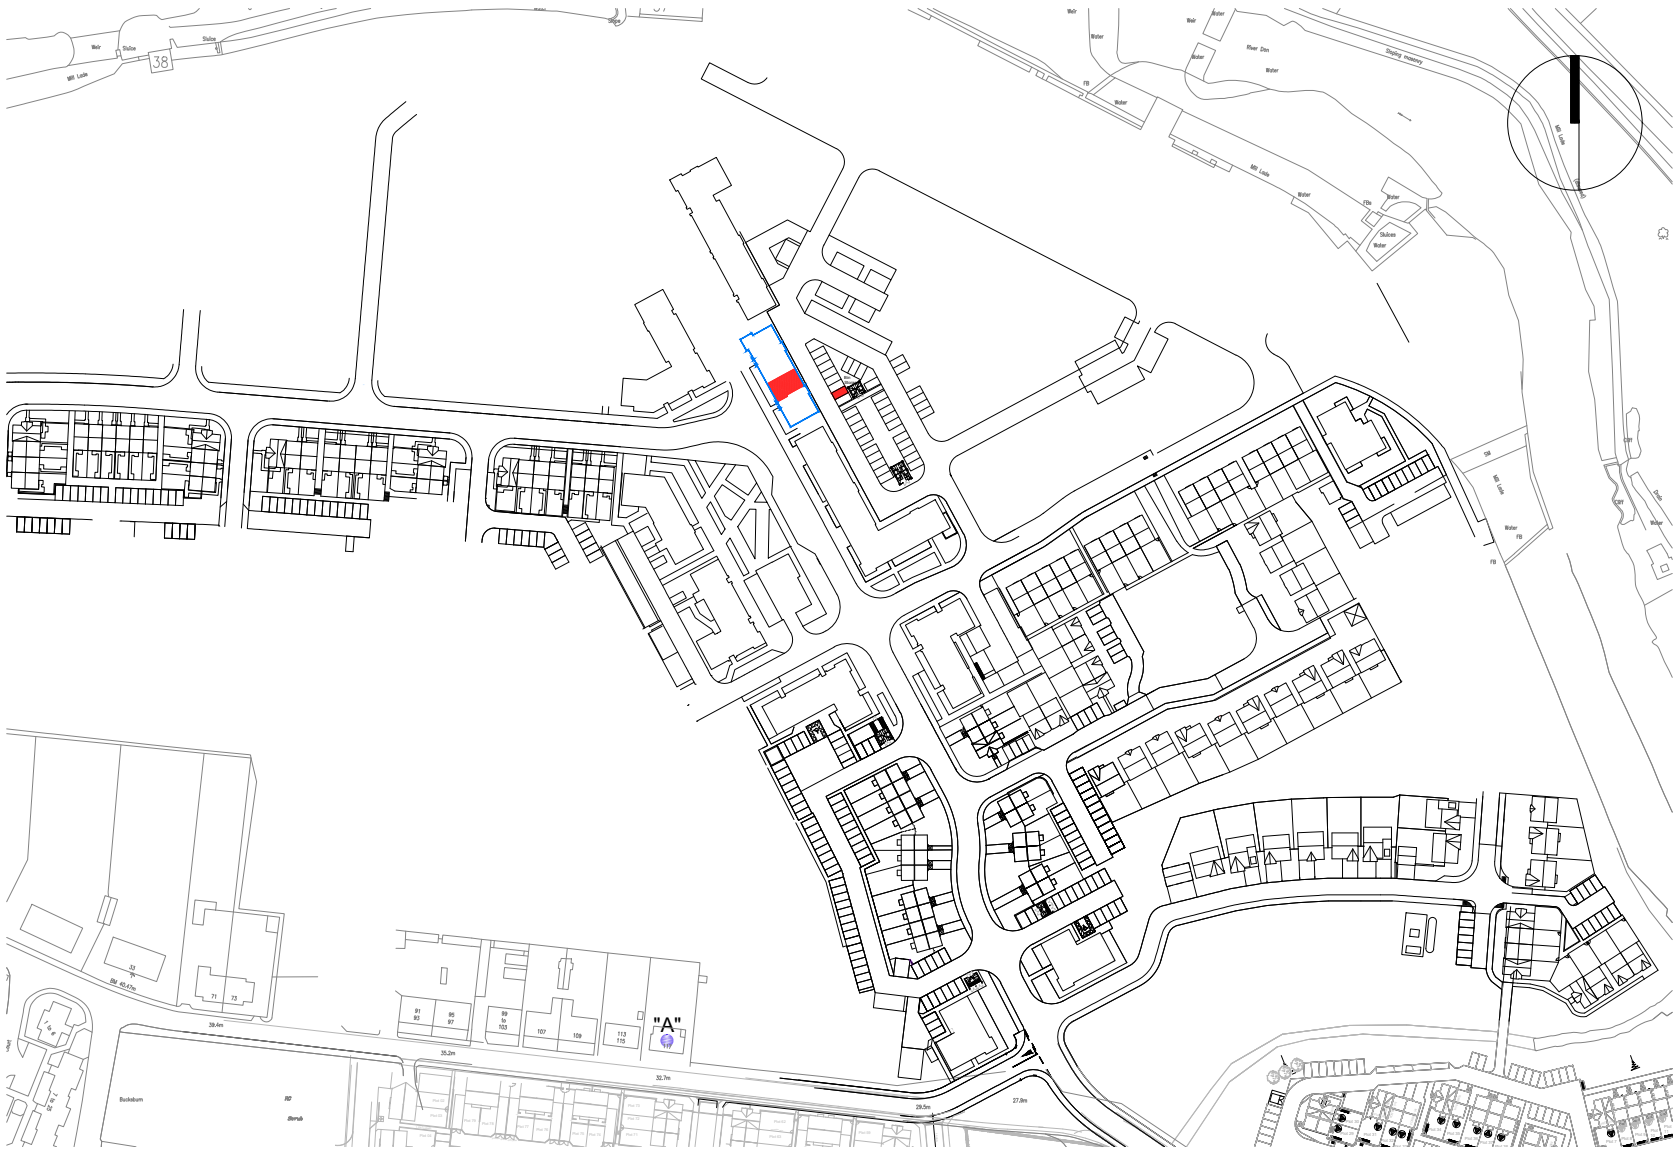


SCALE 1:2500

-  "A" ORDNANCE SURVEY GR NJ 90315 09759
-  BLOCK BOUNDARY
-  PLOT INTERNAL
-  PARKING SPACE


Rev.	Date	Details	Drawn
Issued for:			
LEGAL FEU PLAN			
Project:		Project No:	
Phase 2B RSQ		7353	
2 Mill Park		Dwg No:	
Aberdeen		LE -- 188	
		Rev:	
Drawing:		Drawn By:	Date:
Plot 188		GB	18/05/22
Block 7 - Ground Floor		Scale:	1:500/1:2500 @A3



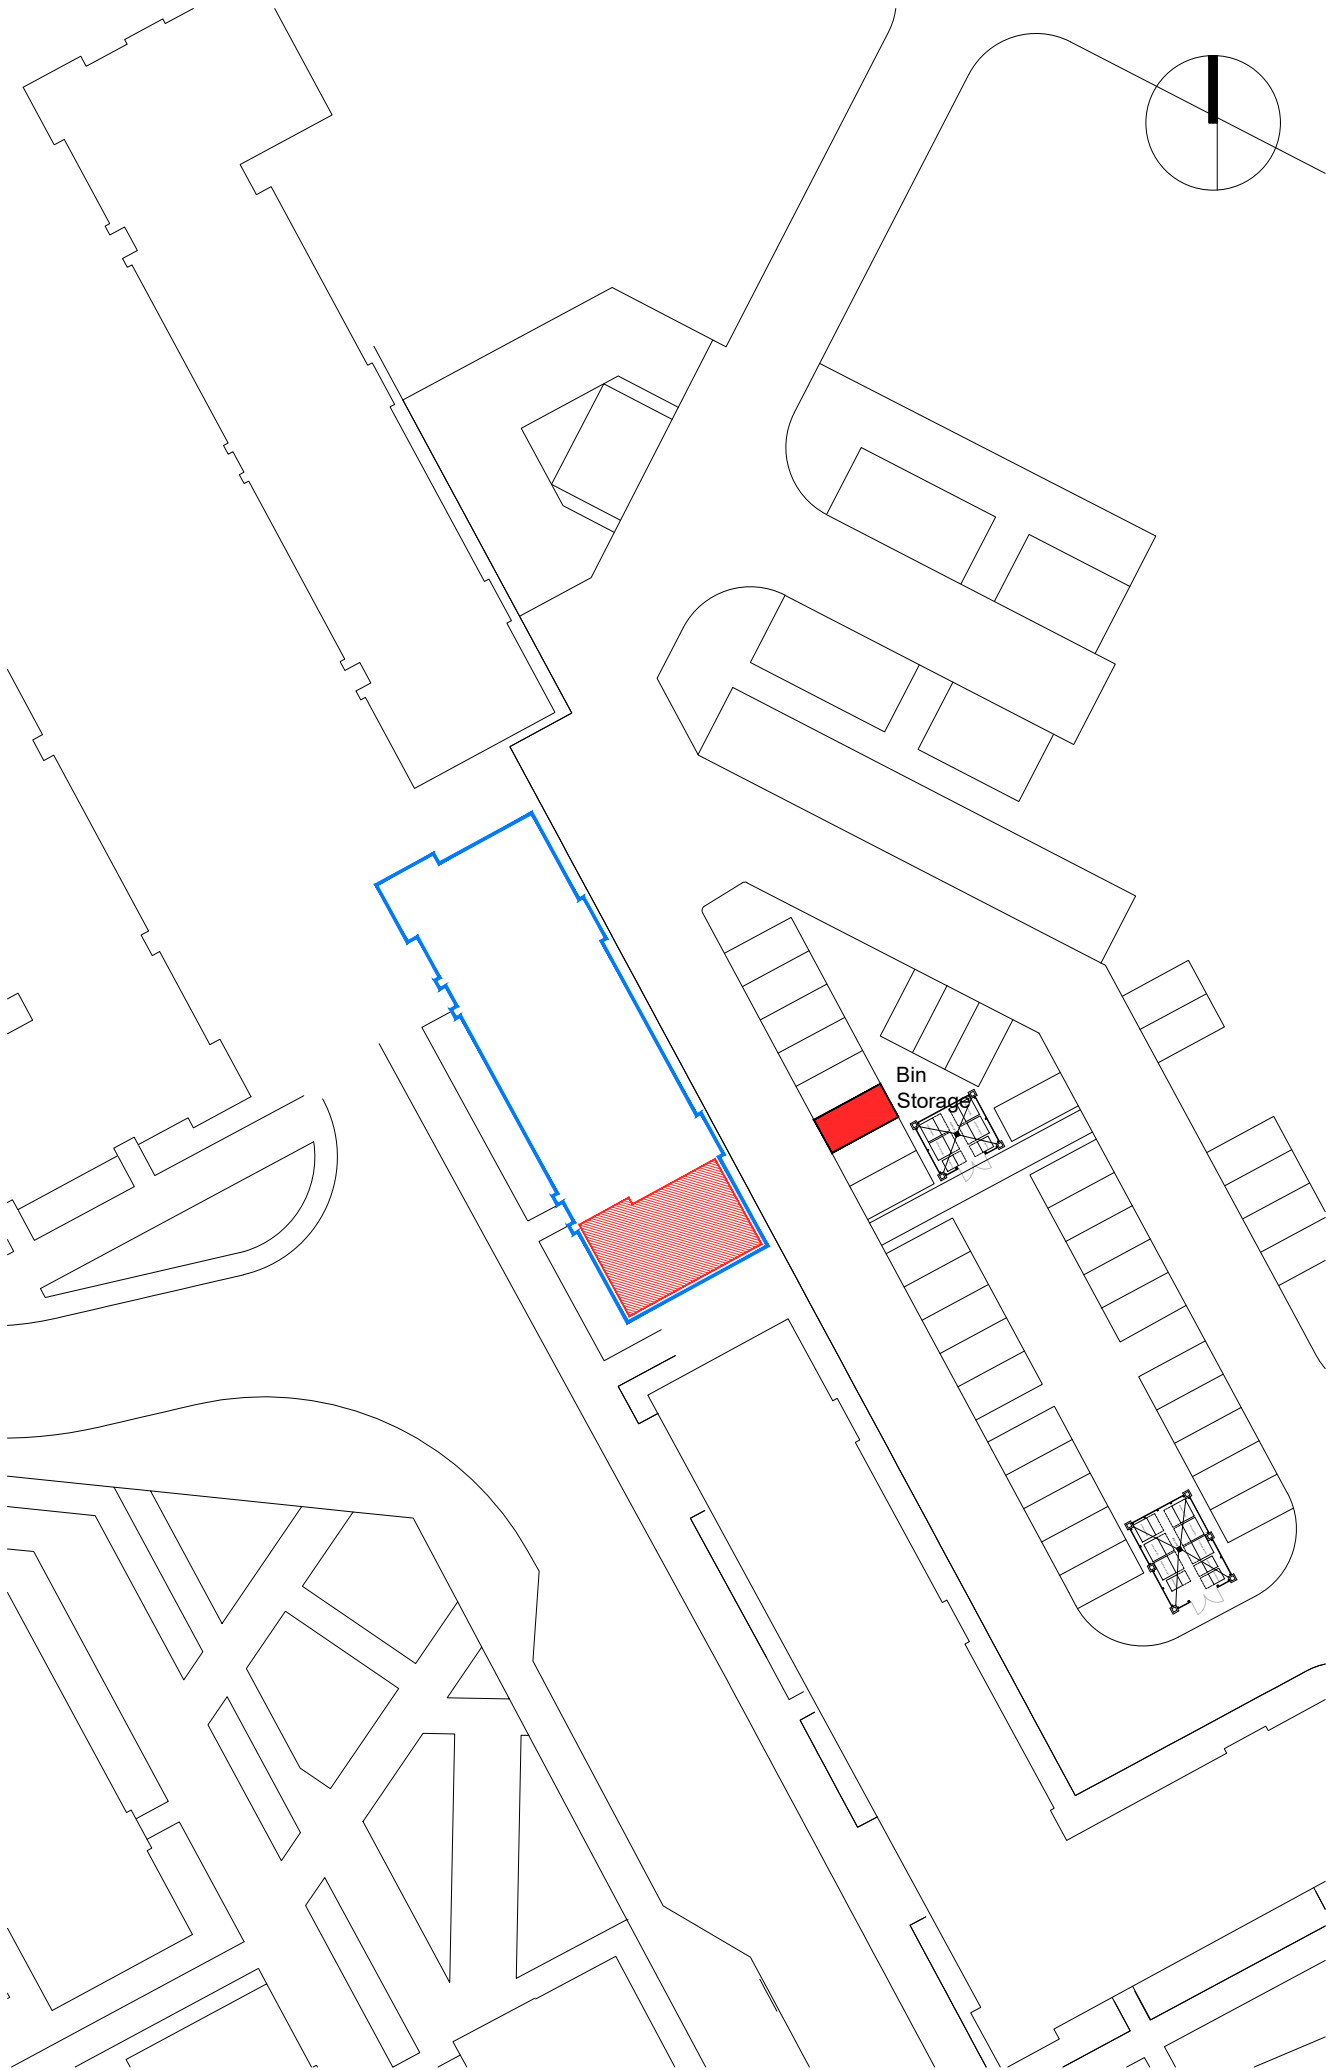

PLOT BOUNDARY

SCALE 1:500

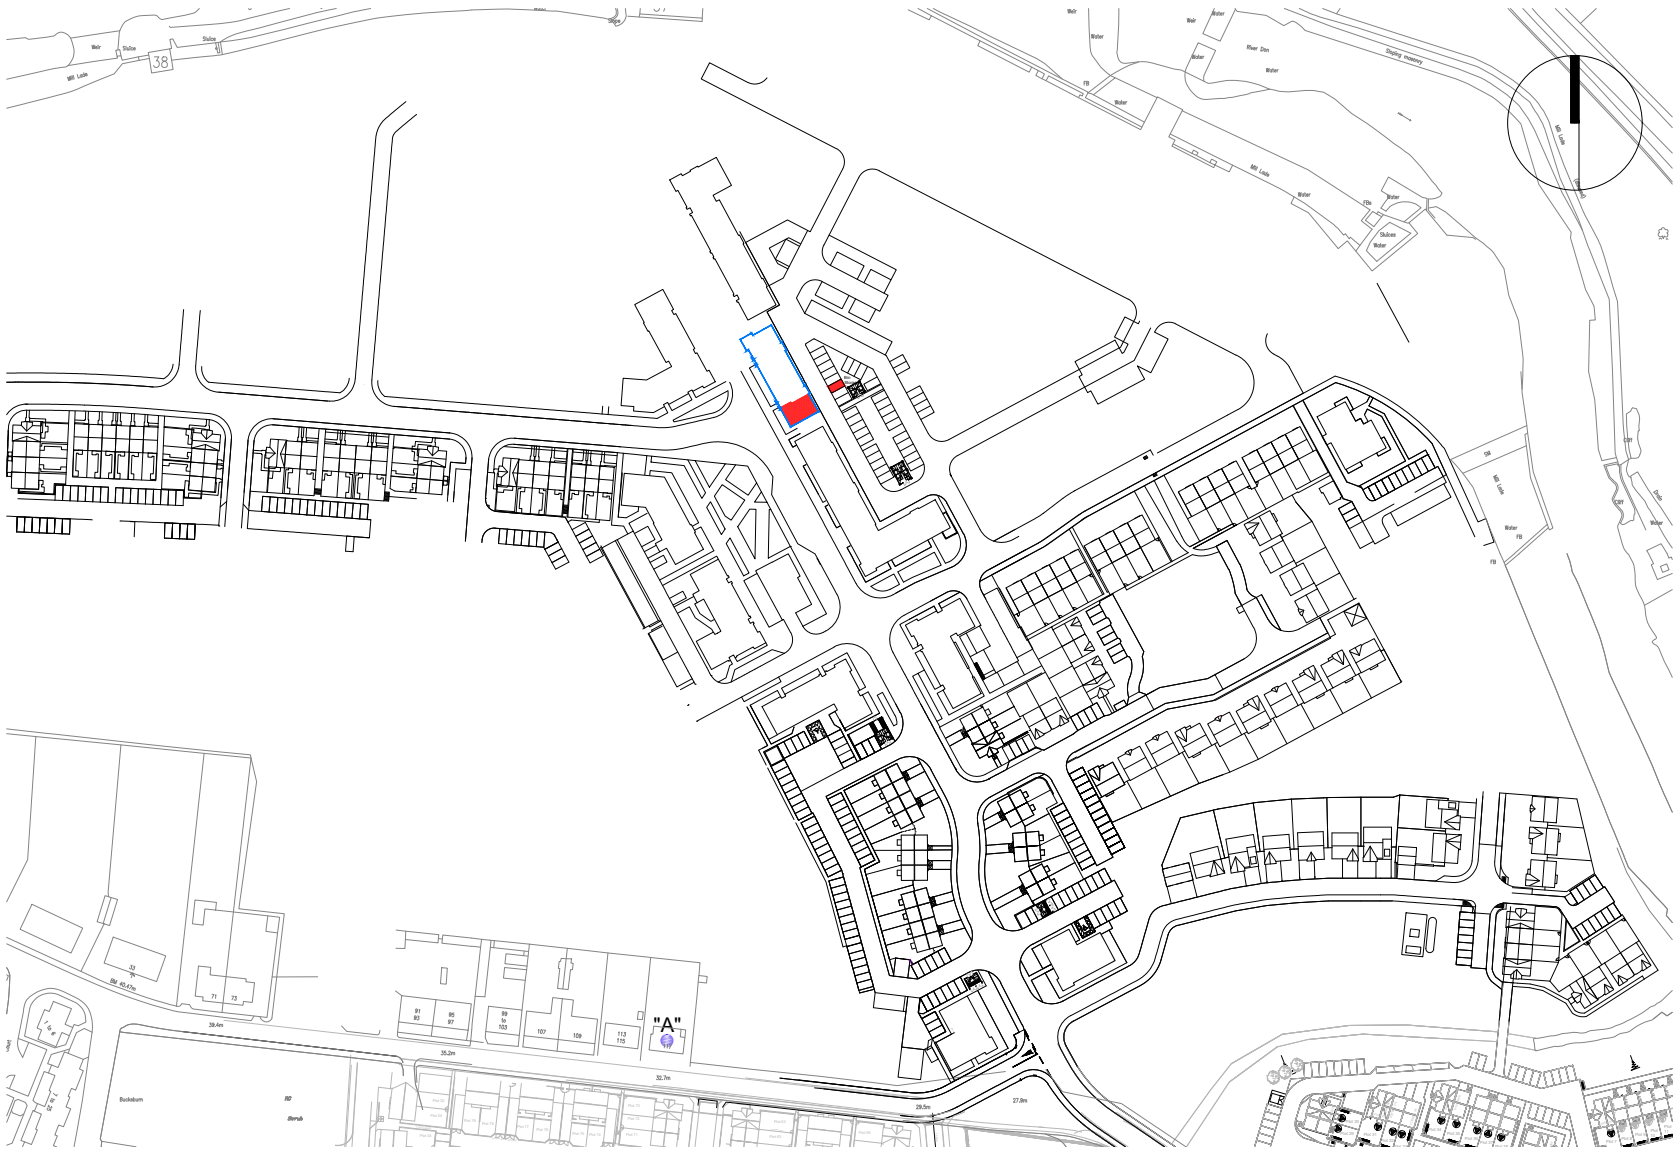


SCALE 1:2500

-  "A" ORDNANCE SURVEY GR NJ 90315 09759
-  BLOCK BOUNDARY
-  PLOT INTERNAL
-  PARKING SPACE


Rev.	Date	Details	Drawn
Issued for:			
LEGAL FEU PLAN			
Project:		Project No:	
Phase 2B RSQ		7353	
4 Mill Park		Dwg No:	
Aberdeen		LE -- 189	
		Rev:	
Drawing:		Drawn By:	Date:
Plot 189		GB	18/05/22
Block 7 - Ground Floor		Scale:	1:500/1:2500 @A3



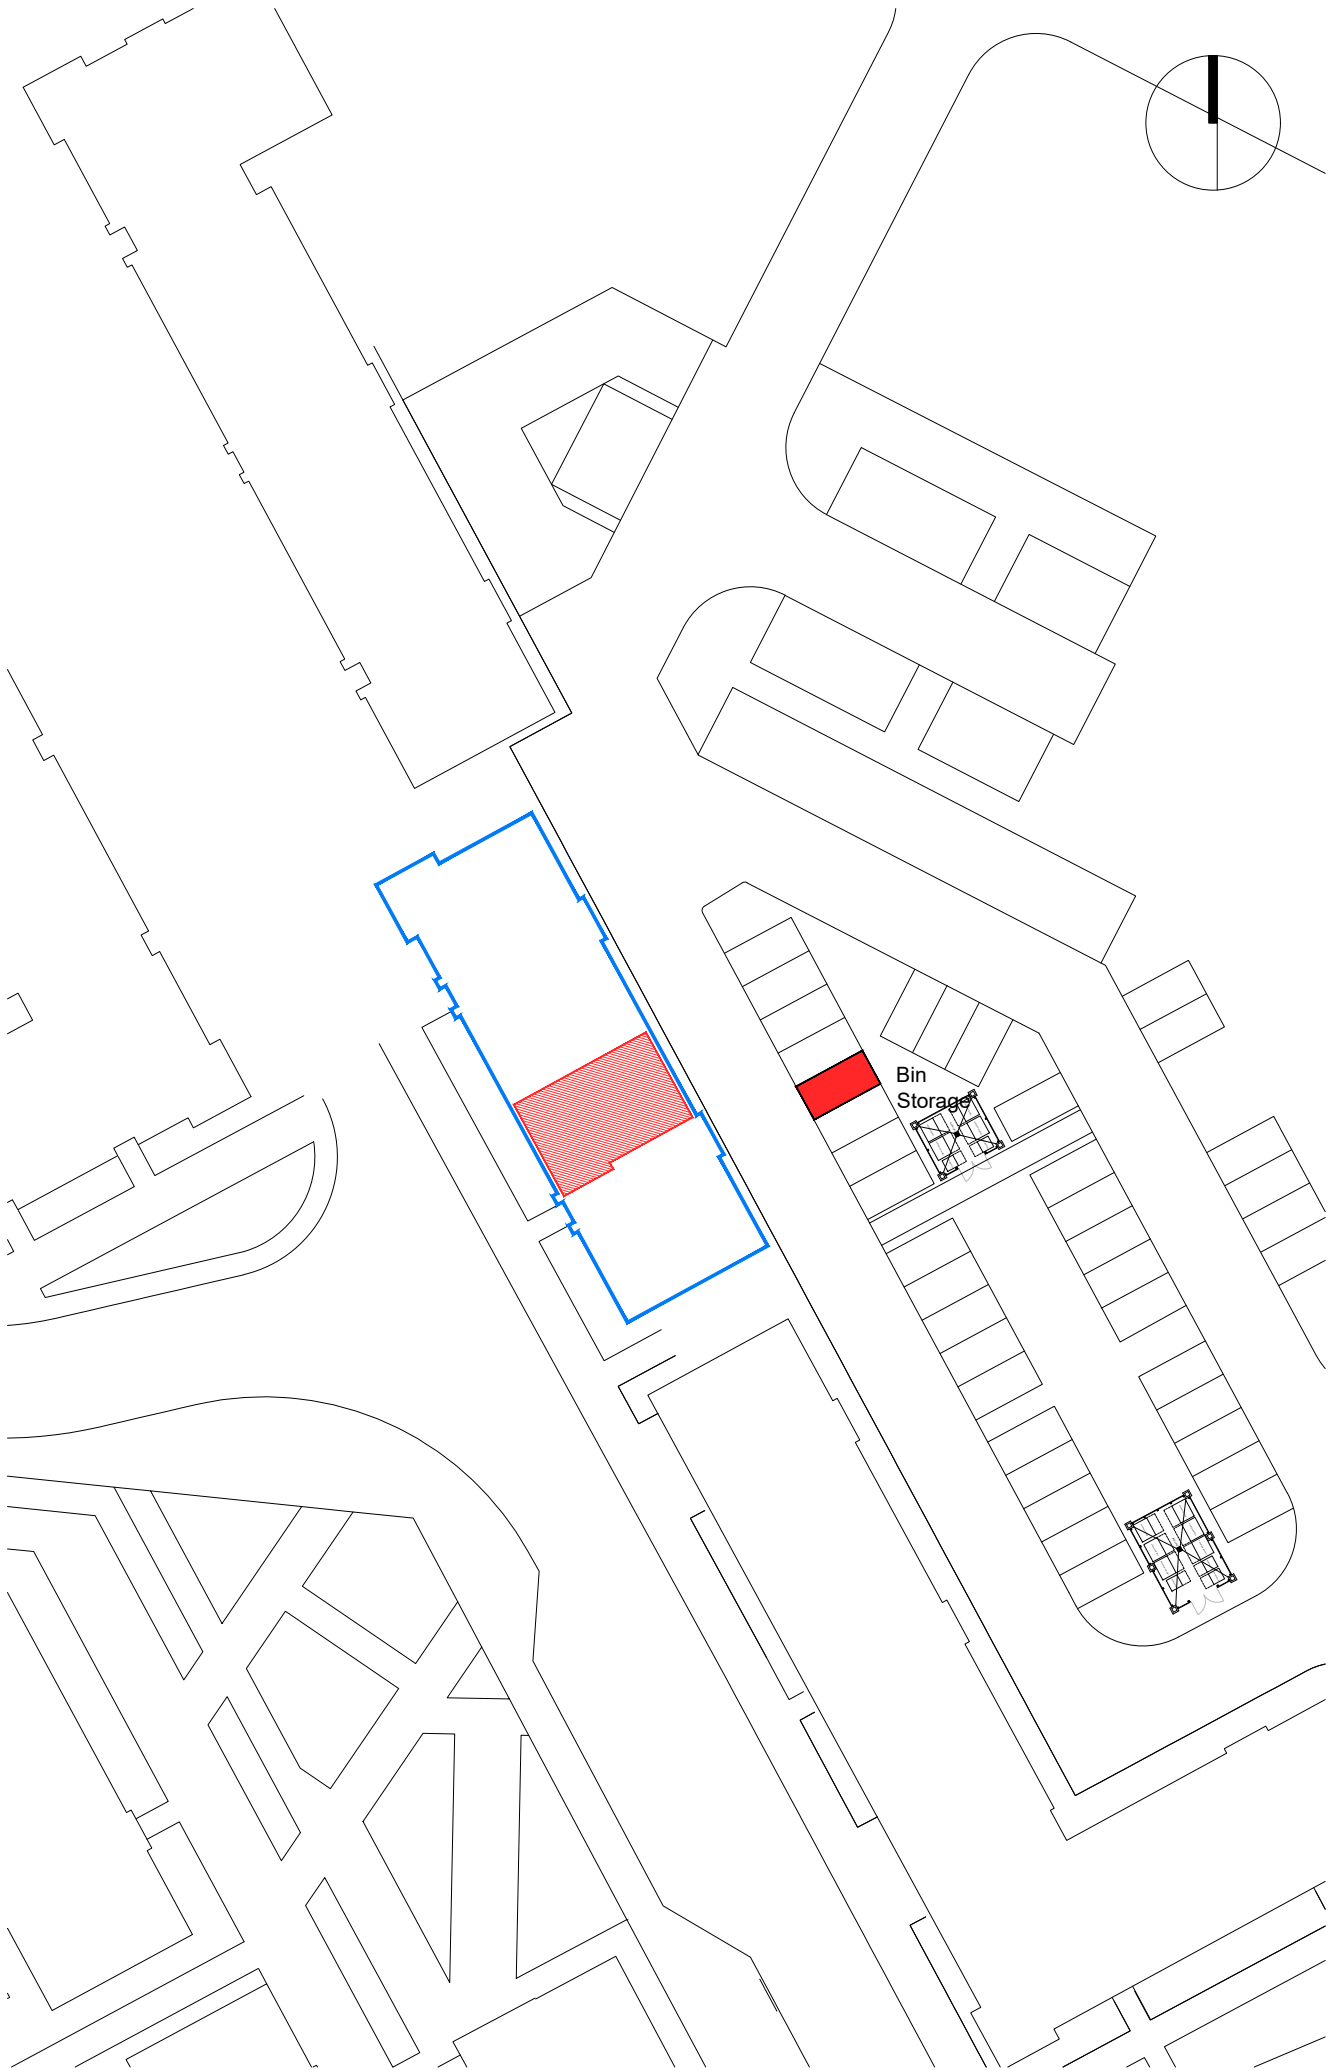

PLOT BOUNDARY

SCALE 1:500

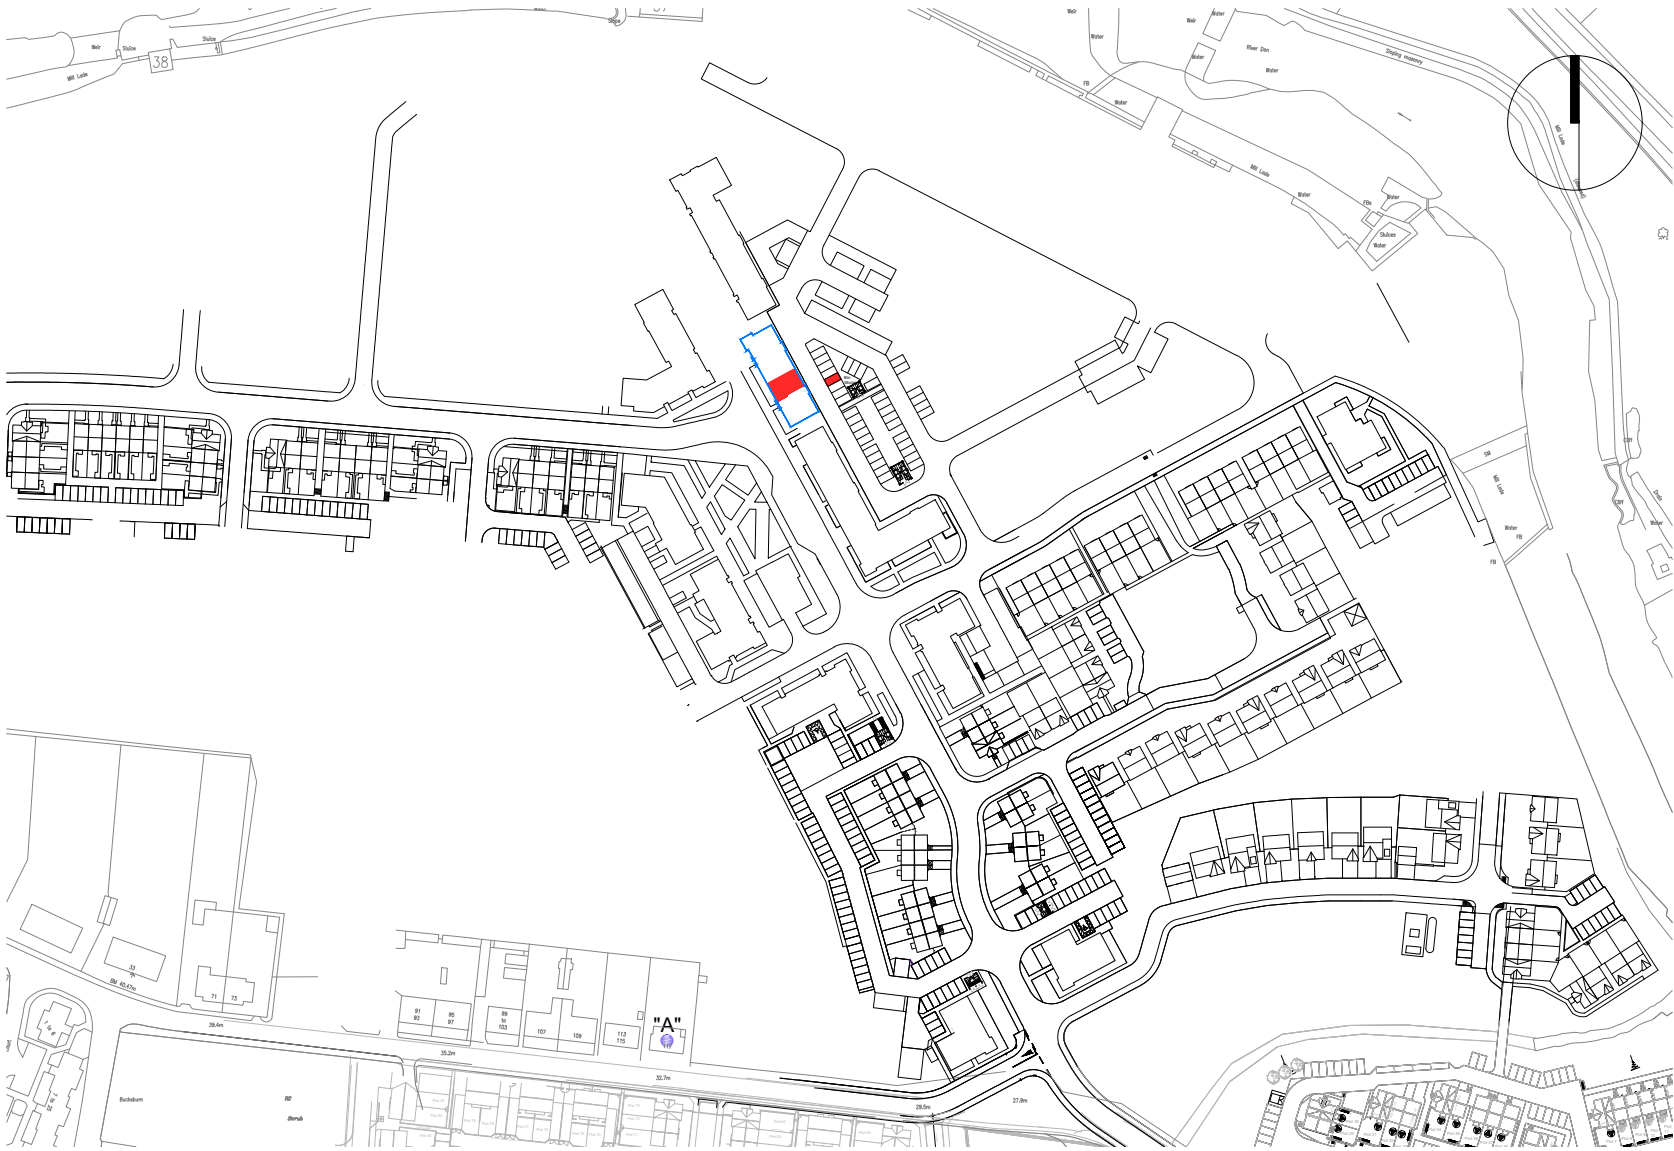

SCALE 1:2500


-  "A" ORDNANCE SURVEY GR NJ 90315 09759
-  BLOCK BOUNDARY
-  PLOT INTERNAL
-  PARKING SPACE

Rev.	Date	Details	Drawn
------	------	---------	-------

Issued for: **LEGAL FEU PLAN**


Project:	Project No:	
Phase 2B RSQ	7353	
8 Mill Park	Dwg No:	
Aberdeen	LE -- 190	
	Rev:	
Drawing:	Drawn By:	Date:
Plot 190	GB	18/05/22
Scale:		
Block 7 - First Floor	1:500/1:2500 @A3	



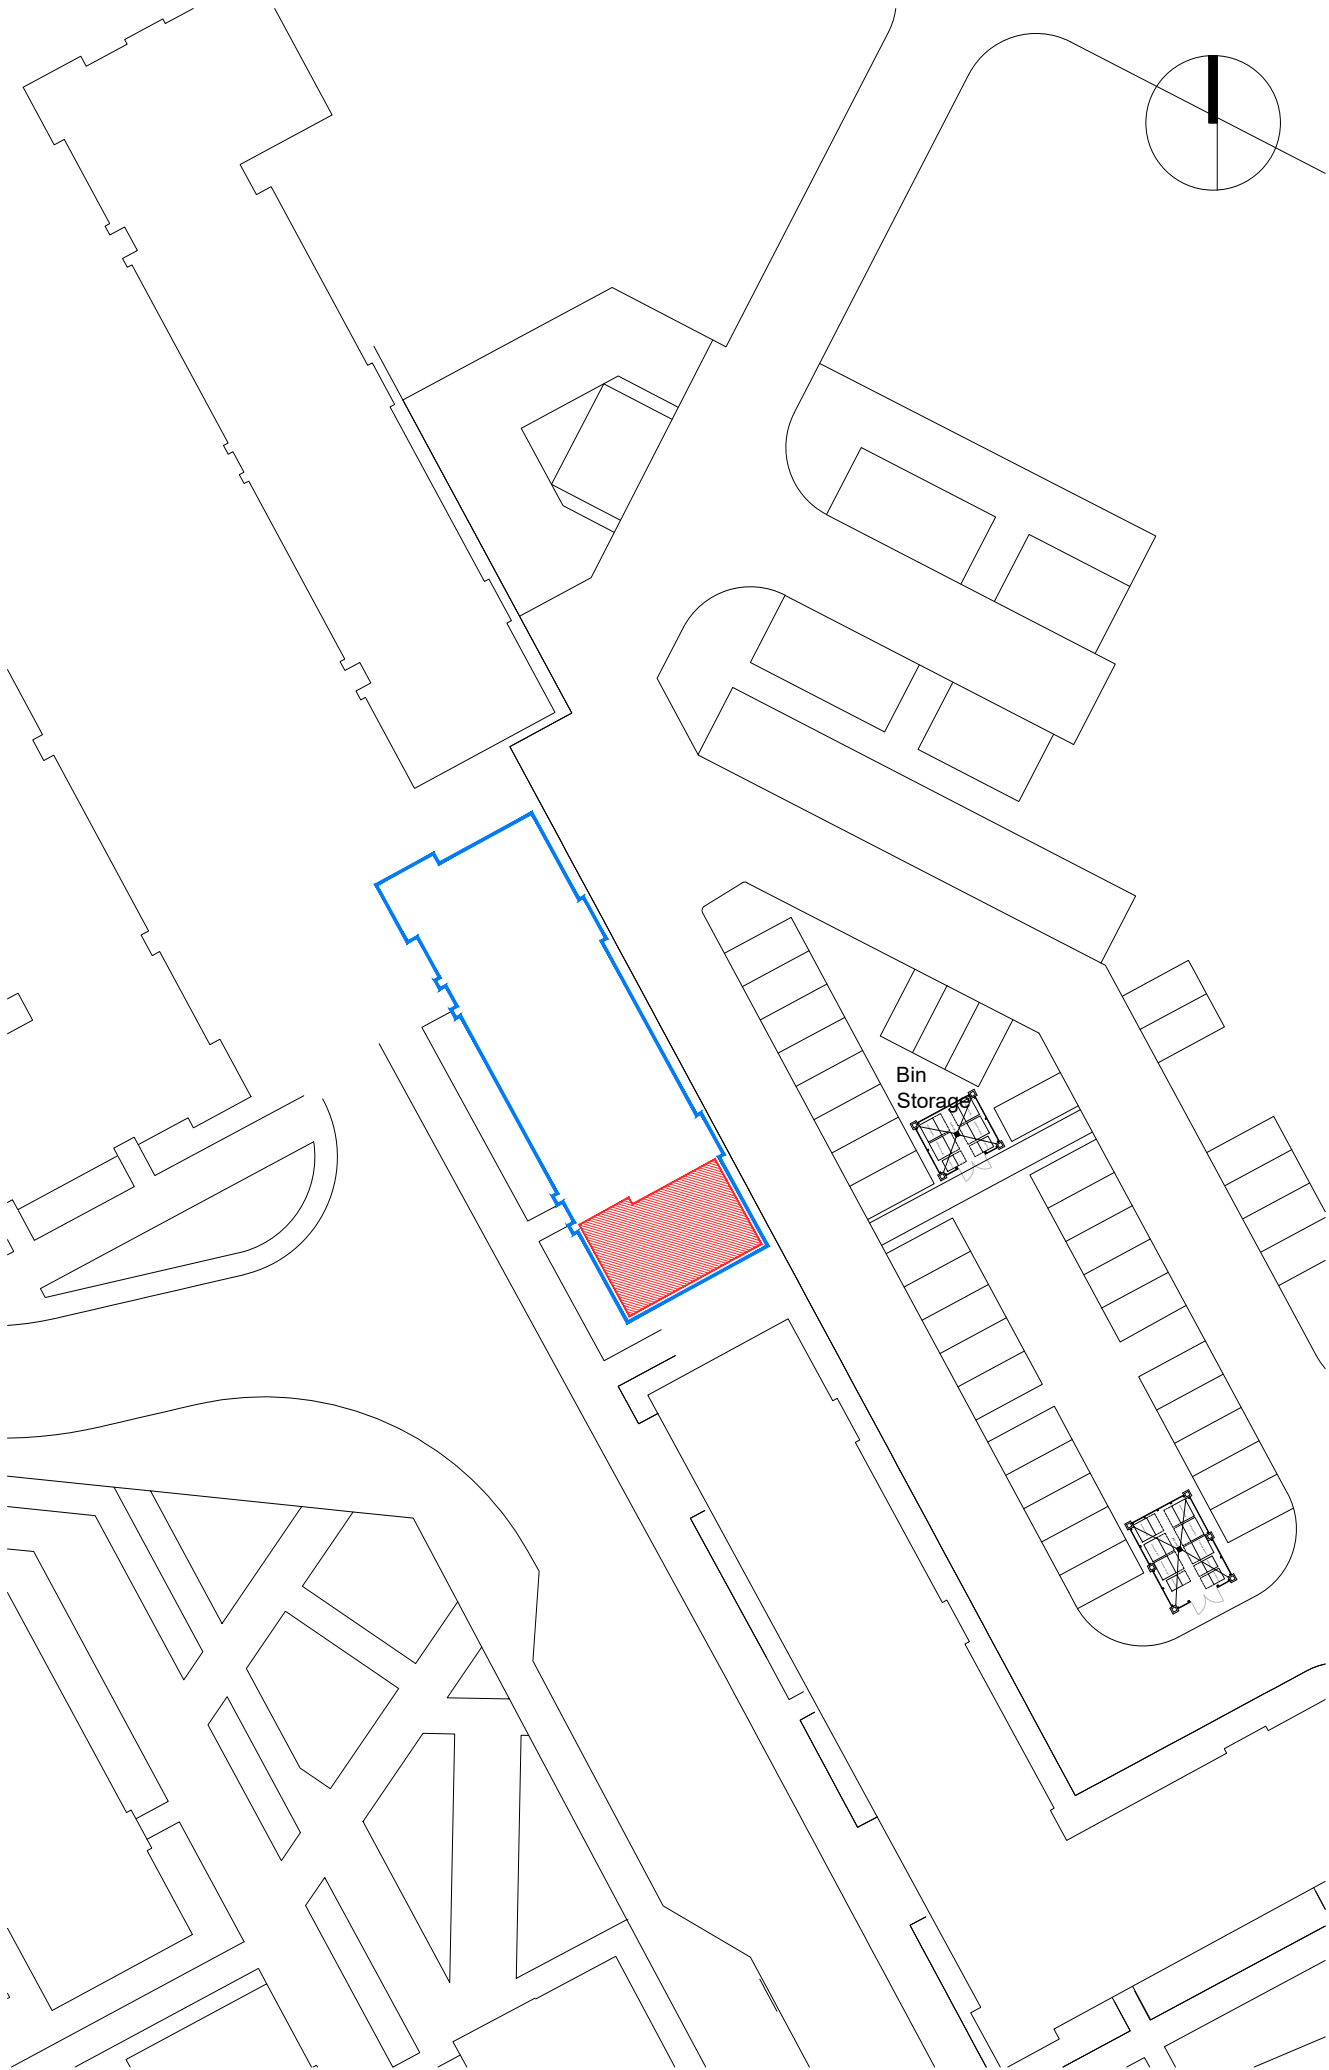


PLOT BOUNDARY

SCALE 1:500

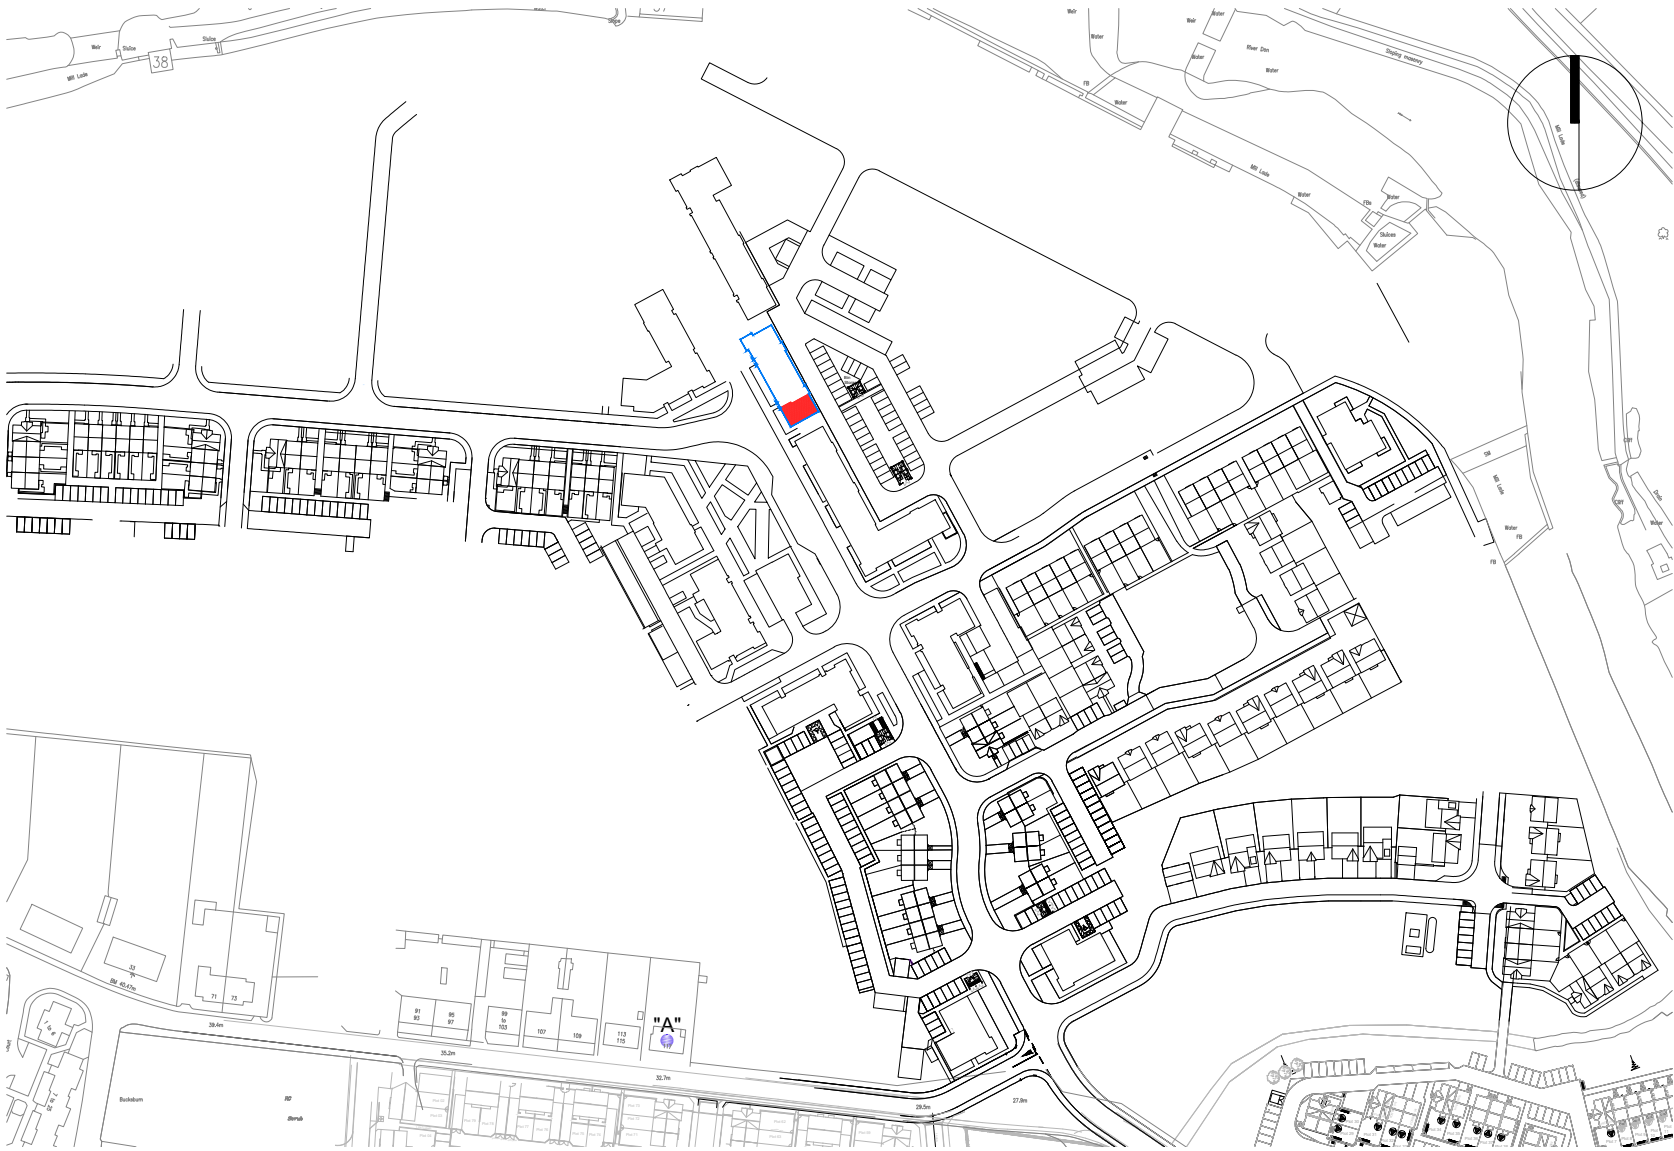

SCALE 1:2500

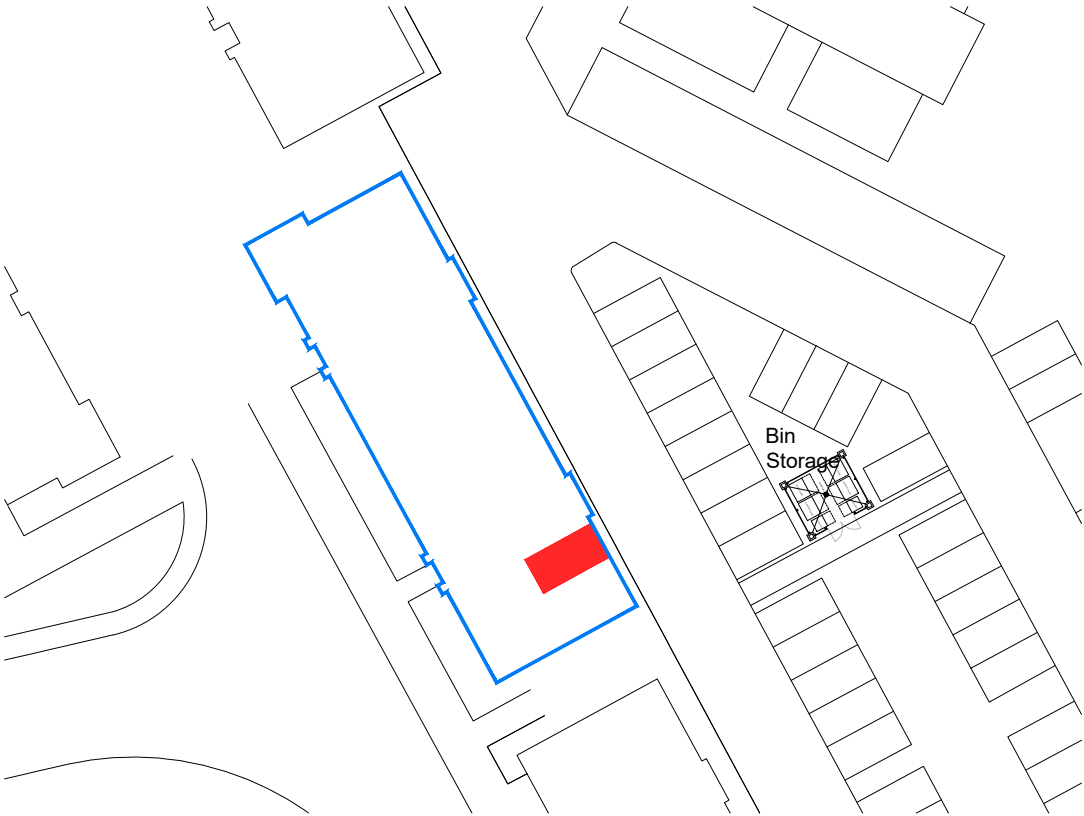


LOWER GROUND LEVEL

SCALE 1:500

-  "A" ORDNANCE SURVEY GR NJ 90315 09759
-  BLOCK BOUNDARY
-  PLOT INTERNAL
-  PARKING SPACE


Rev.	Date	Details	Drawn
Issued for:			
LEGAL FEU PLAN			
Project:		Project No:	
Phase 2B RSQ		7353	
6 Mill Park		Dwg No:	
Aberdeen		LE -- 191	
		Rev:	
Drawing:		Drawn By:	Date:
Plot 191 - SW Facing Balcony		GB	18/05/22
Block 7 - First Floor		Scale:	1:500/1:2500 @A3



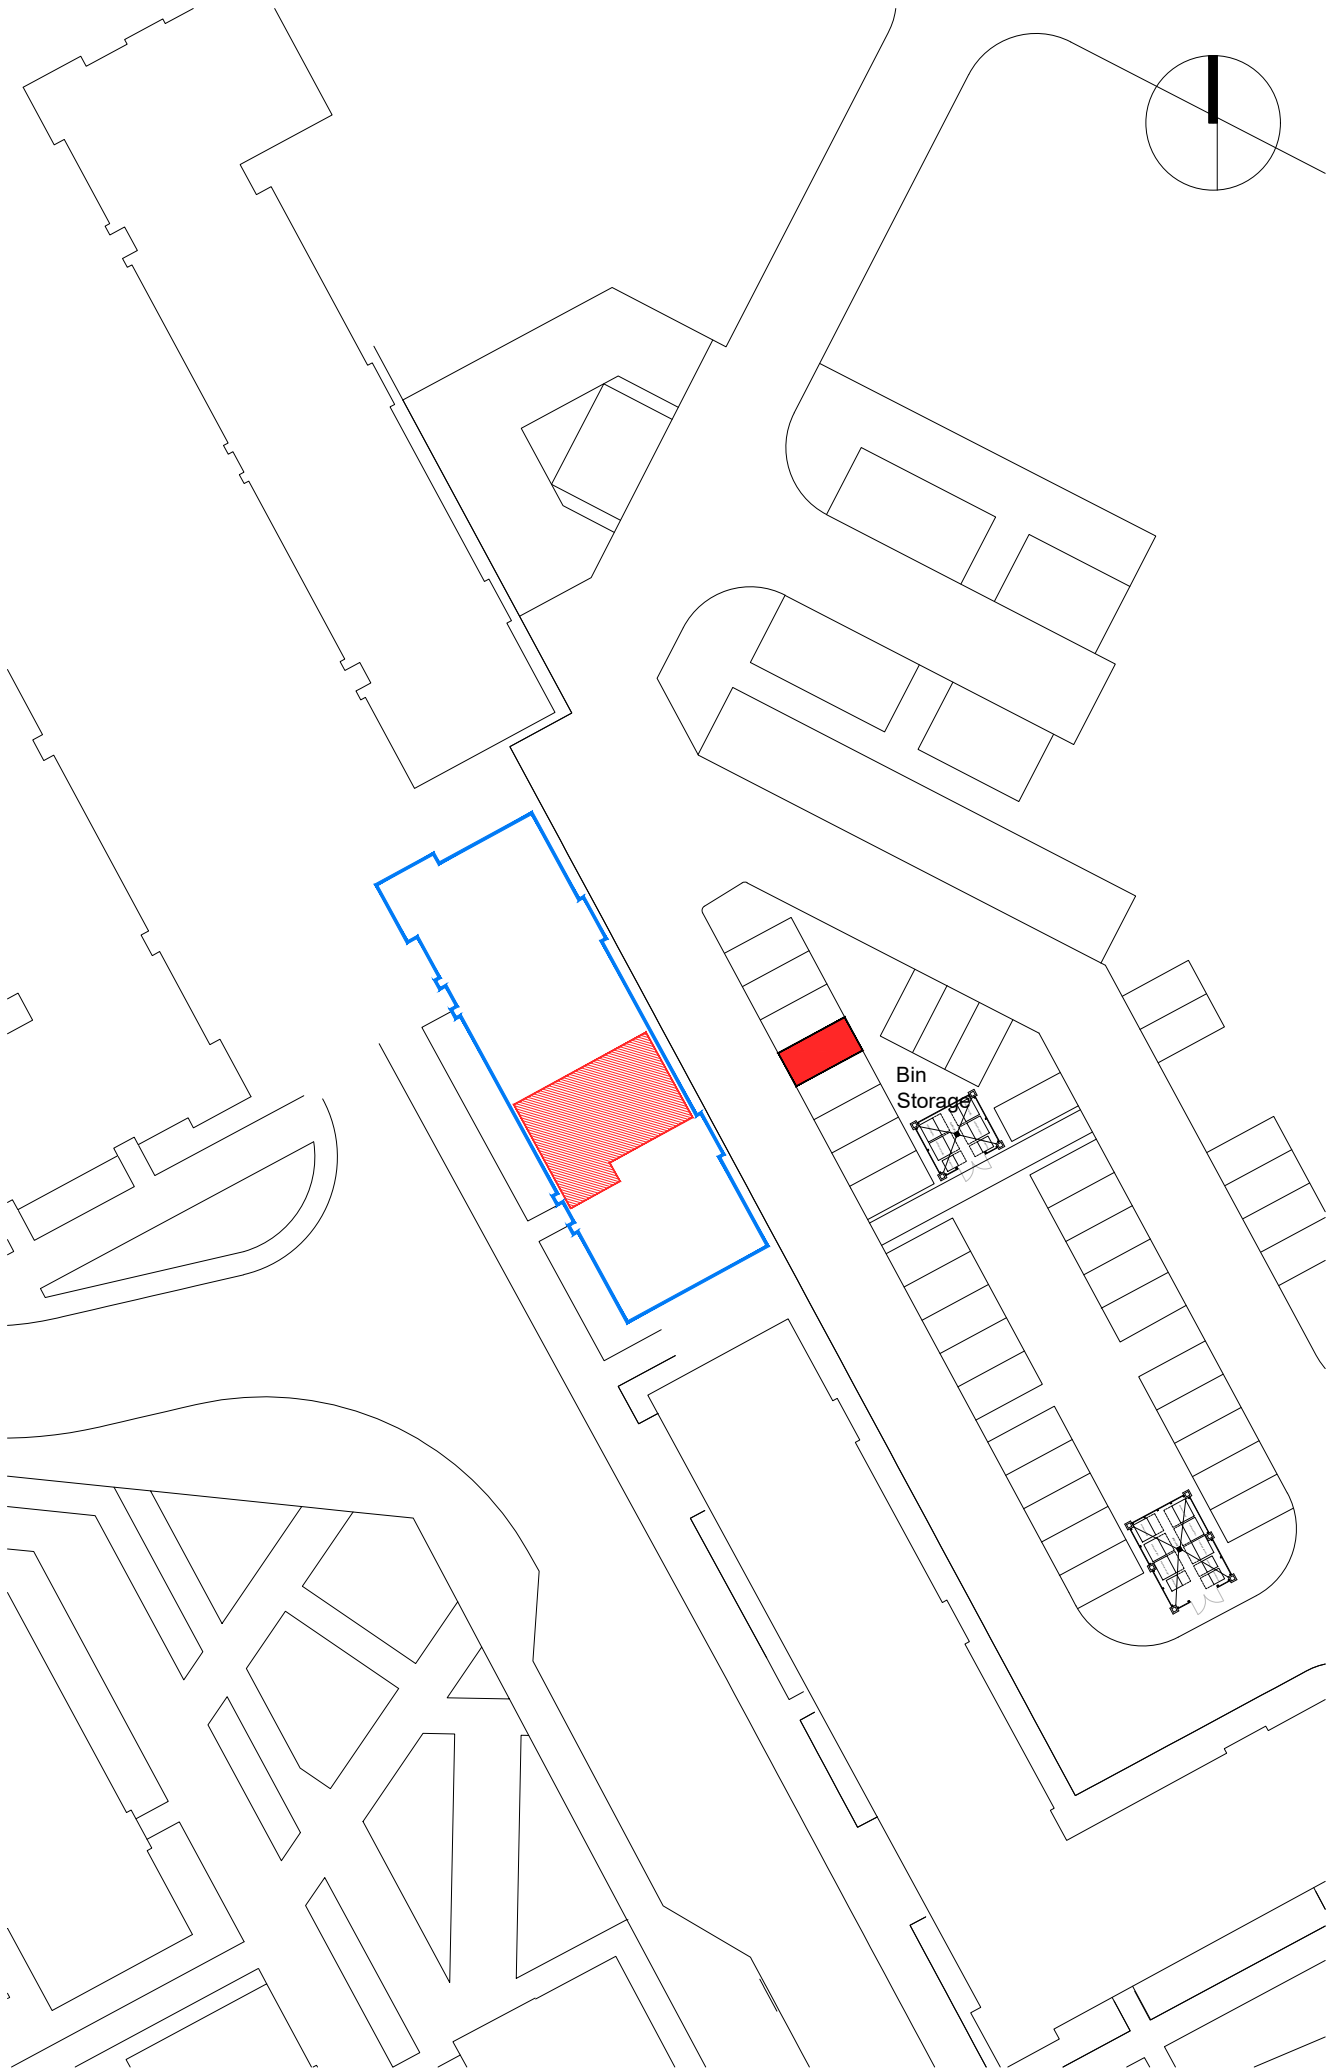

PLOT BOUNDARY

SCALE 1:500

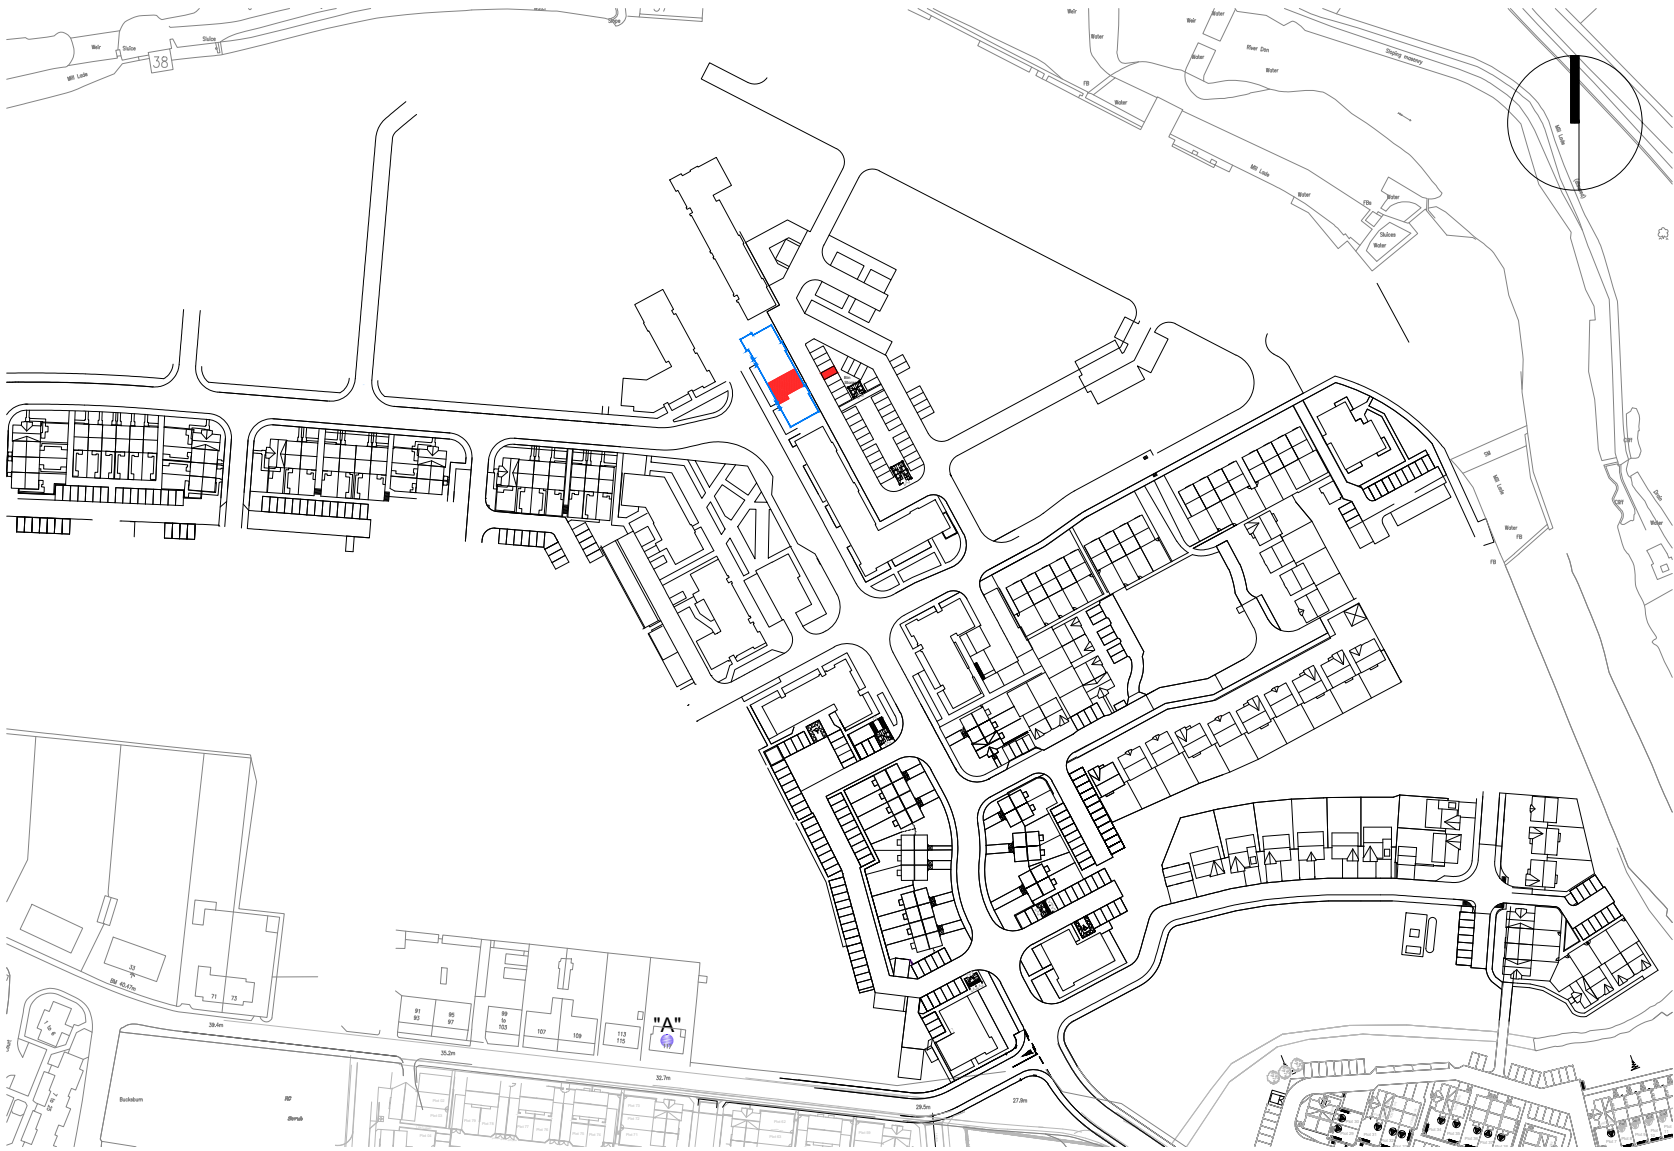


SCALE 1:2500

-  "A" ORDNANCE SURVEY GR NJ 90315 09759
-  BLOCK BOUNDARY
-  PLOT INTERNAL
-  PARKING SPACE


Rev.	Date	Details	Drawn
Issued for:			
LEGAL FEU PLAN			
Project:		Project No:	
Phase 2B RSQ		7353	
12 Mill Park		Dwg No:	
Aberdeen		LE -- 192	
		Rev:	
Drawing:		Drawn By:	Date:
Plot 192		GB	18/05/22
Block 7 - Second Floor		Scale:	1:500/1:2500 @A3



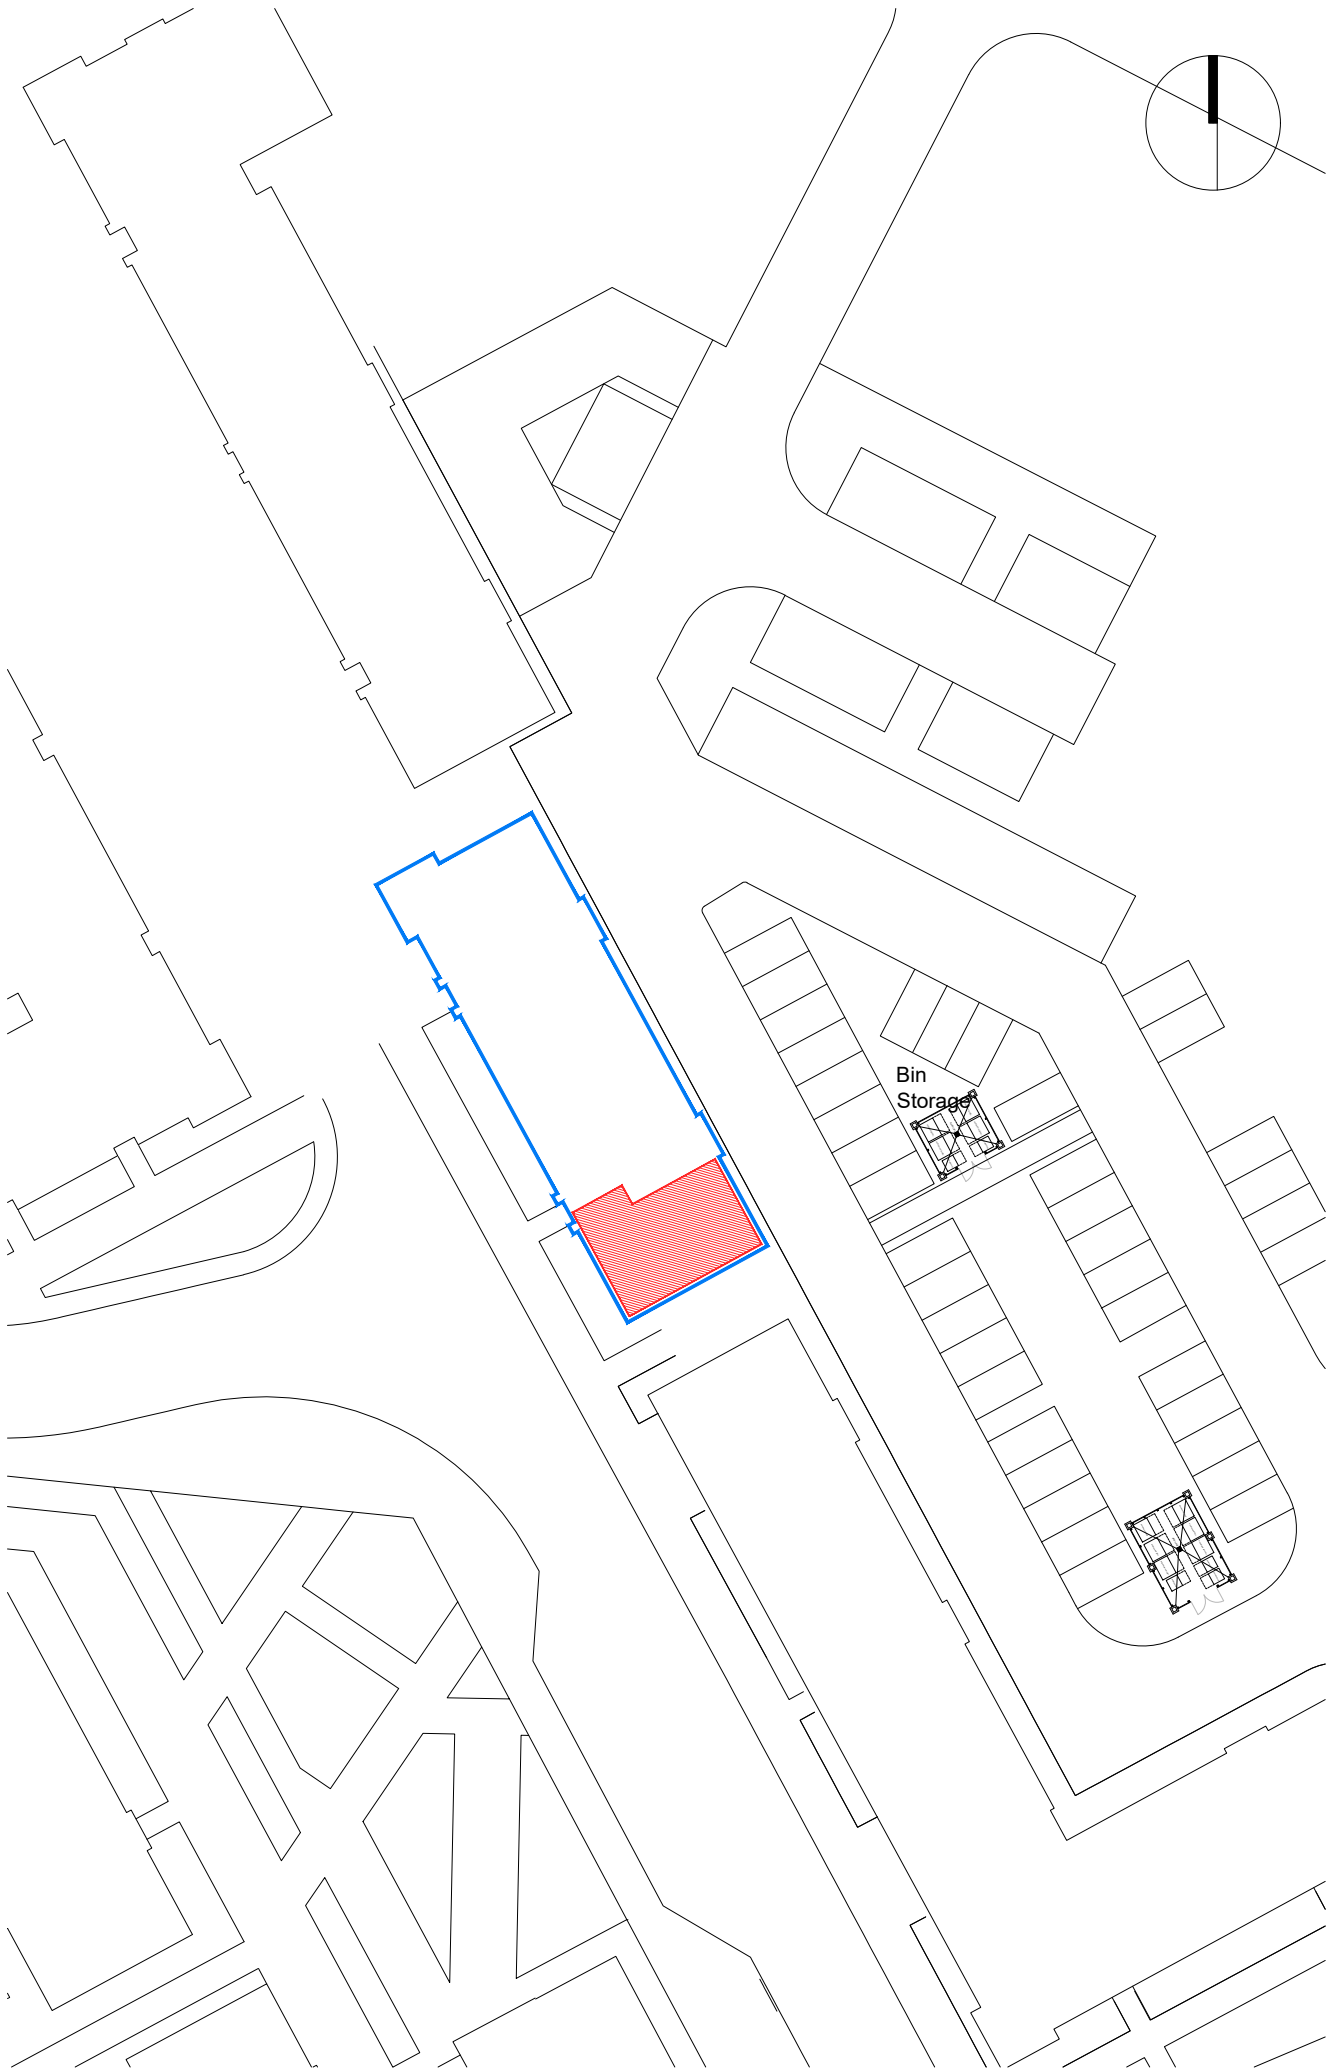


PLOT BOUNDARY

SCALE 1:500

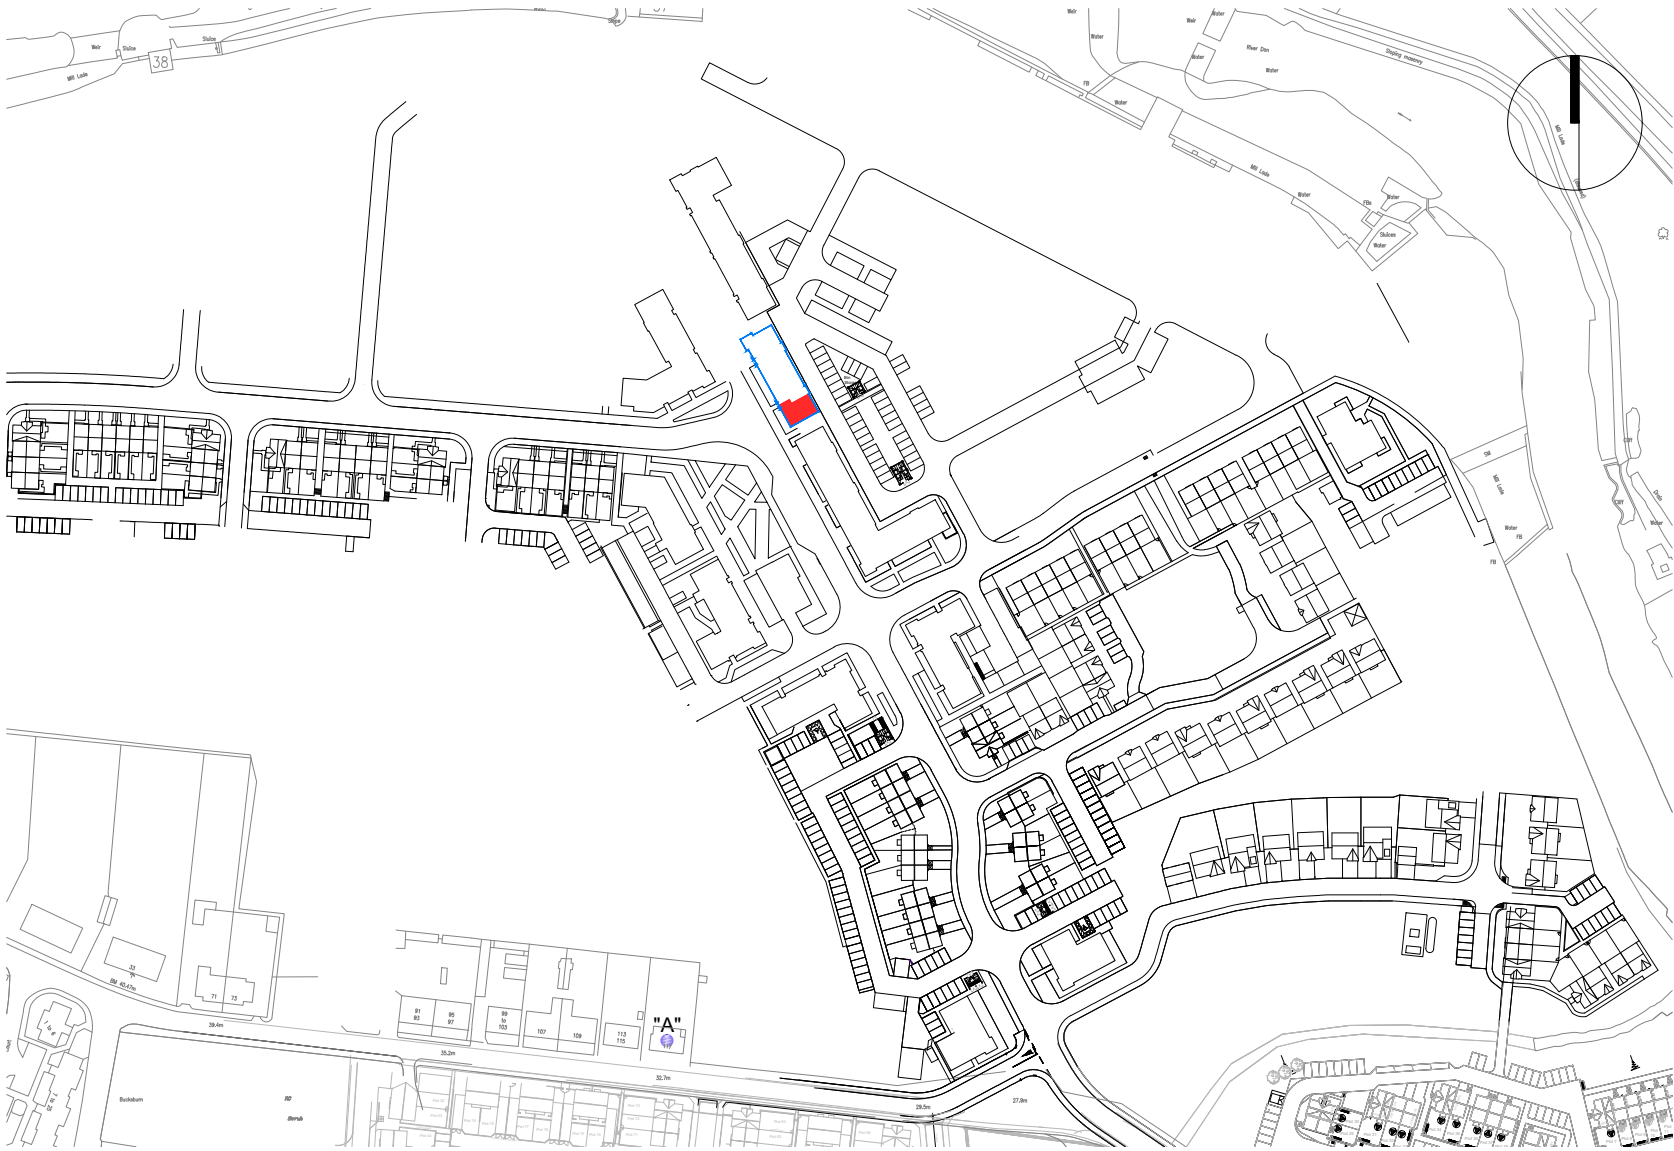

SCALE 1:2500

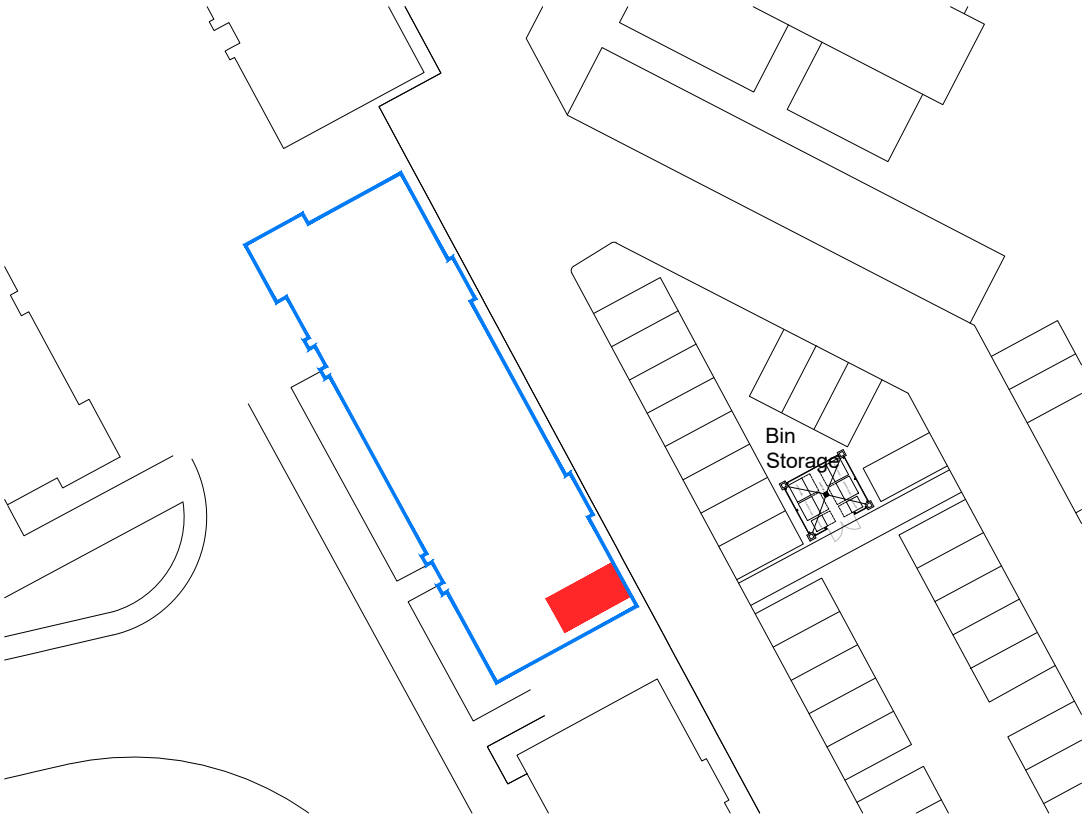

LOWER GROUND LEVEL

SCALE 1:500

-  "A" ORDNANCE SURVEY GR NJ 90315 09759
-  BLOCK BOUNDARY
-  PLOT INTERNAL
-  PARKING SPACE

Rev.	Date	Details	Drawn
Issued for:			
LEGAL FEU PLAN			
Project:		Project No:	
Phase 2B RSQ		7353	
10 Mill Park		Dwg No:	
Aberdeen		LE -- 193	
		Rev:	
Drawing:		Drawn By:	Date:
Plot 193 - SW Facing Balcony		GB	18/05/22
Block 7 - Second Floor		Scale:	1:500/1:2500 @A3

