LDN Architects
57 - 59 Bread Street, Edinburgh EH3 9AH
T: 0131 222 2900
E: architects@ldn.co.uk

Job Title:
1911
Canaan Lane

Drawing Title:
DPA Requirements
Ground Floor

Drawing Status:
CONSTRUCTION

Drawing Number:
L(TP)100 A

Scale:	Date:	Drawn:	Reviewed:
1:50@A1 1:100@A3	07.2022	MPJ	CP

Revisions:

Rev	Date	By	Ref.	Change
-	29.07.2022			
A	07.09.2022	CP	Ch-176	Drawing updated as per solictor's comments

Legend:

Plot boundary
Common area boundary
Private area of ground floor flats
Bin Store area
Bike Store area

Note **F(no.)** indicates flat assigned bike storage.

The development registered under title MID207802 and plots 1 to 10 within have been DPA approved by:

D MacDonald - 26/09/2022

David MacDonald
(DPA Officer)

© This drawing is copyright of LDN Architects LLP

LDN Architects
57 - 59 Bread Street, Edinburgh EH3 9AH
T: 0131 222 2900
E: architects@ldn.co.uk

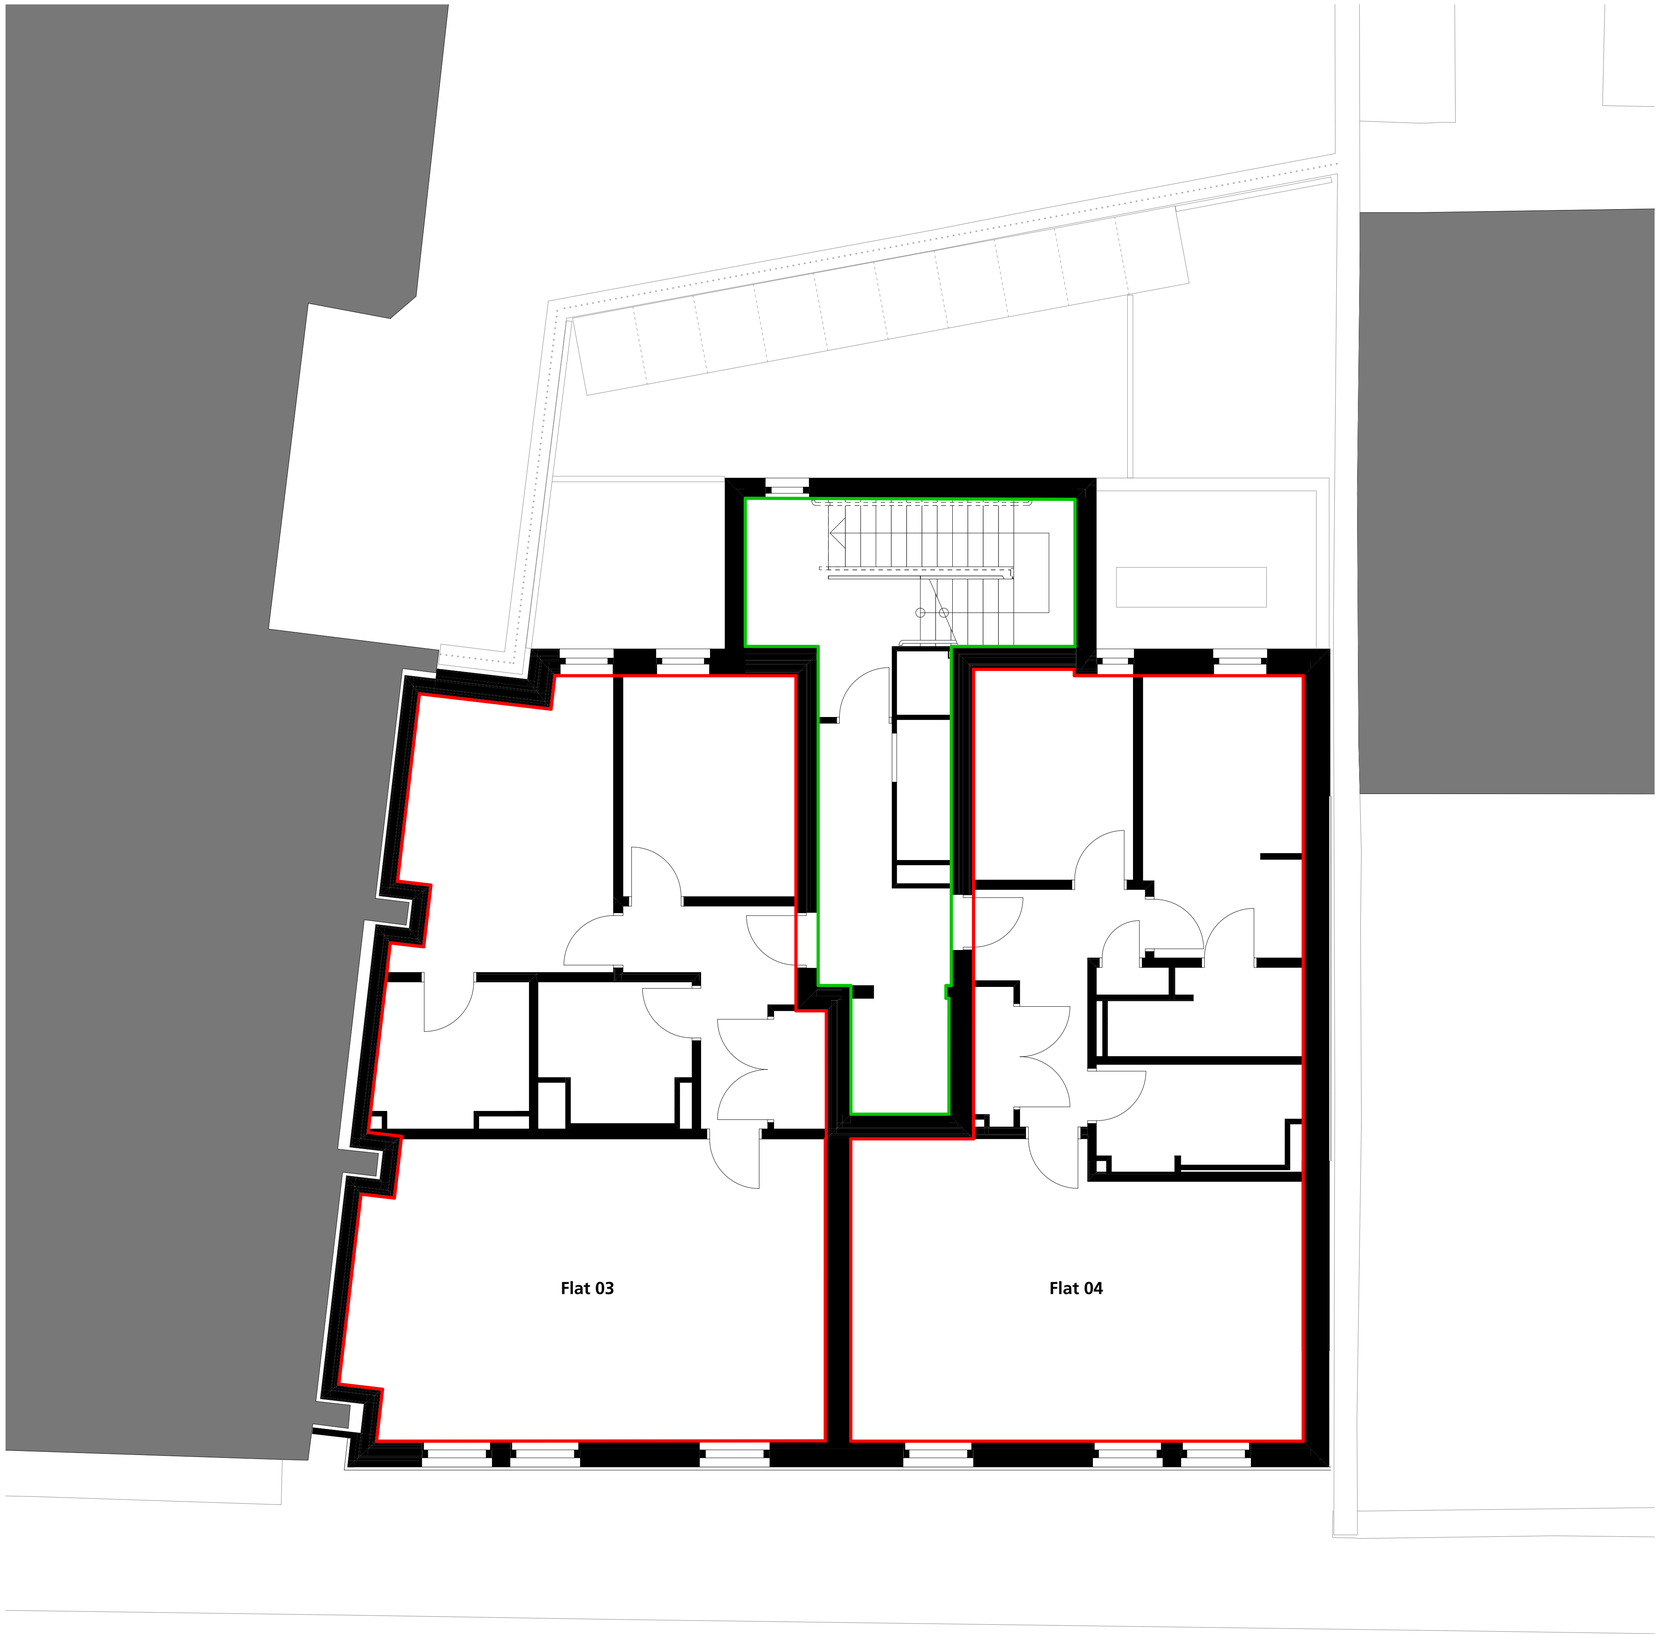

Job Title:
1911
Canaan Lane

Drawing Title:
DPA Requirements
First Floor

Drawing Status:
CONSTRUCTION

Drawing Number:
L(TP)101 A

Scale:	Date:	Drawn:	Reviewed:
1:50@A1 1:100@A3	07.2022	MPJ	CP

Revisions:

Rev	Date	By	Ref.	Change
*	29.07.2022			
A	07.09.2022	CP	Ch-176	Drawing updated as per solictor's comments

Legend:

Plot boundary

Common area boundary

© This drawing is copyright of LDN Architects LLP

LDN Architects
57 - 59 Bread Street, Edinburgh EH3 9AH
T: 0131 222 2900
E: architects@ldn.co.uk

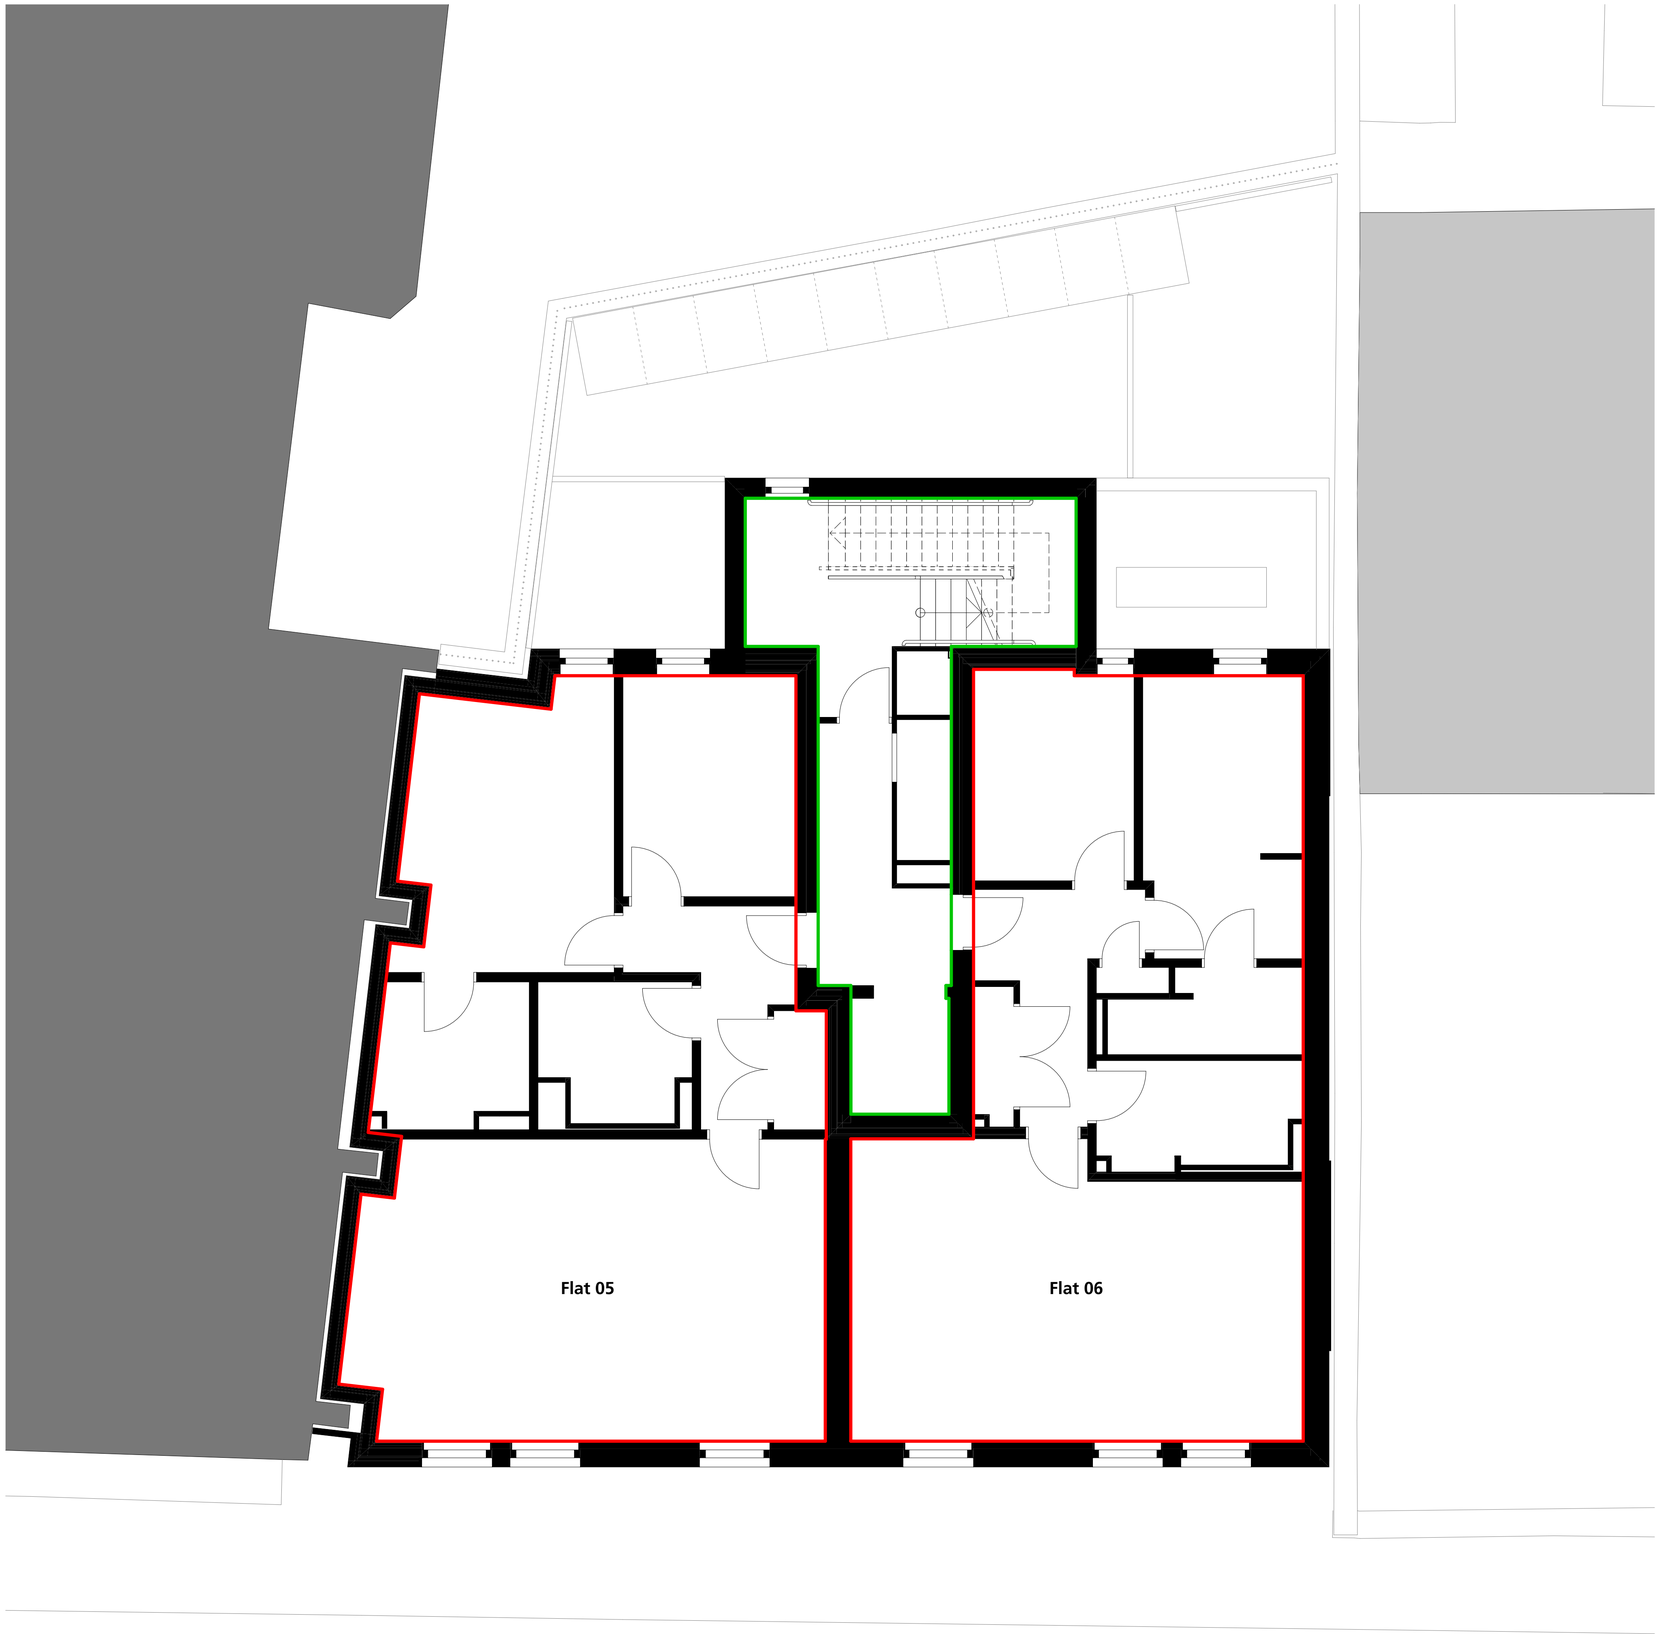

Job Title:
1911
Canaan Lane

Drawing Title:
DPA Requirements
Second Floor

Drawing Status:
CONSTRUCTION

Drawing Number:
L(TP)102 A

Scale:	Date:	Drawn:	Reviewed:
1:50@A1 1:100@A3	07.2022	MPJ	CP

Revisions:

Rev	Date	By	Ref.	Change
*	29.07.2022			
A	07.09.2022	CP	Ch-176	Drawing updated as per solictor's comments

Legend:

Plot boundary

Common area boundary

© This drawing is copyright of LDN Architects LLP

LDN Architects
57 - 59 Bread Street, Edinburgh EH3 9AH
T: 0131 222 2900
E: architects@ldn.co.uk

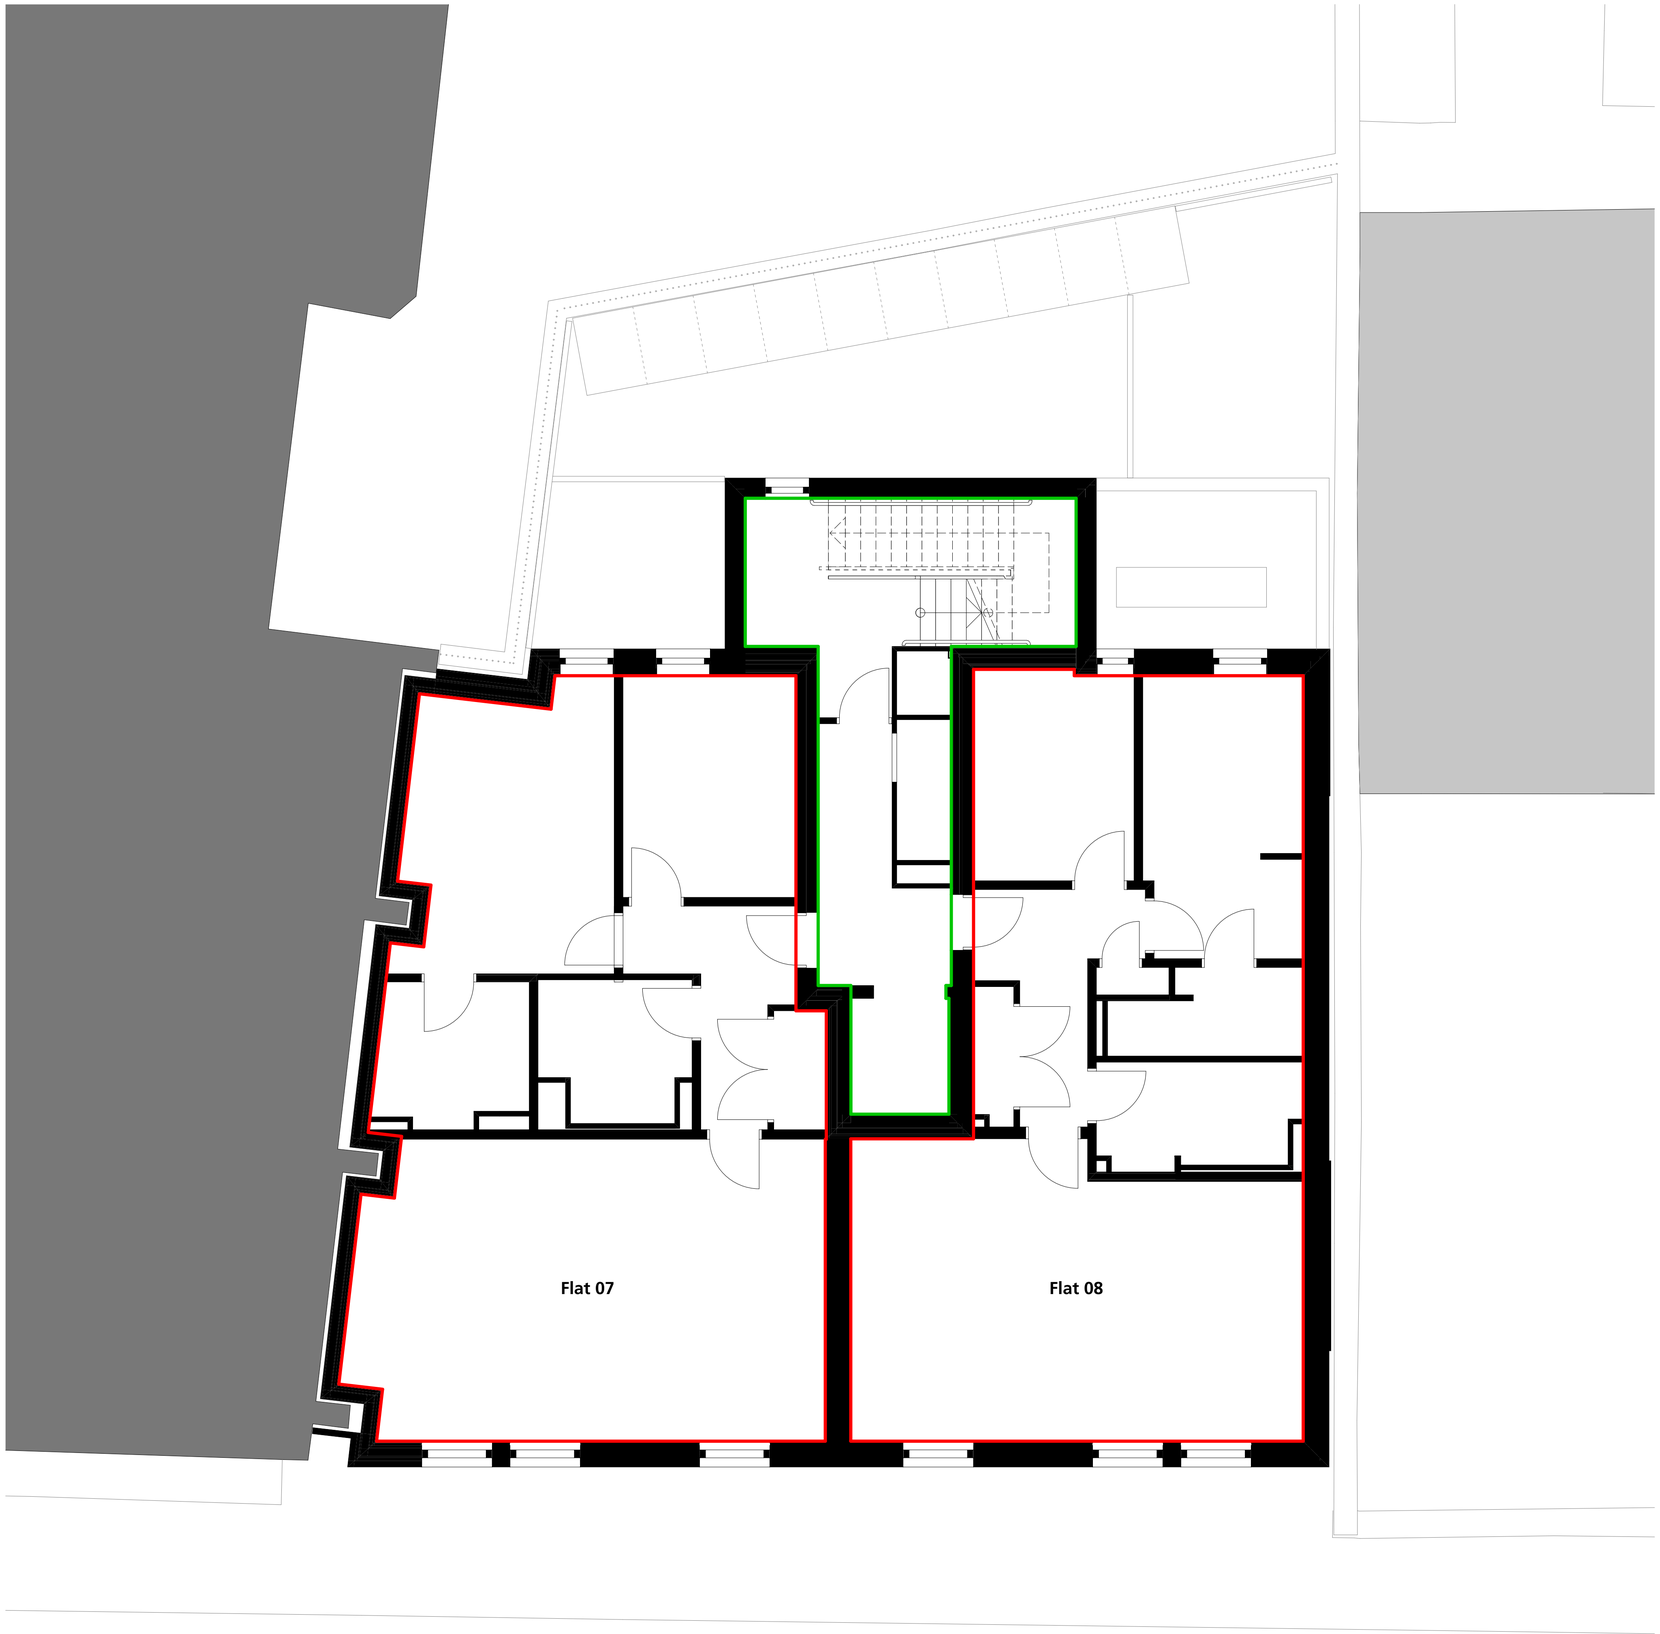

Job Title:
1911
Canaan Lane

Drawing Title:
DPA Requirements
Third Floor

Drawing Status:
CONSTRUCTION

Drawing Number:
L(TP)103 A

Scale:	Date:	Drawn:	Reviewed:
1:50@A1 1:100@A3	07.2022	MPJ	CP

Revisions:

Rev	Date	By	Ref.	Change
*	29.07.2022			
A	07.09.2022	CP	Ch-176	Drawing updated as per solictor's comments

Legend:

Plot boundary

Common area boundary

© This drawing is copyright of LDN Architects LLP

LDN Architects
57 - 59 Bread Street, Edinburgh EH3 9AH
T: 0131 222 2900
E: architects@ldn.co.uk

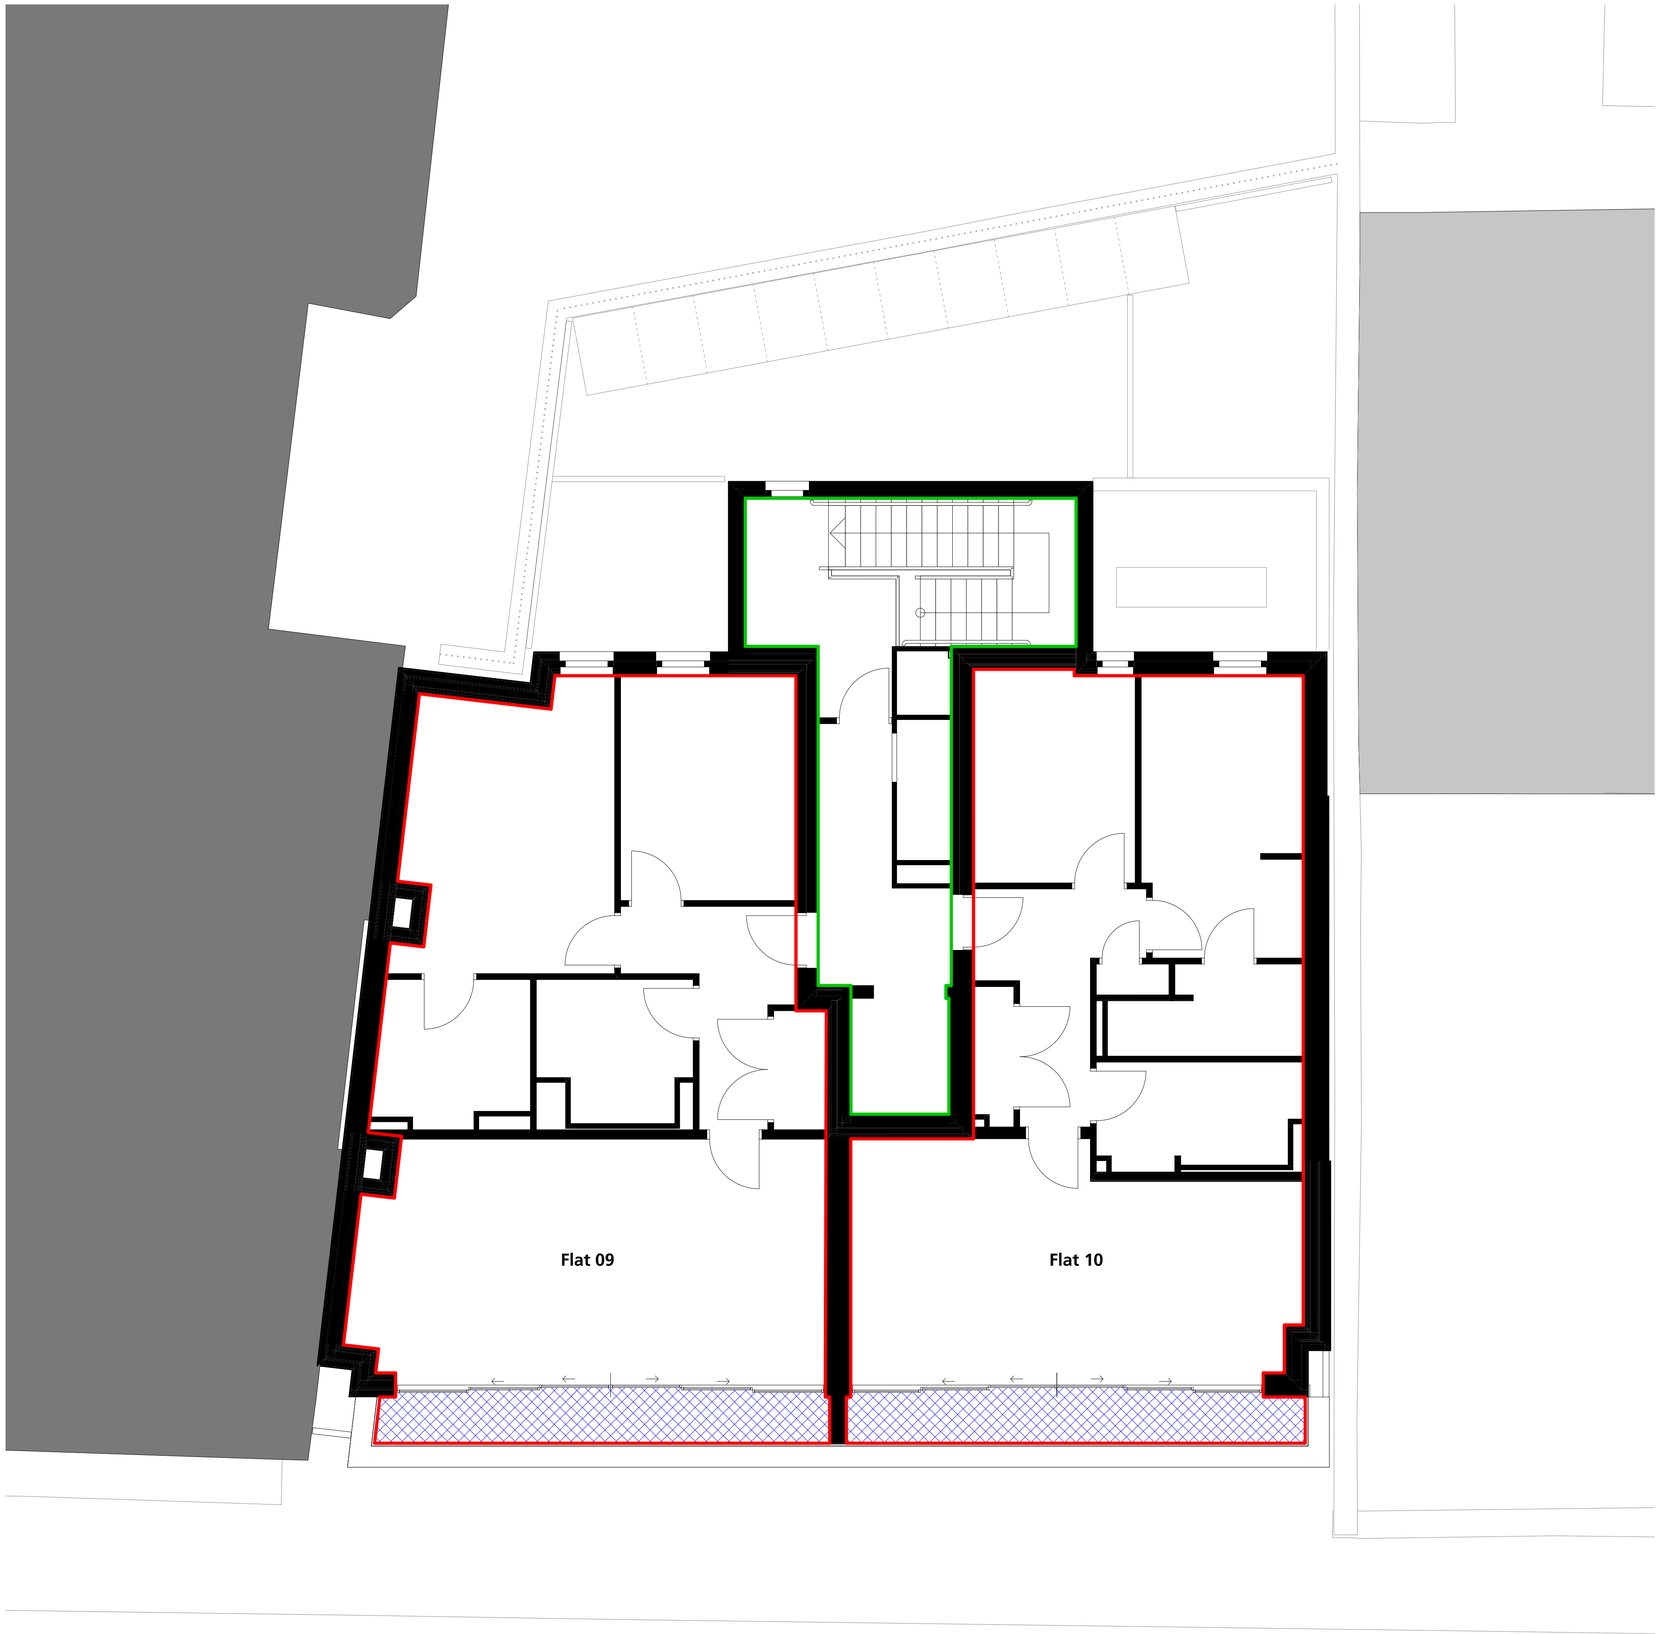

Job Title:
1911
Canaan Lane

Drawing Title:
DPA Requirements
Fourth Floor

Drawing Status:
CONSTRUCTION

Drawing Number:
L(TP)104 A

Scale:	Date:	Drawn:	Reviewed:
1:50@A1 1:100@A3	07.2022	MPJ	CP

Revisions:

Rev	Date	By	Ref.	Change
-	29.07.2022			
A	07.09.2022	CP	Ch-176	Drawing updated as per solictor's comments

Legend:

Plot boundary

Common area boundary

Private roof terrace

© This drawing is copyright of LDN Architects LLP

LDN Architects
57 - 59 Bread Street, Edinburgh EH3 9AH
T: 0131 222 2900
E: architects@ldn.co.uk

Job Title:
1911
Canaan Lane

Drawing Title:
DPA Requirements
Location Plan

Drawing Status:
CONSTRUCTION

Drawing Number:
L(TP)001 A

Scale:	Date:	Drawn:	Reviewed:
1:1250@A1 1:2500@A3	07.2022	MPJ	CP

Revisions:

Rev	Date	By	Ref.	Change
*	29.07.2022			
A	07.09.2022	CP	Ch-176	Drawing updated as per solictor's comments

Legend:

Indicates development boundary

Indicates block

© This drawing is copyright of LDN Architects LLP