Cleekhimin

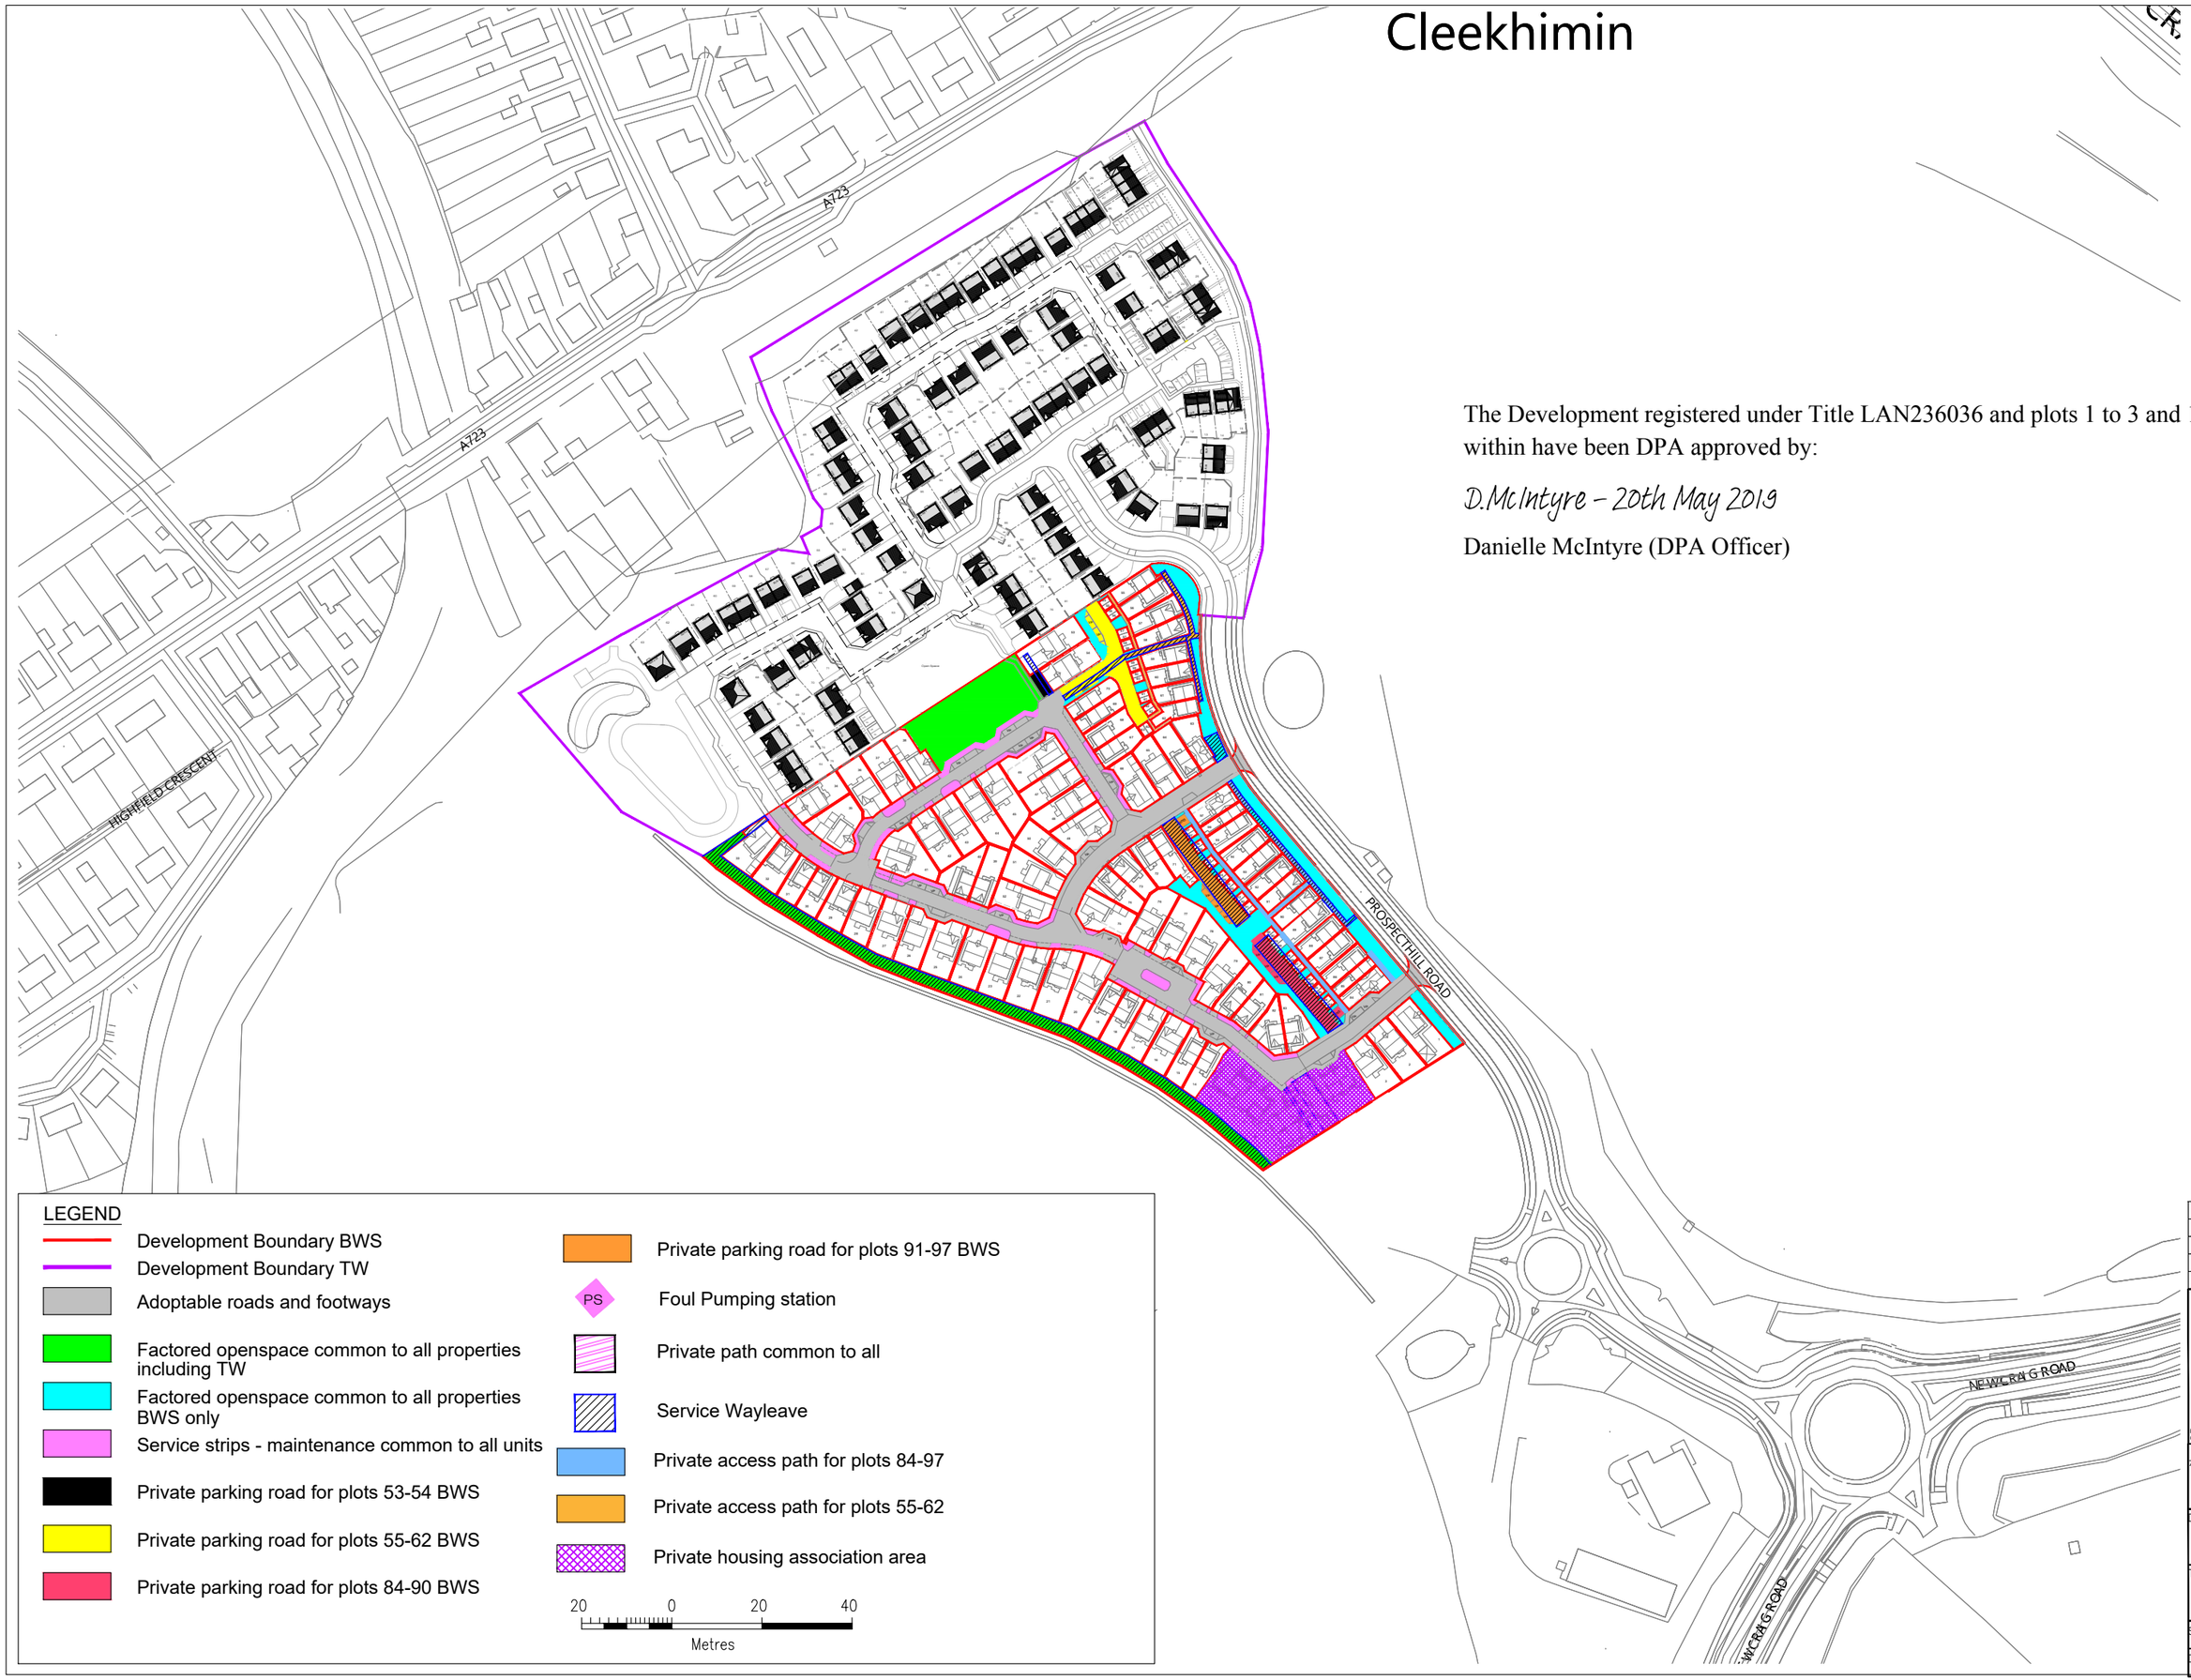

OS Grid Reference
NS 276670 657888

The Development registered under Title LAN236036 and plots 1 to 3 and 14 to 97 within have been DPA approved by:

D.McIntyre – 20th May 2019

Danielle McIntyre (DPA Officer)

LEGEND

- Development Boundary BWS
- Development Boundary TW
- Adoptable roads and footways
- Factored openspace common to all properties including TW
- Factored openspace common to all properties BWS only
- Service strips - maintenance common to all units
- Private parking road for plots 53-54 BWS
- Private parking road for plots 55-62 BWS
- Private parking road for plots 84-90 BWS
- Private parking road for plots 91-97 BWS
- PS — Foul Pumping station
- Private path common to all
- Service Wayleave
- Private access path for plots 84-97
- Private access path for plots 55-62
- Private housing association area

20 0 20 40
Metres

REV	DETAILS	DATE	BY	CHK'D BY
C	PLOT 33 UPDATED	08/05/19	AP	GMcK
B	OPEN SPACE EXTENTS UPDATED	08/03/19	AP	GMcK
A	Ledged updated	25/01/19	AP	GMcK
-	-	27.07.18	AP	GMcK

BARRATT HOMES
built around you

DAVID WILSON HOMES

Barratt Homes and David Wilson Homes are trading names of BDW Trading Limited. Registered in England. Registered Number 03018173. Registered Office: Barratt House, Cartwright Way, Forest Business Park, Bardon Hill, Coalville, Leicestershire LE67 1UF.

Barratt Homes West Scotland and David Wilson Homes Scotland
7 Buchanan Gate. Cumbernauld Road. Stepps. Glasgow. G33 6FB
Tel : 0141 779 8300
Fax : 0141 779 8301
www.barratthomes.co.uk
www.dwh.co.uk

DEVELOPMENT
Colville Gate
Motherwell

TITLE
DPA

SCALES 1:2500 @ A3

DATE 27.07.2017

DRG. No. 1001 - DPA-C