


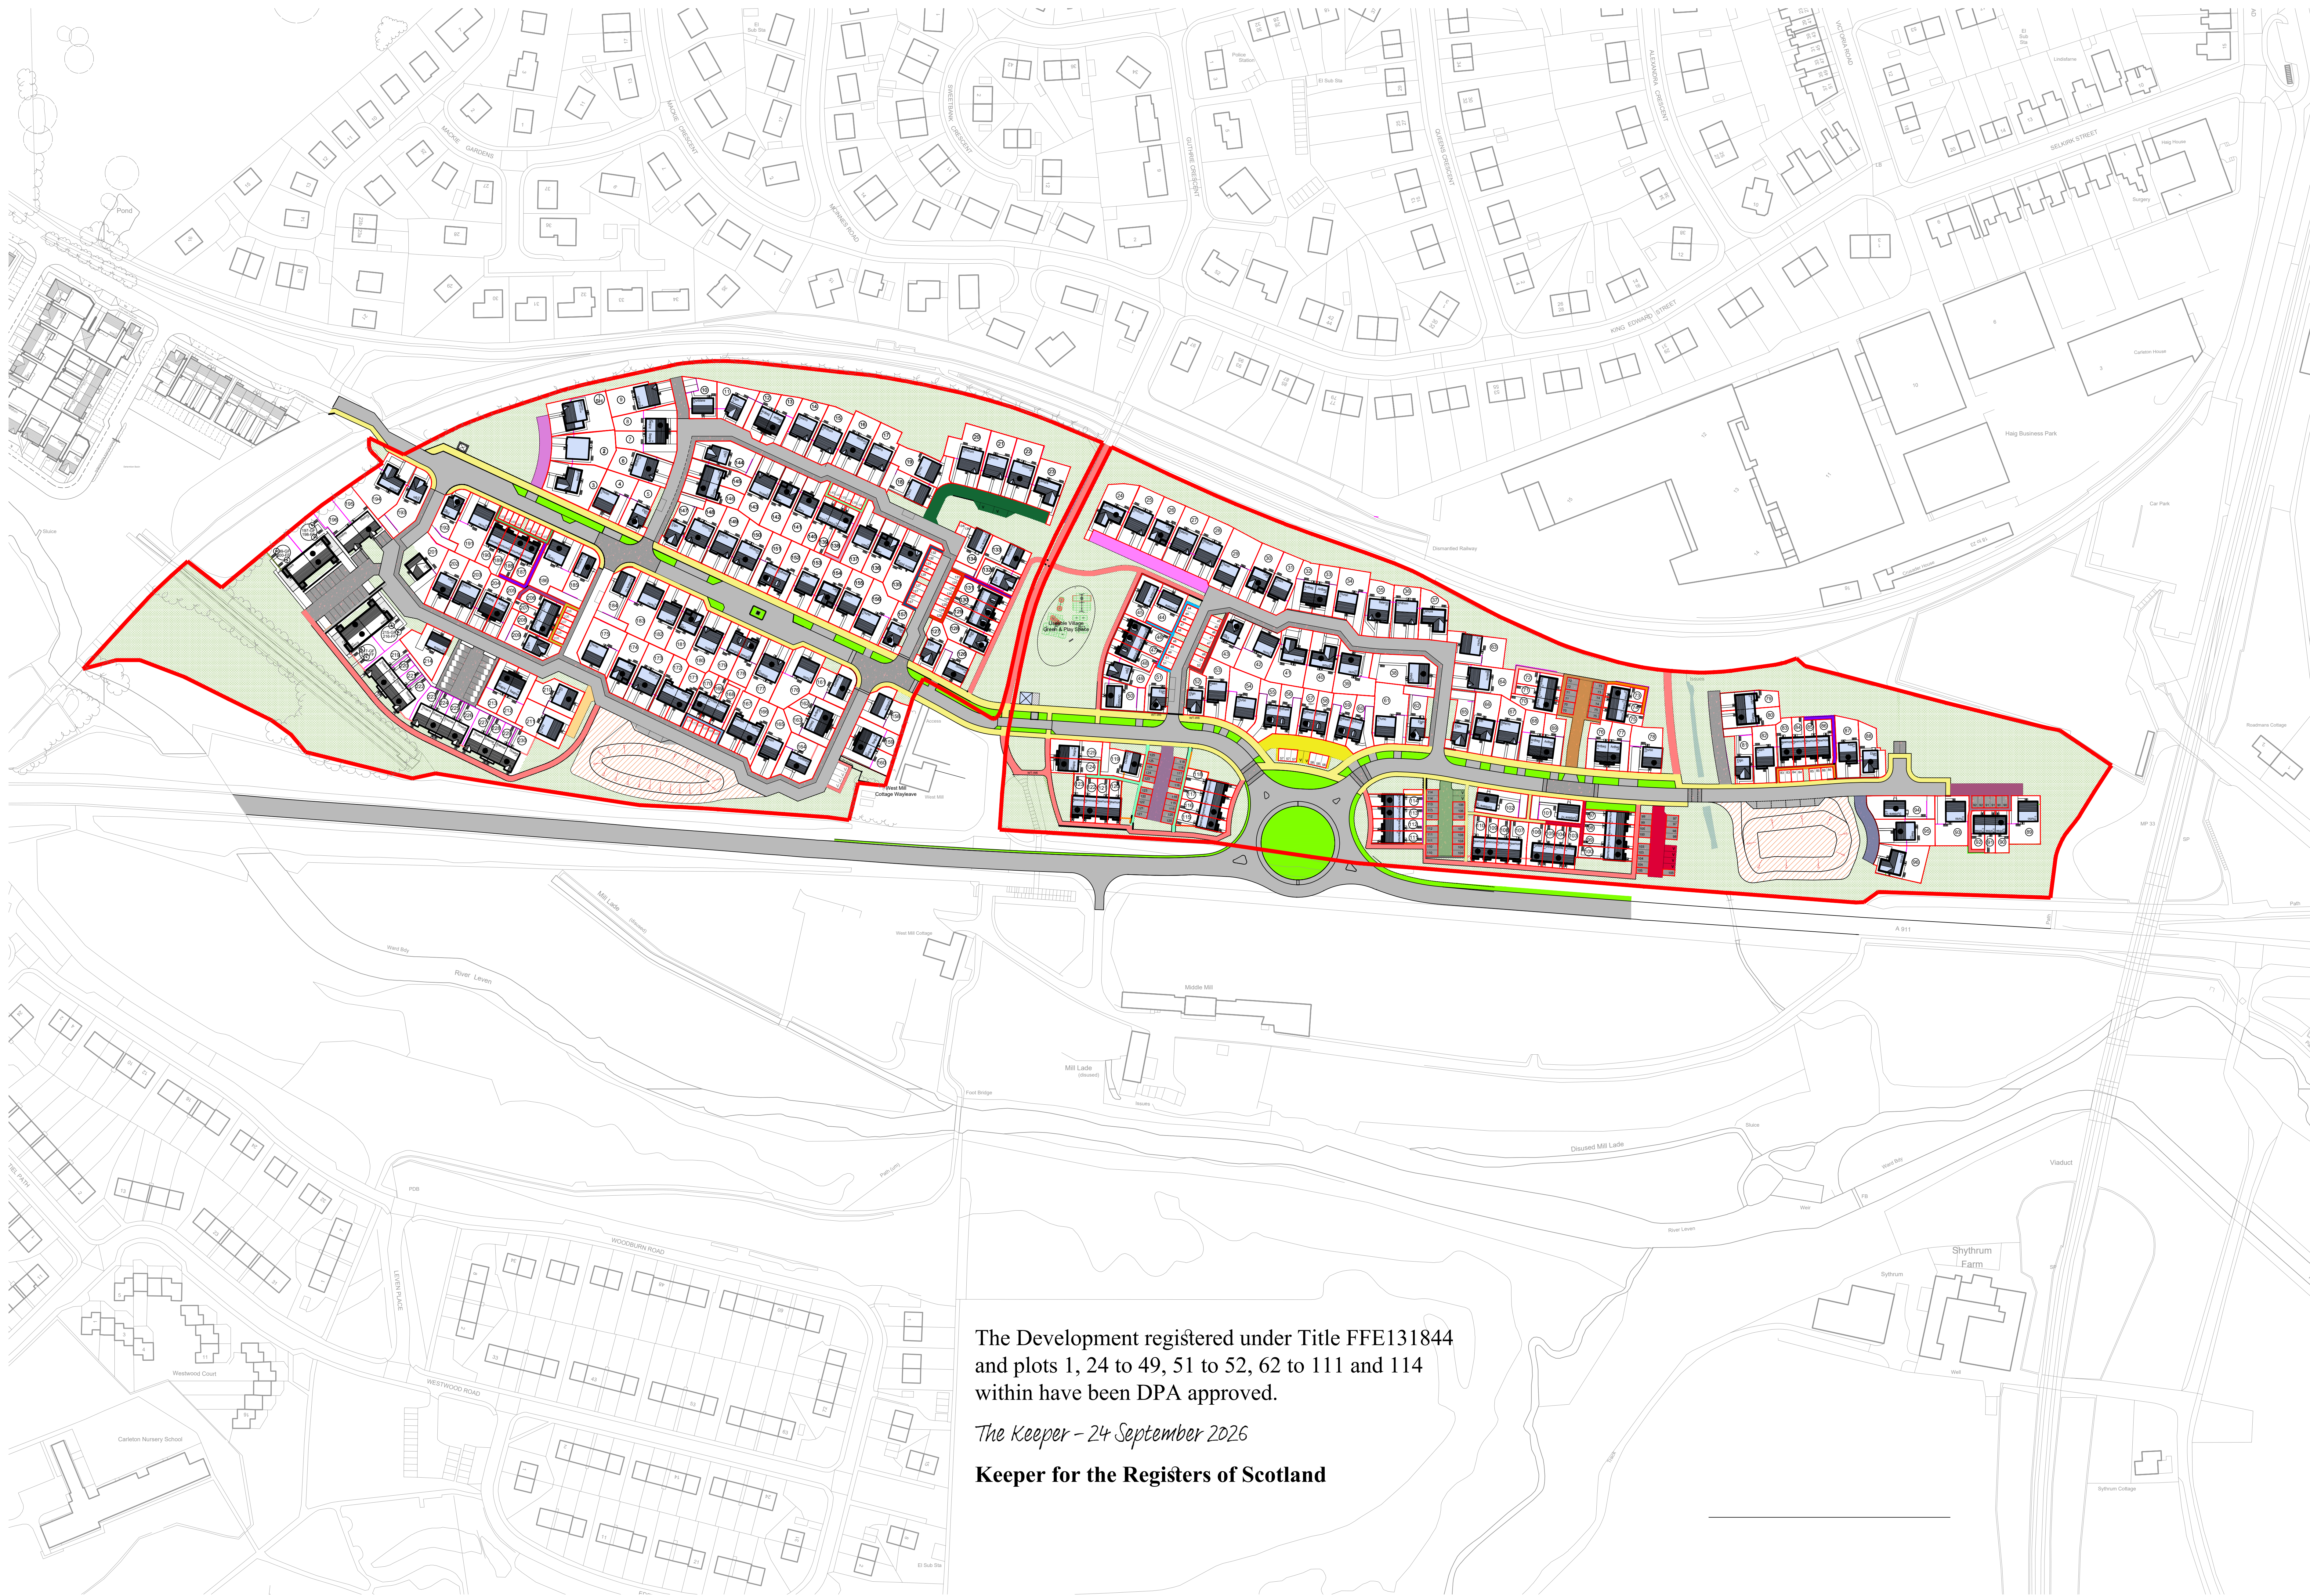

The Development registered under Title FFE131844 and plots 1, 24 to 49, 51 to 52, 62 to 111 and 114 within have been DPA approved.

The Keeper - 24 September 2026

Keeper for the Registers of Scotland

- INDICATES COMMON AREAS TO BE MAINTAINED BY FACTOR

INDICATES REMOTE FOOTPATHS ADOPTED BY COUNCIL

SHARED ROAD TO BE MAINTAINED BY PLOTS 89 - 92

INDICATES FOOTPATHS ADOPTED BY COUNCIL

INDICATES VERGE/SOFT LANDSCAPING ADOPTED BY COUNCIL

INDICATES ROADS ADOPTED BY COUNCIL
- HA BOUNDARY LINE

HA BOUNDARY HATCH

AREA FOR ADOPTION BY SCOTTISH WATER

SHARED ROAD TO BE MAINTAINED BY PLOTS 1-3

SHARED ROAD TO BE MAINTAINED BY PLOTS 8 - 10

SHARED ROAD TO BE MAINTAINED BY PLOTS 19-23

SHARED ROAD TO BE MAINTAINED BY PLOTS 24 - 28

ACCESS TO BE MAINTAINED BY PLOTS 45 - 52

SHARED ROAD TO BE MAINTAINED BY PLOTS 56 - 59

PRIVATE ACCESS TO BE MAINTAINED BY PLOTS 70 - 72

SHARED ROAD TO BE MAINTAINED BY PLOTS 70 - 75

PRIVATE ACCESS TO BE MAINTAINED BY PLOTS 73 - 75

SHARED ROAD TO BE MAINTAINED BY PLOTS 79 - 81

PRIVATE ACCESS TO BE MAINTAINED BY PLOTS 83 - 86

PRIVATE ACCESS TO BE MAINTAINED BY PLOTS 84 - 86

PRIVATE ACCESS TO BE MAINTAINED BY PLOTS 91 - 92

SHARED ROAD TO BE MAINTAINED BY PLOTS 90 - 92

SHARED ACCESS TO BE MAINTAINED BY PLOTS 90 - 92

SHARED ROAD TO BE MAINTAINED BY PLOTS 94 - 96

PRIVATE ACCESS TO BE MAINTAINED BY PLOTS 97 - 105

PRIVATE ACCESS TO BE MAINTAINED BY PLOTS 106 - 110

PRIVATE ACCESS TO BE MAINTAINED BY PLOTS 110 - 114

SHARED ROAD TO BE MAINTAINED BY PLOTS 106 - 114

SHARED ROAD TO BE MAINTAINED BY PLOT 115 - 125

PRIVATE ACCESS TO BE MAINTAINED BY PLOTS 115 - 125

PRIVATE ACCESS TO BE MAINTAINED BY PLOTS 127, 129 - 132 & 157

PRIVATE ACCESS TO BE MAINTAINED BY PLOTS 128 TO 131

PRIVATE ACCESS TO BE MAINTAINED BY PLOTS 131 - 133

PRIVATE ACCESS TO BE MAINTAINED BY PLOTS 138 - 140

PRIVATE ACCESS TO BE MAINTAINED BY PLOT 139

PRIVATE ACCESS TO BE MAINTAINED BY PLOTS 168 - 170

PRIVATE ACCESS TO BE MAINTAINED BY PLOT 169

PRIVATE ACCESS TO BE MAINTAINED BY PLOTS 187 - 189


ACCESS TO BE MAINTAINED BY PLOTS 187 - 190

PRIVATE ACCESS TO BE MAINTAINED BY PLOT 206 & 207

PRIVATE ACCESS TO BE MAINTAINED BY PLOTS 206 - 208

SHARED ROAD TO BE MAINTAINED BY PLOTS 210 AND 211

SHARED ACCESS TO BE MAINTAINED BY FACTOR

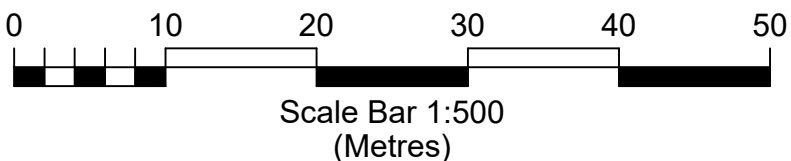

NOTES

REVISIONS

Rev G- 17.09.26
Plot 48 & 49 boundary amended. (LB)

Rev F- 26.06.26
Updated to match latest civils layout. (LB)

Rev E- 24.04.2026
Hatch adjusted at plot 114. (RM)

Rev D- 27.10.25
Various updates to layers and hatching. Plots 24 -35 Rear boundary updated. West Mill Cottage wayleave added. (RM)

Rev C- 15.02.24
Factored open space amended to suit Red line (RM)

Rev B- 21.11.23
Red line boundary added, plots 10-19 amended. (RM)

PROJECT TITLE
**Phase's 2, 3 & 4
Sappi Road**

DRAWING TITLE			
DPA			
SCALE	NTS	DATE	DRAWN
		JAN 22	KCB
DWG NUMBER	DWG REFERENCE	REVISION	REVISION
-	SRMF-DPA-001	G	

PERSIMMON
HOMES
NORTH SCOTLAND

Broden House
Broden Business Park
Lammerkin Drive
PERTH, PH1 1XA
Telephone: 01738 500820