



Danielle McIntyre (DPA Officer)

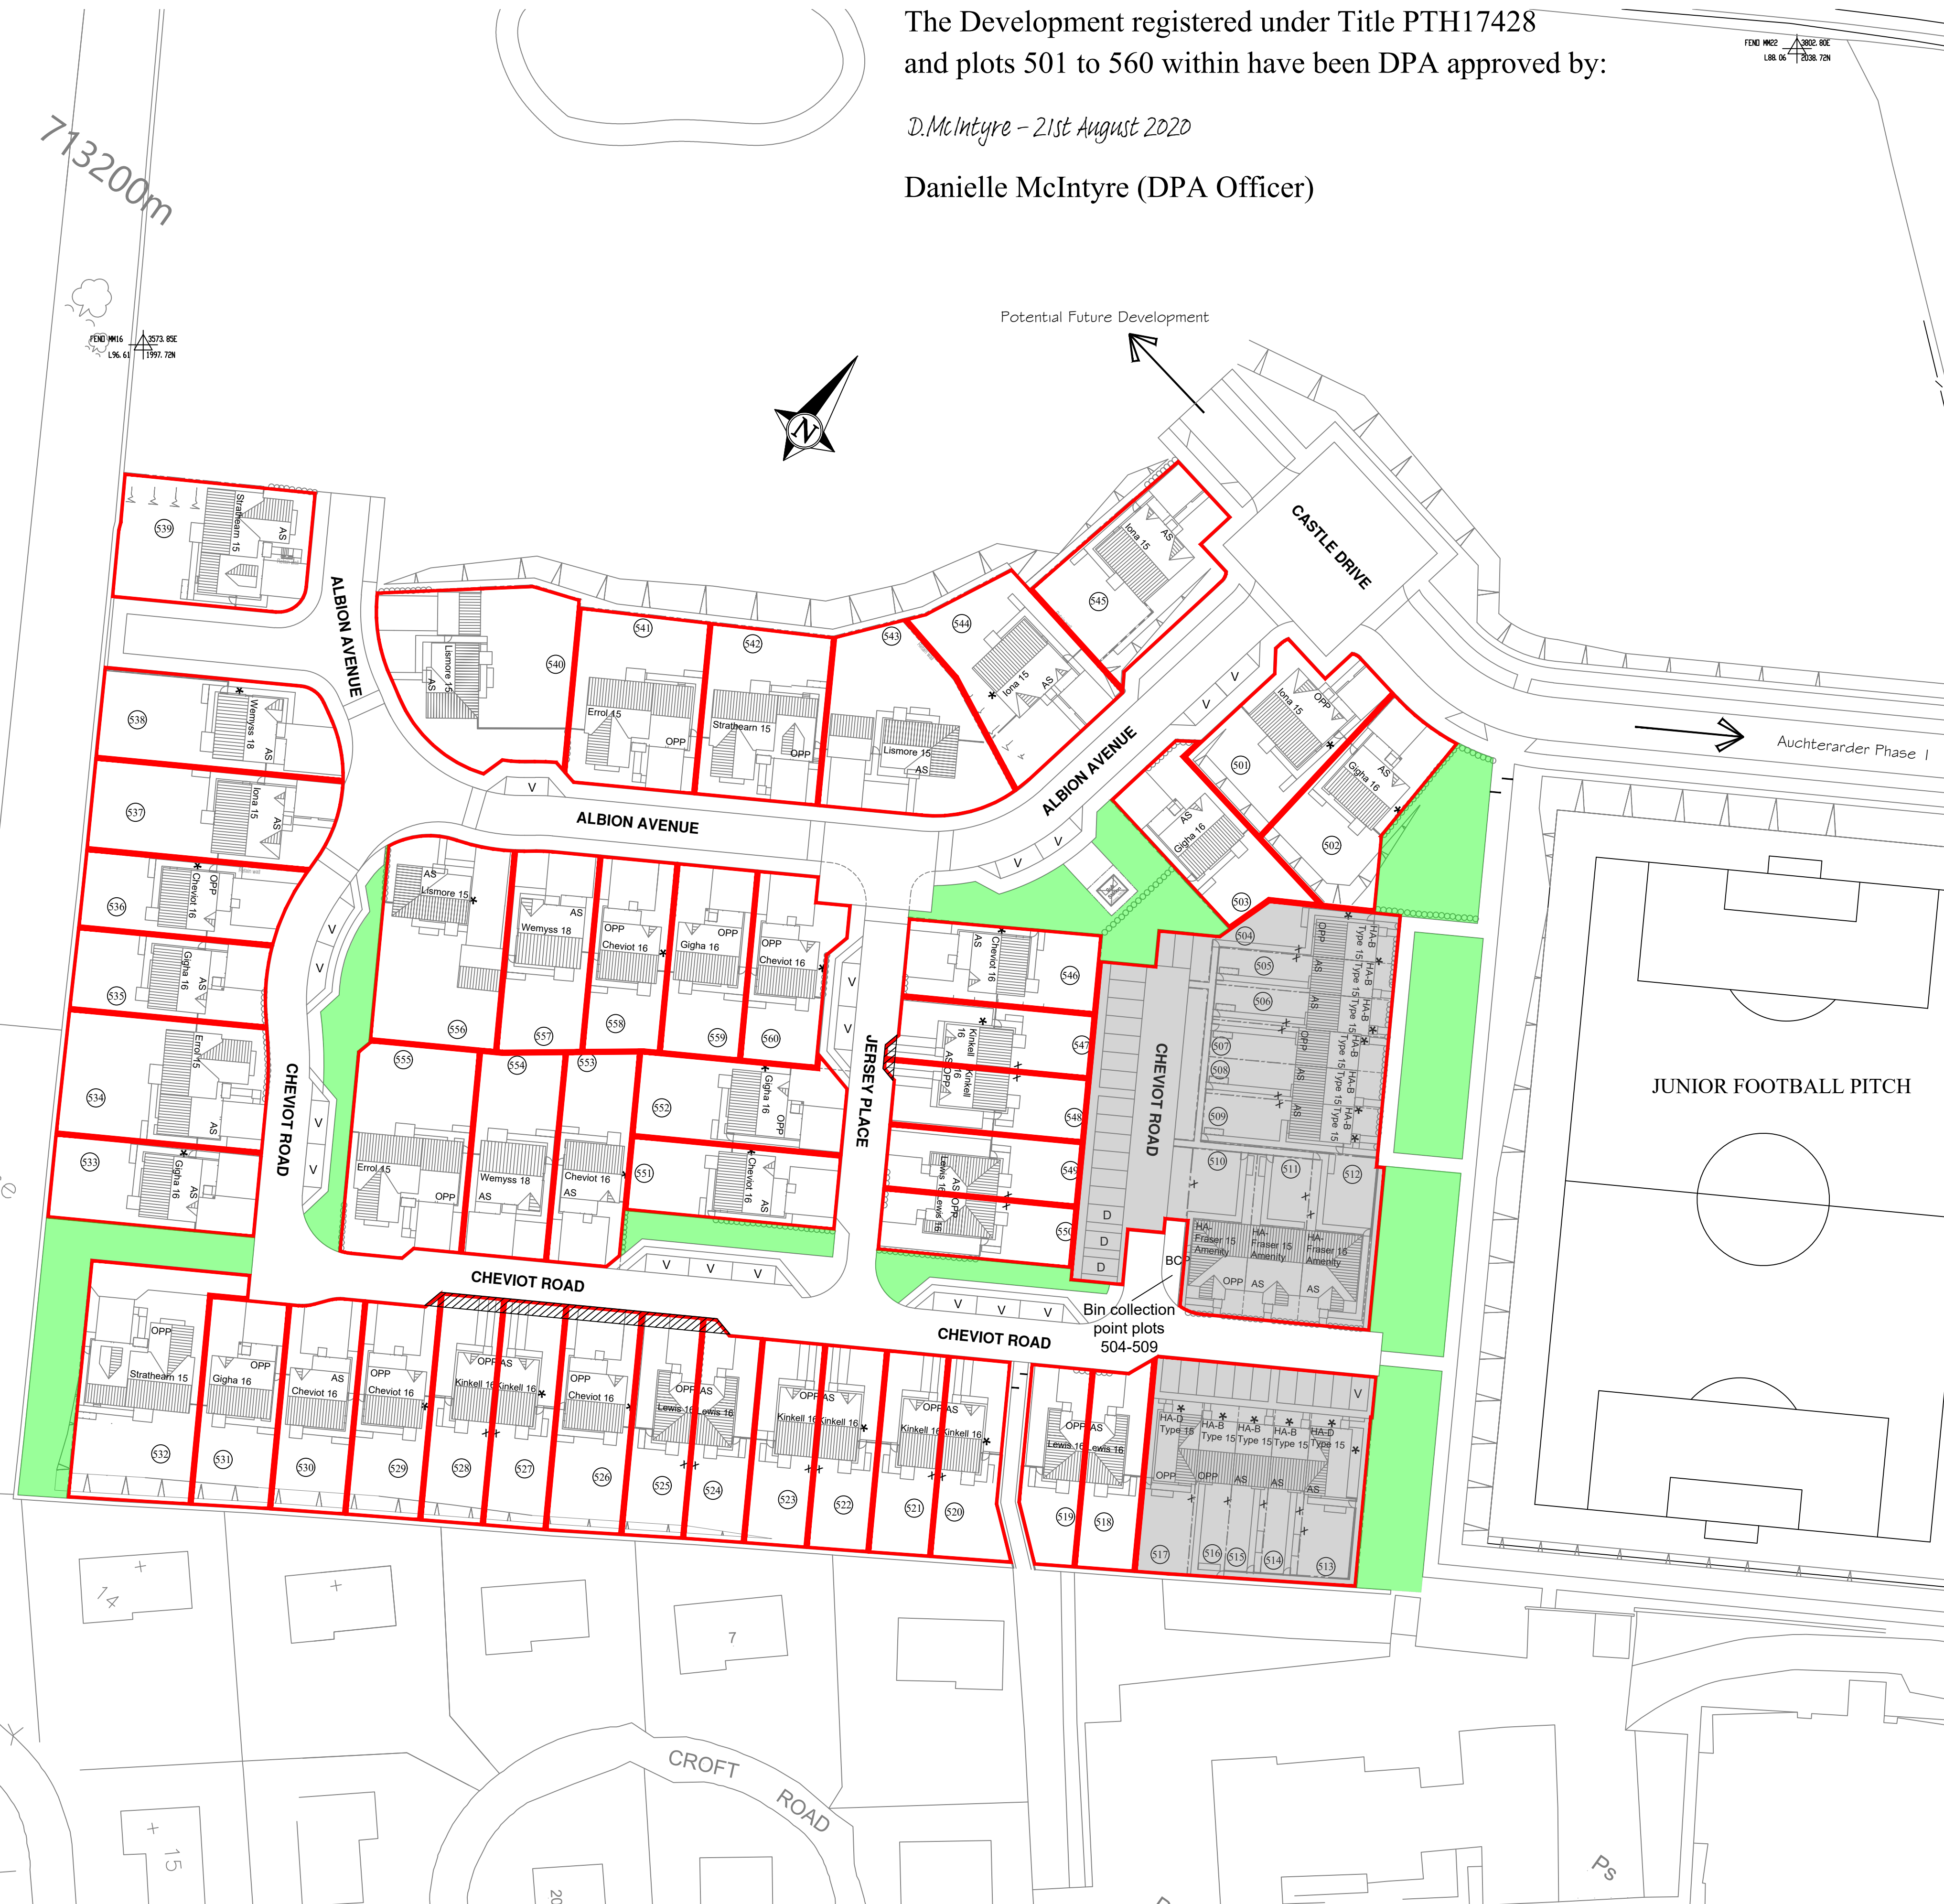

REVISION A	PROCESSED & VERIFIED BY MB	DATE 24.02.2020	VALIDATED BY	DATE
Boundary treatments including retaining wall amended between plots 536 & 537. The retaining wall has been moved closer to plot 537 to allow for fencing and minimum distances between gables, the red boundary has been adjusted to reflect this.				
REVISION B	PROCESSED & VERIFIED BY MB	DATE 30.07.2020	VALIDATED BY	DATE
Sub Station now shown on plan and common area amended to suit.				

- KEY**
- | | |
|---|--------------------------------------|
|  | Individual Plot Boundary |
|  | Common Area |
|  | Plots Adopted by Housing Association |
|  | Service Wayleave |

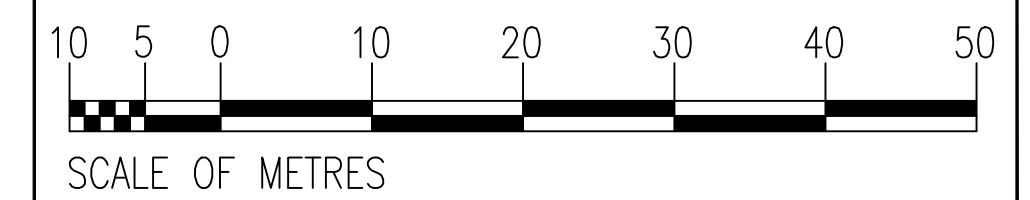

Ordnance Survey material is reproduced with the permission of the controller of Her Majesty's Stationery Office.
Crown Copyright reserved. Licence No. AL100014525 - dated 28th December 2003

Muir^{TM®}

Homes

Muir Homes Limited	Email : muir@muir-group.co.uk
Muir House, Belleknowes Indus. Est.,	Fax No. 01383 411112
Inverkeithing, Fife KY11 1HF, Scotland	Telephone: 01383 416196

PROJECT
CASTLEMAINS FARM
AUCHTERARDER PHASE 2

TITLE
DEVELOPMENT PLAN APPROVAL (DPA)

DRAWN	MB	DATE	JAN 20	SCALES			
VERIFIED	MB	DATE	14.01.20	A1	1:500	A2	
VALIDATED		DATE		A3		A4	

DRAWING NO. 1319-DPA-001

REVISION B