


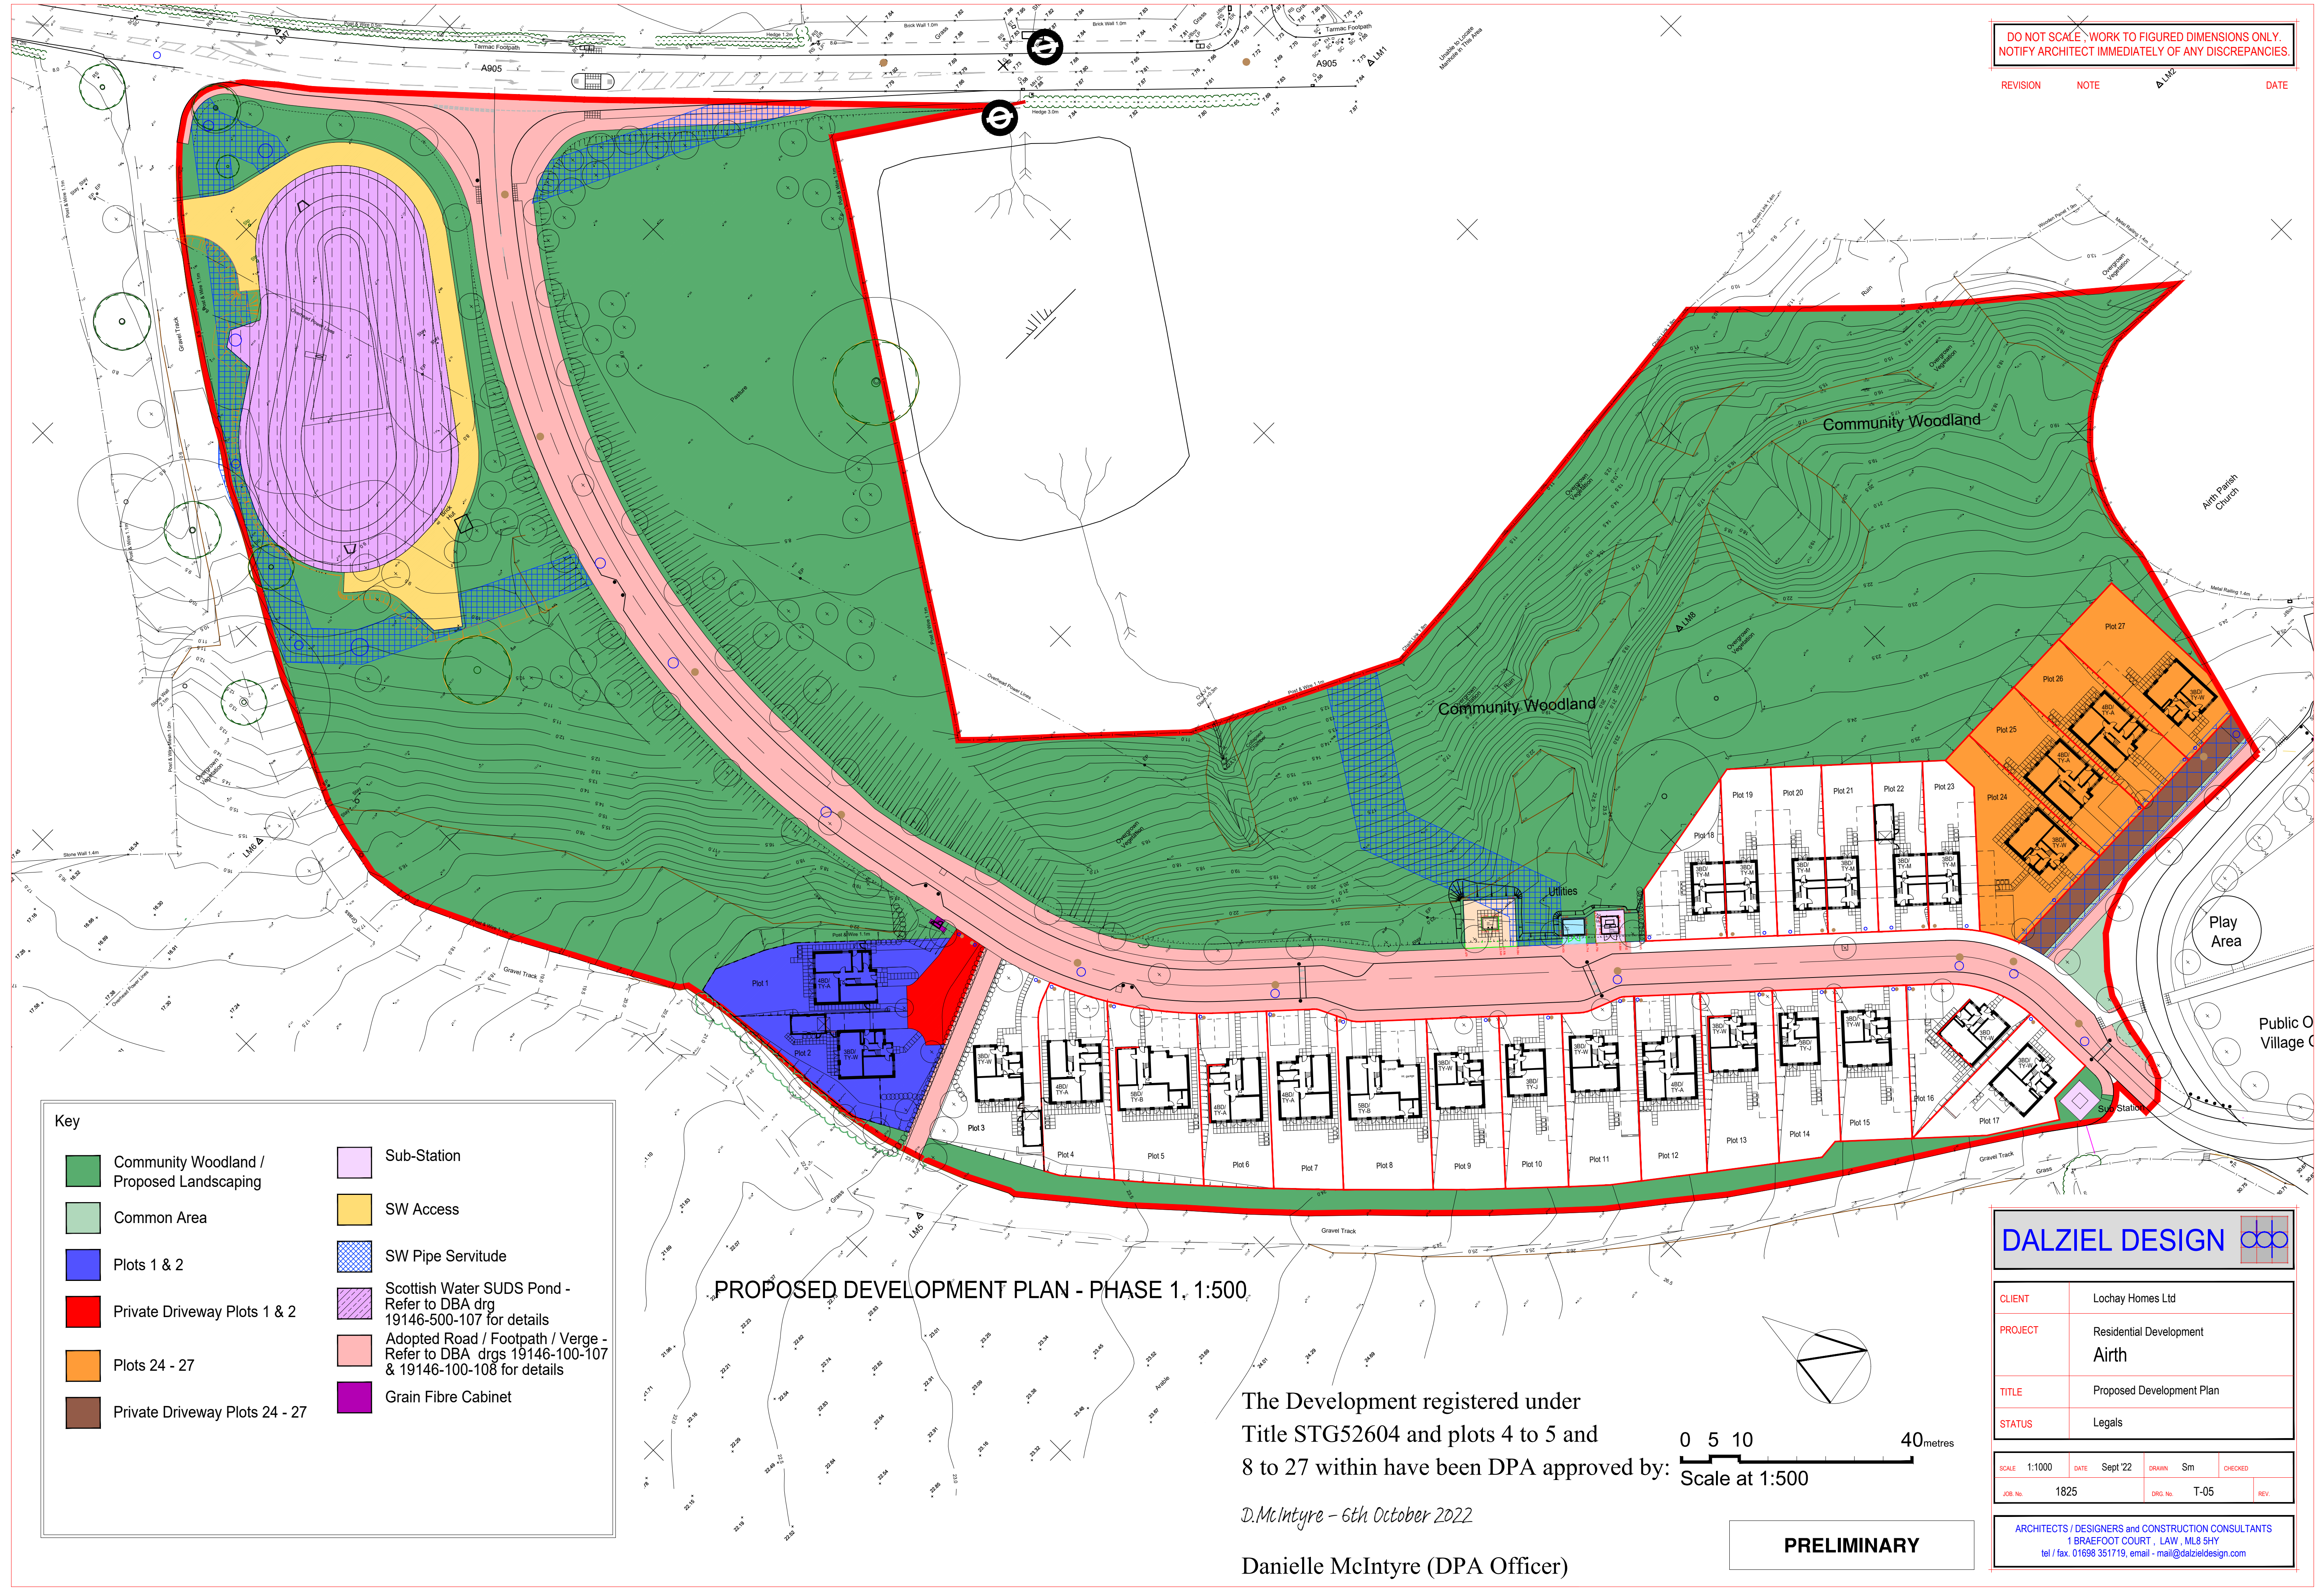

PROPOSED DEVELOPMENT PLAN - PHASE 1, 1:500

The Development registered under
Title STG52604 and plots 4 to 5 and
8 to 27 within have been DPA approved by:

D. McIntyre - 6th October 2022

Danielle McIntyre (DPA Officer)

0 5 10 40 metres
Scale at 1:500

PRELIMINARY

Key

Community Woodland / Proposed Landscaping	Sub-Station
Common Area	SW Access
Plots 1 & 2	SW Pipe Servitude
Private Driveway Plots 1 & 2	Scottish Water SUDS Pond - Refer to DBA drg 19146-500-107 for details
Plots 24 - 27	Adopted Road / Footpath / Verge - Refer to DBA drgs 19146-100-107 & 19146-100-108 for details
Private Driveway Plots 24 - 27	Grain Fibre Cabinet

DALZIEL DESIGN

CLIENT	Lochay Homes Ltd
PROJECT	Residential Development Airth
TITLE	Proposed Development Plan
STATUS	Legals

SCALE	1:1000	DATE	Sept '22	DRAWN	Sm	CHECKED	
JOB No.	1825	DRG No.	T-05	REV			

ARCHITECTS / DESIGNERS and CONSTRUCTION CONSULTANTS
1 BRAEFOOT COURT, LAW, ML8 5HY
tel / fax. 01698 351719, email - mail@dalzieldesign.com