


The Development registered under title WLN59528 and plots 21 to 28, 107 to 133, 136 to 201, 203, 205, 313, 314, 324 to 340, 359, 360, and 371 to 374 within have been DPA approved.

The Keeper – 30 September 2026

Keeper for the Registers of Scotland




	SITE BOUNDARY
	SOFT & HARD LANDSCAPING AND POS INCLUDING REMOTE WALLS / FENCES / GATES / AND PLAY EQUIPMENT TO BE MAINTAINED BY THE FACTOR ON BEHALF OF THE CLIENTS
	ROAD CONSTRUCTION ADOPTED AND MAINTAINED BY LOCAL AUTHORITY
	FOOTPATH/CONSTRUCTION ADOPTED AND MAINTAINED BY LOCAL AUTHORITY - REDBRICK
	ADOPTABLE BLOCK PAVED ROADS AND MAINTAINED BY LOCAL AUTHORITY - REDBRICK
	GRASS VERGE/ SWALES/ BIO-RETENTION AREAS ADOPTED BY THE COUNCIL BUT SURFACE AREAS MAINTAINED BY THE FACTOR ON BEHALF OF THE CLIENTS
	ROAD CONSTRUCTION ADOPTED AND MAINTAINED BY LOCAL AUTHORITY - CHARCOAL
	COMMUNAL ELECTRIC VEHICLE CHARGING EQUIPMENT TO BE MAINTAINED BY THE FACTOR ON BEHALF OF THE CLIENTS
	VISITOR PARKING SPACES TO BE MAINTAINED BY THE FACTOR ON BEHALF OF THE CLIENTS
	SHARED PATH MAINTAINED BY FACTOR ON BEHALF OF CLIENTS OF ASSOCIATED PLOTS
	SHARED DRIVE FOR RELEVANT PLOTS
	A - (PLOTS 1-4) B - (PLOTS 359 - 360) C - (PLOTS 13-15 & 17-28) D - (PLOTS 316 & 332-340) E - (PLOTS 181-187) F - (PLOTS 125-127)
	SERVICE / UTILITY WAYLEAVES THROUGH POS/COMMON AREAS
	PLOT NUMBERS
	NON ADOPTED, ALLOCATED PARKING SPACES FOR USE BY CLIENT OF ASSOCIATED PLOTS
	ADOPTABLE AREA FOR LIGHTING COLUMN.
	BIN COLLECTION POINTS MAINTAINED BY THE FACTOR ON BEHALF OF THE CLIENTS
	CORE PATH

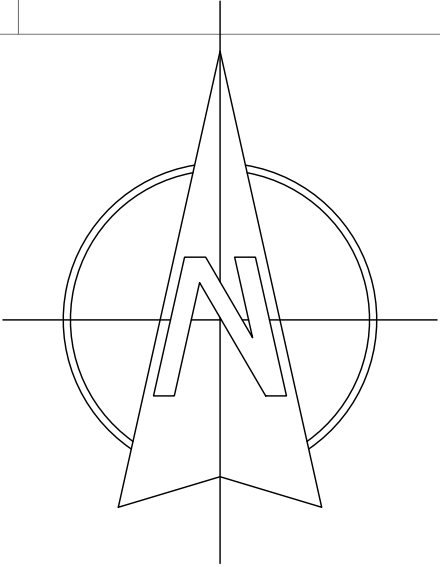

G	30.07.26	DM	Bin Store area at plot 188 amended. Parking for plots 177-180 changed to non-adoptable to align with the latest road adoption layout.
F	02.06.26	DM	Revised to suit solicitor's comments (SP - UK 01.06.26).
E	29.05.26	DM	Plot 155 - Parking & Bin store rearranged. Landscape red set back to not to obscure red line boundaries.
D	21.05.26	DM	Development by others hatch adjusted. Shared drive F amended. Latest landscape red set back.
C	04.03.26	DM	Feeder Plot at plot 316 repositioned. Plot 207 red line boundary amended.
REV	DATE	BY	AMENDMENTS
Avant Homes The Castle Business Park, Stirling, FK9 4TT Tel: 01786 417777 Fax: 01786 477666 www.avanthomes.co.uk			
E			
DATE:	SCALE:	DRAWN BY:	
11.01.24	1:500 @ A0	DM	
DWG TITLE: DPA PLAN			
PROJECT: Armadale Phase 2			
DWG No: ARM_PH2_DOC_003-0		Rev: G	



	SITE BOUNDARY
	SOFT & HARD LANDSCAPING AND POS INCLUDING REMOTE WALLS / FENCES / GATES / AND PLAY EQUIPMENT TO BE MAINTAINED BY THE FACTOR ON BEHALF OF THE CLIENTS
	ROAD CONSTRUCTION ADOPTED AND MAINTAINED BY LOCAL AUTHORITY
	FOOTPATH/CONSTRUCTION ADOPTED AND MAINTAINED BY LOCAL AUTHORITY
	ADOPTABLE BLOCK PAVED ROADS AND MAINTAINED BY LOCAL AUTHORITY - REDBRICKLE
	GRASS VERGE/ SWALES/ BIO-RETENTION AREAS ADOPTED BY THE COUNCIL BUT SURFACE AREAS MAINTAINED BY THE FACTOR ON BEHALF OF THE CLIENTS
	ROAD CONSTRUCTION ADOPTED AND MAINTAINED BY LOCAL AUTHORITY - CHARCOAL
	COMMUNAL ELECTRIC VEHICLE CHARGING EQUIPMENT TO BE MAINTAINED BY THE FACTOR ON BEHALF OF THE CLIENTS
	VISITOR PARKING SPACES TO BE MAINTAINED BY THE FACTOR ON BEHALF OF THE CLIENTS
	SHARED PATH MAINTAINED BY FACTOR ON BEHALF OF CLIENTS OF ASSOCIATED PLOTS
	SHARED DRIVE FOR RELEVANT PLOTS
	A - (PLOTS 1-4) B - (PLOTS 359 - 360) C - (PLOTS 13-15 & 17-28) D - (PLOTS 316 & 332-340) E - (PLOTS 181-187) F - (PLOTS 125-127)
	SERVICE / UTILITY WAYLEAVES THROUGH POS/COMMON AREAS
	PLOT NUMBERS
	NON ADOPTED, ALLOCATED PARKING SPACES FOR USE BY CLIENT OF ASSOCIATED PLOTS
	ADOPTABLE AREA FOR LIGHTING COLUMN.
	BIN COLLECTION POINTS MAINTAINED BY THE FACTOR ON BEHALF OF THE CLIENTS
	CORE PATH

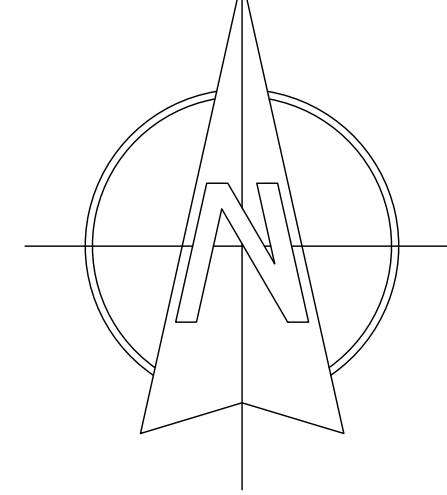


REV			DATE			BY			AMENDMENTS		
Avant Homes Argill Court, The Castle Business Park, Stirling, FK9 4TT Tel: 01786 417777 Fax: 01786 477666 www.avanthomes.co.uk											
DATE: 11.01.24			SCALE: 1:500 @ A0			DRAWN BY: DM					
DWG TITLE: DPA PLAN - AREA A Sheet 1 of 6											
PROJECT: Armadale Phase 2											
DWG No: ARM_PH2_DOC_003-1A									Rev: G		



LOCAL PARK
1Ha

	SITE BOUNDARY
	SOFT & HARD LANDSCAPING AND POS INCLUDING REMOTE WALLS / FENCES / GATES / AND PLAY EQUIPMENT TO BE MAINTAINED BY THE FACTOR ON BEHALF OF THE CLIENTS
	ROAD CONSTRUCTION ADOPTED AND MAINTAINED BY LOCAL AUTHORITY
	FOOTPATH/CONSTRUCTION ADOPTED AND MAINTAINED BY LOCAL AUTHORITY
	ADOPTABLE BLOCK PAVED ROADS AND MAINTAINED BY LOCAL AUTHORITY - REDBRICK
	GRASS VERGE/ SWALES/ BIO-RETENTION AREAS ADOPTED BY THE COUNCIL BUT SURFACE AREAS MAINTAINED BY THE FACTOR ON BEHALF OF THE CLIENTS
	ROAD CONSTRUCTION ADOPTED AND MAINTAINED BY LOCAL AUTHORITY - CHARCOAL
	COMMUNAL ELECTRIC VEHICLE CHARGING EQUIPMENT TO BE MAINTAINED BY THE FACTOR ON BEHALF OF THE CLIENTS
	VISITOR PARKING SPACES TO BE MAINTAINED BY THE FACTOR ON BEHALF OF THE CLIENTS
	SHARED PATH MAINTAINED BY FACTOR ON BEHALF OF CLIENTS OF ASSOCIATED PLOTS
	SHARED DRIVE FOR RELEVANT PLOTS
	A - (PLOTS 1-4) B - (PLOTS 359 - 360) C - (PLOTS 13-15 & 17-28) D - (PLOTS 316 & 332-340) E - (PLOTS 181-187) F - (PLOTS 125-127)
	SERVICE / UTILITY WAYLEAVES THROUGH POS/COMMON AREAS
	PLOT NUMBERS
	NON ADOPTED, ALLOCATED PARKING SPACES FOR USE BY CLIENT OF ASSOCIATED PLOTS
	ADOPTABLE AREA FOR LIGHTING COLUMN.
	BIN COLLECTION POINTS MAINTAINED BY THE FACTOR ON BEHALF OF THE CLIENTS
	CORE PATH

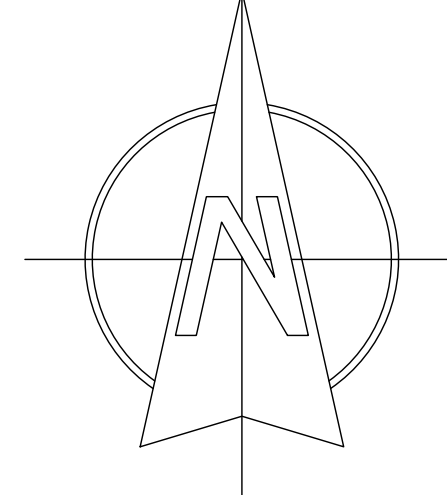

REV

DATE

BY

AMENDMENTS

AVANT

homes

Avant Homes

Argyll Court,

The Castle Business Park,

Strirling, FK9 4TT

Tel: 01786 417777

Fax: 01786 477666

www.avanthomes.co.uk

DATE:

SCALE:

DRAWN BY:

11.01.24

1:500 @ A0

DM

DWG TITLE:

DPA PLAN - AREA B

Sheet 2 of 6

PROJECT:


Armadale Phase 2

DWG No:


ARM_PH2_DOC_003-2B

Rev:

G

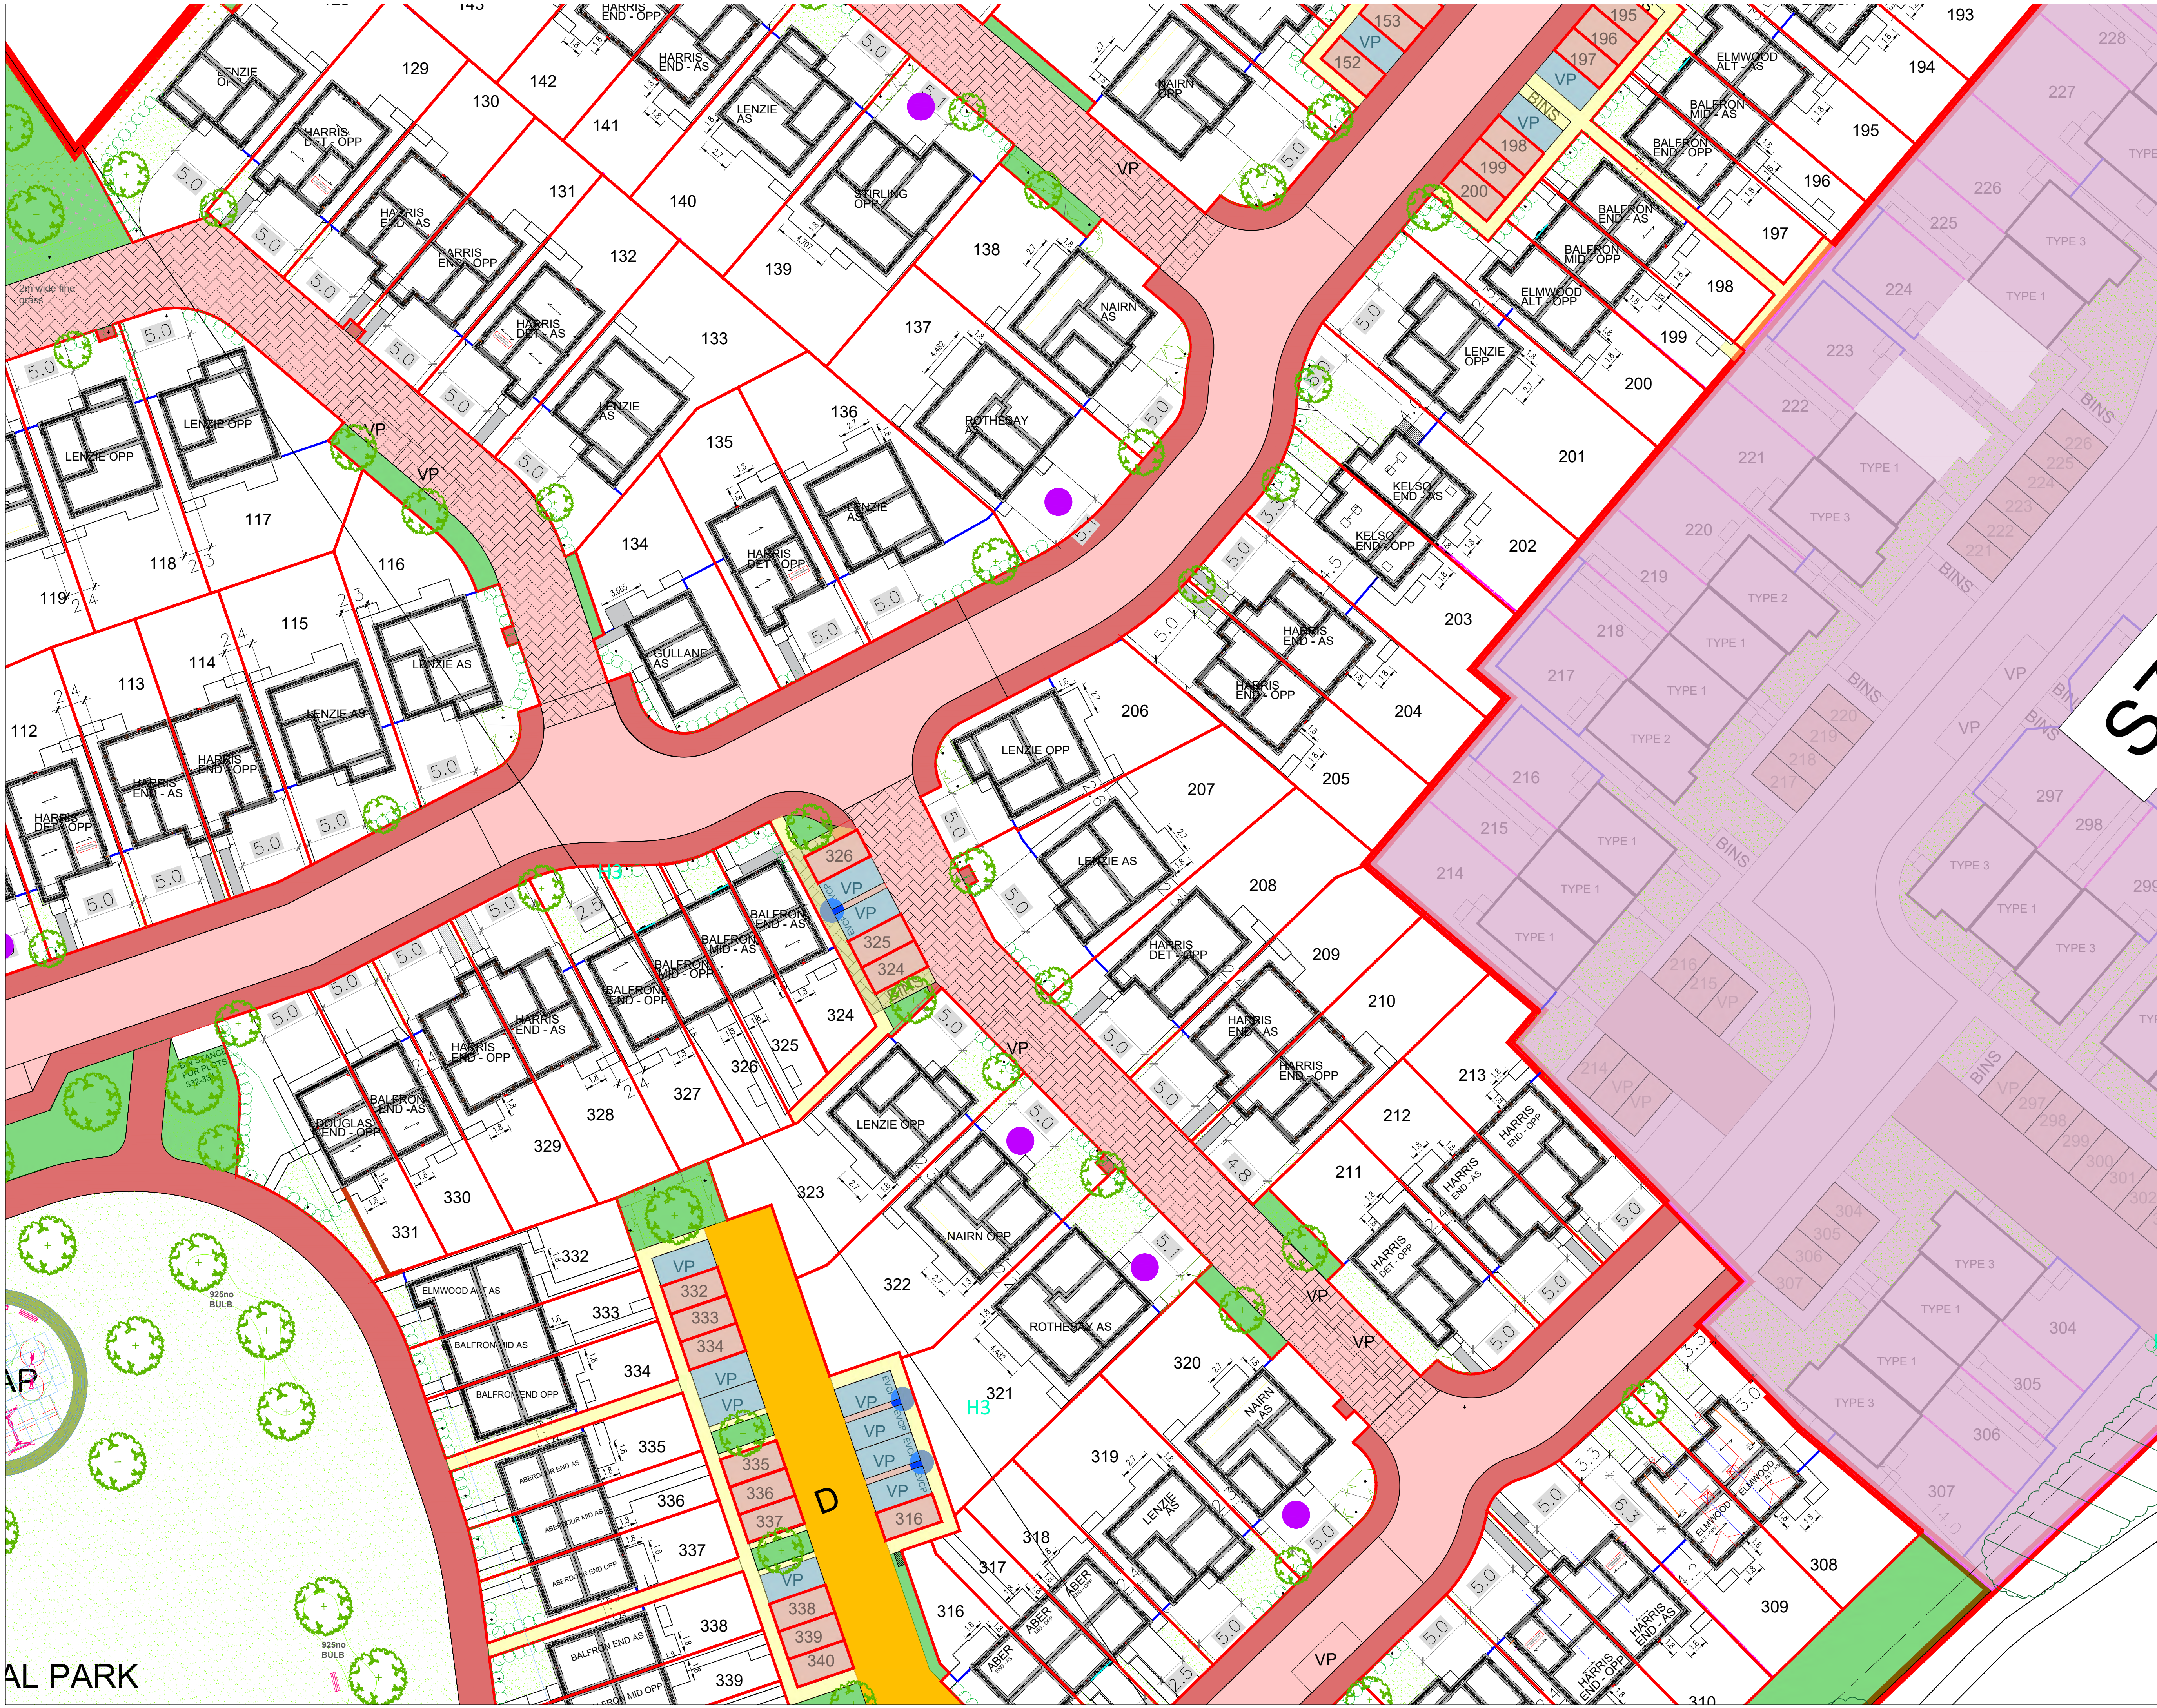

	SITE BOUNDARY
	SOFT & HARD LANDSCAPING AND POS INCLUDING REMOTE WALLS / FENCES / GATES / AND PLAY EQUIPMENT TO BE MAINTAINED BY THE FACTOR ON BEHALF OF THE CLIENTS
	ROAD CONSTRUCTION ADOPTED AND MAINTAINED BY LOCAL AUTHORITY
	FOOTPATH/CONSTRUCTION ADOPTED AND MAINTAINED BY LOCAL AUTHORITY
	ADOPTABLE BLOCK PAVED ROADS AND MAINTAINED BY LOCAL AUTHORITY - REDBRICK
	GRASS VERGE/ SWALES/ BIO-RETENTION AREAS ADOPTED BY THE COUNCIL BUT SURFACE AREAS MAINTAINED BY THE FACTOR ON BEHALF OF THE CLIENTS
	ROAD CONSTRUCTION ADOPTED AND MAINTAINED BY LOCAL AUTHORITY - CHARCOAL
	COMMUNAL ELECTRIC VEHICLE CHARGING EQUIPMENT TO BE MAINTAINED BY THE FACTOR ON BEHALF OF THE CLIENTS
	VISITOR PARKING SPACES TO BE MAINTAINED BY THE FACTOR ON BEHALF OF THE CLIENTS
	SHARED PATH MAINTAINED BY FACTOR ON BEHALF OF CLIENTS OF ASSOCIATED PLOTS
	SHARED DRIVE FOR RELEVANT PLOTS
	A - (PLOTS 1-4) B - (PLOTS 359 - 360) C - (PLOTS 13-15 & 17-28) D - (PLOTS 316 & 332-340) E - (PLOTS 181-187) F - (PLOTS 125-127)
	SERVICE / UTILITY WAYLEAVES THROUGH POS/COMMON AREAS
	PLOT NUMBERS
	NON ADOPTED, ALLOCATED PARKING SPACES FOR USE BY CLIENT OF ASSOCIATED PLOTS
	ADOPTABLE AREA FOR LIGHTING COLUMN.
	BIN COLLECTION POINTS MAINTAINED BY THE FACTOR ON BEHALF OF THE CLIENTS
	CORE PATH

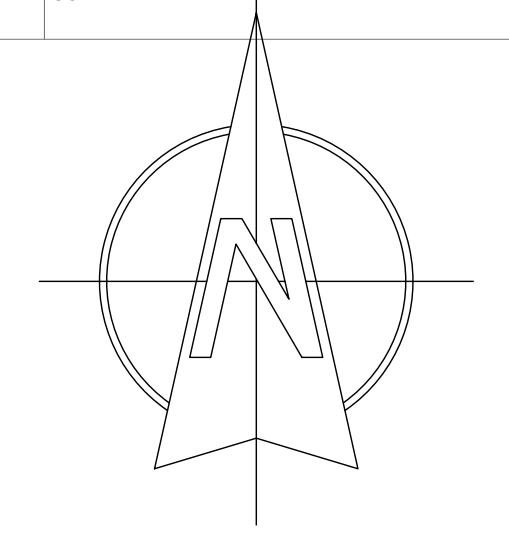

REV

DATE

BY

AMENDMENTS

AVANT

homes

Avant Homes

Argill Court,

The Castle Business Park,

Stirling, FK9 4TT

Tel: 01786 417777

Fax: 01786 477666

www.avanthomes.co.uk

E

DATE:

11.01.24

SCALE:

1:500 @ A0

DRAWN BY:

DM

DWG TITLE:

DPA PLAN - AREA C

Sheet 3 of 6

PROJECT:

Armadale Phase 2

DWG No:


ARM_PH2_DOC_003-3C

Rev:

G



	SITE BOUNDARY
	SOFT & HARD LANDSCAPING AND POS INCLUDING REMOTE WALLS / FENCES / GATES / AND PLAY EQUIPMENT TO BE MAINTAINED BY THE FACTOR ON BEHALF OF THE CLIENTS
	ROAD CONSTRUCTION ADOPTED AND MAINTAINED BY LOCAL AUTHORITY
	FOOTPATH/CONSTRUCTION ADOPTED AND MAINTAINED BY LOCAL AUTHORITY - REDBRICK
	ADOPTABLE BLOCK PAVED ROADS AND MAINTAINED BY LOCAL AUTHORITY - REDBRICK
	GRASS VERGE/ SWALES/ BIO-RETENTION AREAS ADOPTED BY THE COUNCIL BUT SURFACE AREAS MAINTAINED BY THE FACTOR ON BEHALF OF THE CLIENTS
	ROAD CONSTRUCTION ADOPTED AND MAINTAINED BY LOCAL AUTHORITY - CHARCOAL
	COMMUNAL ELECTRIC VEHICLE CHARGING EQUIPMENT TO BE MAINTAINED BY THE FACTOR ON BEHALF OF THE CLIENTS
	VISITOR PARKING SPACES TO BE MAINTAINED BY THE FACTOR ON BEHALF OF THE CLIENTS
	SHARED PATH MAINTAINED BY FACTOR ON BEHALF OF CLIENTS OF ASSOCIATED PLOTS
	SHARED DRIVE FOR RELEVANT PLOTS
	A - (PLOTS 1-4) B - (PLOTS 359 - 360) C - (PLOTS 13-15 & 17-28) D - (PLOTS 316 & 332-340) E - (PLOTS 181-187) F - (PLOTS 125-127)
	SERVICE / UTILITY WAYLEAVES THROUGH POS/COMMON AREAS
	PLOT NUMBERS
	NON ADOPTED, ALLOCATED PARKING SPACES FOR USE BY CLIENT OF ASSOCIATED PLOTS
	ADOPTABLE AREA FOR LIGHTING COLUMN.
	BIN COLLECTION POINTS MAINTAINED BY THE FACTOR ON BEHALF OF THE CLIENTS
	CORE PATH

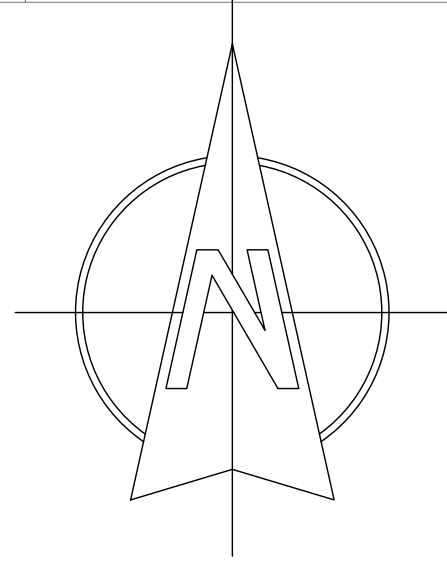

REV

DATE

BY

AMENDMENTS

AVANT

homes

Avant Homes

Argill Court,

The Castle Business Park,

Stirling, FK9 4TT

Tel: 01786 477777

Fax: 01786 477666

www.avanthomes.co.uk

DATE:

11.01.24

SCALE:

1:500 @ A0

DRAWN BY:

DM

DWG TITLE:

DPA PLAN - AREA D

Sheet 4 of 6

PROJECT:


Armadale Phase 2

DWG No:


ARM_PH2_DOC_003-4D

Rev:

G

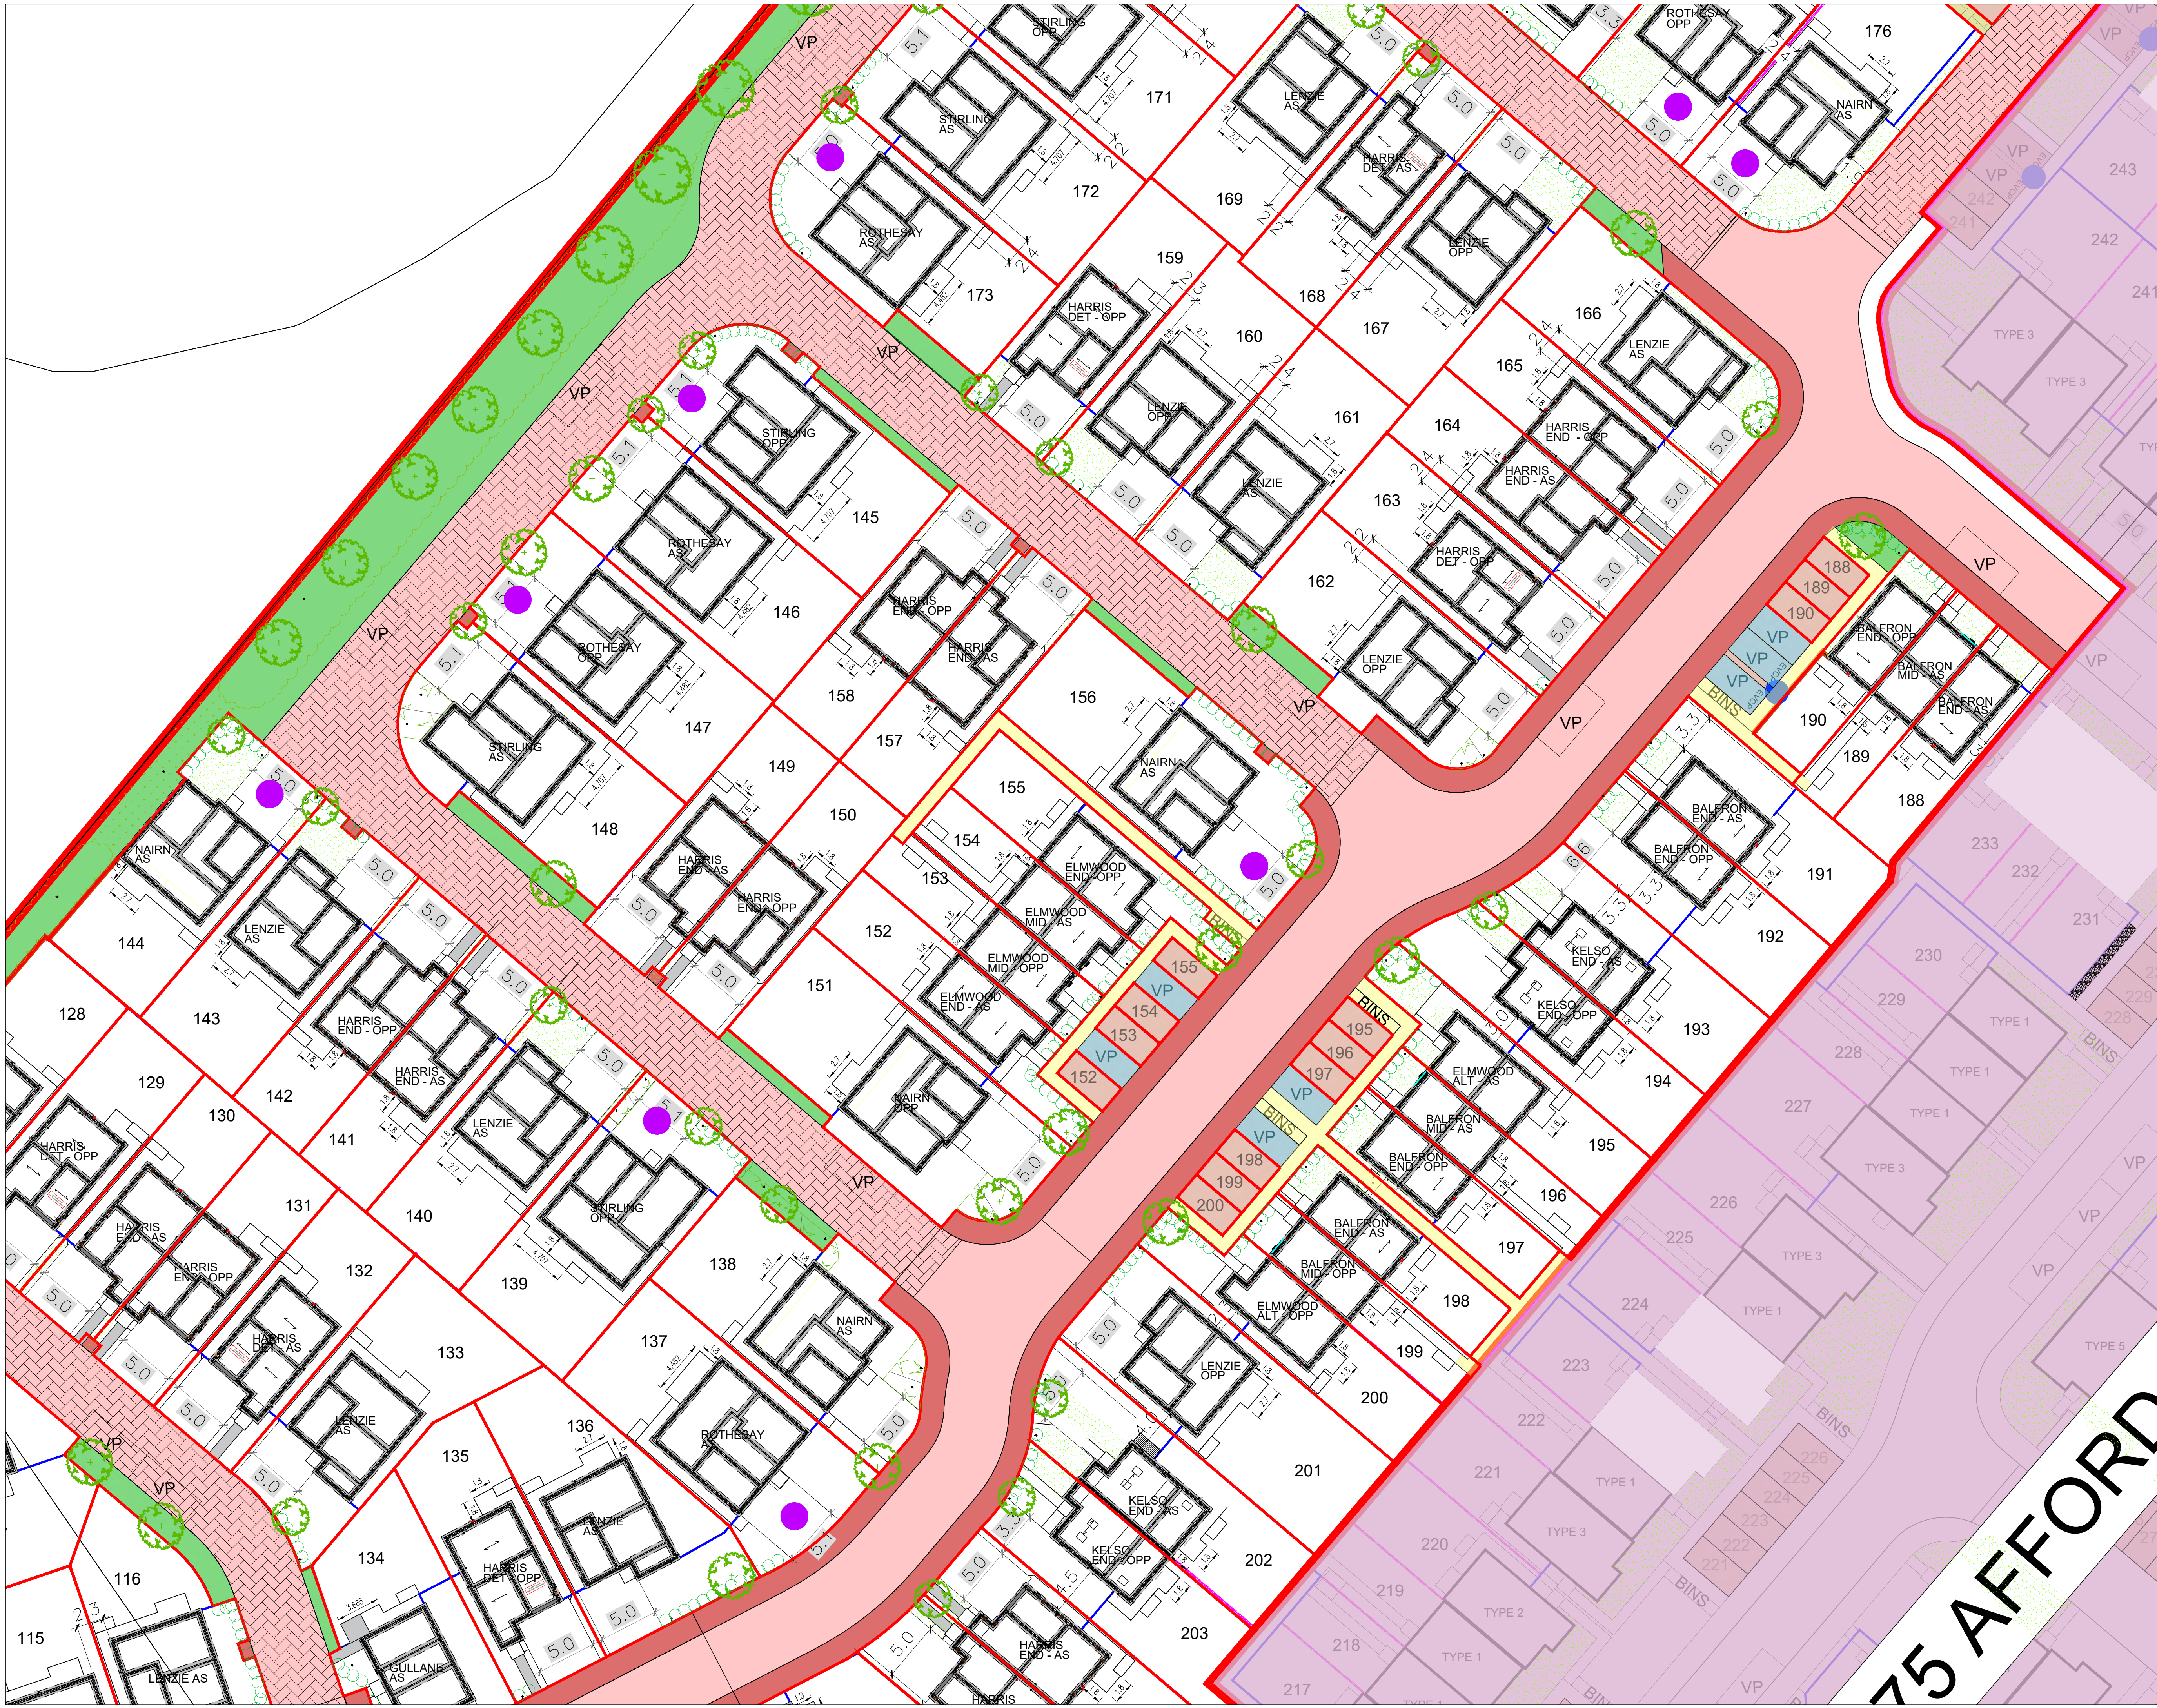

	SITE BOUNDARY
	SOFT & HARD LANDSCAPING AND POS INCLUDING REMOTE WALLS / FENCES / GATES / AND PLAY EQUIPMENT TO BE MAINTAINED BY THE FACTOR ON BEHALF OF THE CLIENTS
	ROAD CONSTRUCTION ADOPTED AND MAINTAINED BY LOCAL AUTHORITY
	FOOTPATH/CONSTRUCTION ADOPTED AND MAINTAINED BY LOCAL AUTHORITY
	ADOPTABLE BLOCK PAVED ROADS AND MAINTAINED BY LOCAL AUTHORITY - REDBRICK
	GRASS VERGE/ SWALES/ BIO-RETENTION AREAS ADOPTED BY THE COUNCIL BUT SURFACE AREAS MAINTAINED BY THE FACTOR ON BEHALF OF THE CLIENTS
	ROAD CONSTRUCTION ADOPTED AND MAINTAINED BY LOCAL AUTHORITY - CHARCOAL
	COMMUNAL ELECTRIC VEHICLE CHARGING EQUIPMENT TO BE MAINTAINED BY THE FACTOR ON BEHALF OF THE CLIENTS
	VISITOR PARKING SPACES TO BE MAINTAINED BY THE FACTOR ON BEHALF OF THE CLIENTS
	SHARED PATH MAINTAINED BY FACTOR ON BEHALF OF CLIENTS OF ASSOCIATED PLOTS
	SHARED DRIVE FOR RELEVANT PLOTS
	A - (PLOTS 1-4) B - (PLOTS 359 - 360) C - (PLOTS 13-15 & 17-28) D - (PLOTS 316 & 332-340) E - (PLOTS 181-187) F - (PLOTS 125-127)
	SERVICE / UTILITY WAYLEAVES THROUGH POS/COMMON AREAS
	PLOT NUMBERS
	NON ADOPTED, ALLOCATED PARKING SPACES FOR USE BY CLIENT OF ASSOCIATED PLOTS
	ADOPTABLE AREA FOR LIGHTING COLUMN
	BIN COLLECTION POINTS MAINTAINED BY THE FACTOR ON BEHALF OF THE CLIENTS
	CORE PATH

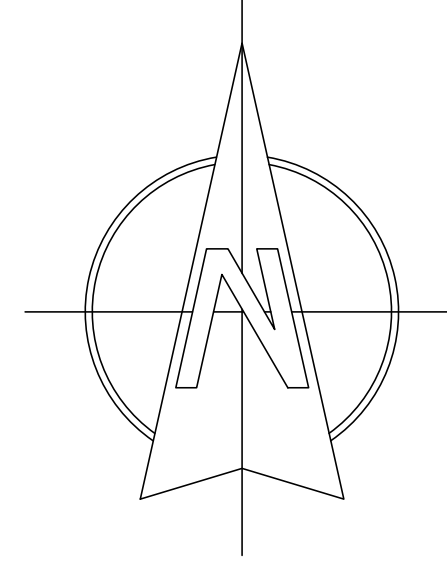

REV

DATE

BY

AMENDMENTS

AVANT

homes

Avant Homes

Argyll Court,

The Castle Business Park,

Stirling, FK9 4TT

Tel: 01786 477777

Fax: 01786 477666

www.avanthomes.co.uk

C

DATE:

11.01.24

SCALE:

1:500 @ A0

DRAWN BY:

DM

DWG TITLE:

DPA PLAN - AREA E

Sheet 5 of 6

PROJECT:

Armadale Phase 2

DWG No:

ARM_PH2_DOC_003-5E

Rev:

G

