


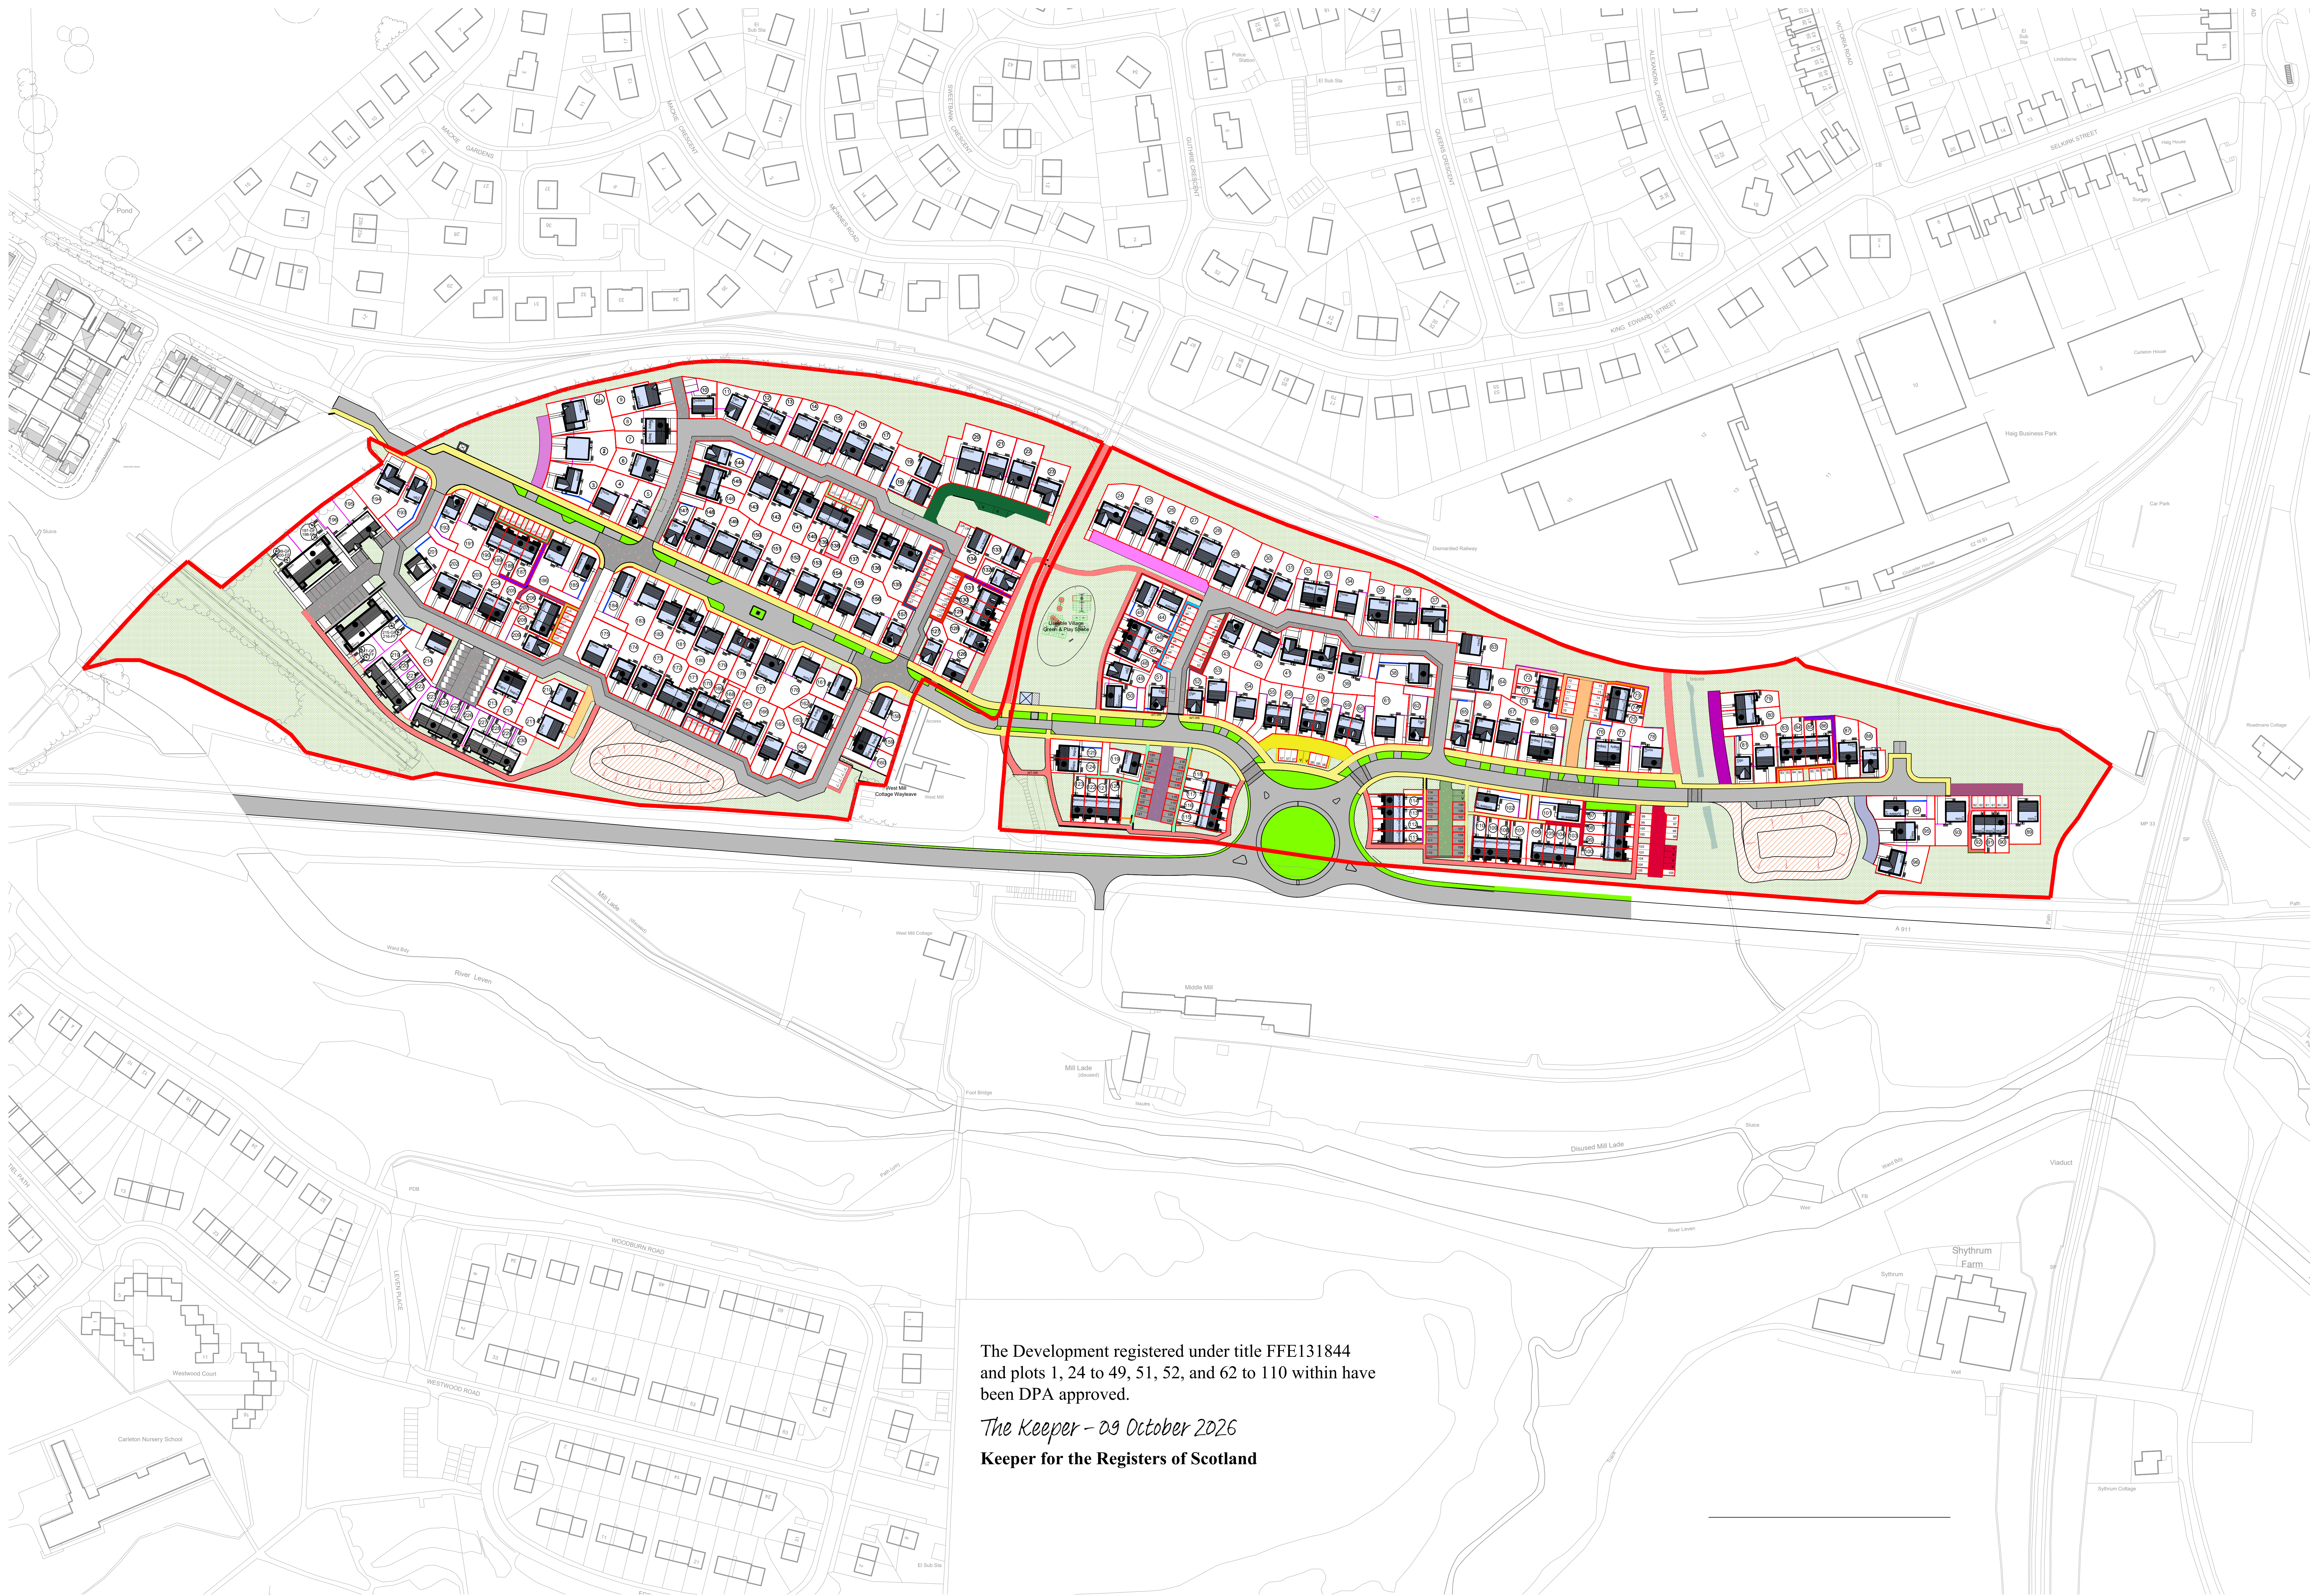

The Development registered under title FFE131844 and plots 1, 24 to 49, 51, 52, and 62 to 110 within have been DPA approved.

The Keeper - 09 October 2026

Keeper for the Registers of Scotland

- INDICATES COMMON AREAS TO BE MAINTAINED BY FACTOR

INDICATES REMOTE FOOTPATHS ADOPTED BY COUNCIL

SHARED ROAD TO BE MAINTAINED BY PLOTS 89 - 92

INDICATES FOOTPATHS ADOPTED BY COUNCIL

INDICATES VERGE/SOFT LANDSCAPING ADOPTED BY COUNCIL

INDICATES ROADS ADOPTED BY COUNCIL

HA BOUNDARY LINE

HA BOUNDARY HATCH

AREA FOR ADOPTION BY SCOTTISH WATER

SHARED ACCESS TO BE MAINTAINED BY FACTOR

SHARED ROAD TO BE MAINTAINED BY PLOTS 1-3

SHARED ROAD TO BE MAINTAINED BY PLOTS 8 - 10

SHARED ROAD TO BE MAINTAINED BY PLOTS 19-23

SHARED ROAD TO BE MAINTAINED BY PLOTS 24 - 28

ACCESS TO BE MAINTAINED BY PLOTS 44 - 49 & 51

ACCESS TO BE MAINTAINED BY PLOTS 45 - 48 & 52

SHARED ROAD TO BE MAINTAINED BY PLOTS 56 - 59

PRIVATE ACCESS TO BE MAINTAINED BY PLOTS 70 - 72

SHARED ROAD TO BE MAINTAINED BY PLOTS 70 - 75

PRIVATE ACCESS TO BE MAINTAINED BY PLOTS 73 - 75

SHARED ROAD TO BE MAINTAINED BY PLOTS 79 - 81

PRIVATE ACCESS TO BE MAINTAINED BY PLOTS 83 - 86

PRIVATE ACCESS TO BE MAINTAINED BY PLOTS 84 - 86

PRIVATE ACCESS TO BE MAINTAINED BY PLOTS 91 - 92

SHARED ROAD TO BE MAINTAINED BY PLOTS 90 - 92

SHARED ACCESS TO BE MAINTAINED BY PLOTS 90 - 92

SHARED ROAD TO BE MAINTAINED BY PLOTS 94 - 96

PRIVATE ACCESS TO BE MAINTAINED BY PLOTS 97 - 105

PRIVATE ACCESS TO BE MAINTAINED BY PLOTS 106 - 110

PRIVATE ACCESS TO BE MAINTAINED BY PLOTS 110 - 114

SHARED ROAD TO BE MAINTAINED BY PLOTS 106 - 114

SHARED ROAD TO BE MAINTAINED BY PLOT 115 - 125

PRIVATE ACCESS TO BE MAINTAINED BY PLOTS 115 - 125

PRIVATE ACCESS TO BE MAINTAINED BY PLOTS 127, 129 - 132 & 157

PRIVATE ACCESS TO BE MAINTAINED BY PLOTS 128 TO 131

PRIVATE ACCESS TO BE MAINTAINED BY PLOTS 131 - 133

PRIVATE ACCESS TO BE MAINTAINED BY PLOTS 138 - 140

PRIVATE ACCESS TO BE MAINTAINED BY PLOT 139

PRIVATE ACCESS TO BE MAINTAINED BY PLOTS 168 - 170

PRIVATE ACCESS TO BE MAINTAINED BY PLOT 169

PRIVATE ACCESS TO BE MAINTAINED BY PLOTS 187 - 189

ACCESS TO BE MAINTAINED BY PLOTS 187 - 190

PRIVATE ACCESS TO BE MAINTAINED BY PLOT 206 & 207

PRIVATE ACCESS TO BE MAINTAINED BY PLOTS 206 - 208

SHARED ROAD TO BE MAINTAINED BY PLOTS 210 AND 211

NOTES

REVISIONS

Rev I - 07.10.26
Shared access paths updated relevant to Plots 44-52 (LB)
Rev H - 17.09.26
Hatching on legend amended. (LB)
Rev G - 17.09.26
Plot 48 & 49 boundary amended. (LB)
Rev F - 26.06.26
Updated to match latest civils layout. (LB)
Rev E - 24.04.2026
Hatch adjusted at plot 114.
Rev D - 27.10.25 (RM)
Various updates to layers and hatching. Plots 24 -35 Rear boundary updated. West Mill Cottage wayleave added.
Rev C - 15.02.24 (RM)
Factored open space amended to suit Red line
Rev B - 21.11.23 (RM)
Red line boundary added, plots 10-19 amended.

PROJECT TITLE
**Phase's 2, 3 & 4
Sappi Road**

DRAWING TITLE
DPA

SCALE	NTS	DATE	JAN 22	DRAWN	KCB
DWG NUMBER	-	DWG REFERENCE	SRMF-DPA-001	REVISION	I

Broden House
Broden Business Park
Lammerkin Drive
PERTH, PH1 1XA
Telephone: 01738 500820