


Barrhead South Development

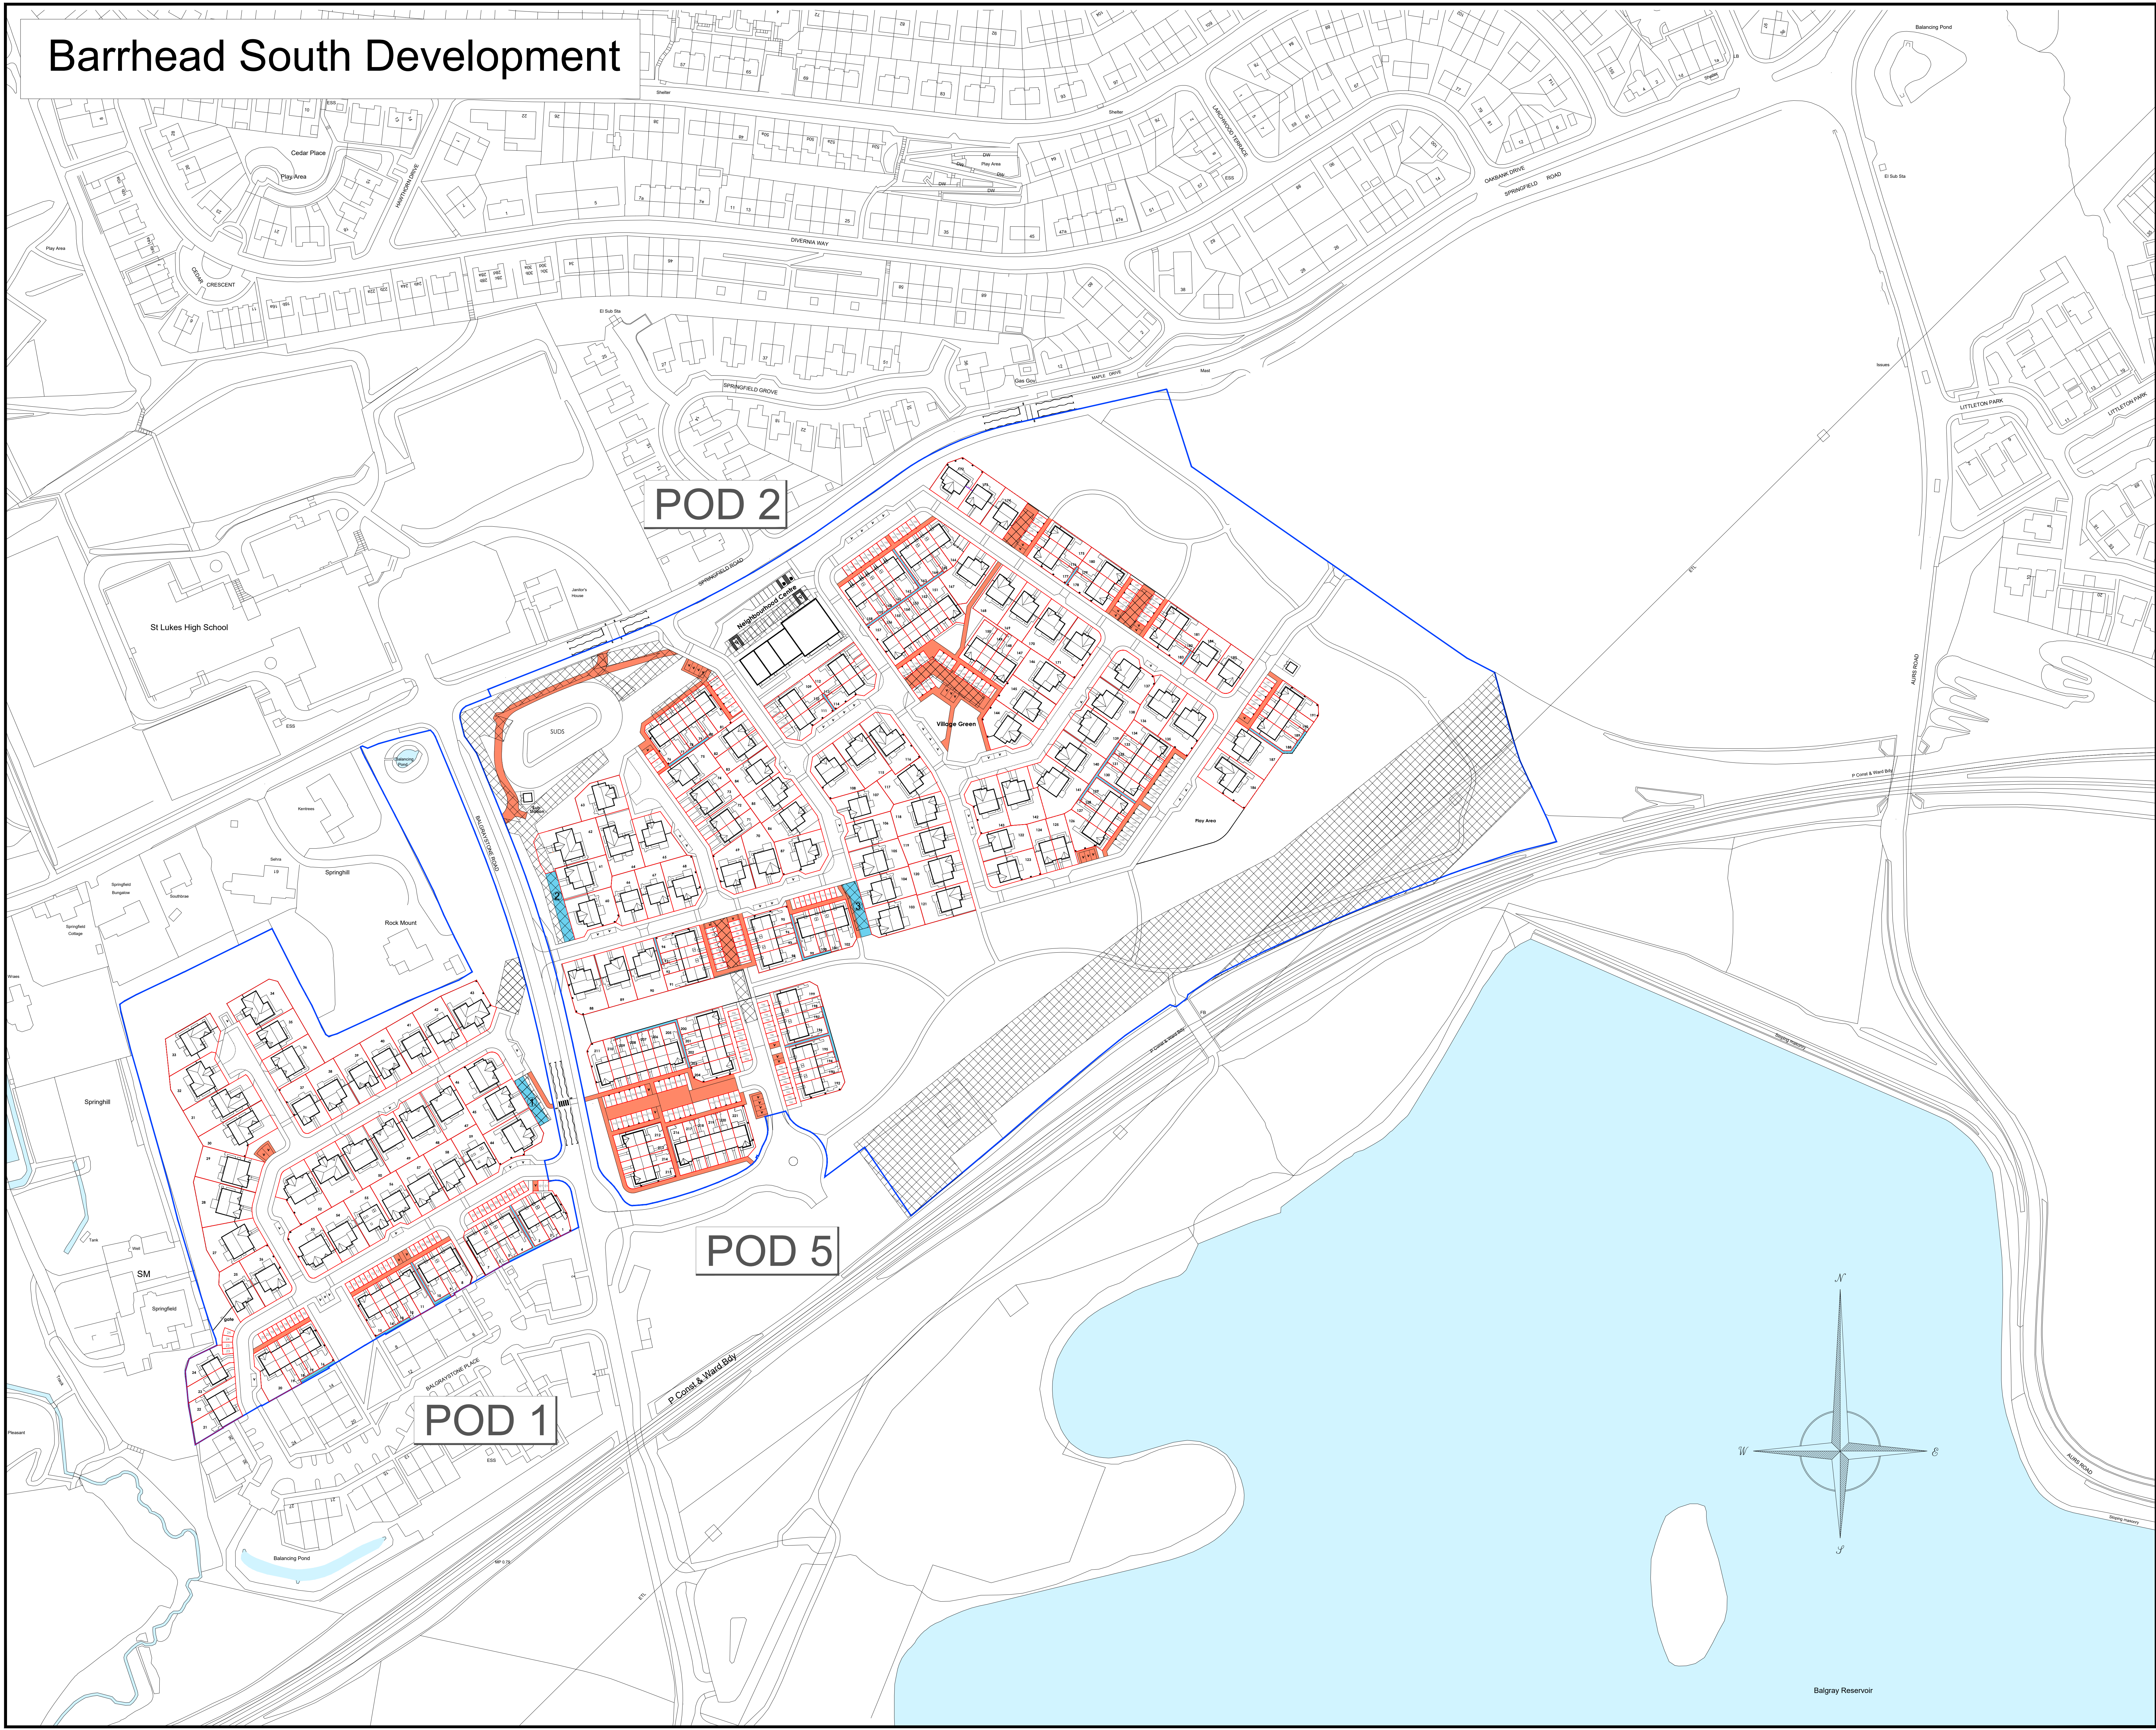

- Denotes the Plot Boundary
- Denotes the Site Boundary
- Denotes non-adopted visitor parking, roads and paths owned by the residents and maintained by the appointed factoring company including lighting costs charged to all residents...
- Denotes private driveways & Footpaths owned and maintained jointly by the accessing residents, includes utility servitude. Communal lighting cost where applicable managed by the factor and charged to accessing plots.
- 1 Owned By Plots 44 & 45
- 2 Owned By Plots 60, 61 & 62
- 3 Owned By Plots 103 & 104
- Denotes Utility Servitude's and Pipe Easement ...

The Development registered under Title REN158893 and plots 27 to 52, 60 to 62, 76 to 87, 105 and 107 to 221 within have been DPA approved.

The Keeper – 15 October 2026
Keeper for the Registers of Scotland

REV D	SHARED ACCESS AT PLOT 60-62 AMENDED	MM	20.08.26
REV C	PLOT 118-121 AND 148 HANDLED	MM	12.11.25
REV B	RETAIL AREA UPDATED & PATHS TO PLOTS 3-4 & 10-11 UPDATED	LD	12.11.25
REV A	UPDATED AFTER REVIEW	LD	12.08.25



McLellan Works, Suite 2.01
274 Sauchiehall Street, Glasgow G2 3EH
tel 0141 674 8800
www.cala.co.uk


JOB TITLE
BARRHEAD SOUTH DEVELOPMENT

DRAWING TITLE
DPA PLAN

SCALE:1:1000@A0 SHEET SIZE:A0 DATE: 21.05.25

DRAWN BY: L.Deas	PRELIMINARY	FINAL
CHECKED BY:	CENTRAL MASTERED	DEVELOPMENT MASTERED
SITE 298	McCOSKER VER MOD DRG No. DPA-03	REV PLOT D

Barrhead South Development

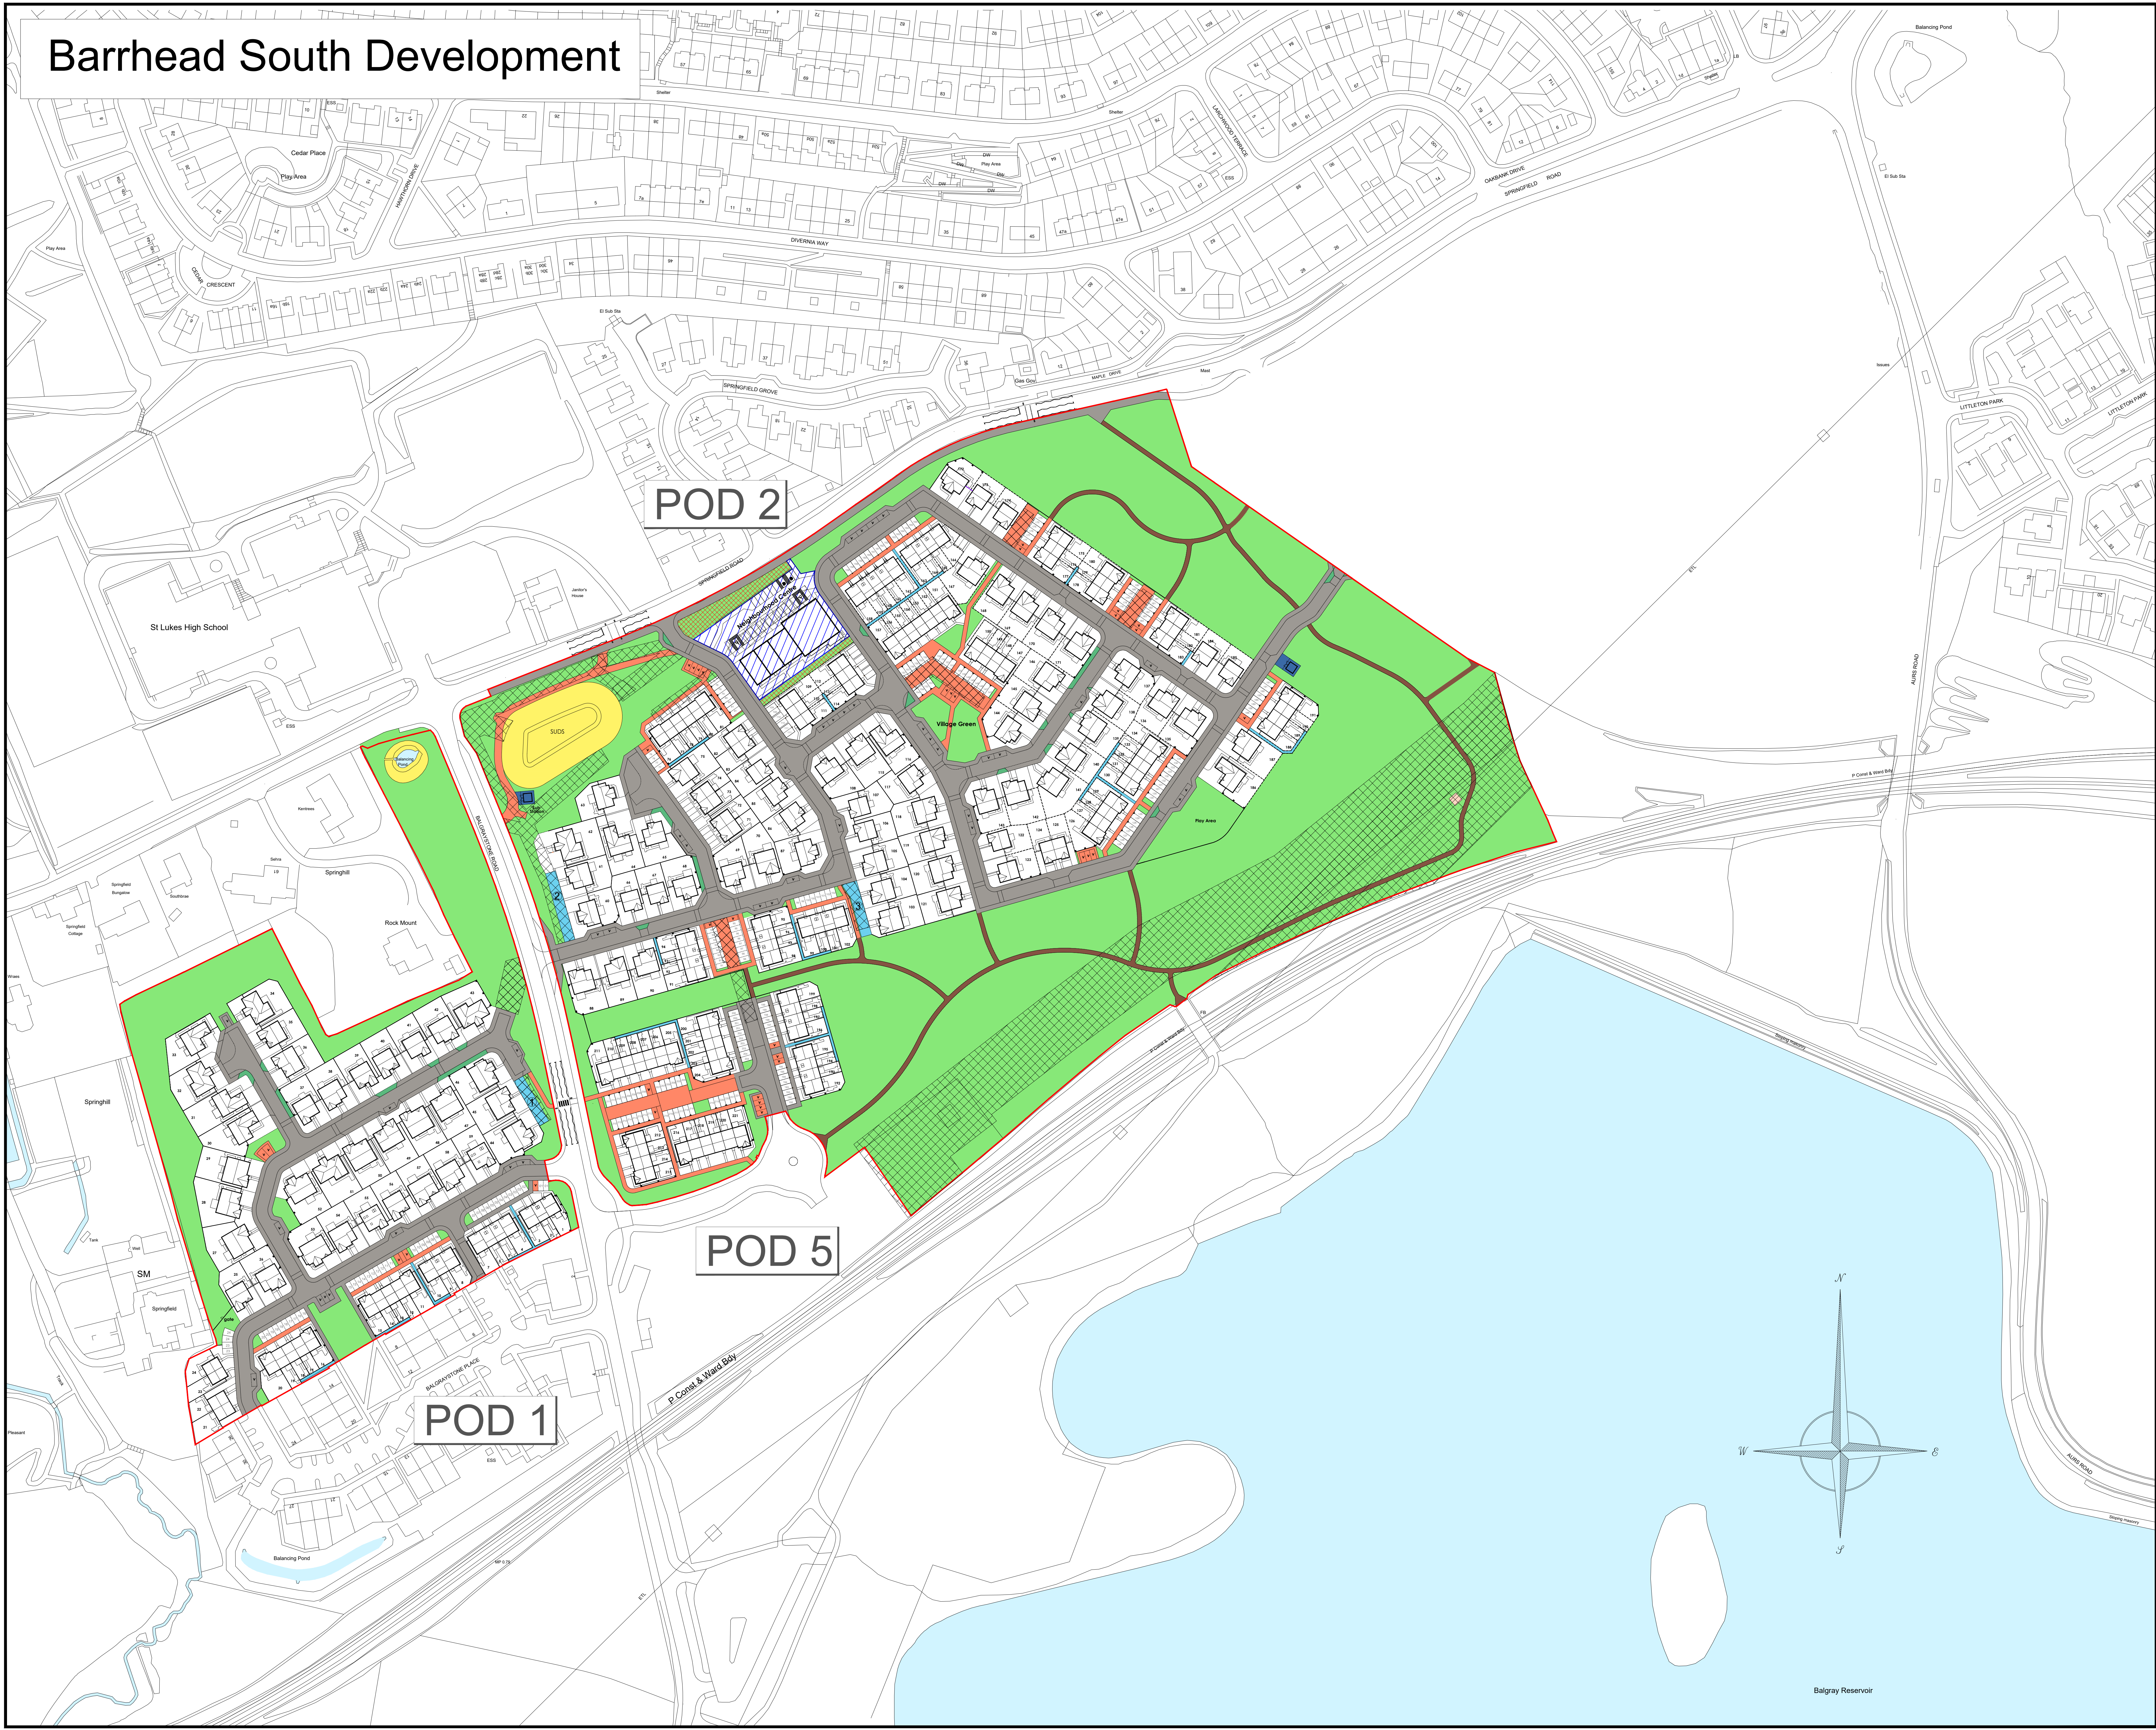

- Denotes the Site Boundary
- Denotes the adoptable road to be taken on by East Renfrewshire Council
- Denotes Open Space landscaping areas owned by residents and maintained by the appointed factoring company...
- Denotes landscaped Serv Strips adopted by East Renfrewshire Council and maintained by the appointed factoring company...
- Denotes non-adopted visitor parking, roads and paths owned by the residents and maintained by the appointed factoring company including lighting costs charged to all residents...
- Denotes private driveways & Footpaths owned and maintained jointly by the accessing residents, includes utility servitude. Communal lighting cost where applicable managed by the factor and charged to accessing plots.
- Denotes the Suds Area to be vested by Scottish Water and maintained by Factor...
- Denotes the Open Space Foot path to be Maintained By Factor and Owned By Residents
- Denotes Utility Servitude's and Pipe Easement ...
- Denotes an area of land that will be maintained by Factor, owned by residents, but funded by the neighborhood center...
- Denotes Substation/Gas governor Area owned by Indigo. Landscaped perimeter to be maintained by Factor ...
- Denotes Pylon, Land Owned by residents. Landscaped to be maintained by Factor ...
- Denotes Neighbourhood Centre Land ...
- 1 Owned by Plots 44 & 45
- 2 Owned By Plots 60, 61 & 62
- 3 Owned By Plots 103 & 104

REV C	SHARED ACCESS AT PLOT 60-62 AMENDED	MM	20.08.26
REV B	PLOT 118-121 AND 146 HANDED		
REV B	OPEN SPACE AT PLOT 24 UPDATED	MM	18.02.26
REV A	RETAIL AREA UPDATED & PATHS TO PLOTS 3-4 & 10-11 UPDATED	LD	12.11.25



McLellan Works, Suite 2.01
274 Sauchiehall Street, Glasgow G2 3EH
tel 0141 674 8800
www.cala.co.uk

JOB TITLE
BARRHEAD SOUTH DEVELOPMENT

DRAWING TITLE
MASTER DEED PLAN

SCALE:1:1000@A0 SHEET SIZE:A0 DATE: 08.11.23

DRAWN BY: L.Deas	PRELIMINARY	FINAL
CHECKED BY:		
CENTRAL MASTERED	DEVELOPMENT MASTERED	
SITE 298	McCOSKER VER MOD DRG No. DMS-01	REV PLOT C

Barrhead South Development

Drawing Legend

- Denotes Plot Retaining Wall
- Denotes Site Retaining Wall

REV A	UPDATE SITE WALLS	LD	27.08.25
REV B	UPDATE TO SITE LAYOUT (Plot 24)	MM	26.02.26
REV C	UPDATE TO SITE LAYOUT	MM	21.08.26



McLellan Works, Suite 2.01
274 Sauchiehall Street, Glasgow G2 3EH
tel 0141 674 8800
www.cala.co.uk

JOB TITLE
**BARRHEAD
SOUTH DEVELOPMENT**

DRAWING TITLE
RETAINING WALL PLAN

SCALE:1:1000@A0 SHEET SIZE:A0 DATE: 24.02.25

DRAWN BY: L Deas		PRELIMINARY		FINAL	
CHECKED BY:					
CENTRAL MASTERED		DEVELOPMENT MASTERED			
SITE	McCOSKER	VER	MOD	DRG No.	REV. PLOT
298				RWP-01	C