


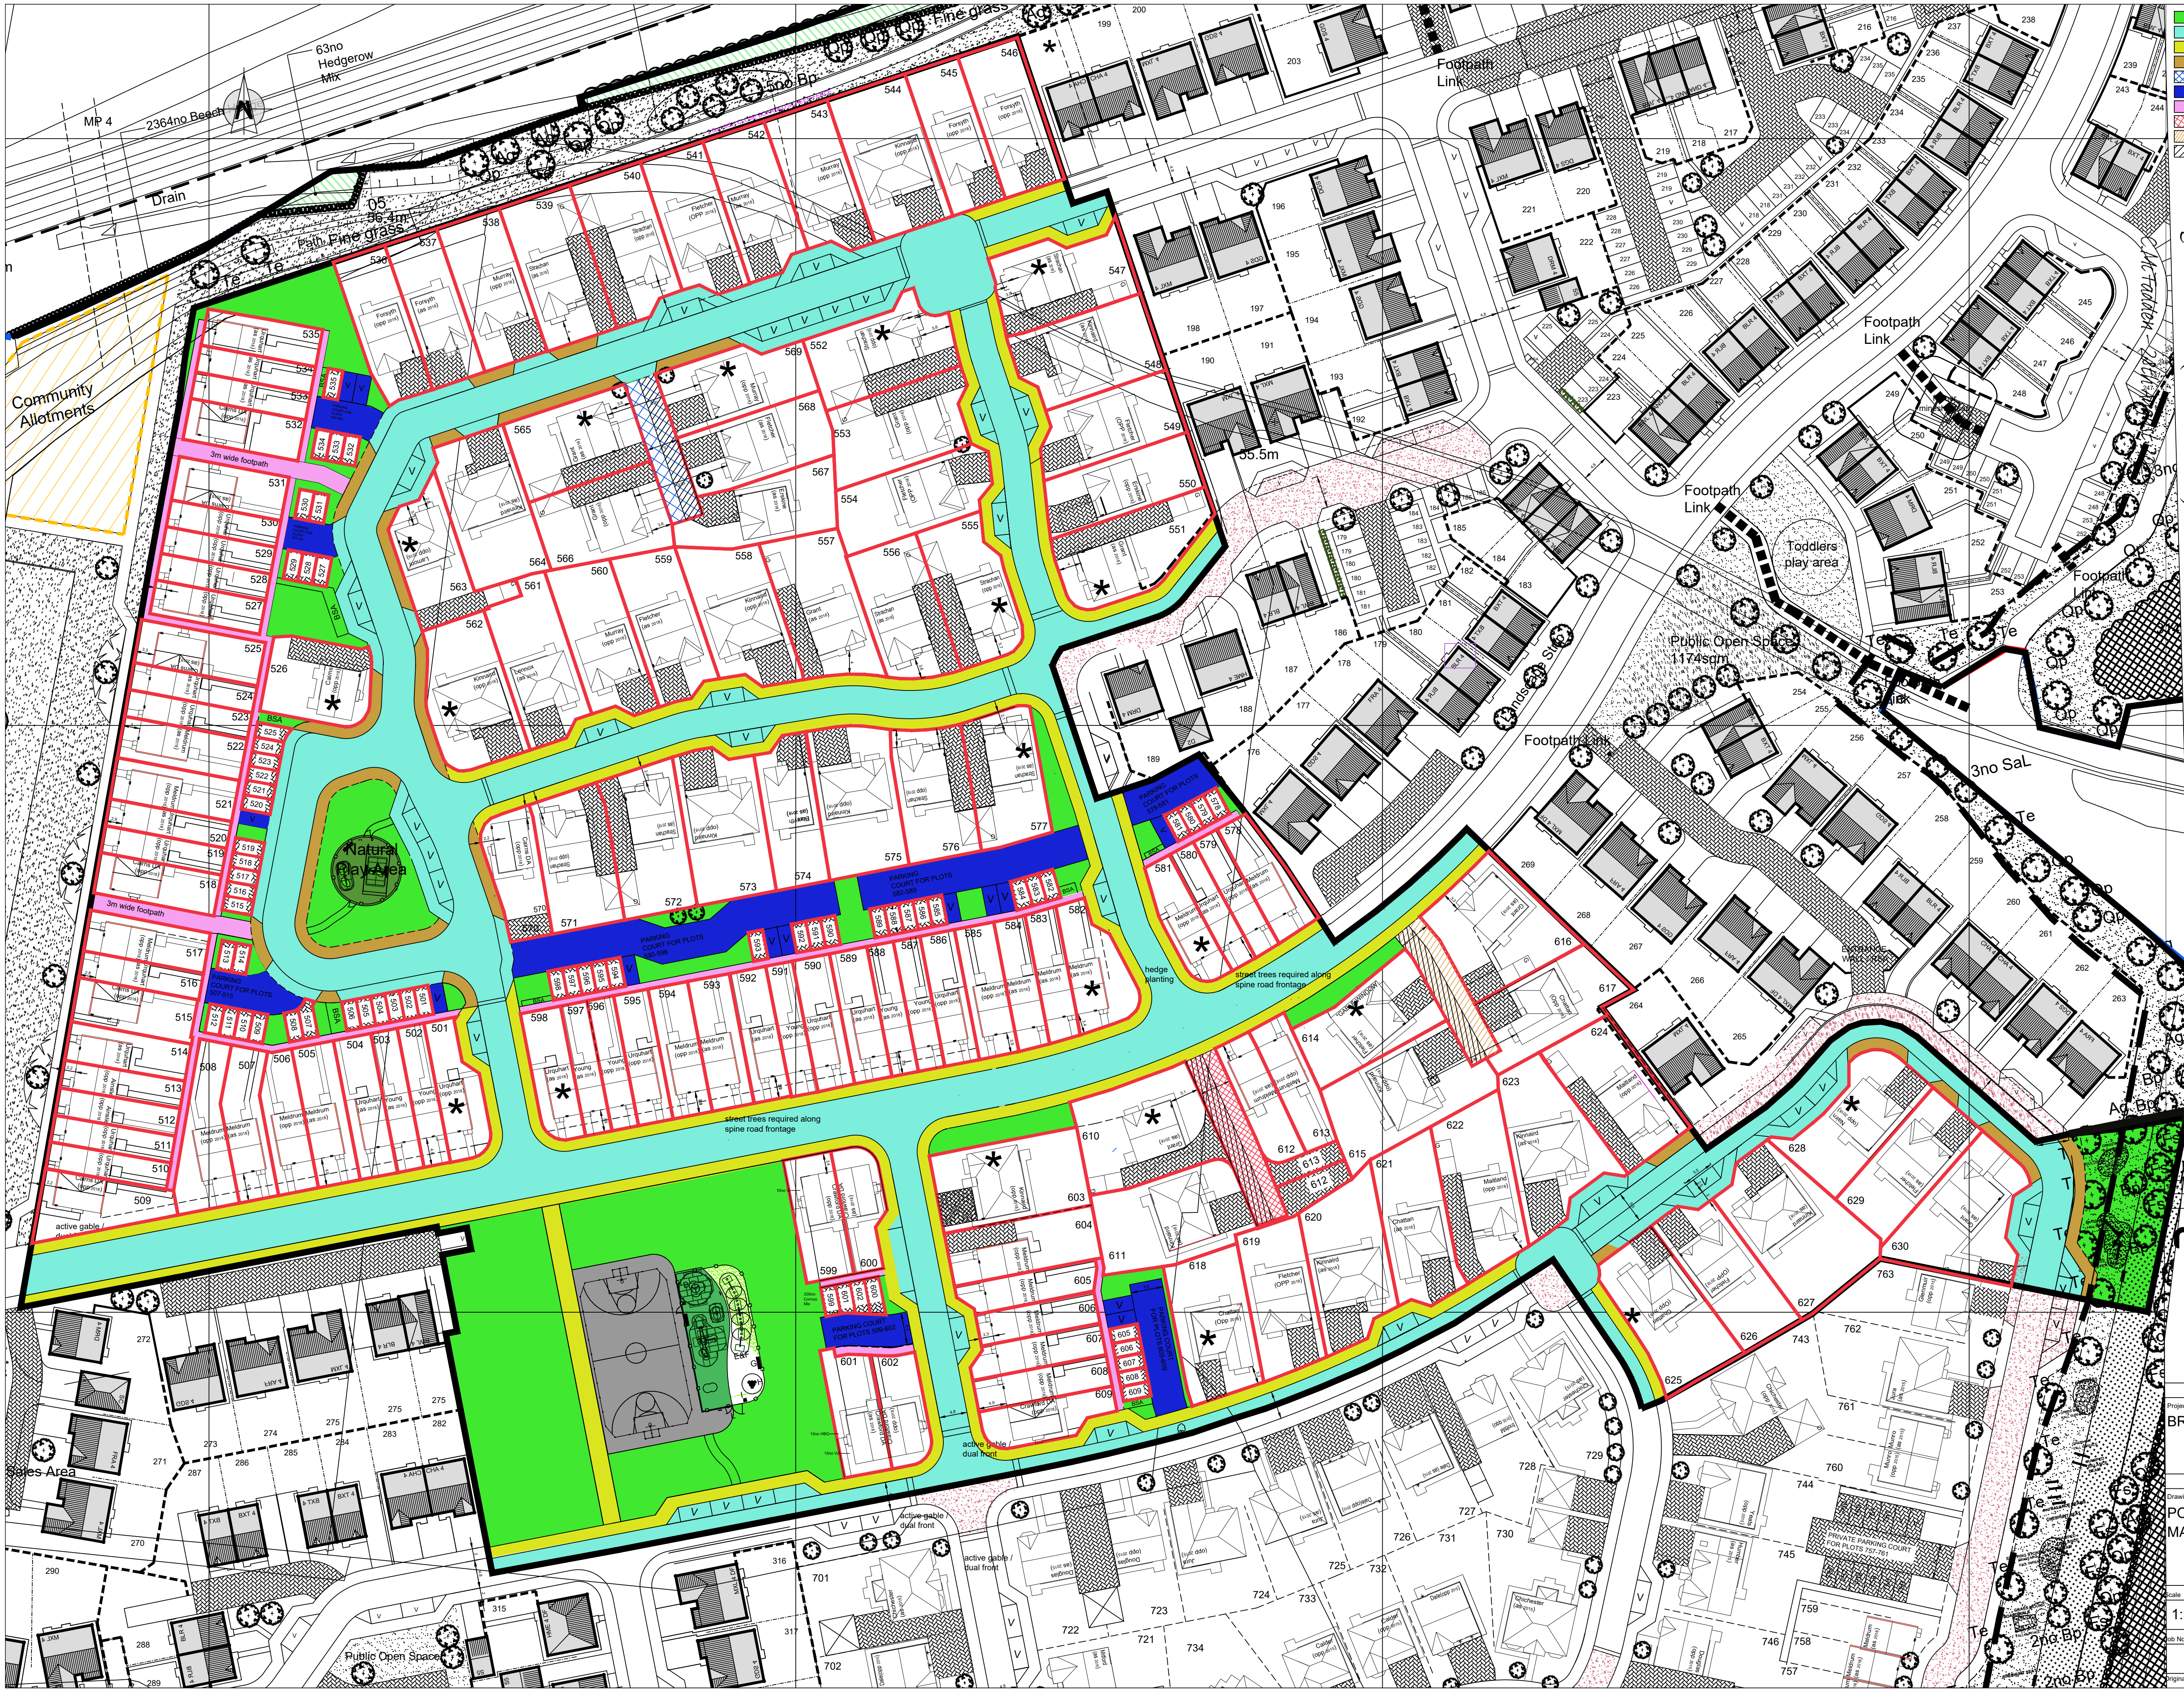

- Common open space
- Adoptable Road
- Adoptable Footpath
- Adoptable Service Strip
- Common access between plots 565-569
- Common non - adopted parking area
- Common non - adopted footpath
- Common access between plots 610-613
- Common access between plots 614-617
- Service wayleave

The Development registered under Title LAN164381
and plots 501 to 630 within have been DPA approved
by:
Craig McFadden (DPA Officer)

C.McFadden - 28th August 2020

- J. PLOT 550 HANDED TO SUIT THE AS-BUILT SITUATION. BM JUNE 21
- I. LAYOUT UPDATED TO MATCH REMIX. BM JULY 20
- H. PLAY AREA / MUGA UPDATED AS PER PLANNERS REQUEST AND FOOTPATHS CHANGED BETWEEN PLOTS 517-518 AND 531-532 TO NON ADOPTED PATHS AS PER ROADS DEPARTMENT REQUEST. BM FEB 20
- G. PLAY AREA NEXT TO MUGA ALTERED AS PER PLANNERS REQUEST. BM JAN 20
- F. OPEN SPACE AREA NEXT TO PLOT 630 ALTERED. BM AUG 19
- E. SERVICE WAYLEAVE SHOWN ON SHARED DRIVES AS PER SOLICITORS REQUEST. BM AUG 19
- D. PLOT 612 AND 613 DRIVEWAYS INDICATED. PLOT 612 DRIVEWAY WIDTH INCREASED AS PER SOLICITORS REQUEST. SQUAREABOUT SERVICE STRIP NOTE IN FRONT OF PLOT 544 REMOVED. BM JULY 19
- C. LAYOUT UPDATED AS PER SOLICITORS/SALES REQUEST. BM MAY 19
- B. LAYOUT UPDATED AS PER SOLICITORS REQUEST. BM APR 19
- A. LAYOUT UPDATED AS PER SOLICITORS REQUEST. BM APR 19

miller homes

Miller Homes Ltd
Miller House, 2 Lochside View
Edinburgh Park
Edinburgh, EH12 9DH

Telephone 0870 336 5000
Fax 0870 336 5315
www.millerhomes.co.uk

Project Title		BROOMHOUSE	
Drawing Title		POD 05 MASTER FEU - DPA	
Scale	1:500	Drawn By	BM
Date	Mar 18	Checked By	
Authorised By		Date	
Job No.		Drawing No.	PD5-MF
Revision			J
Original Sheet Size A1			