


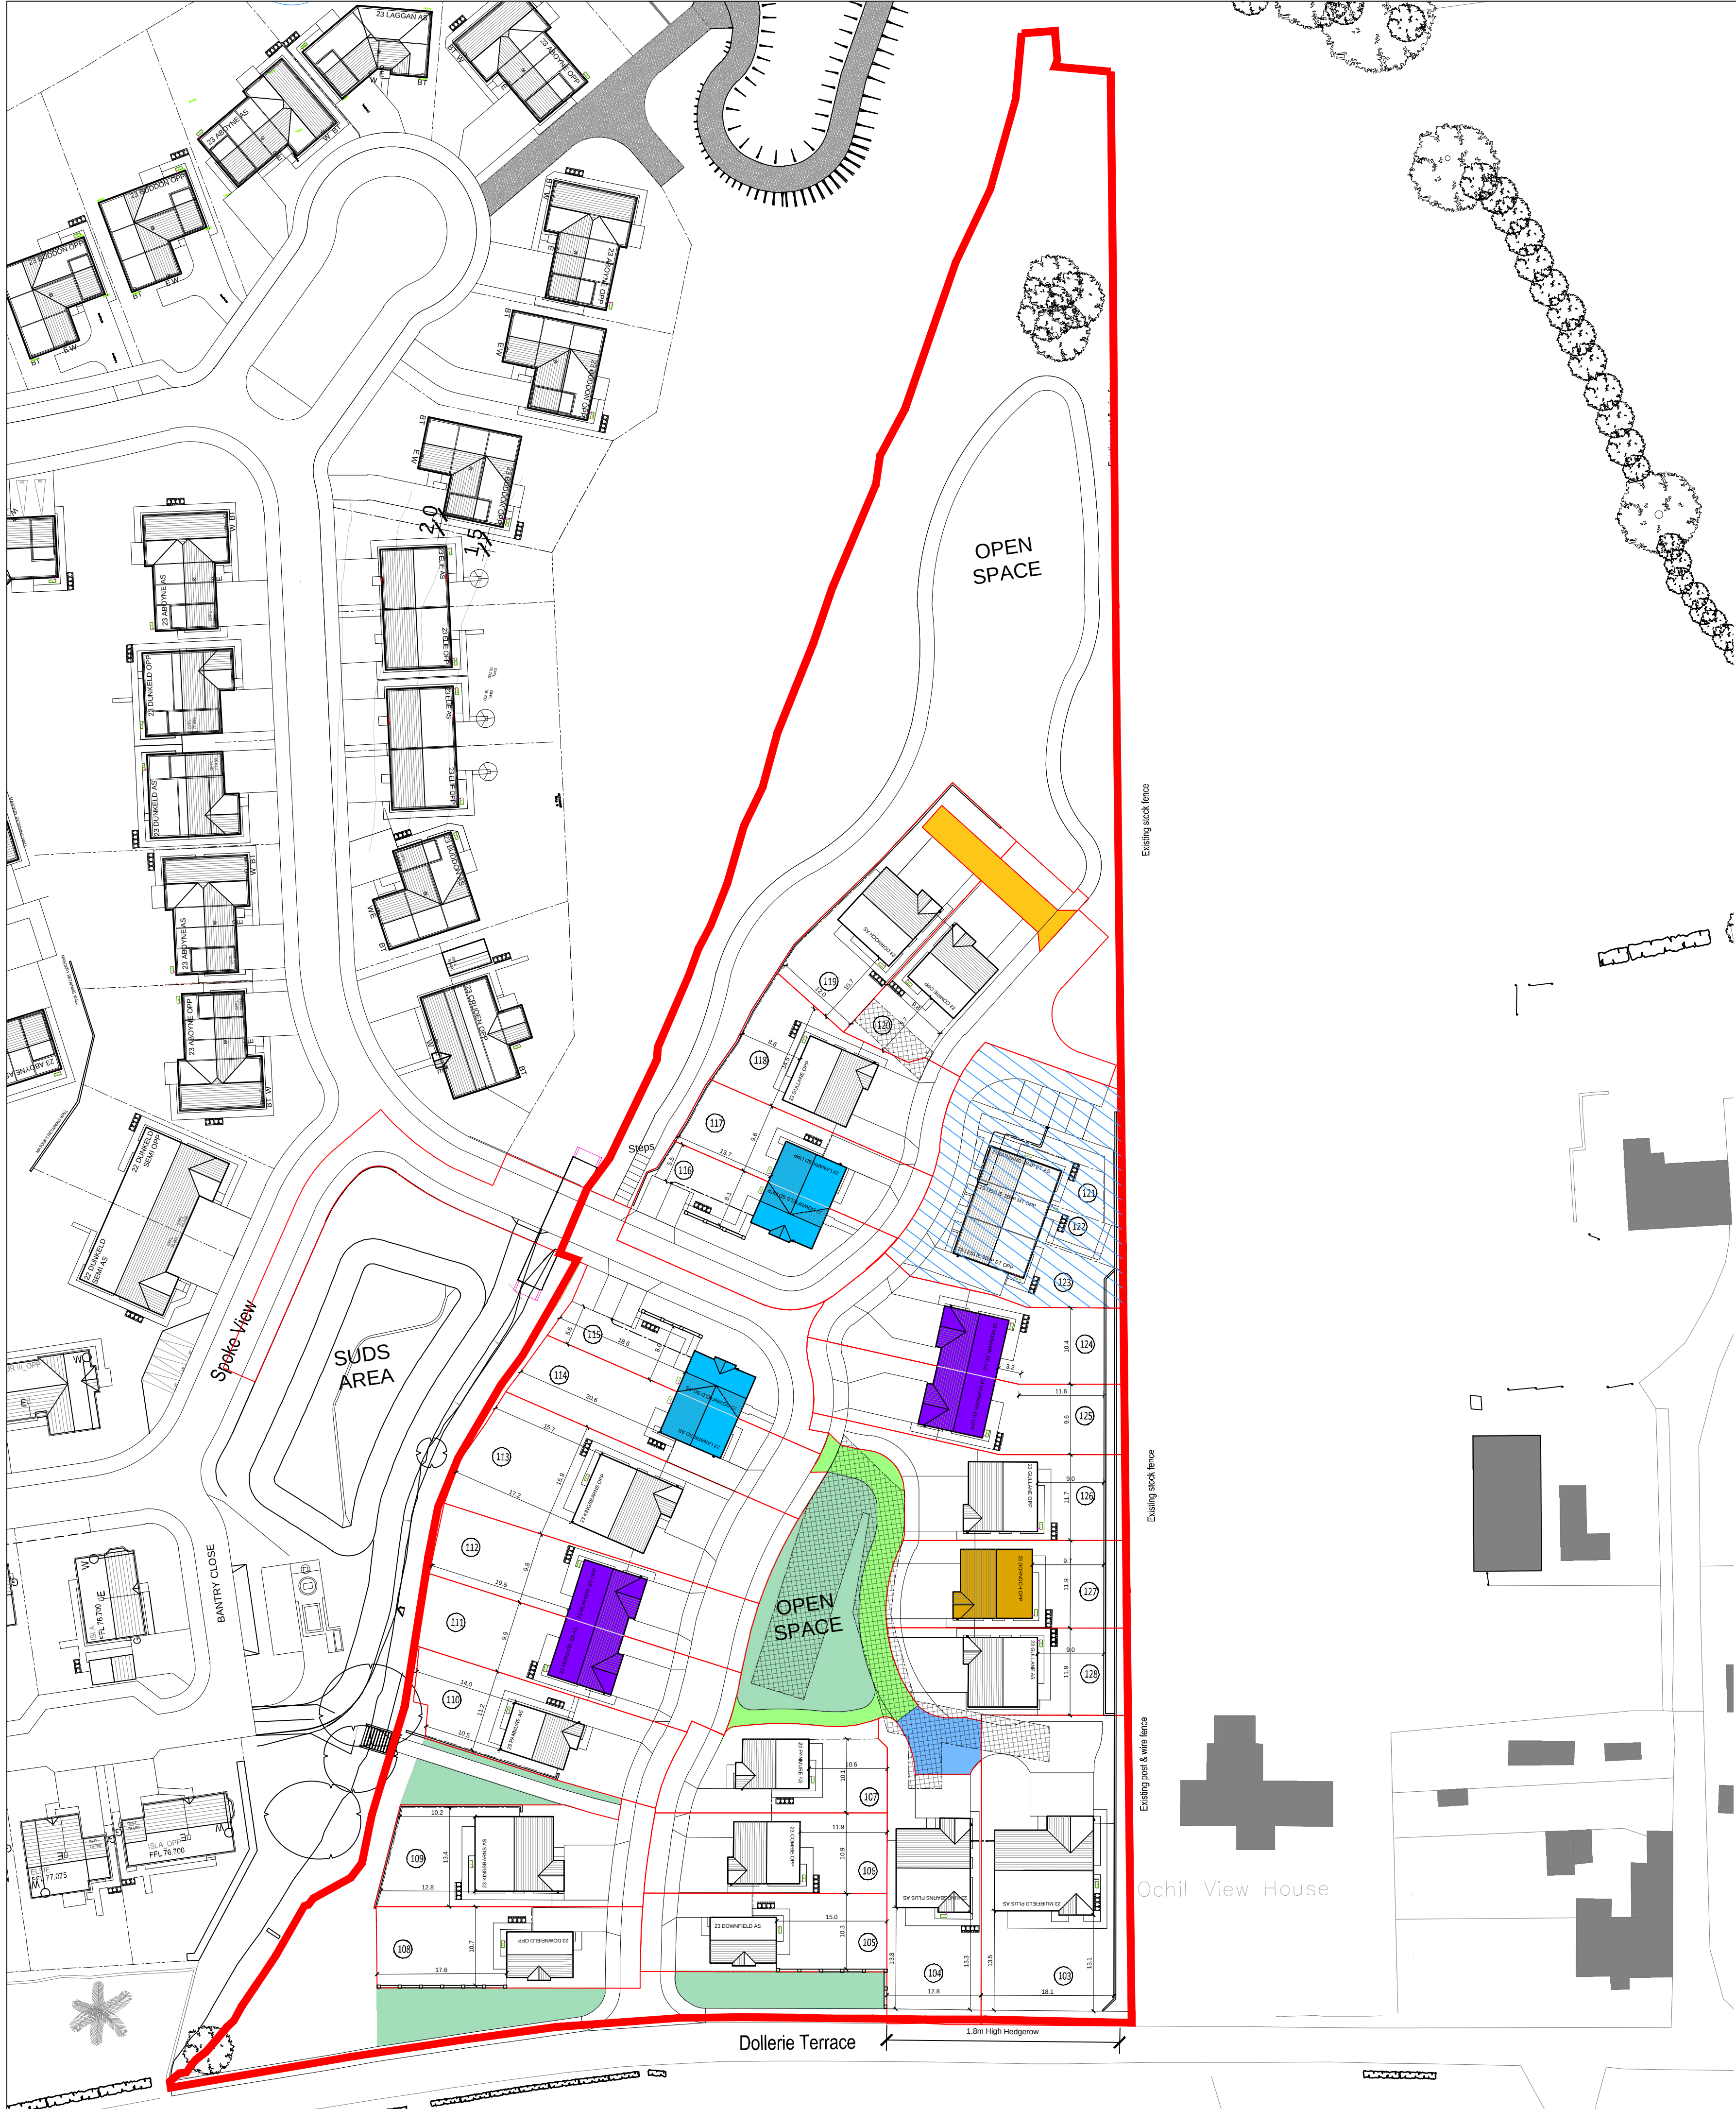

Legend

- Development Phase Boundary
- Plot Boundaries
- Shared Drive for Plots 119 & 120
- Shared Drive / Path for Plots 103, 104 & 126 to 128
- Shared Drive for Plots 103 & 104
- Affordable Housing
- Private Sewer Wayleave
- Adoptable Open Space

Grid Ref: NN 87841 21720

1:500

10m 0 10m 20m 30m 40m 50m

The Development registered under title PTH45215 and plots 103 to 120, and 124 to 128 within have been DPA approved.

The Keeper - 22 October 2026

Keeper for the Registers of Scotland

G	15.10.26	AA	Development boundary amended.
F	10.08.26	MB	Development boundary added.
E	01.07.26	AA	Retaining at Plot 128 amended to match engineering layout.
D	30.06.26	AA	Retaining wall removed at Plot 128.
C	04.06.26	AA	Adoptable open space shown.
B	22.05.26	AA	Sewer wayleave shown at Plots 103, 104 and 126 to 128.
A	10.05.26	AA	Private sewer wayleave shown in Plot 120.

The Nurseries, St Madoes, Glencarse, PH2 7NF
Tel: 01738 860591
Email: office@gsbrown.co.uk
www.gsbrown-construction.co.uk

DATE:	SCALE:	DRAWN BY:
13.02.26	1:500 @ A1	AA
DWG TITLE: Development Plan Approval Layout Phase 4		
PROJECT: Wester Tomaknock, Crieff		
DWG No: WTC-PH4-DPA-01	Rev. G	