TORVEAN, INVERNESS

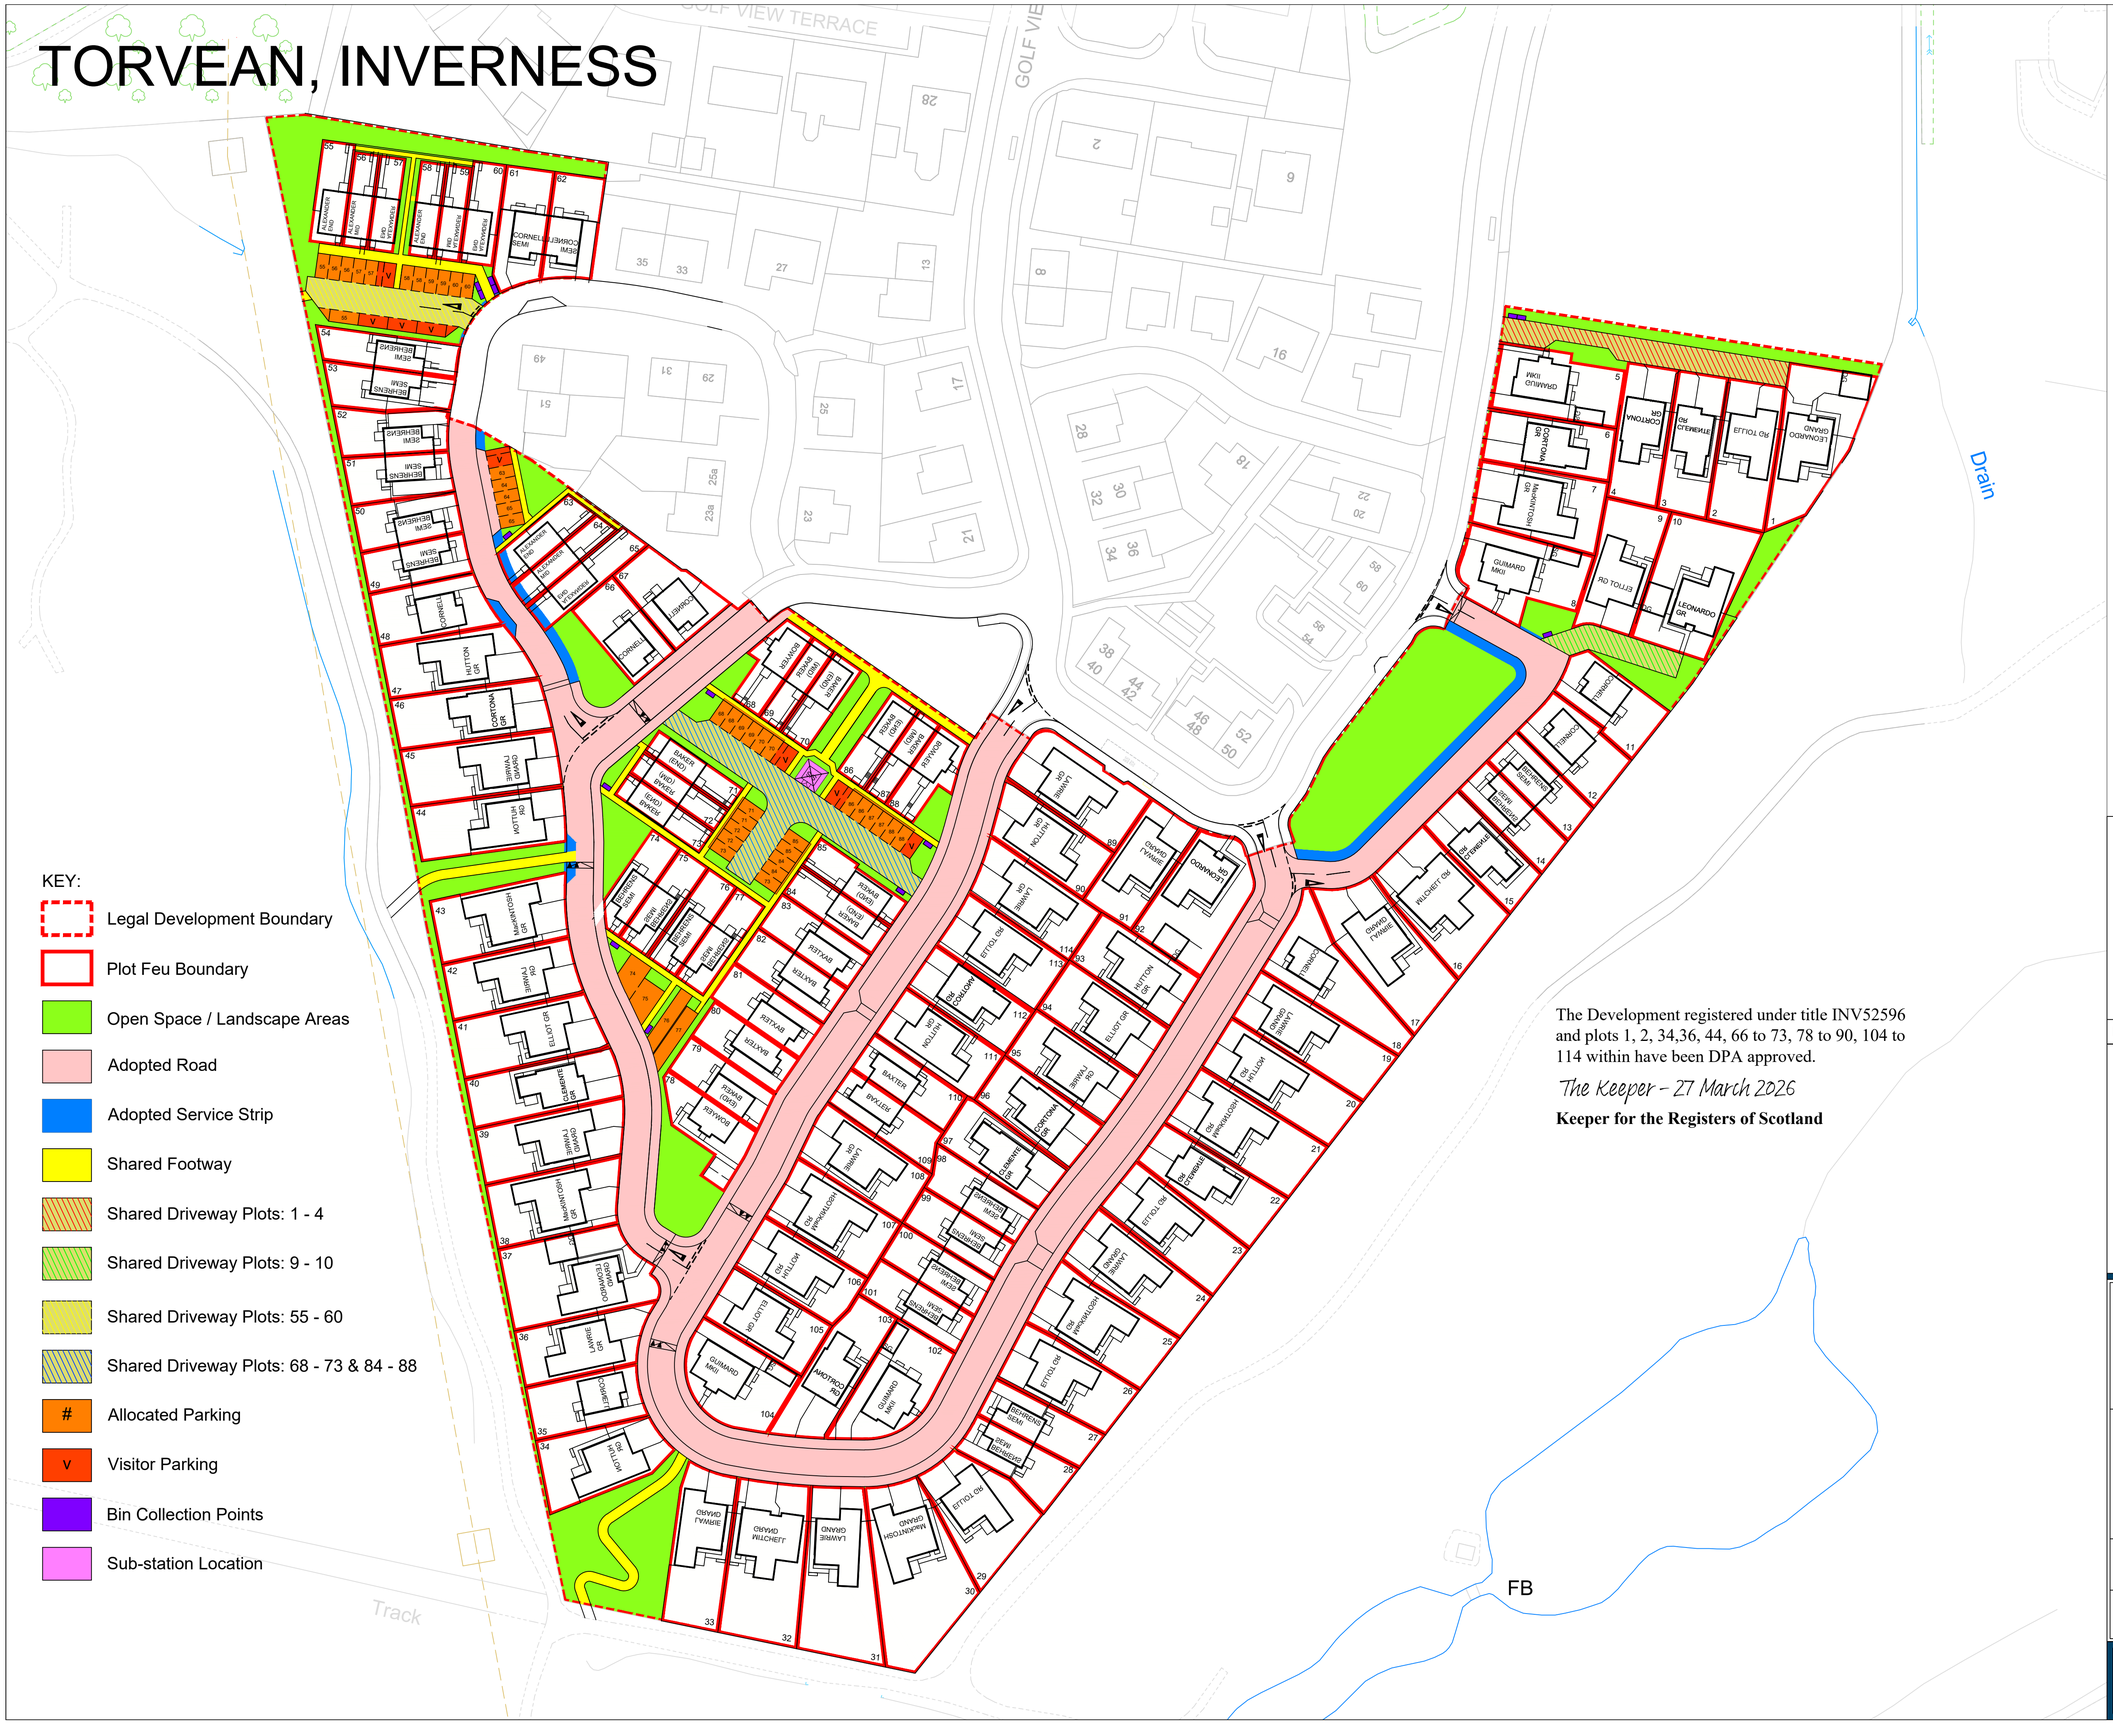

KEY:

- Legal Development Boundary
- Plot Feu Boundary
- Open Space / Landscape Areas
- Adopted Road
- Adopted Service Strip
- Shared Footway
- Shared Driveway Plots: 1 - 4
- Shared Driveway Plots: 9 - 10
- Shared Driveway Plots: 55 - 60
- Shared Driveway Plots: 68 - 73 & 84 - 88
- # Allocated Parking
- v Visitor Parking
- Bin Collection Points
- Sub-station Location

0m 10 20 30 40

scale bar 1:1000

The Development registered under title INV52596 and plots 1, 2, 34,36, 44, 66 to 73, 78 to 90, 104 to 114 within have been DPA approved.

The Keeper - 27 March 2026

Keeper for the Registers of Scotland

No.	Revision	Date	By
I	REMOTE PARKING SPACES ADJUSTED TO CAPTURE EV CHARGERS - P68-73 & P84-88	Feb 26	JM
H	PLOTS 74-77 ALLOCATED PARKING AMENDED	Mar 25	JM
G	PLOTS 63-65 ALLOCATED PARKING AMENDED	Jan 25	JM
F	PLOTS 74-77 SHARED DRIVEWAY ADDED	Jul 22	AM
E	ALLOCATED PARKING SHARED NOTE REVISED	Jul 22	AM
D	ALLOCATED PARKING NUMBERS ADDED	Jul 22	AM
C	ADOPTED SERVICE STRIP ADDED TO PLOTS 63-65	Jul 22	AM
B	REDLINE BOUNDARY REVISED AT PLOTS 63-67	Jun 22	JM
A	REDLINE BOUNDARY REVISED AT PLOTS 1 & 30-33 AND DISABLED SPACE MOVED AT P55-60	May 22	AM

ROBERTSON HOMES

Robertson House, Castle Business Park, Stirling FK9 4TZ

Tel: 01786 431600 Fax: 01786 431650

Email:info@robertson.co.uk

www.robertsonhomes.co.uk

Project Title:

TORVEAN
INVERNESS

Drawing Title:

DEED OF CONDITIONS

Scale at A3:	Date:
1:1250	APR 22
Drawn: AM	Checked: JM

Drawing No.	Rev:
TOR-DOC-001	I